


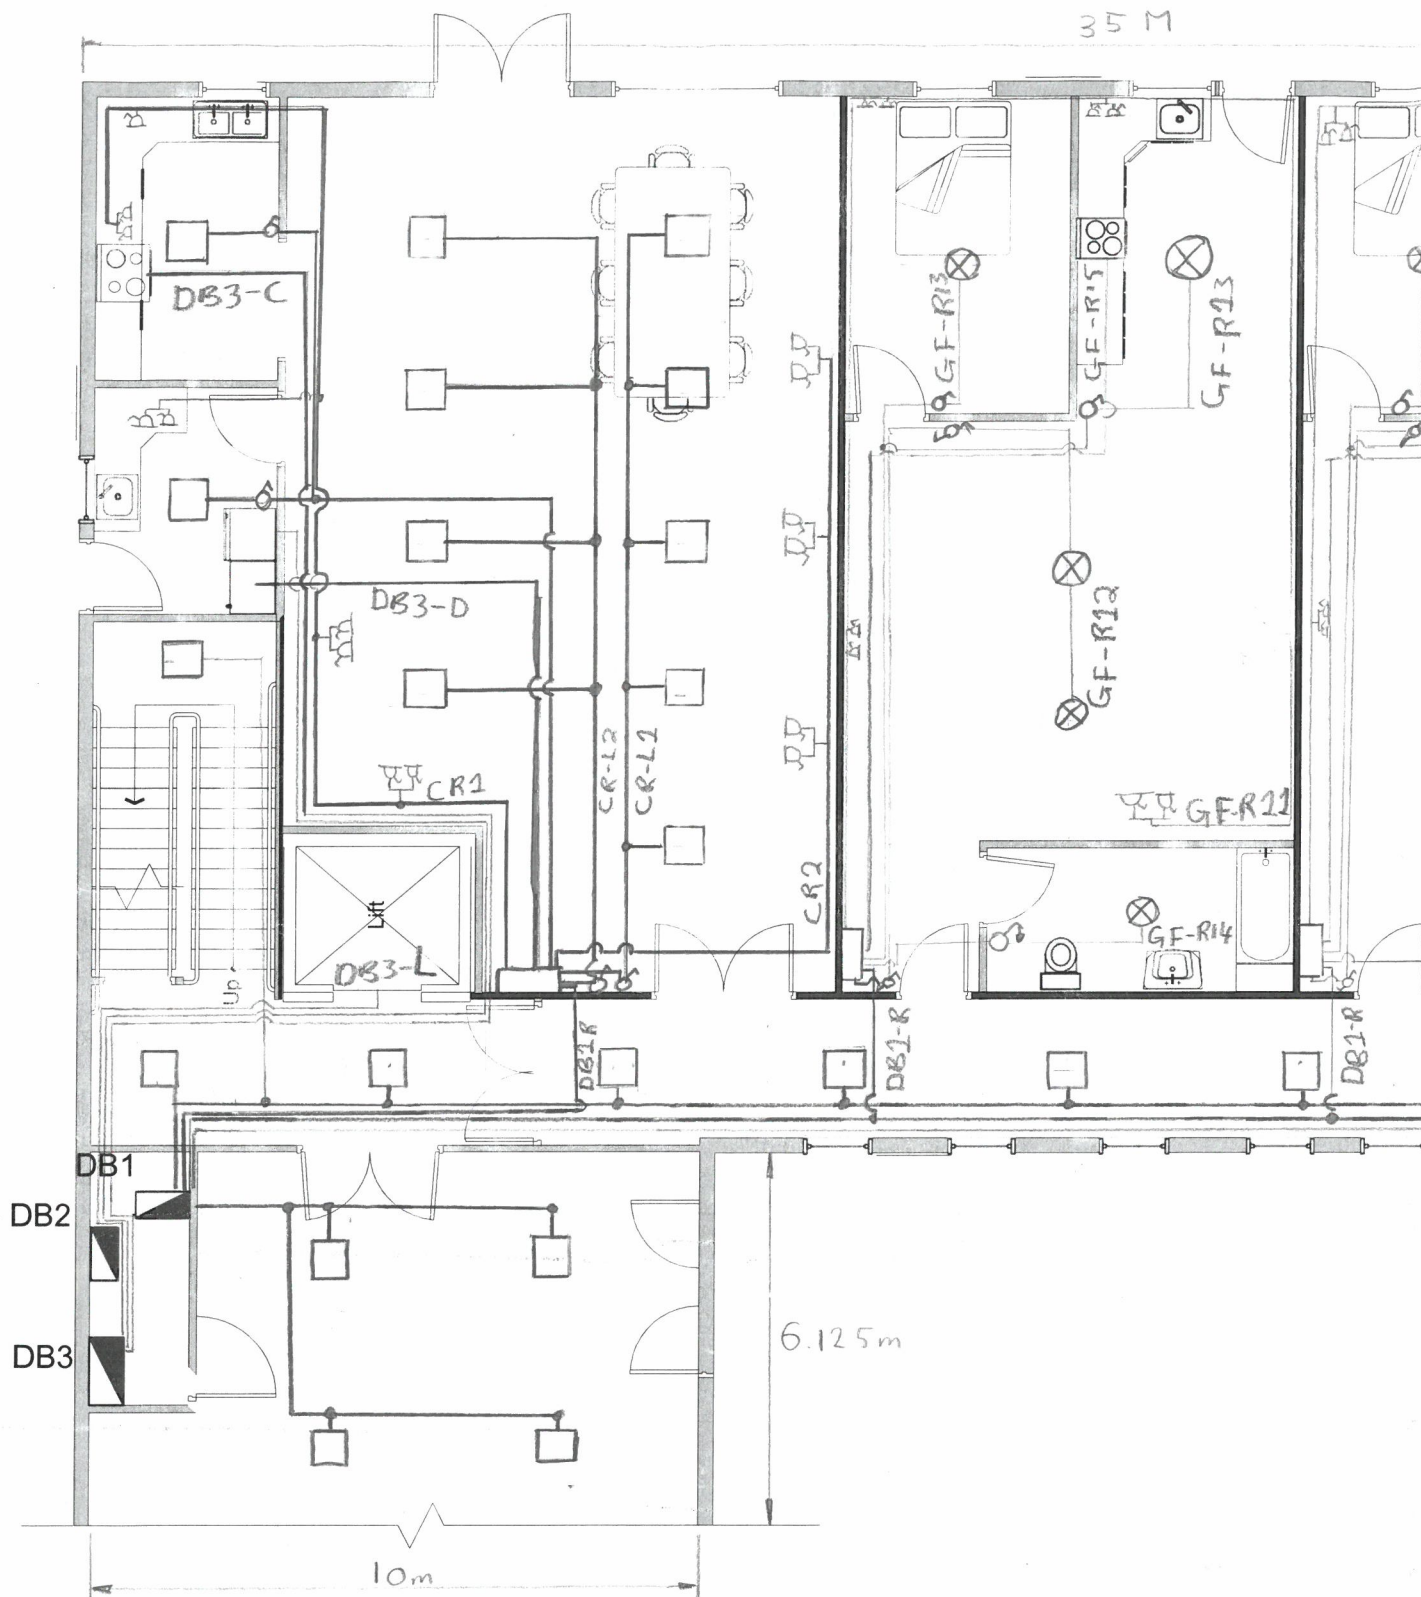

Sheltered accommodation Ground Floor
Scale 1:125