


eddyon - part of

Land Registry
Pending title plan

Title number CYM337599
Ordnance Survey map reference SS7689NE
Scale 1:1250
Administrative area Neath Port Talbot / Castell-nedd
Port Talbot



© Crown Copyright. Produced by Land Registry. Reproduction in whole or in part is prohibited without the prior written permission of Ordnance Survey. Licence Number 100026316
The land tinted green is not included in this title.

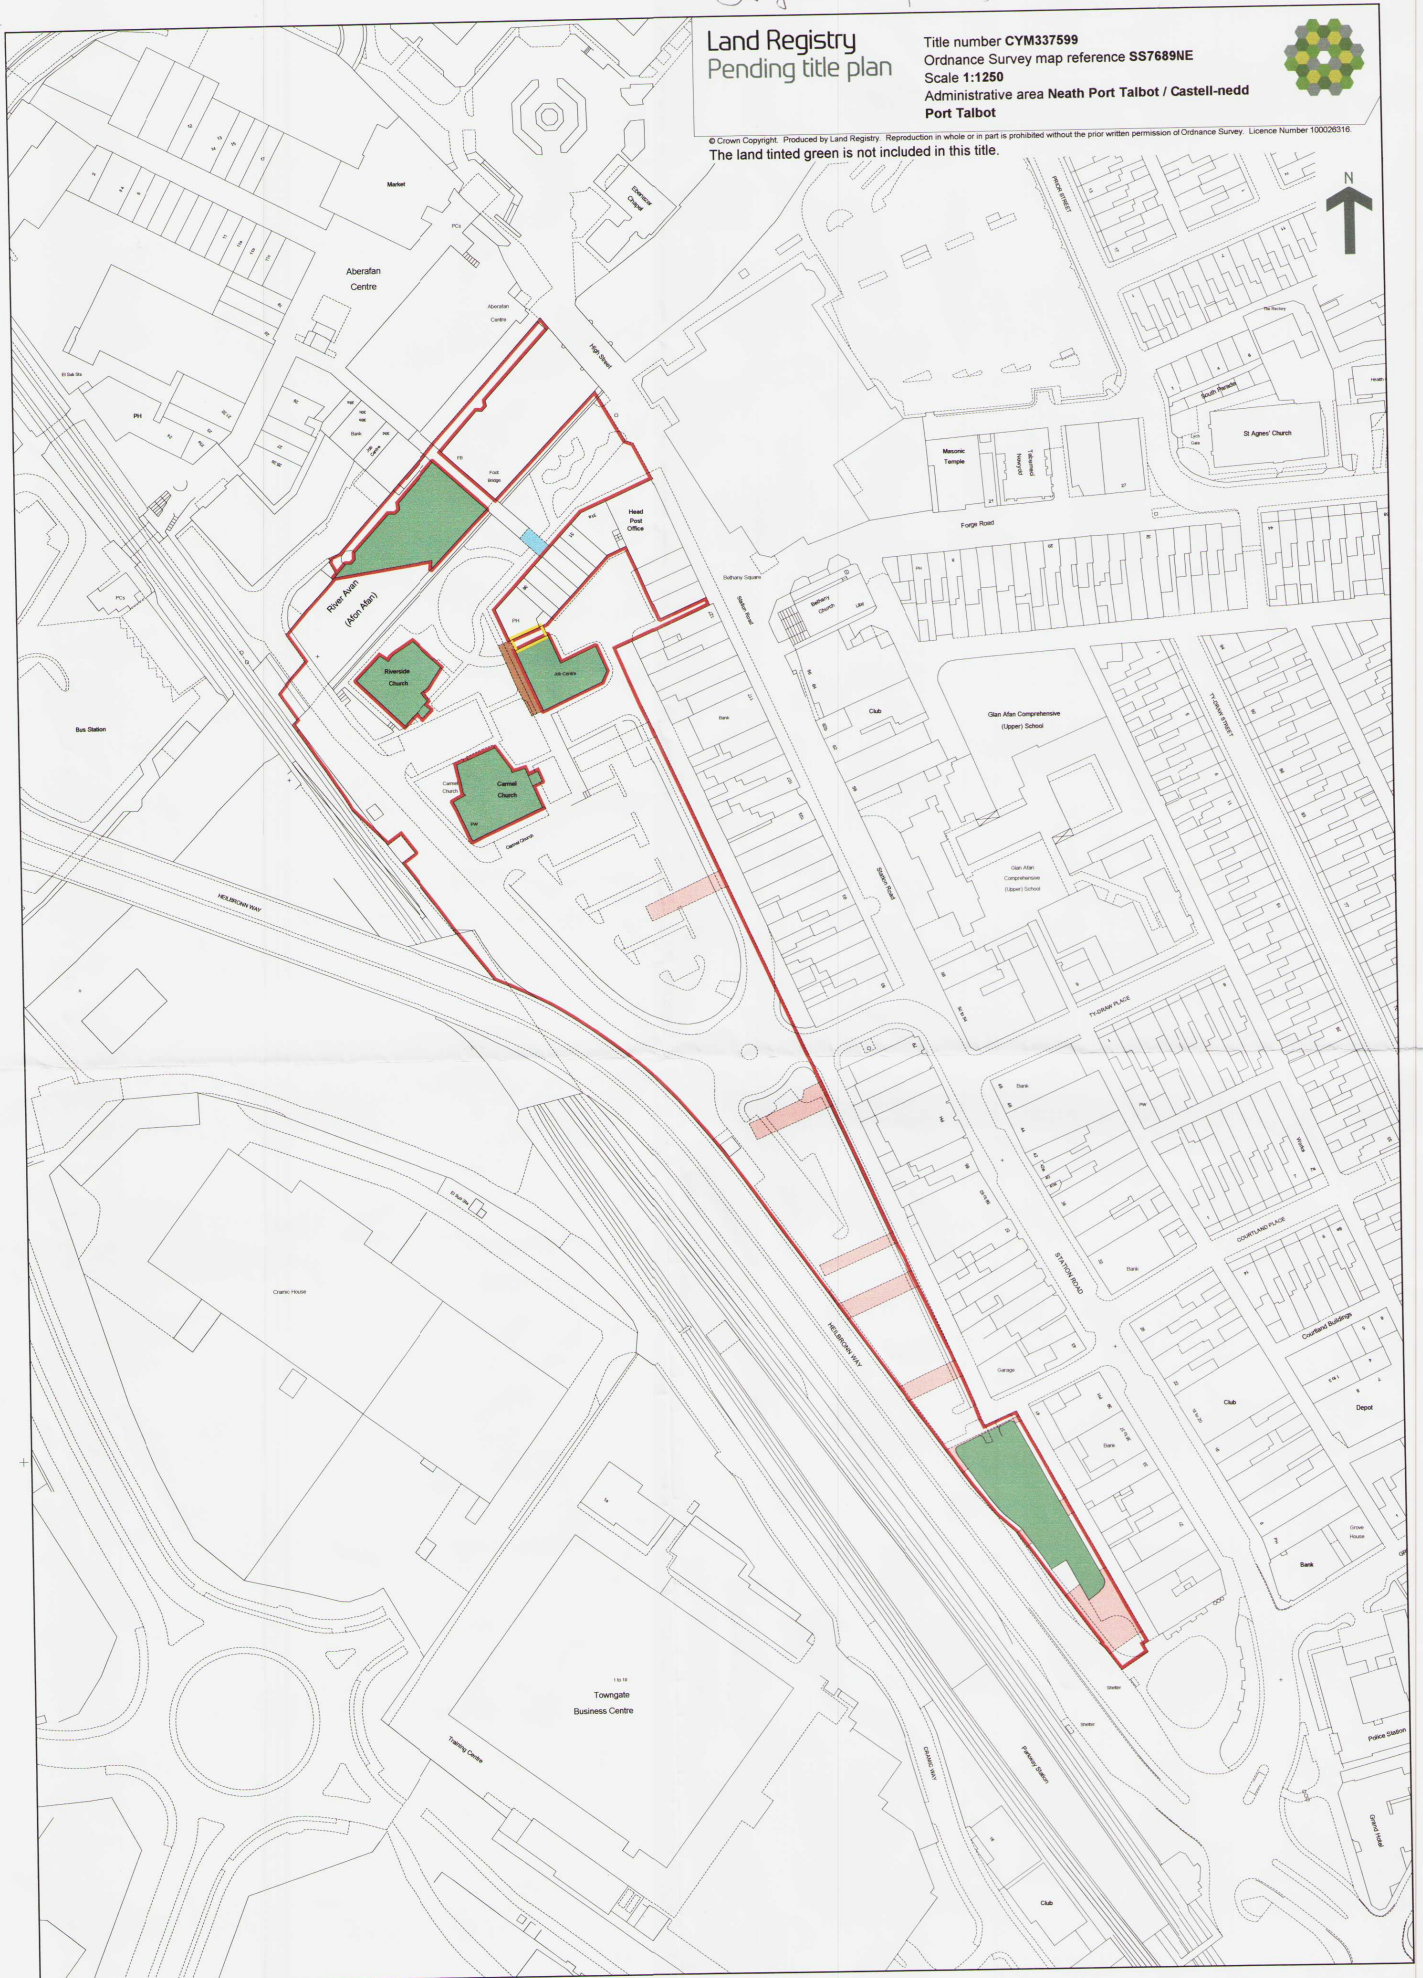

Internal use only

Site Setup & Access – Phase1 Roundabout Removal



- Solid Hoarding
- Temporary Traffic Lights
- 20Yd RORO Skip
- Site Office & Welfare Double stacked Containers
- Fire Station
- Barrier around roundabout for removal

Site Setup & Access – Phase2 Construction of Masterplan



-  Solid Hoarding
-  Temporary Traffic Lights
-  20Yd RORO Skip
-  Site Office & Welfare Double stacked Containers
-  Fire Station
-  Designated Storage Area
-  Site Access

Site Security – Handover. Solid Hoarding Installed to protect site until future construction

