


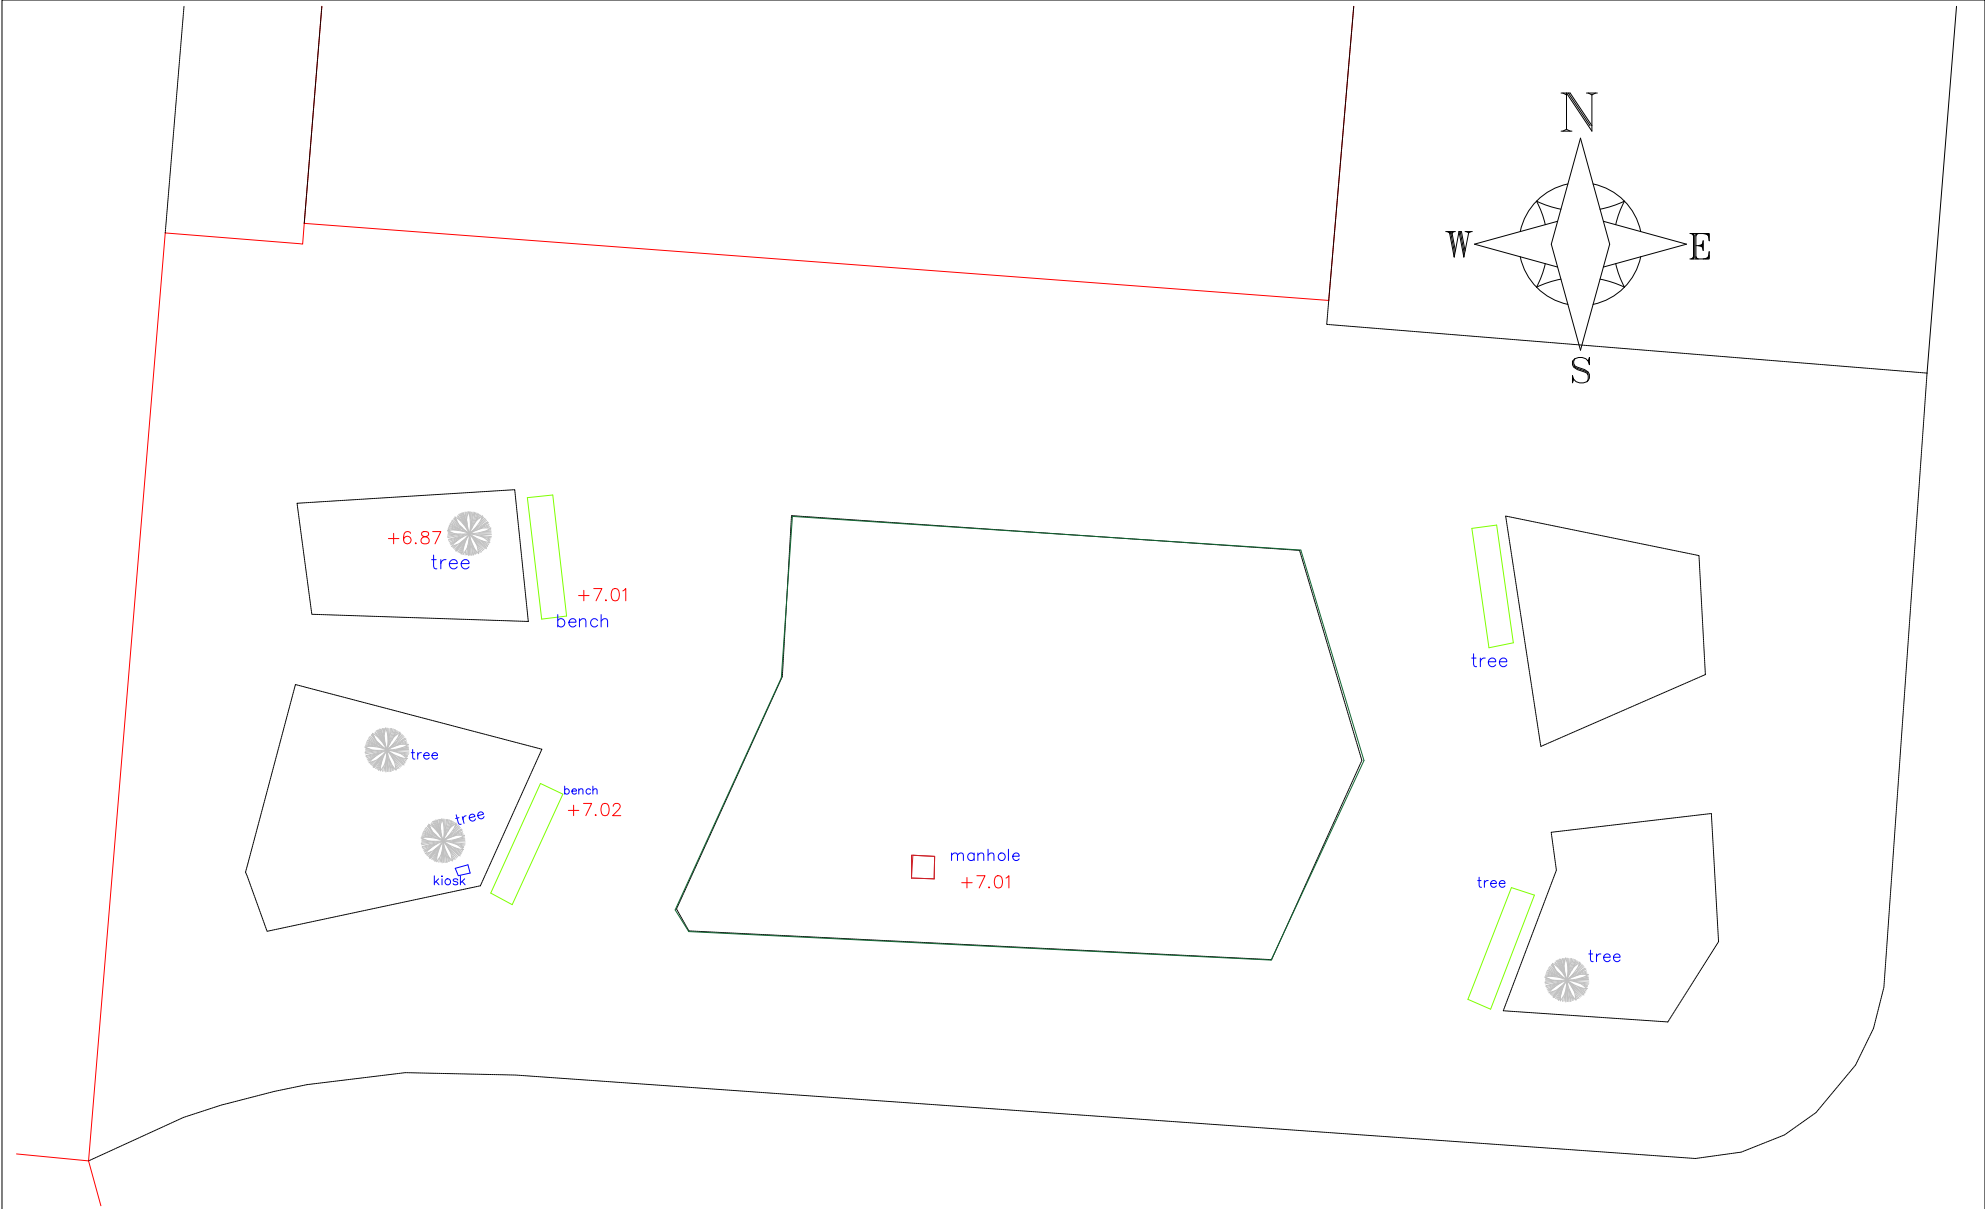

						Notes		Client Dylan Samuel		Project SA1 CAMPUS		 ALT Surveying		
								Title SITE SURVEY						
Scale (A3) 1:200		Datum NEWLYN						Project Code		Drawing No. 1		Issue 1		
1	FIRST ISSUE	AA			03-23									
Issue	Description	Auth.	Ckd.	Appd.	Date									