


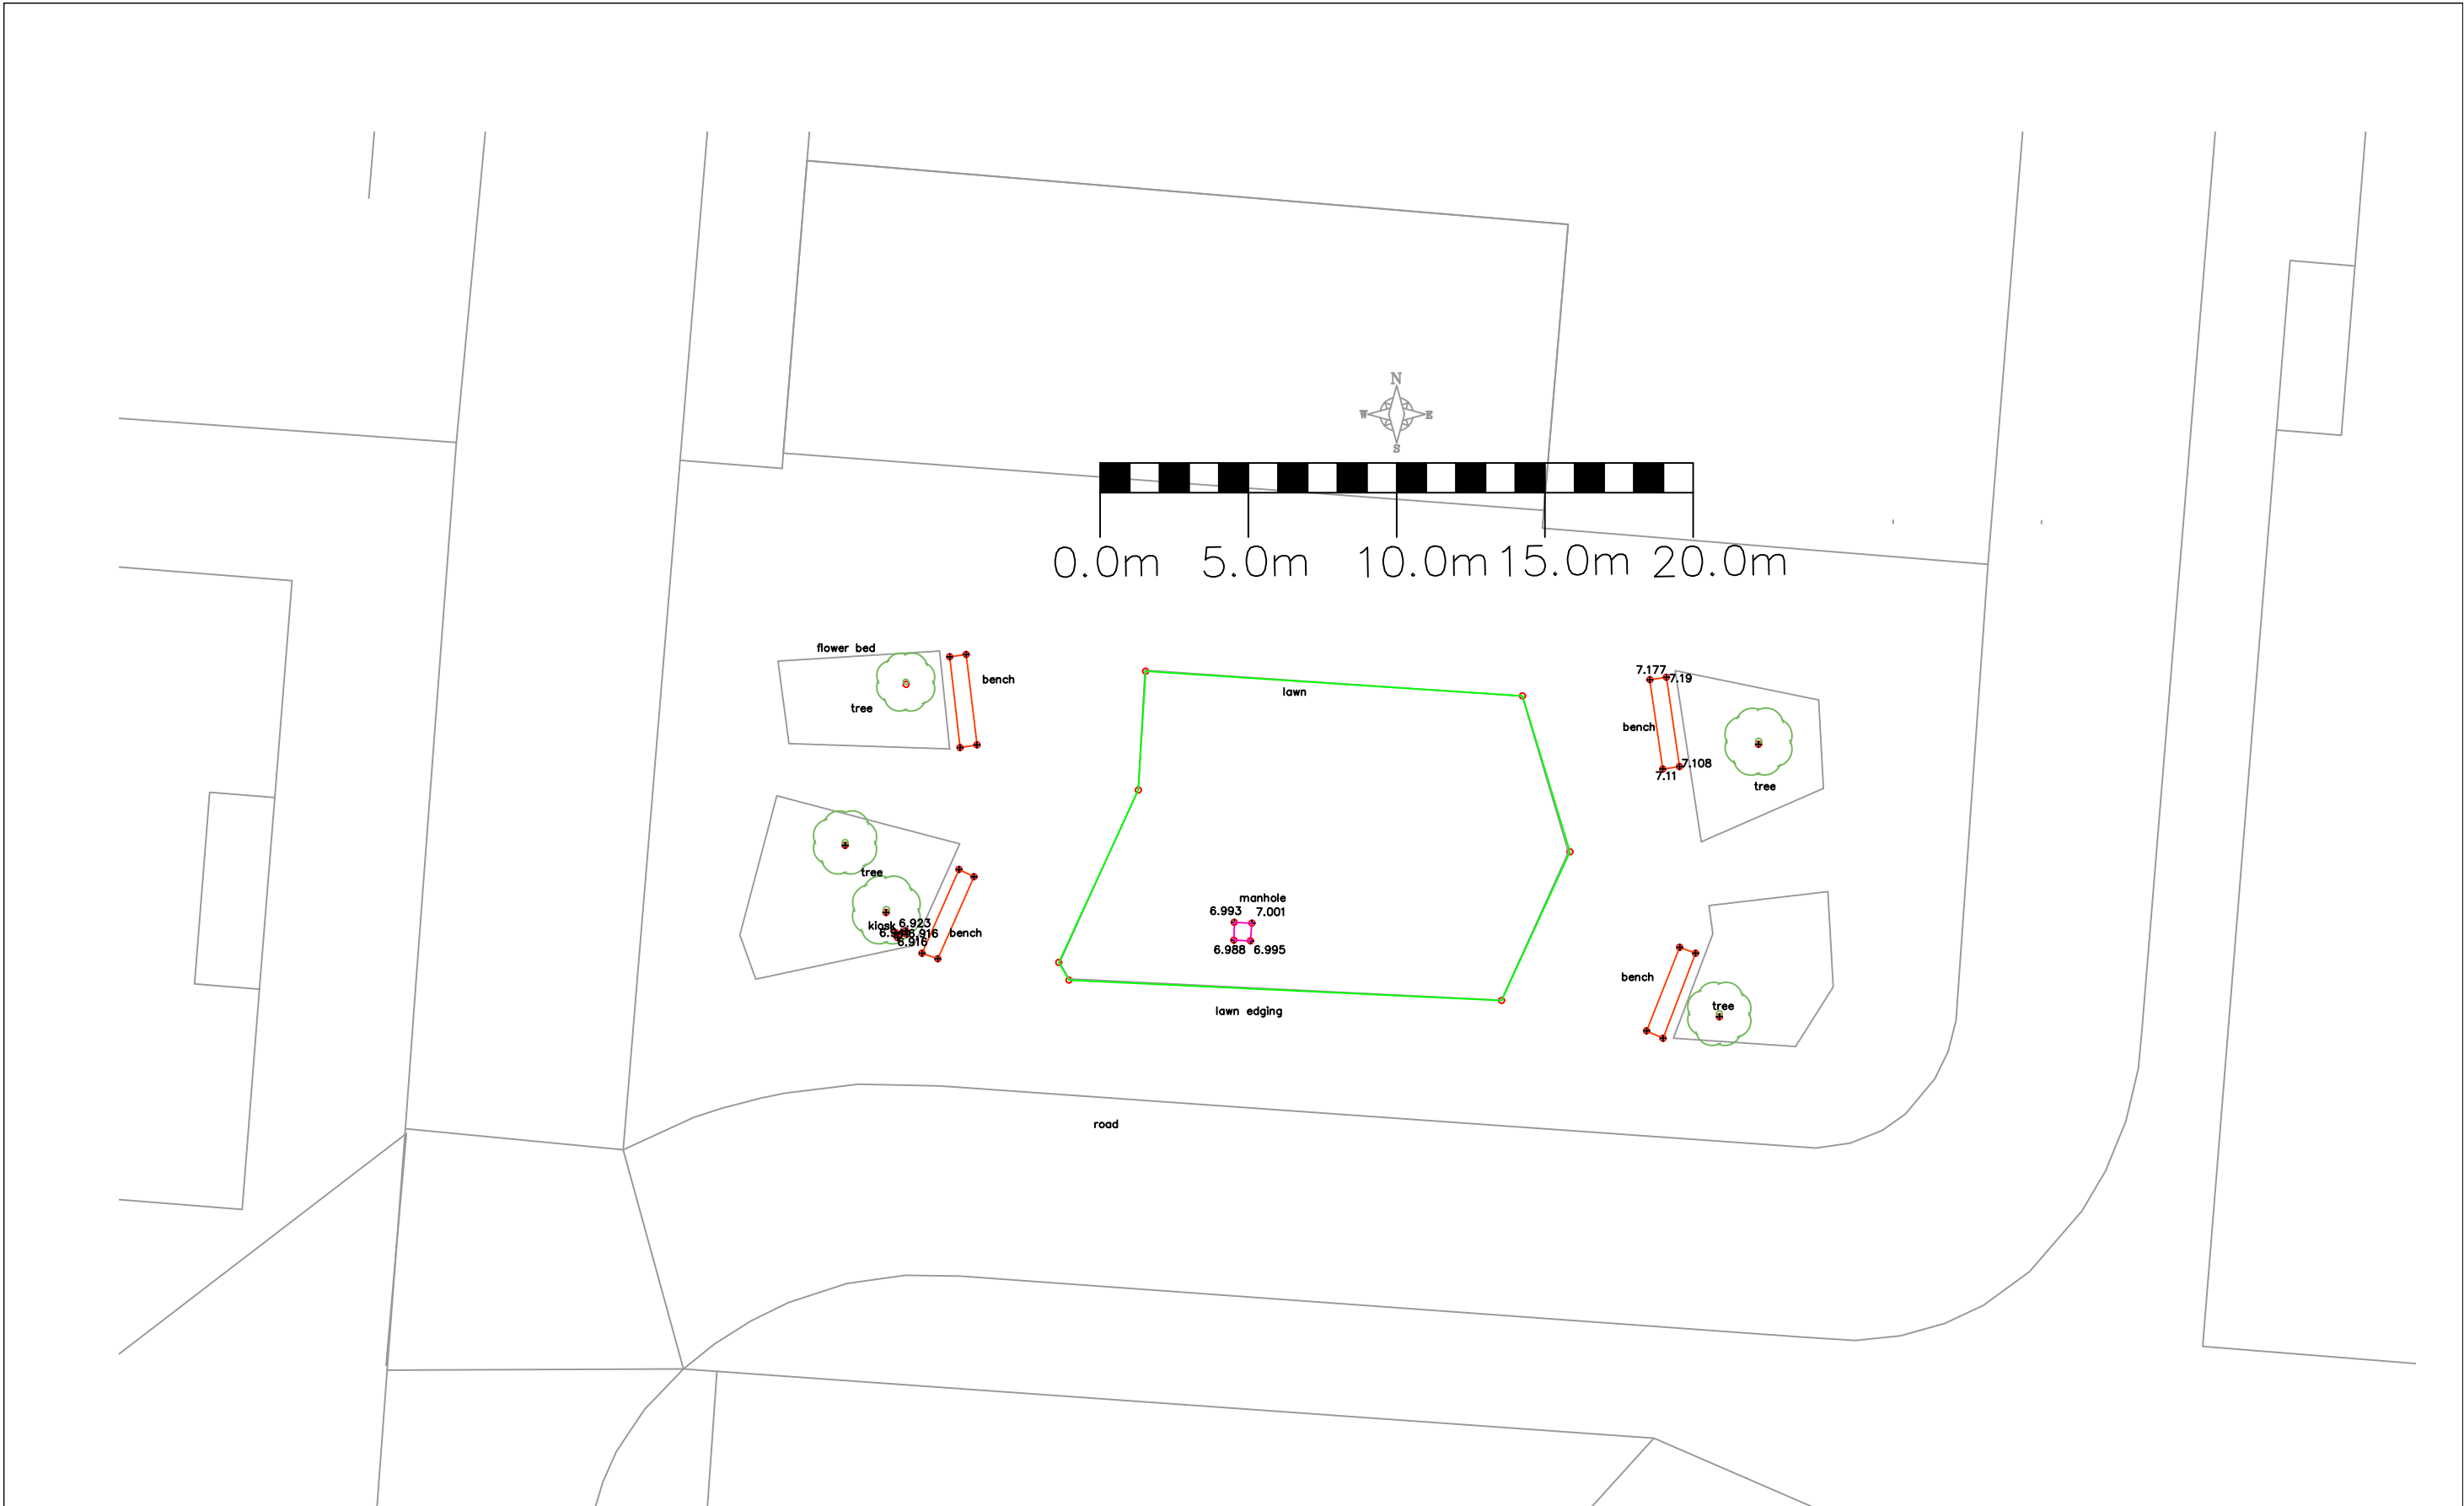

								Notes		Client james davies		Project SA1 CAMPUS swansea campus		 <u>ALT Surveying</u>	
								weather was bad. heavy rain and thick cloud. bad PDop had to over ride on some readings.							
1	FIRST ISSUE	AA			04-23					Scale (A3) 1:200		Datum NEWLYN		SITE SURVEY	
Issue		Description		Auth.	Ckd.	Appd.	Date							Project Code	
														Drawing No. 1	
														Issue 1	