


	2nd Floor Area (Exclude the vinyl)	448.76	SqMt
	2nd Floor Area Vinyl	137.08	SqMt
X	Internal Double Doors (Partially Glazed)	1.00	Ea
X	Internal Fire Safety Doors (Including ironmongery)	59.00	Ea
	Wall Type P01 (2 X 15mm Plasterboard, Resilient Bars, 100mm Stud, Resilient Bars, 2 x 15mm Plasterboard)	332.15	Mt

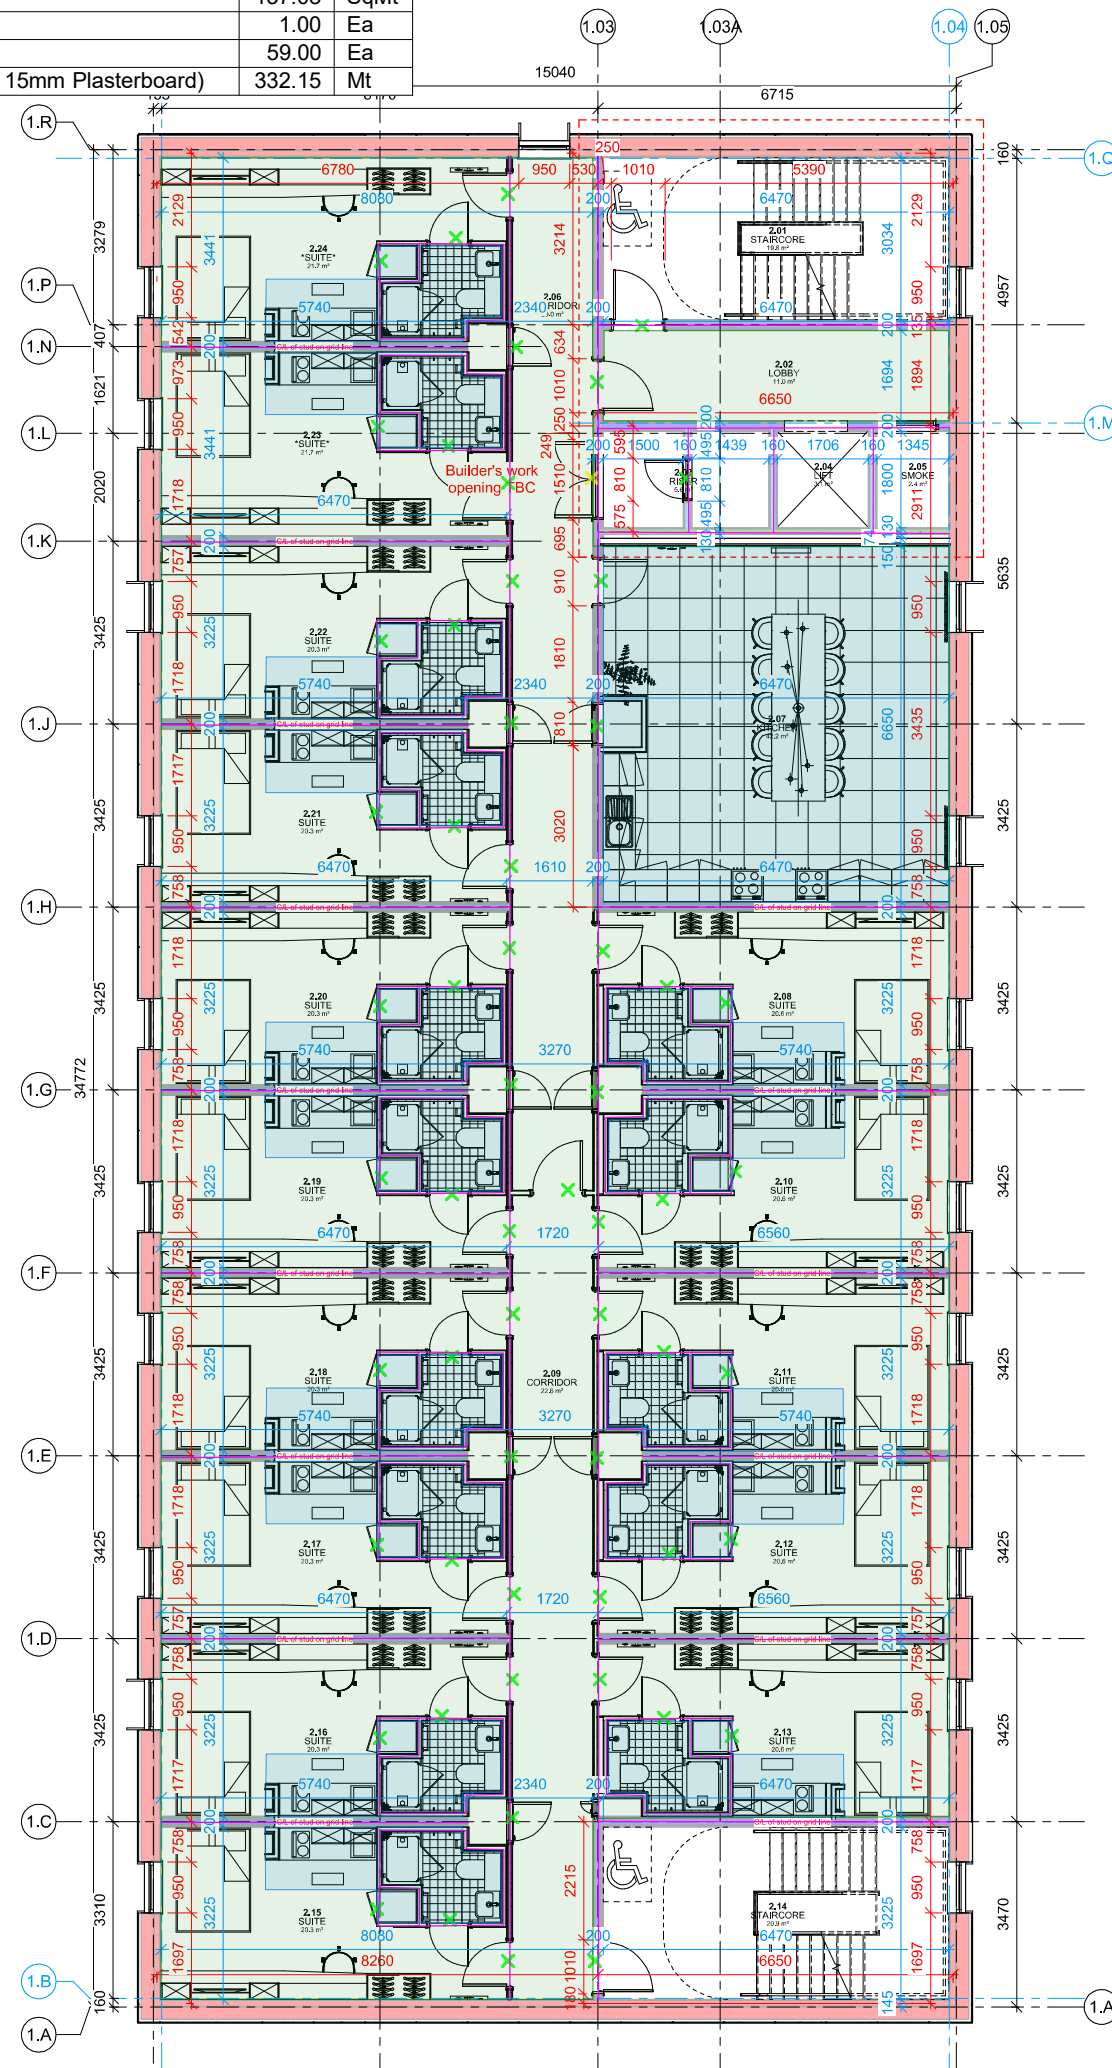

1 Level 02 Metframe Setting Out
1:50

REIK	Revision	Date	Revision Description	Issued by
001	15.12.20	Construction C20 Issue		101

DRAWING STATUS:
This drawing is issued as construction status C2 and is issued to allow the Main Contractor to tender for sub-contractor packages and permit the commencement of technical design of construction packages by specialist consultants and contractors. This drawing represents the design for structural elements, building services systems, acoustic and fire safety matters, building regulations compliance checks, specifications, cost information and project strategies in accordance with Contractors Information Required Schedule. This drawing may be updated upon receipt of the technical design documentation from specialist consultants and contractors for specific work packages to ensure ongoing coordination and to inform the as built construction record documentation. This drawing is to be used to inform the sustainability goals, cost plan, maintenance, operation and handover strategies, designers risk assessments, construction methodologies, and health and safety strategies. We request that the Contractor verifies that the information contained within this document meets with their cost plan, programme, and compliance with the Employer's requirements. In the event of any irregularities, the Contractor is to notify the Architect at the earliest opportunity. At the time of publication, the application to discharge planning conditions associated with this scheme has not been concluded. Therefore, the design may be subject to change depending on the details of any conditions, section 106 or 278 works, or other legal agreements negotiated with the local authority. Please note whilst these drawings are being issued for Construction C2 status, we are still awaiting a co-ordinated M&E Stage 4 design. As previously stated, these drawings may be updated once the M&E design is developed.

CONSTRUCTION (C2) ISSUE

Contract:
UWTSD SA1 Proposed Student Accommodation

Drawing:
Construction Issue 25.3.20 2ndF

REIK Construction Swansea St. Kingsway, Swansea, SA1 4EJ
Telephone: 01792 889442 Website: www.ReikConstruction.co.uk
Drawn: Sean Digby Checked: Sean Digby Approved: Sean Digby
Scale: 1:50 (A3)
Project: Project No. Originator: Zone: Level: File Type: Role: Drawing: Revision
SWA - 2586 - REIK - 0 - 02 - DR - A - 2096 - C01