

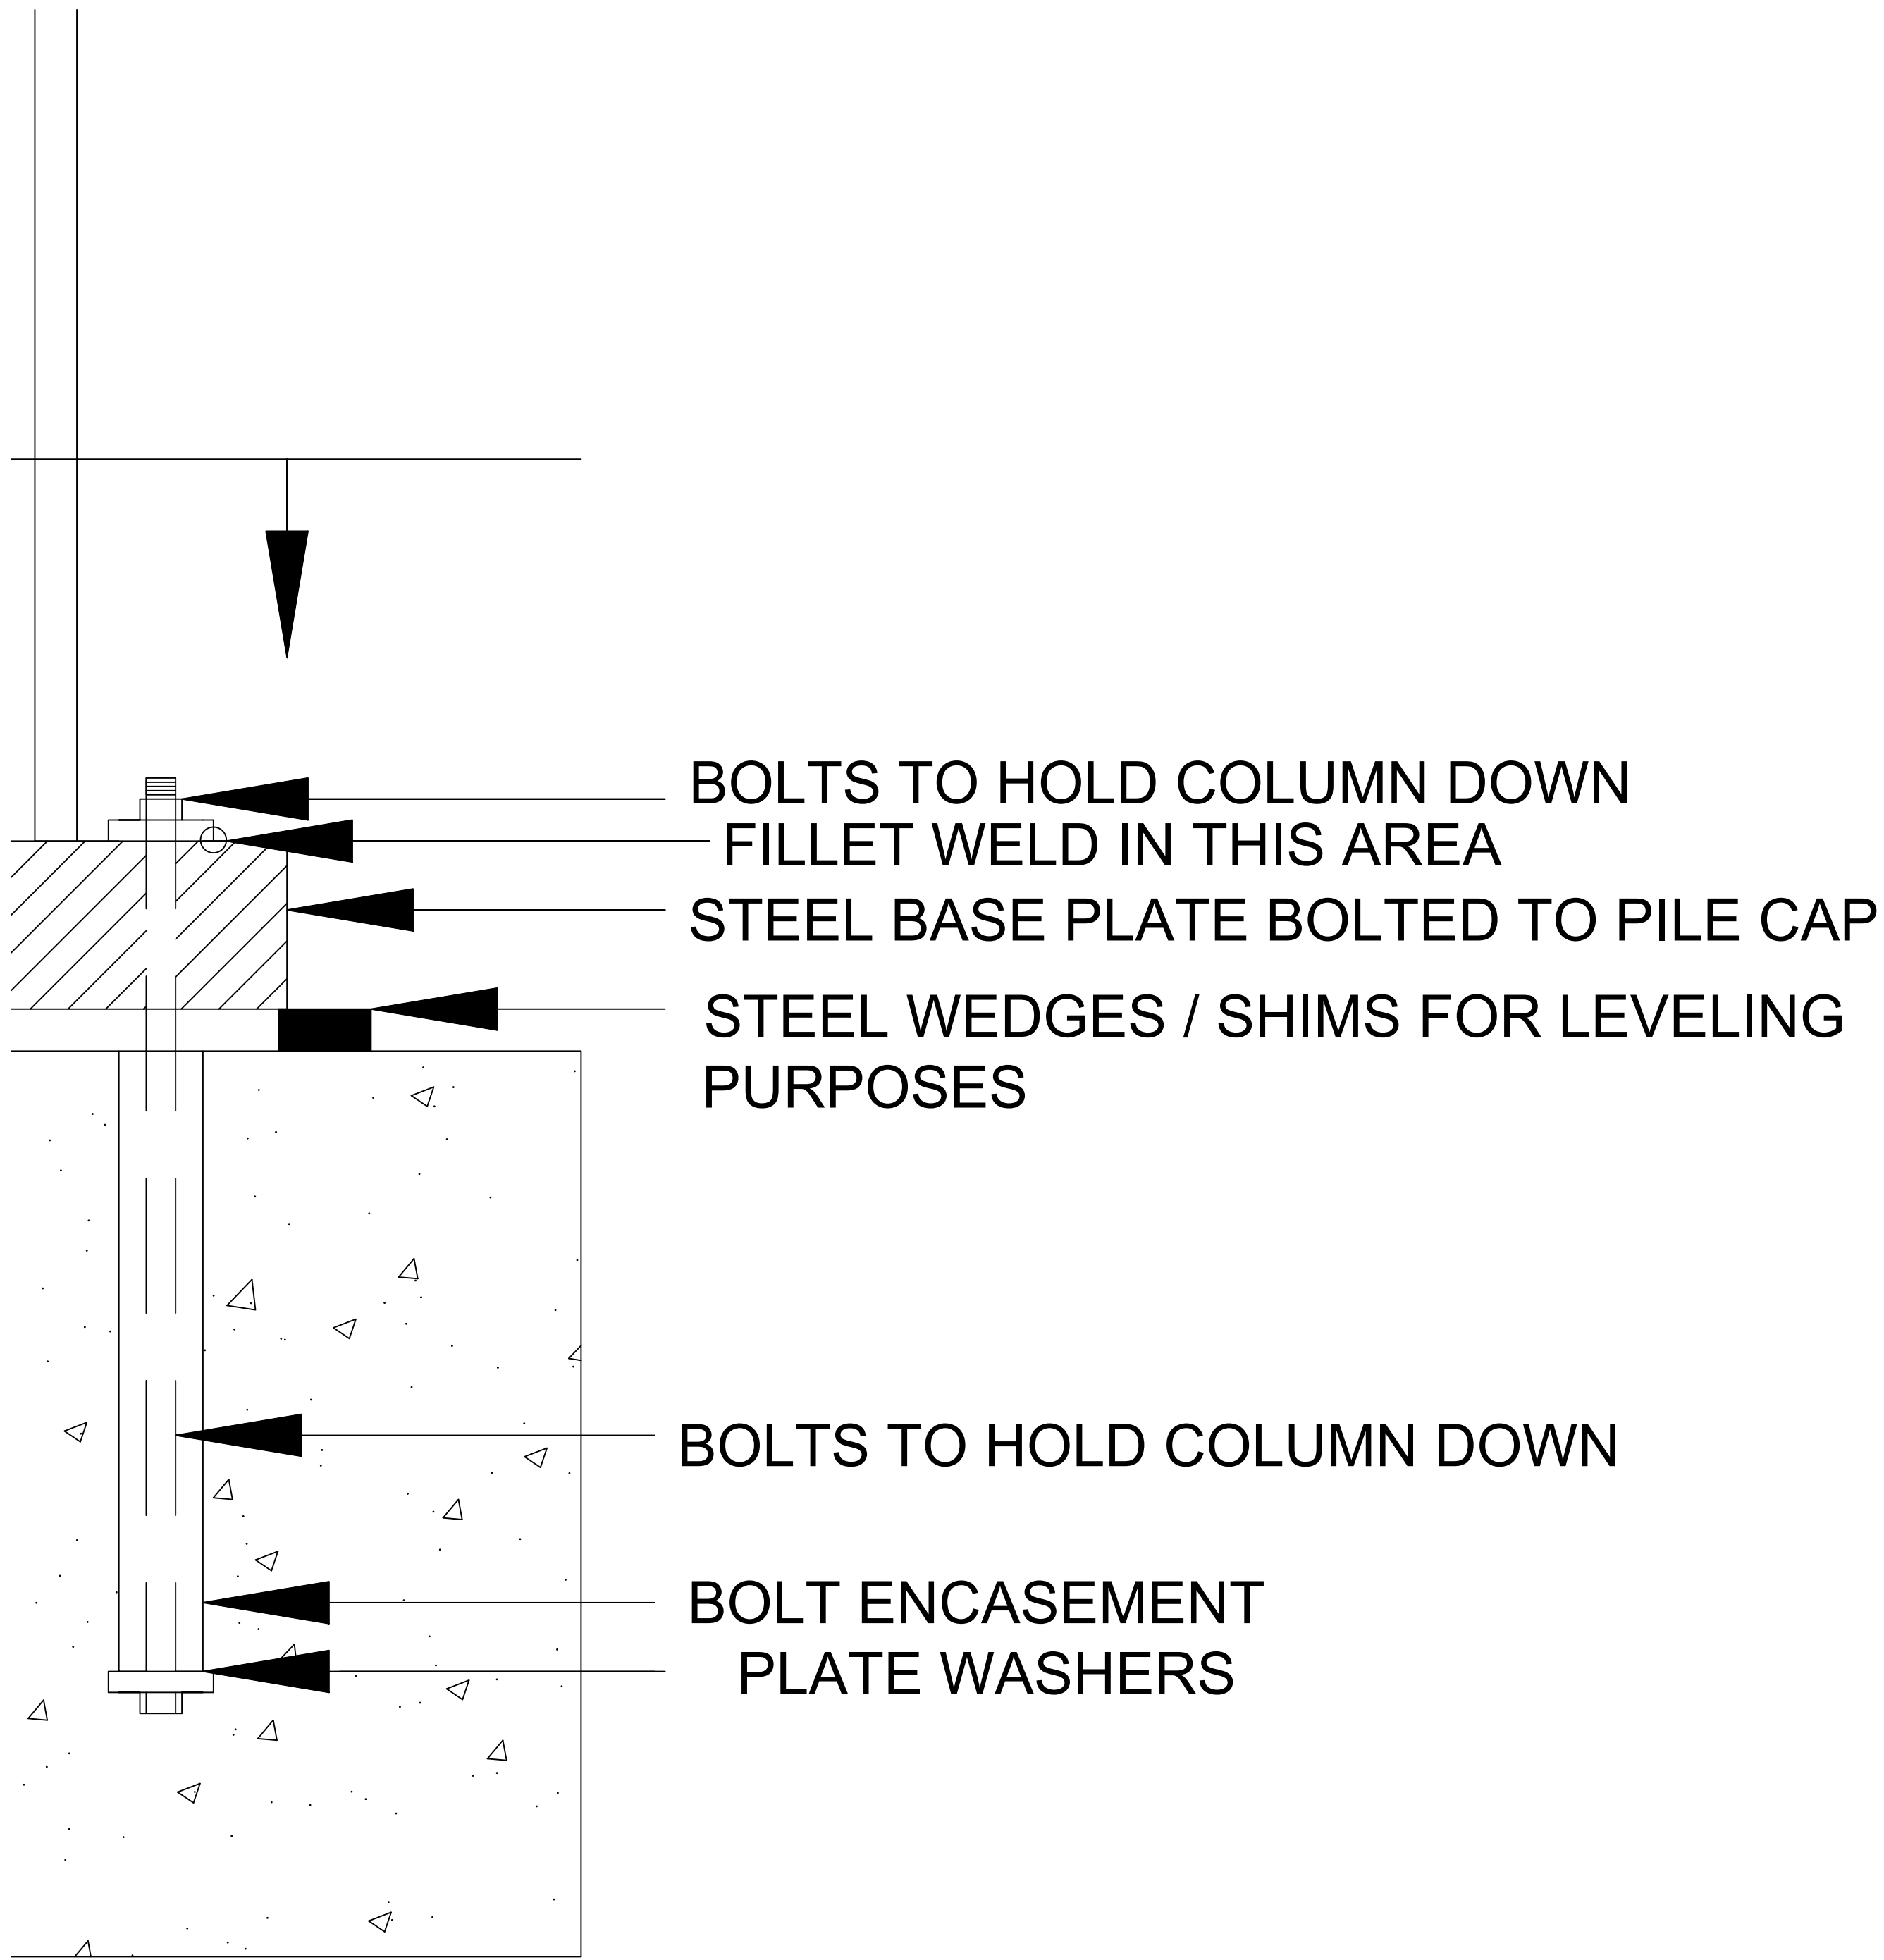


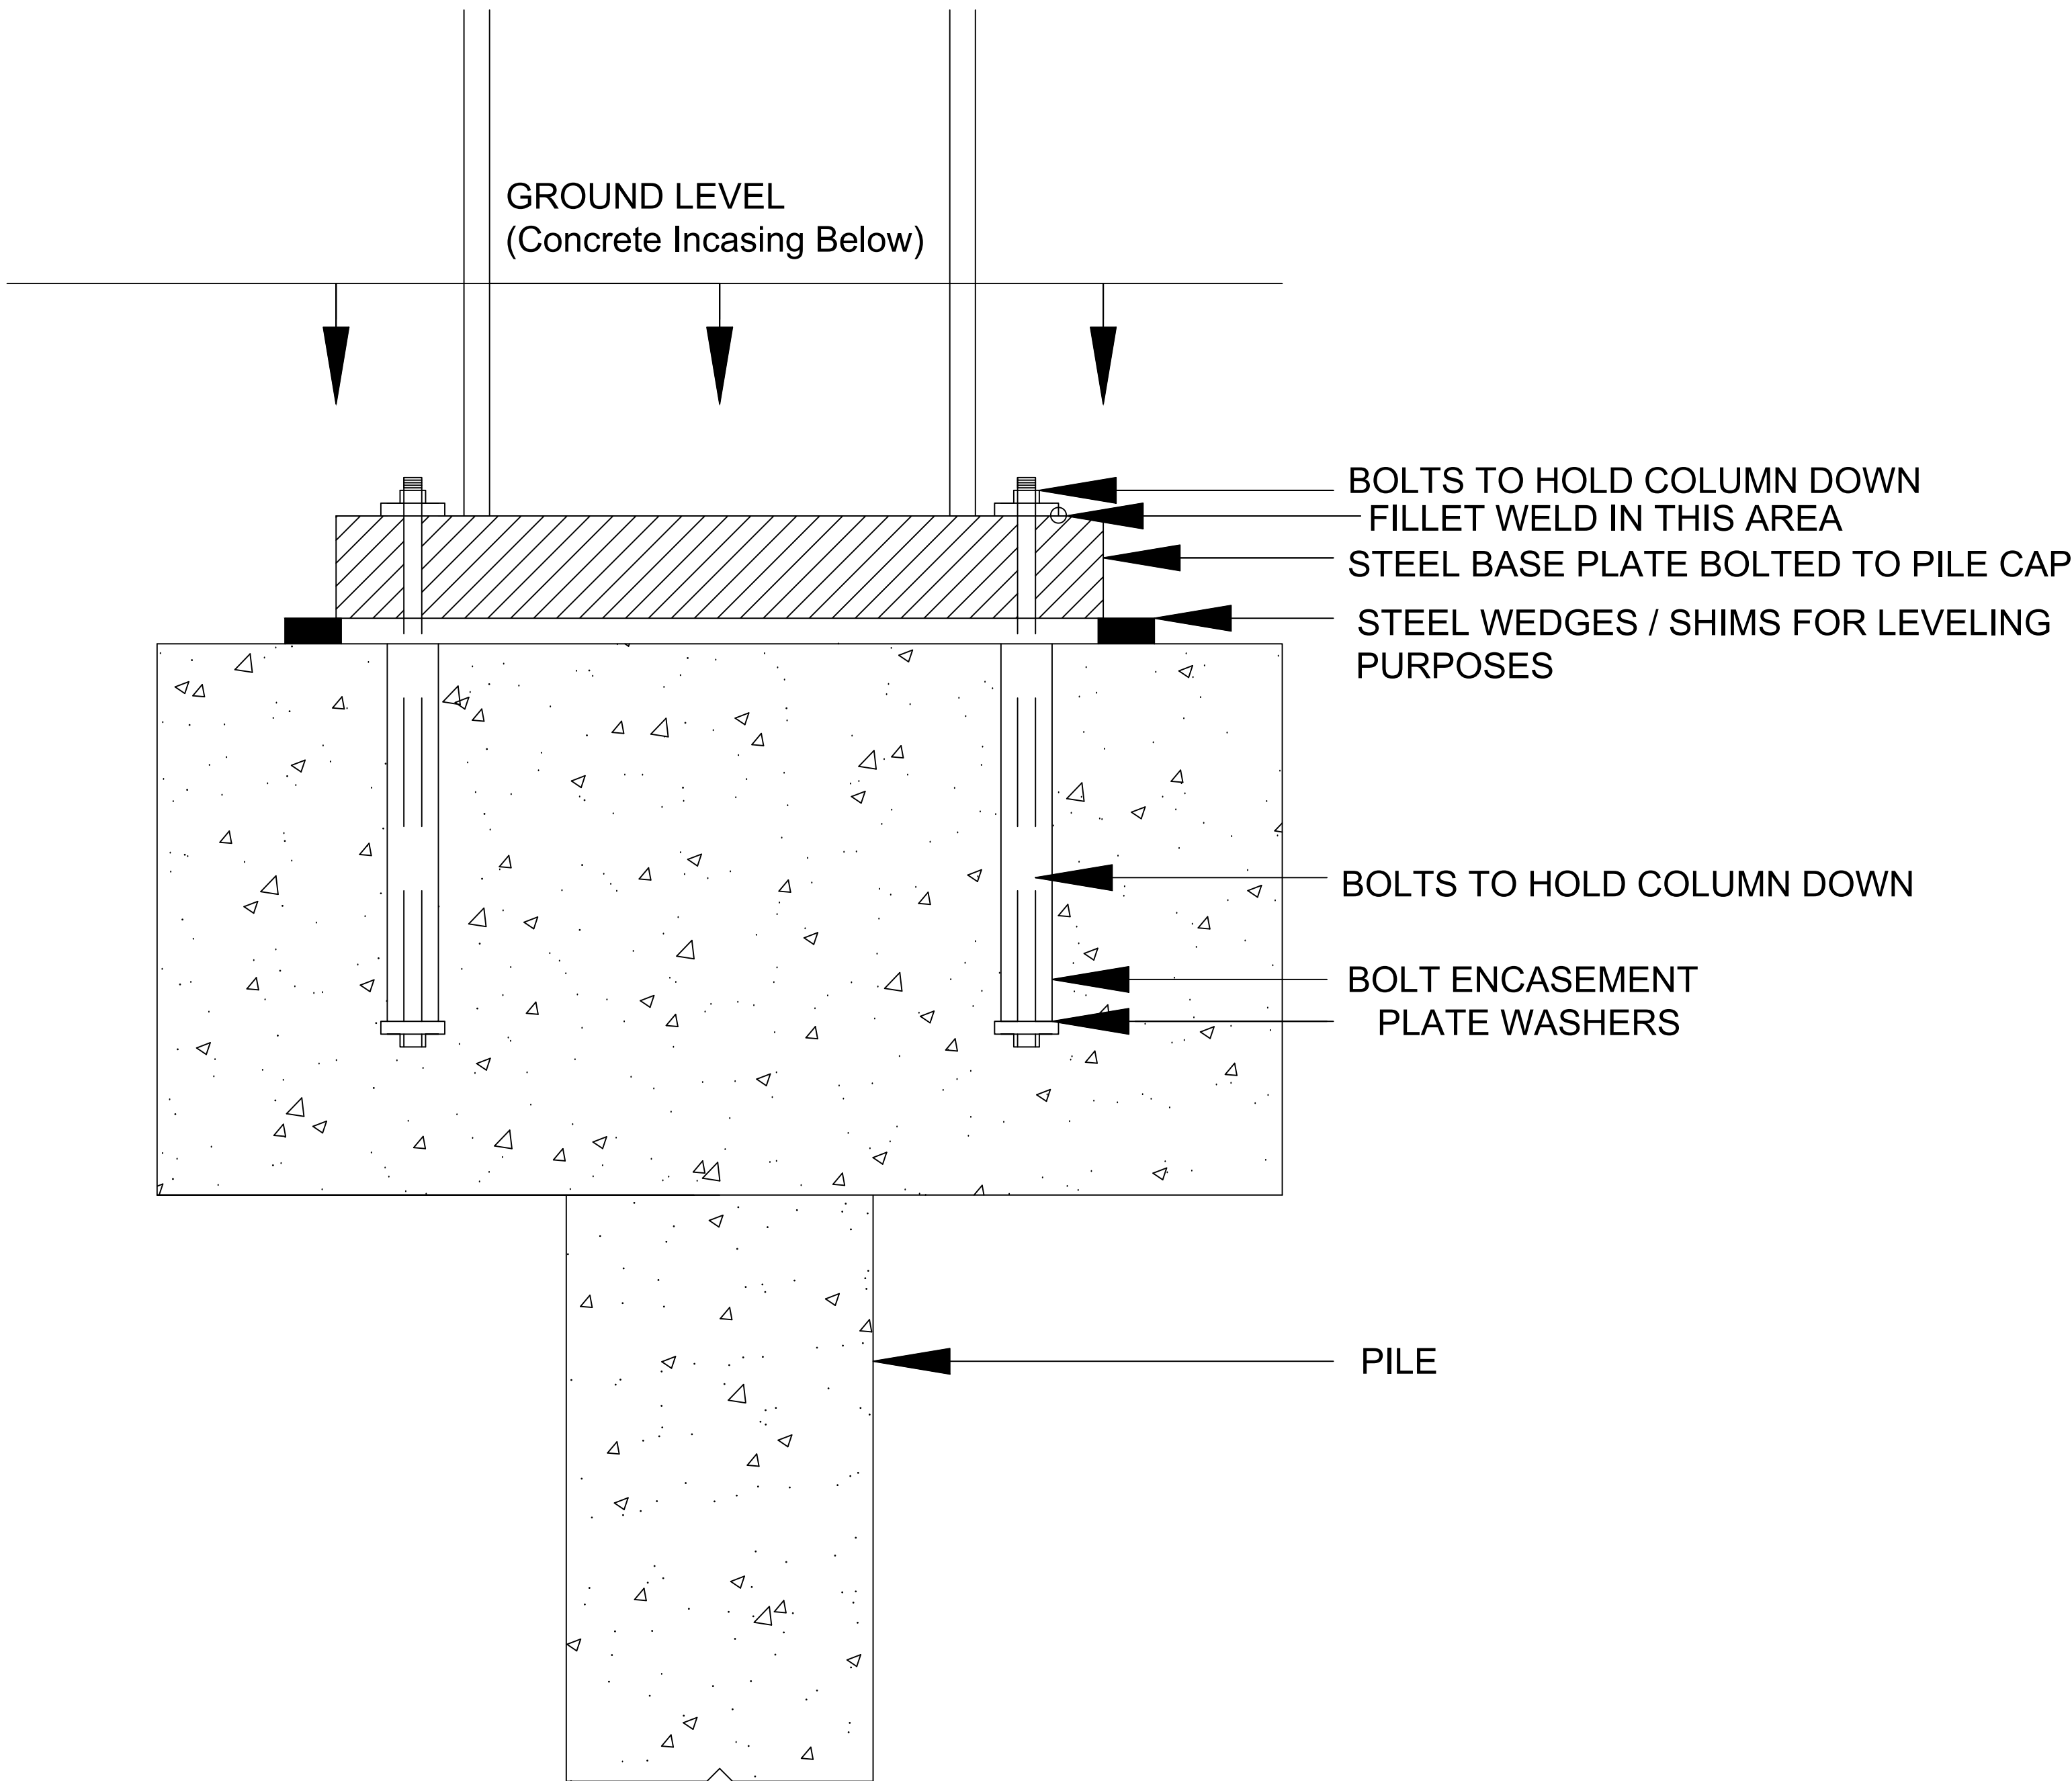

STEEL COLUMN TO
PILE FOUNDATION CONNECTION


DRAWING NOT TO SCALE

MOMENT CONNECTION

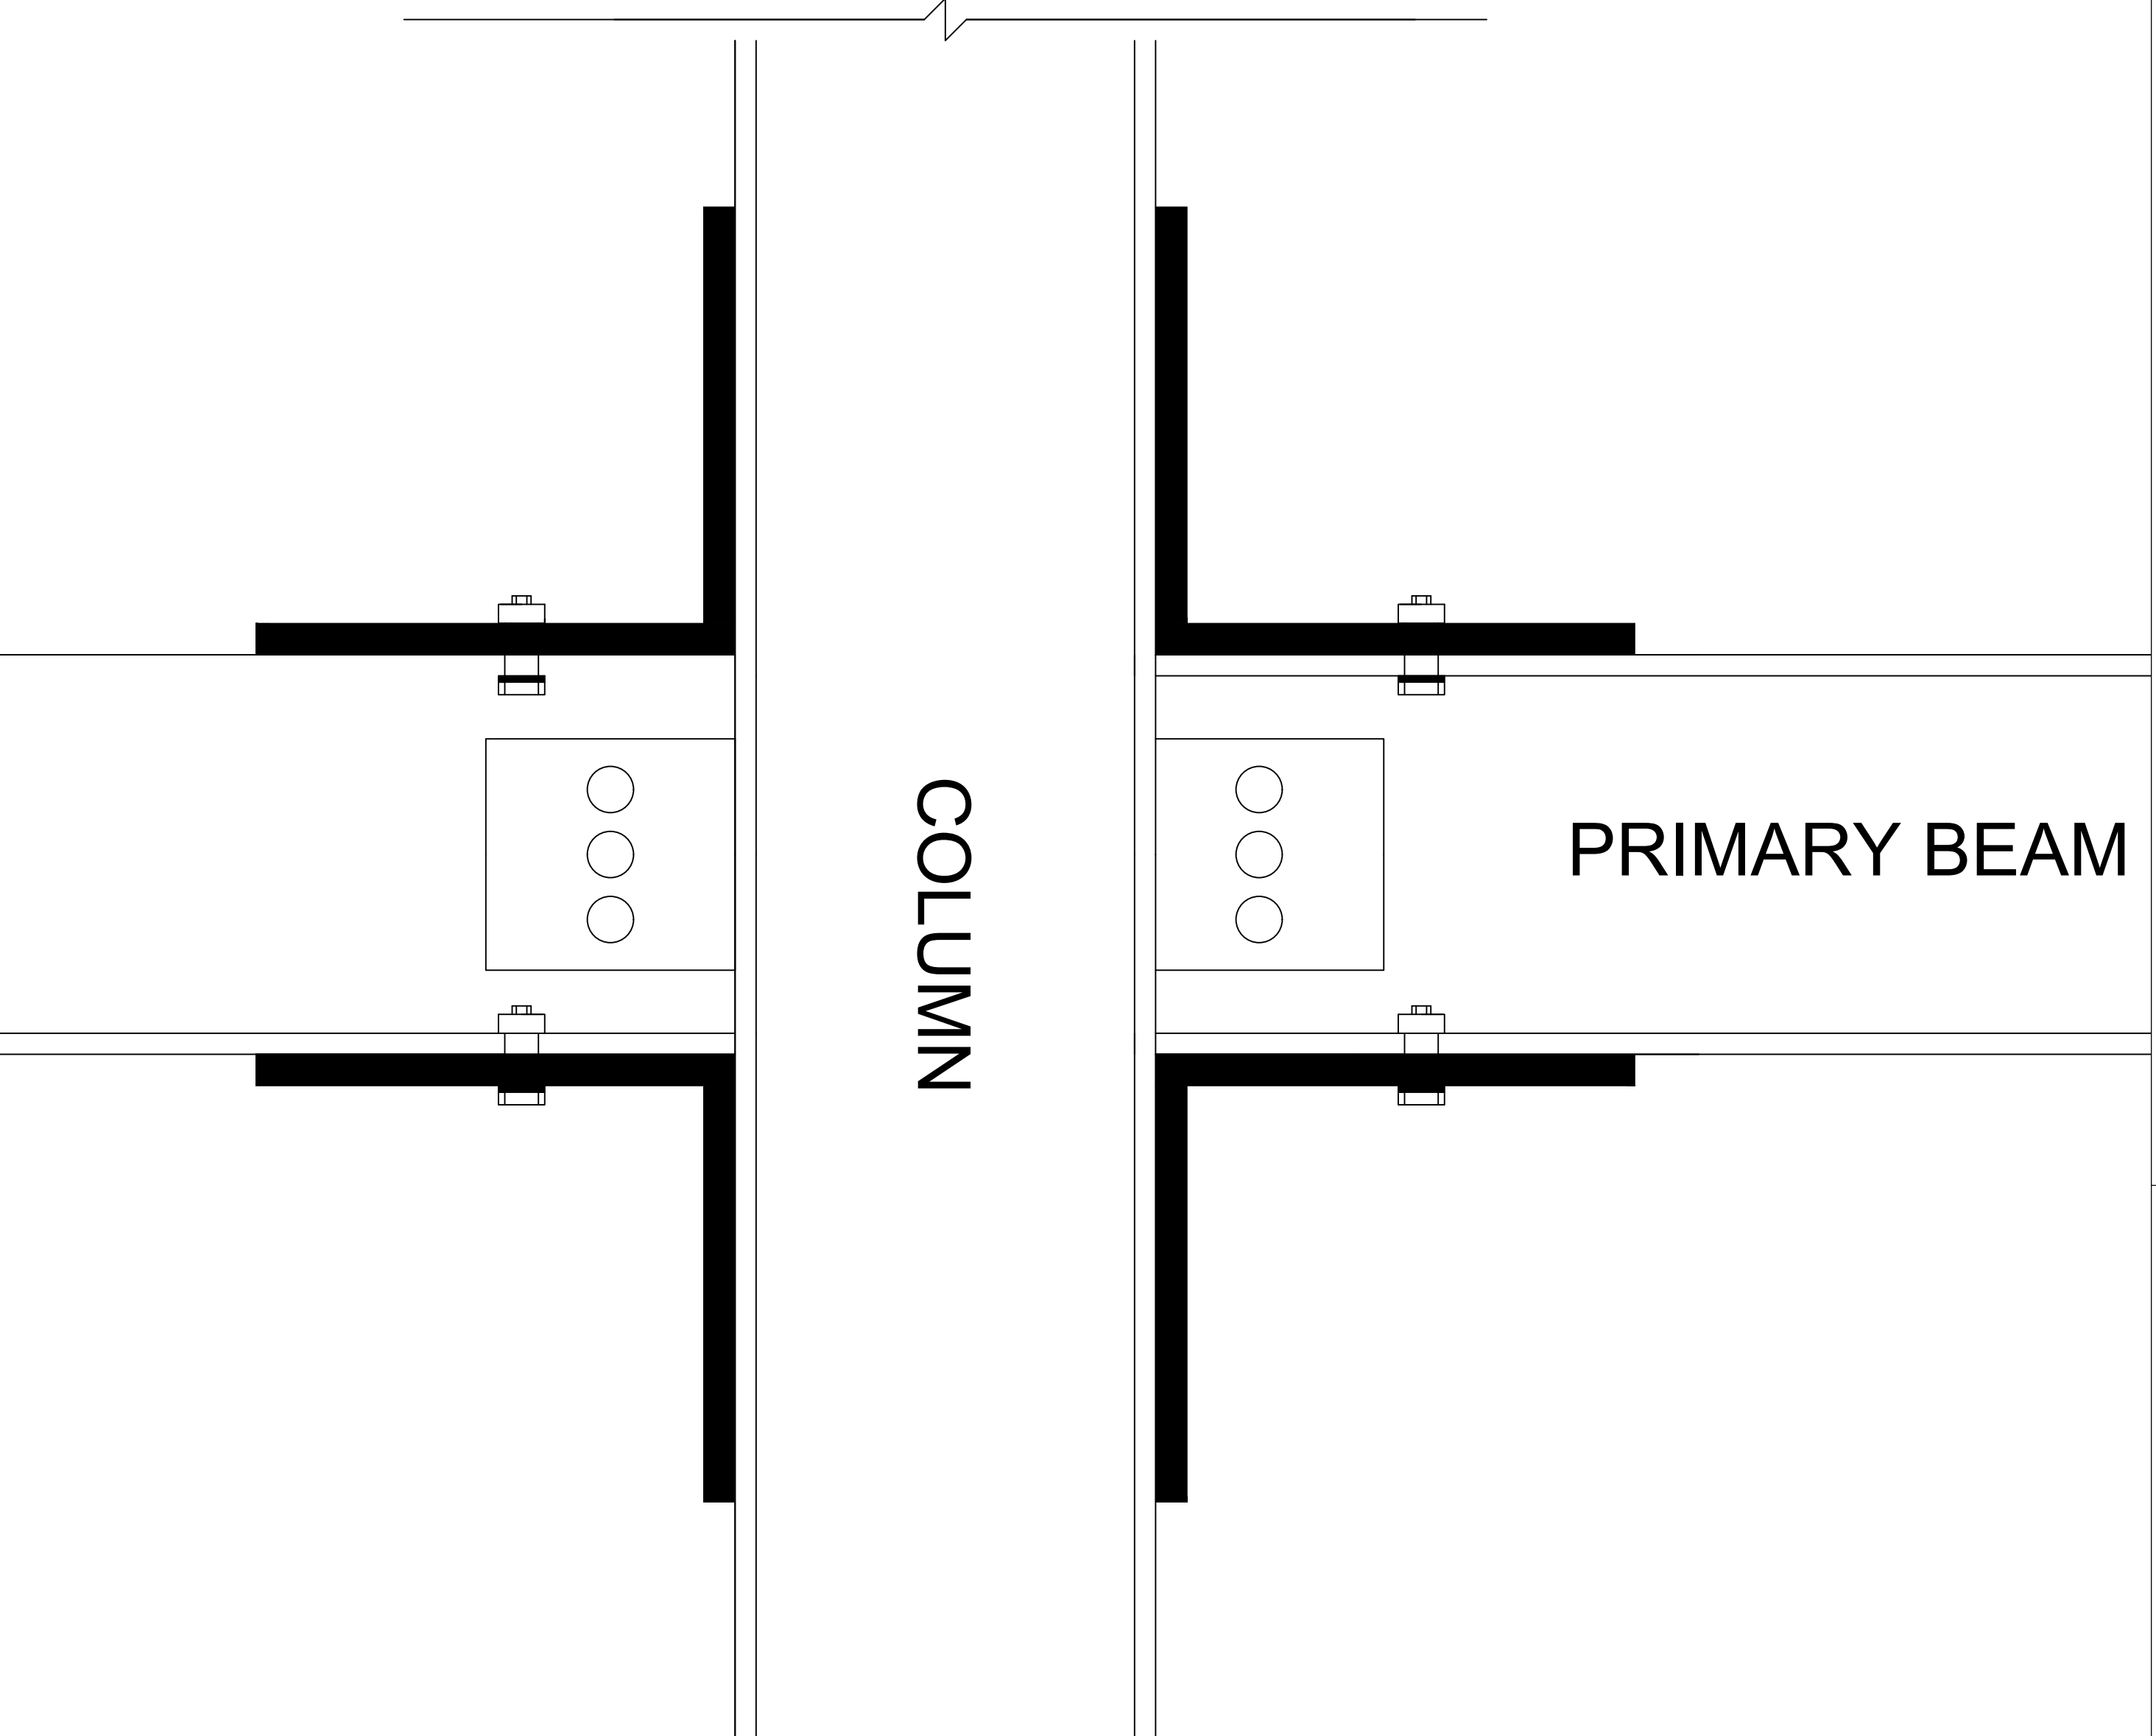


DRAWING NOT TO SCALE



MOMENT CONNECTION

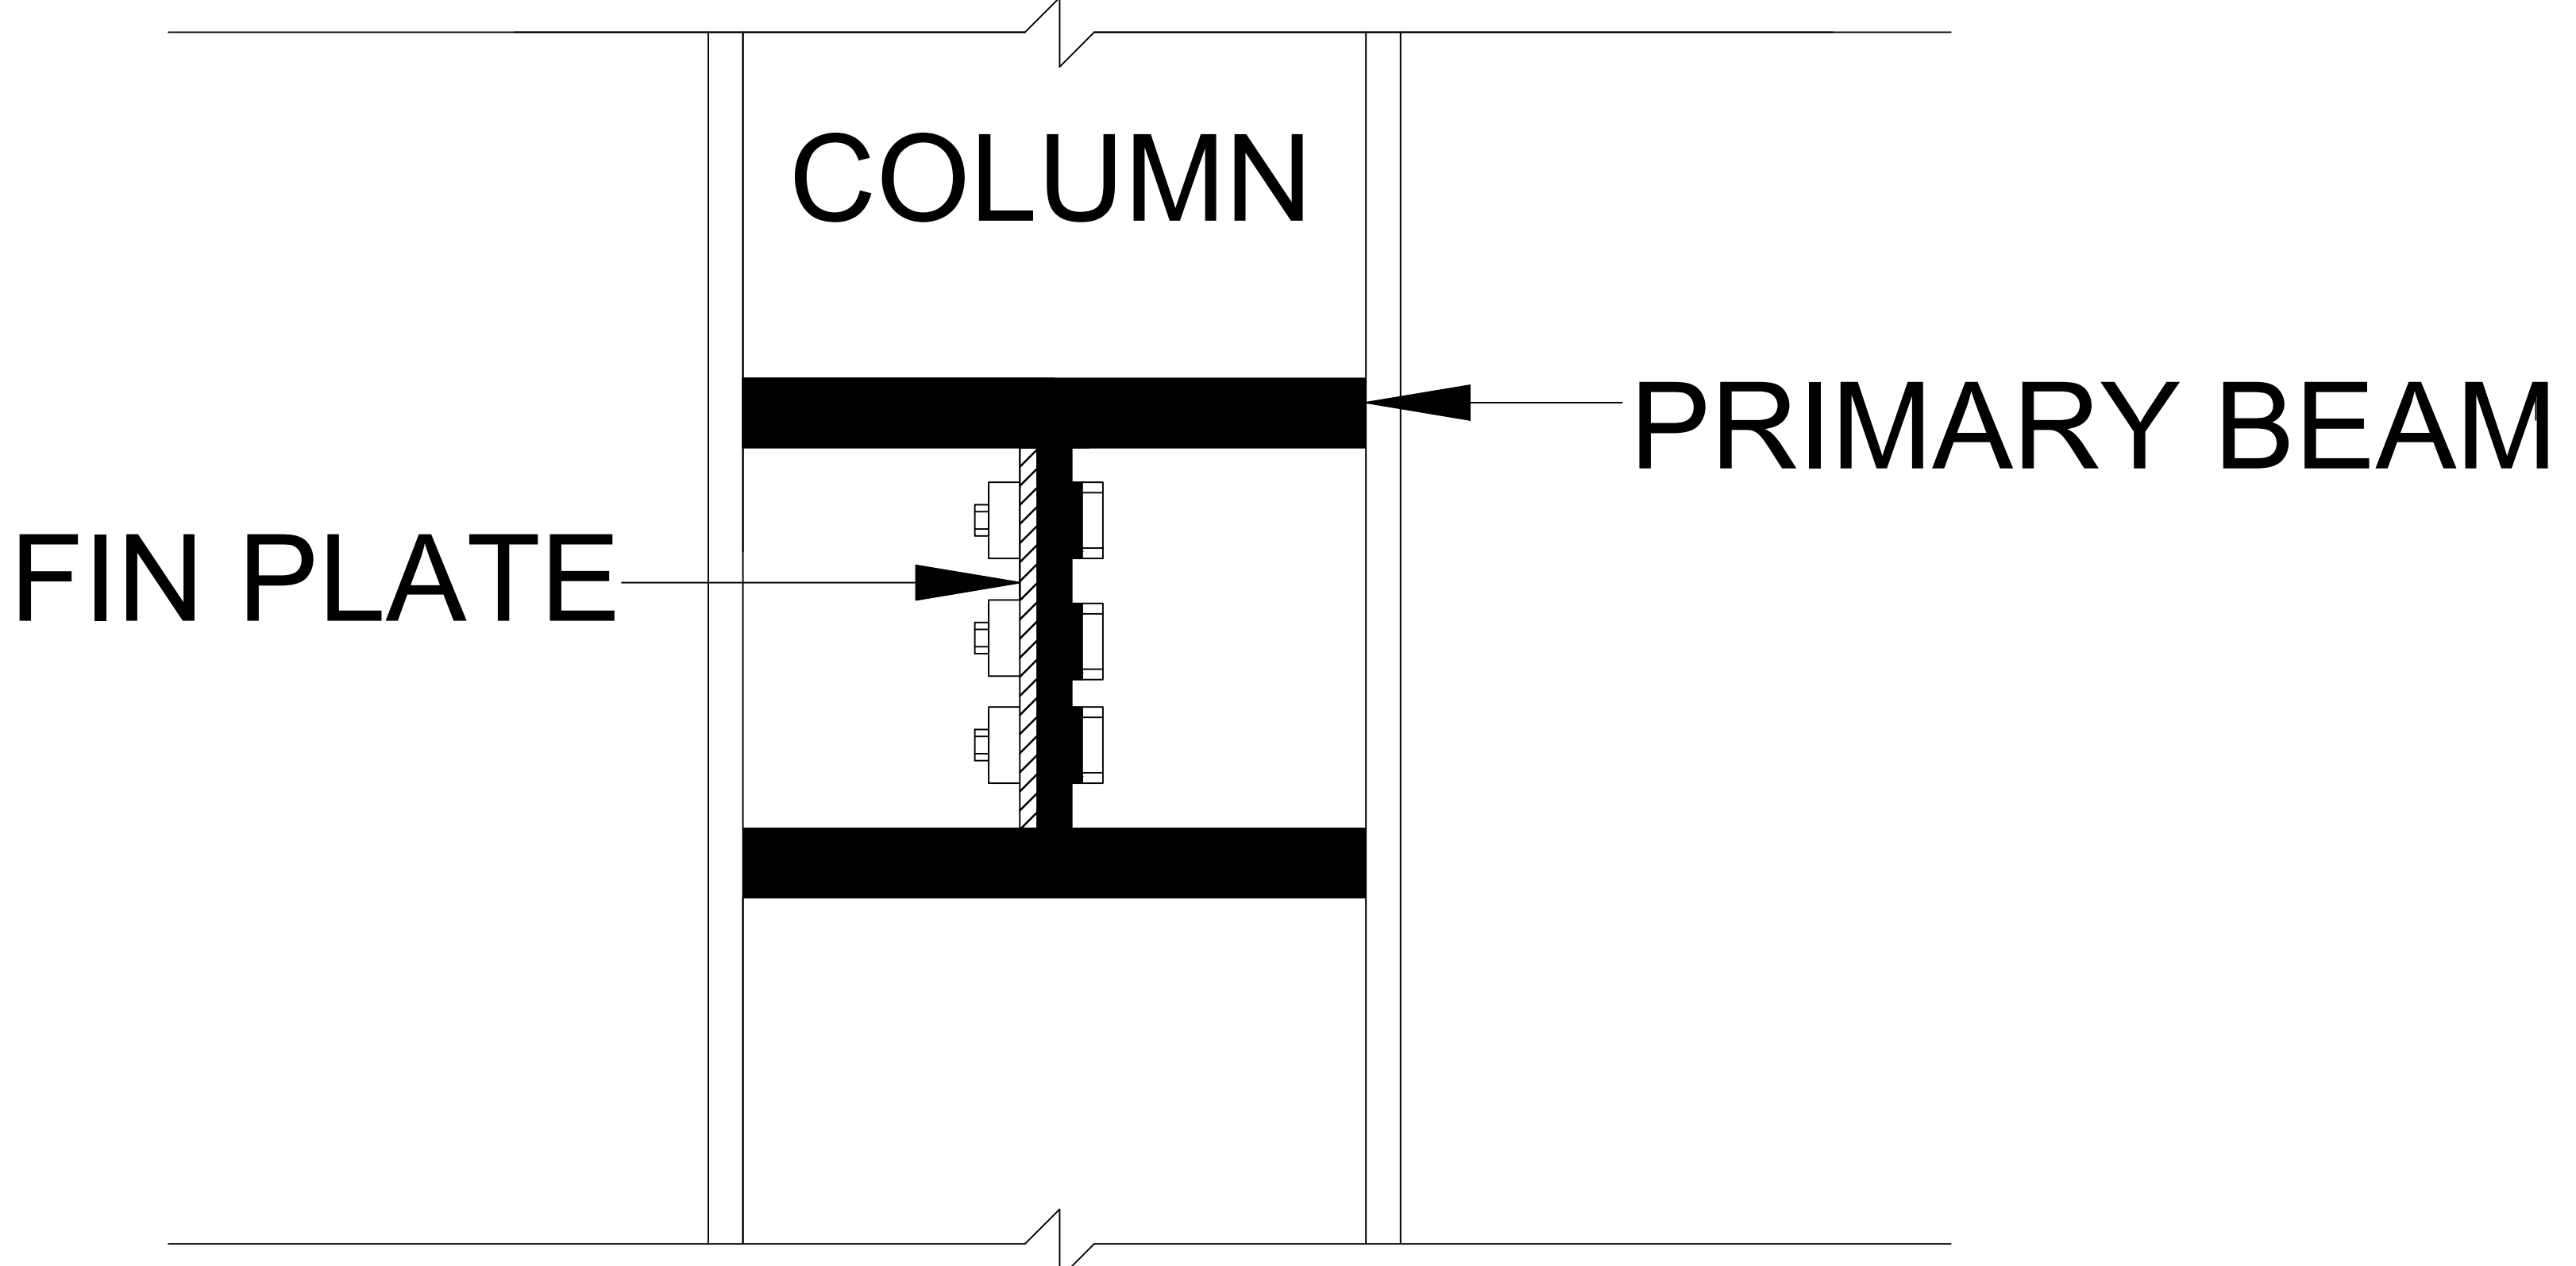


COLUMN - COLUMN

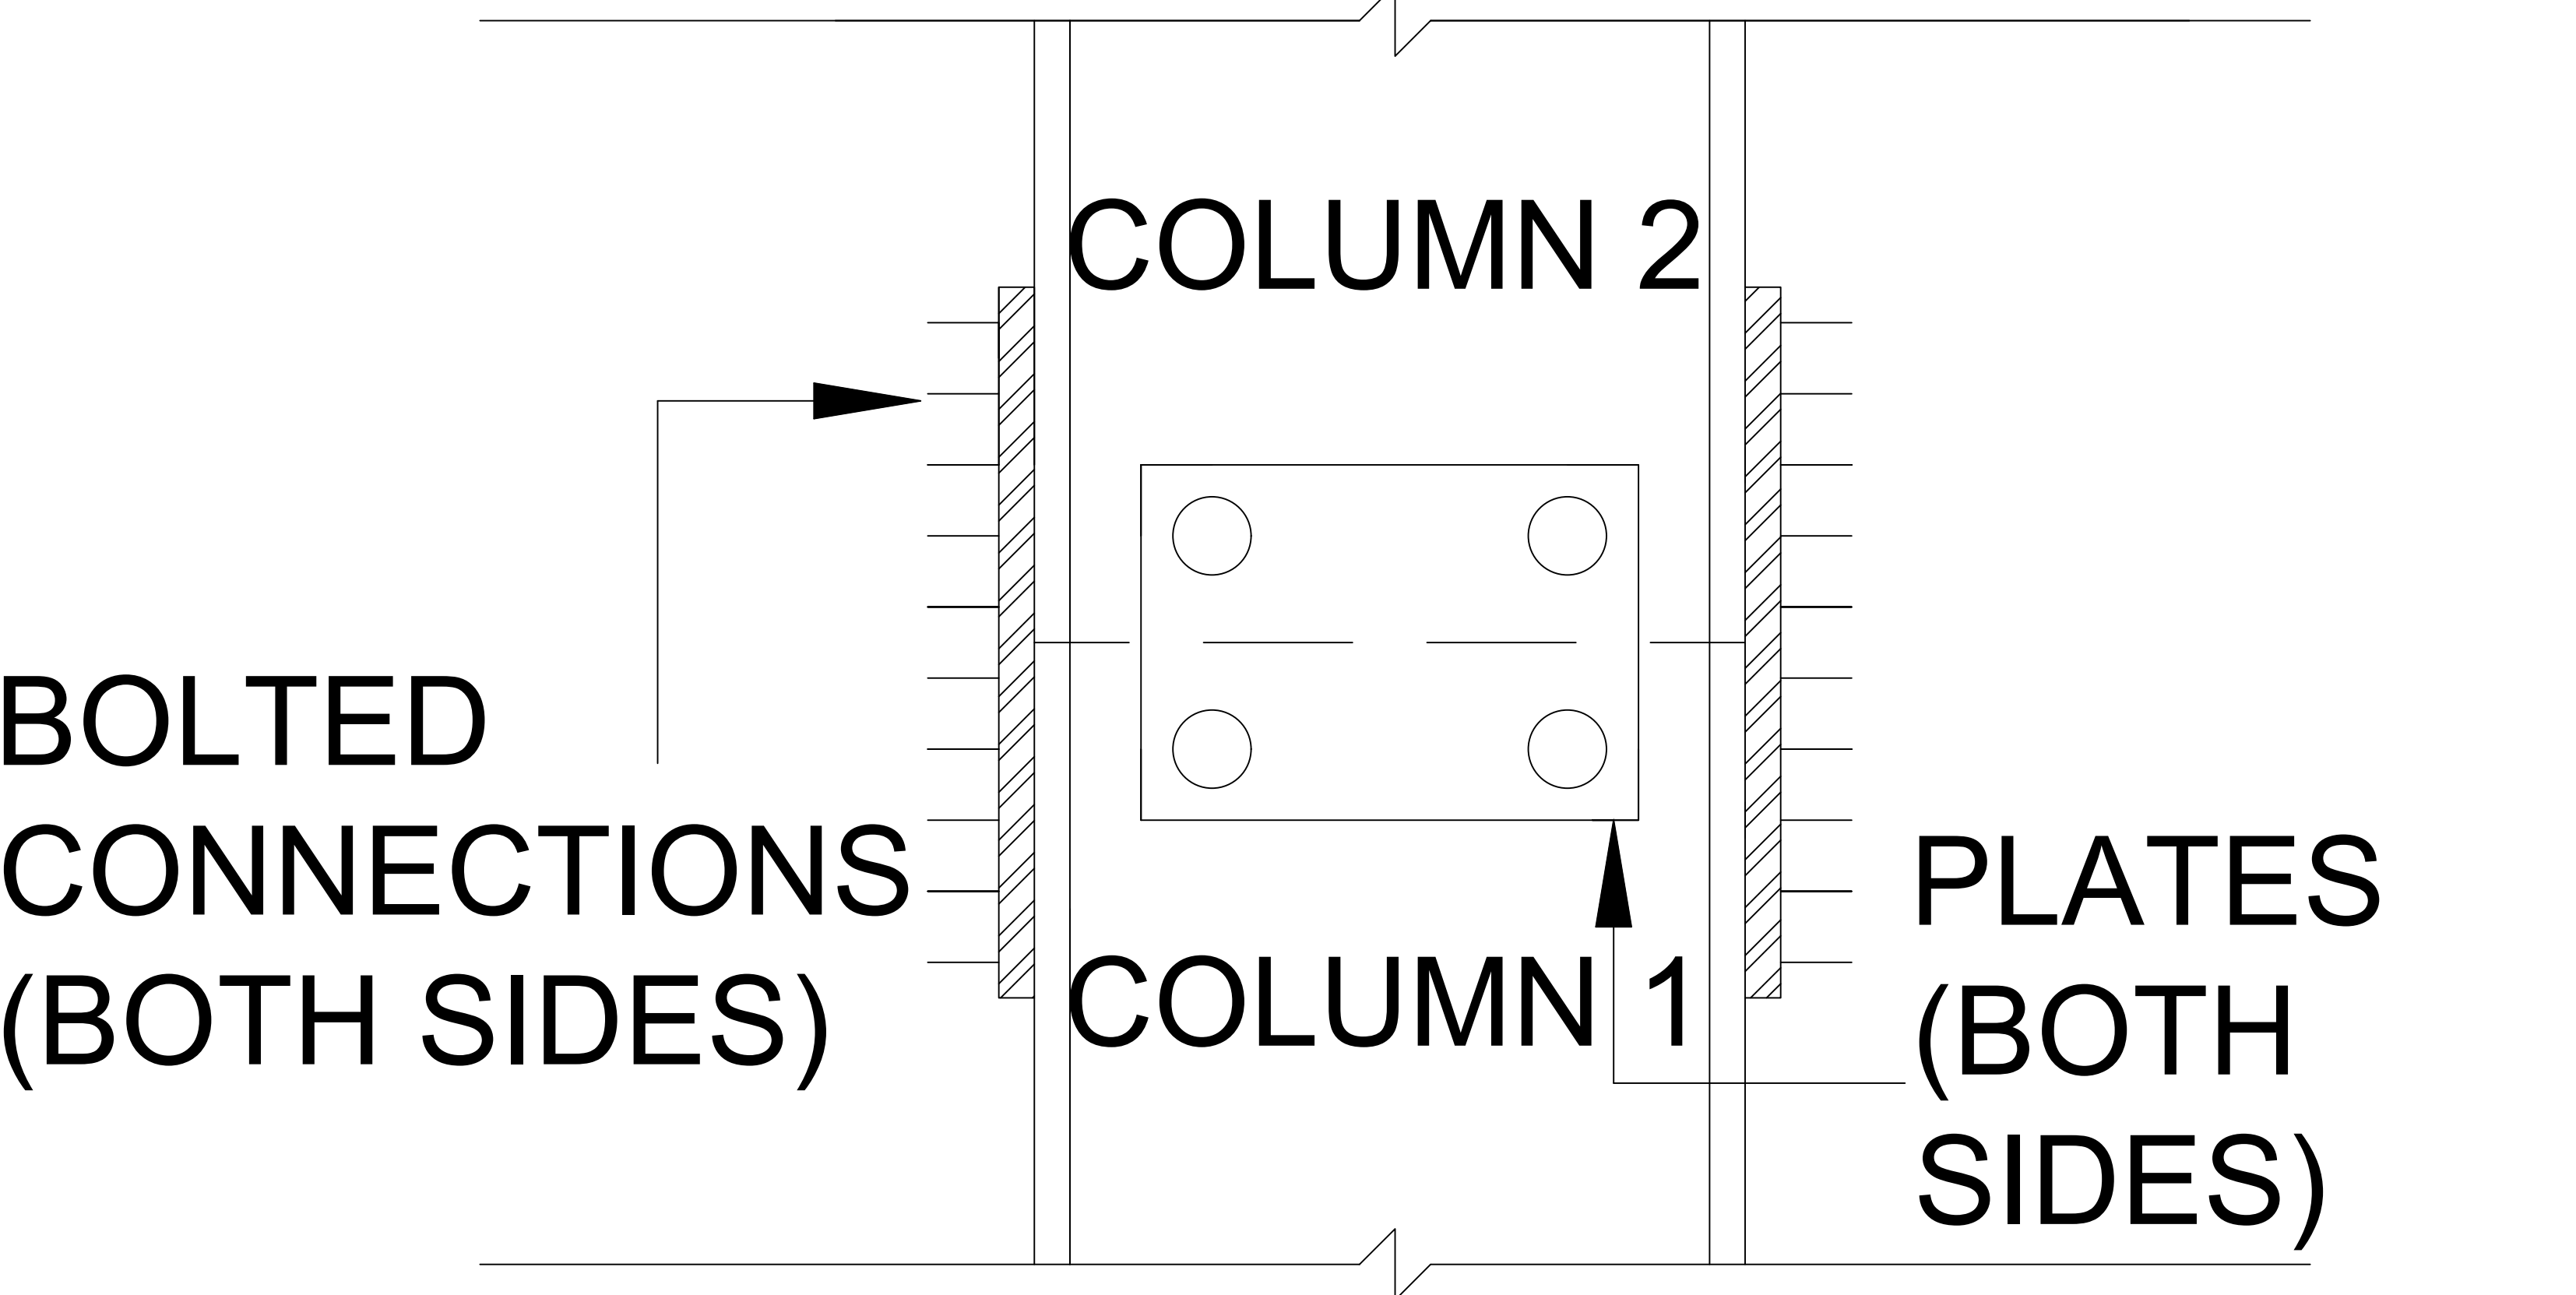


STEEL FRAME - COLUMN AND BEAM DETAILS

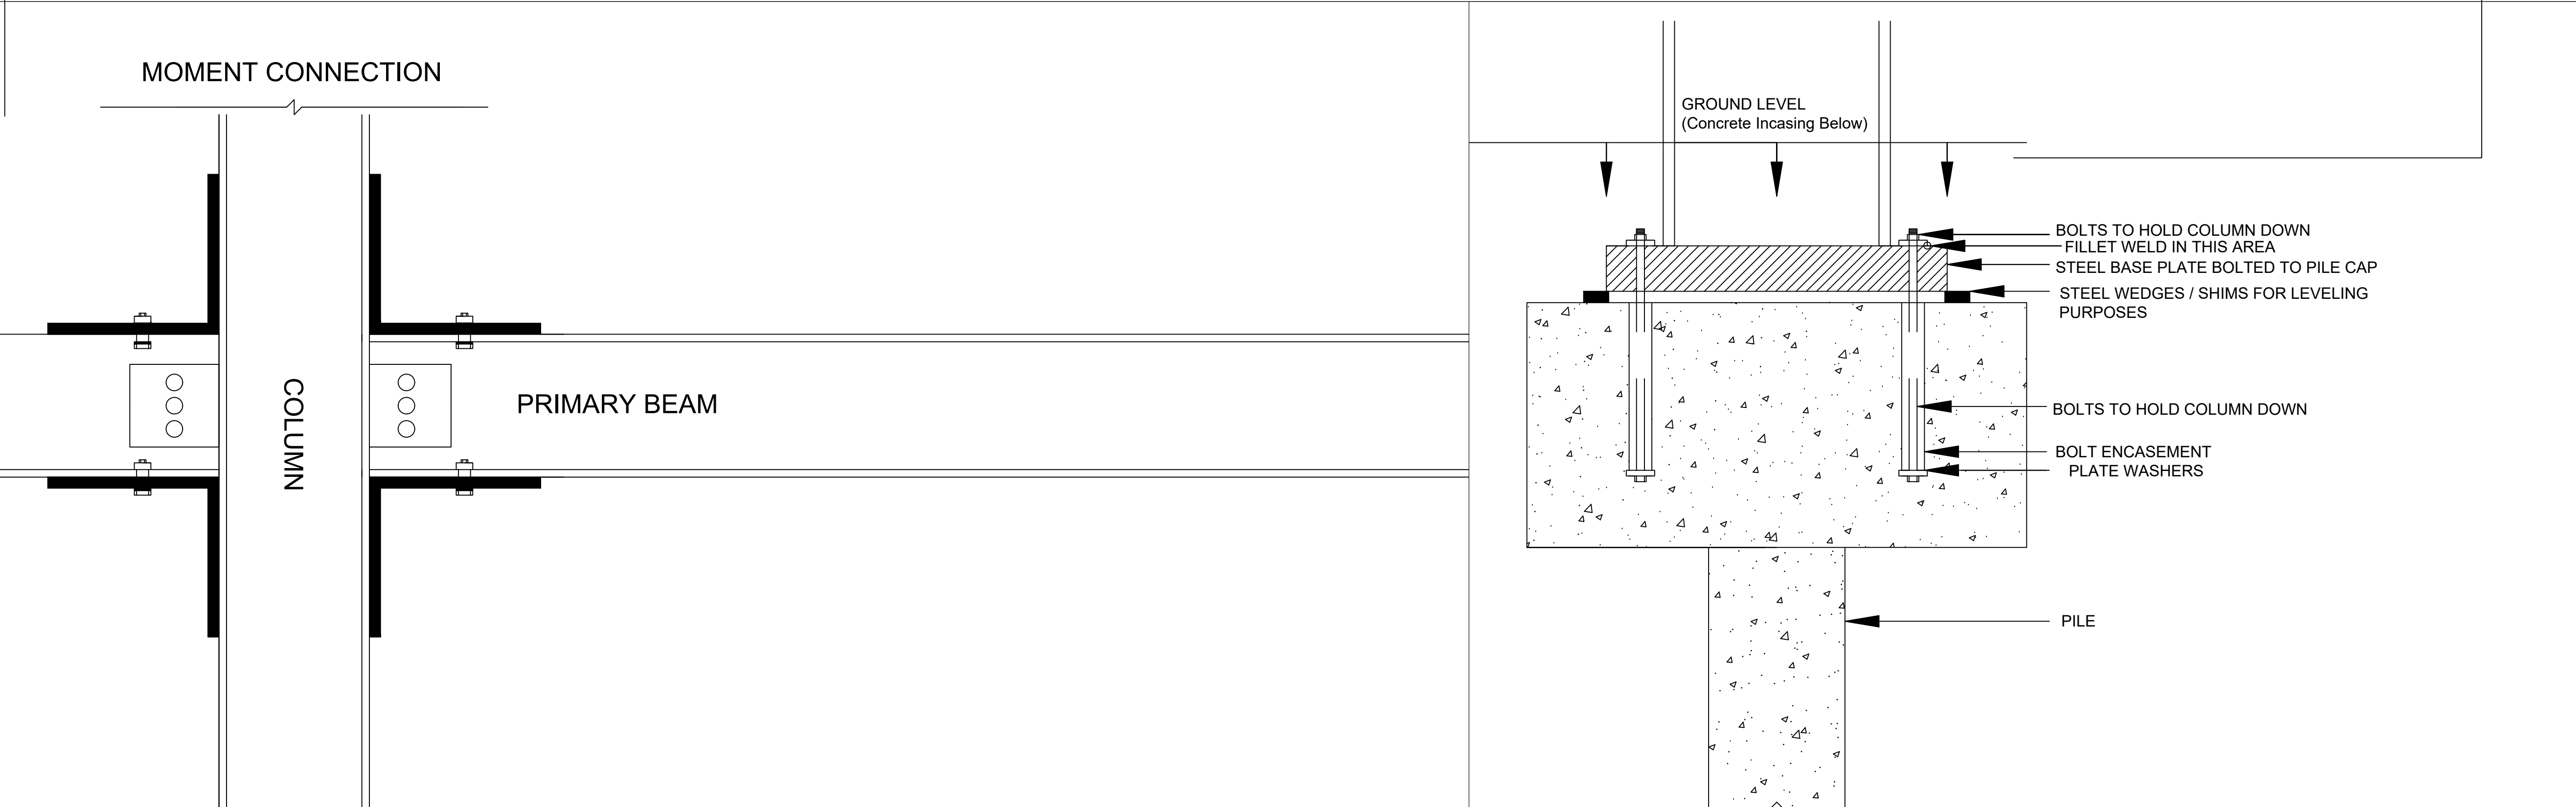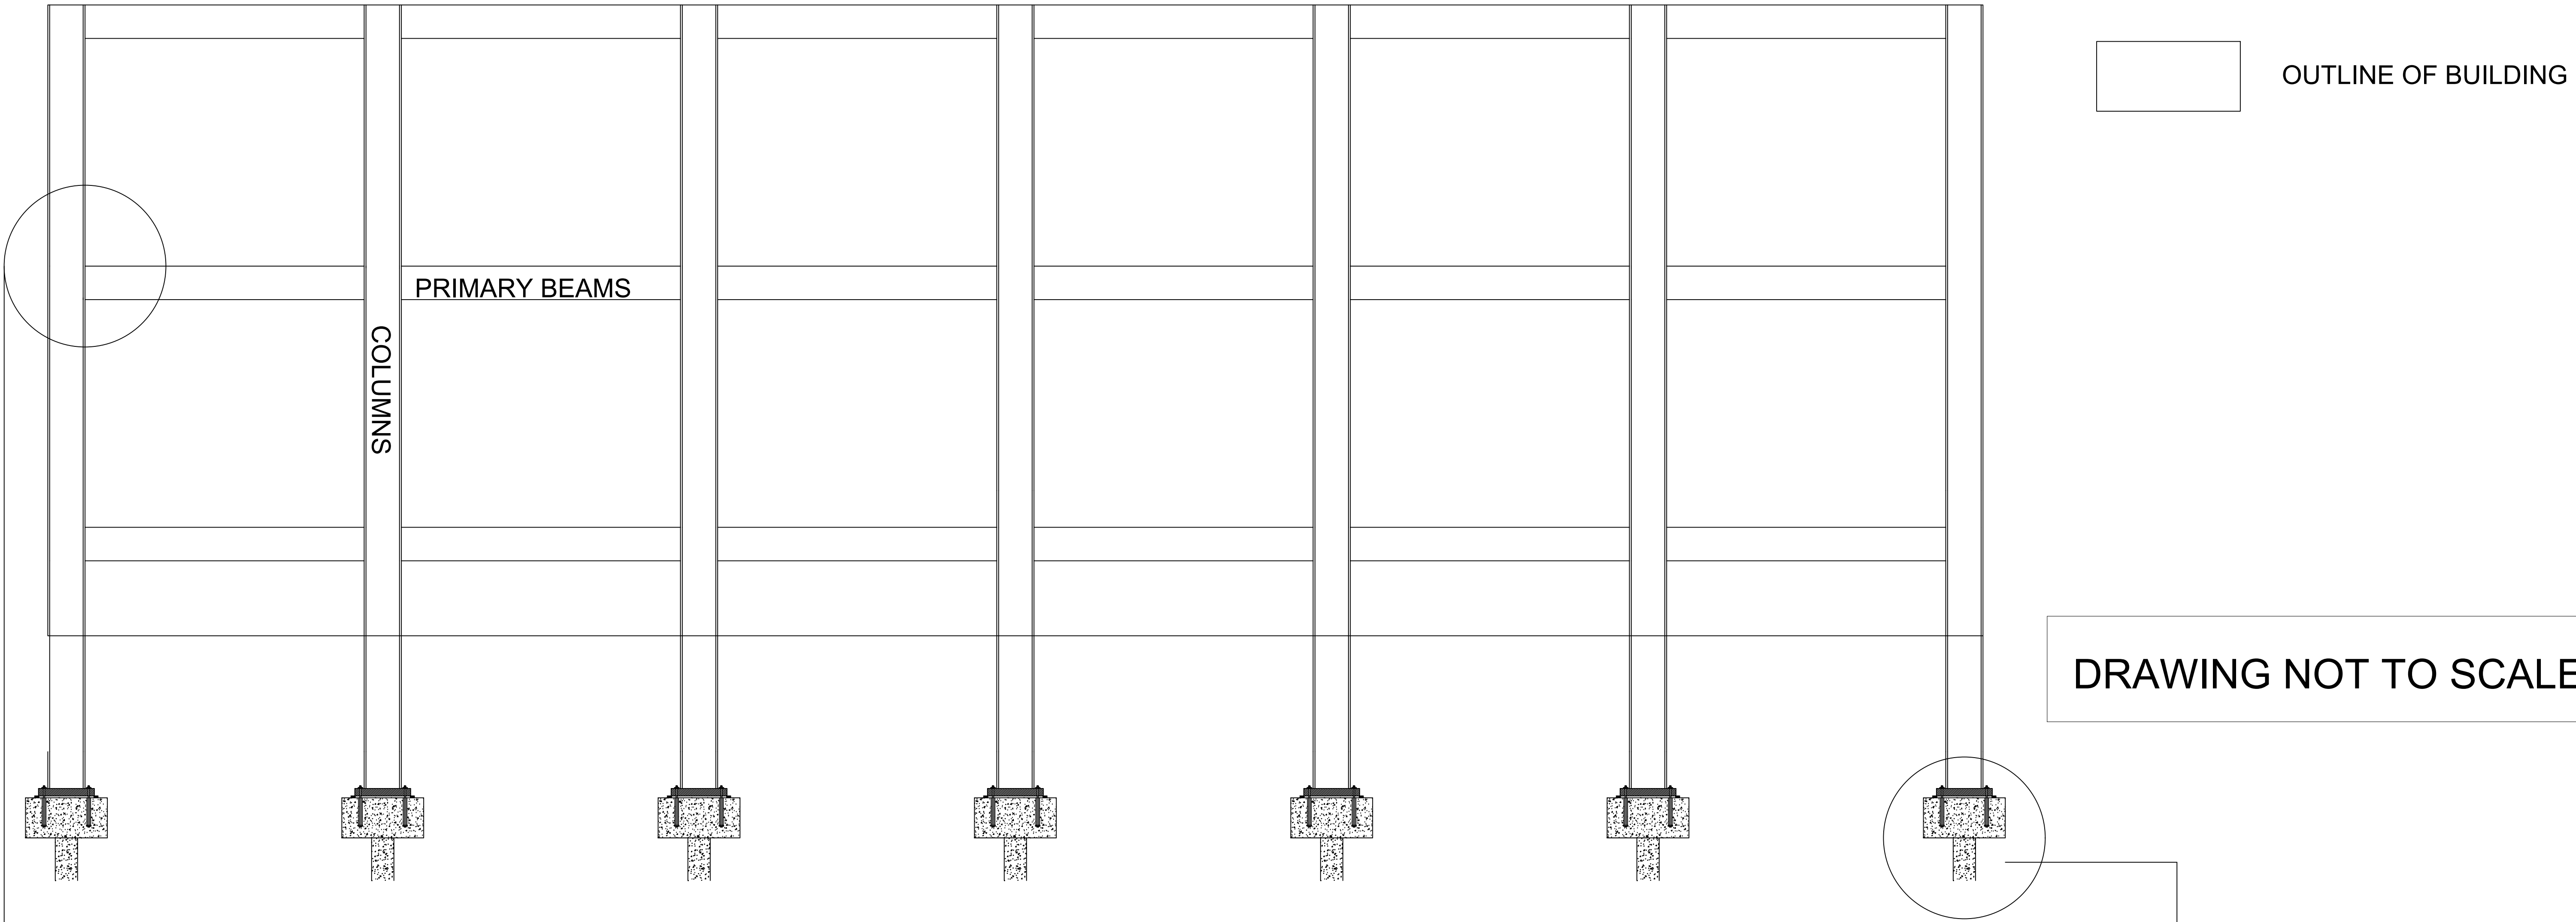

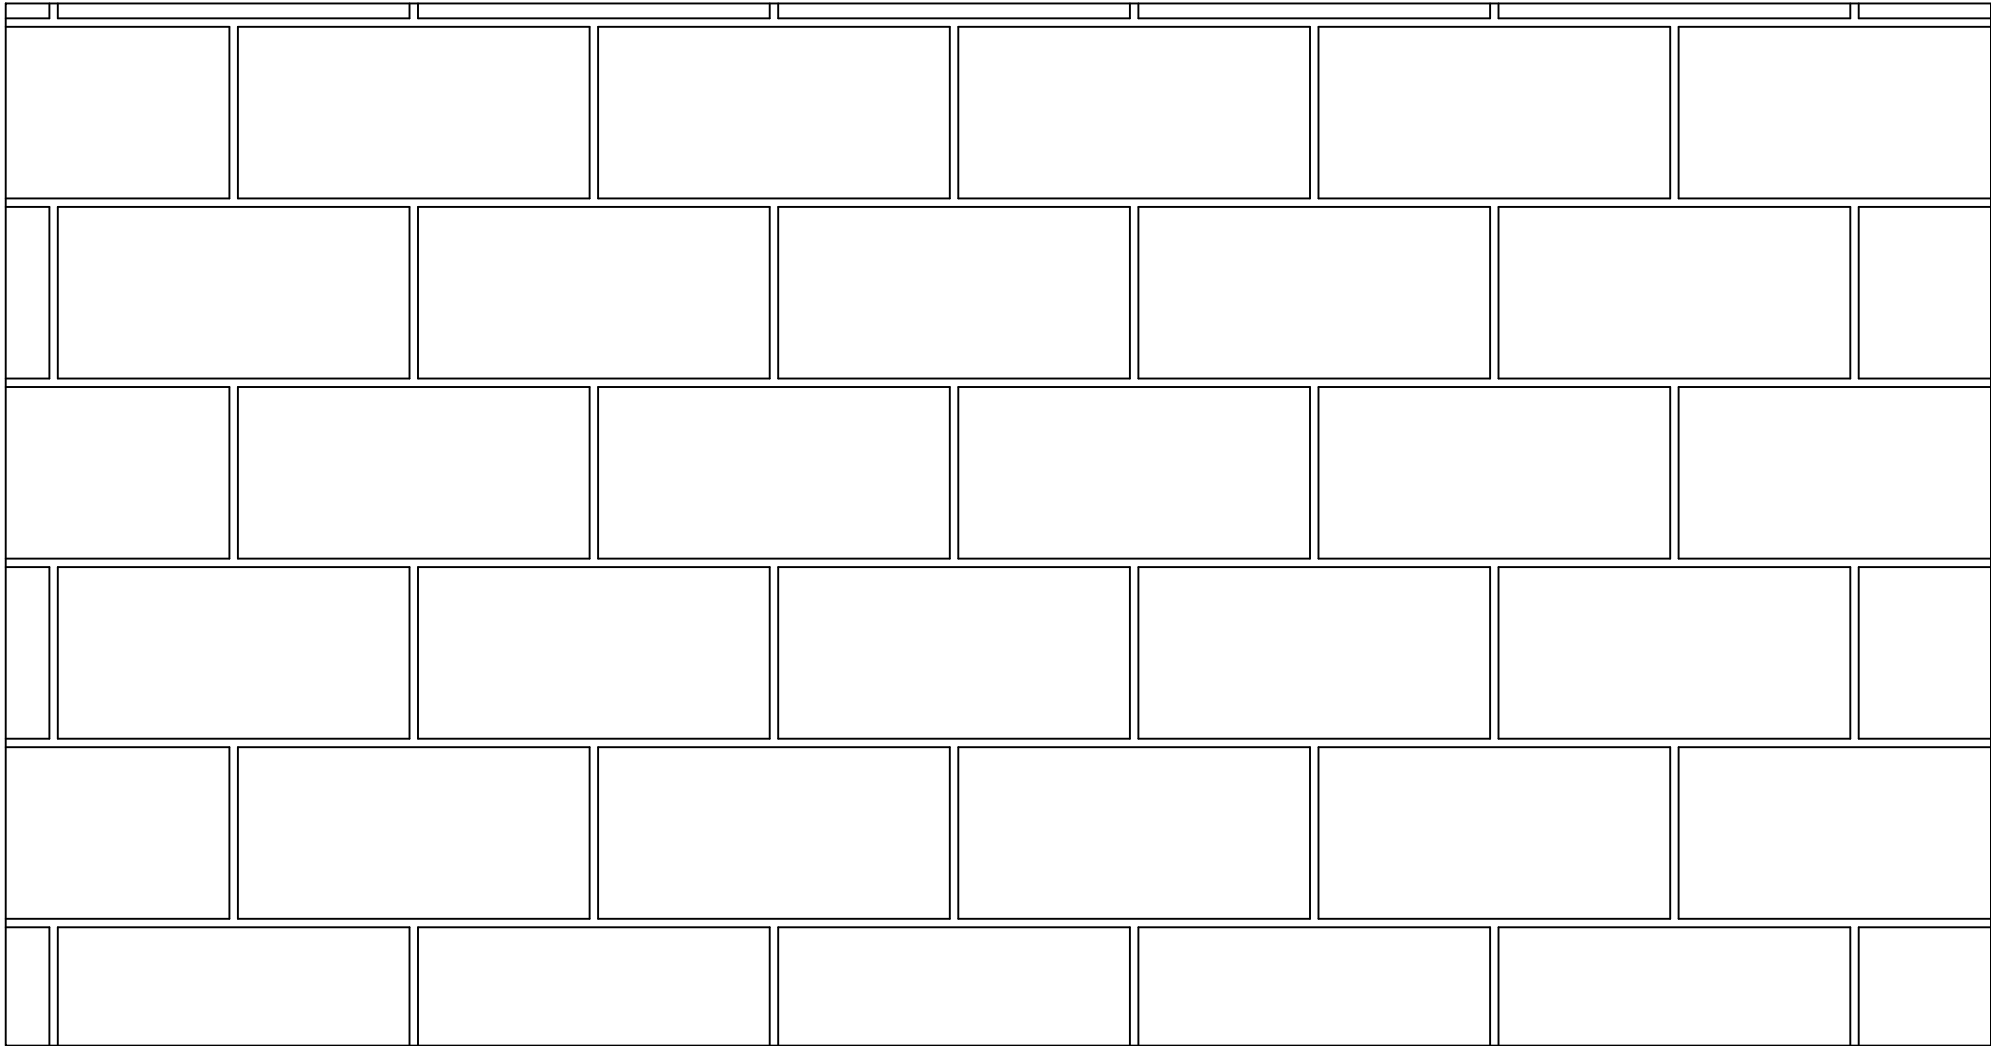

BRICK CLAD PANEL (FRONT ELEVATION)

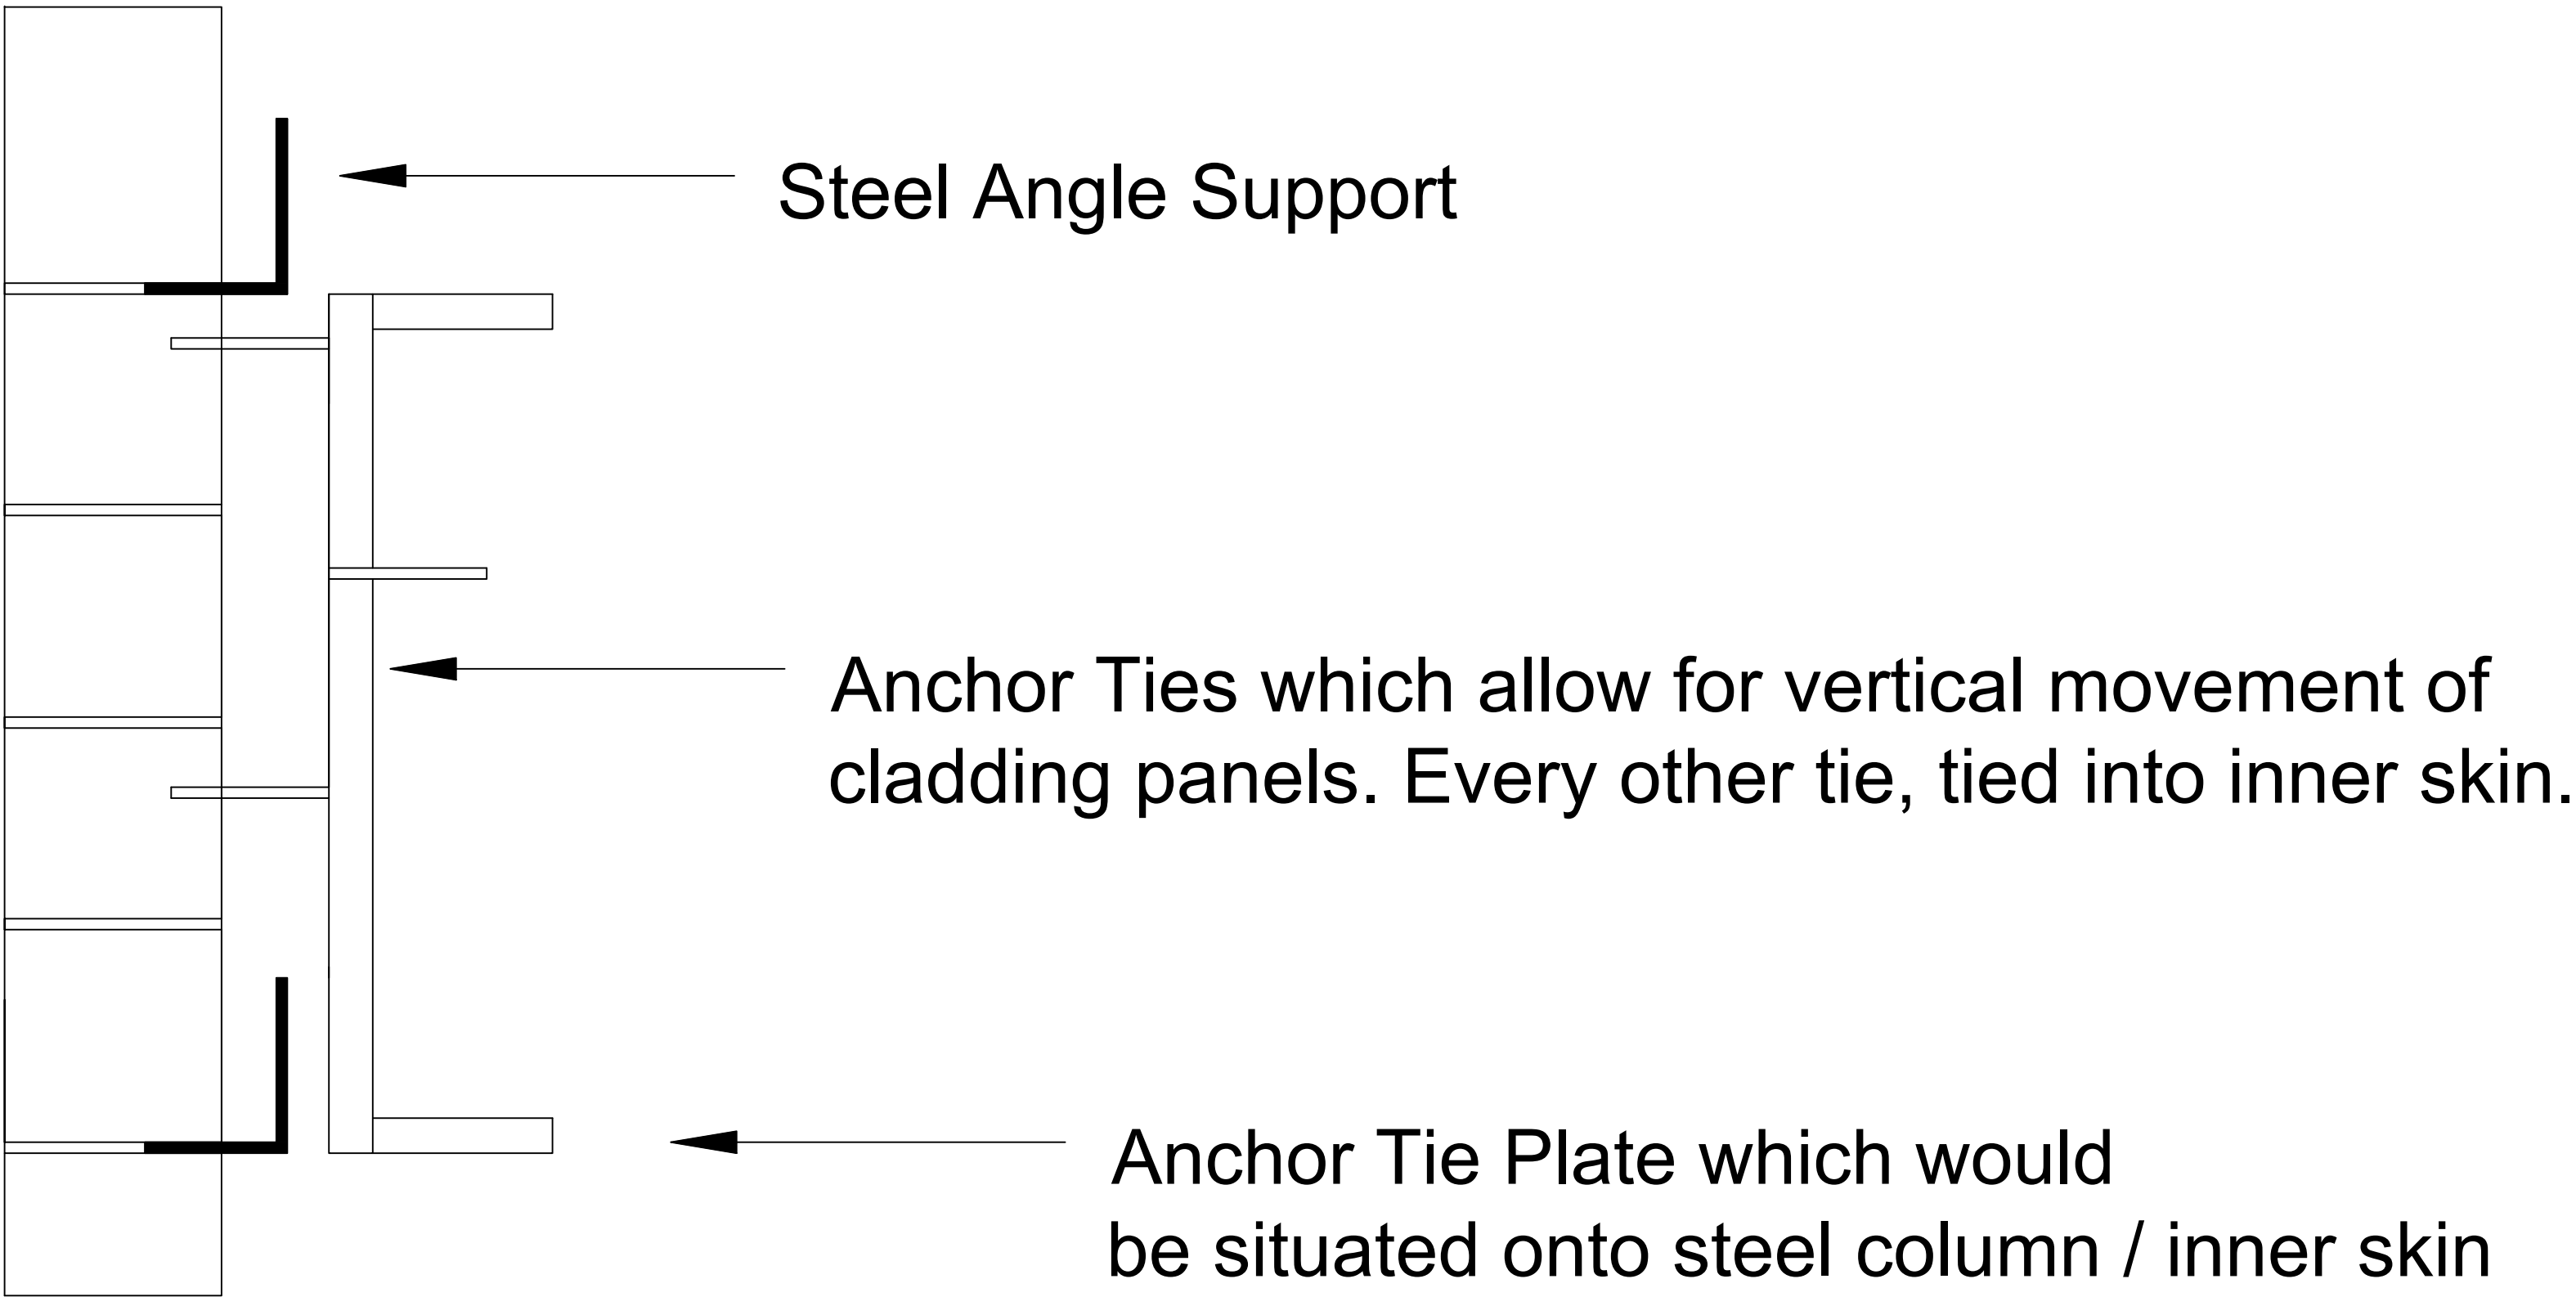

BRICK CLAD PANEL (SIDE ELEVATION)
DETAILS AND FIXINGS PORTRAYED ABOVE.

DRAWING NOT TO SCALE