


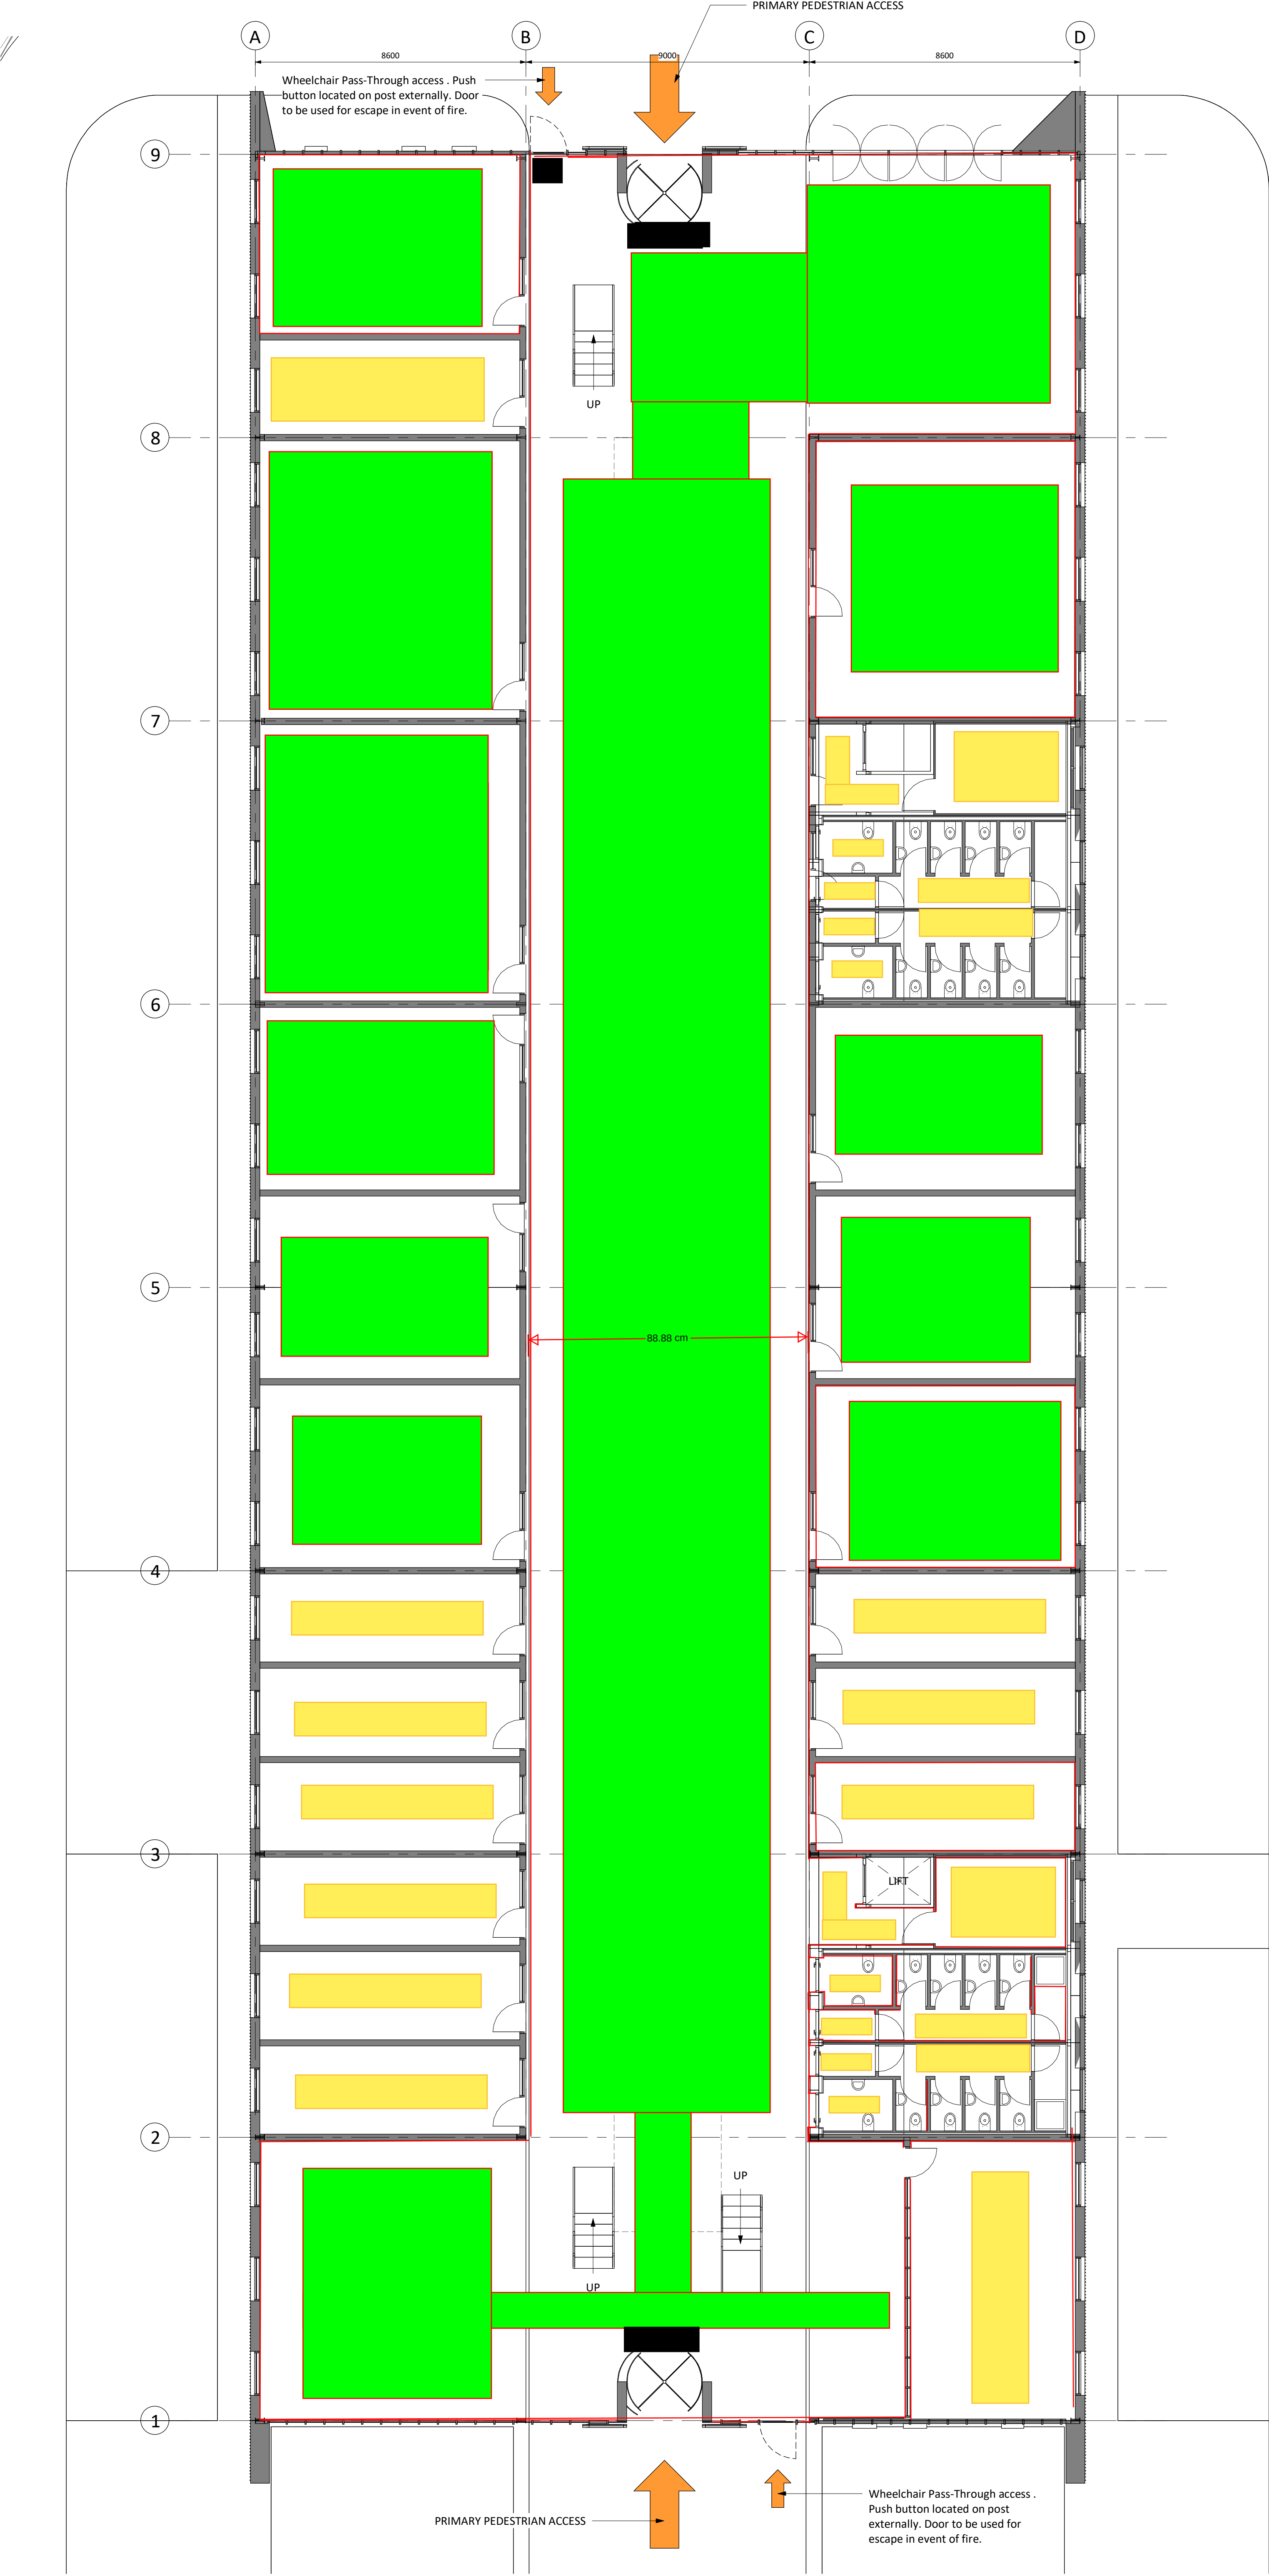

Responsibility is not accepted for errors made by others in scaling from this drawing.
All construction information should be taken from figured dimensions only.

0mm 50mm 100mm

CARPET FLOORING

ENTRANCE MATTING

VINYL FLOORING

PL	PL02	02.03.21	Planning Issue
S1	P01	09.10.20	Planning Issue
STATUS	REV	DATE	DESCRIPTION
CLIENT			
UWTSD			REVISED BY
			RC
			CHECKED BY
			PW
			ORIGINATOR NO
			152481

CONSULTANT

STRIDE TREGLOWN

www.stridetreglown.com

© Stride Treglown Limited 2017

PROJECT

Innovation Matrix

SA1

DRAWING TITLE

Ground Floor Shell & Core

SUITABILITY STATUS		SCALE
PL : PLANNING		1 : 100 @ A1
PROJECT ORIGINATOR ZONE LEVEL TYPE ROLE CLASS NUMBER		REVISION
152481-STL-XX-00-DR-A-6020-PL_0103		PL02