



# SPRINGFIELD DESIGNS Ltd

**BRIDGE INSERT A - SCALE**  
**1:250**

# Prince of Wa

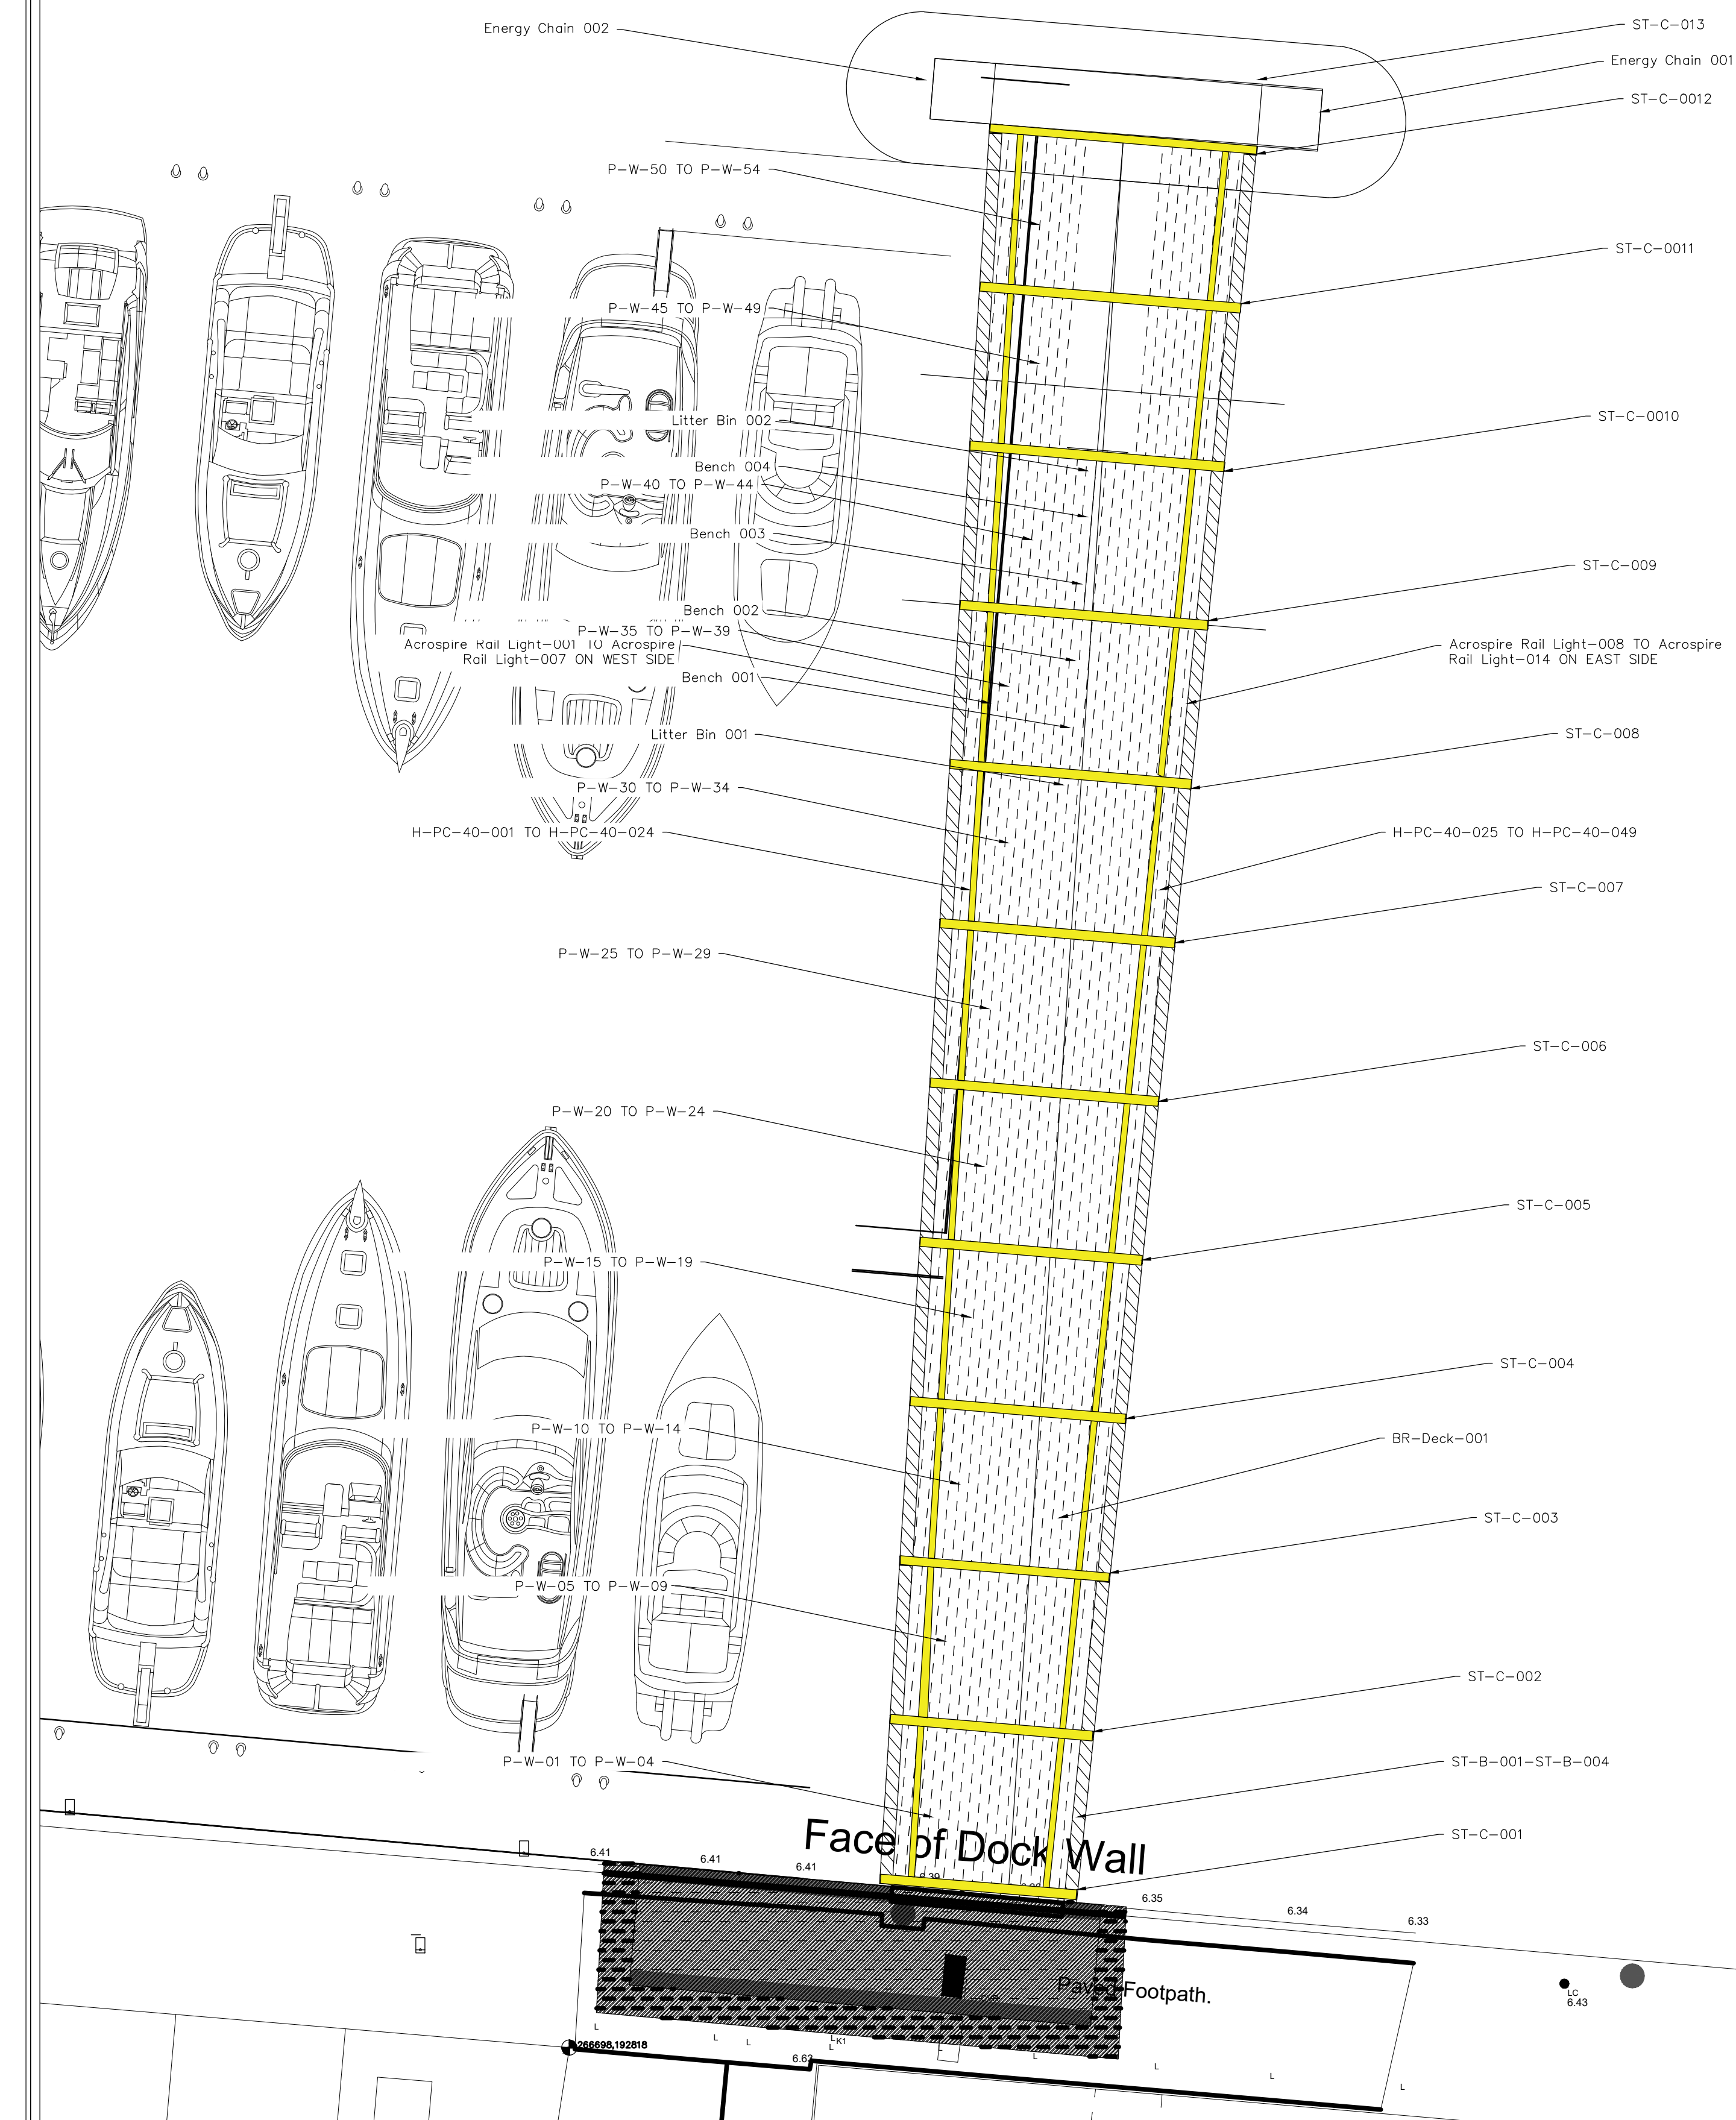

## Bollards

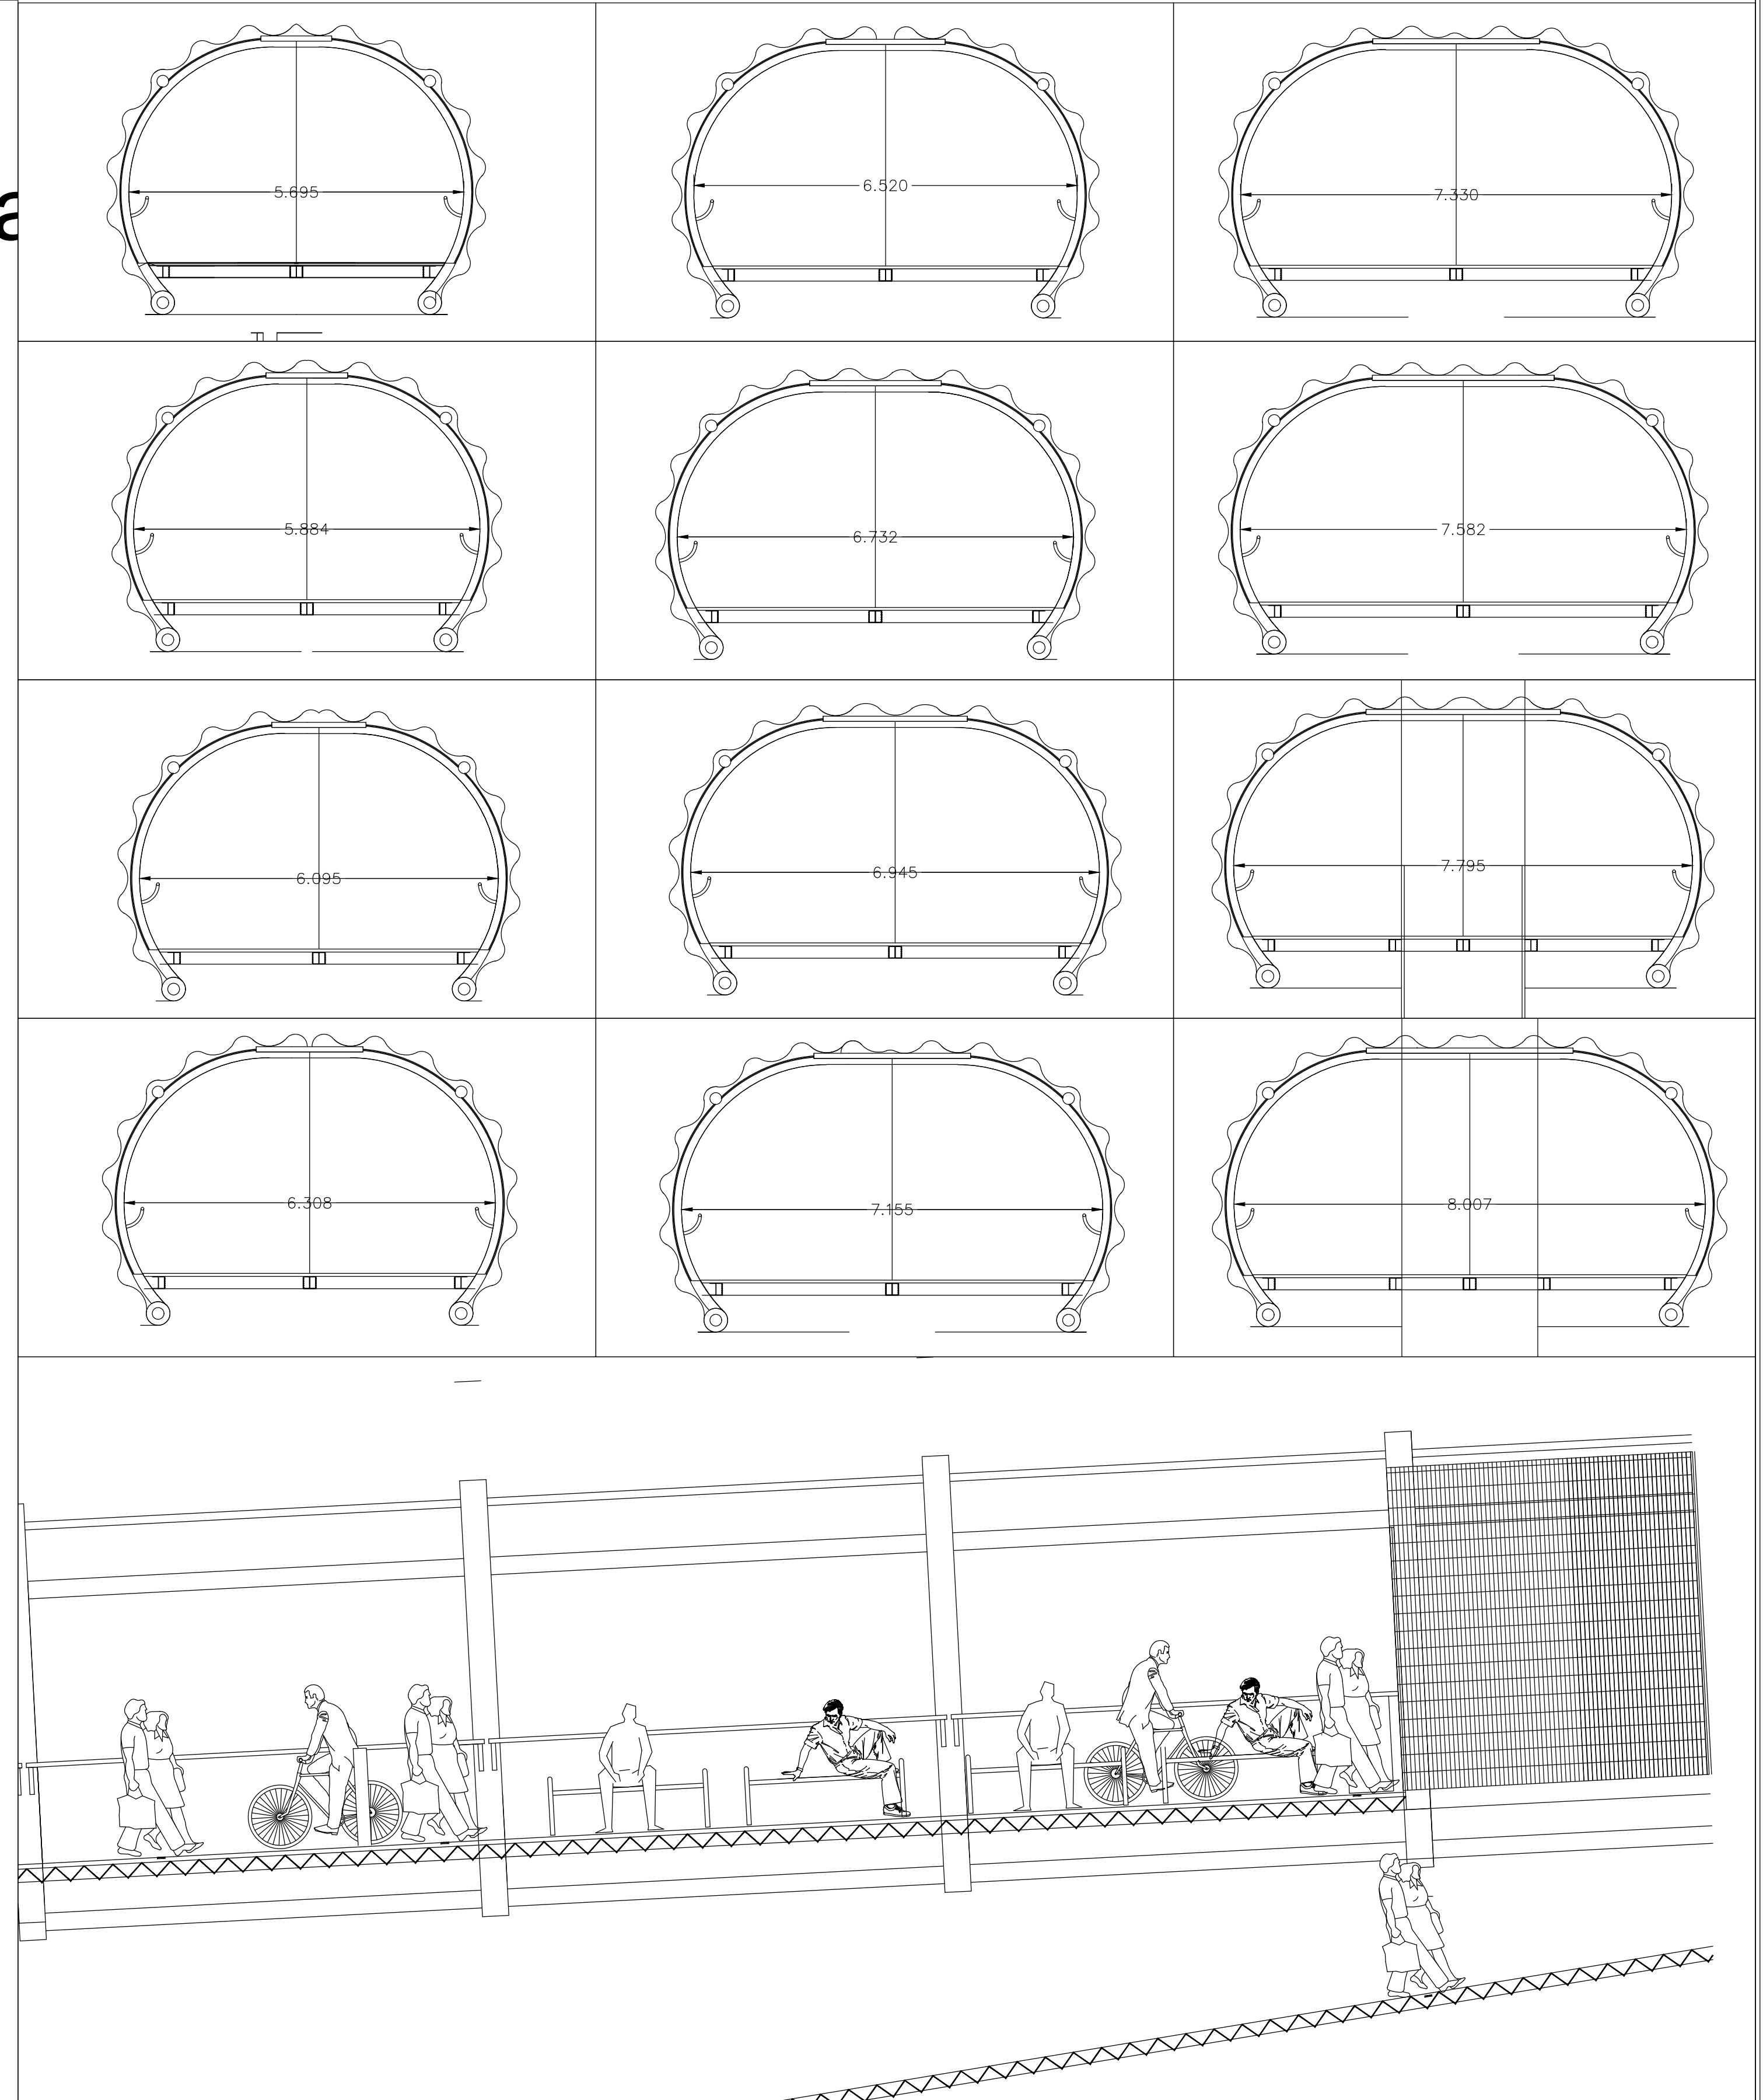

**DRAWING TITLE**  
**PHASE 4 - PROPOSED BRIDGE LAYOUT,  
COG DETAIL AND ASSET LOCATION PLAN**

**PROJECT TITLE**  
**ACBA6003 - SPRINGFIELD DESIGNS**  
**PEDESTRIAN BRIDGE**

**DRAWING No.**  
**PED1-SPR-DR-C-0011-S1**

|          |     |       |       |
|----------|-----|-------|-------|
| DRAWN BY | RM  | 11/22 | SCALE |
| CHECKED  | XXX | X/XX  |       |

|                  |       |      |  |  |  |  |  |  |
|------------------|-------|------|--|--|--|--|--|--|
| CAD REF.         |       |      |  |  |  |  |  |  |
| CAD              |       |      |  |  |  |  |  |  |
| PROJECT<br>PHASE | PHASE | REV. |  |  |  |  |  |  |
|                  |       |      |  |  |  |  |  |  |

|     |             |    |      |
|-----|-------------|----|------|
|     |             |    |      |
|     |             |    |      |
|     |             |    |      |
| REV | DESCRIPTION | BY | DATE |