


By Room Name Legend

- Classroom
- DT Classroom
- General Office
- Head Office
- Hygiene room
- ICT
- Kitchen
- Lobby
- Maintenance/Caretaker stores
- Plant
- Pupil toilet
- Room
- SEN
- Server room
- Small group room
- Sports/Dining Hall
- Staff Cloak room
- Staff Room
- Staff Toilet
- Stock room
- Storage
- Storage PE

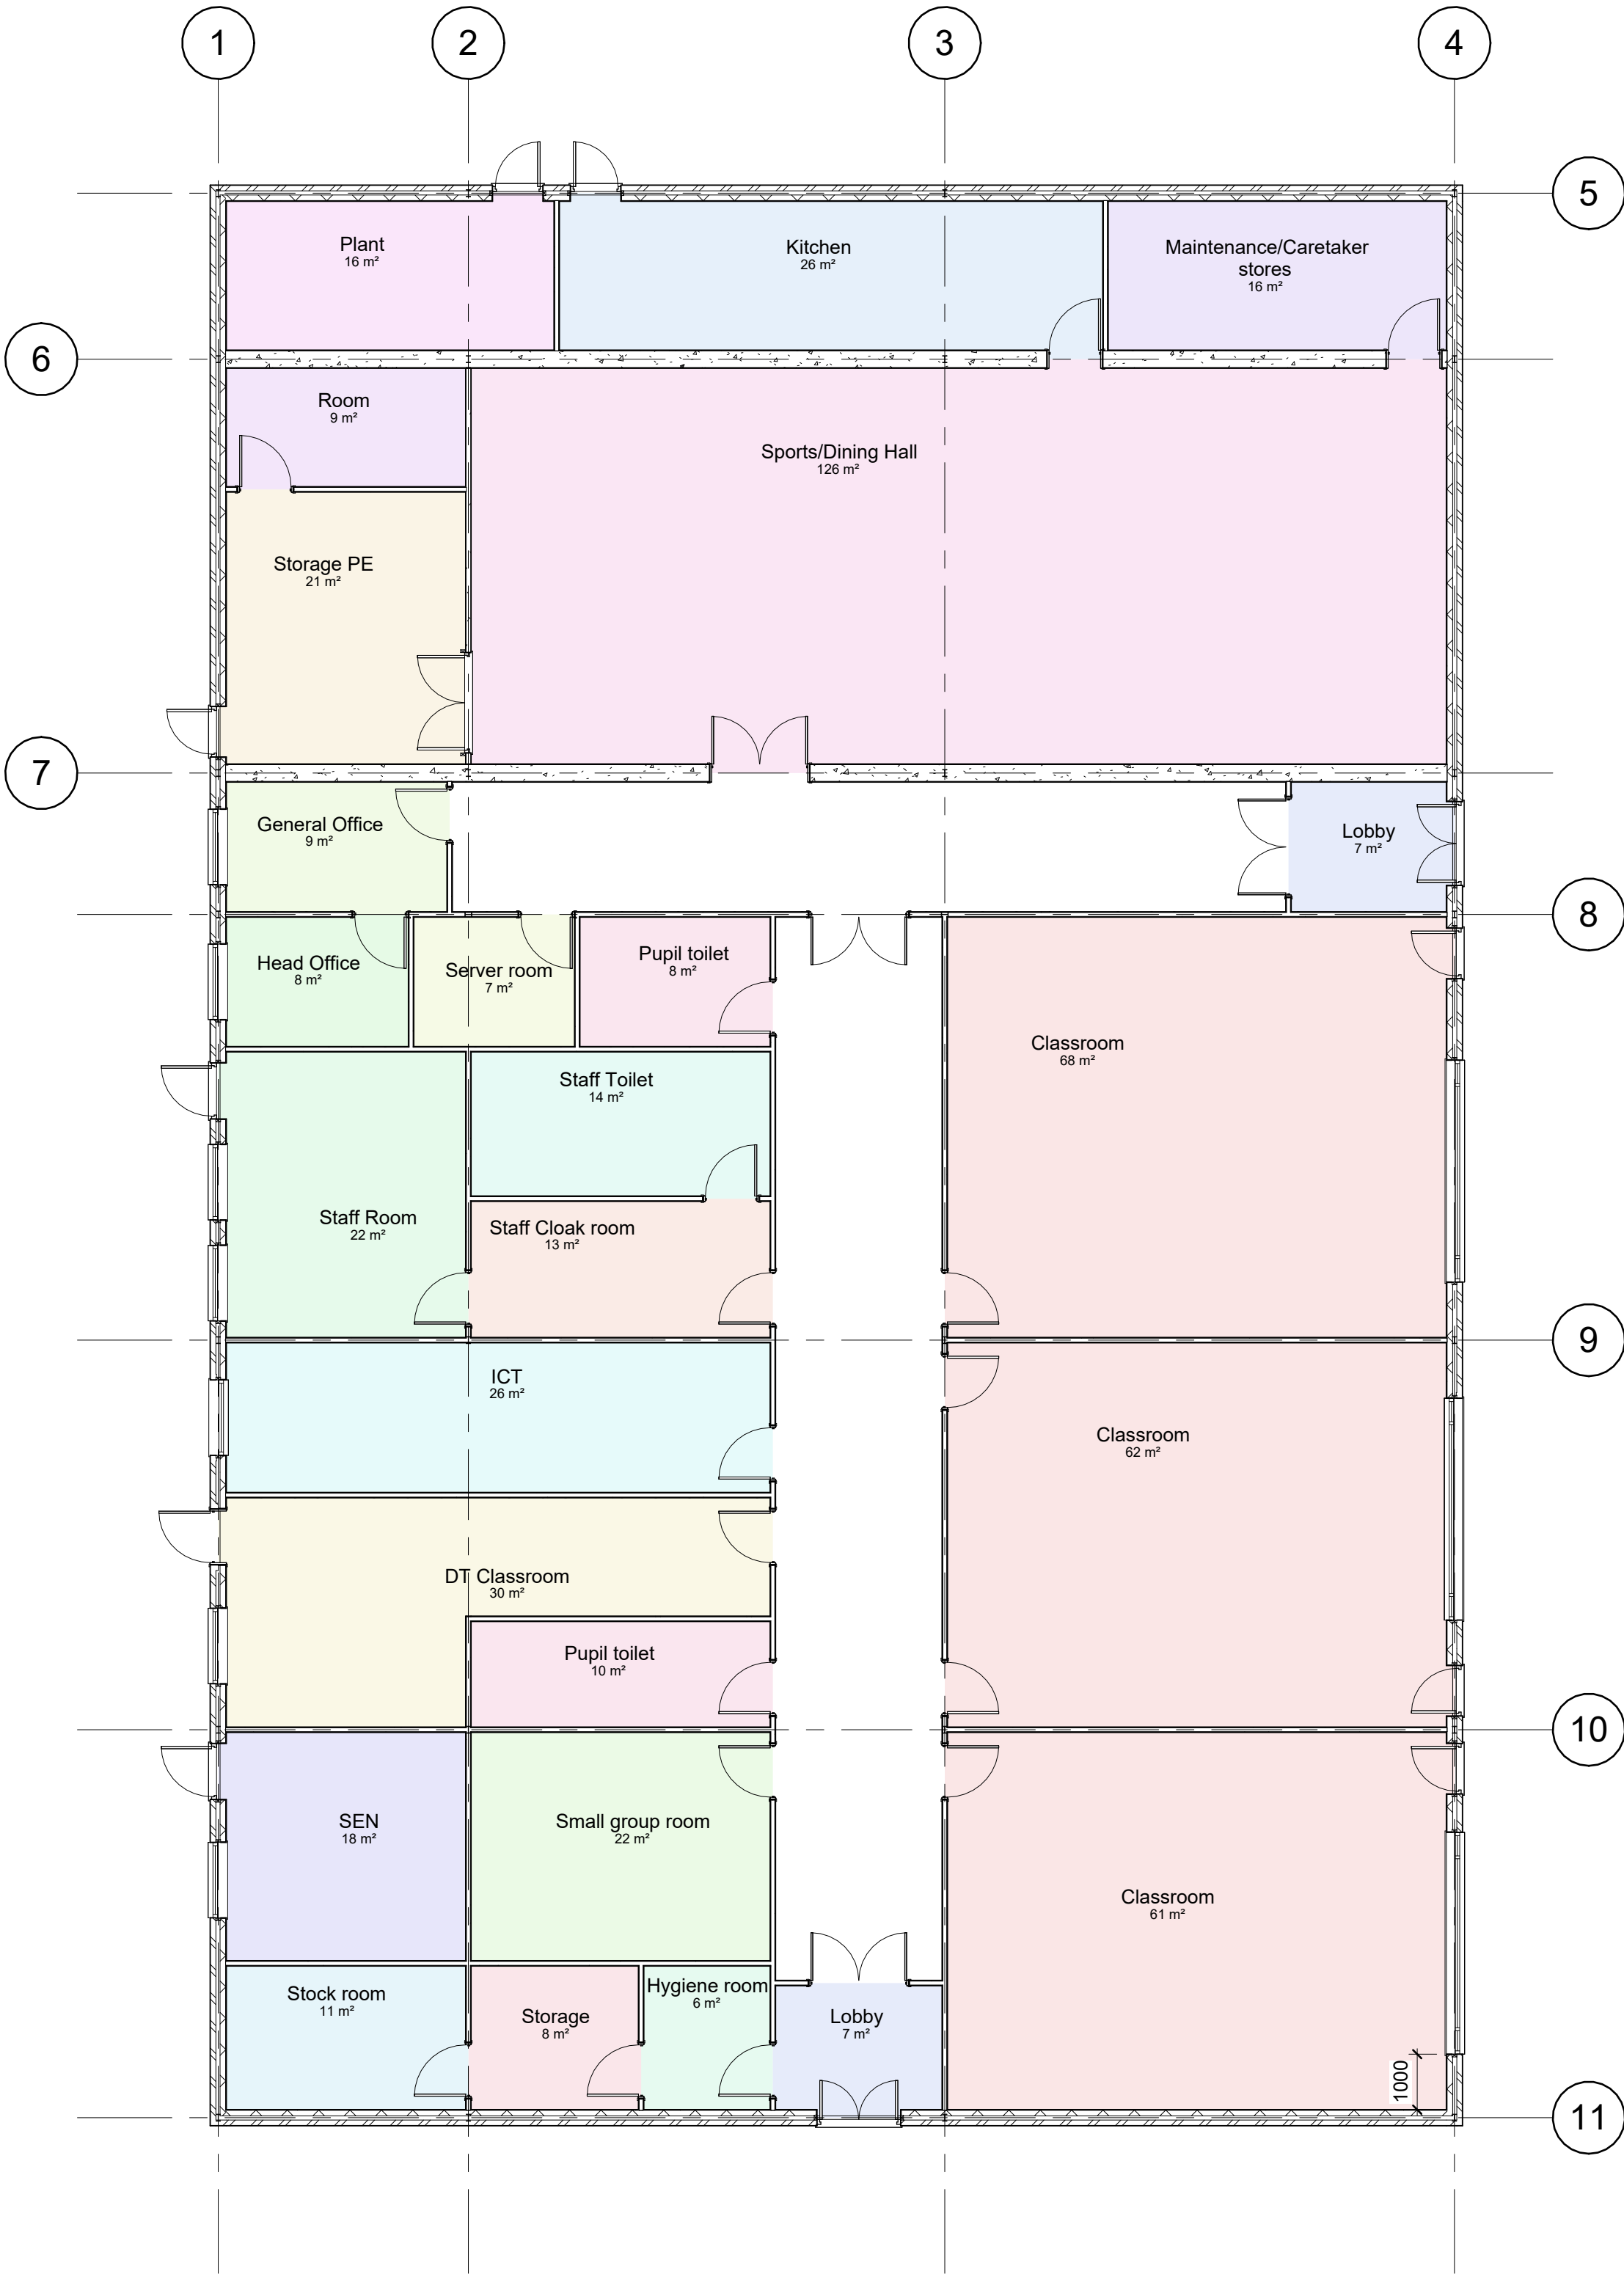

0 - Ground Floor Plan Proposed (1)
1 : 100