


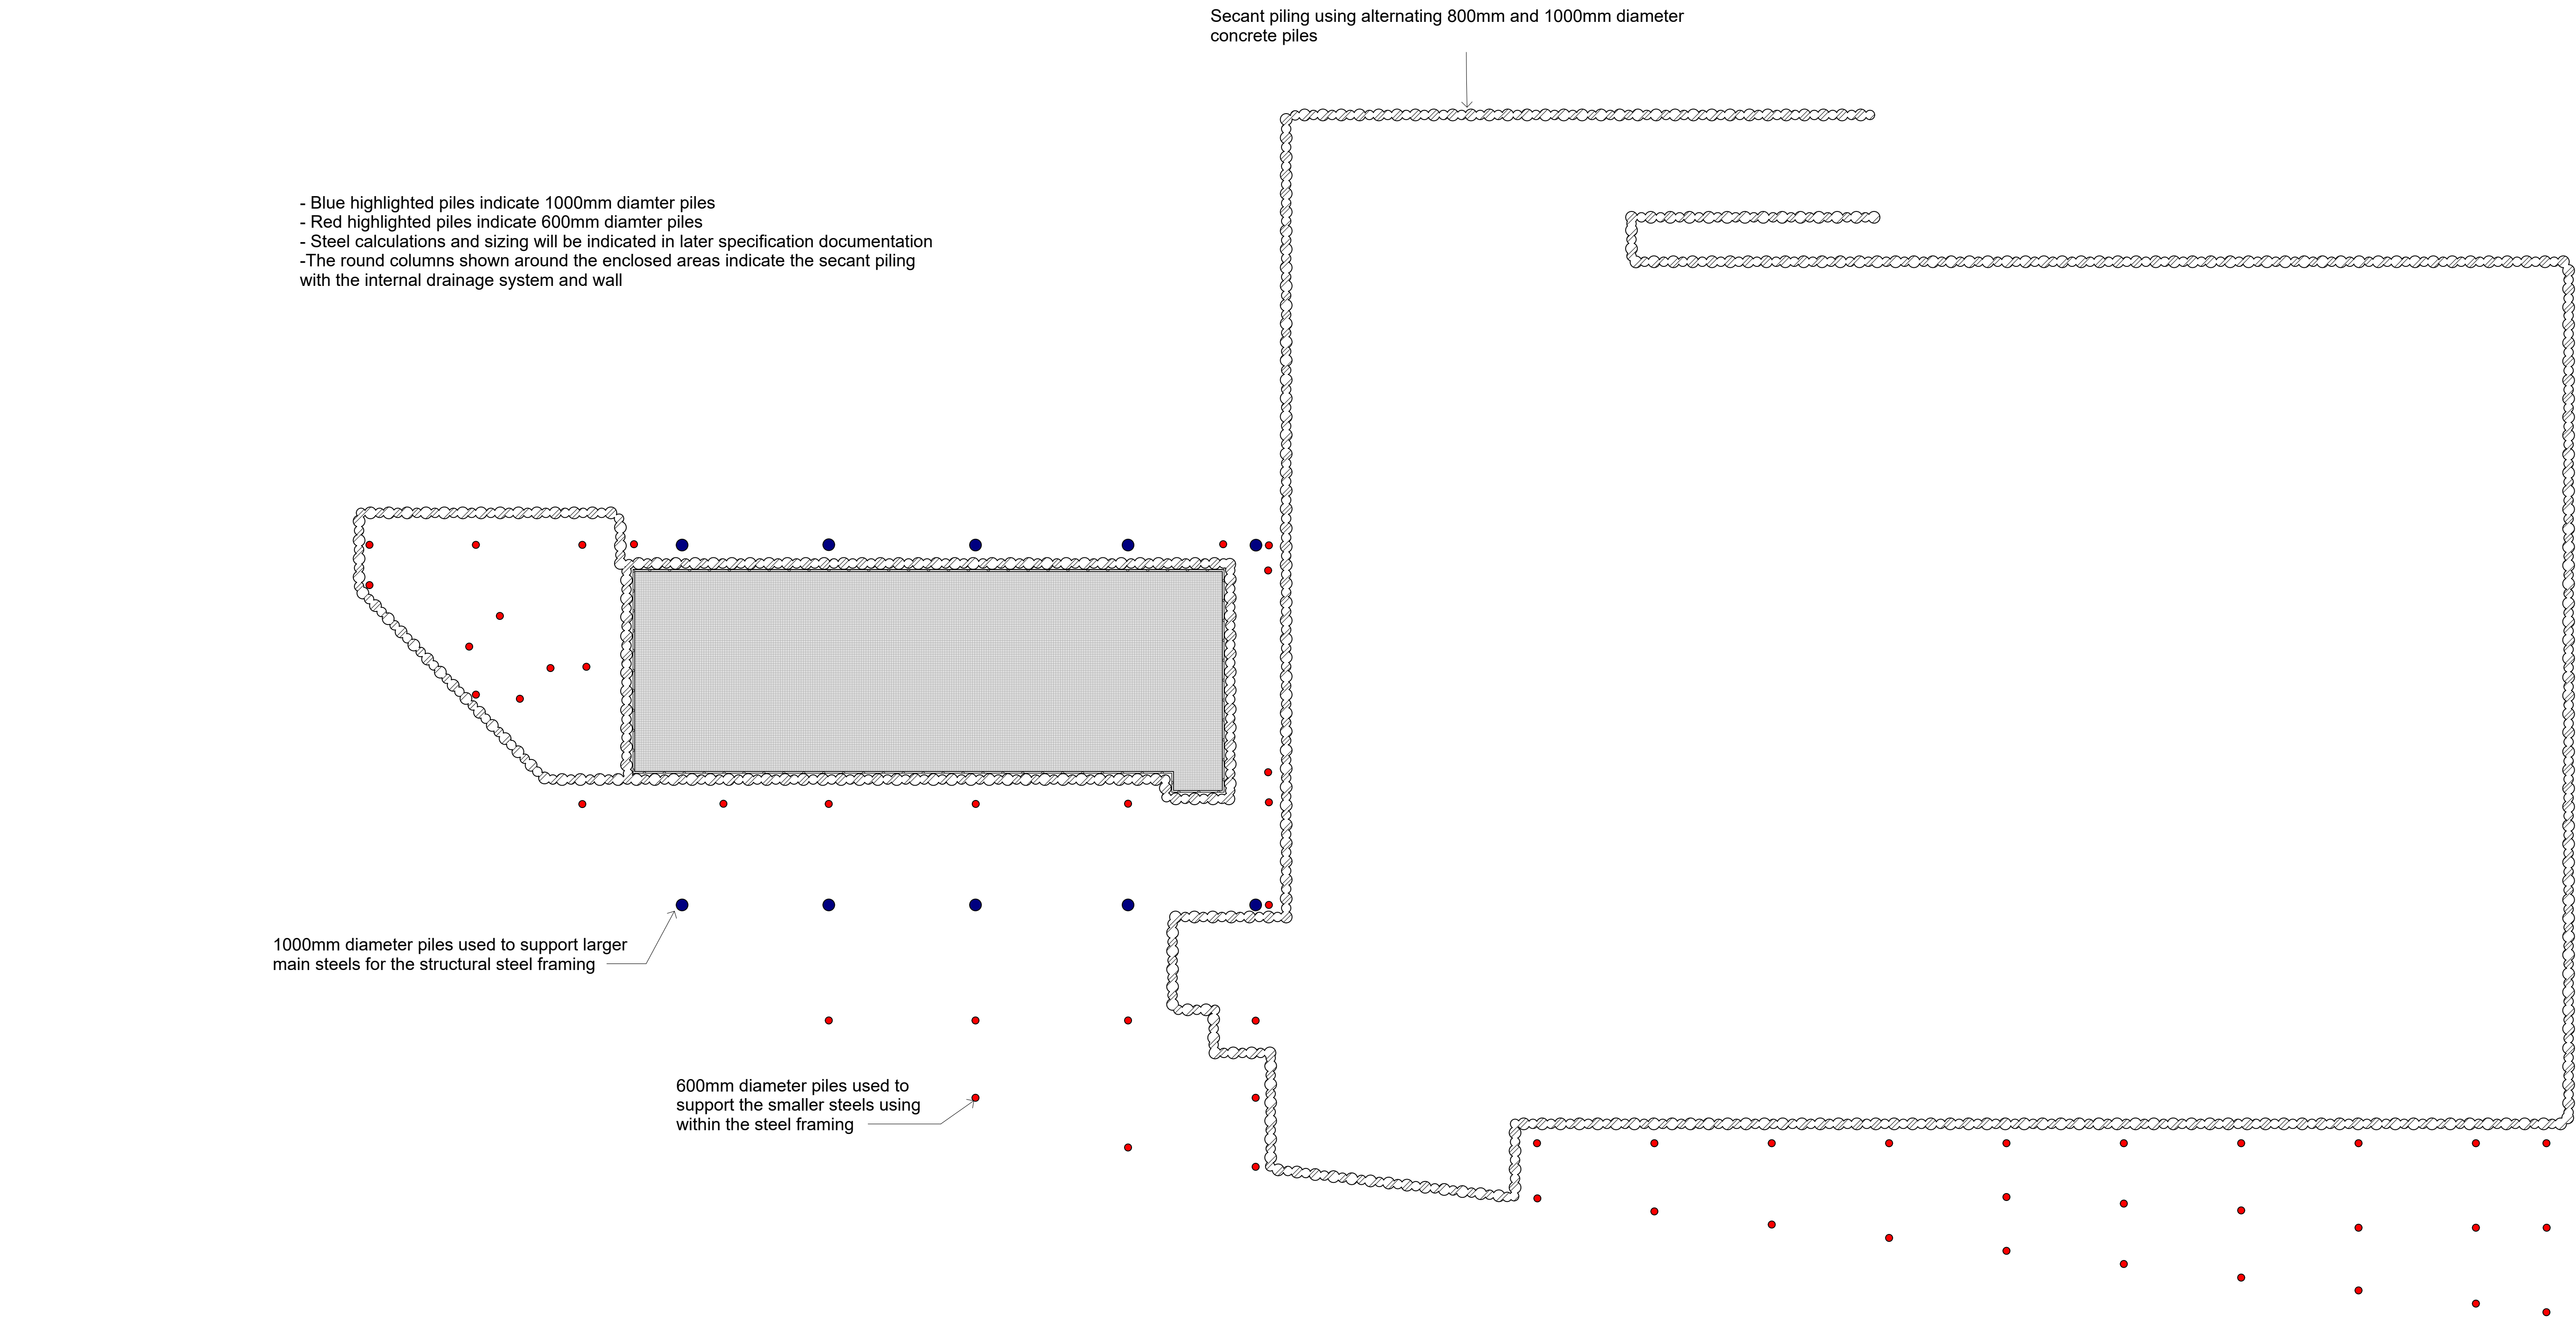

Piling Layout
1 : 300