


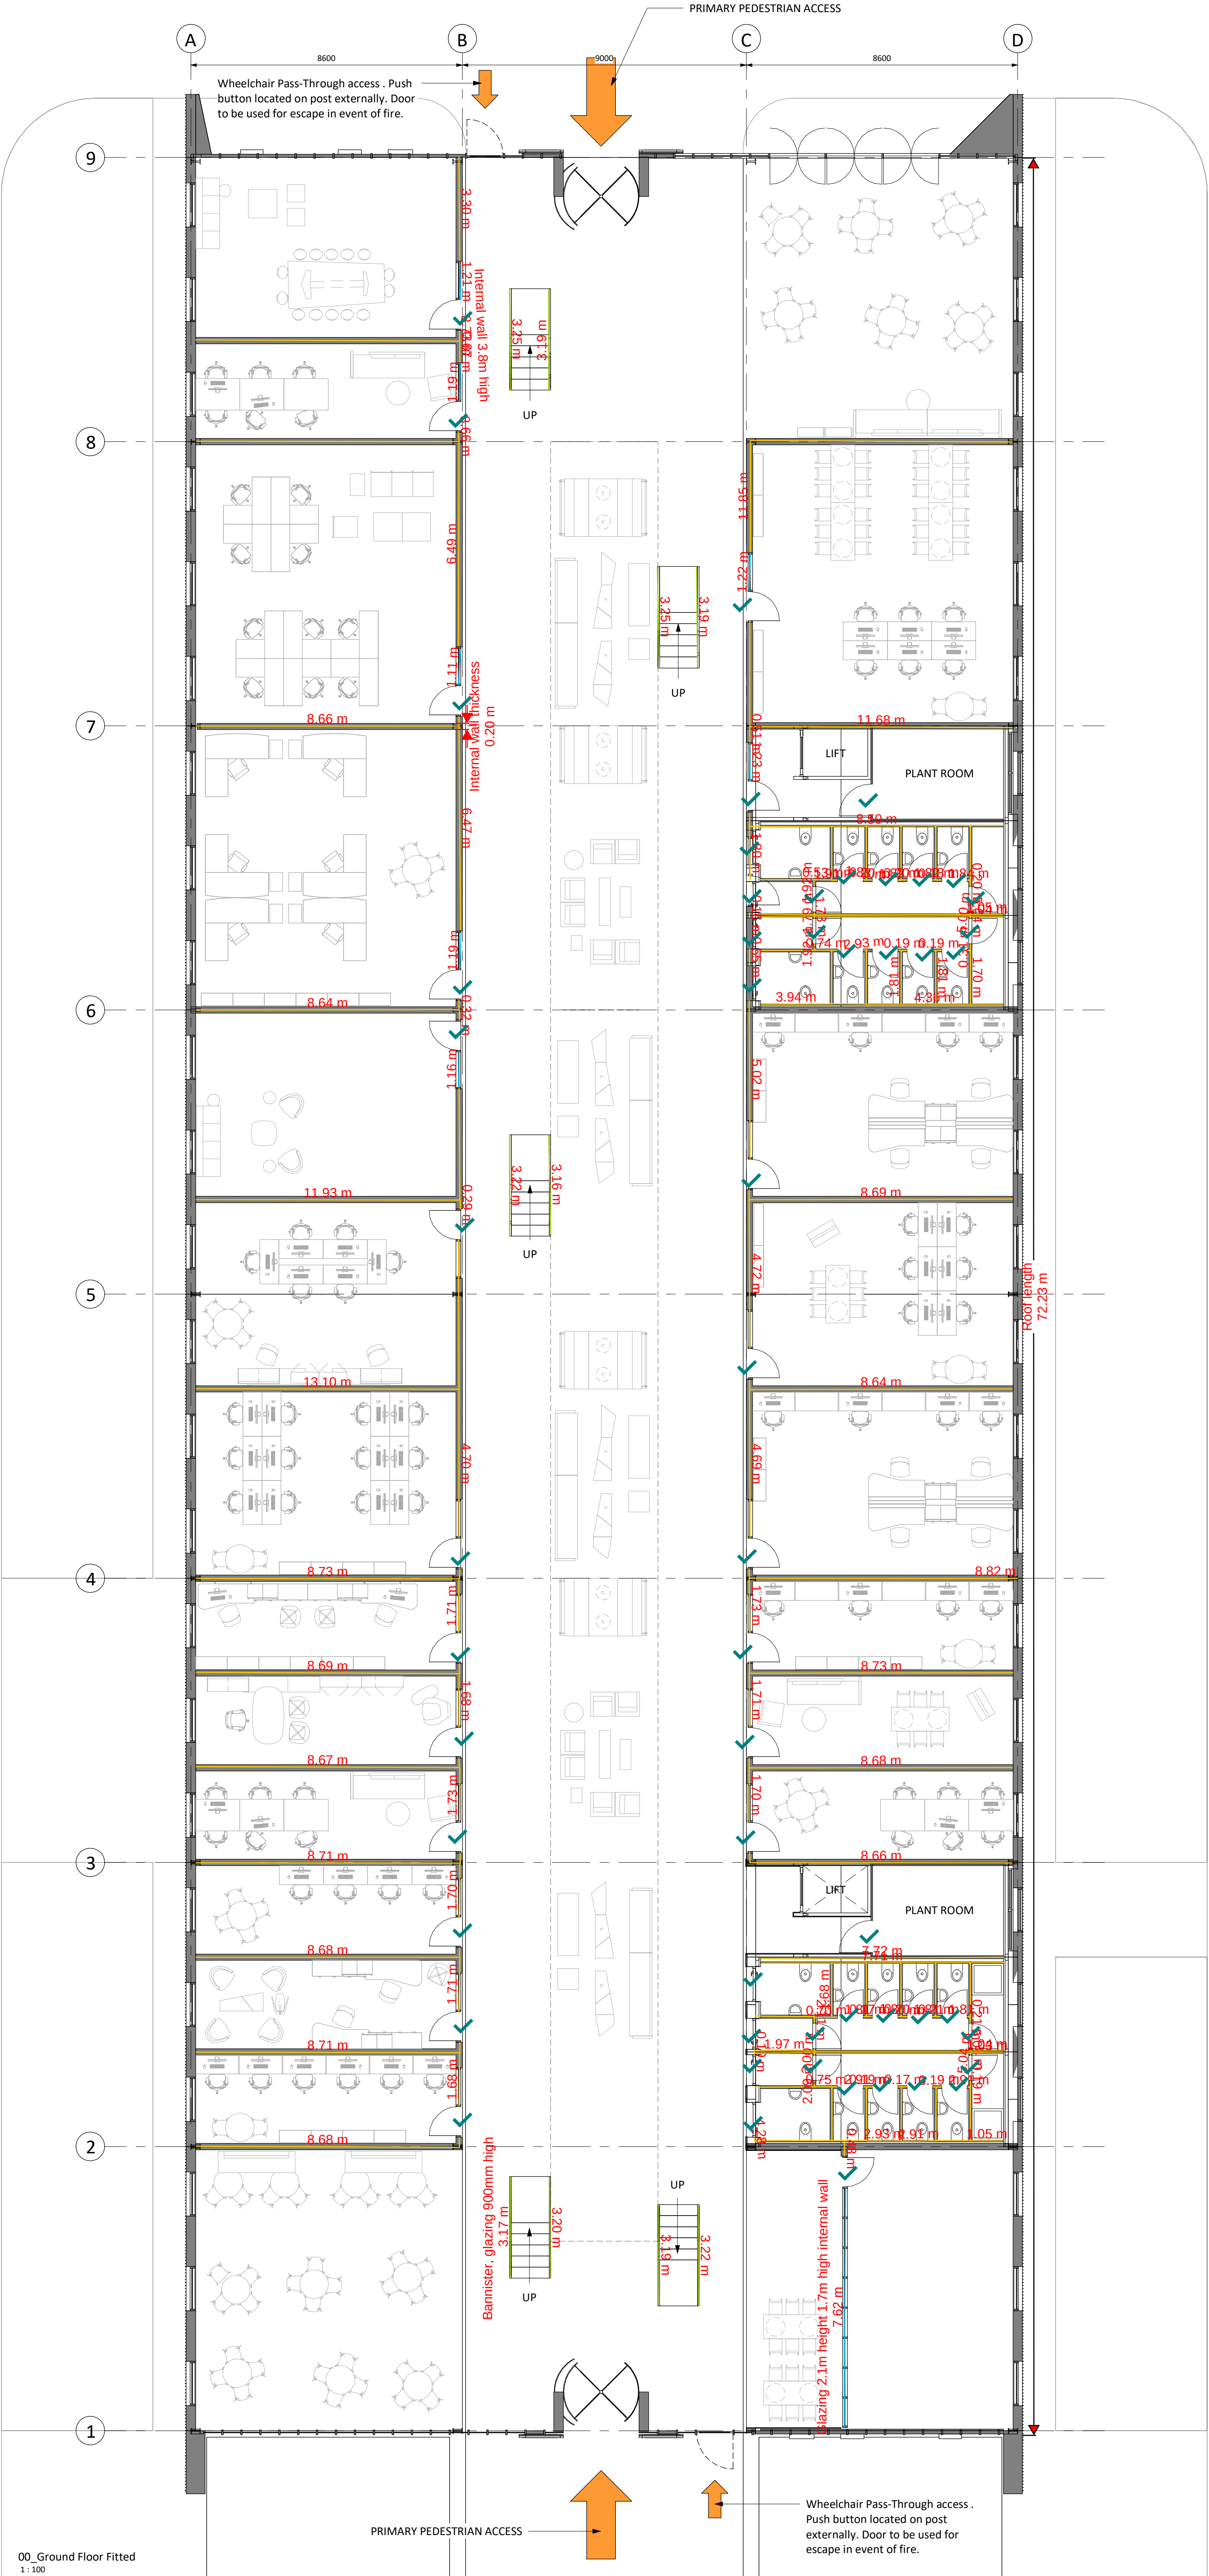

Responsibility is not accepted for errors made by others in scaling from this drawing.
All construction information should be taken from figured dimensions only.

PL	PL02	02.03.21	Planning Issue
S1	P01	09.10.20	Planning Issue
STATUS	REV	DATE	DESCRIPTION
CLIENT			
UWTSD			
REVISOR			
RC			
CHECKED BY			
PW			
ORIGINATOR NO			
152481			

CONSULTANT
STRIDE TREGLOWN
www.stride-tregrown.com © Stride Tregrown Limited 2017

PROJECT
Innovation Matrix
SA1

DRAWING TITLE
Ground Floor Layout - Full Building

SUITABILITY STATUS	SCALE
PL : PLANNING	1 : 100 @ A1
PROJECT ORIGINATOR ZONE LEVEL TYPE ROLE CLASS NUMBER	REVISION
152481-STL-XX-XX-DR-A-XXXX-PL_0501	PL02