

THIS DRAWING IS COPYRIGHTED
It must not be reproduced or disclosed to third parties without our prior permission

information. Use dimensioned information only
Only information included in the registered issued drawing to be used.



Any discrepancies should be reported immediately

This drawing is to be read in conjunction with all relevant consultants specialist manufacturers drawings and specifications


All dimensions are in millimetres unless noted otherwise.

PLOTTING

For this drawing to be plotted as intended, the B3Bgeneral.stb Plot Style must be used as included in zip folder version

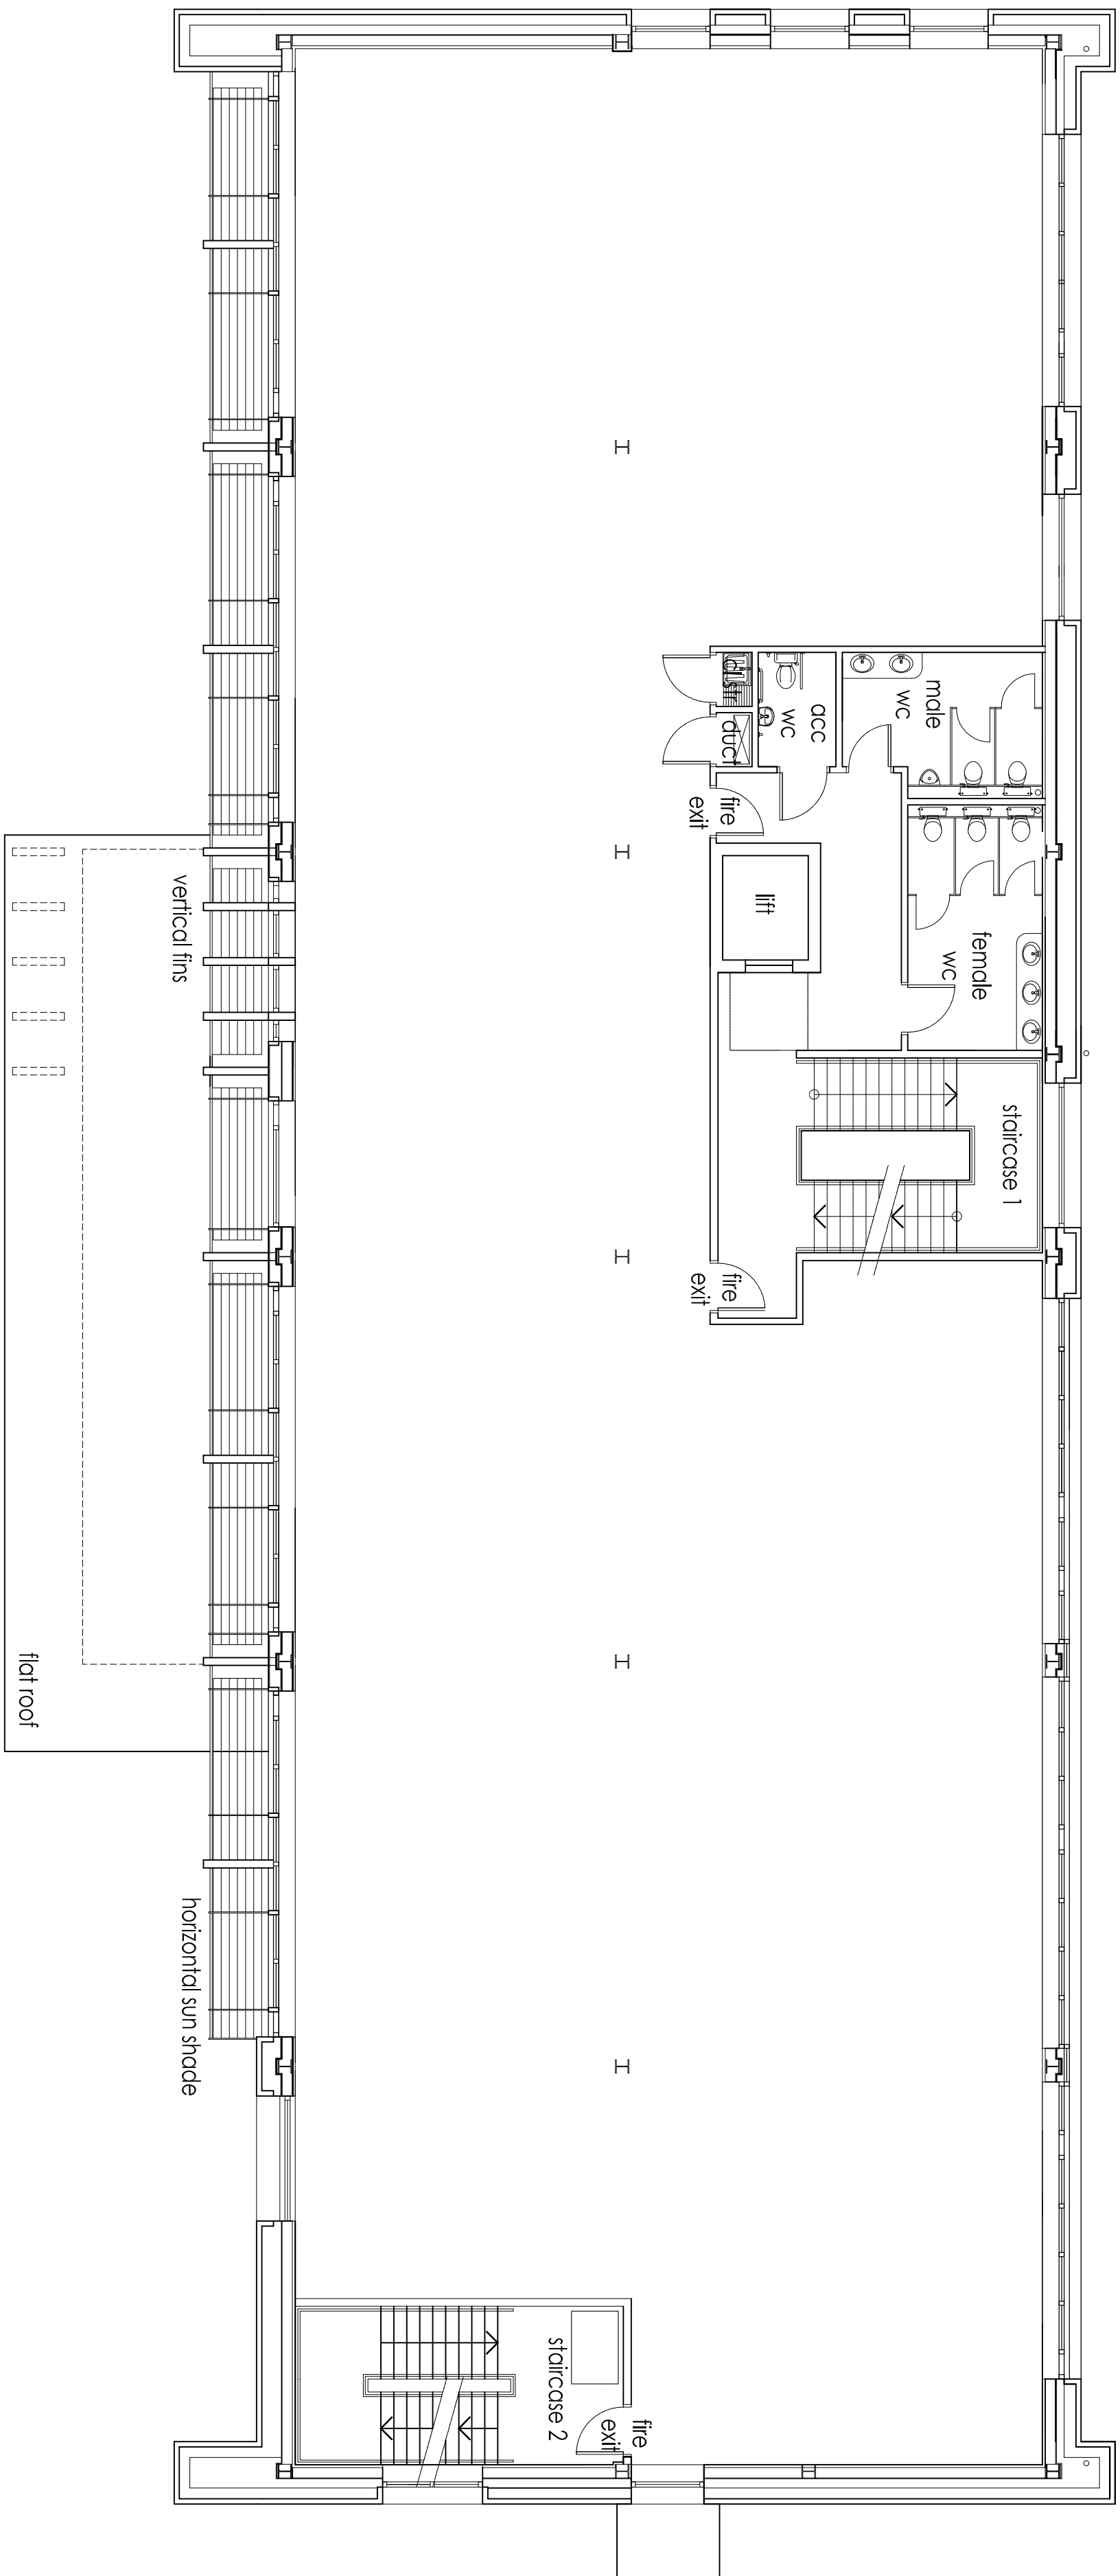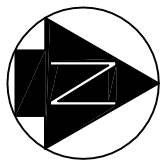[illegible]


16483-G2-GA-1102 F

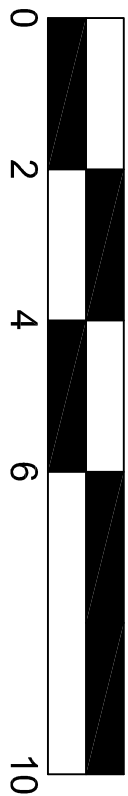

Gross Floor Area: 756m²

FIRST FLOOR

KEY	DATE	DESCRIPTION	INITIAL	CHECKED
H	16/12/11	Planning Issue	RS	RS
F	08/11/11	Fit Out Confirmed	RS	RS
E	20/10/11	Client Amendments (GFA + Net Area) Packaged	RS	MS
D	09/09/11	Agreed to take in account Client Requirements	SK	MS
C	26/08/11	Agreed to take in account Client Requirements	SK	MS
B	22/08/11	Agreed to take in account Client Requirements	SK	MS
A	23/05/11	Agreed to take in account Client Requirements	RS	MS
/		First Issue	RS	MS

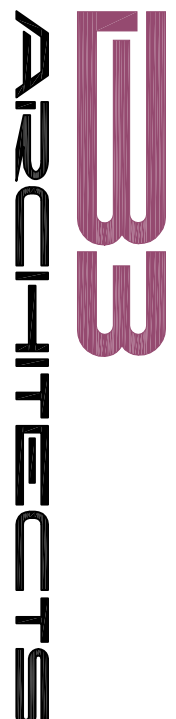

● Cardiff
 ○ Leicester
 ○ Loughborough
 ○ Newcastle
 ○ Newton

t: 029 2034 268
 f: 029 2038 468
 w w w . b 3 . c o . u

New Office for NPH
Neath Port Talbot Homes
First Floor Plan