


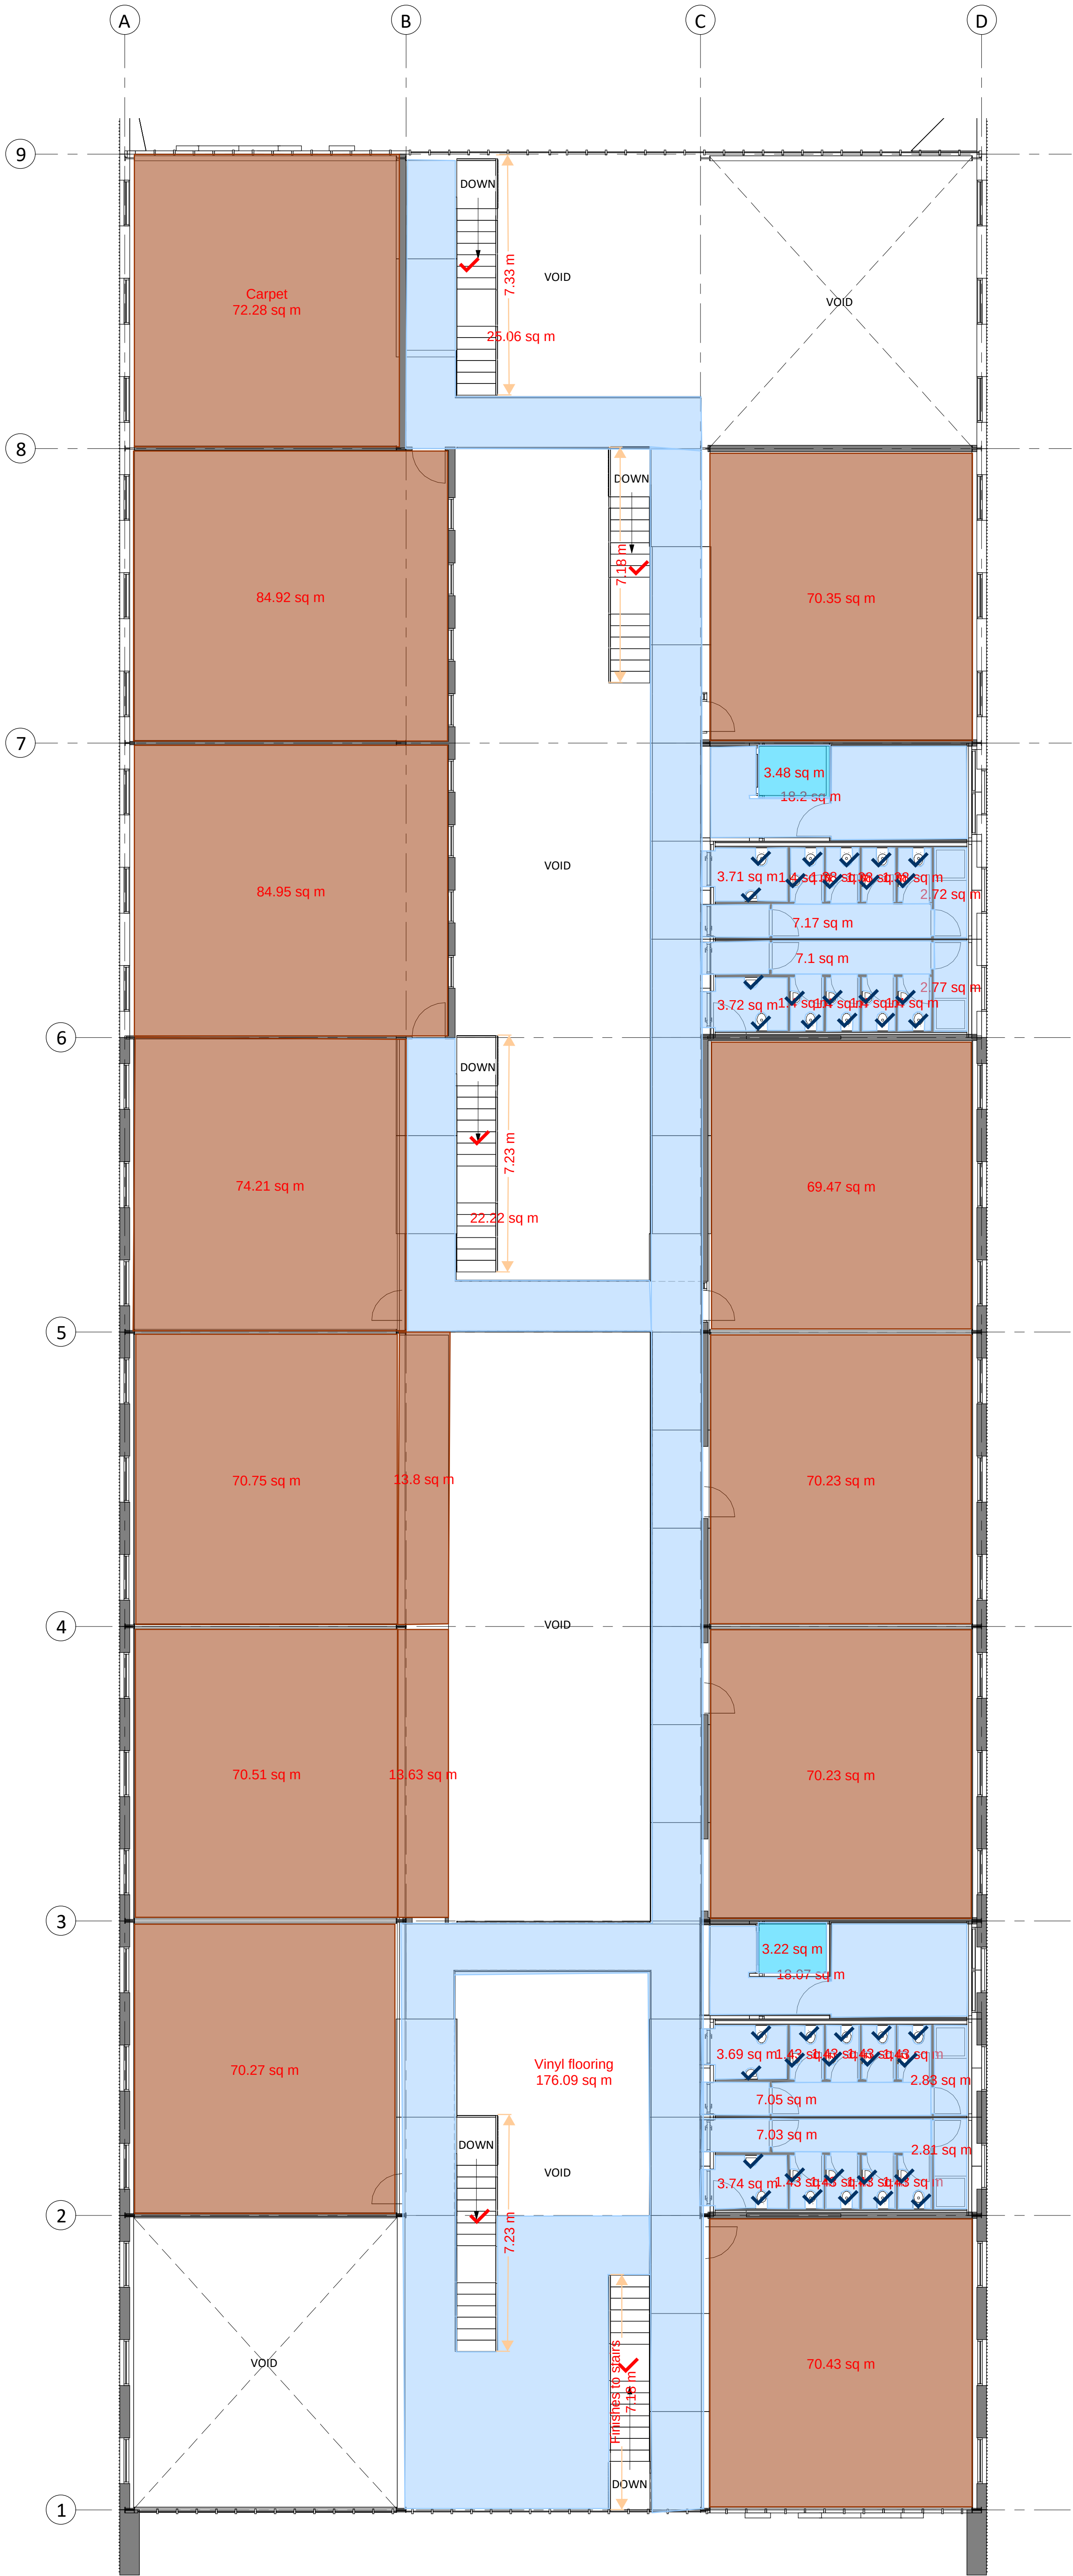

PL	PL02	02.03.21	Planning Issue
S1	P01	09.10.20	Planning Issue
STATUS	REV	DATE	DESCRIPTION
CLIENT			
UWTSD			REVISED BY Author
			CHECKED BY Checker
			ORIGINATOR NO 152481

CONSULTANT
STRIDE TREGLOWN
www.stridetreglown.com © Stride Treglown Limited 2017
PROJECT
Innovation Matrix
SA1

DRAWING TITLE
First Floor Shell & Core

SUITABILITY STATUS PL : PLANNING	SCALE 1 : 100 @ A1
PROJECT ORIGINATOR ZONE LEVEL TYPE ROLE CLASS. NUMBER 152481-STL-XX-01-DR-A-6020-PL_0104	REVISION PL02