

Project Name: L4 Digital Technologies

UPRN Code: 4018

Originator Code: UWTSD

Role Code: A

Drawn By: LM

Checked By: GT


Date: 05/05/25

Project Status: S2


ACBA 4018



1 Site Location Plan
1 : 1250

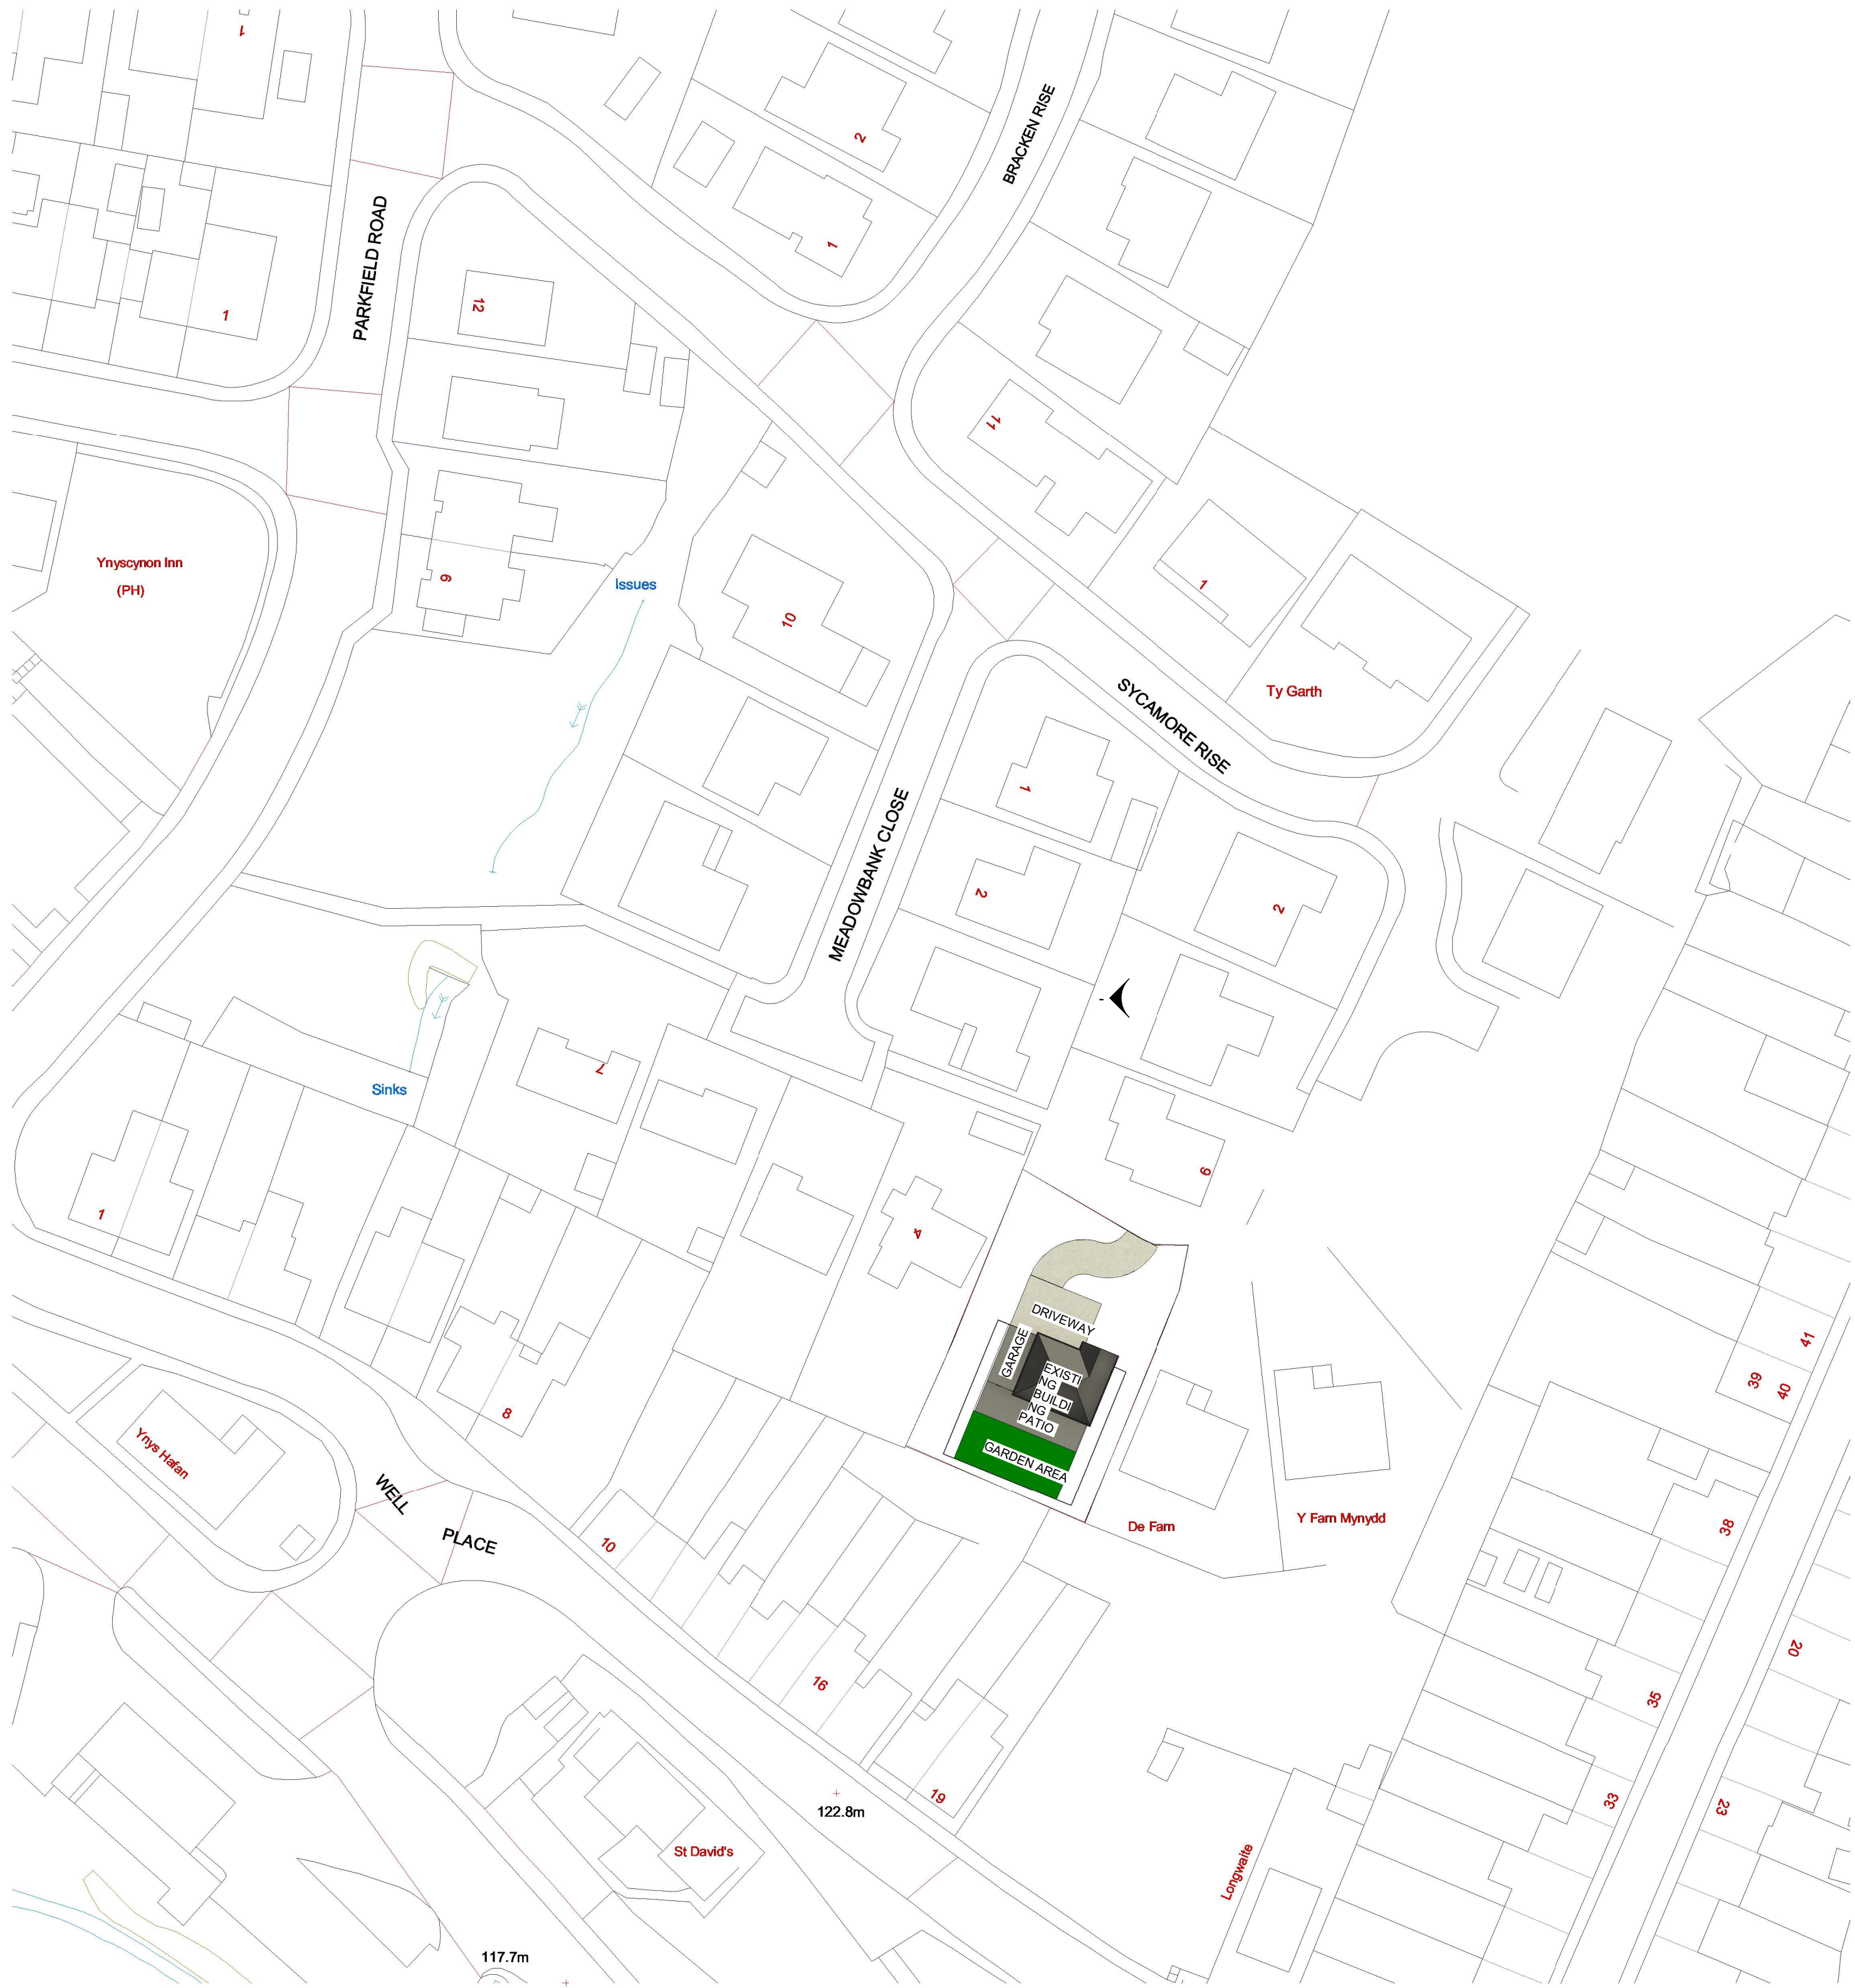


2 Existing Site Plan
1 : 500

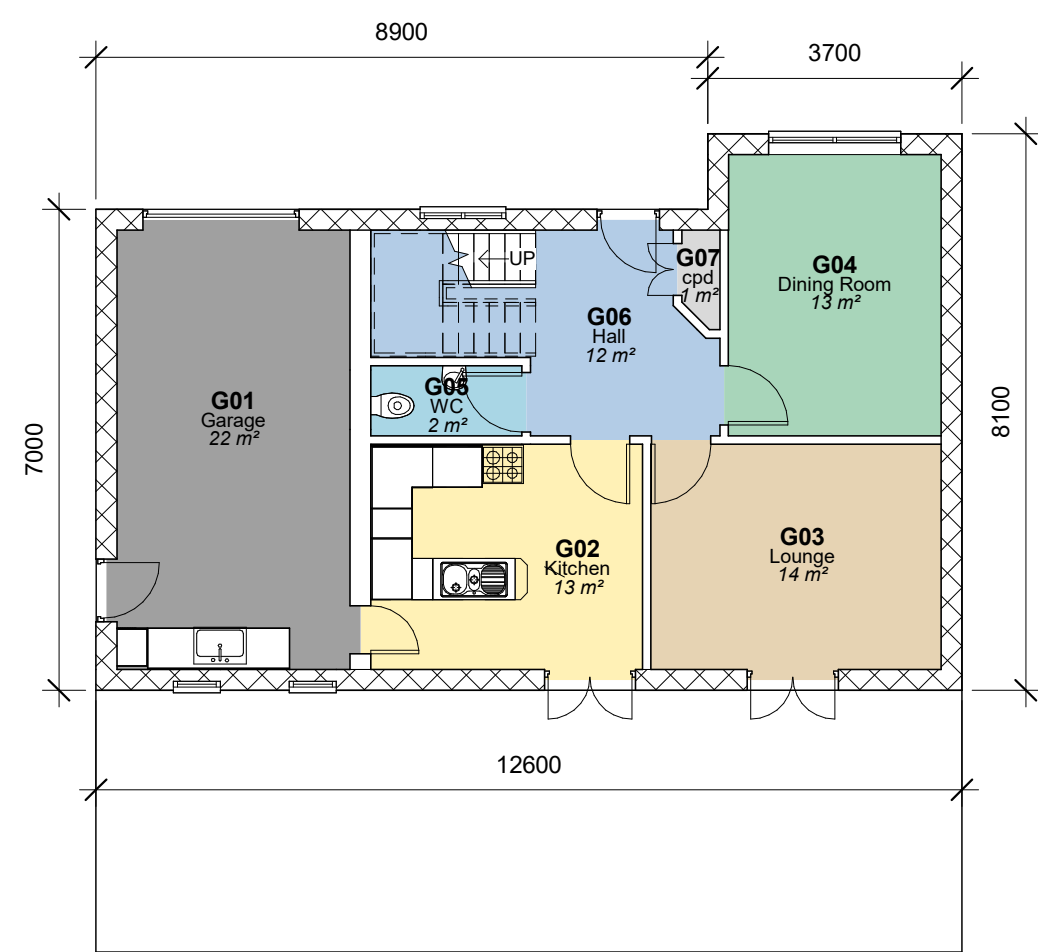


- Room Legend
- cpd
 - Dining Room
 - Garage
 - Hall
 - Kitchen
 - Lounge
 - WC

1 0 - Ground Floor (Existing)
1 : 100

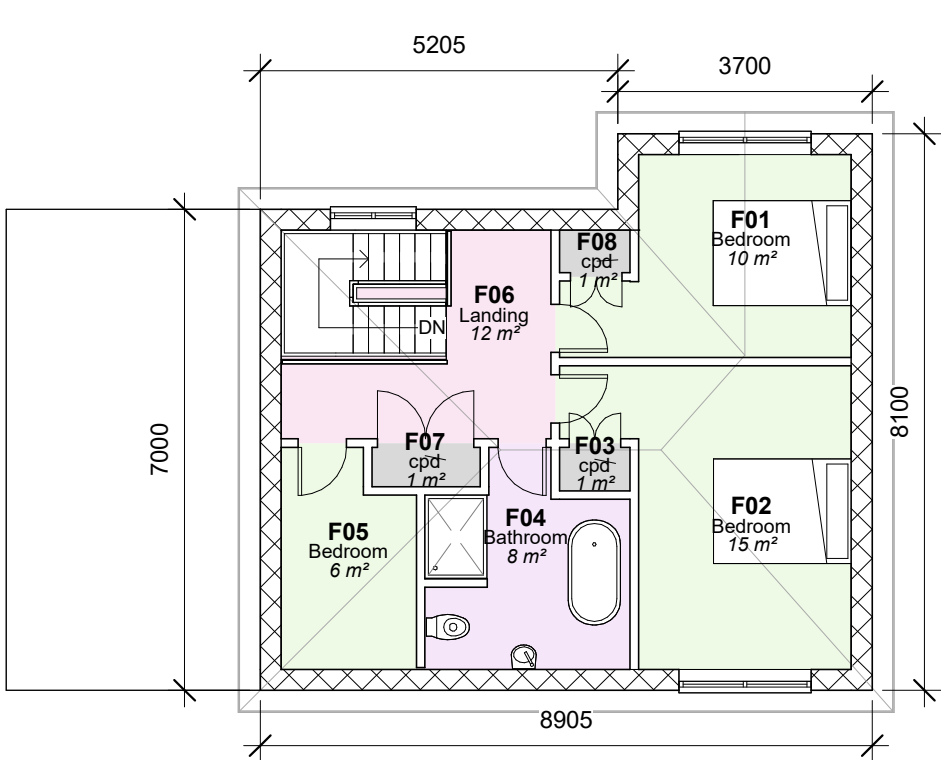

- Room Legend
- Bathroom
 - Bedroom
 - cpd
 - Dining Room
 - Hall
 - Kitchen
 - Landing
 - Lounge
 - WC

2 1 - First Floor (Existing)
1 : 100

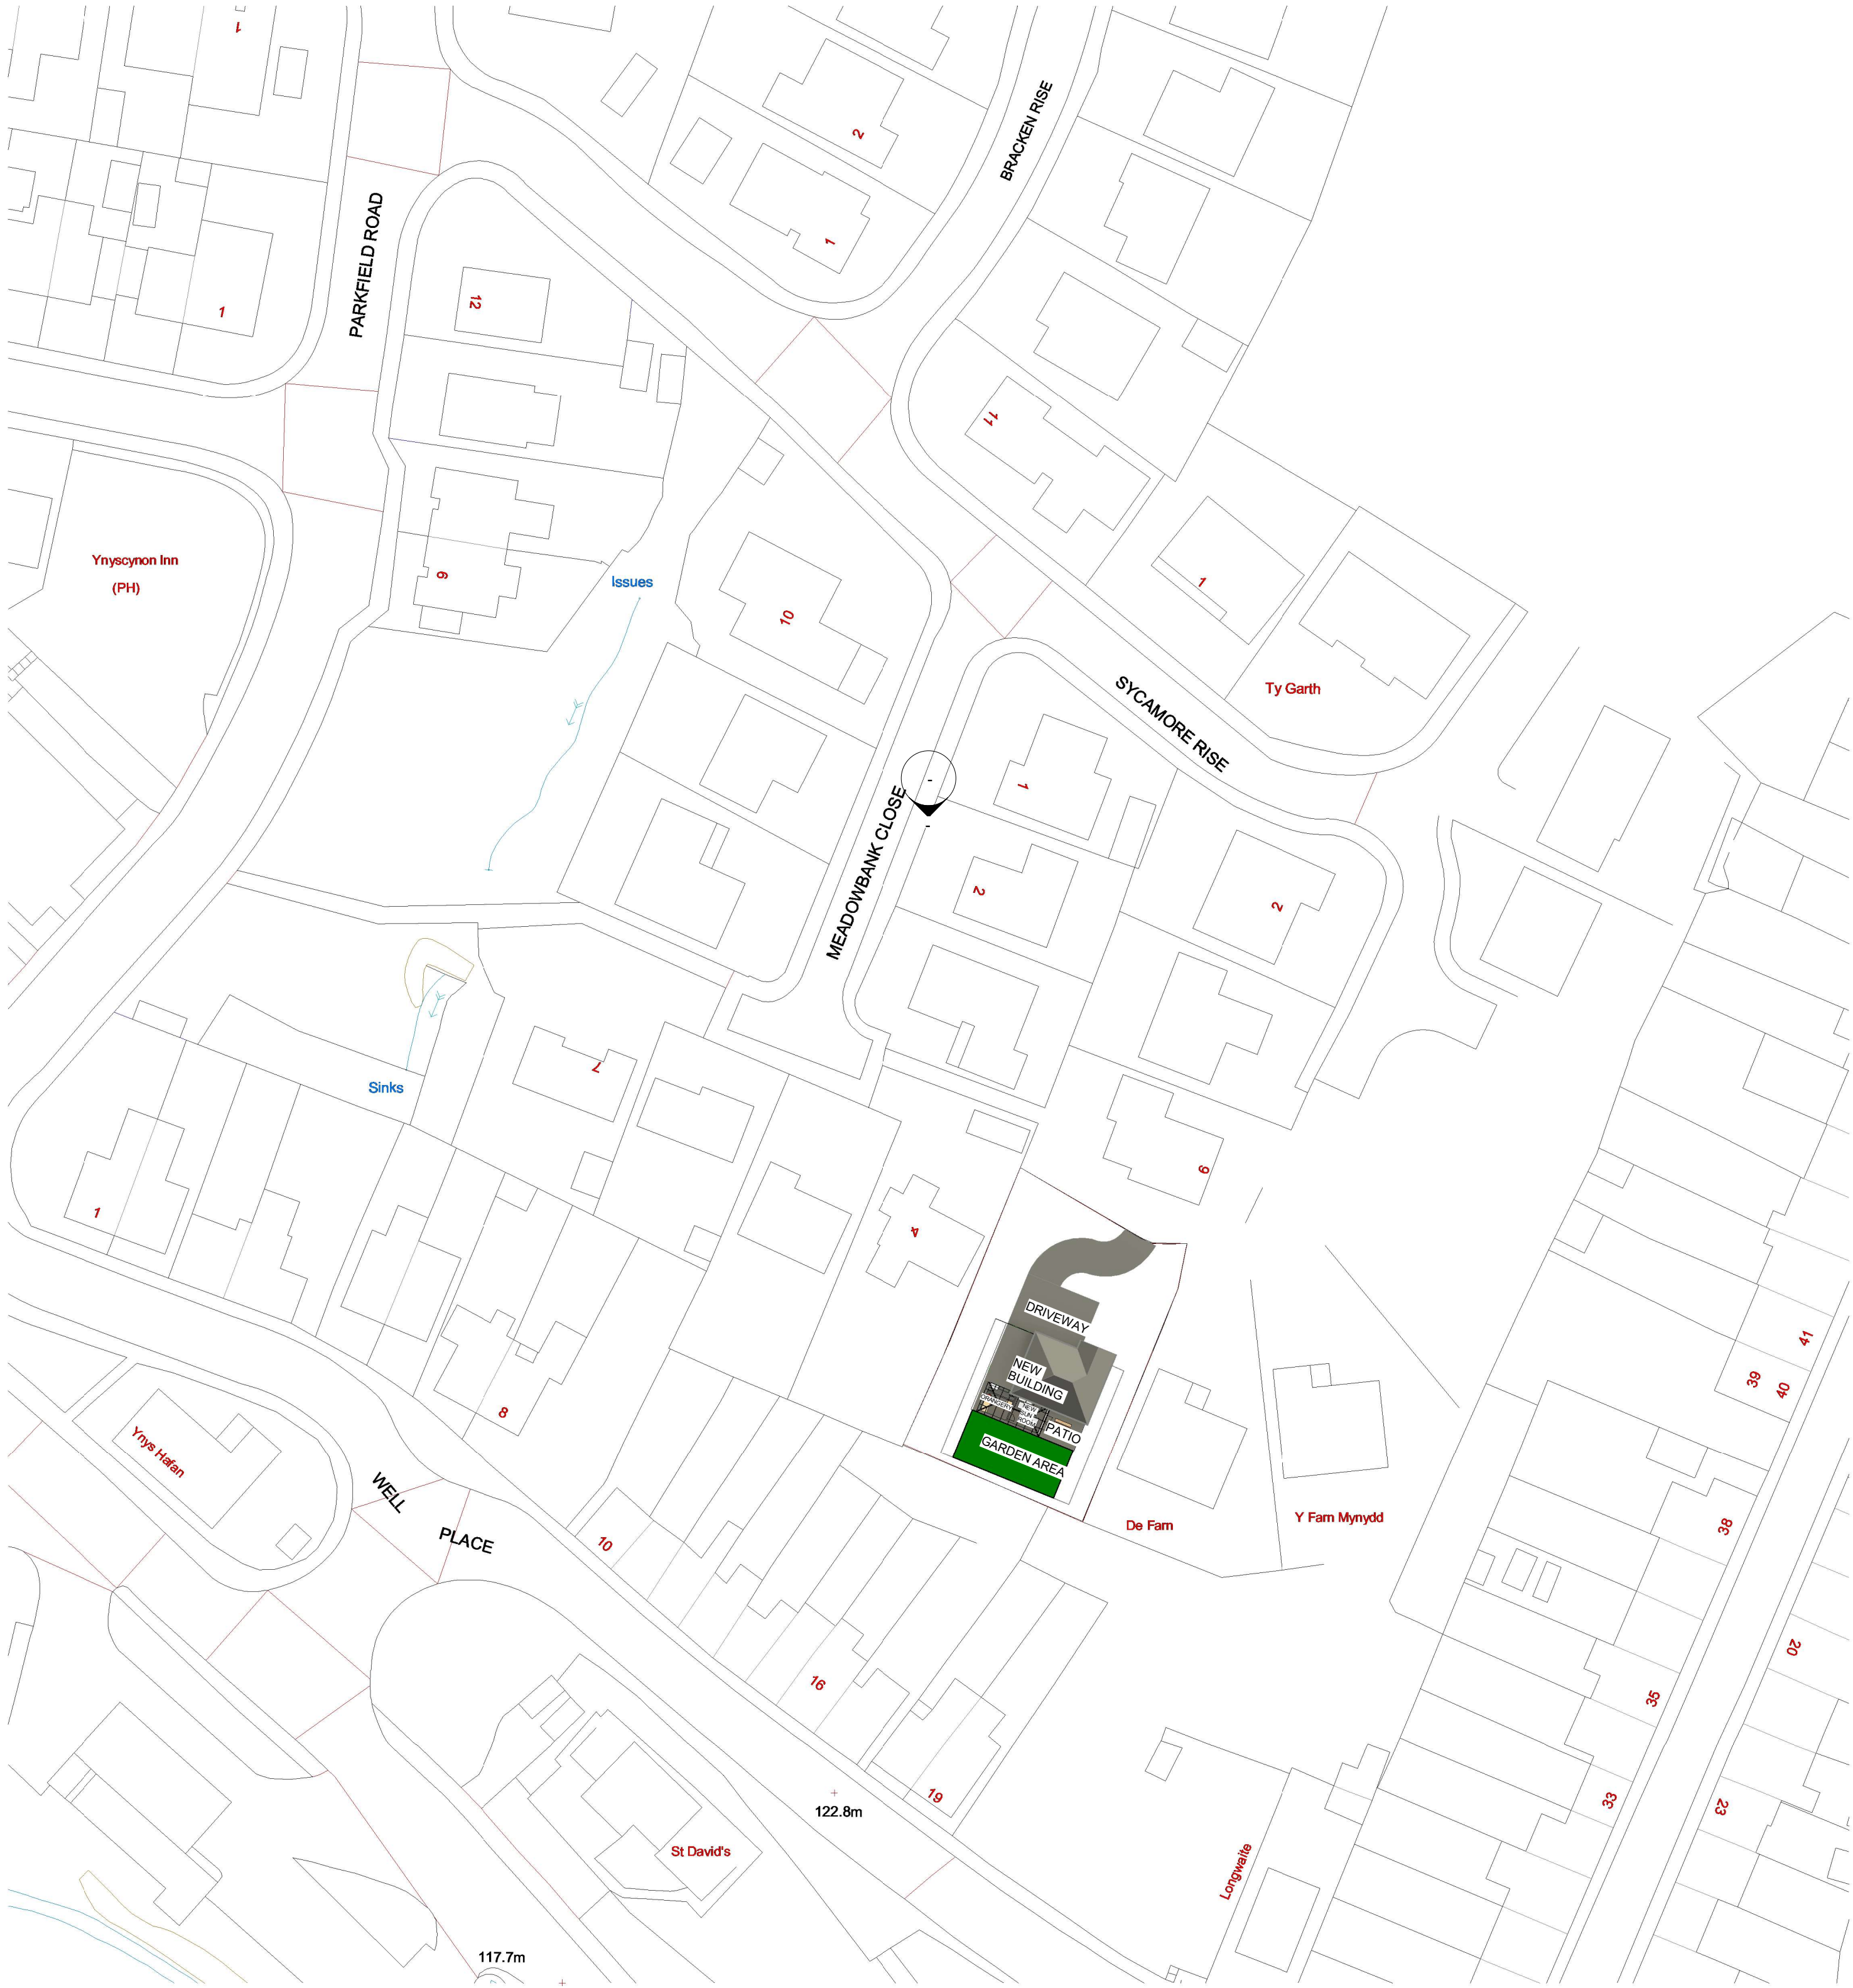

1 Proposed Site Plan
1 : 500




2 Proposed Front View



3 Proposed Rear View 1




4 Proposed Rear View 2

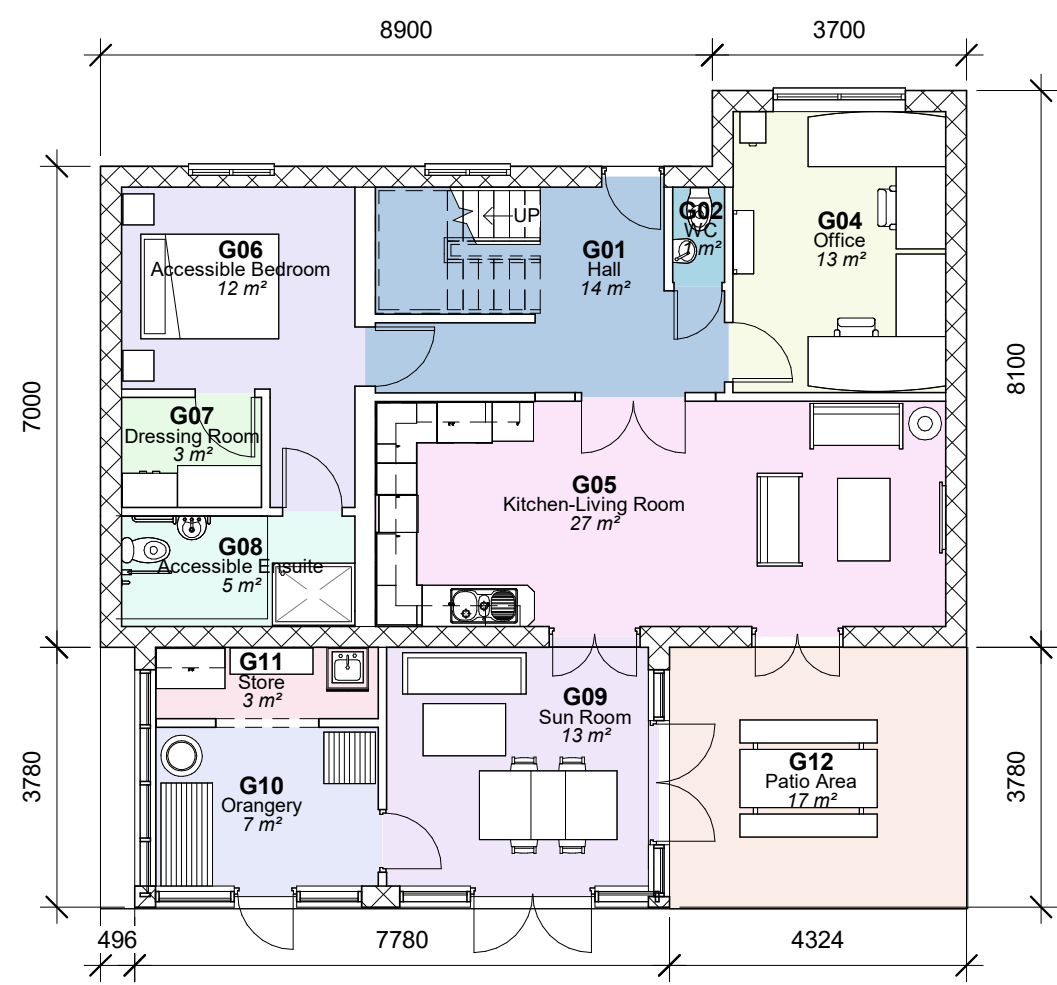

Room Legend

- Accessible Bedroom
- Accessible Ensuite
- Dressing Room
- Hall
- Kitchen-Living Room
- Office
- Orangery
- Patio Area
- Store
- Sun Room
- WC

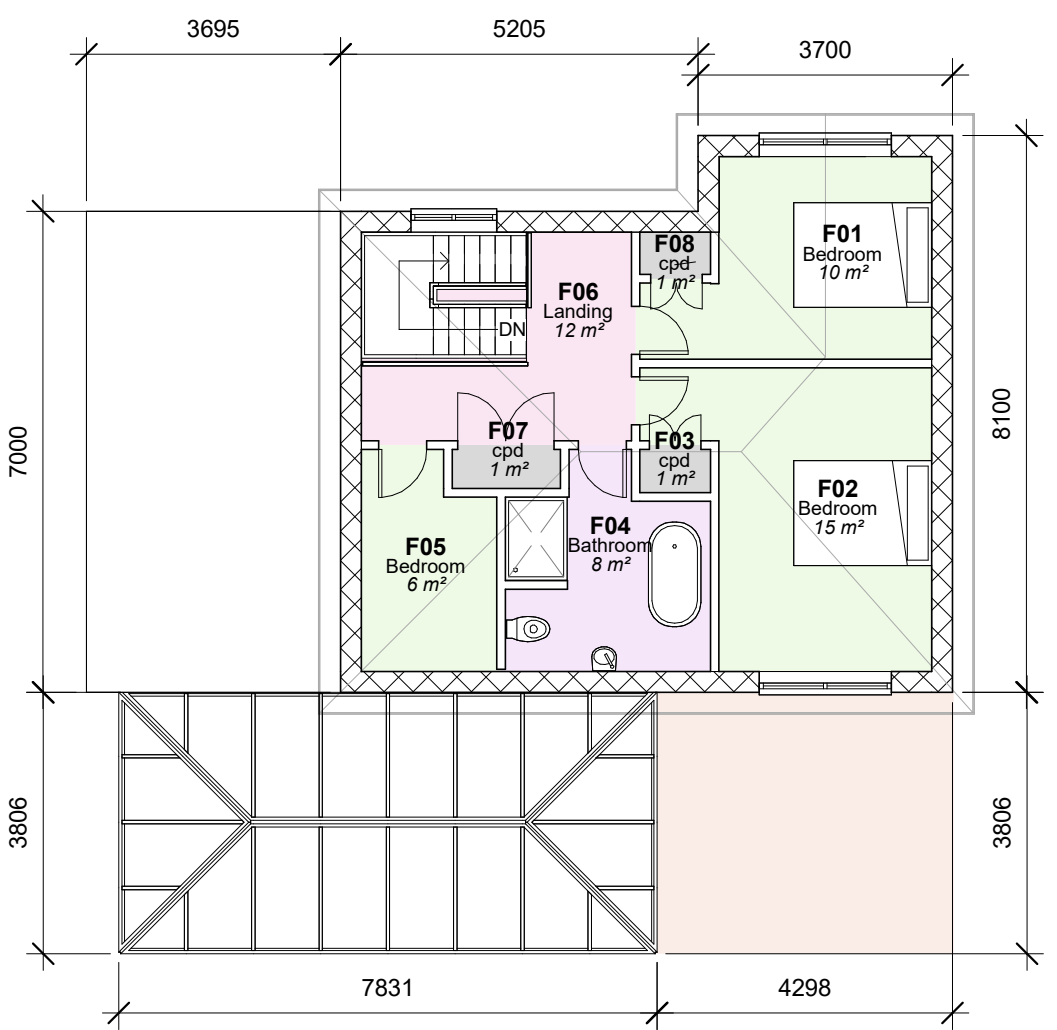

Room Legend

- Accessible Bedroom
- Accessible Ensuite
- Bathroom
- Bedroom
- cpd
- Dressing Room
- Hall
- Kitchen-Living Room
- Landing
- Office
- Orangery
- Patio Area
- Store
- Sun Room
- WC


1 0 - Ground Floor (Proposed)
1 : 100

2 1 - First Floor (Proposed)
1 : 100



New Construction
To be demolished

1 0 - Ground Floor (Works)
1 : 100

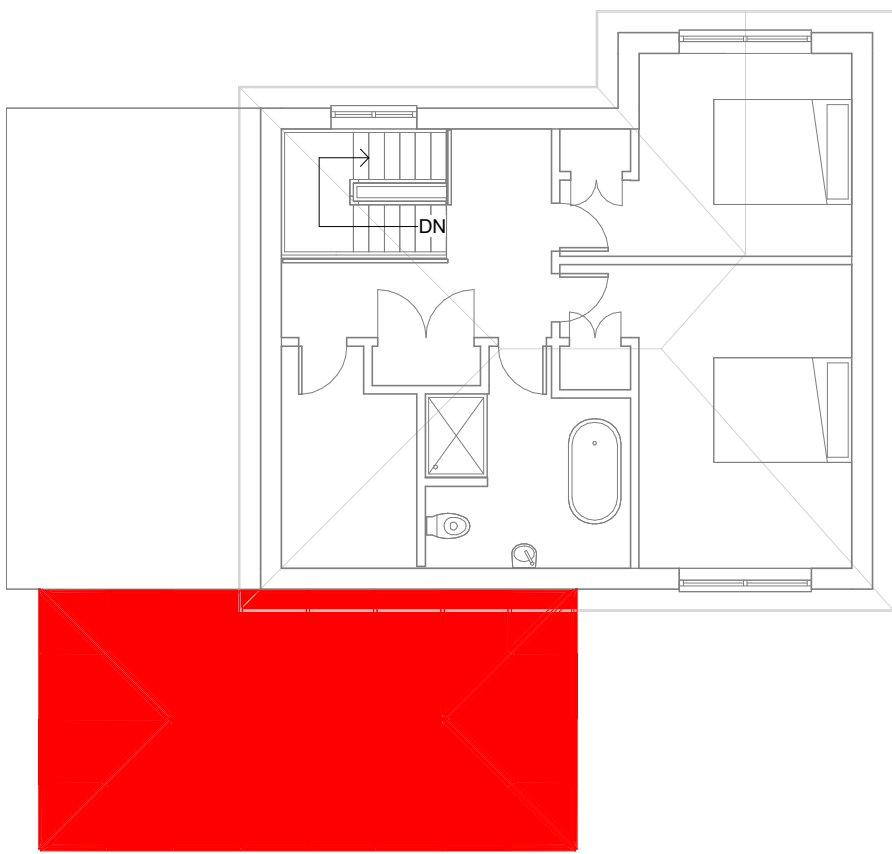

New Construction
To be demolished

2 1 - First Floor (Works)
1 : 100



1 East (Proposed)
1 : 100



2 West (Proposed)
1 : 100



3 North (Proposed)
1 : 100




4 South (Proposed)
1 : 100



1 Long Section
1 : 50



2 Short Section
1 : 50

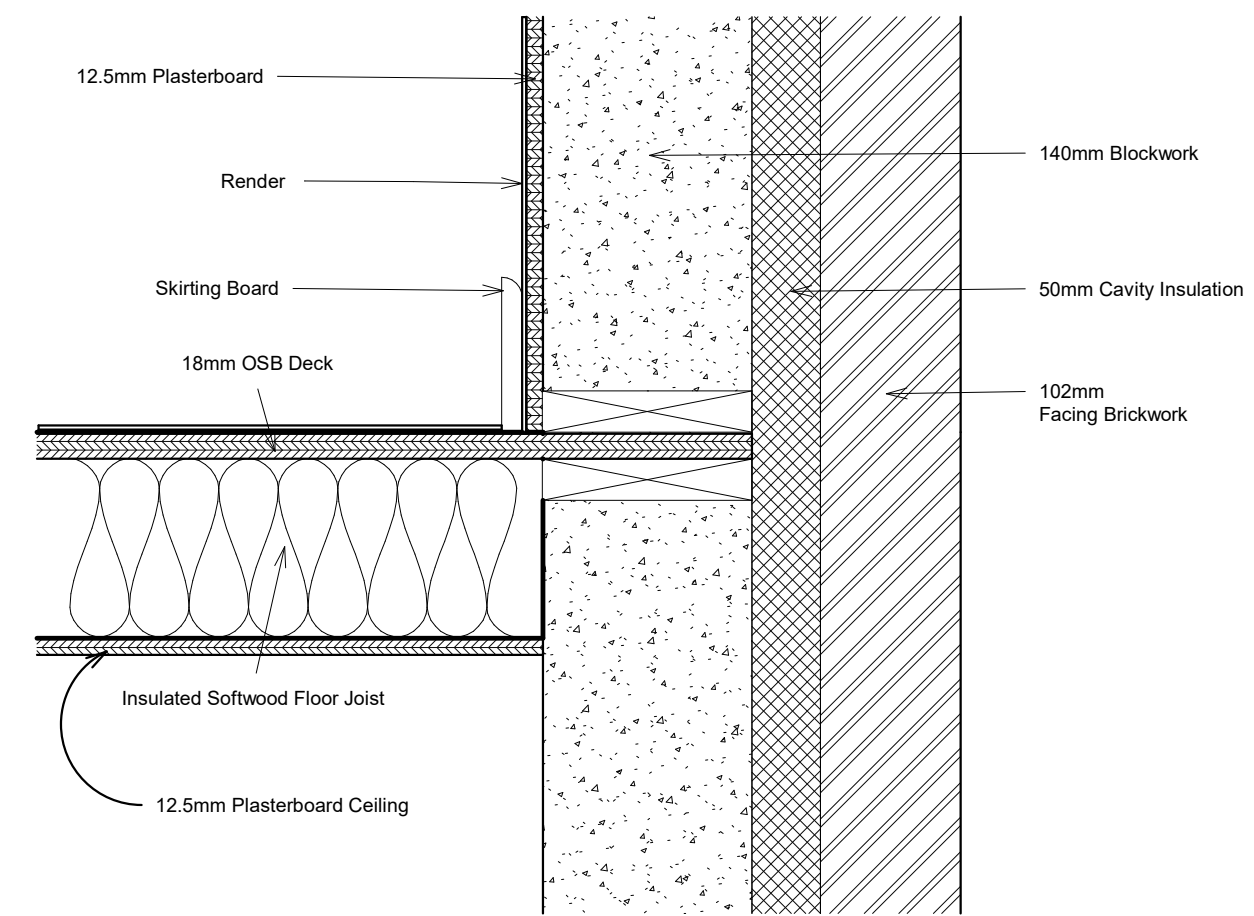

3 Wall to First Floor Detail
1 : 5

Property Title L4 Digital Technologies	Detail Proposed Sections & Detail	Property Originator (Zone) Functional Breakdown (Level) Spatial Breakdown (Type) Form Role Number Description Suitability Revision 4018 UWTS XX A 0007 Proposed Sections & Detail S2 File Path: C:\Users\LiamMiles\OneDrive - Tilbury Douglas\Documents\2. Uni Work\UWTS\Detail\ACBA4018 Digital Technologies BIM\Assignment4018 Assignment4018-UWTS-XX-ZZ-M-A-0001-ArchModel-S0.rvt	scale As indicated date 05/05/25	drawn LM checked GT	Prifysgol Cymru Y Drindod Dewi Sant University of Wales Trinity Saint David SA1 Campus Kings Road Swansea SA1 8RD	Prifysgol Cymru Y Drindod Dewi Sant University of Wales Trinity Saint David	(S0) UNCONTROLLED Not to be used as a reference document Check Status Before Quoting	Rev/Date/By Revision
--	---	--	--	---	---	---	---	--



1 Proposed Office



2 Accessible Bedroom



3 Kitchen/Living Room Area



4 3D View- Accessible WC



1 Orangery/Storage



2 Sun Room



3 Extension Rear View