


PROPOSED NEW ROAD

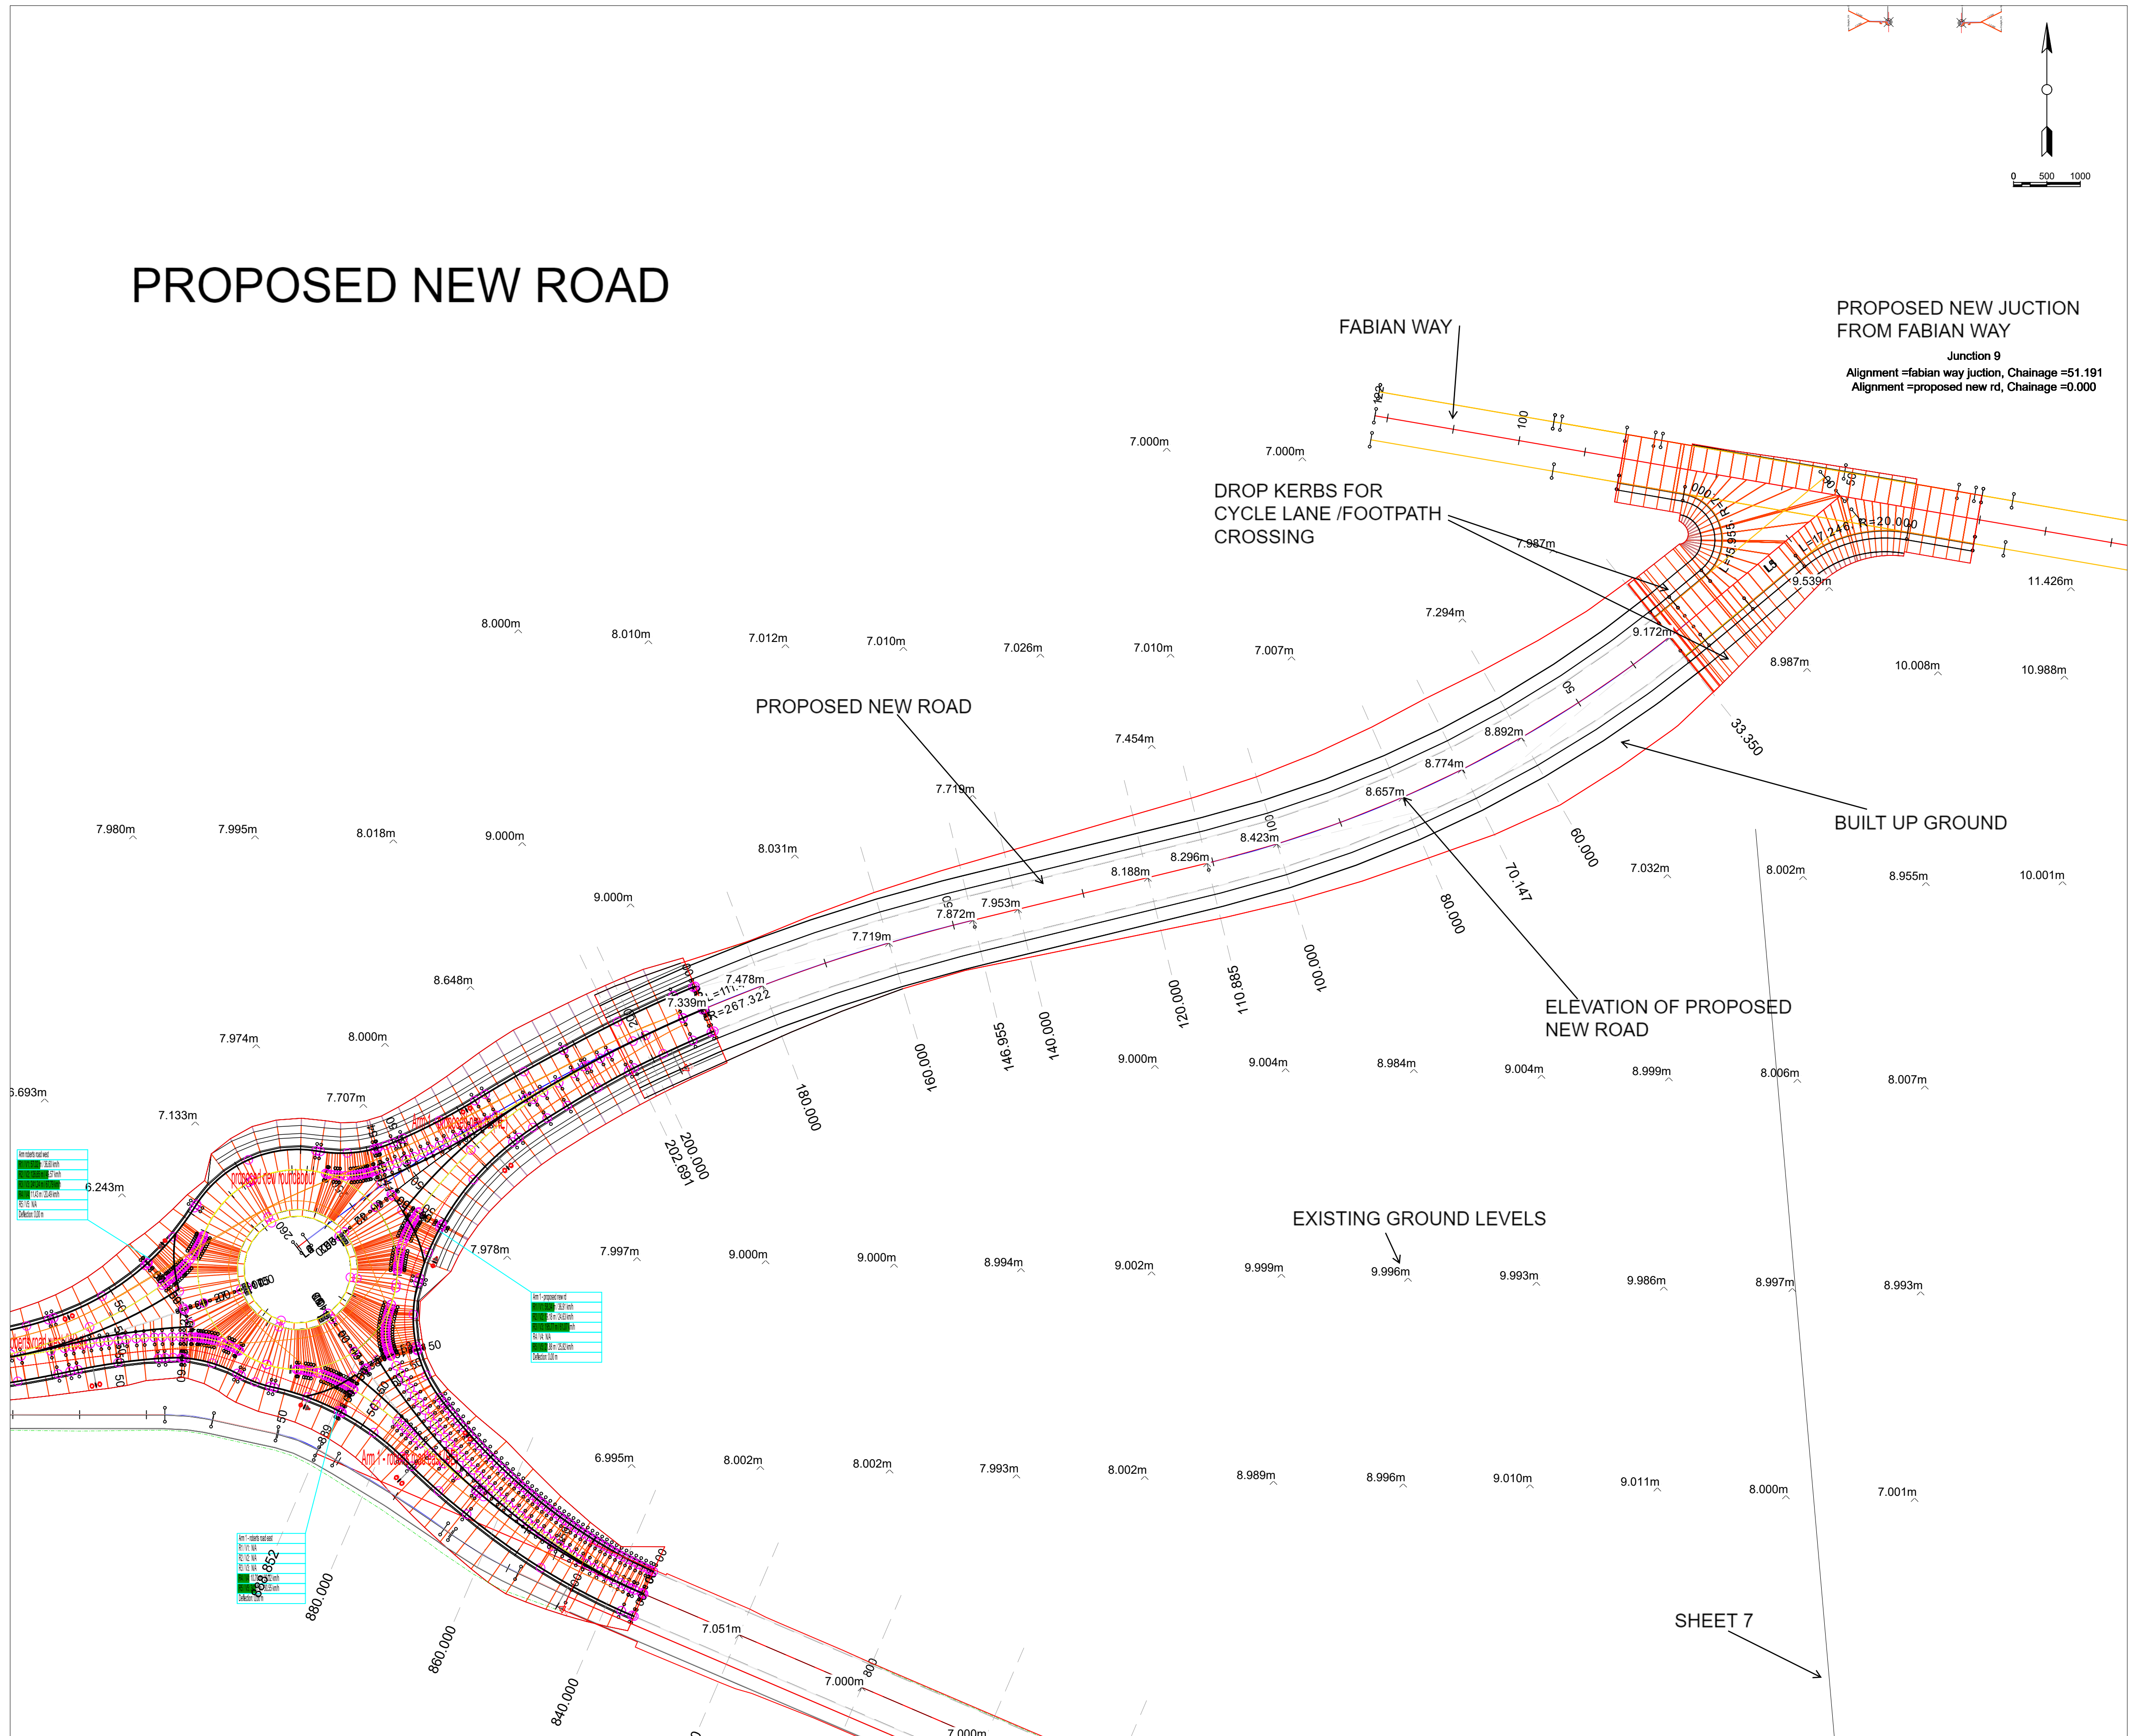

General Notes

No.	Revision/Issue	Date

Firm



GRAJ Construction

Project Name and Address

#####

#####

#####

#####

Project	#####	Sheet
Date	26.04.2021	11
Scale	1:500	