

Project Name: Ysgol Bae Baglan

UPRN Code: 5010

Originator Code: W


Role Code: Designer

Drawn By: AWL

Checked By: GT


Date: 06/05/2021



Project Status: Design Stage

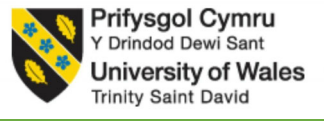

Prifysgol Cymru
Y Drindod Dewi Sant
University of Wales
Trinity Saint David


ACBA 5010
BIM : LEVEL 5

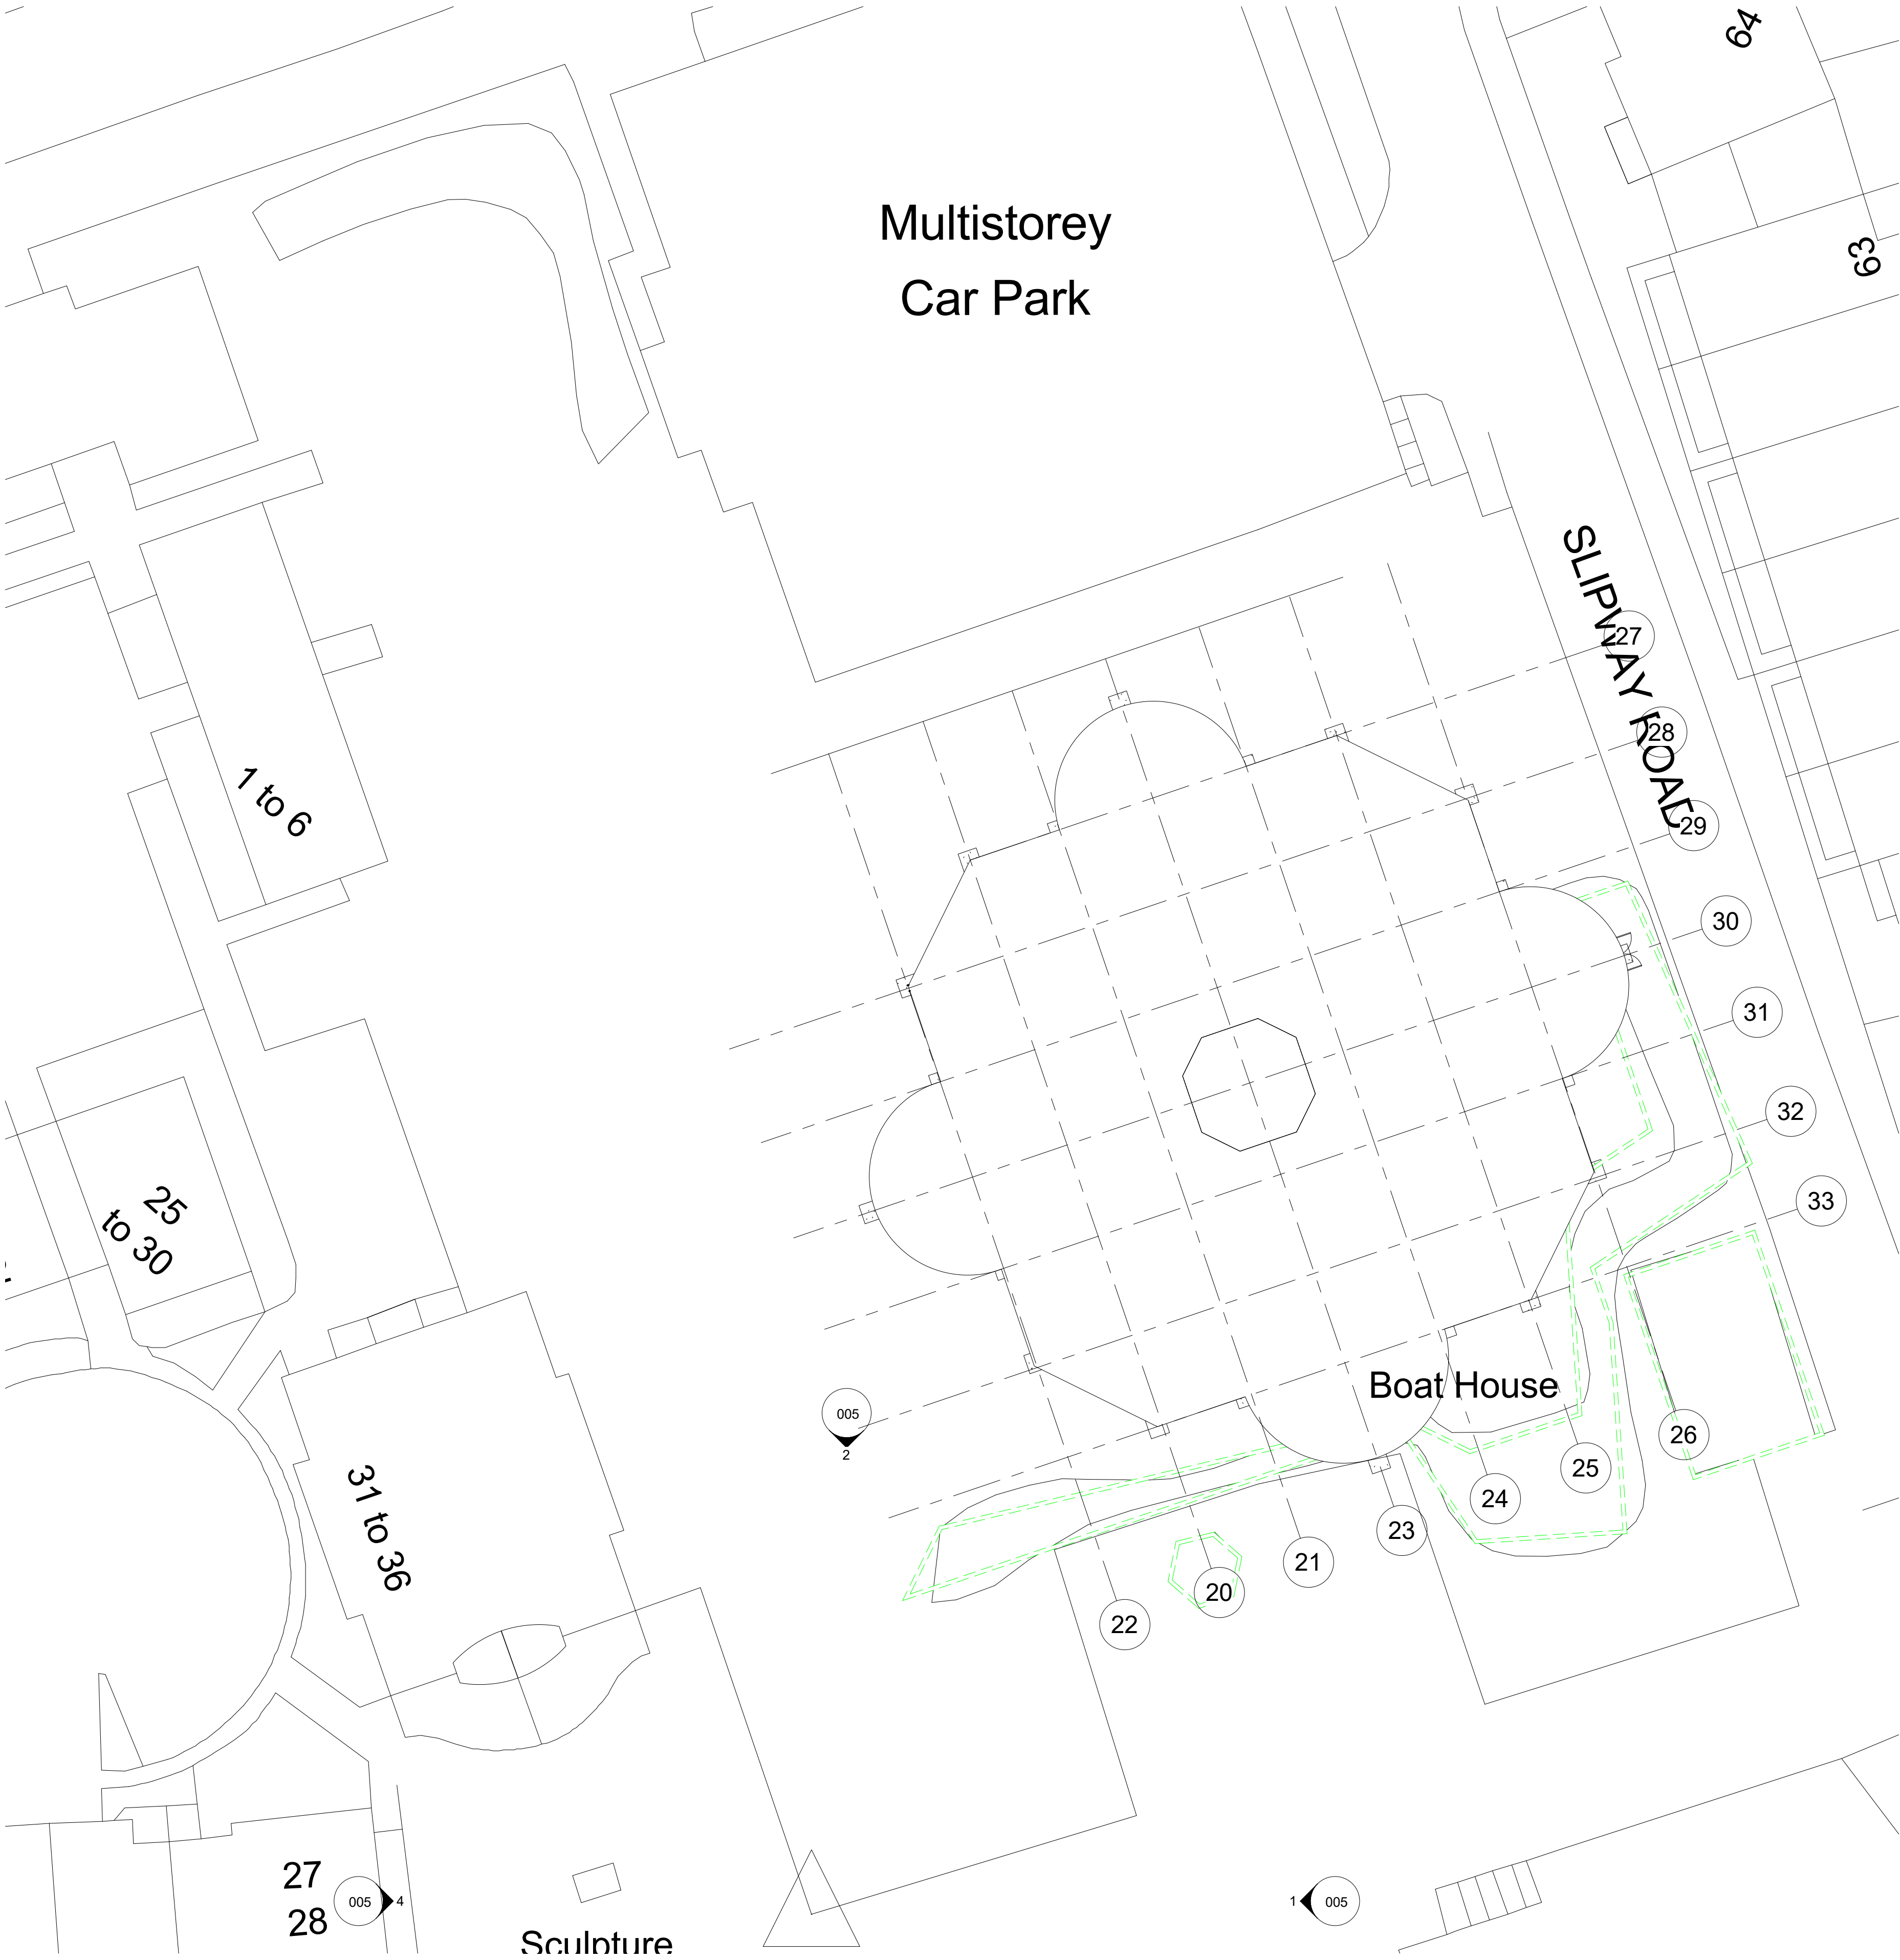

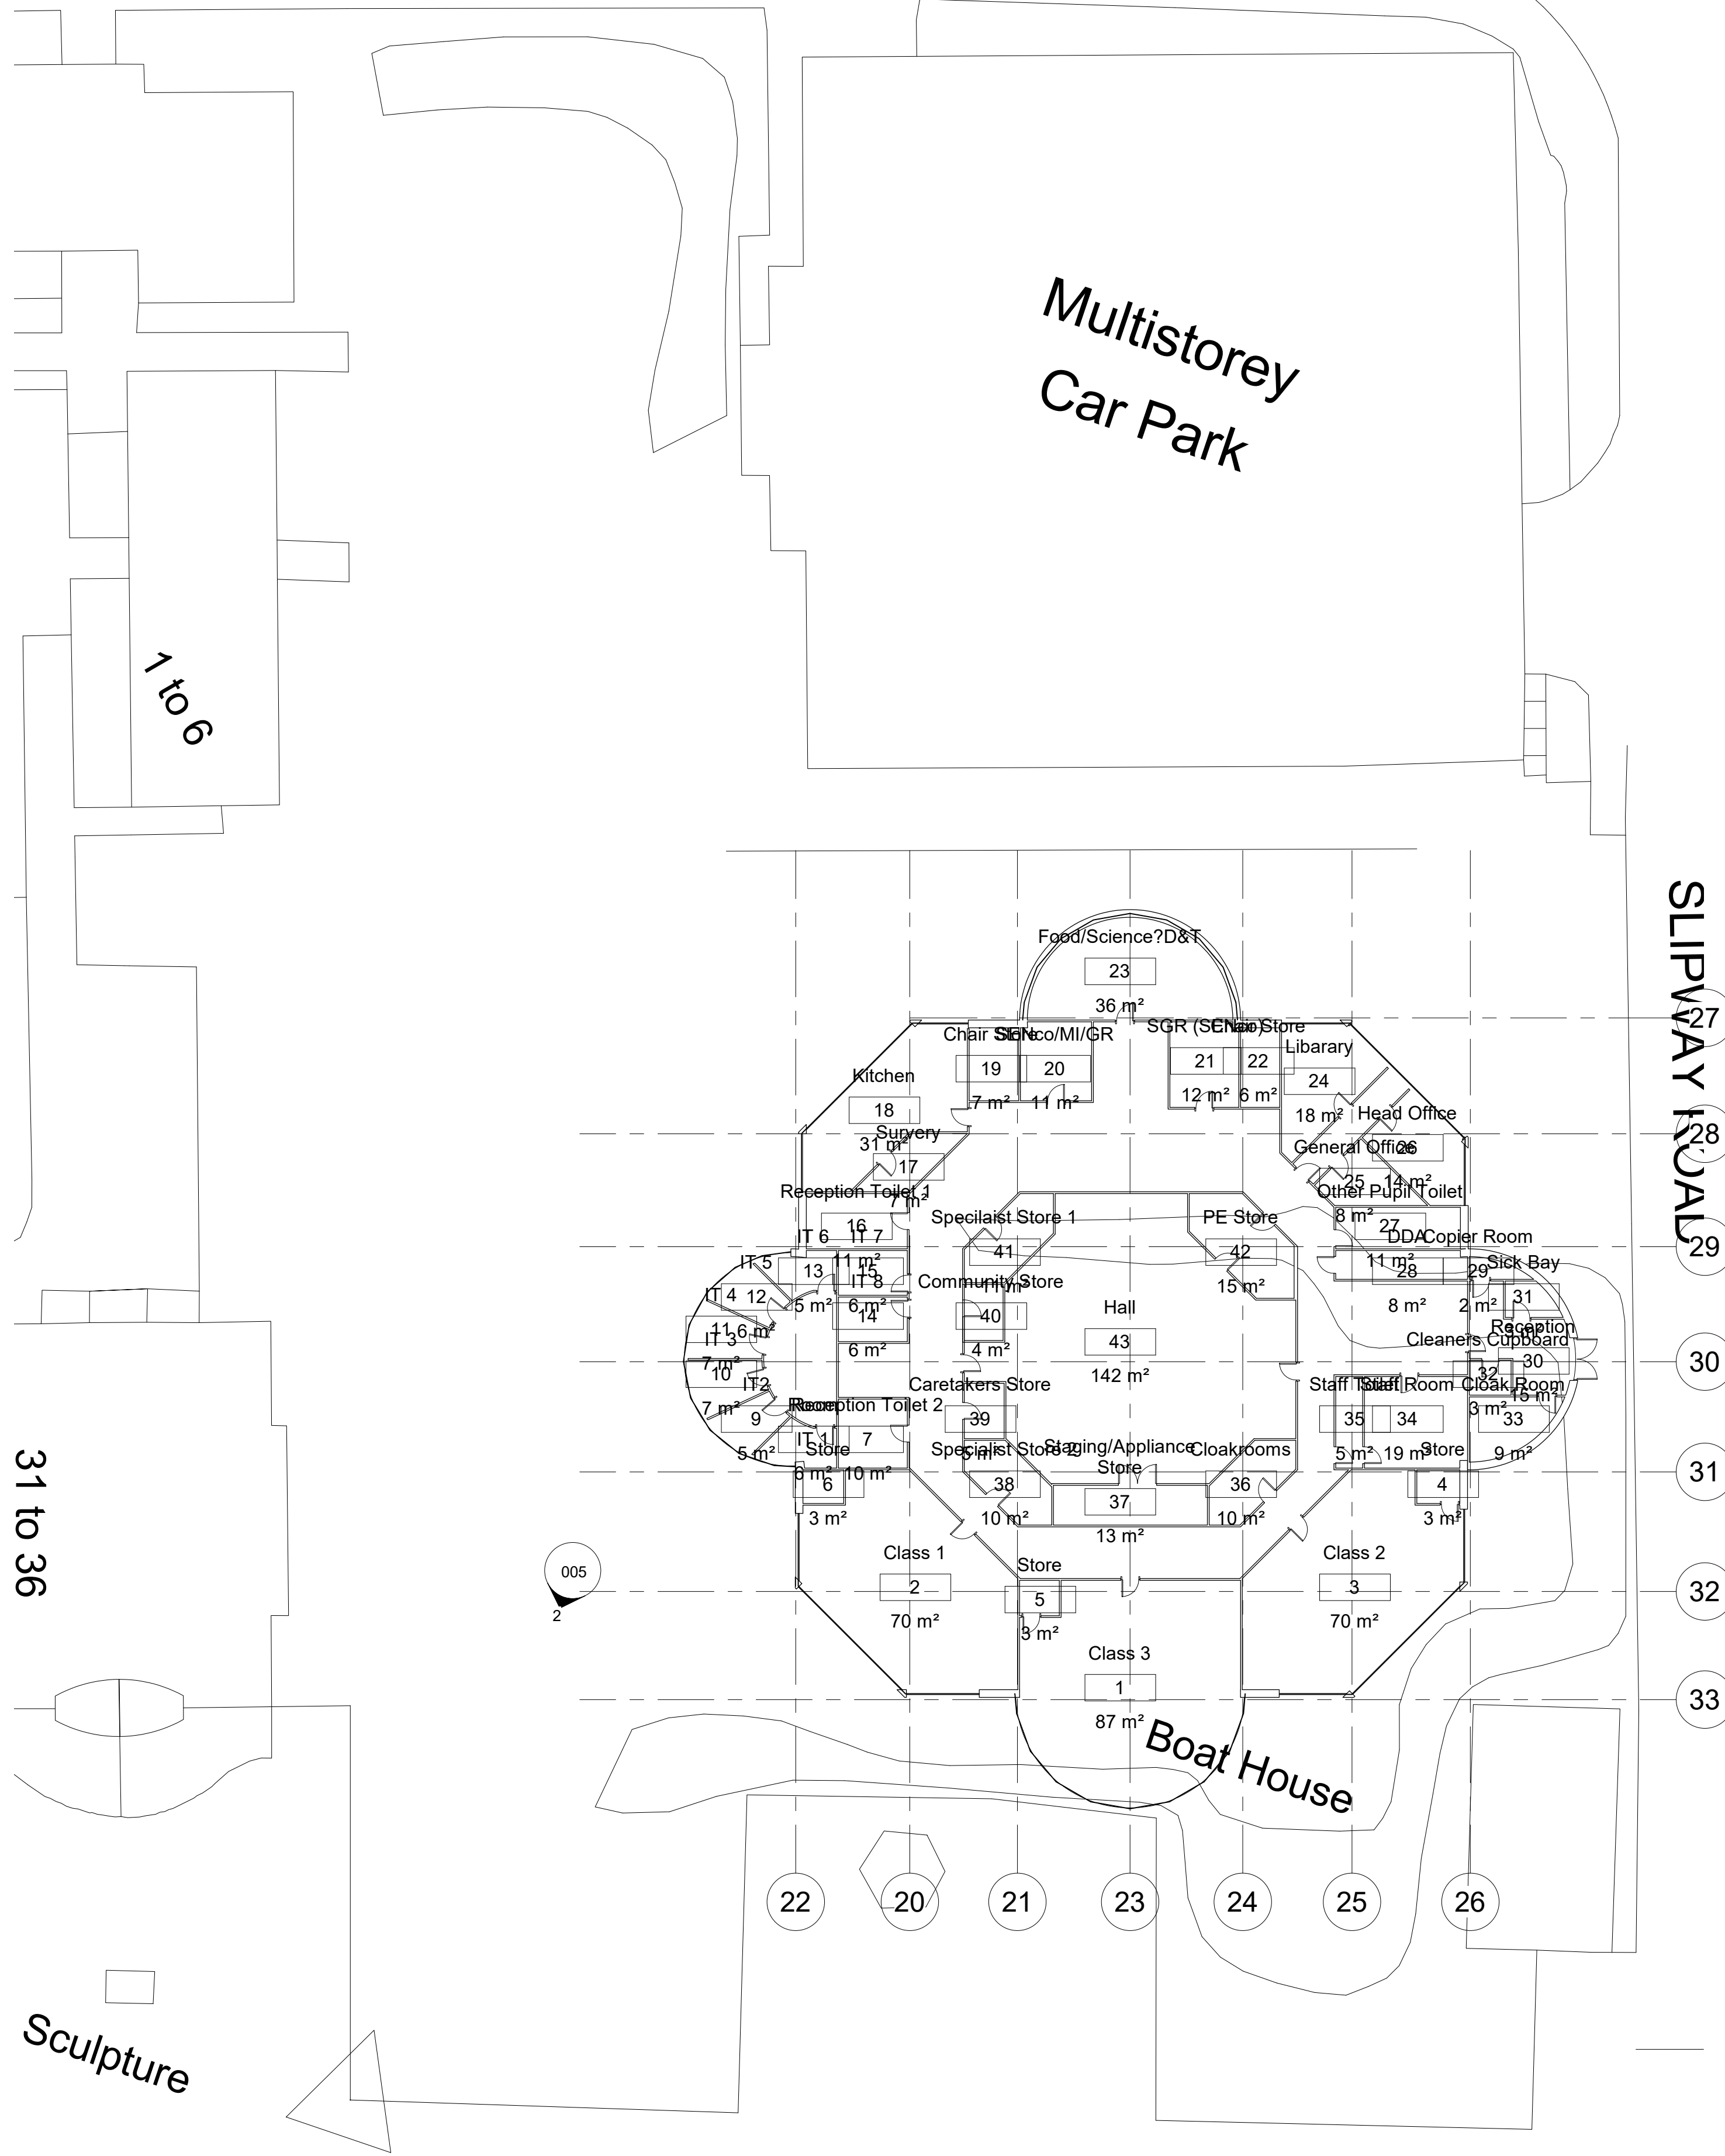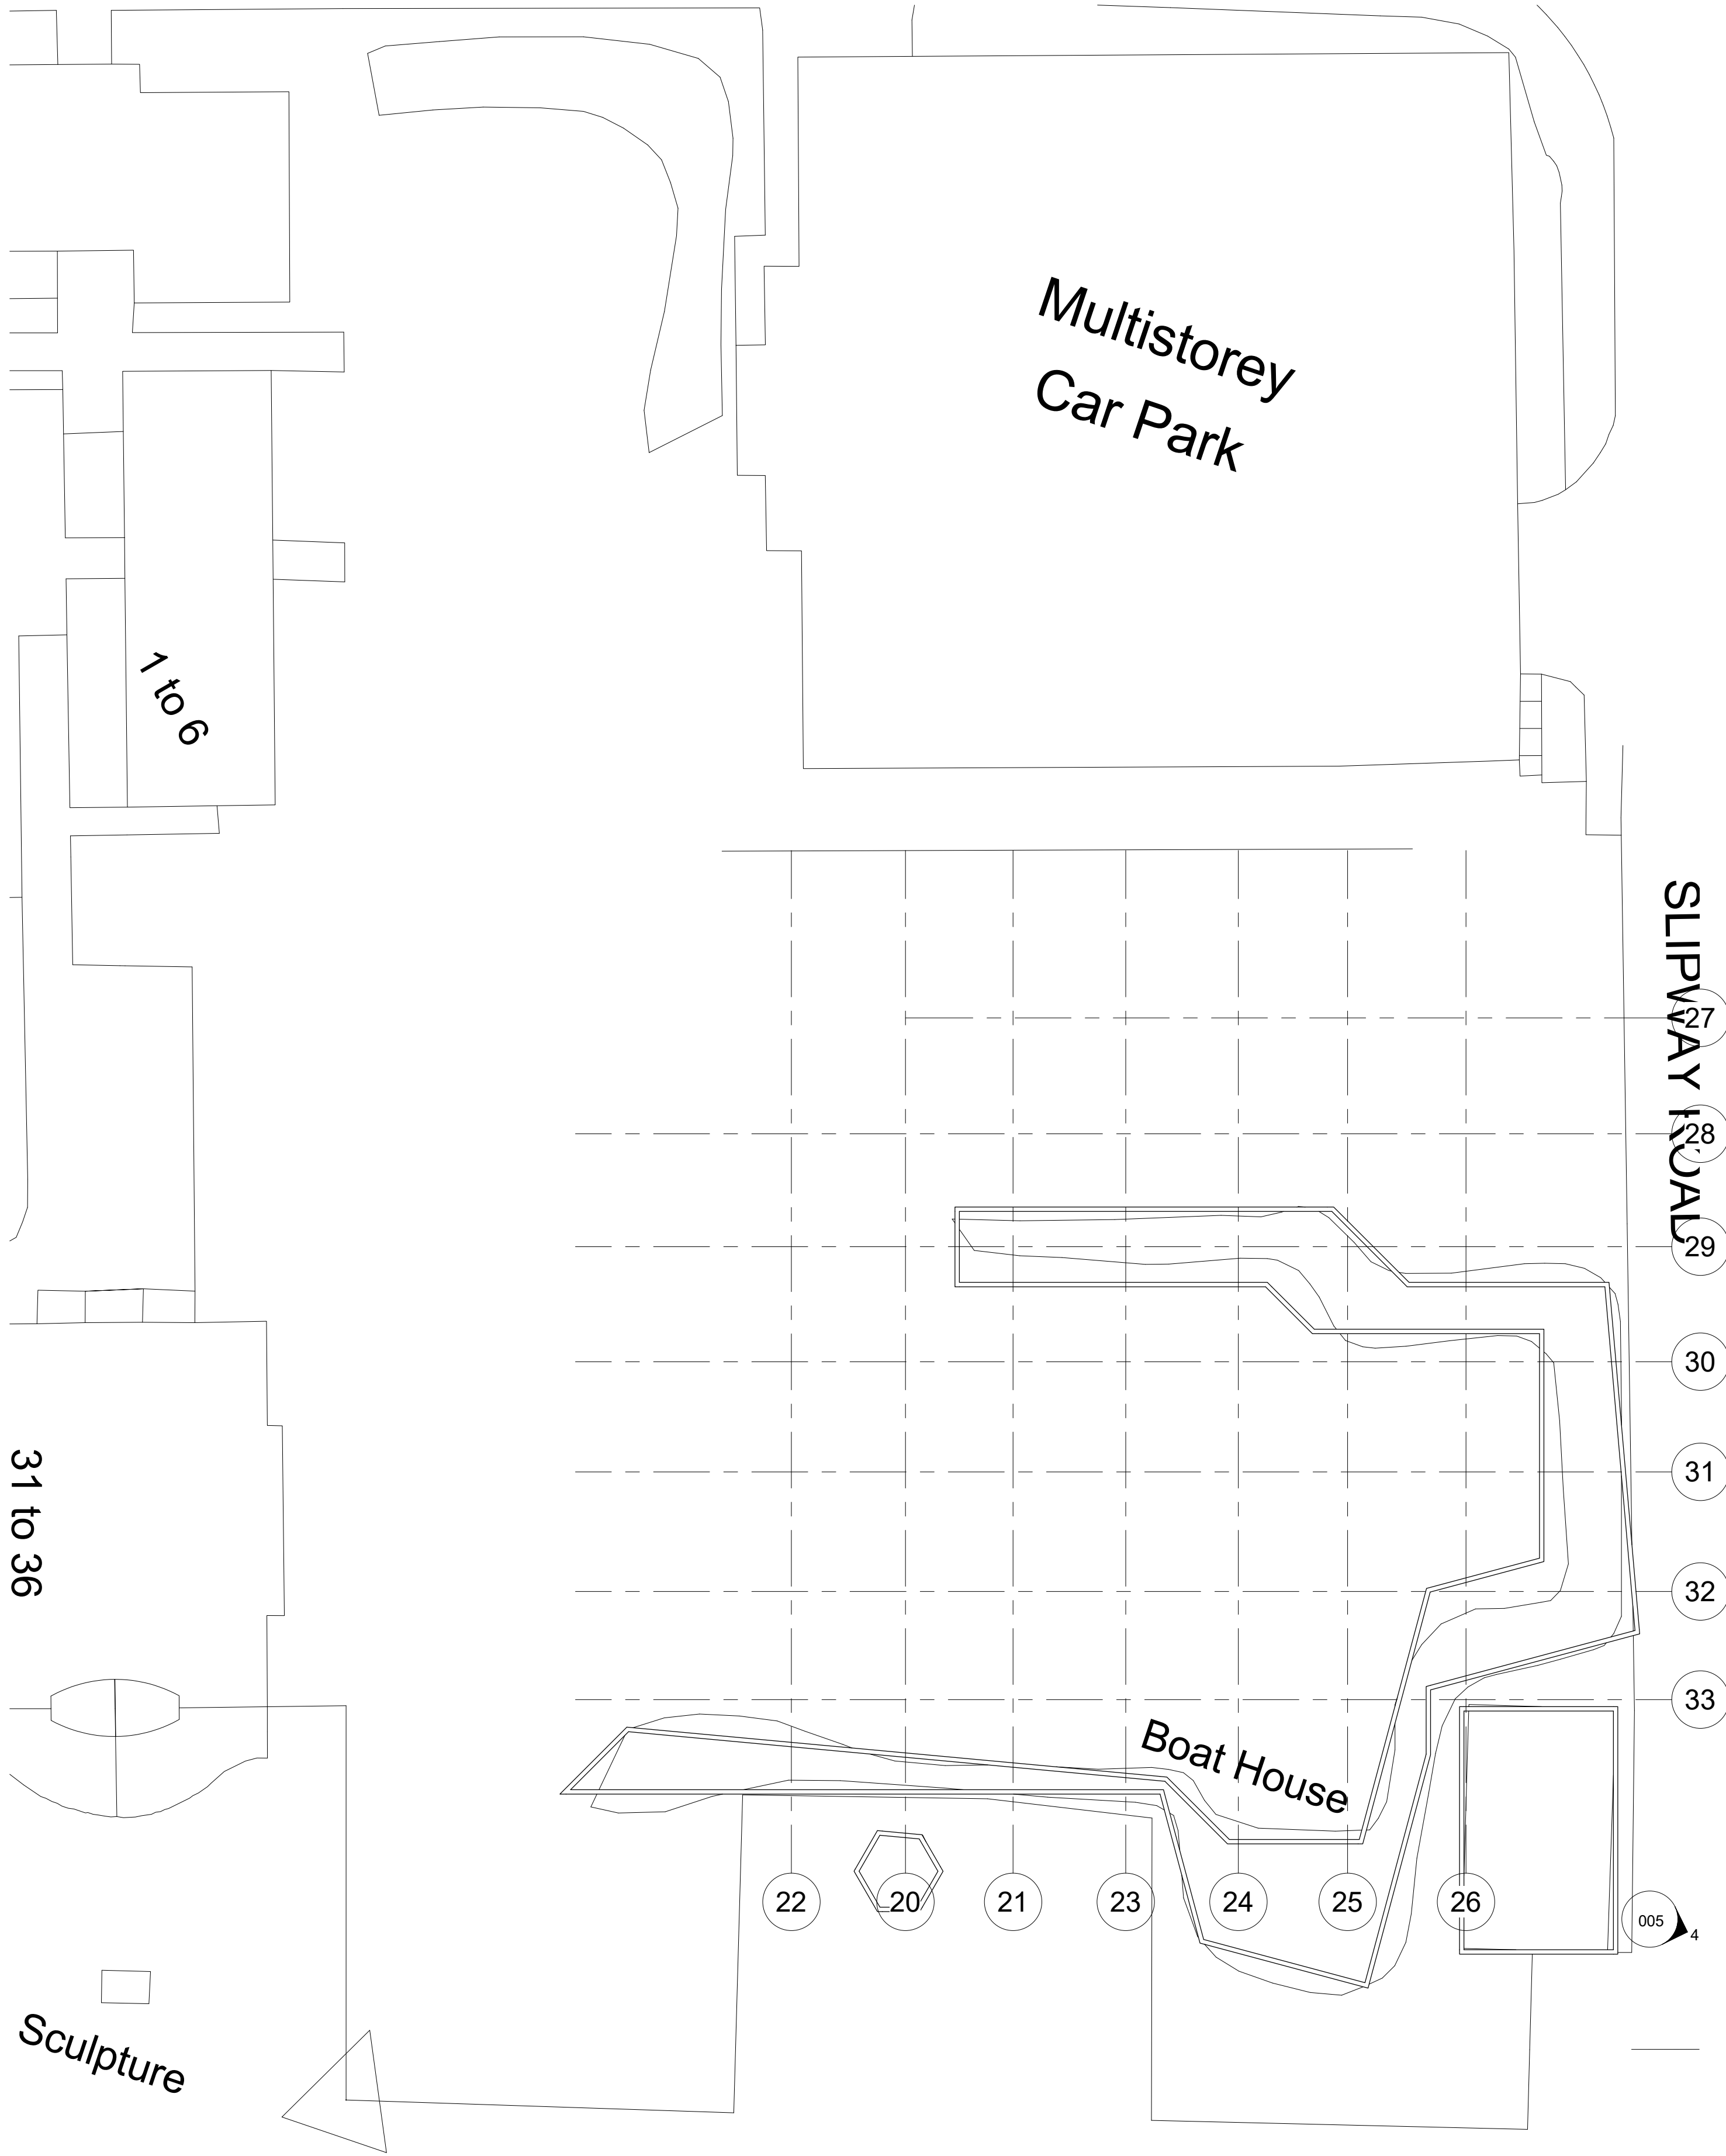


1 Ground Floor - Existing
1 : 200


2 Ground Floor - Proposed
1 : 200

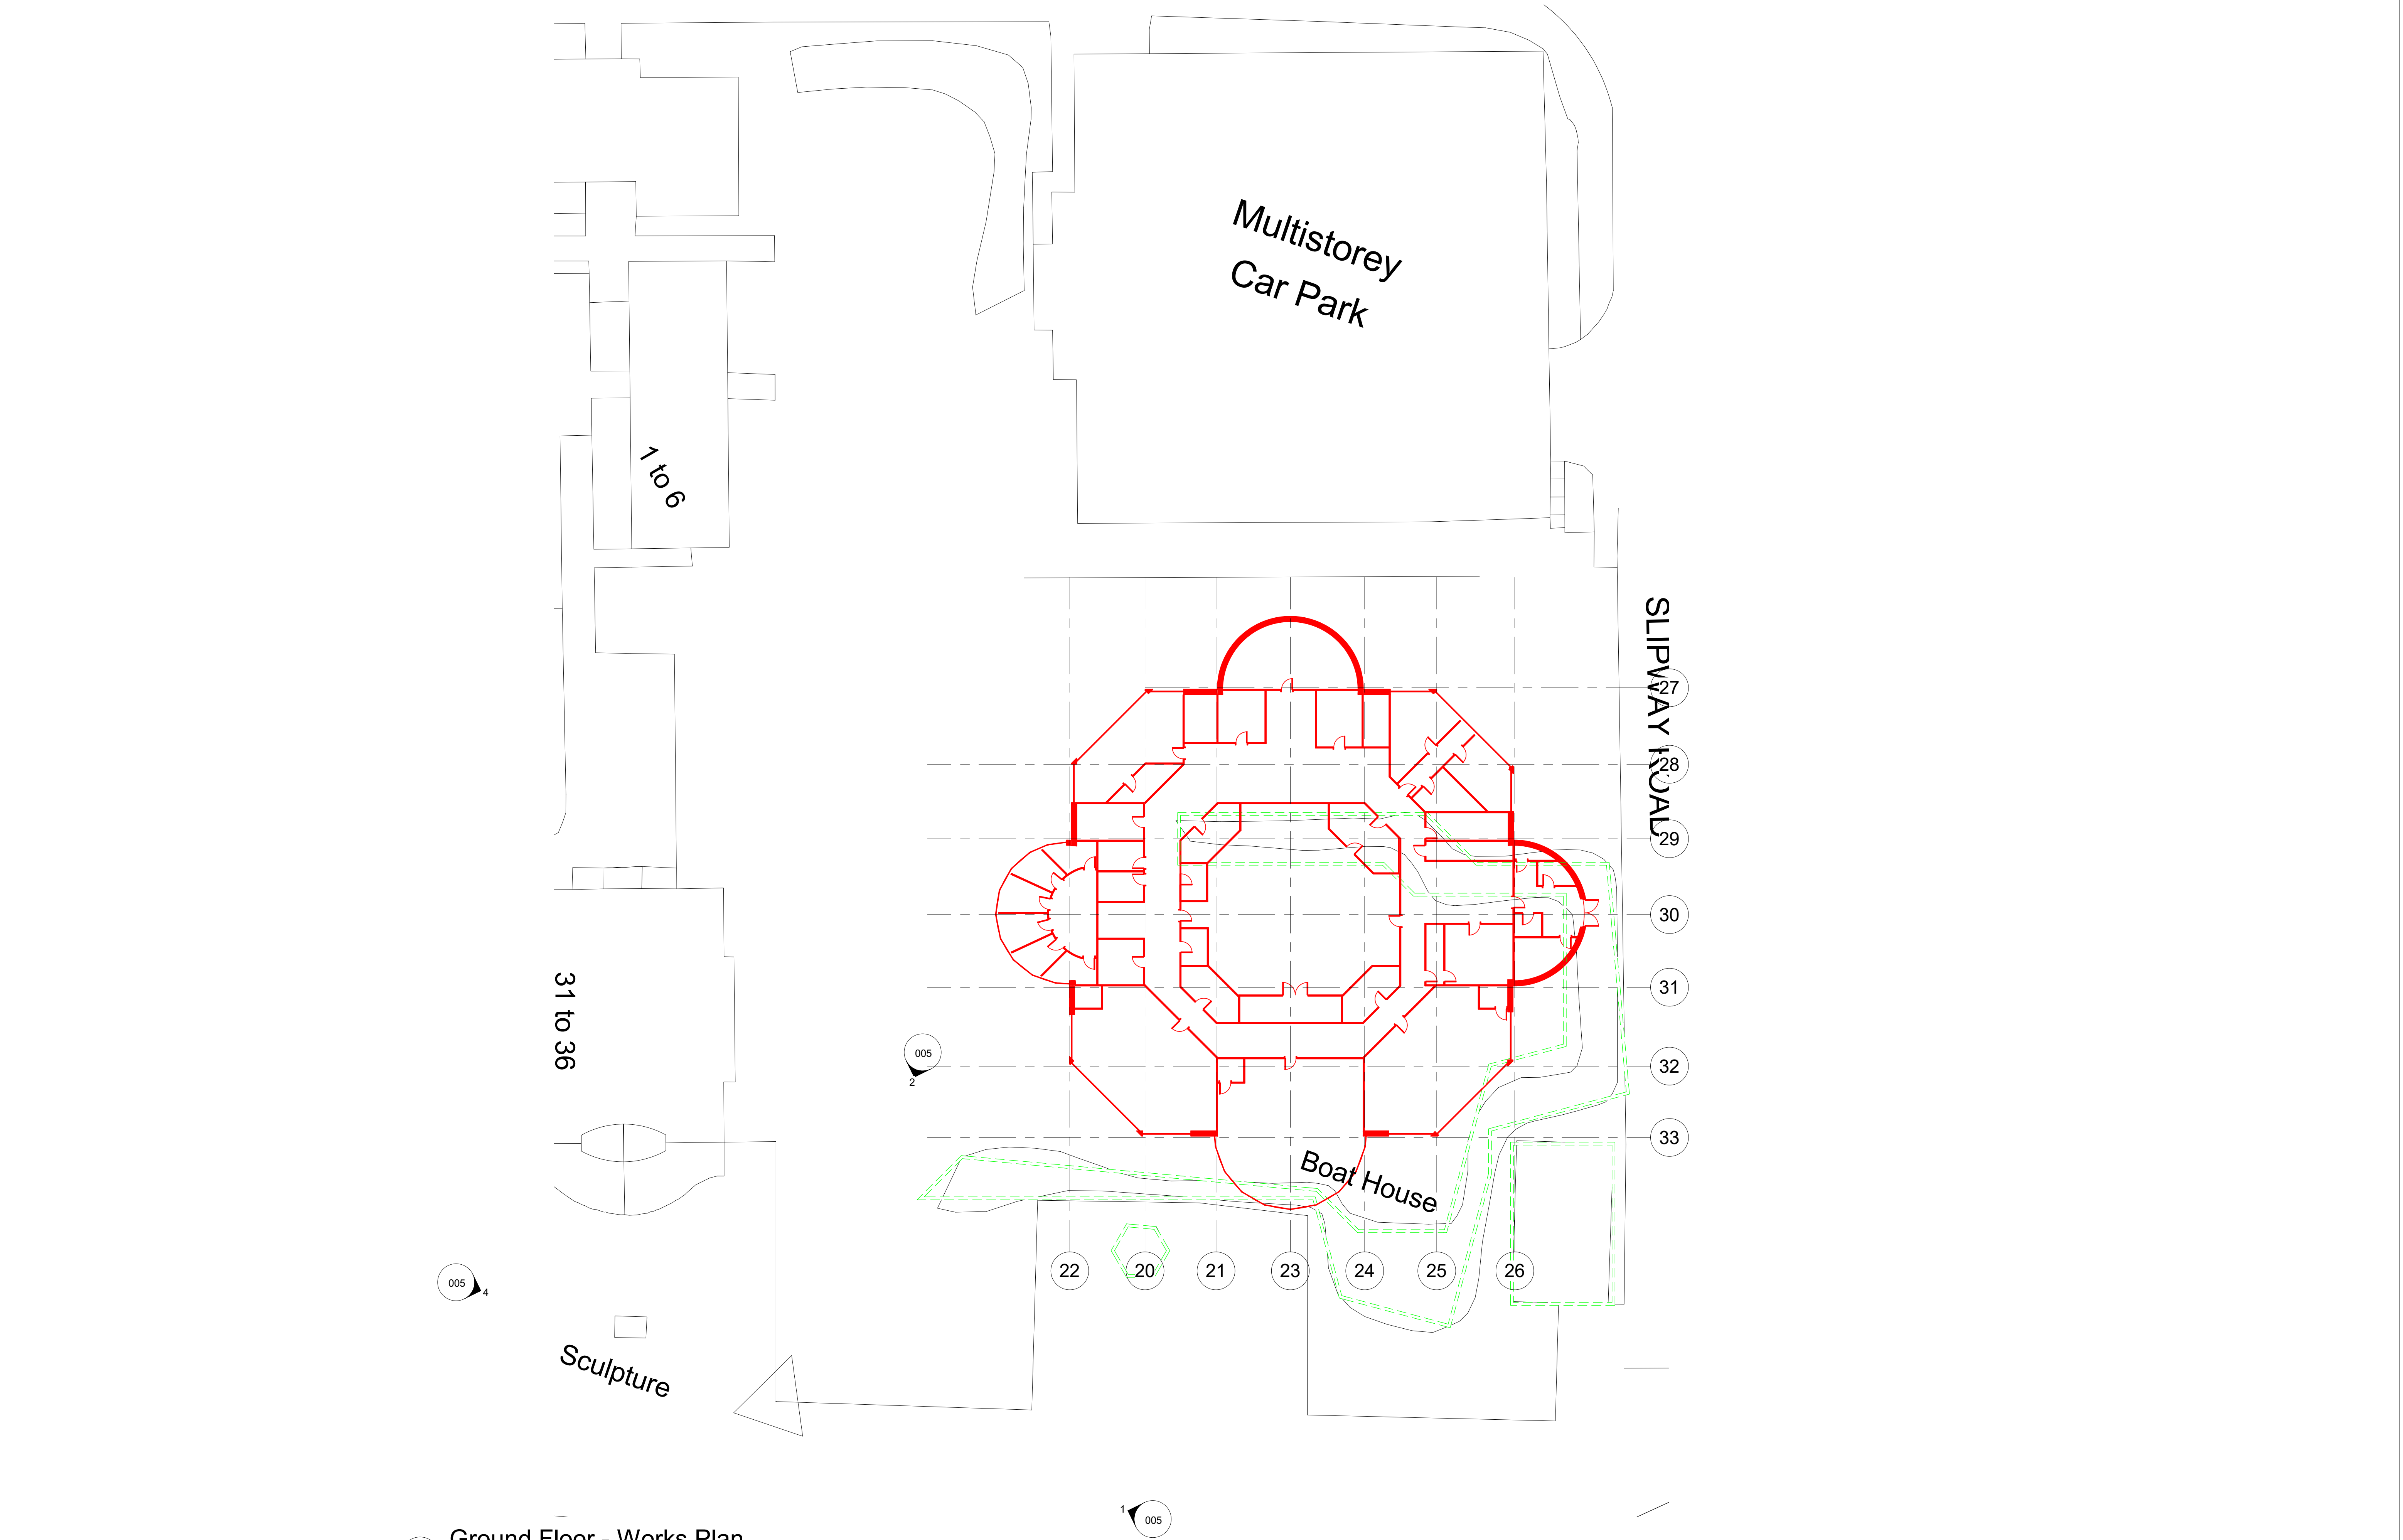


1 Ground Floor - Works Plan
1 : 200

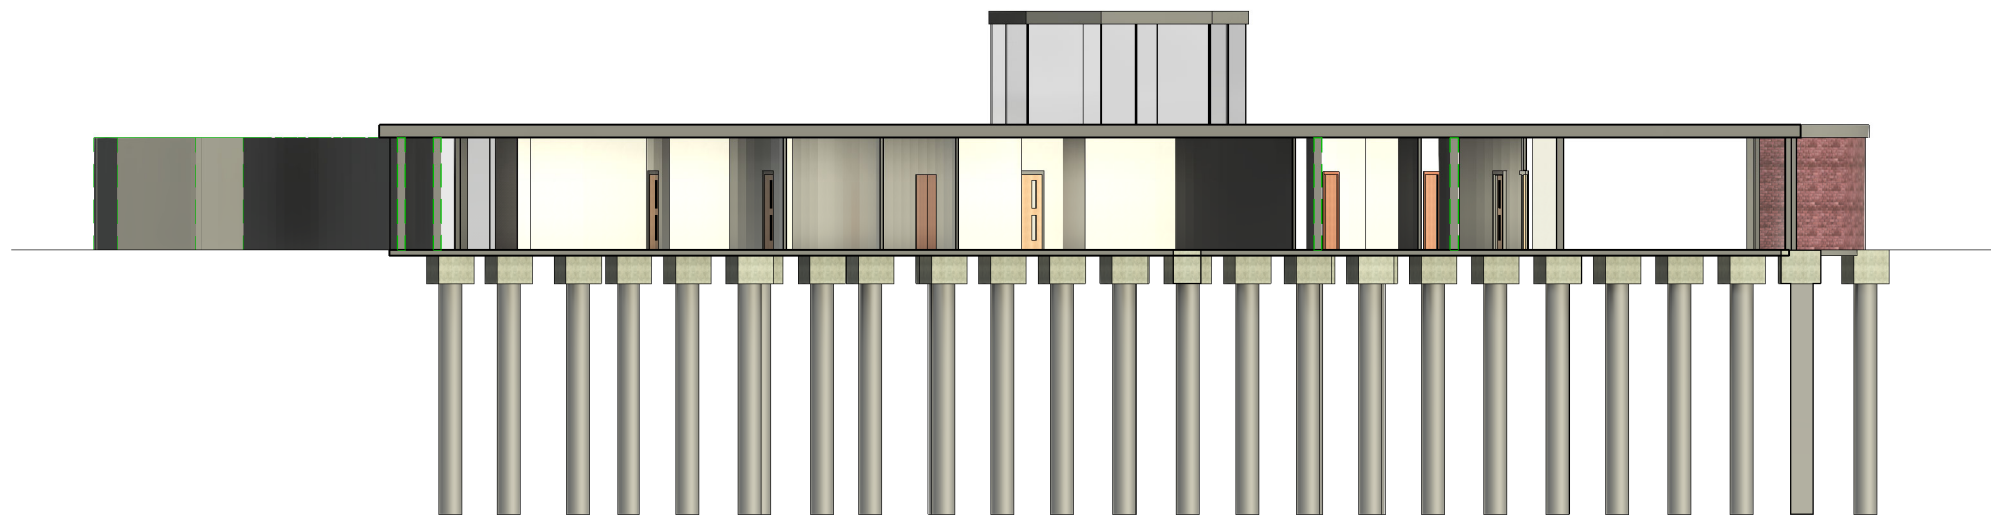


1 East
1 : 200

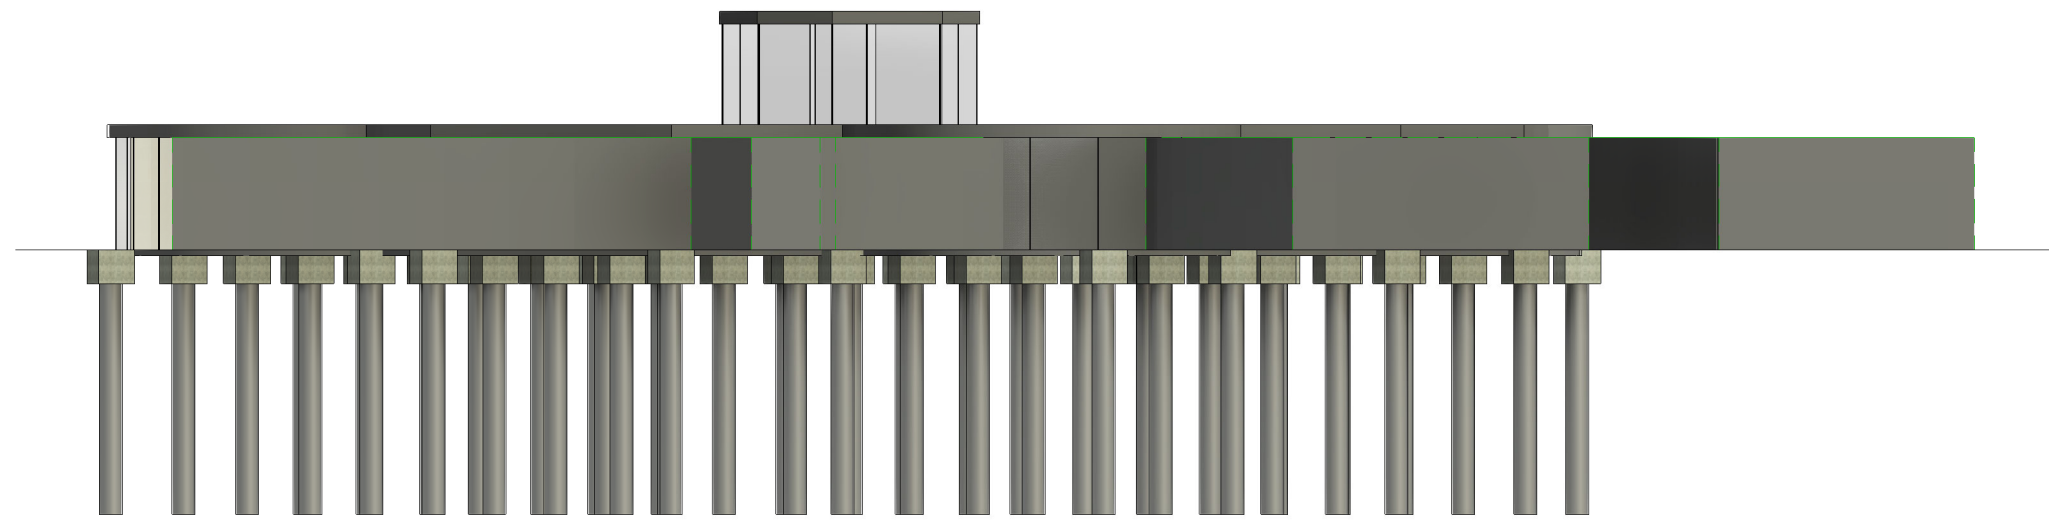

3 South
1 : 200

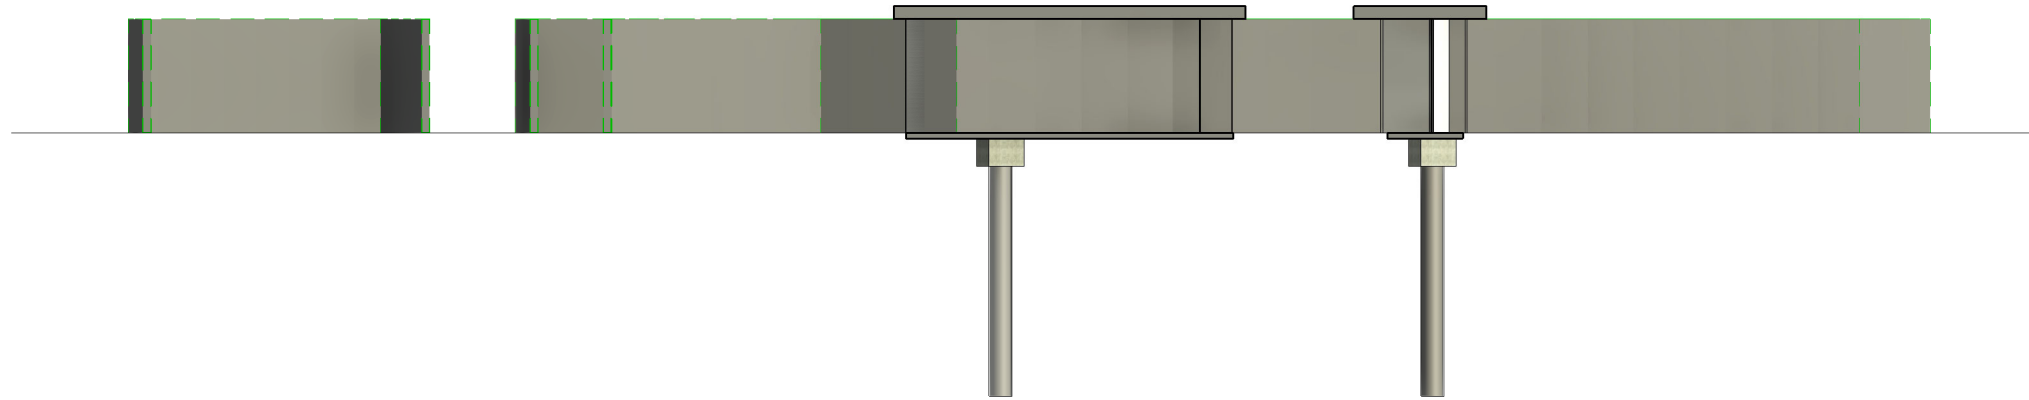

2 North
1 : 200

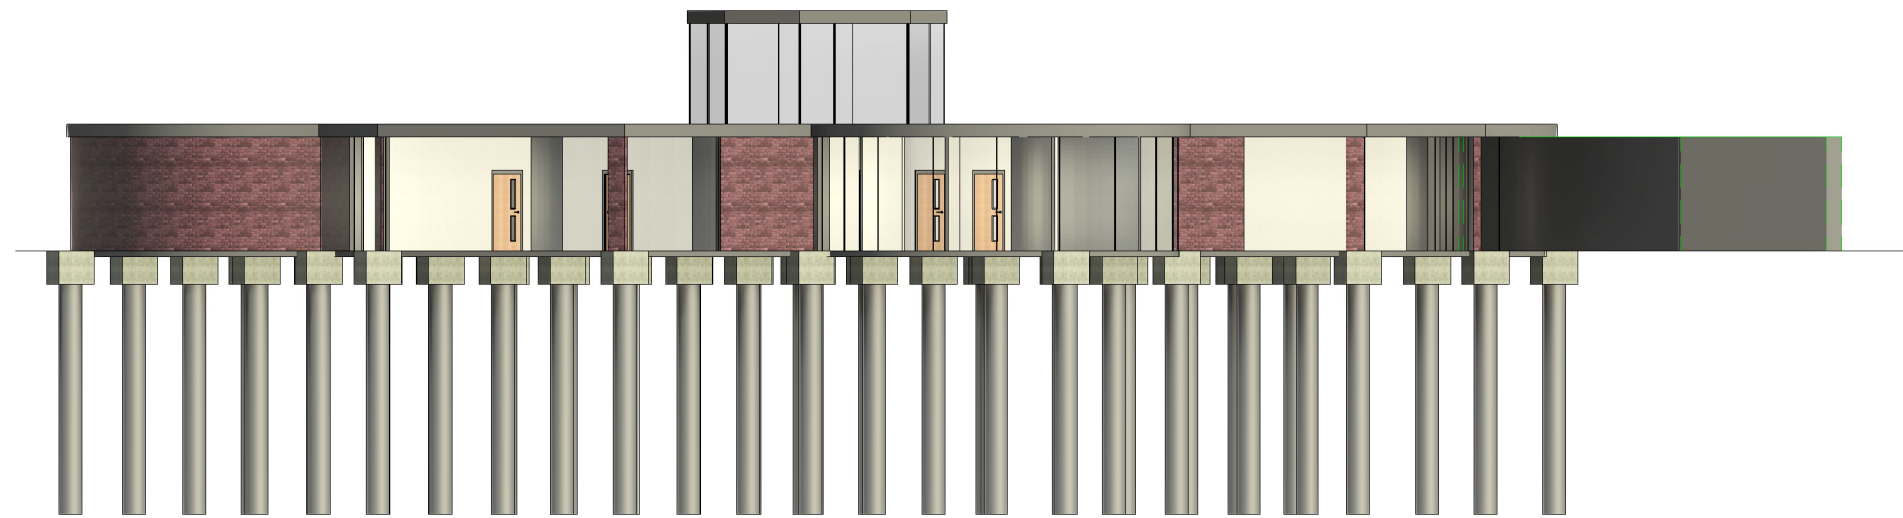

4 West
1 : 200