


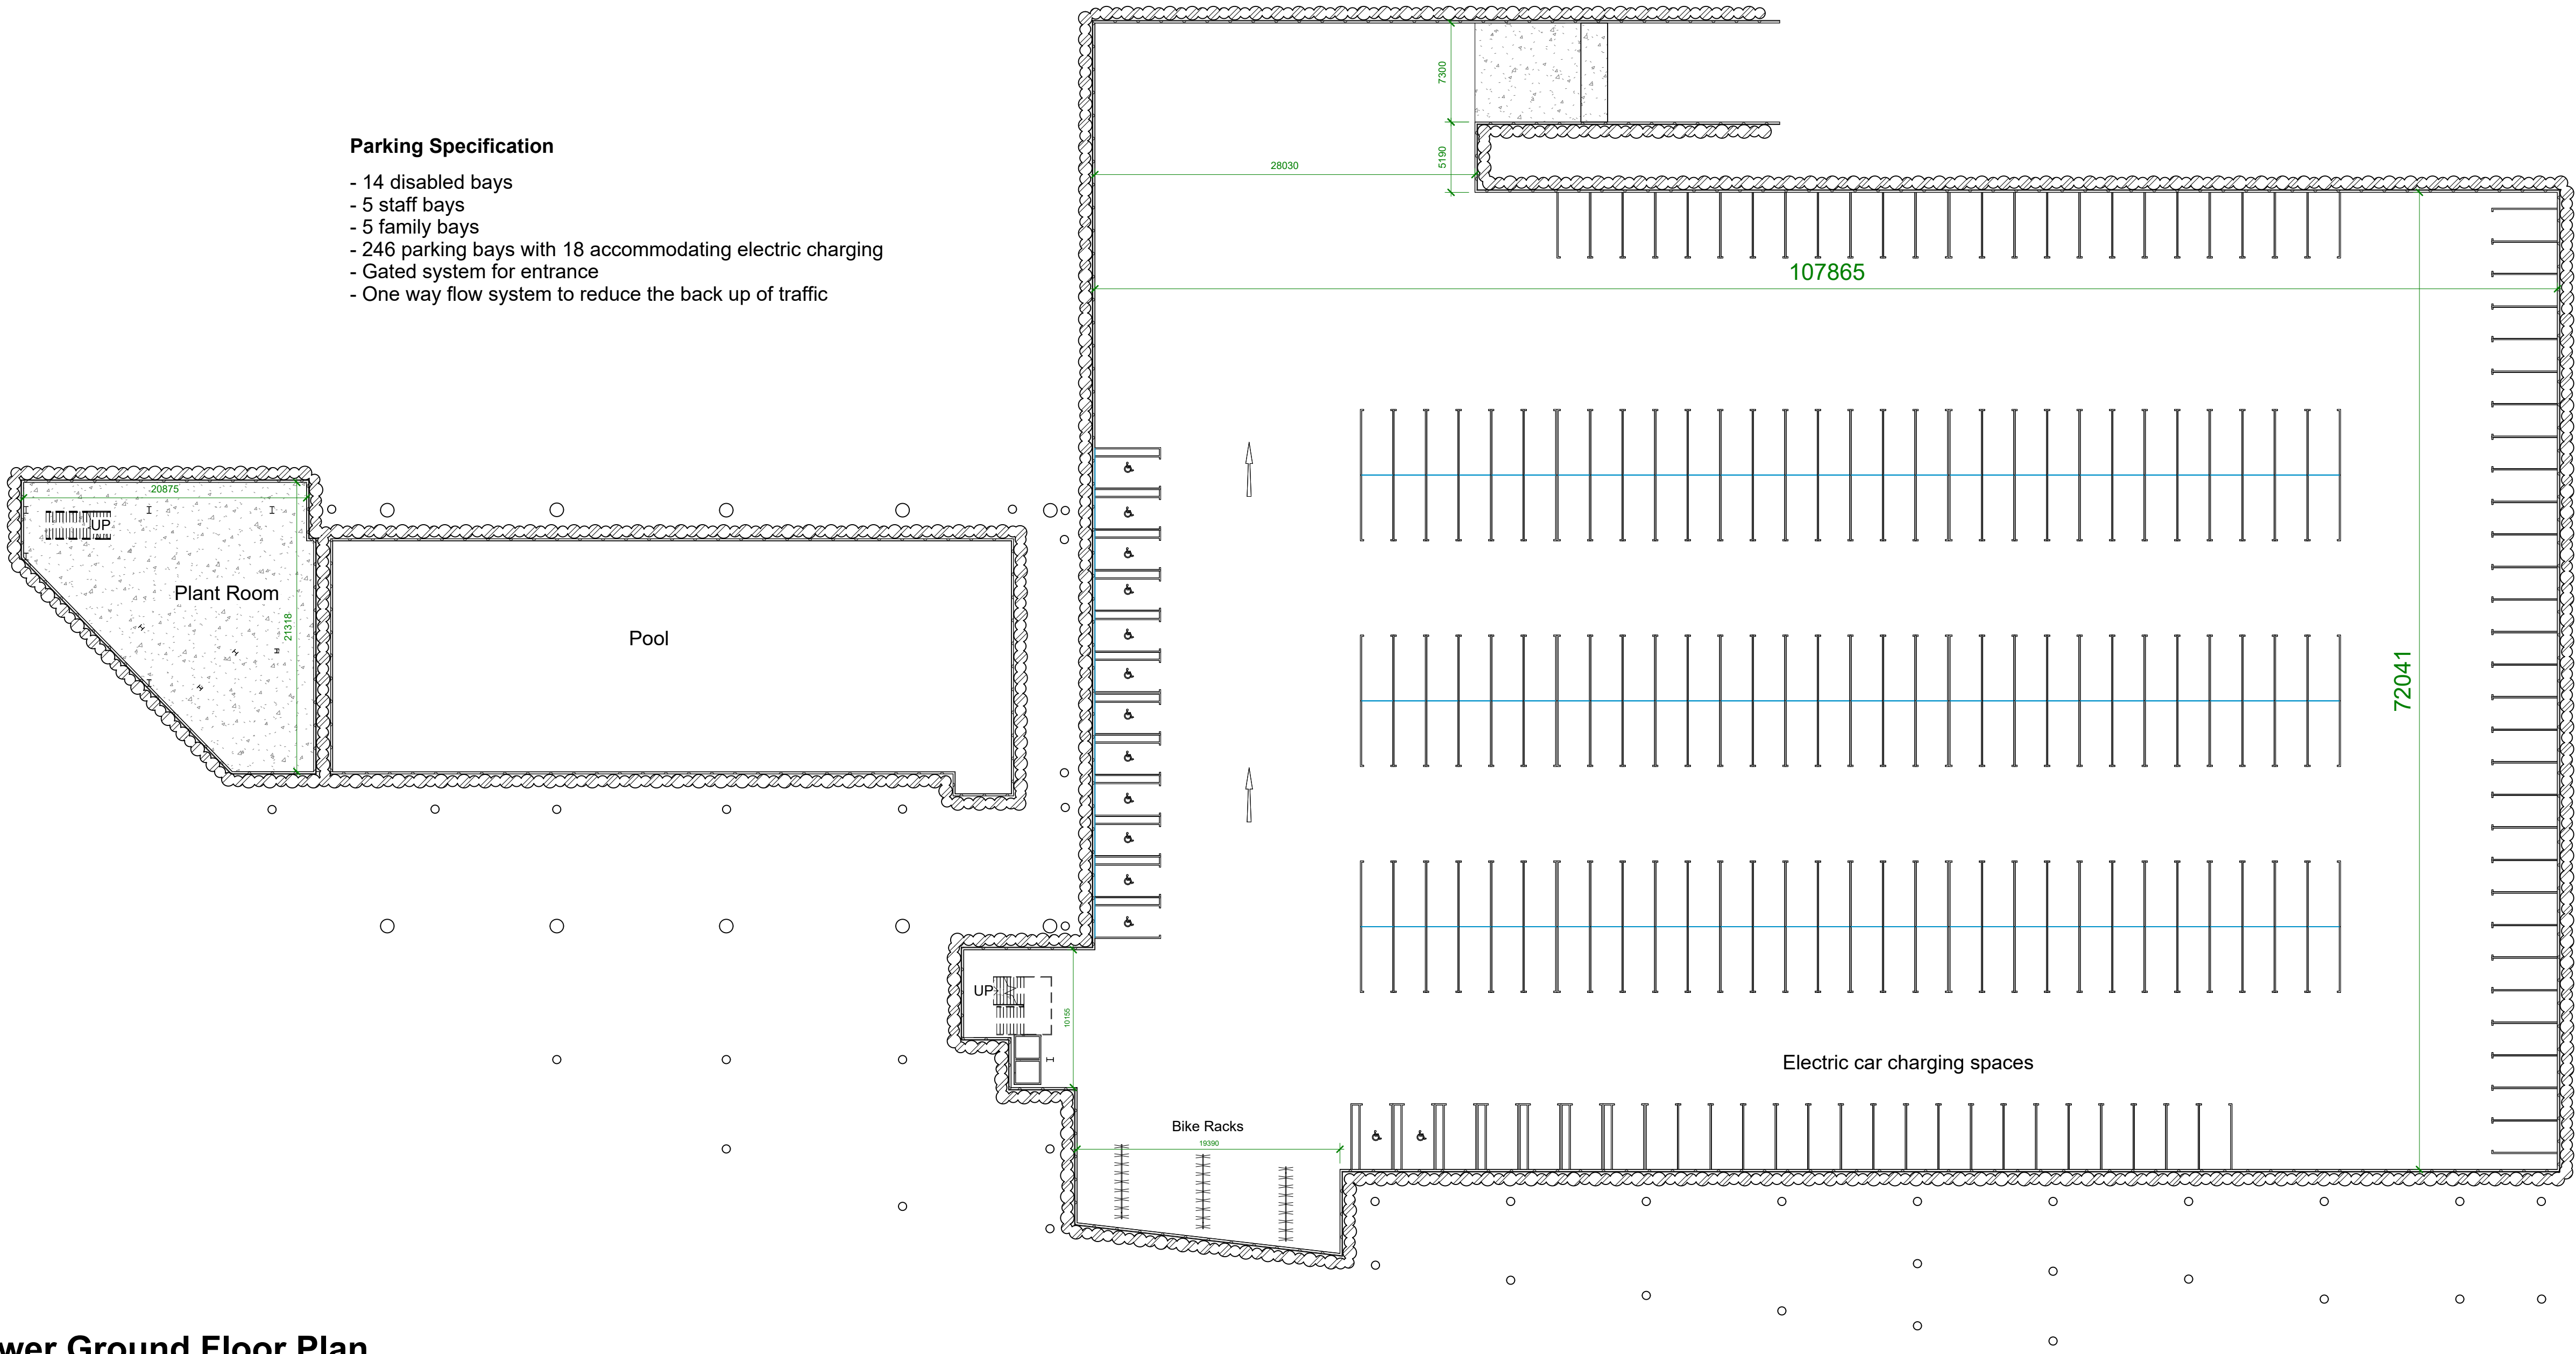

Lower Ground Floor Plan
1 : 300