

Project Name: Ysgol Y Twyn

UPRN Code: 202601

Originator Code: UWTSD

Discipline : A

Drawn By: CR


Checked By: GT

Date: 14/03/2026


Project Status: Tender




1 0 Ground Level - Existing
1 : 1000

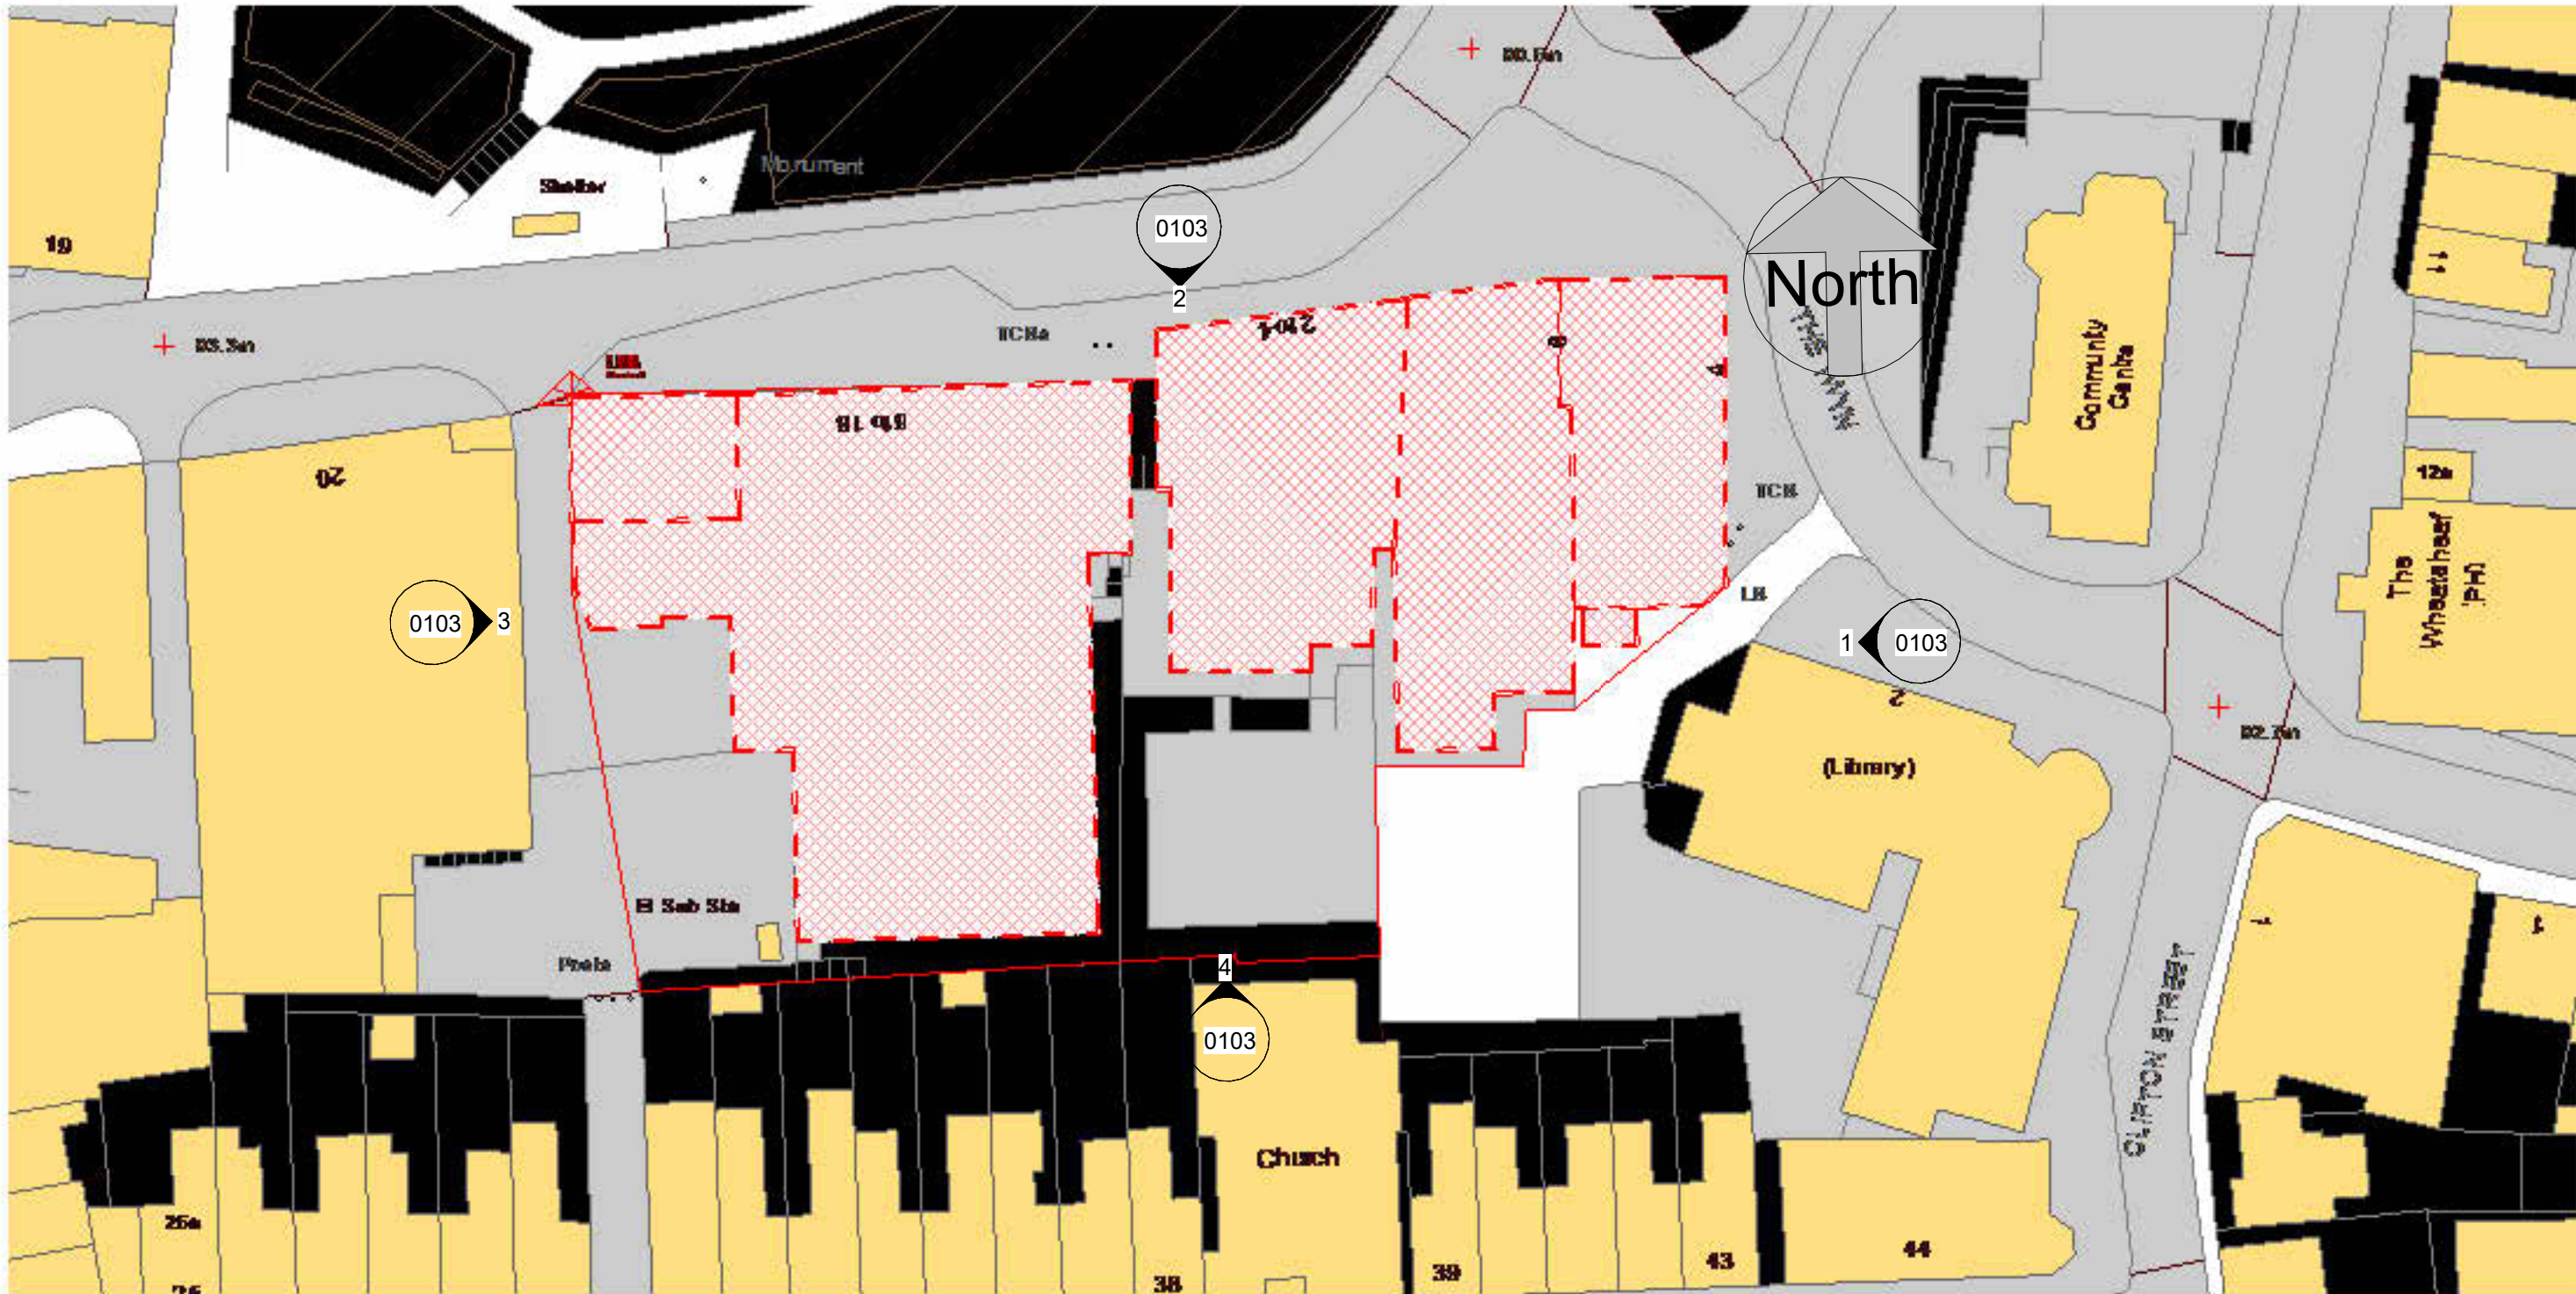


1 0 Ground Level - Demolition
1 : 500

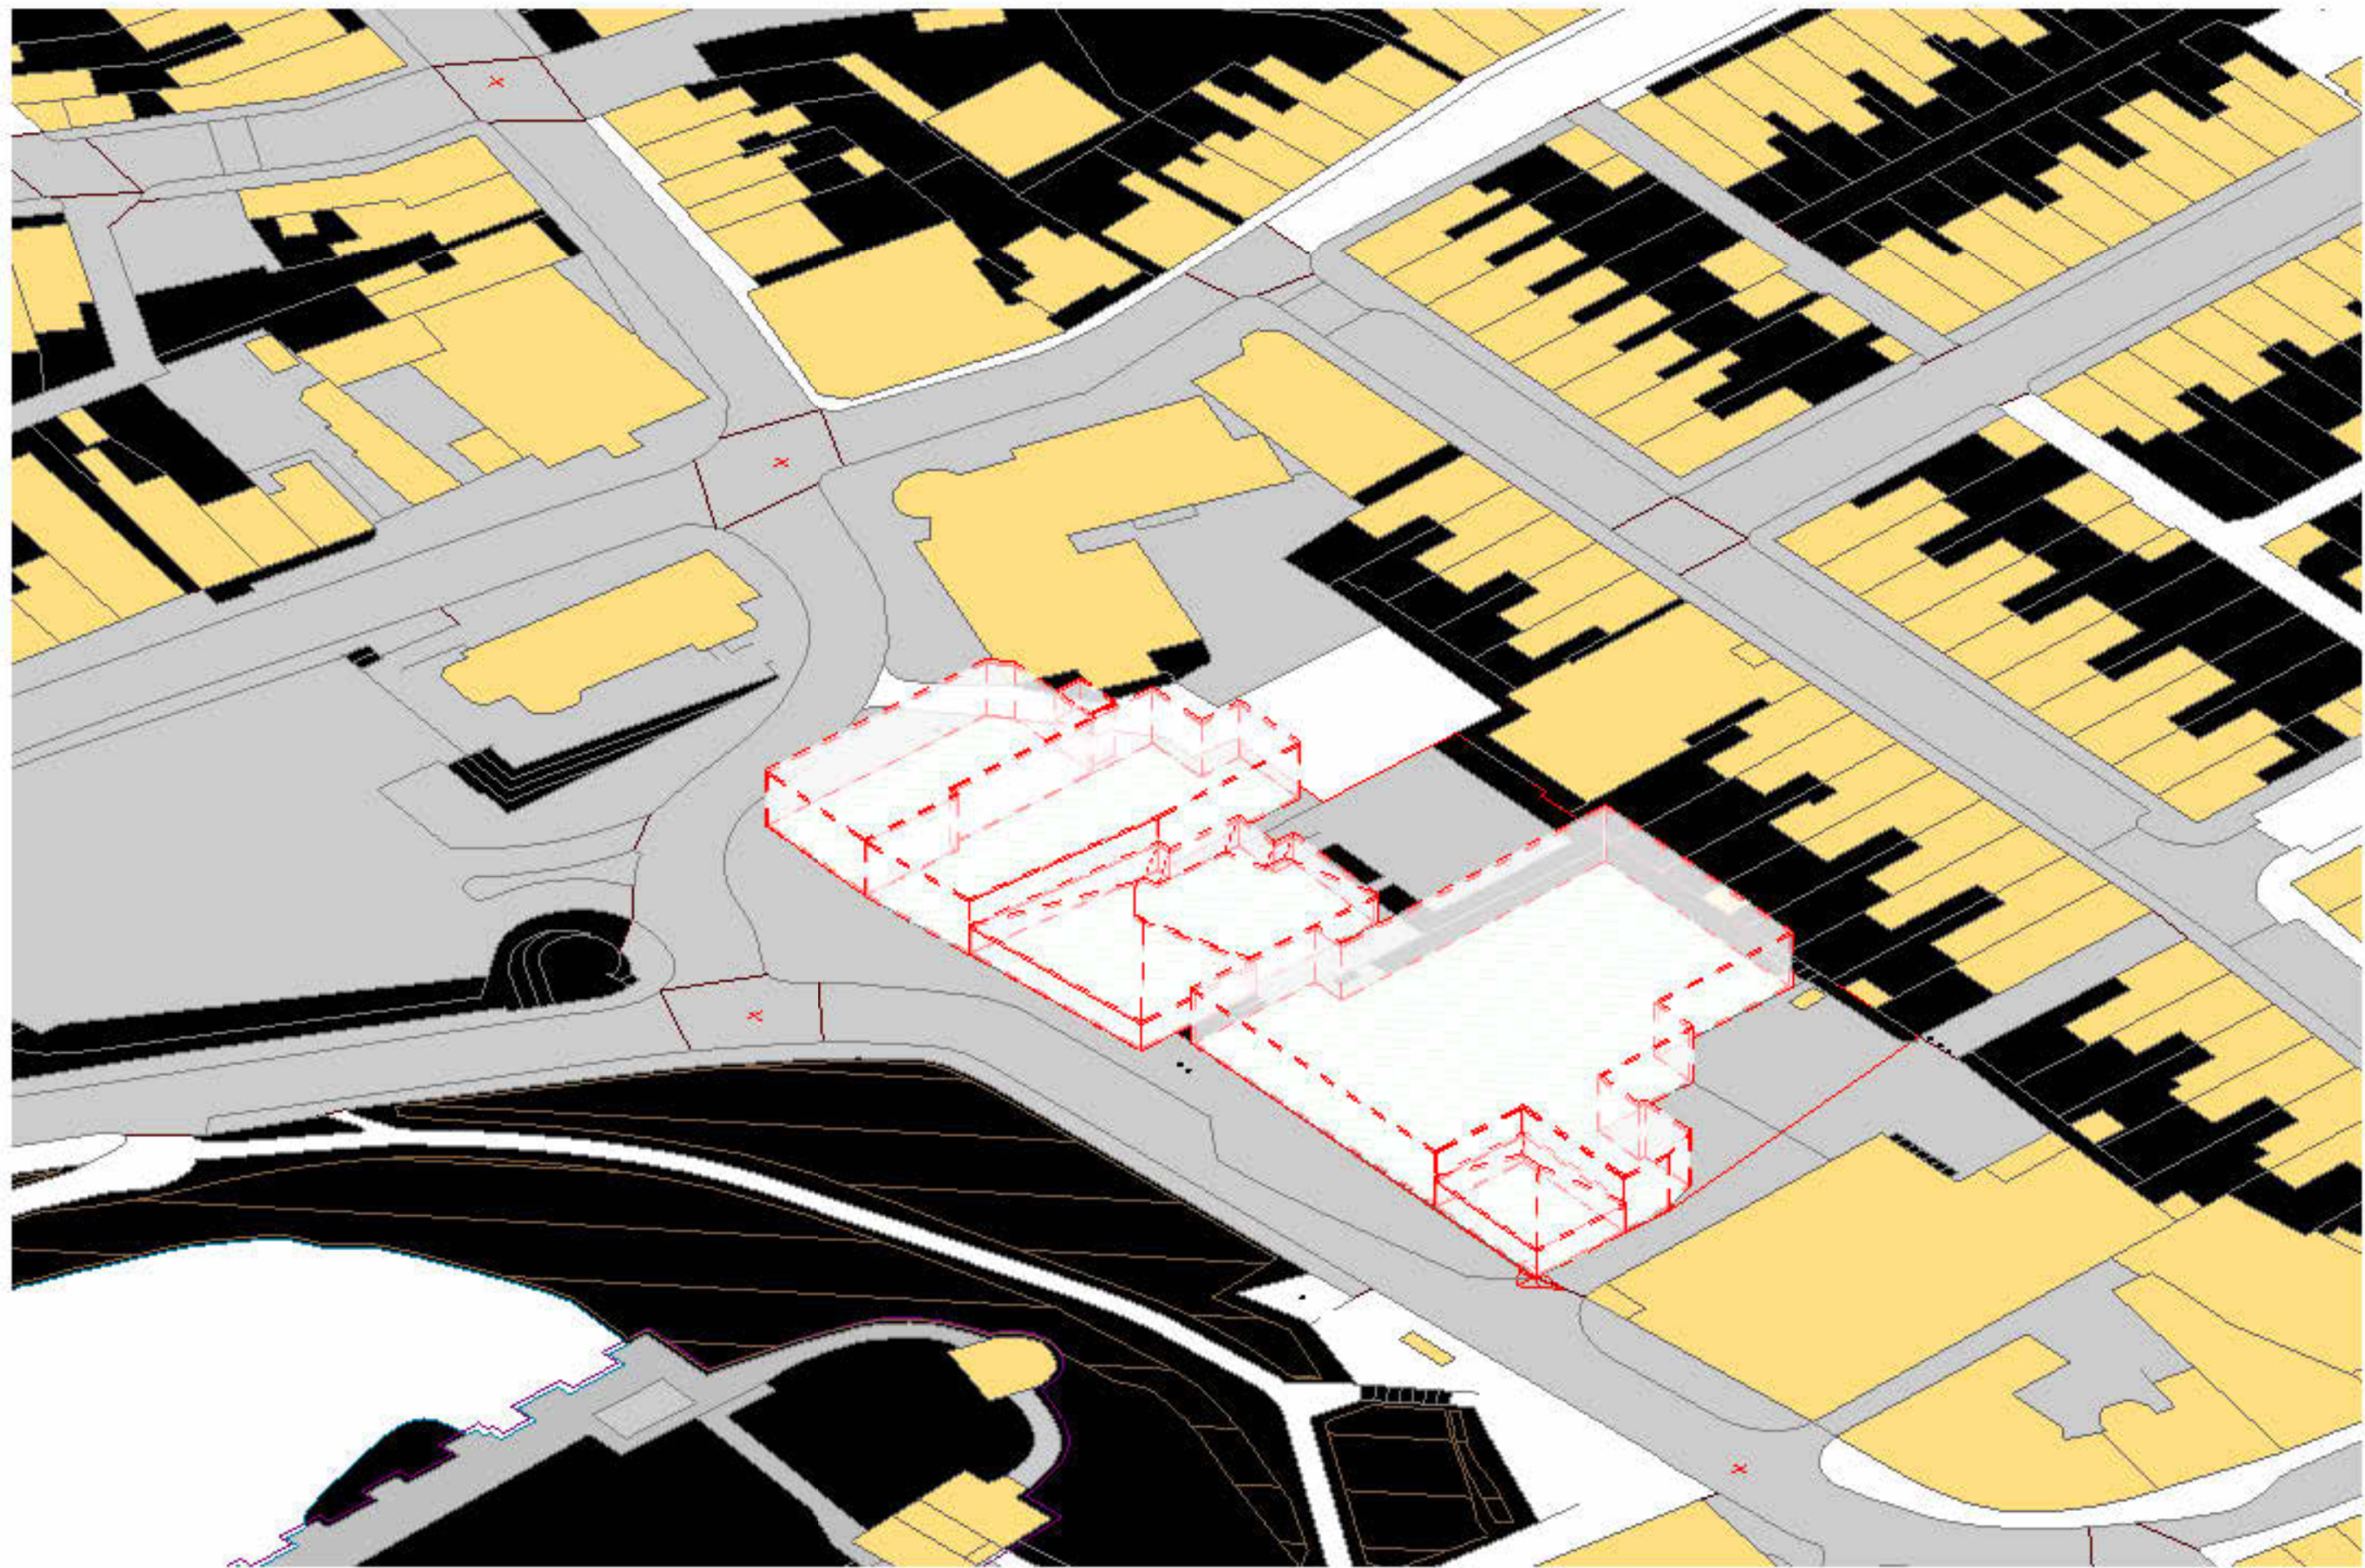


2 3D Demolition

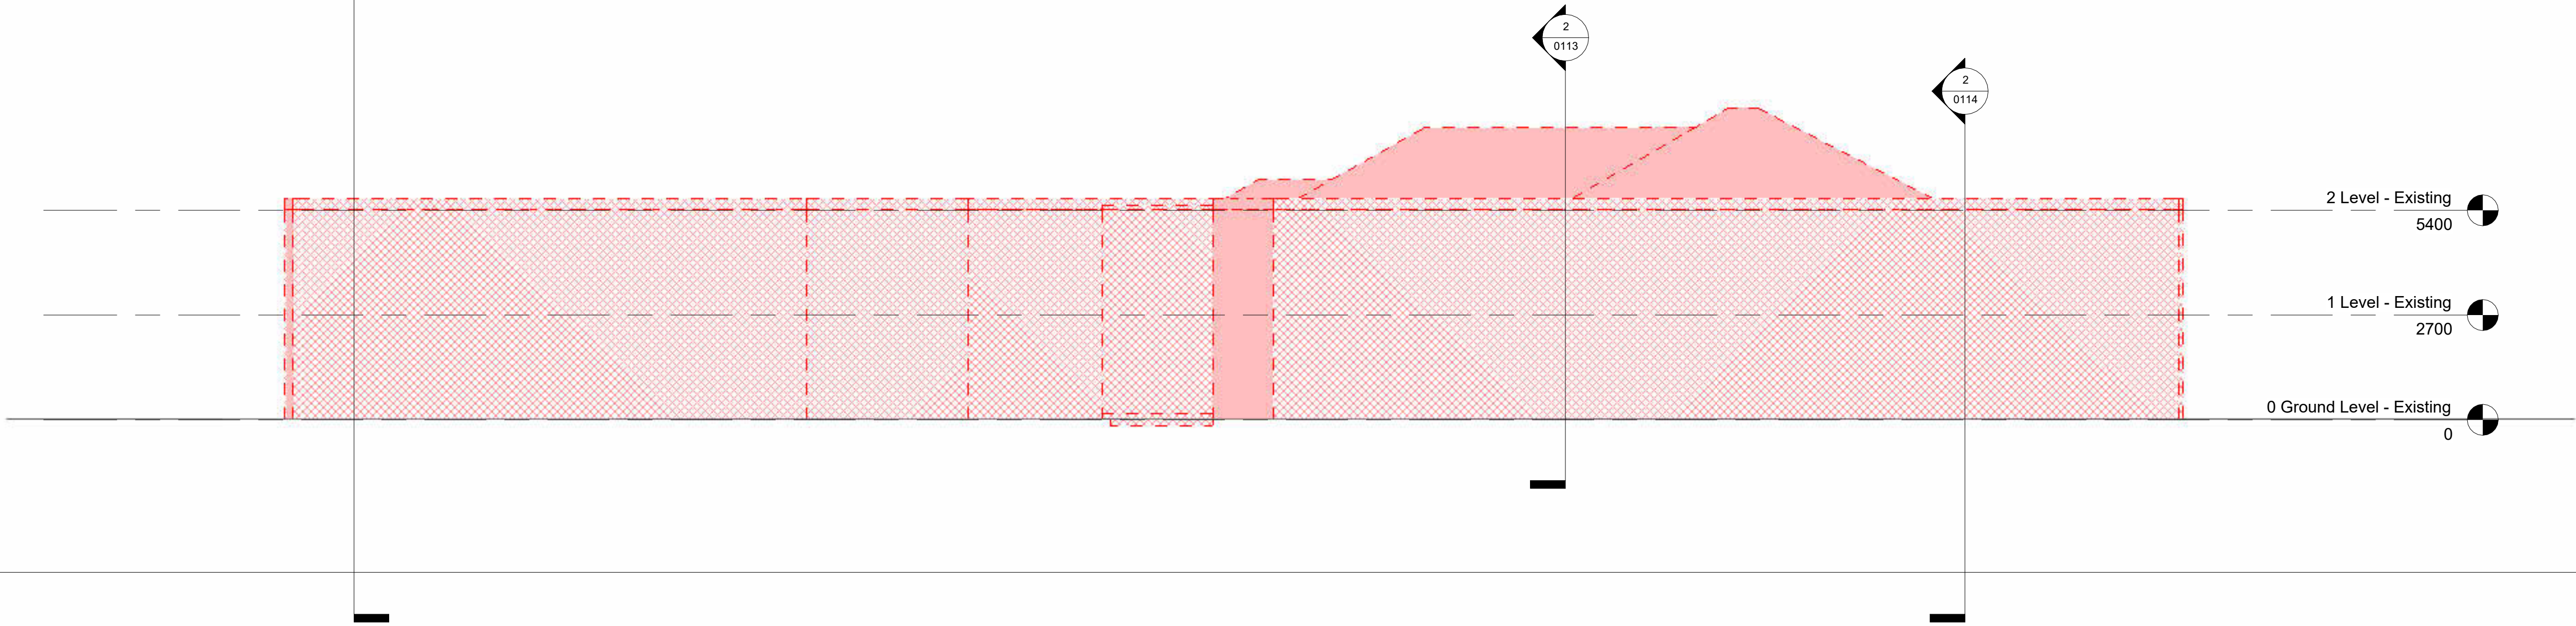


1 East (Demolition)
1 : 100

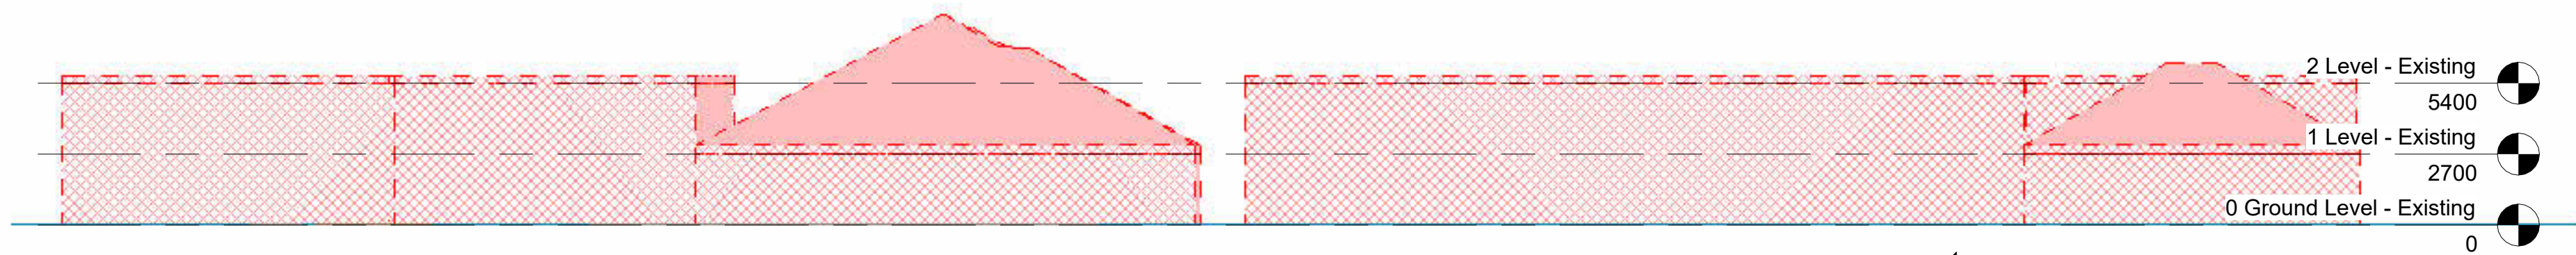


2 North (Demolition)
1 : 200

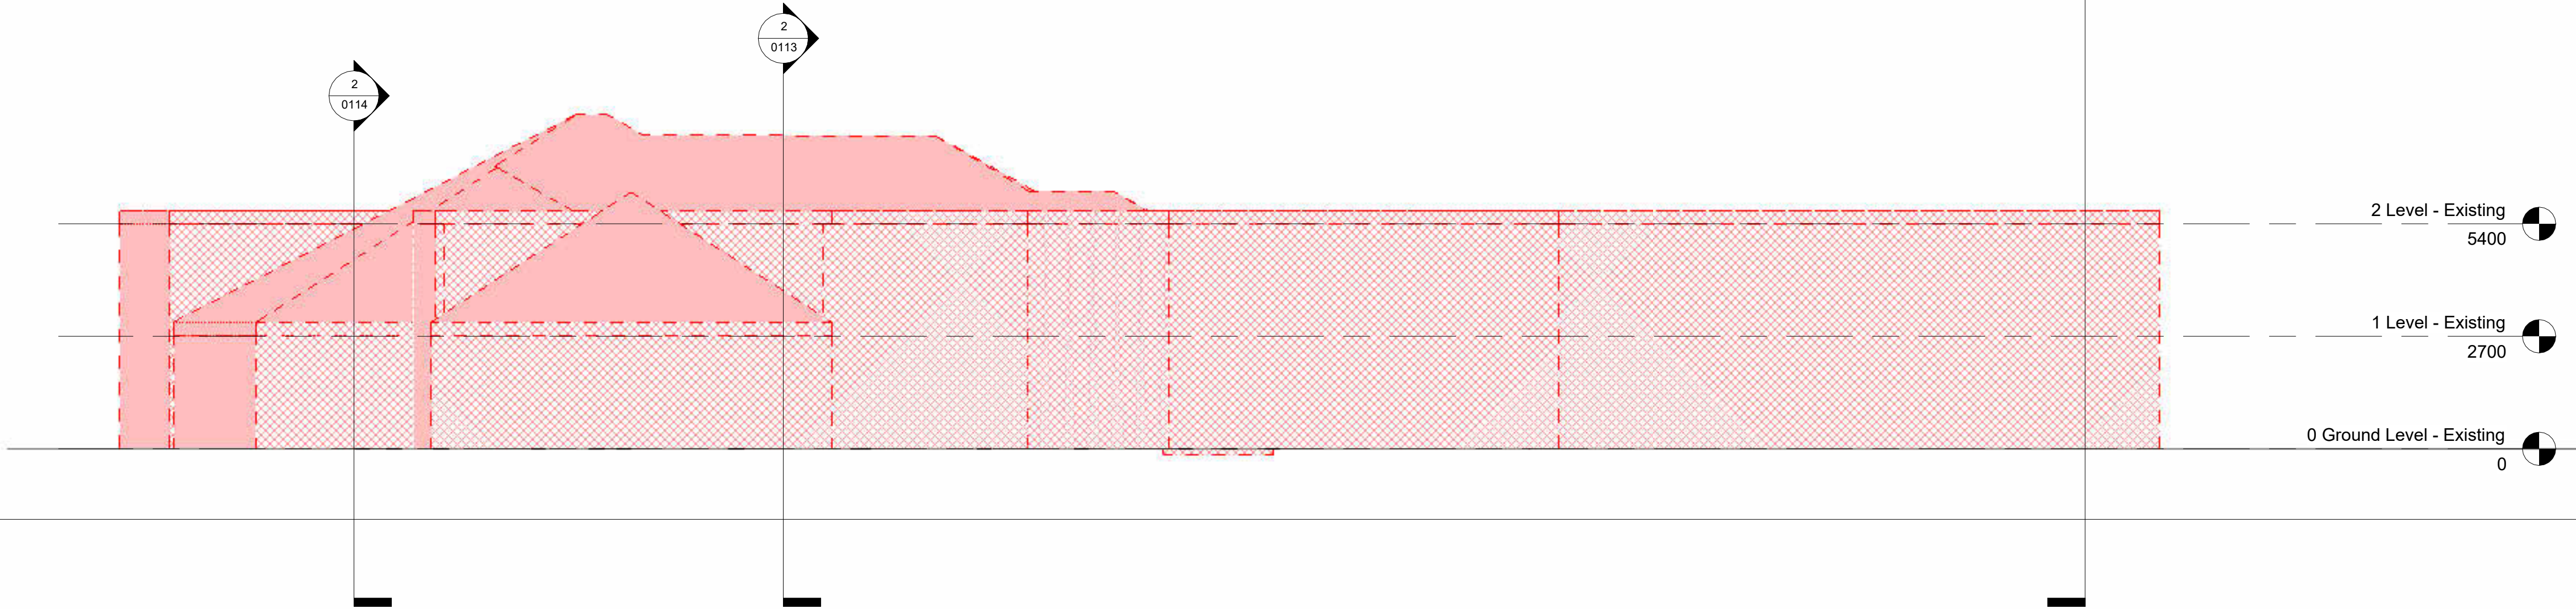


3 West (Demolition)
1 : 100

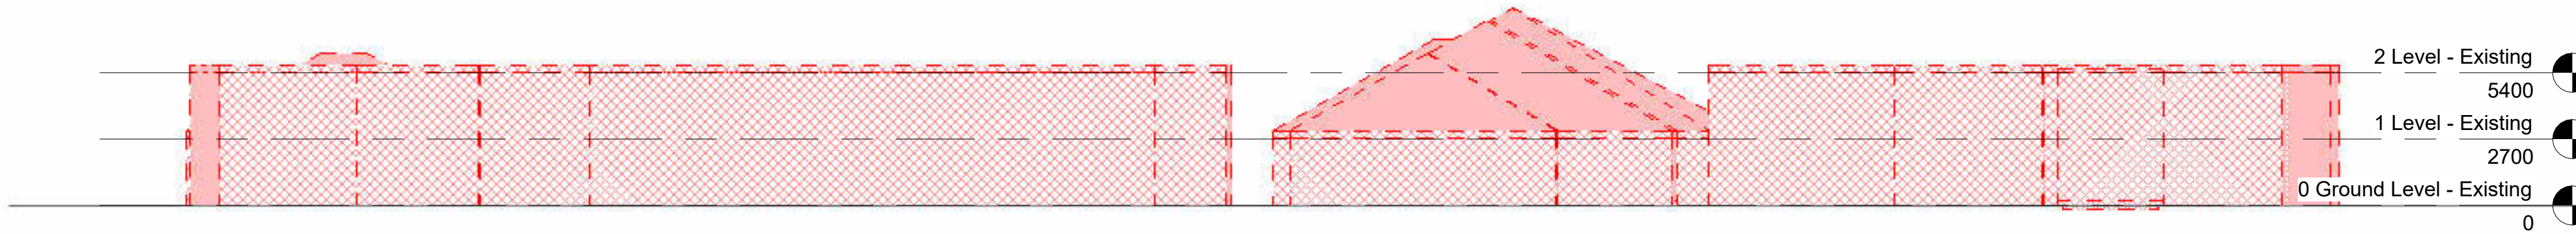



4 South (Demolition)
1 : 200

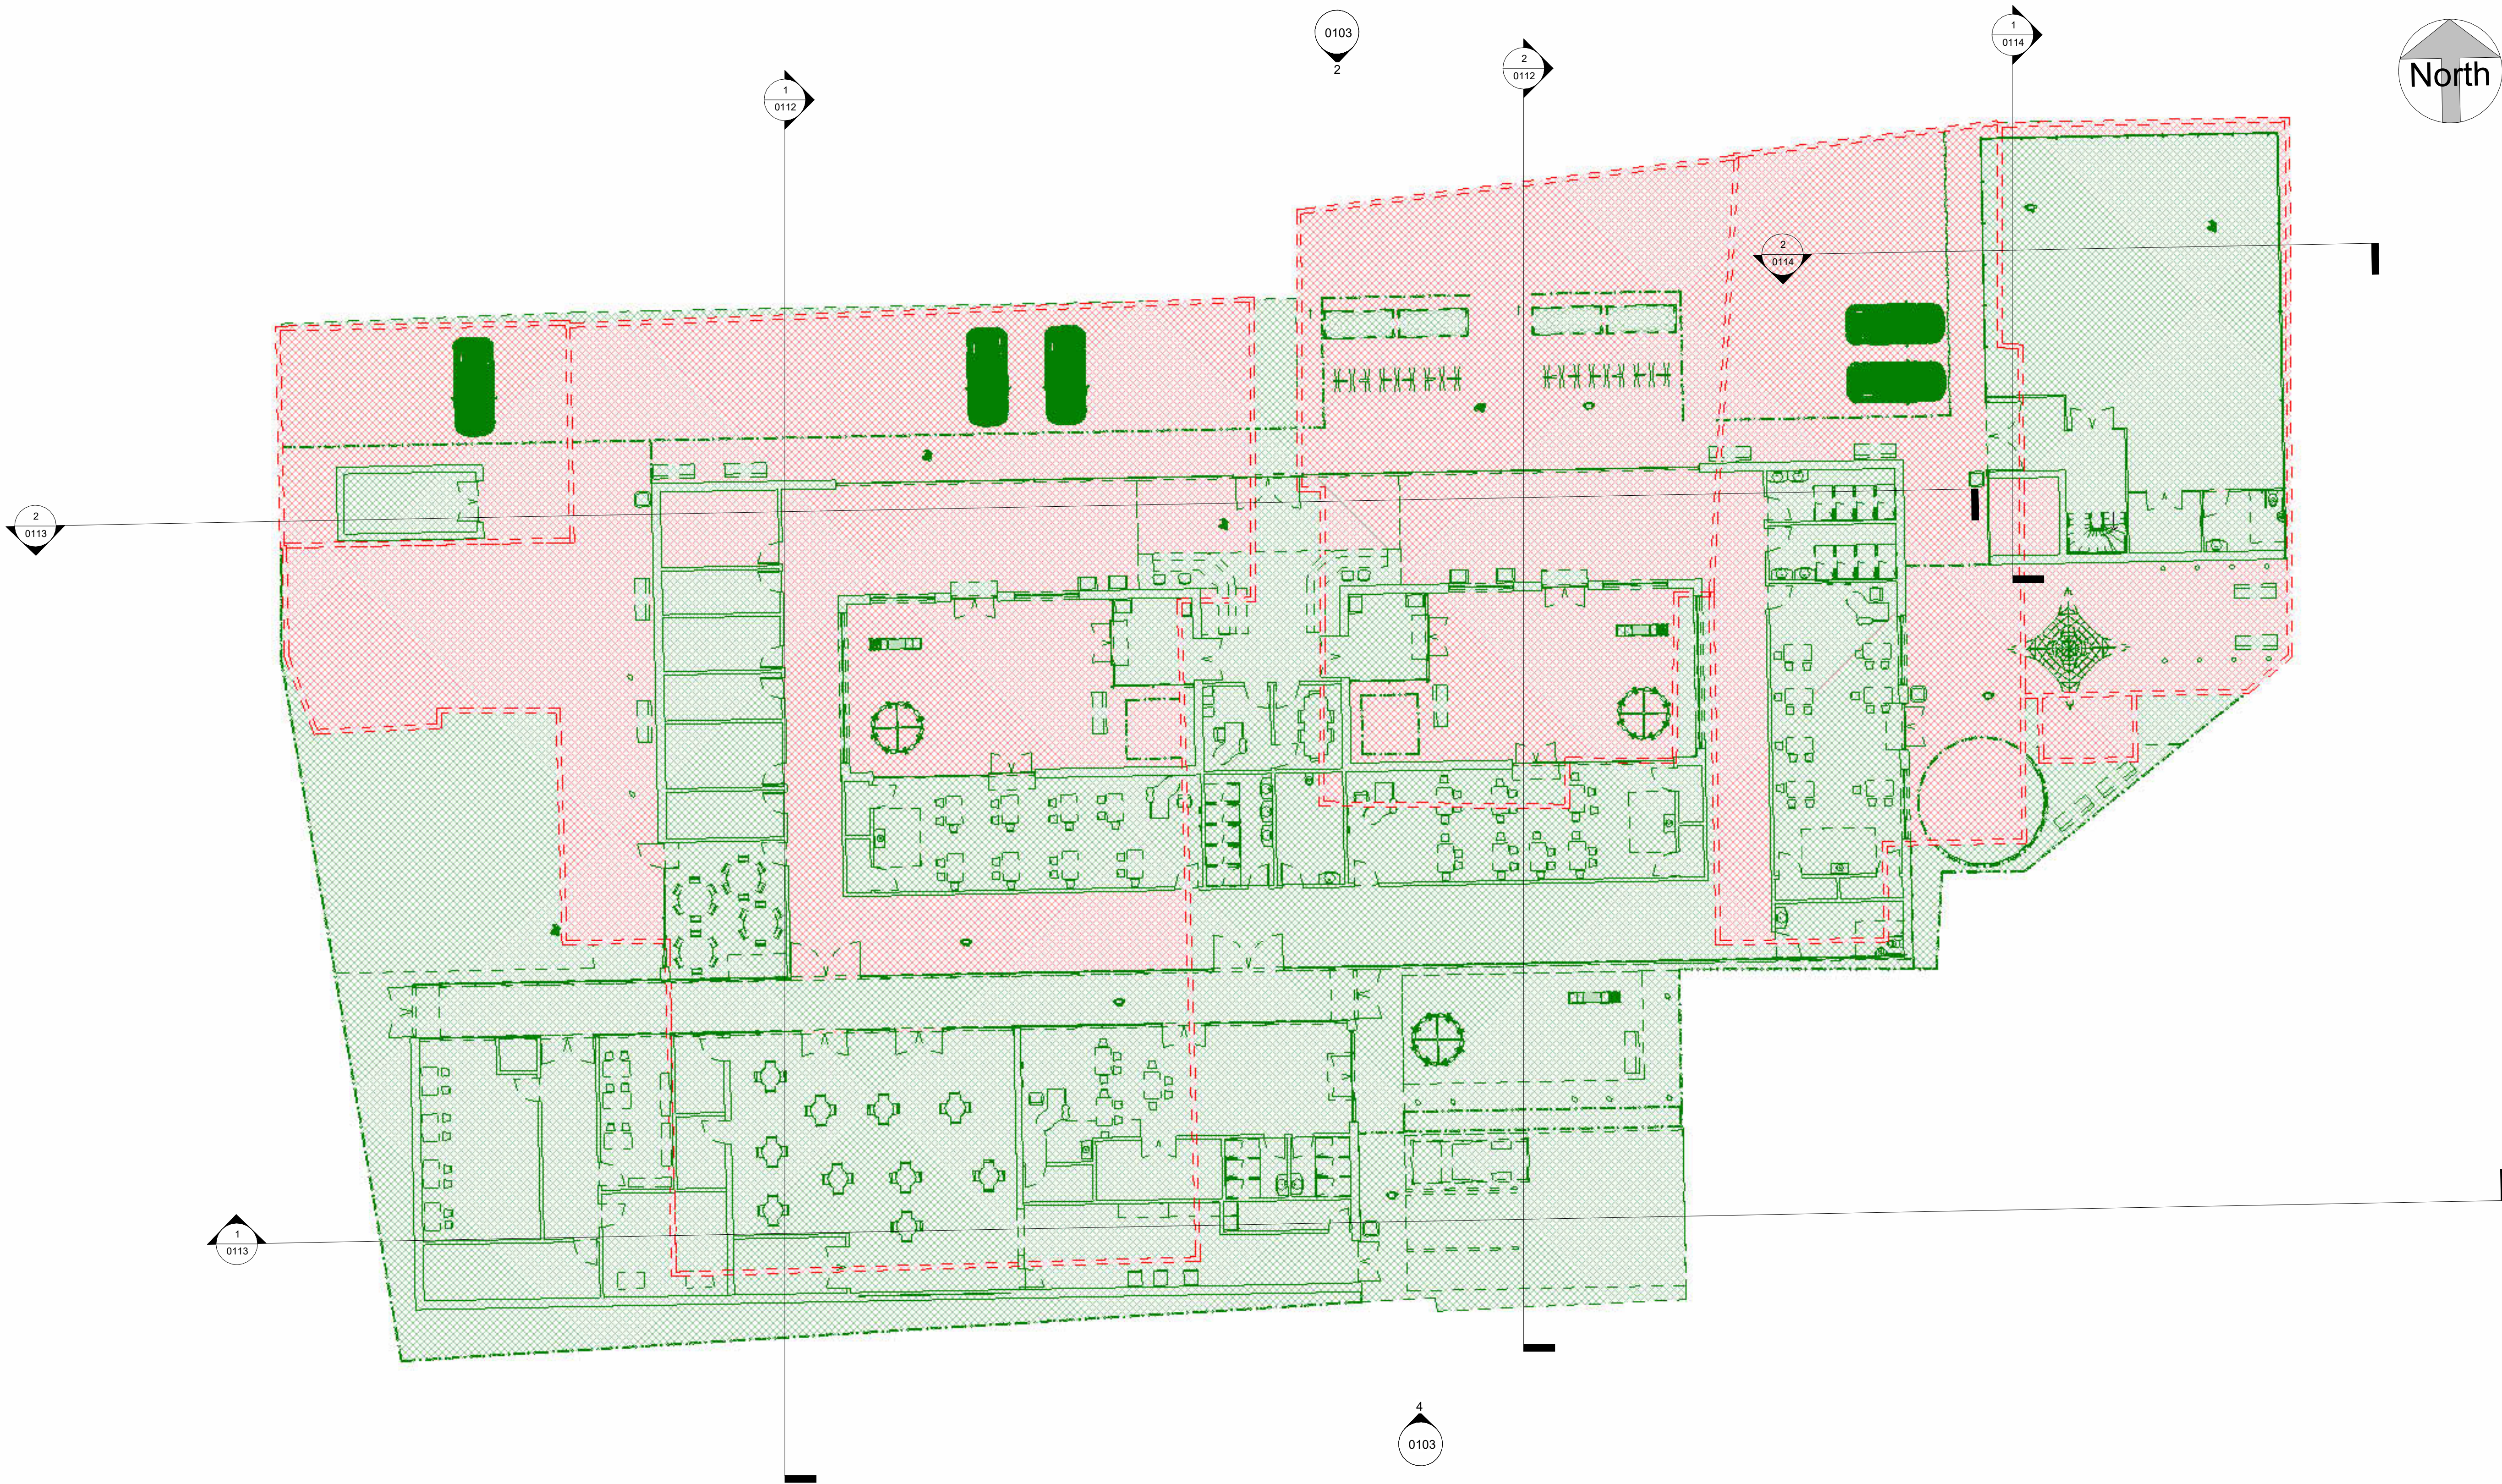



1 0 Ground Level - Works
Plan
1: 150

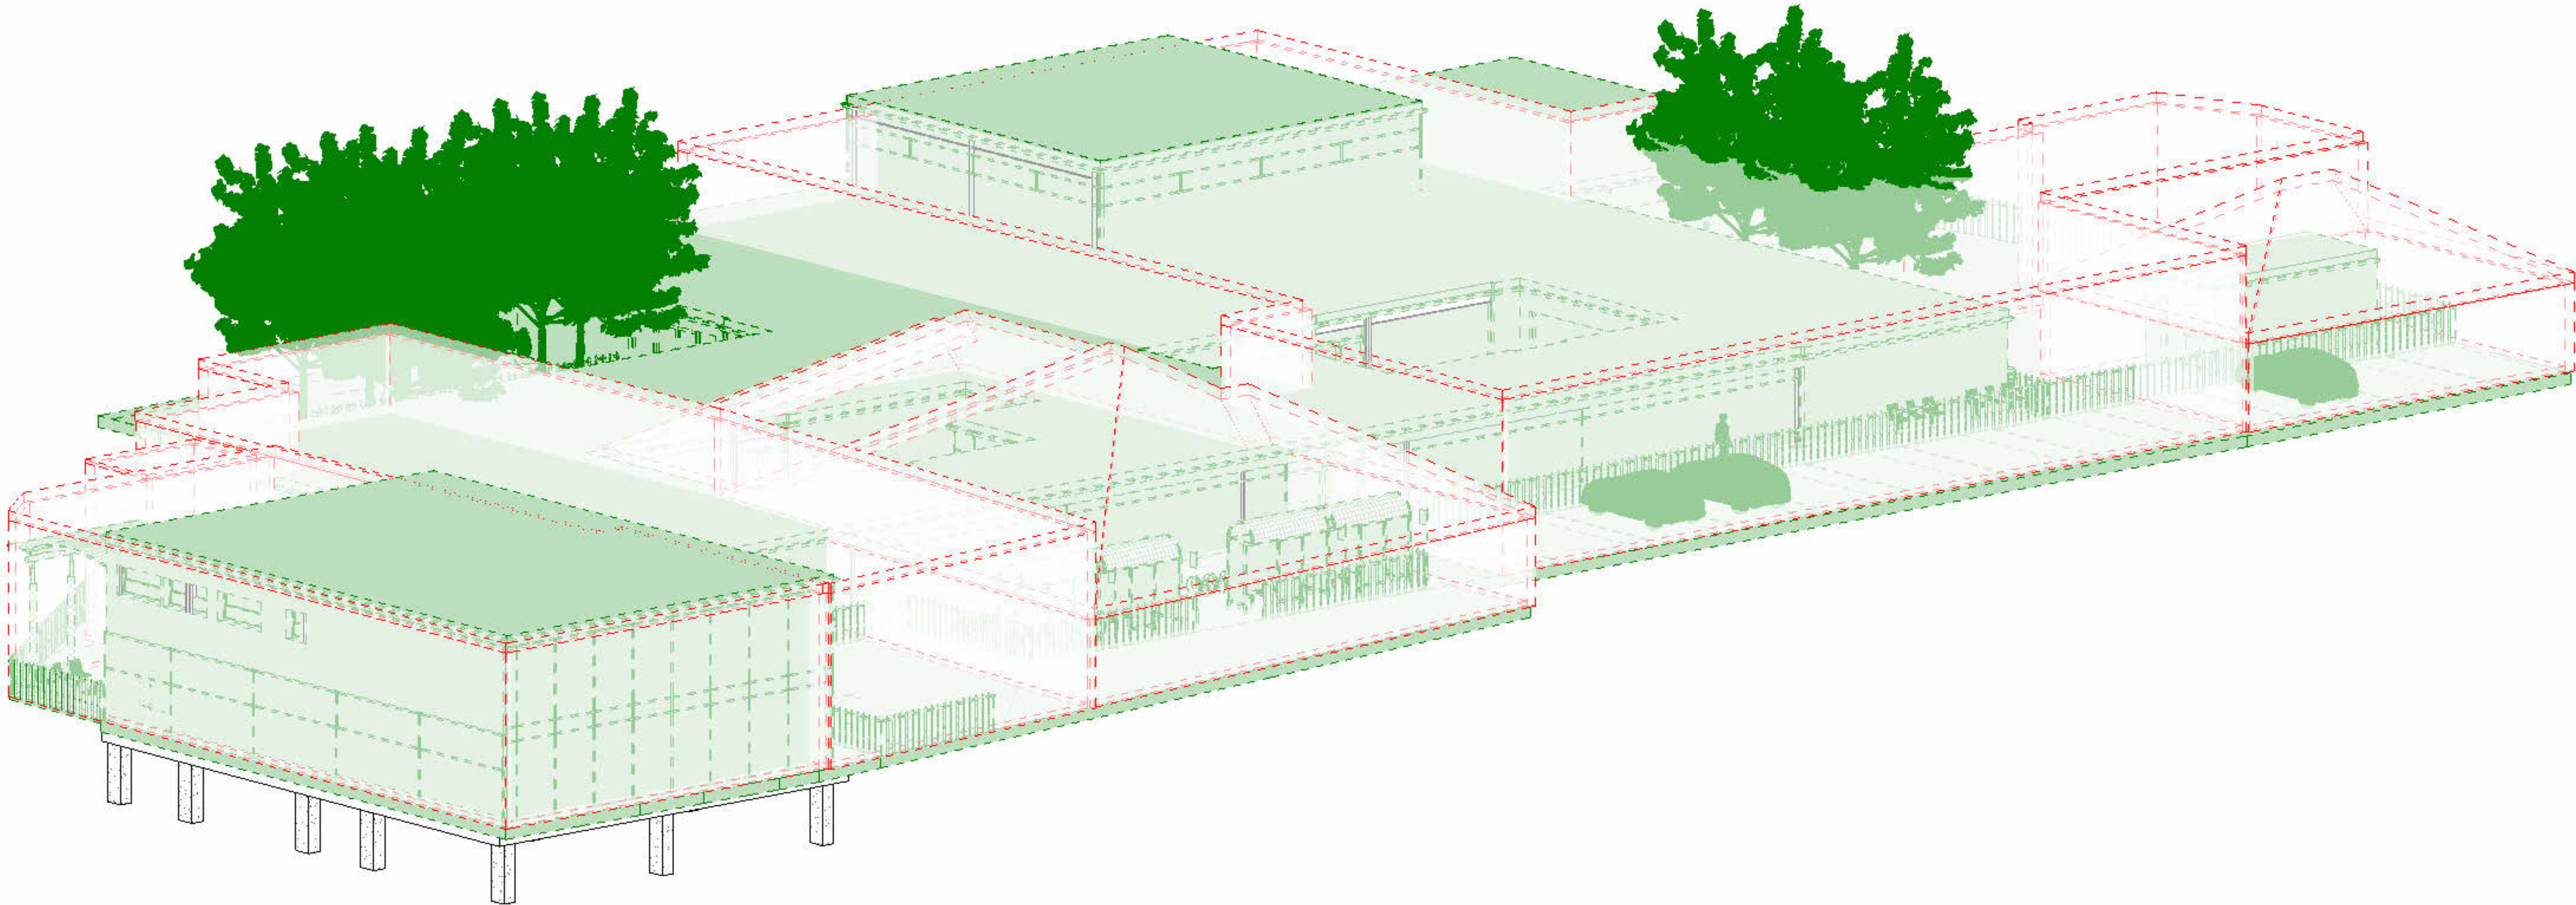

1 3D Works Plan

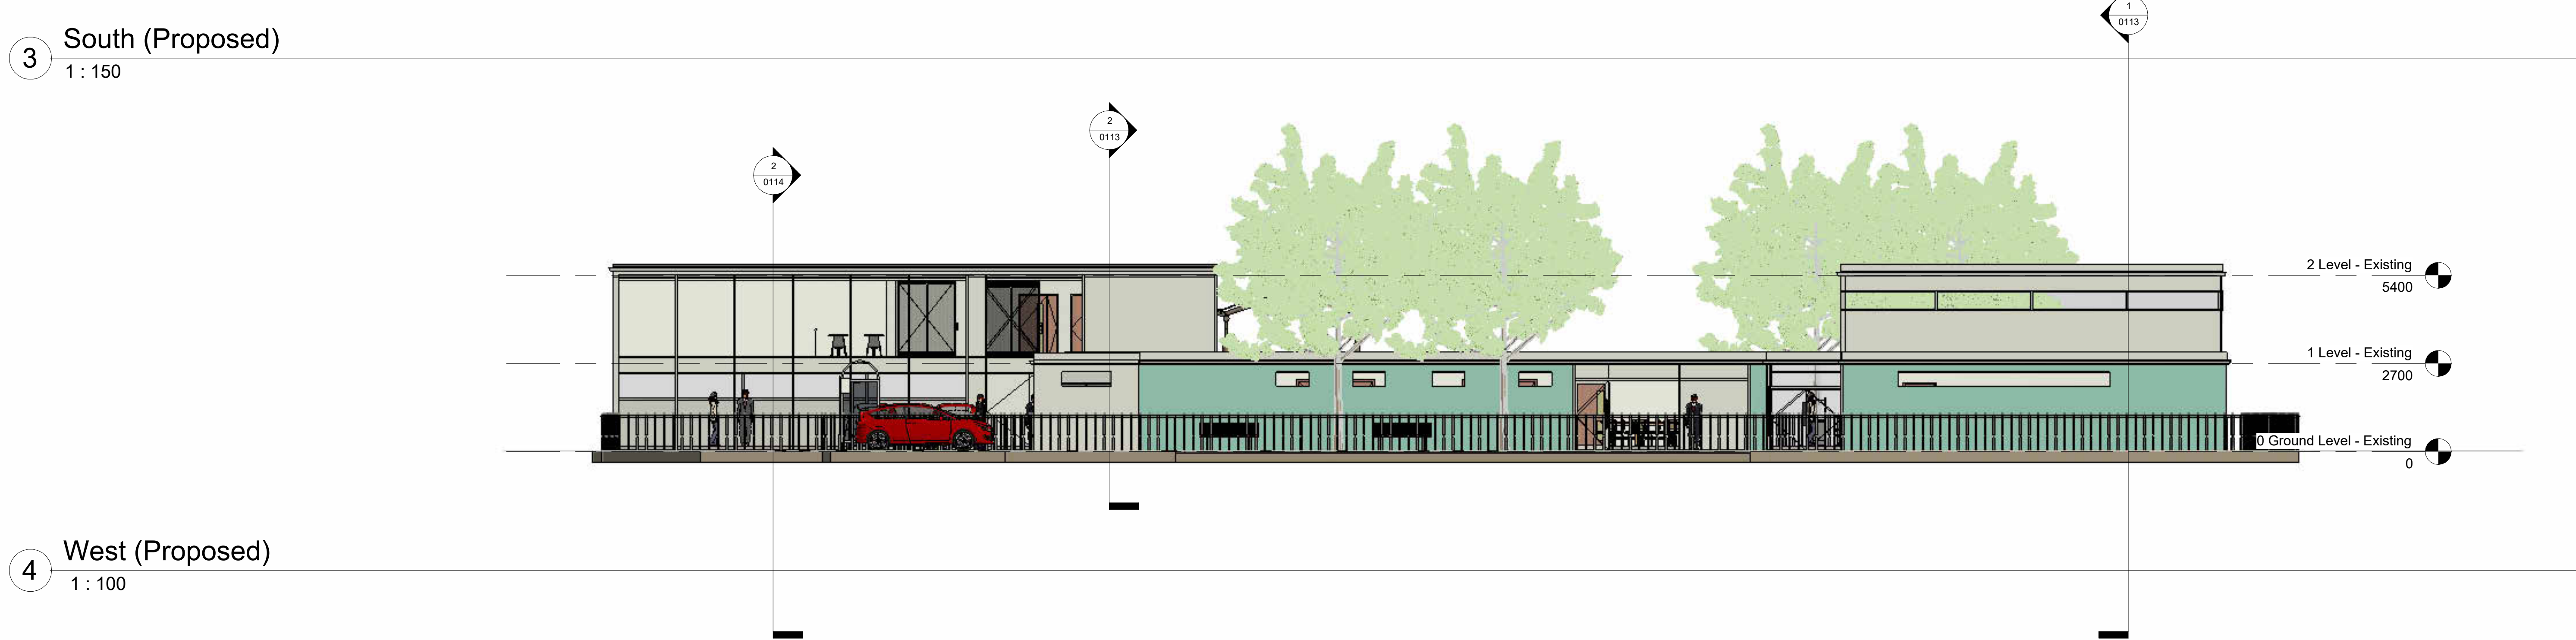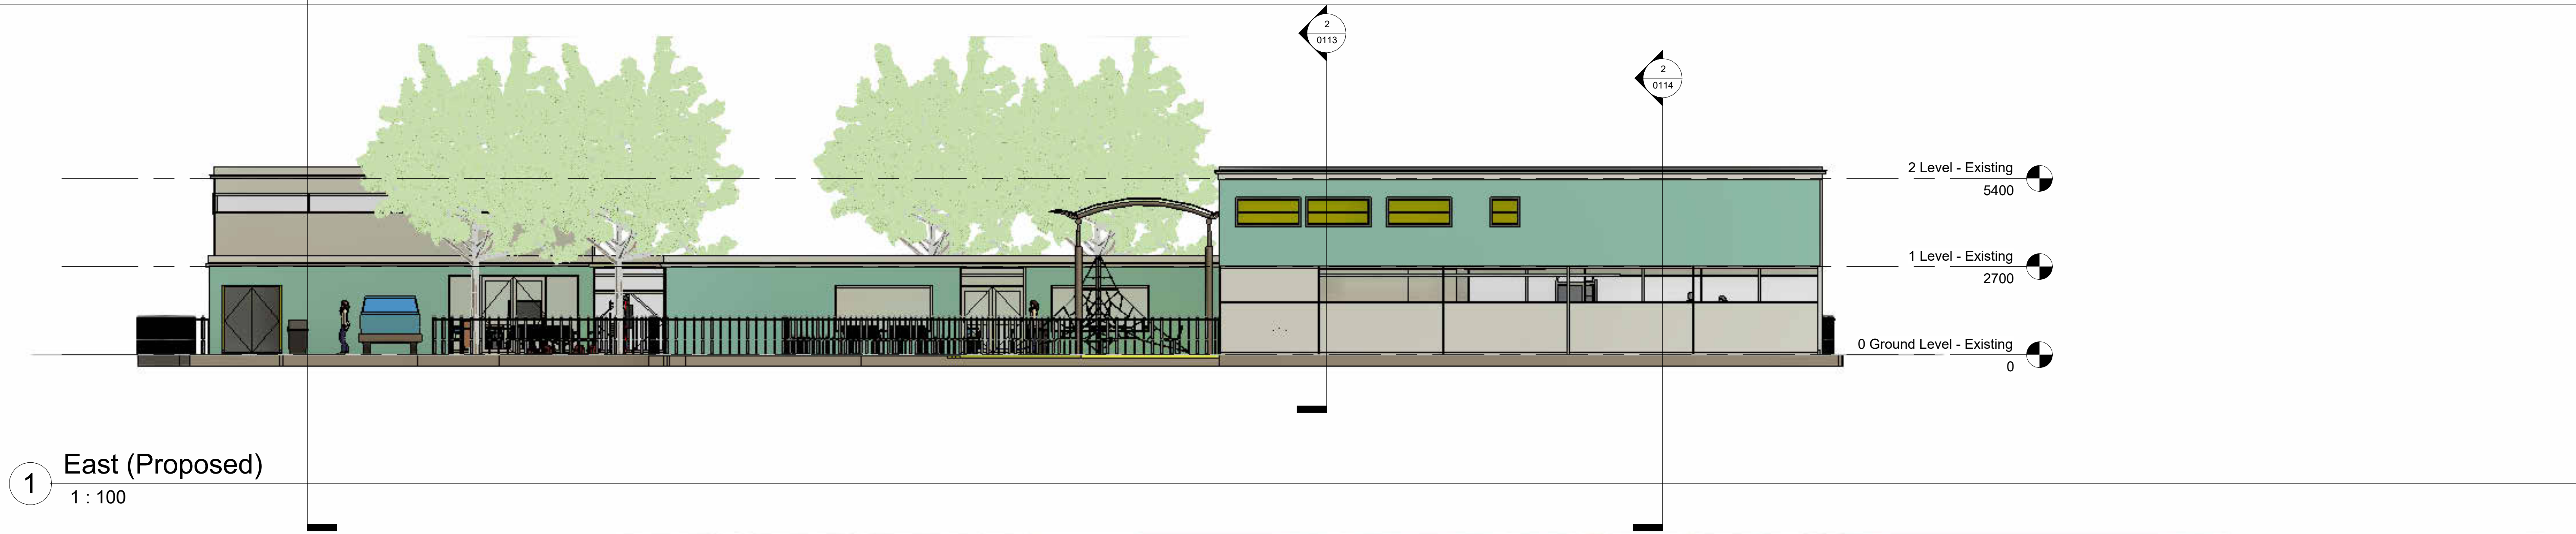

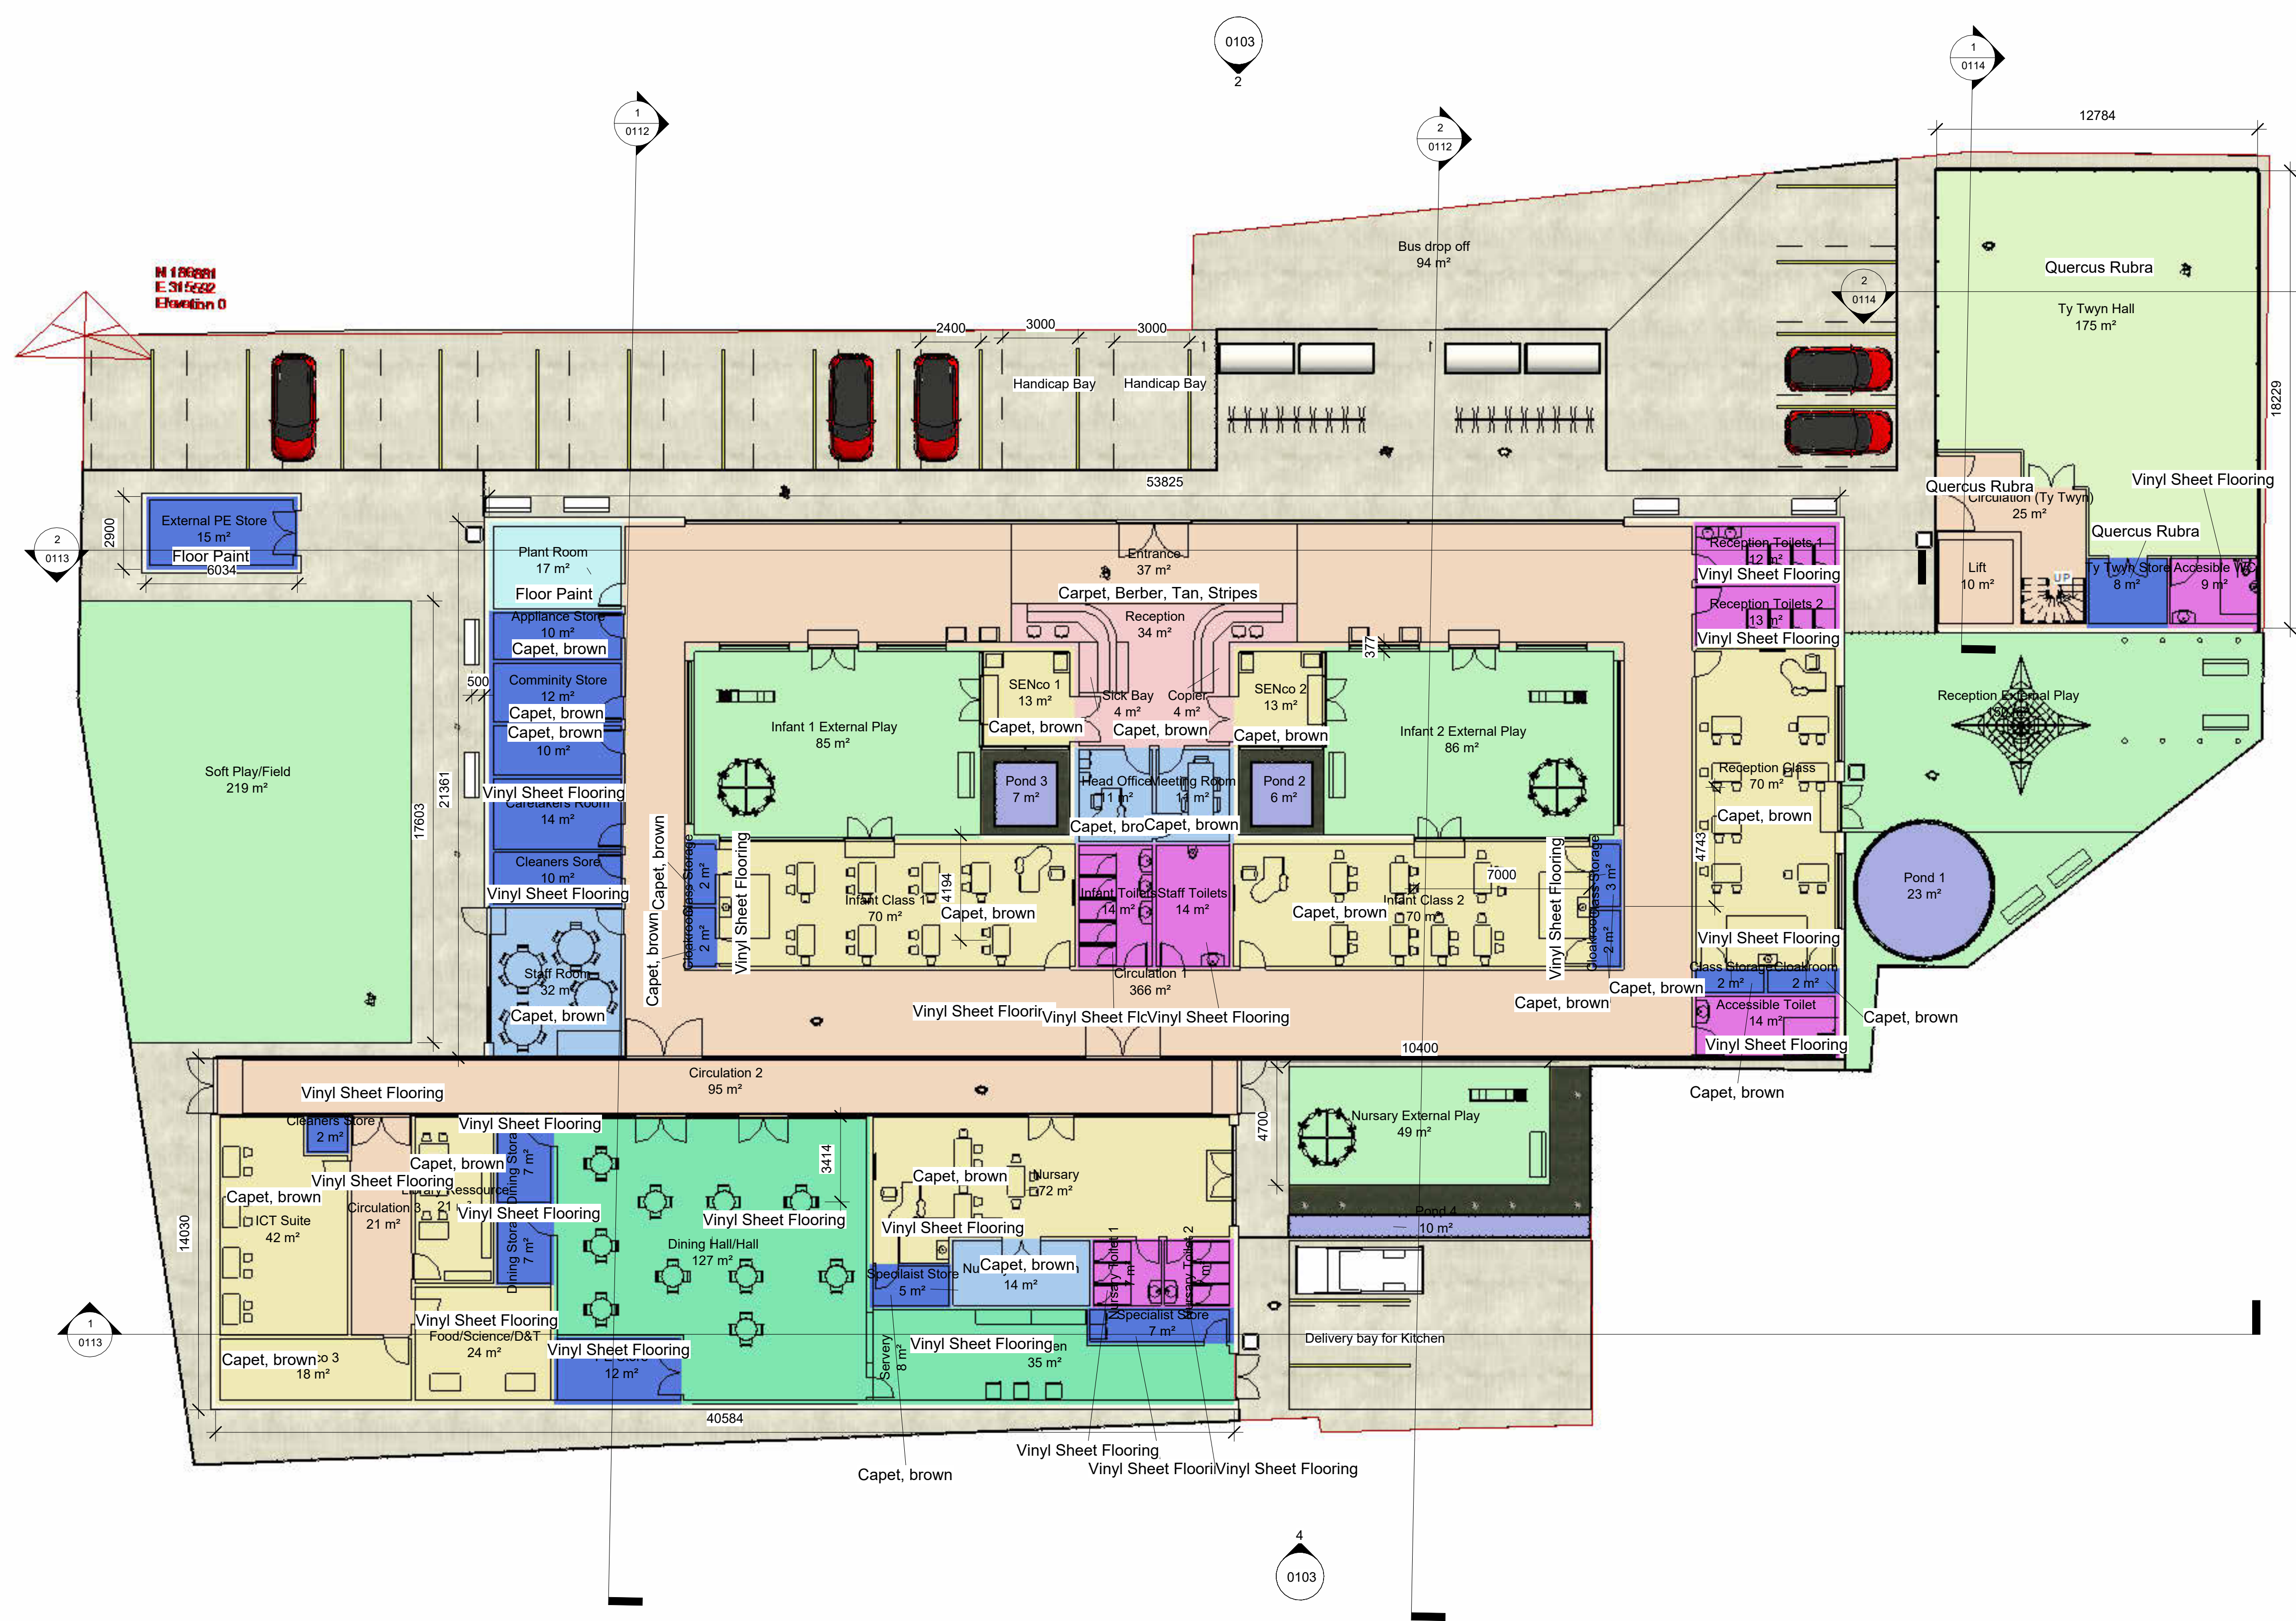

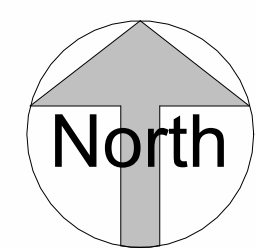


North


Department Legend

- Administration
- Circulation
- Class Room
- Community
- External Play
- Food
- Plant
- Staff Space
- Storage
- WC


1 0 Ground Level - Proposed
1 : 150

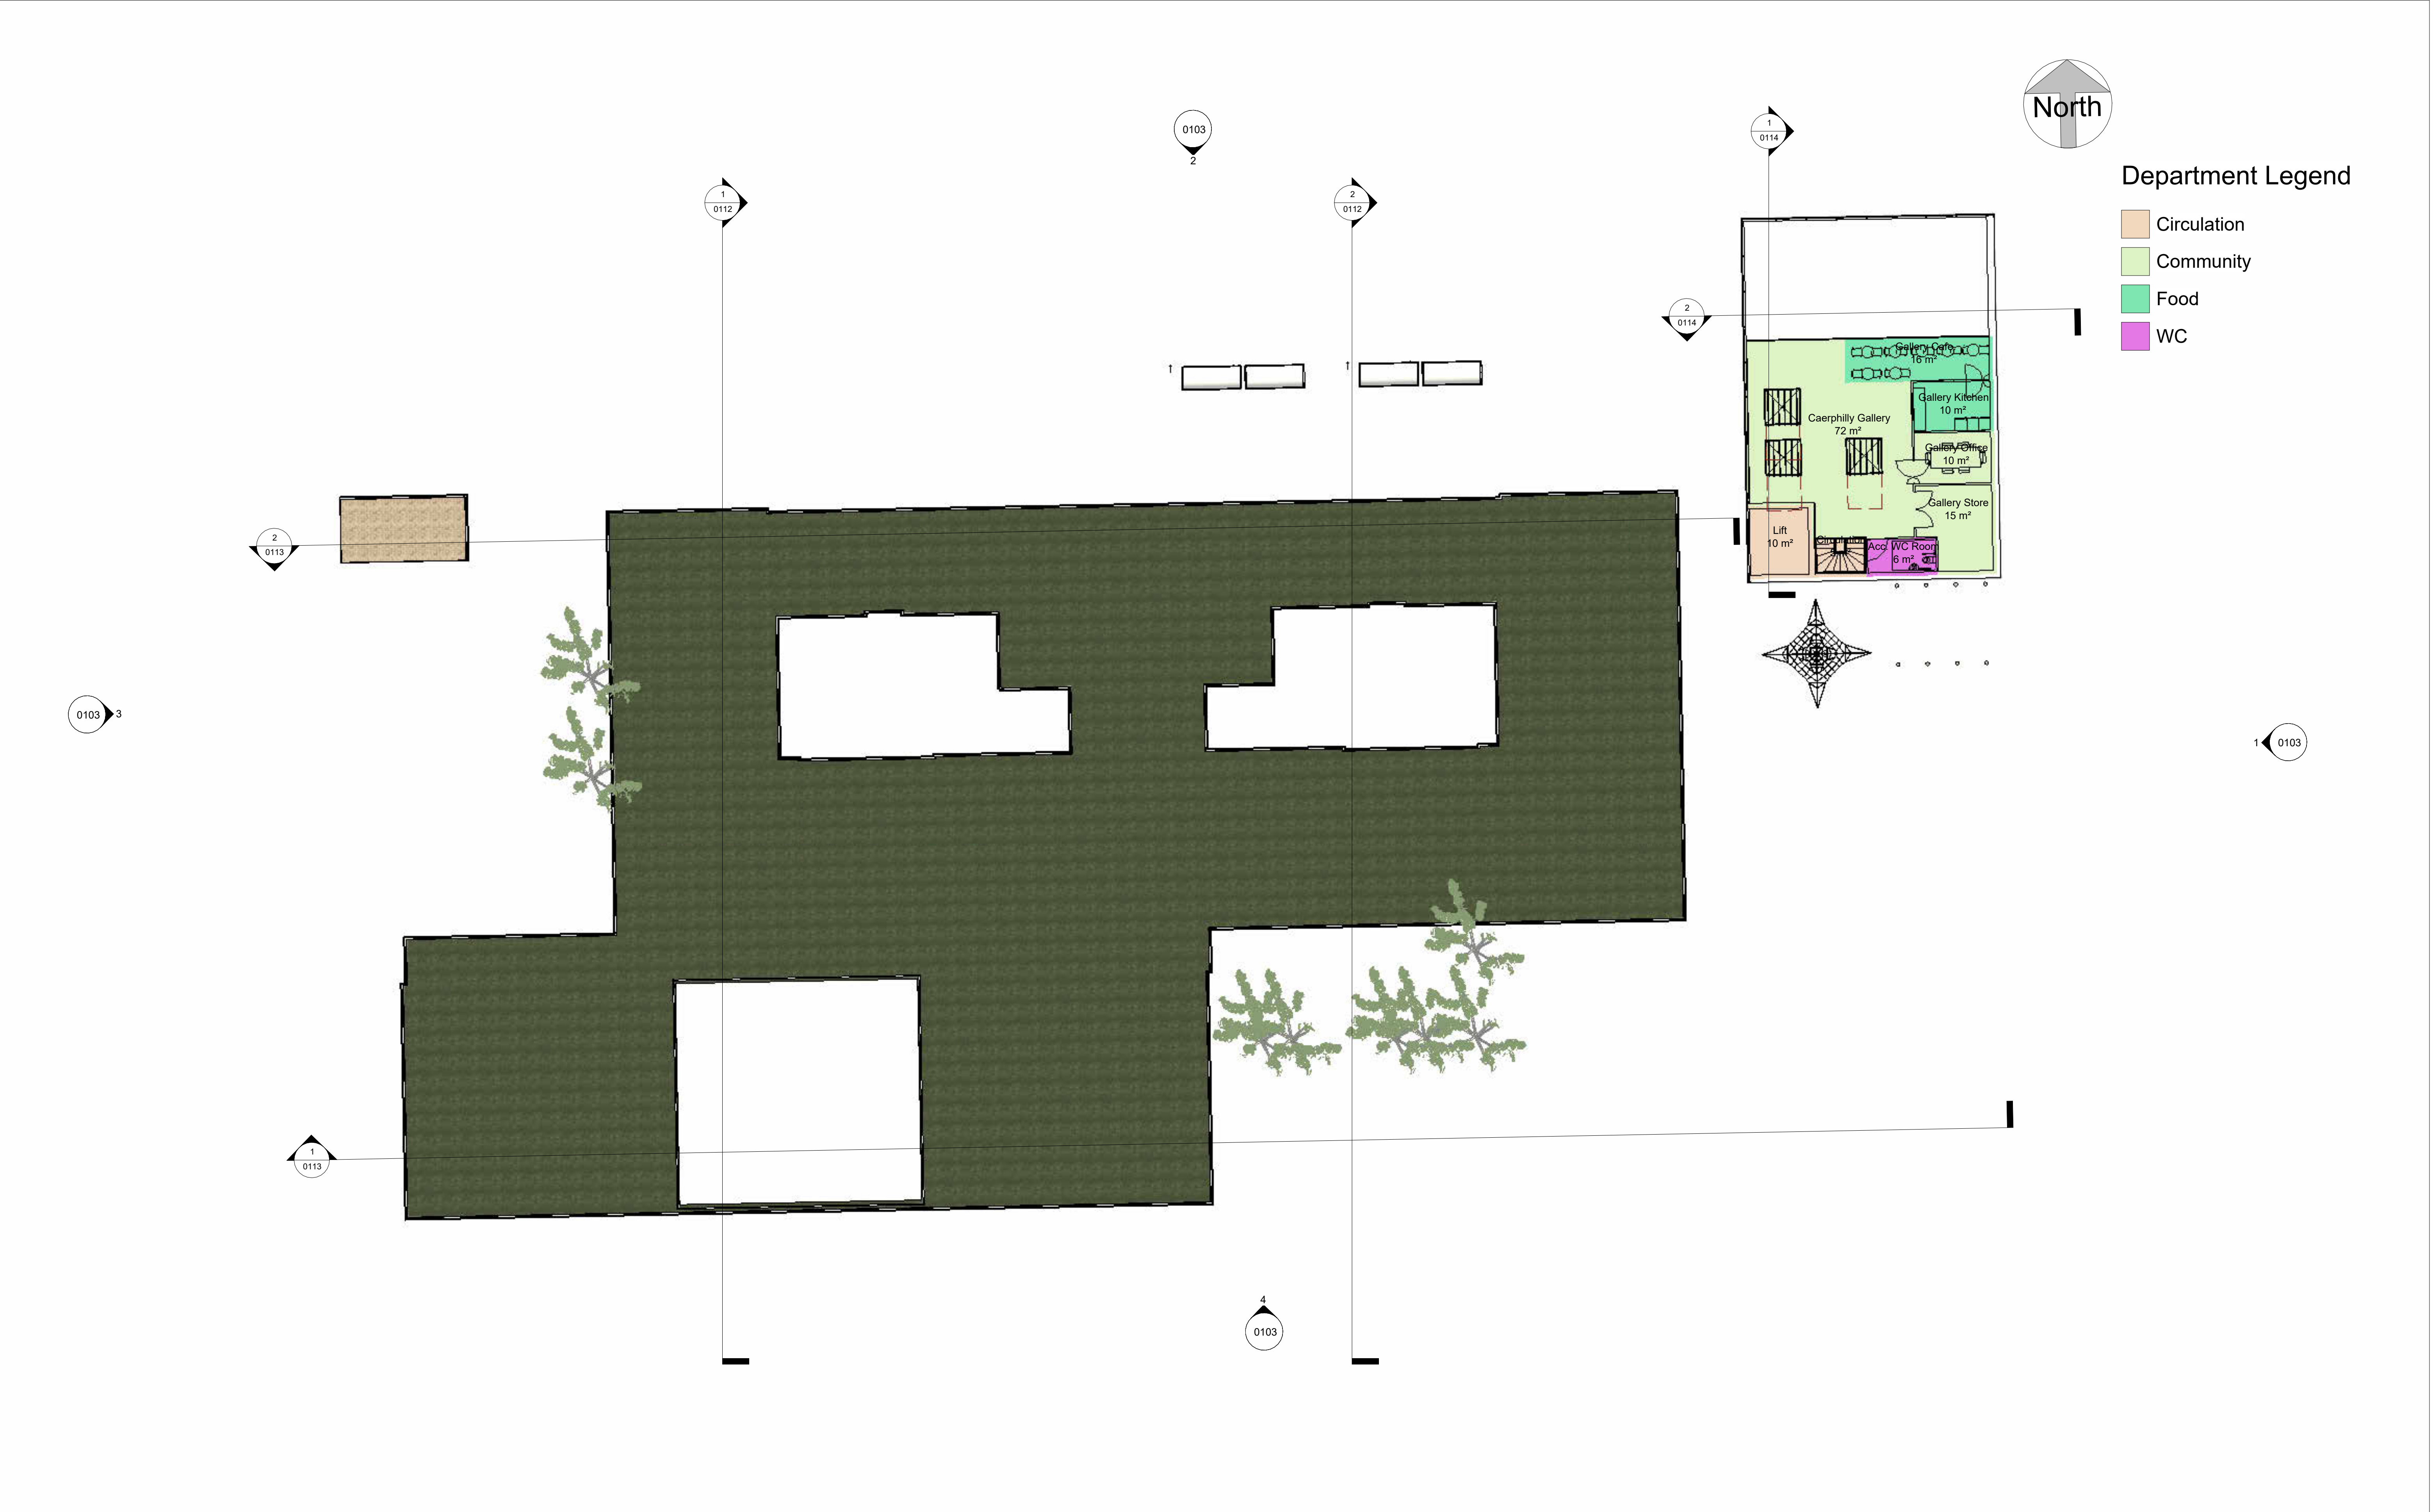

1 1 Level - Proposed
1 : 150

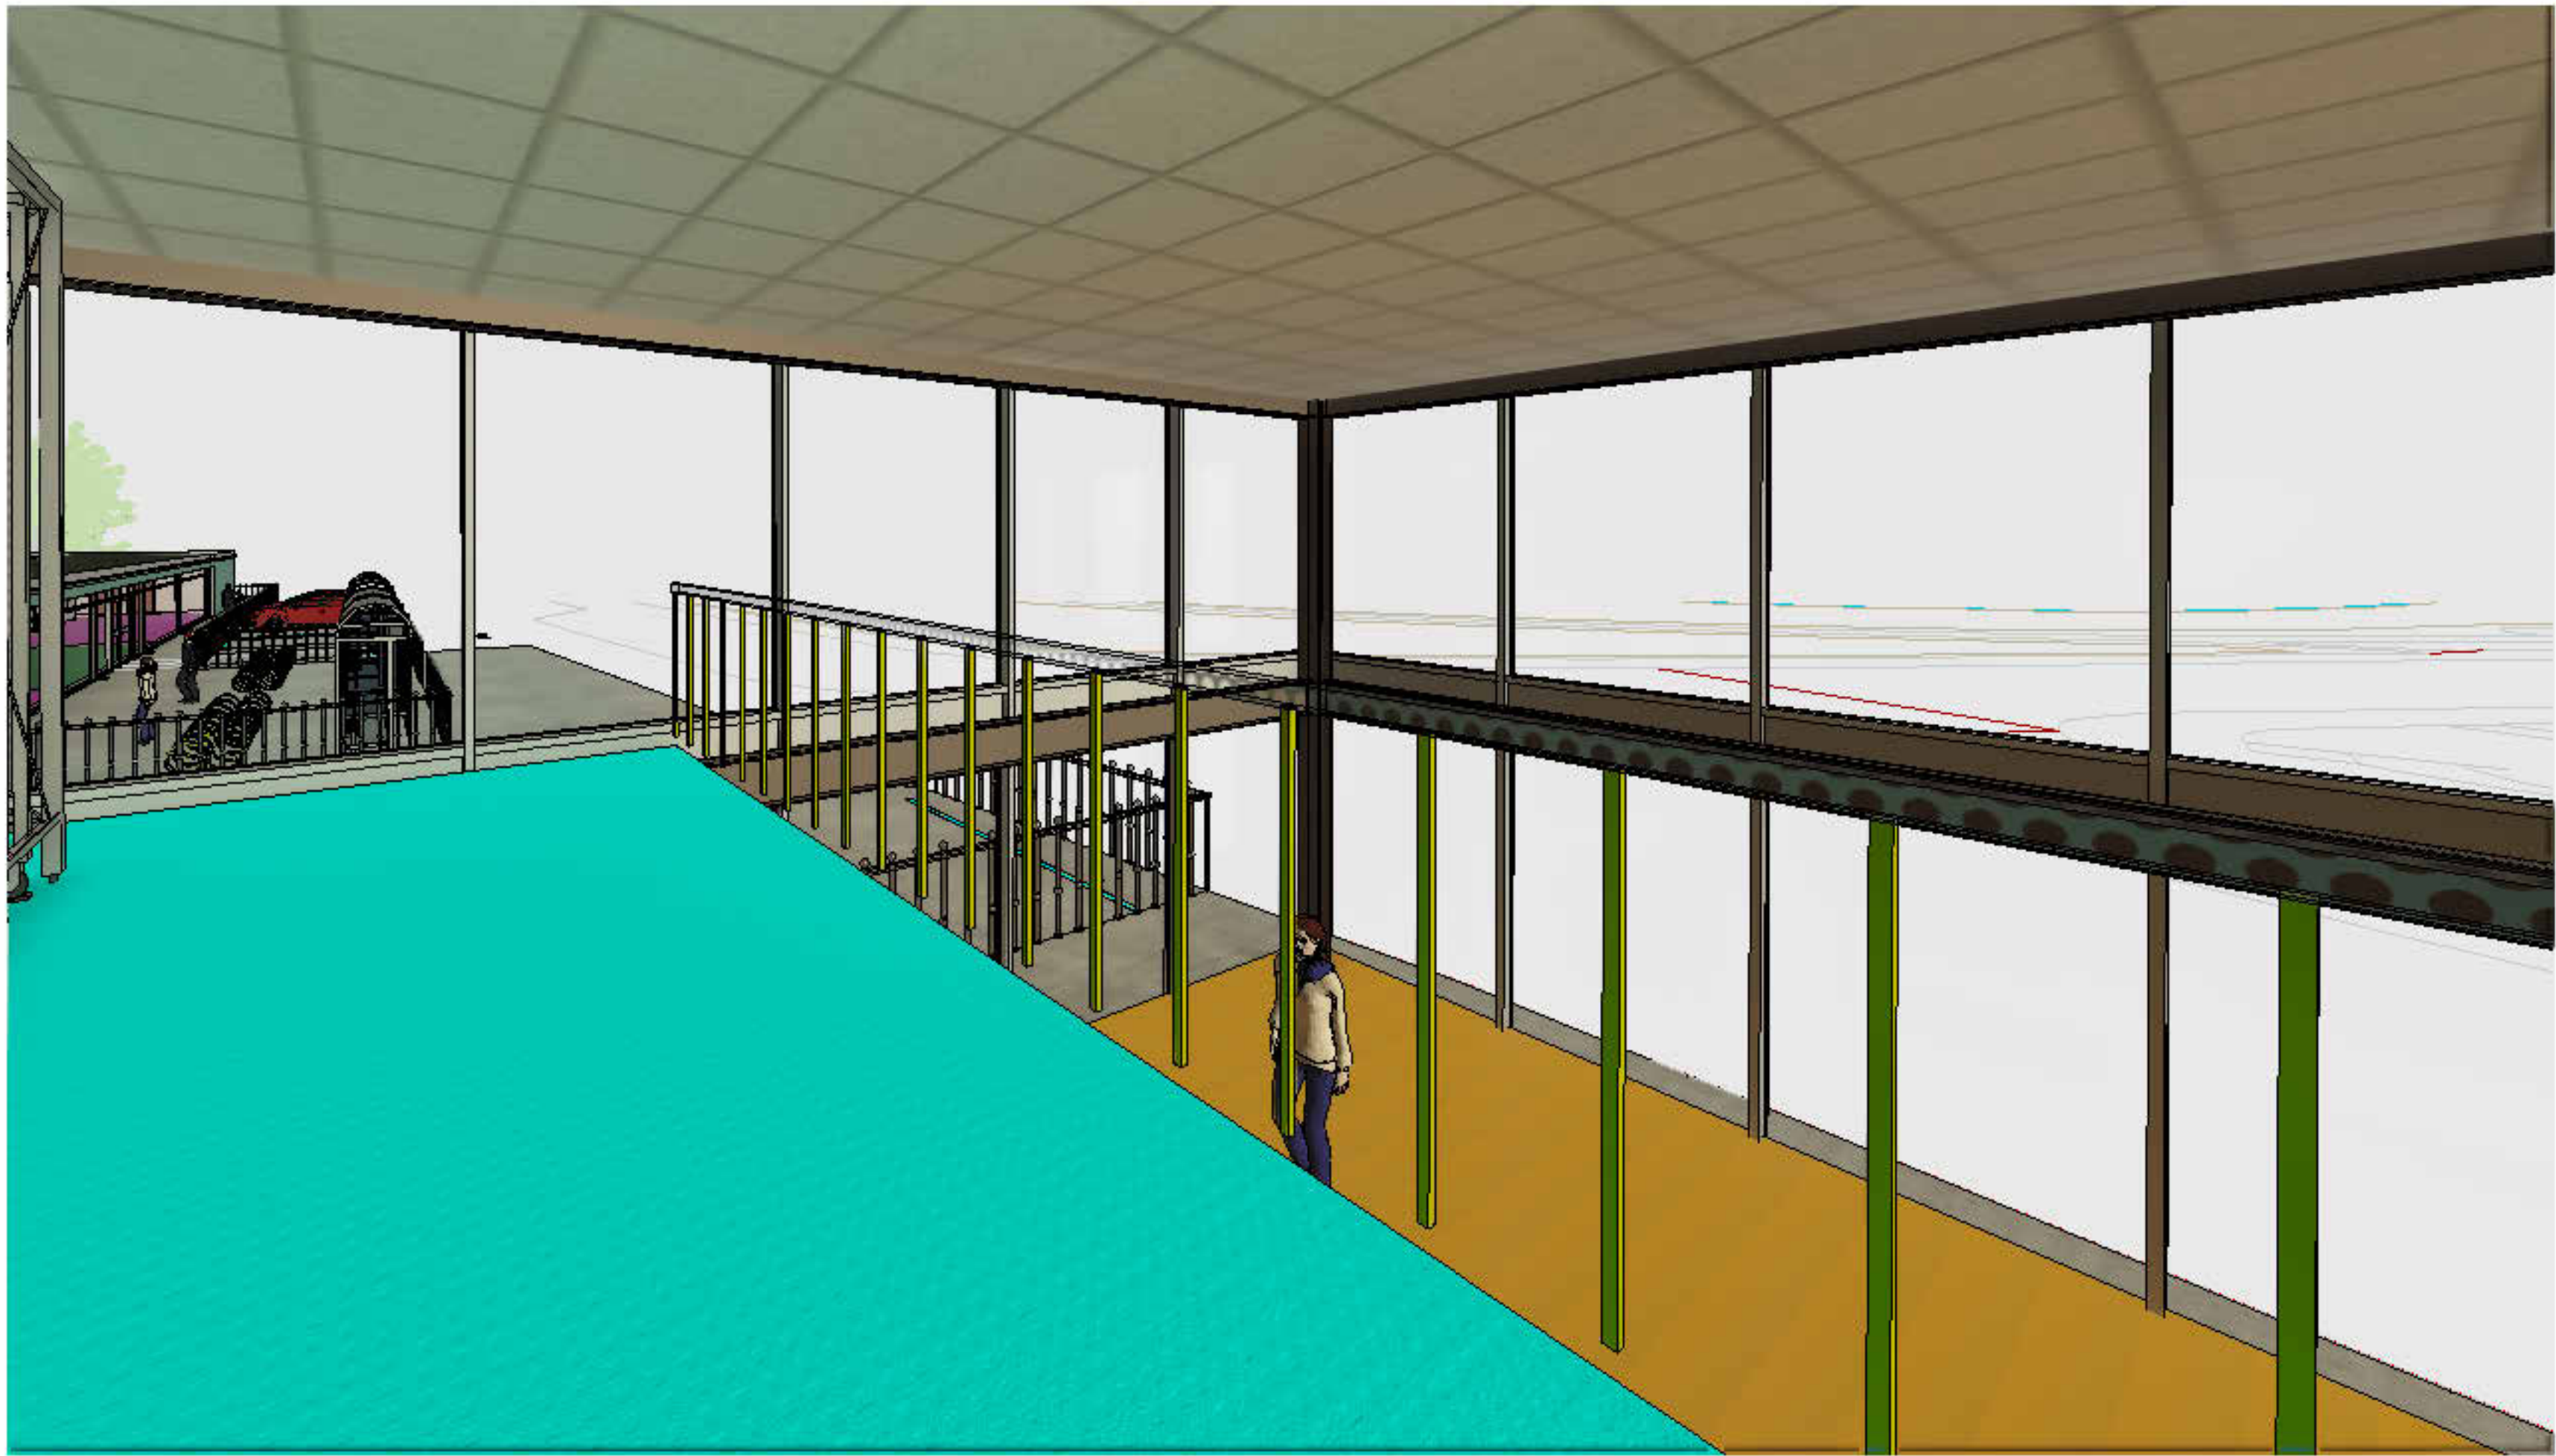


4 Mezzanine View of Caerphilly Castle

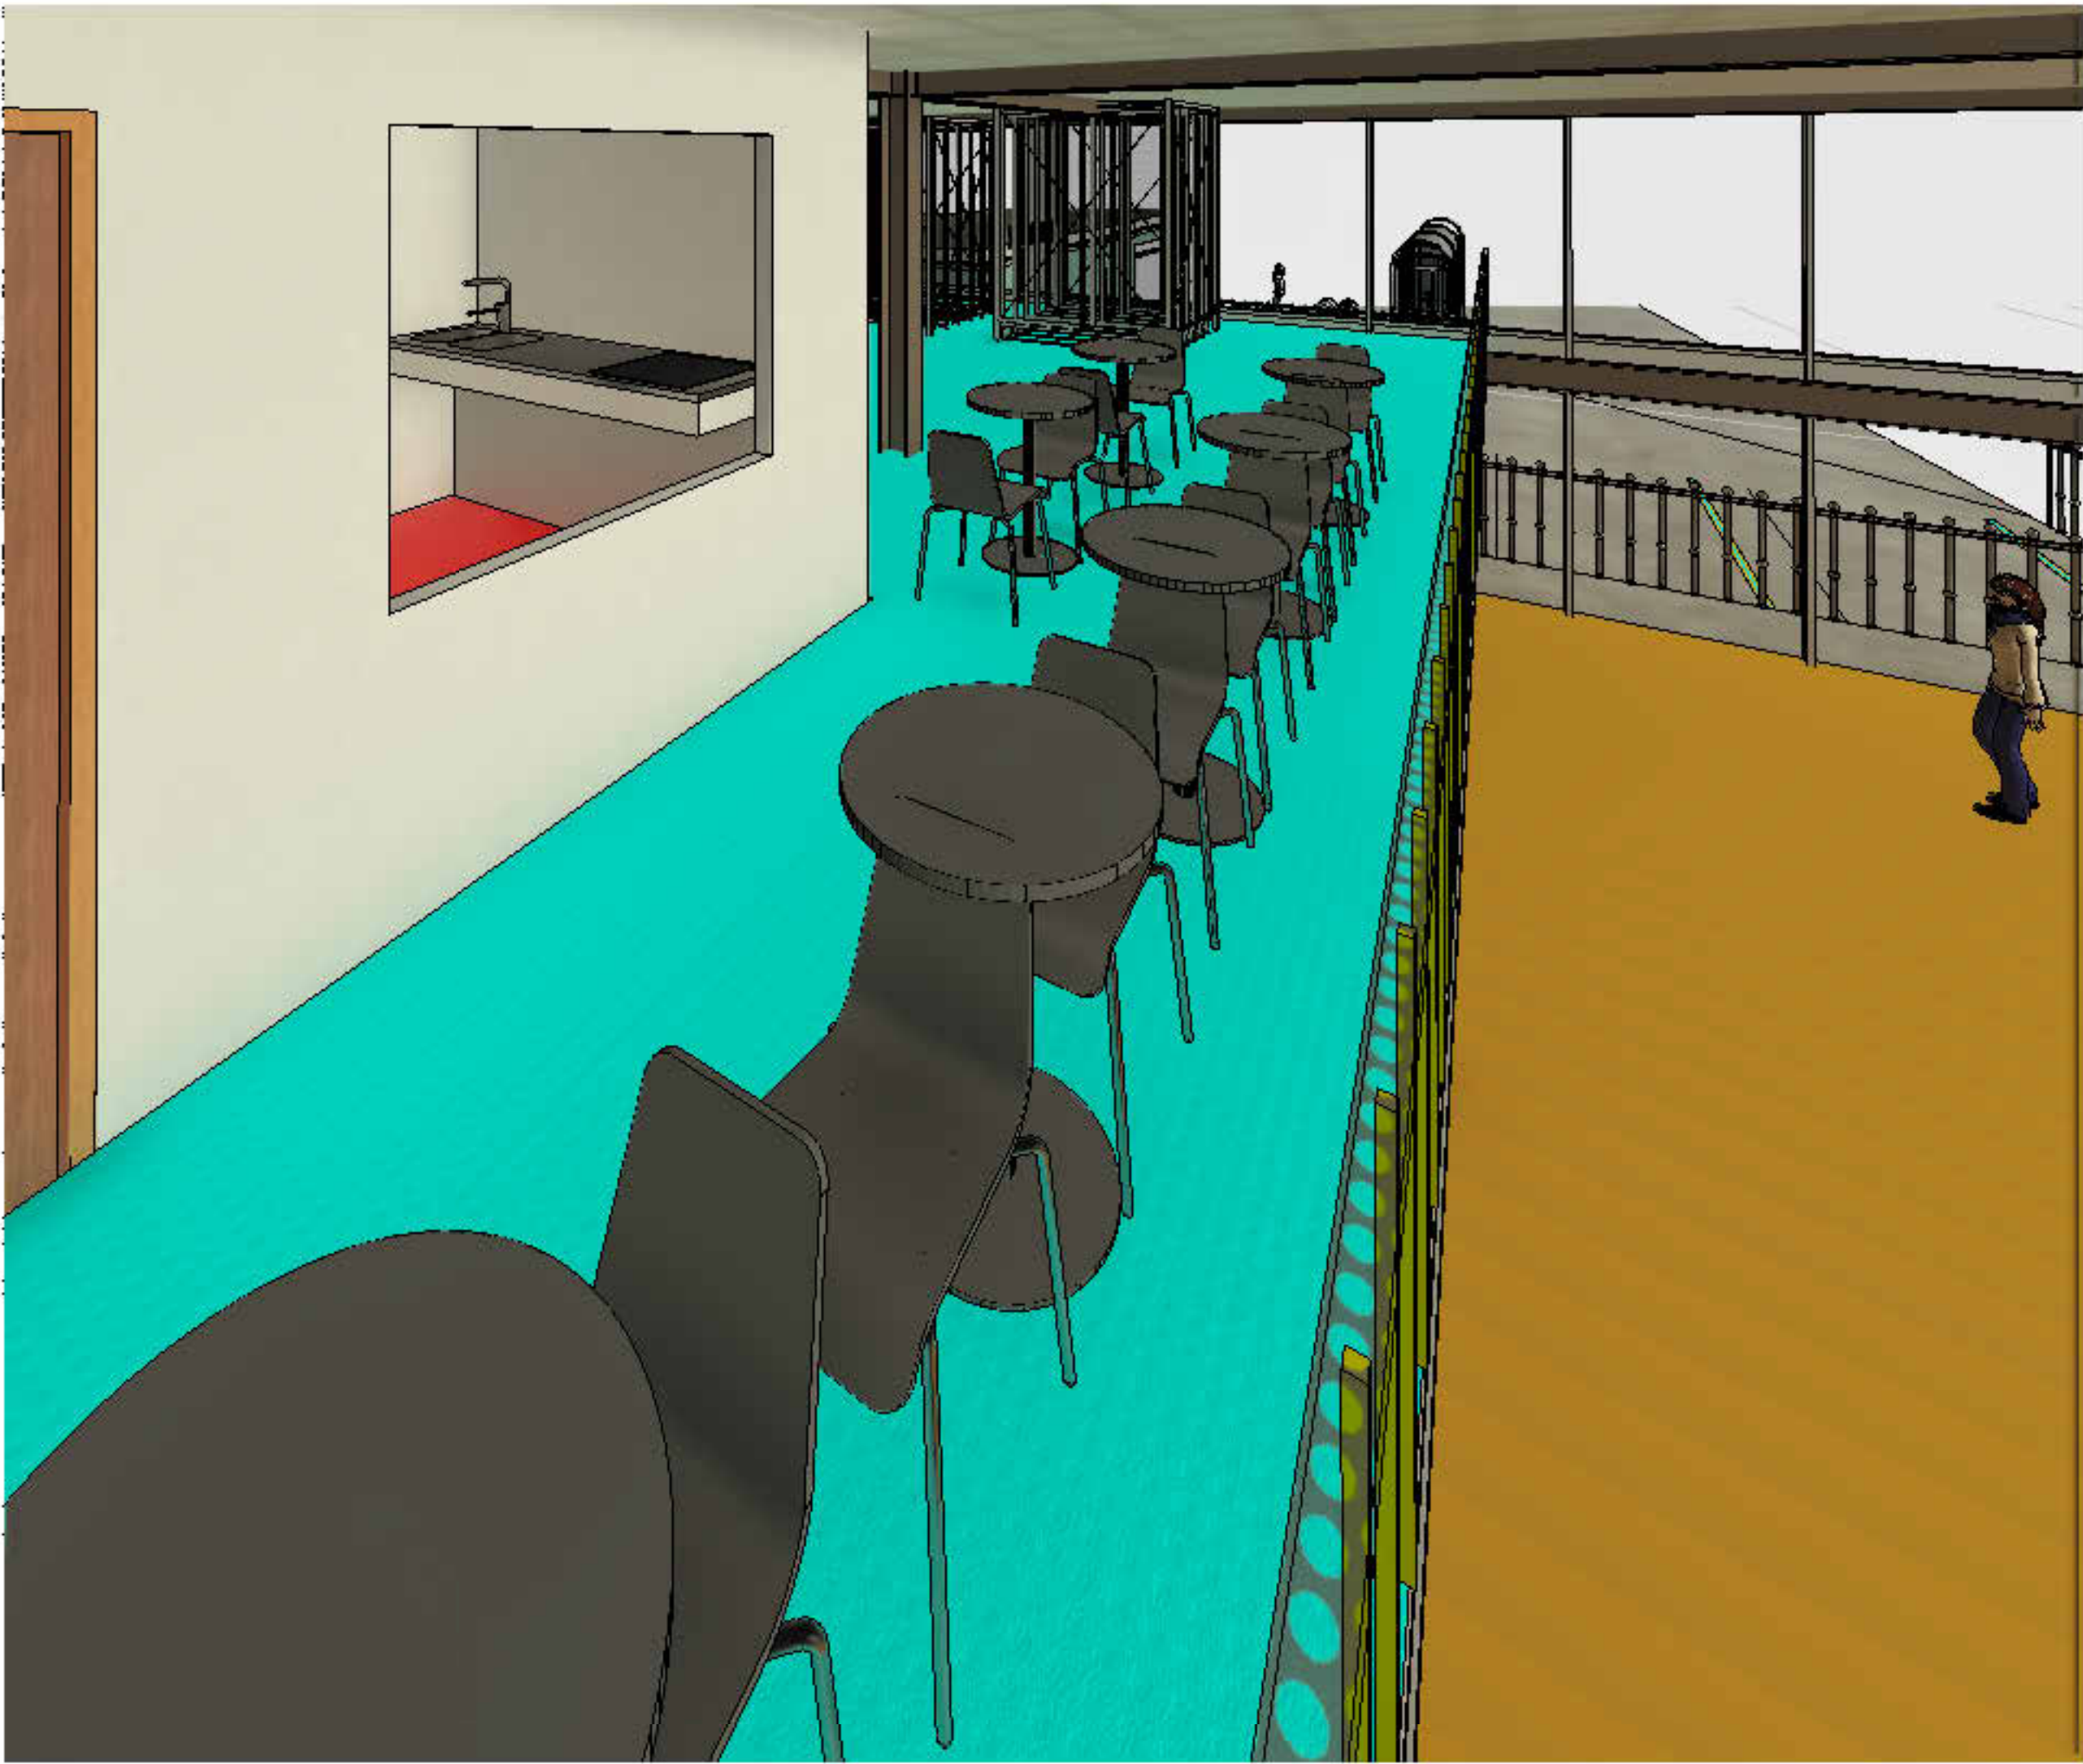


3 Ty Twyn Gallery Cafe




1 Ty Twyn Community Hall

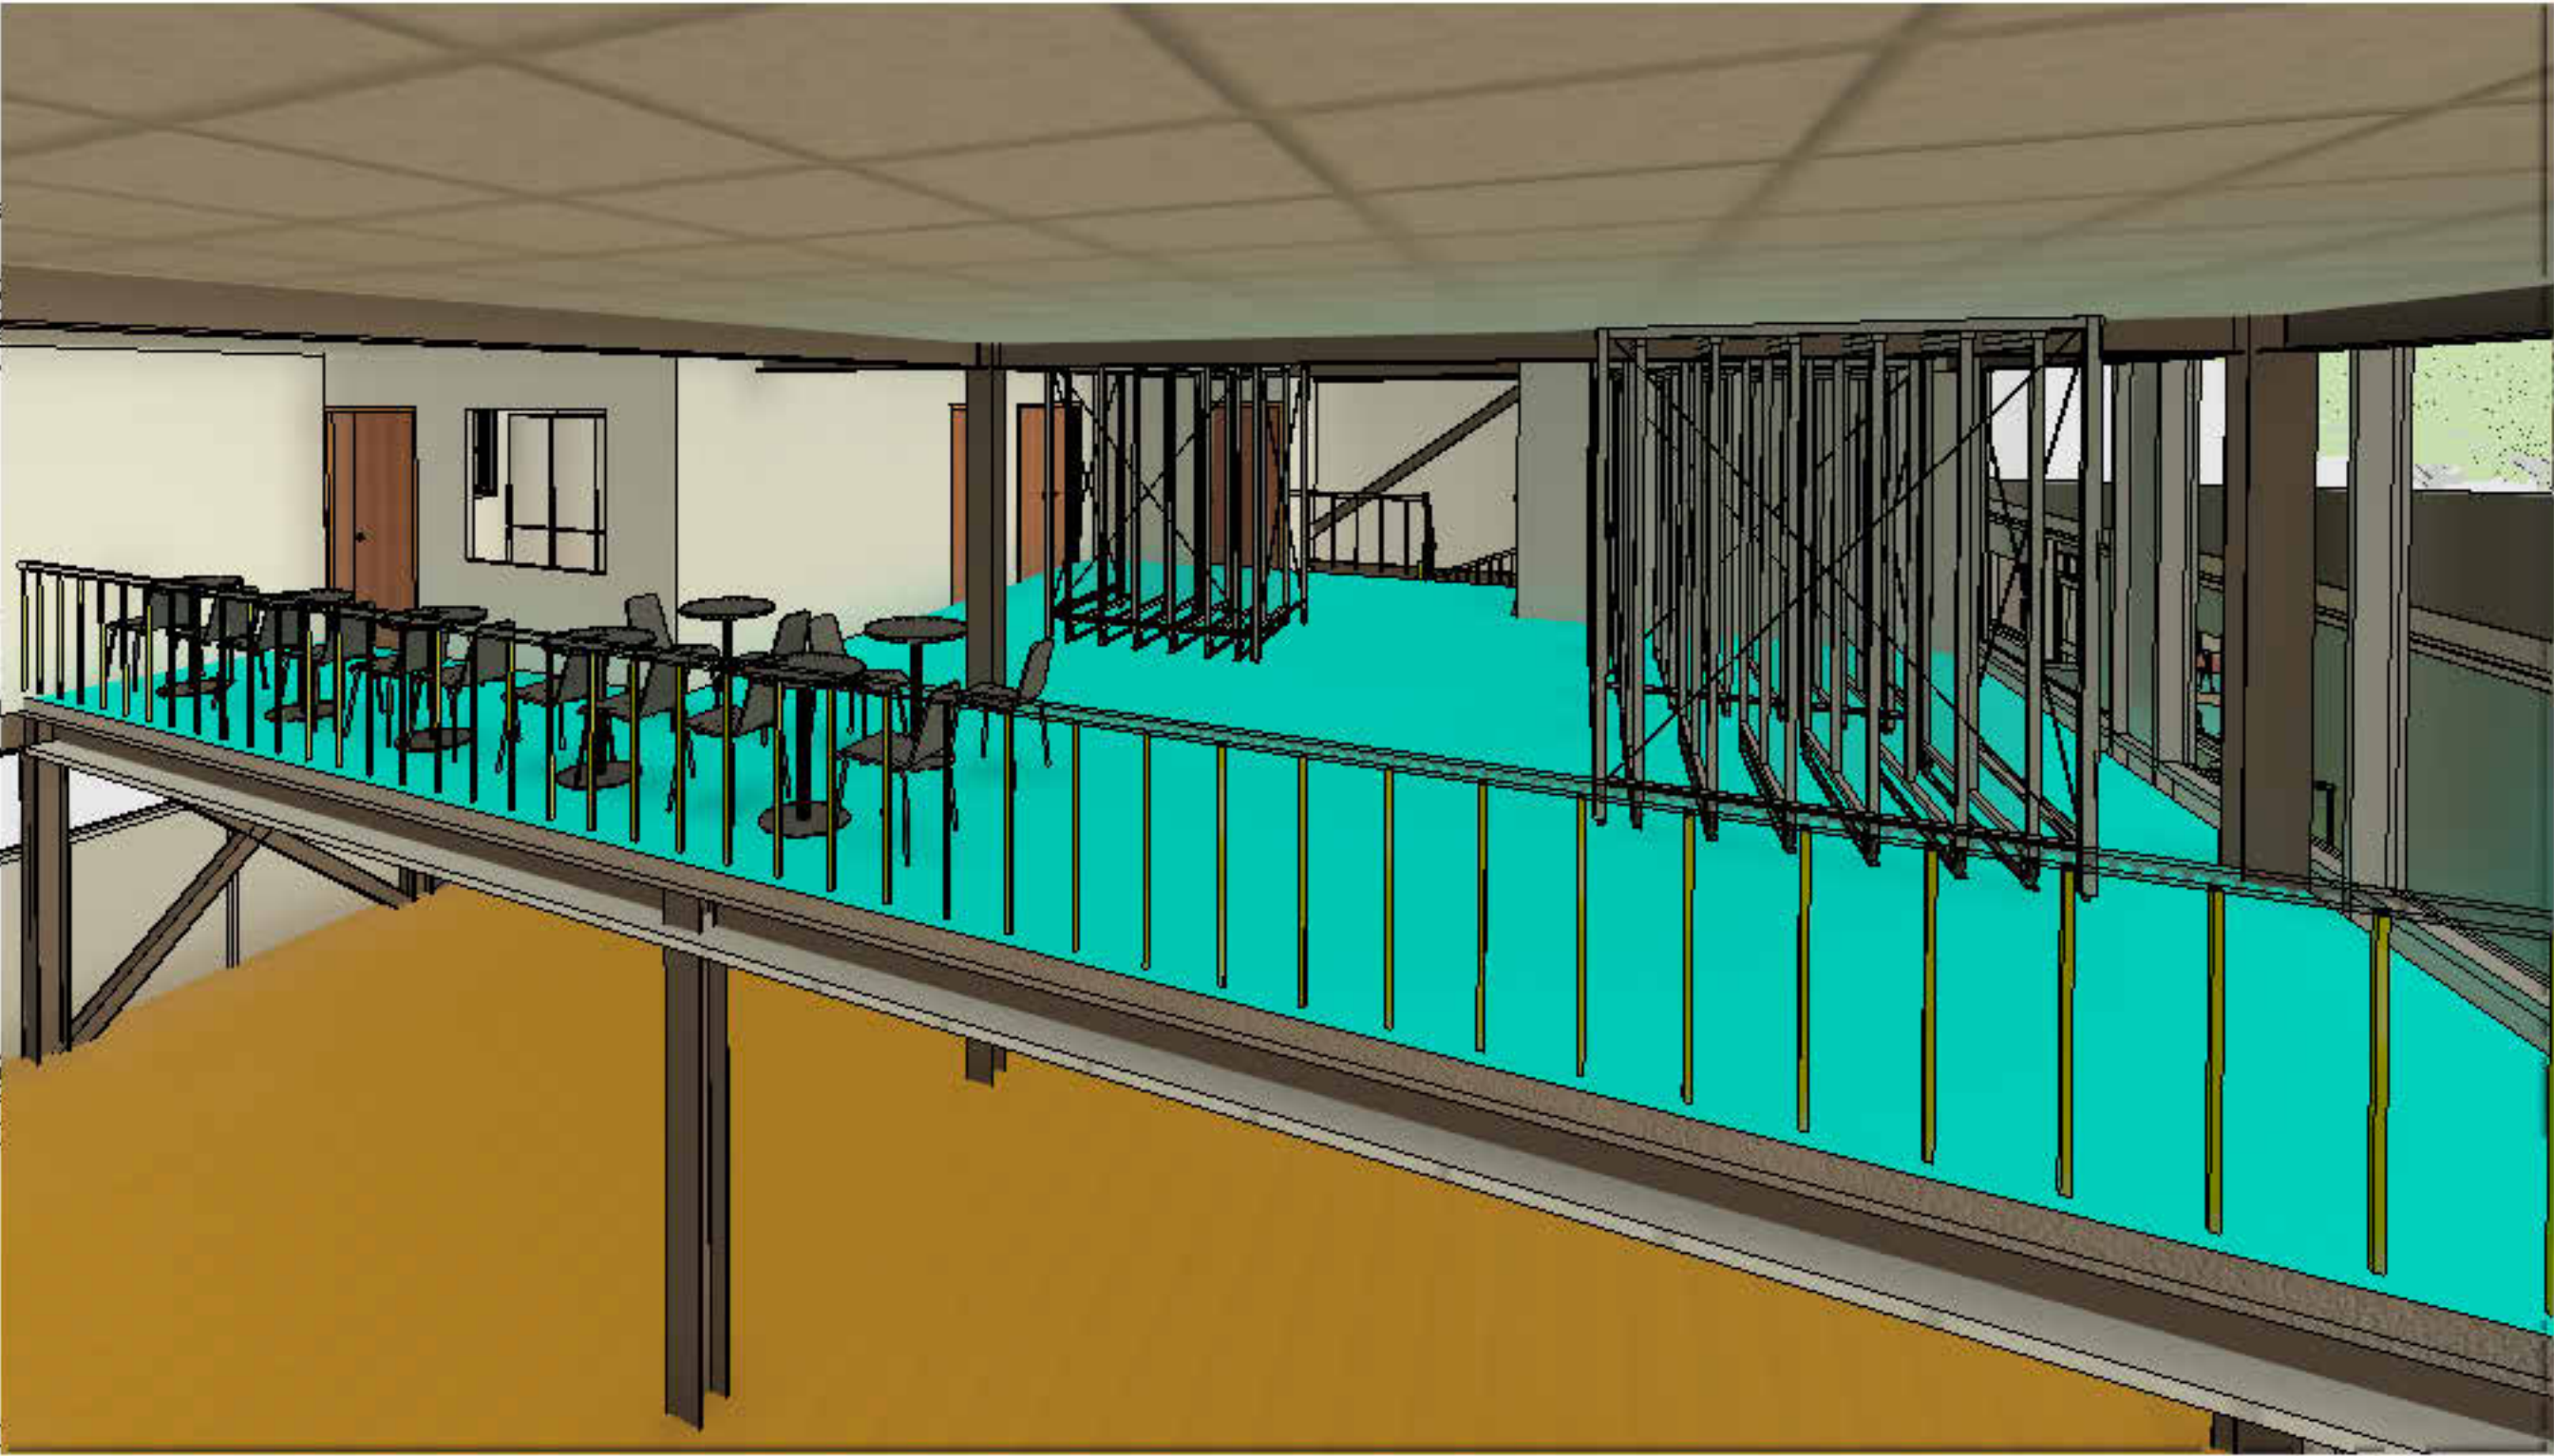

2 Gallery View

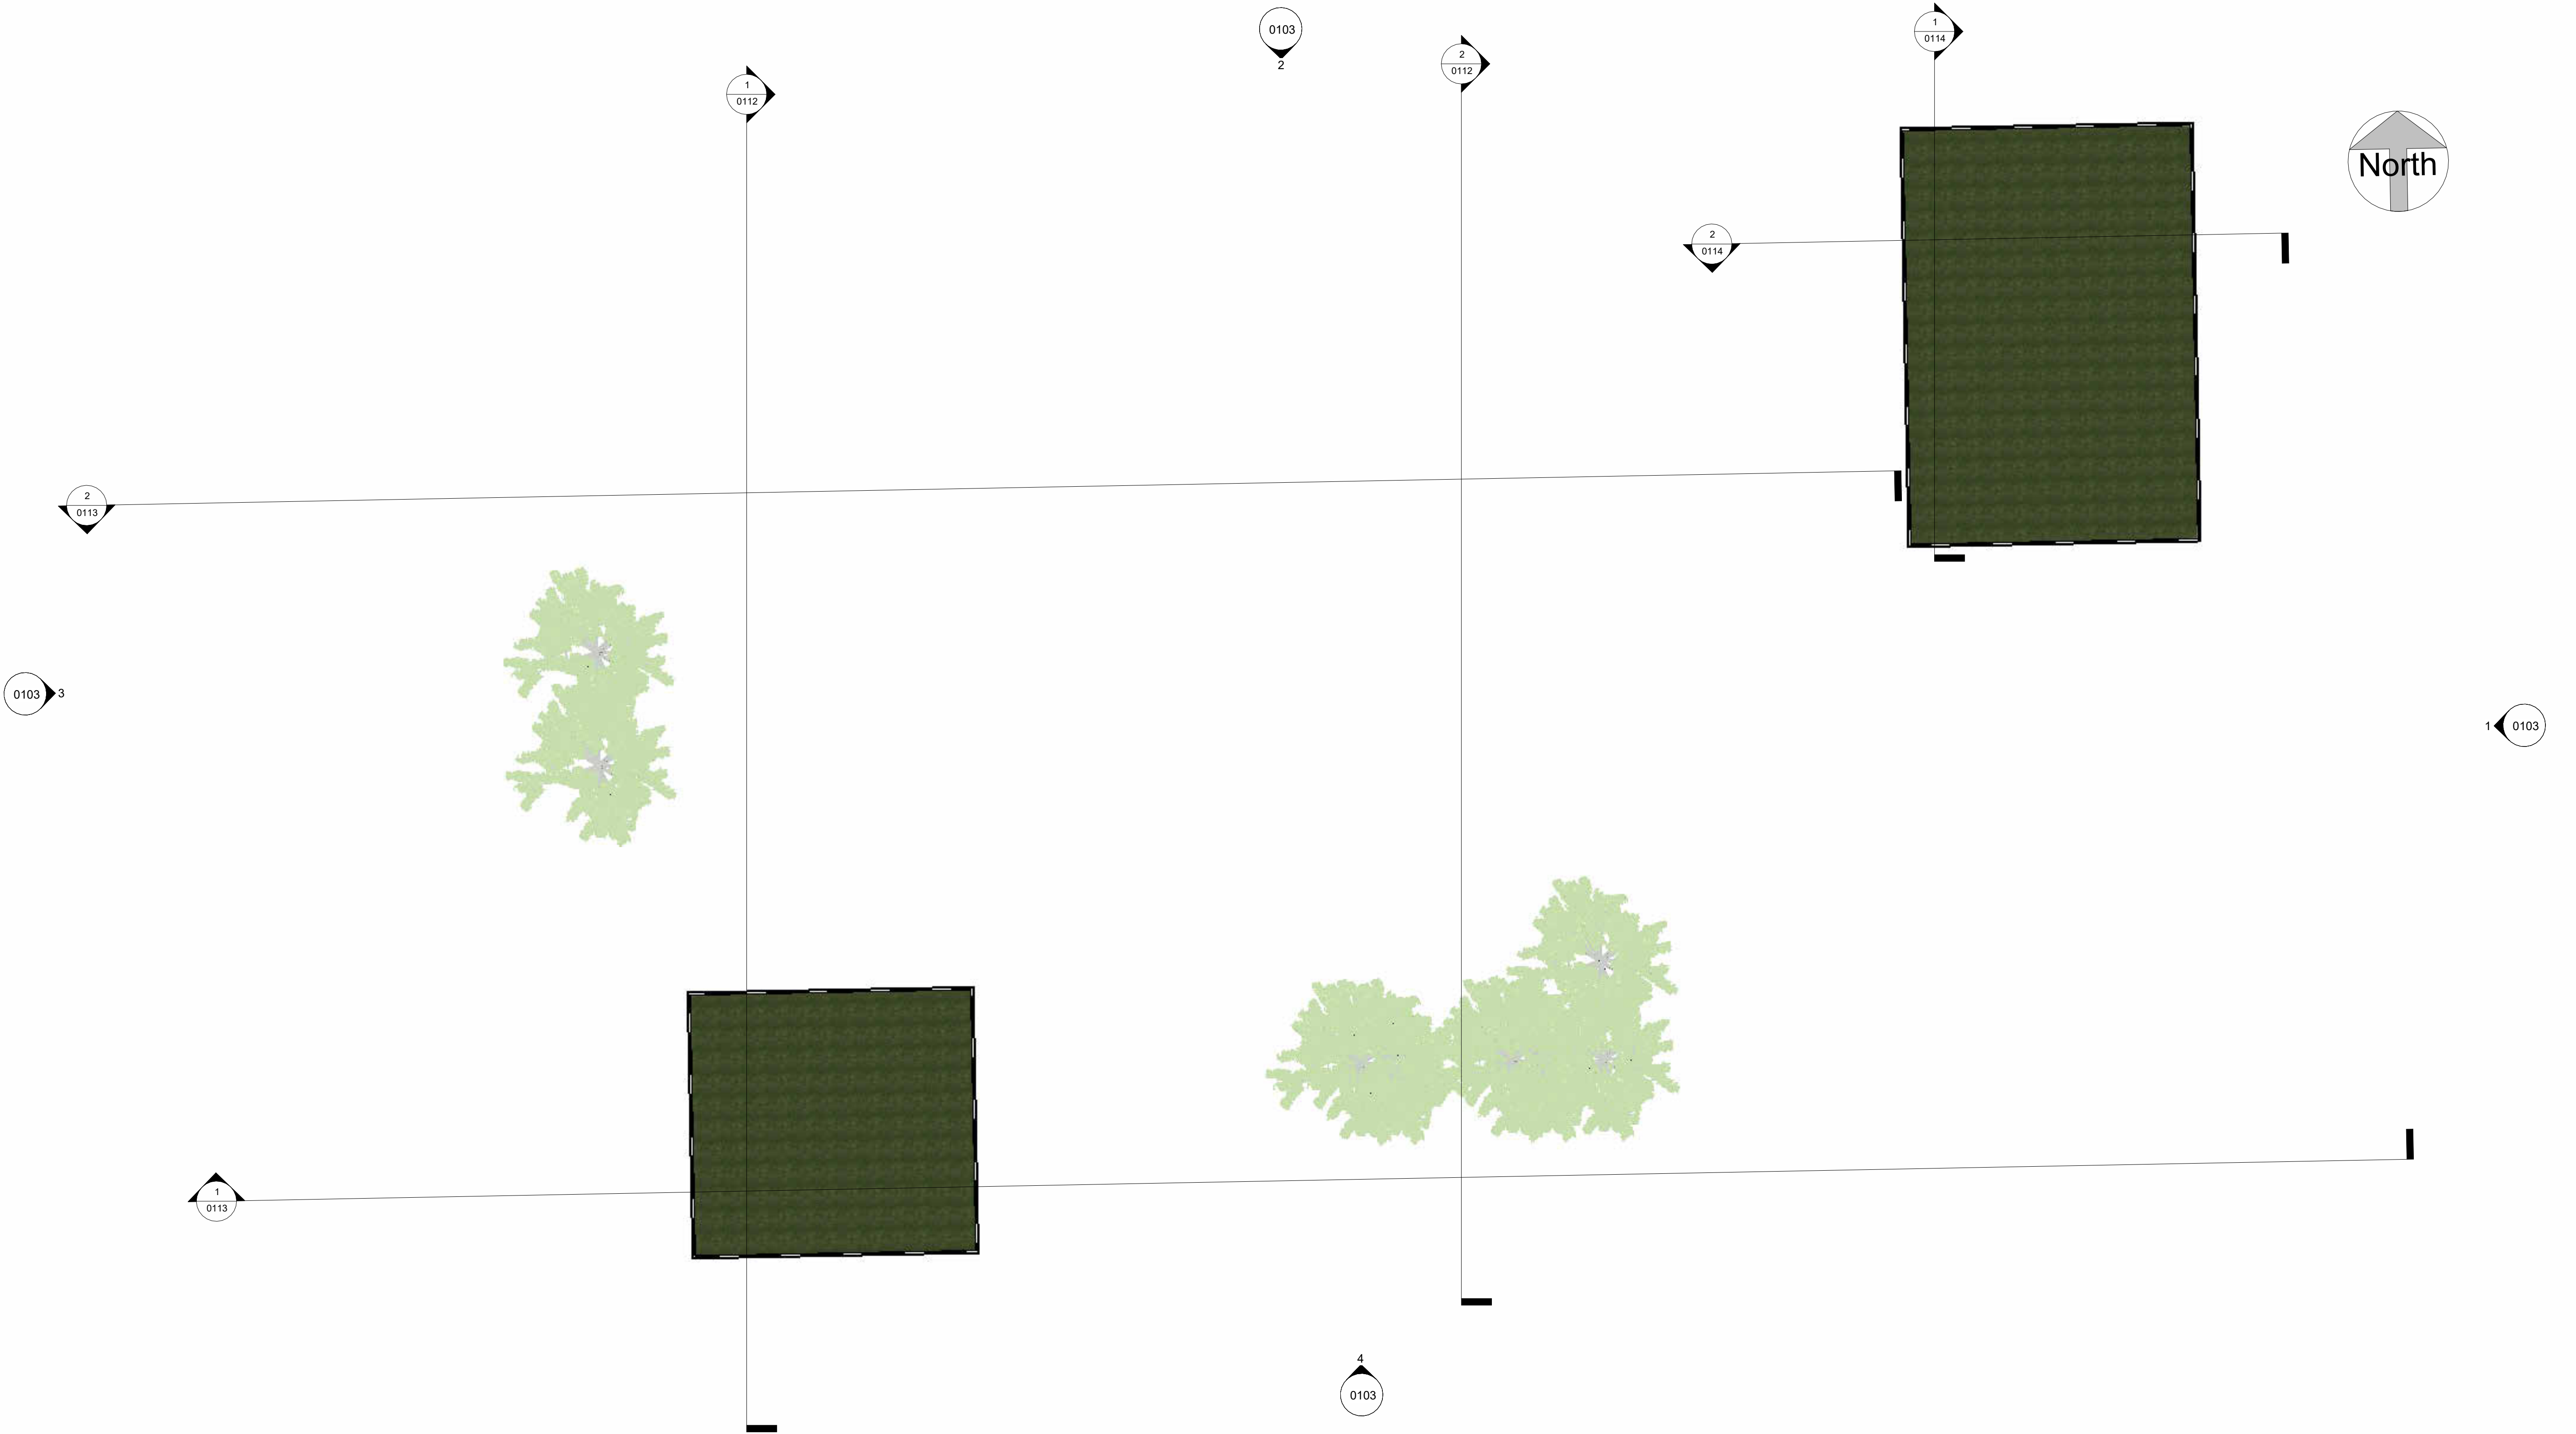

1 2 Level - Proposed
1 : 150

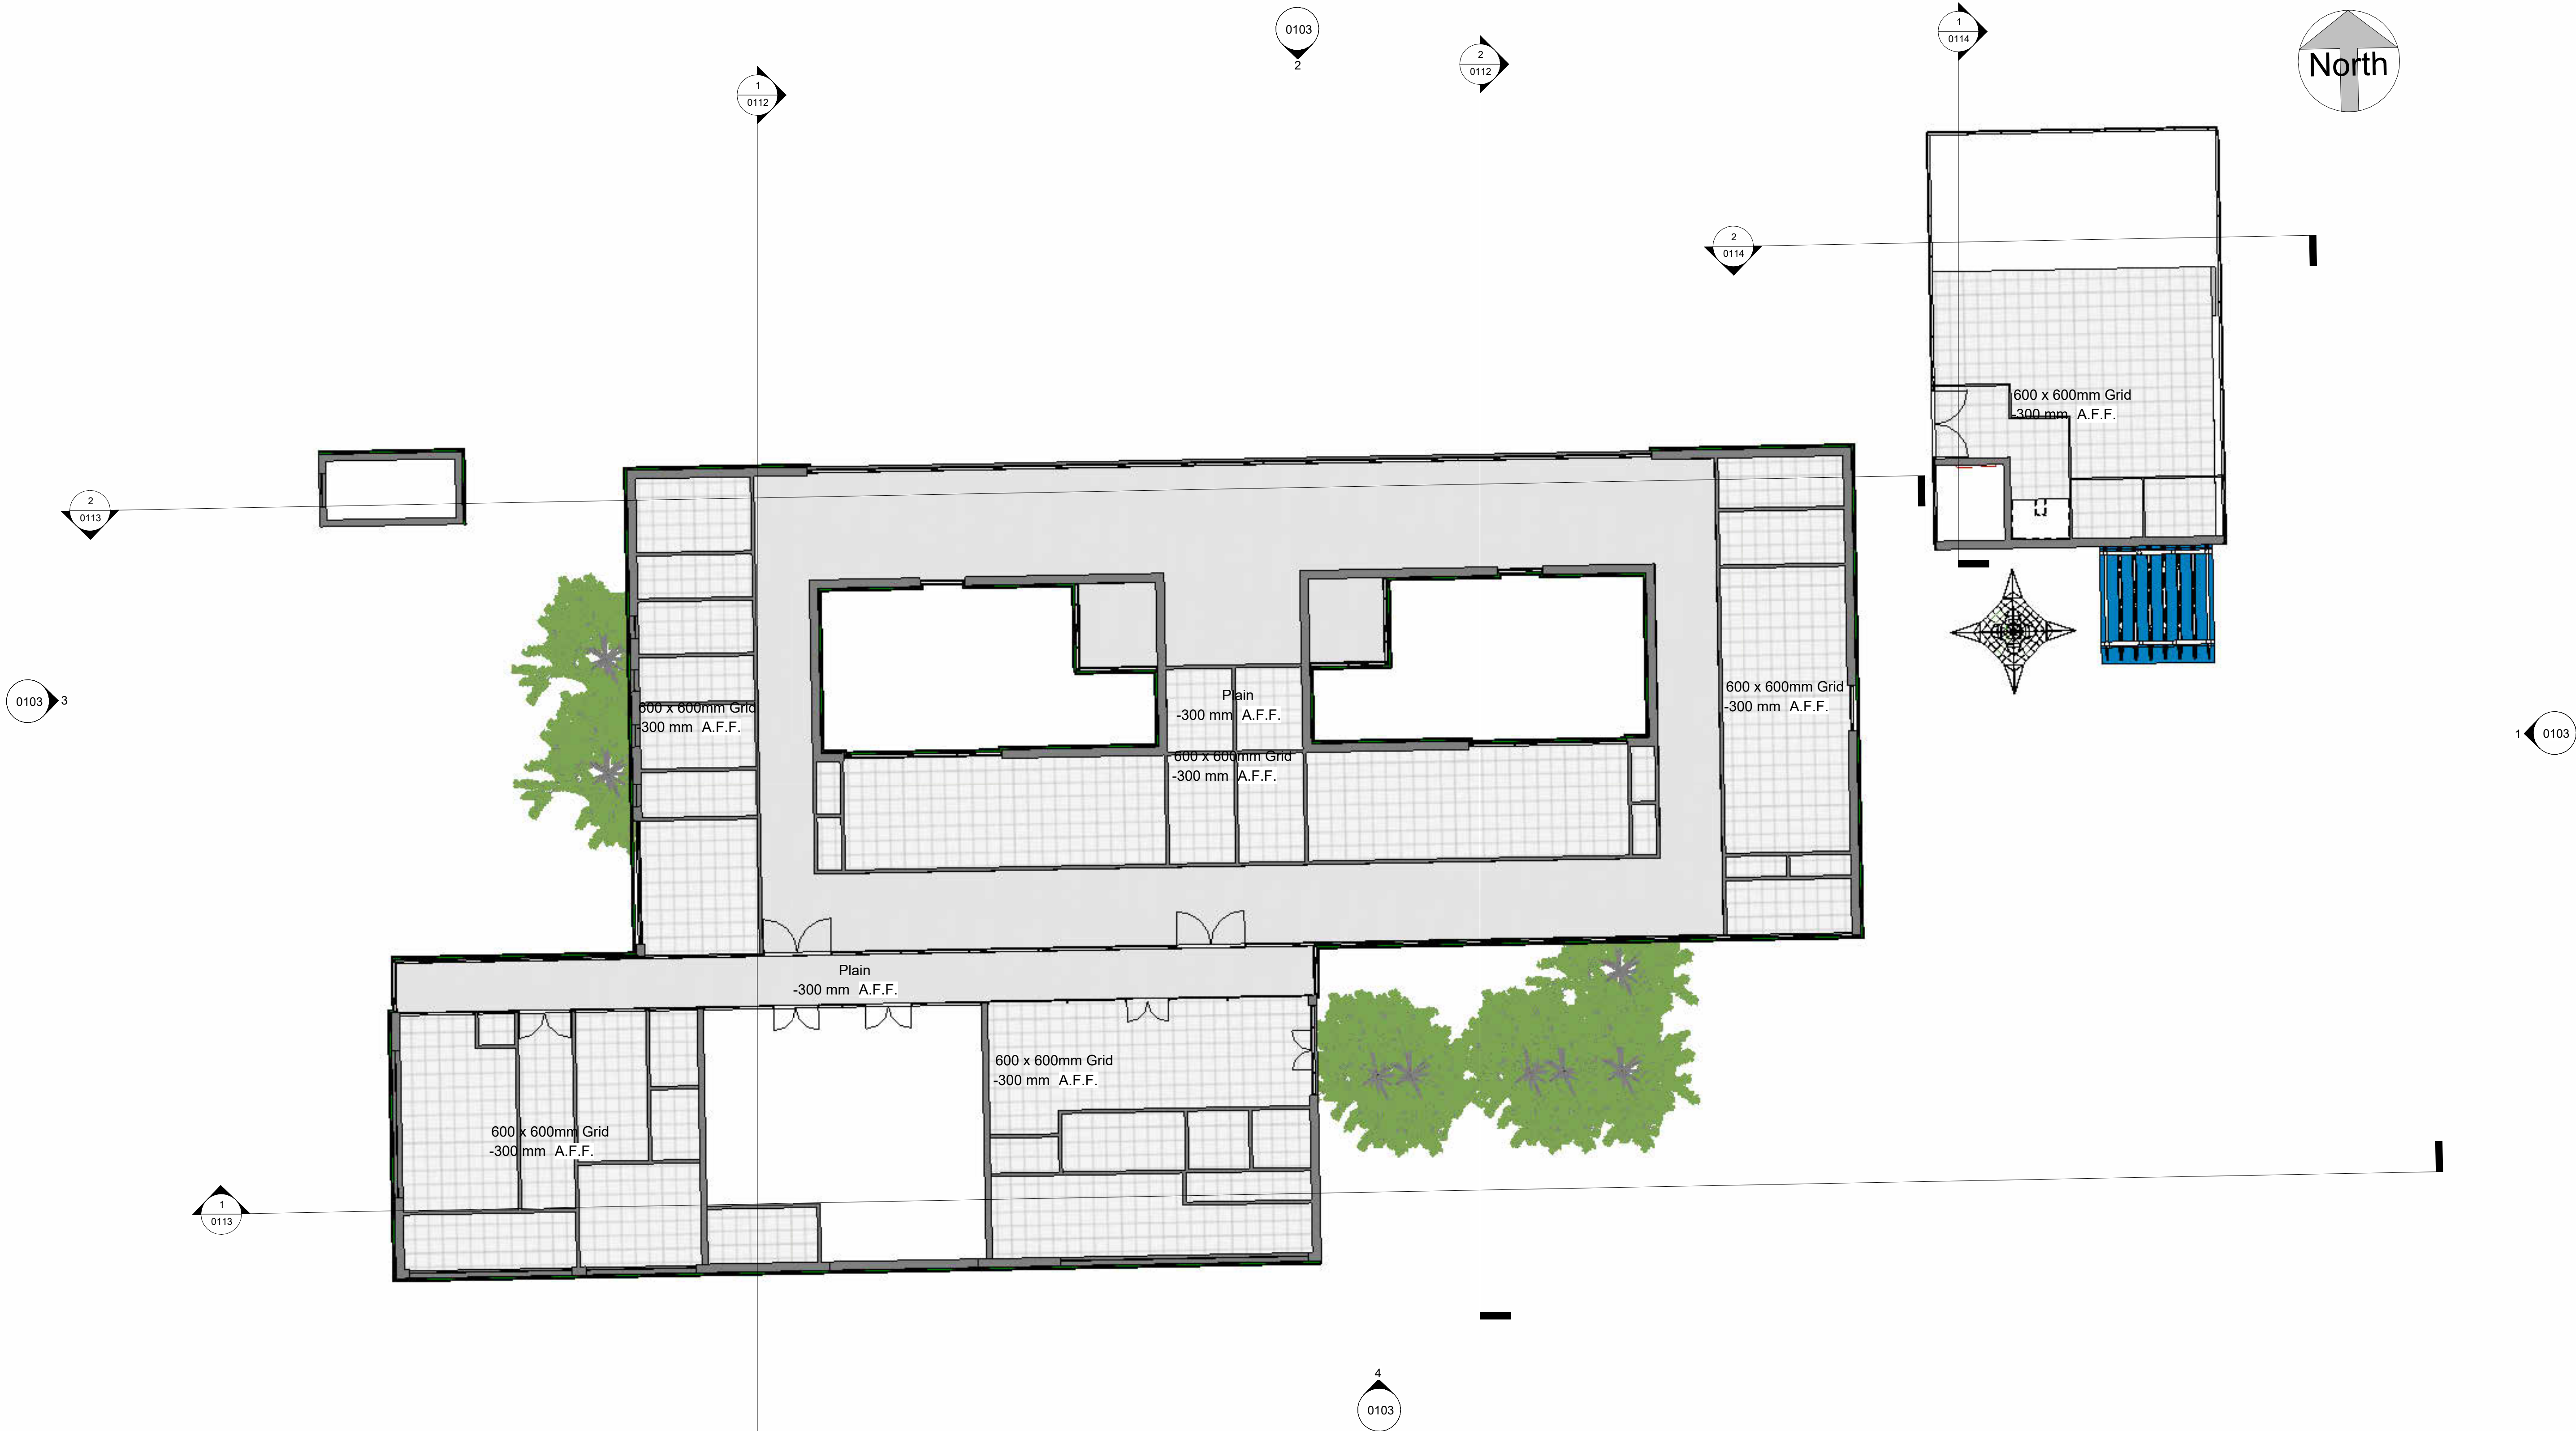


1 0 Ground Level - Proposed
1 : 150




1 1 Level - Proposed
1 : 150



1 Short Section - YYT 1
1 : 75

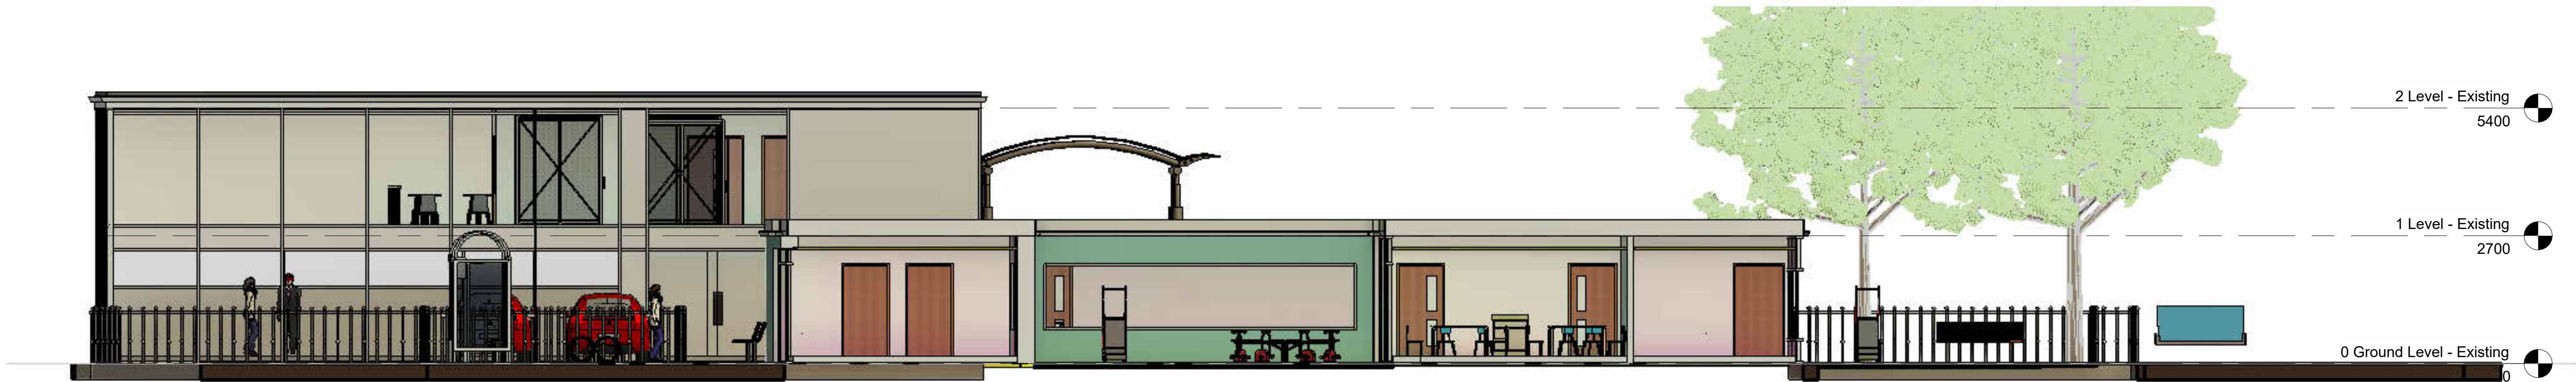


2 Short Section - YYT 2
1 : 75

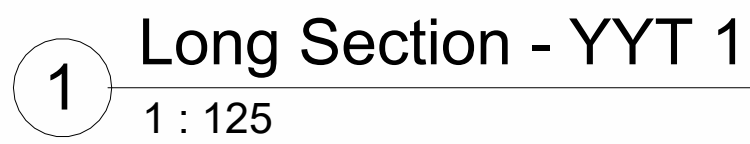

Property Title Ysgol Y Twyn	Detail Long Section - Ysgol Y Twyn	Property Originator (zone) Functional Breakdown (Level) Spatial Breakdown (Type) Form Discipline Number Description Status Revision										scale 1 : 125	drawn CR	 Prifysgol Cymru Y Drindod Dewi Sant University of Wales Trinity Saint David	(S0) UNCONTROLLED Not to be used as a reference document Check Status Before Quoting	Rev/Date/By	
		202601 — UWTSd — XX — ZZ — D — Designer0113 — Long Section - Ysgol Y Twyn — Tender —										date 20/04/2026	checked Prifysgol Cymru Y Drindod Dewi Sant University of Wales Trinity Saint David			GT SA1 Campus King's Road Swansea SA1 8HQ	Revision
		File Path: E:\University\UWTSd\BIM\202601_UWTSd_XX_ZZ_M2_A_0001.rvt															




1 Long Section - TTH
1 : 50

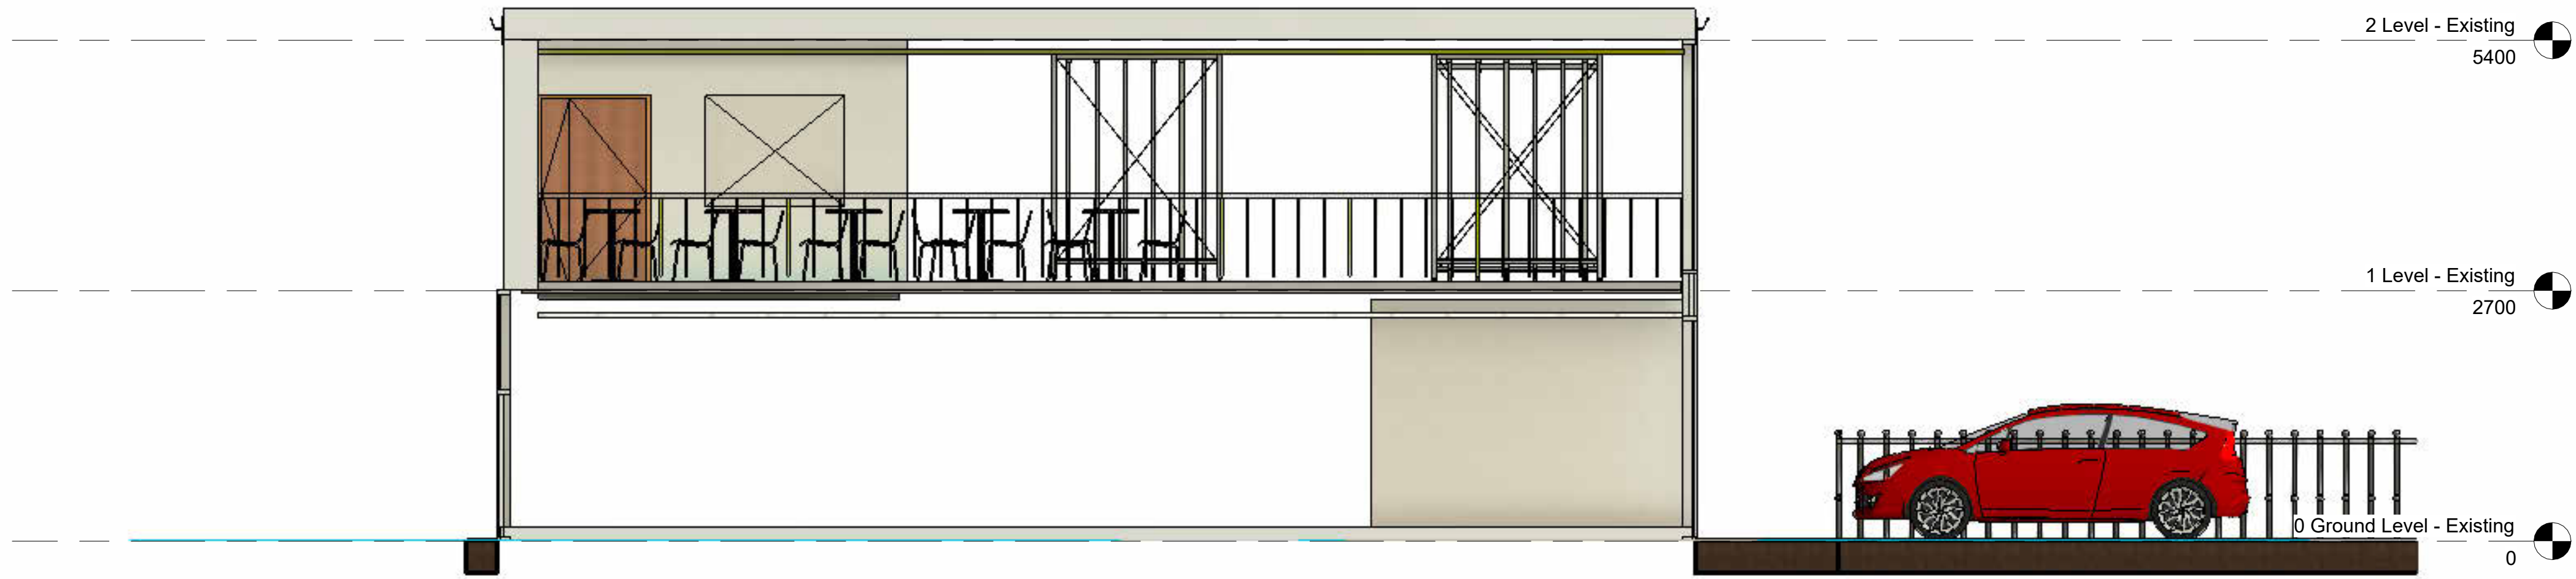

2 Short Section - TTH
1 : 50



1 Entrance

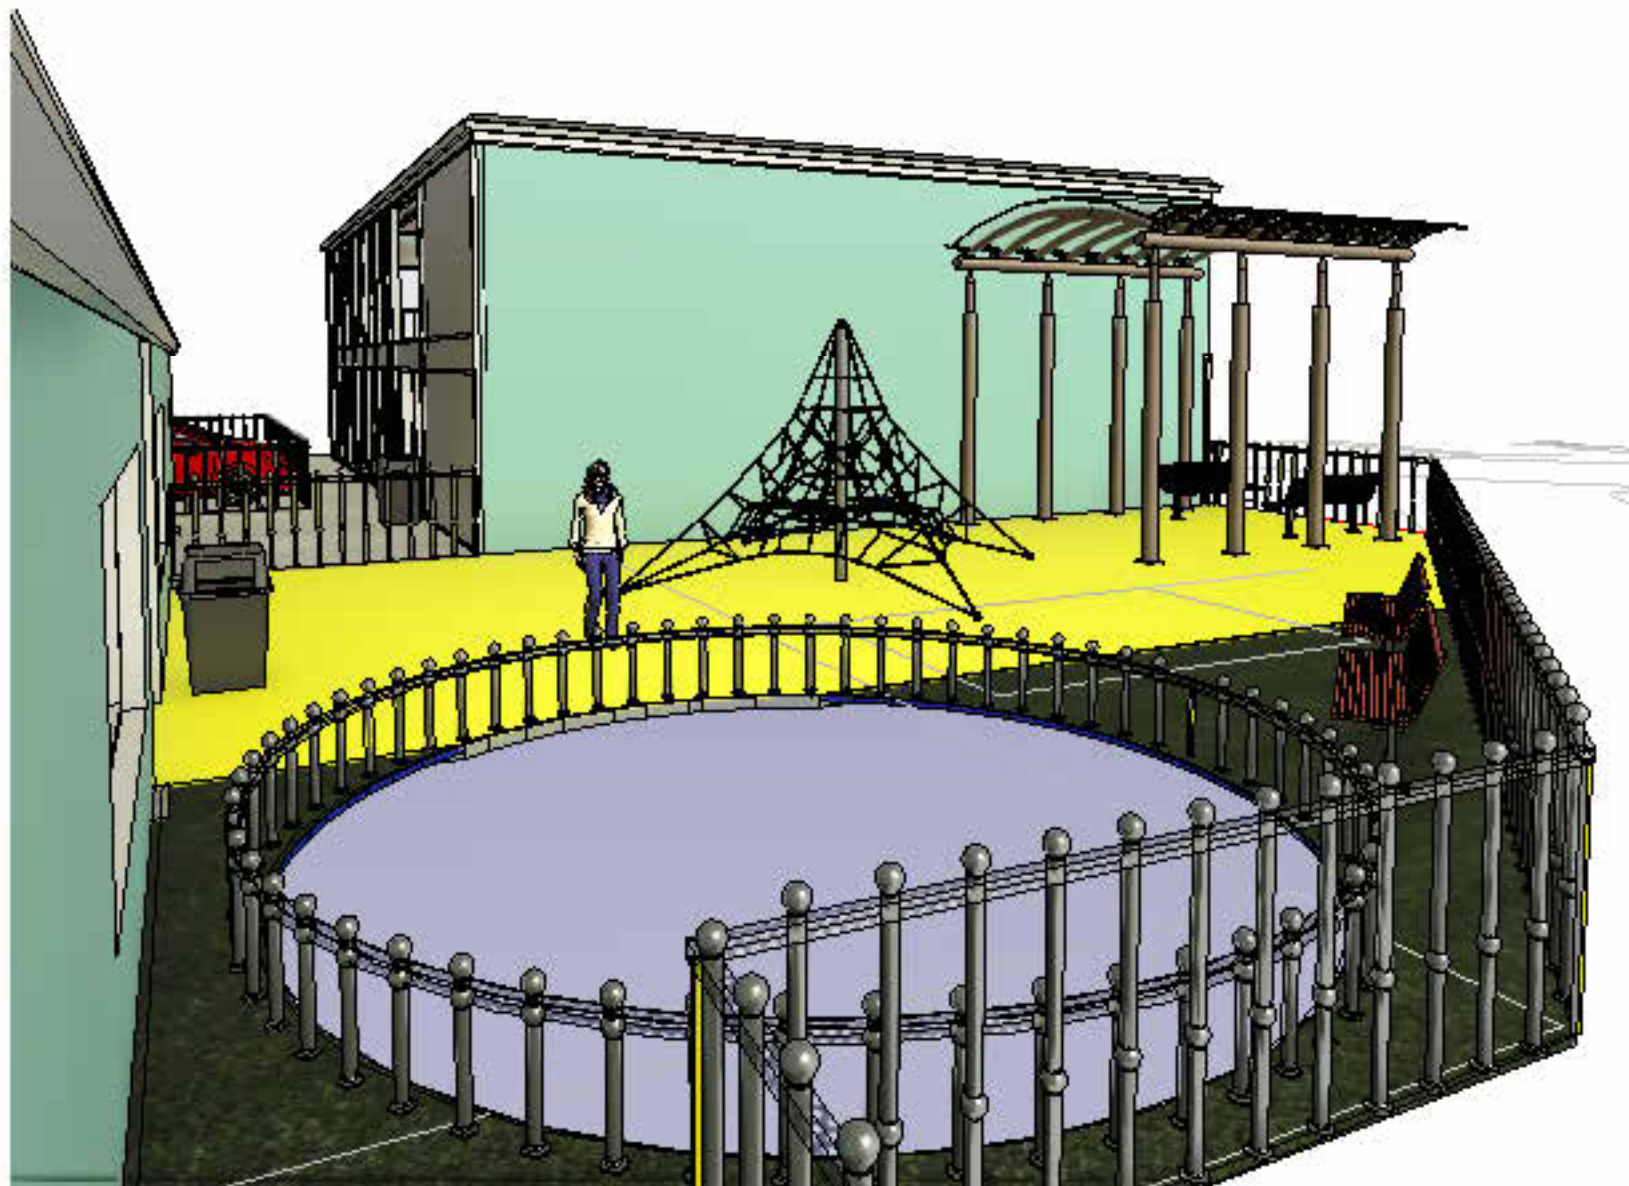

2 Reception External Play



3 Nursery External Play



4 Soft Play Field



1 Infant Class 1 External Play



4 Dining Hall/Hall




3 Reception



2 Infant Class 2



3 Library Ressources

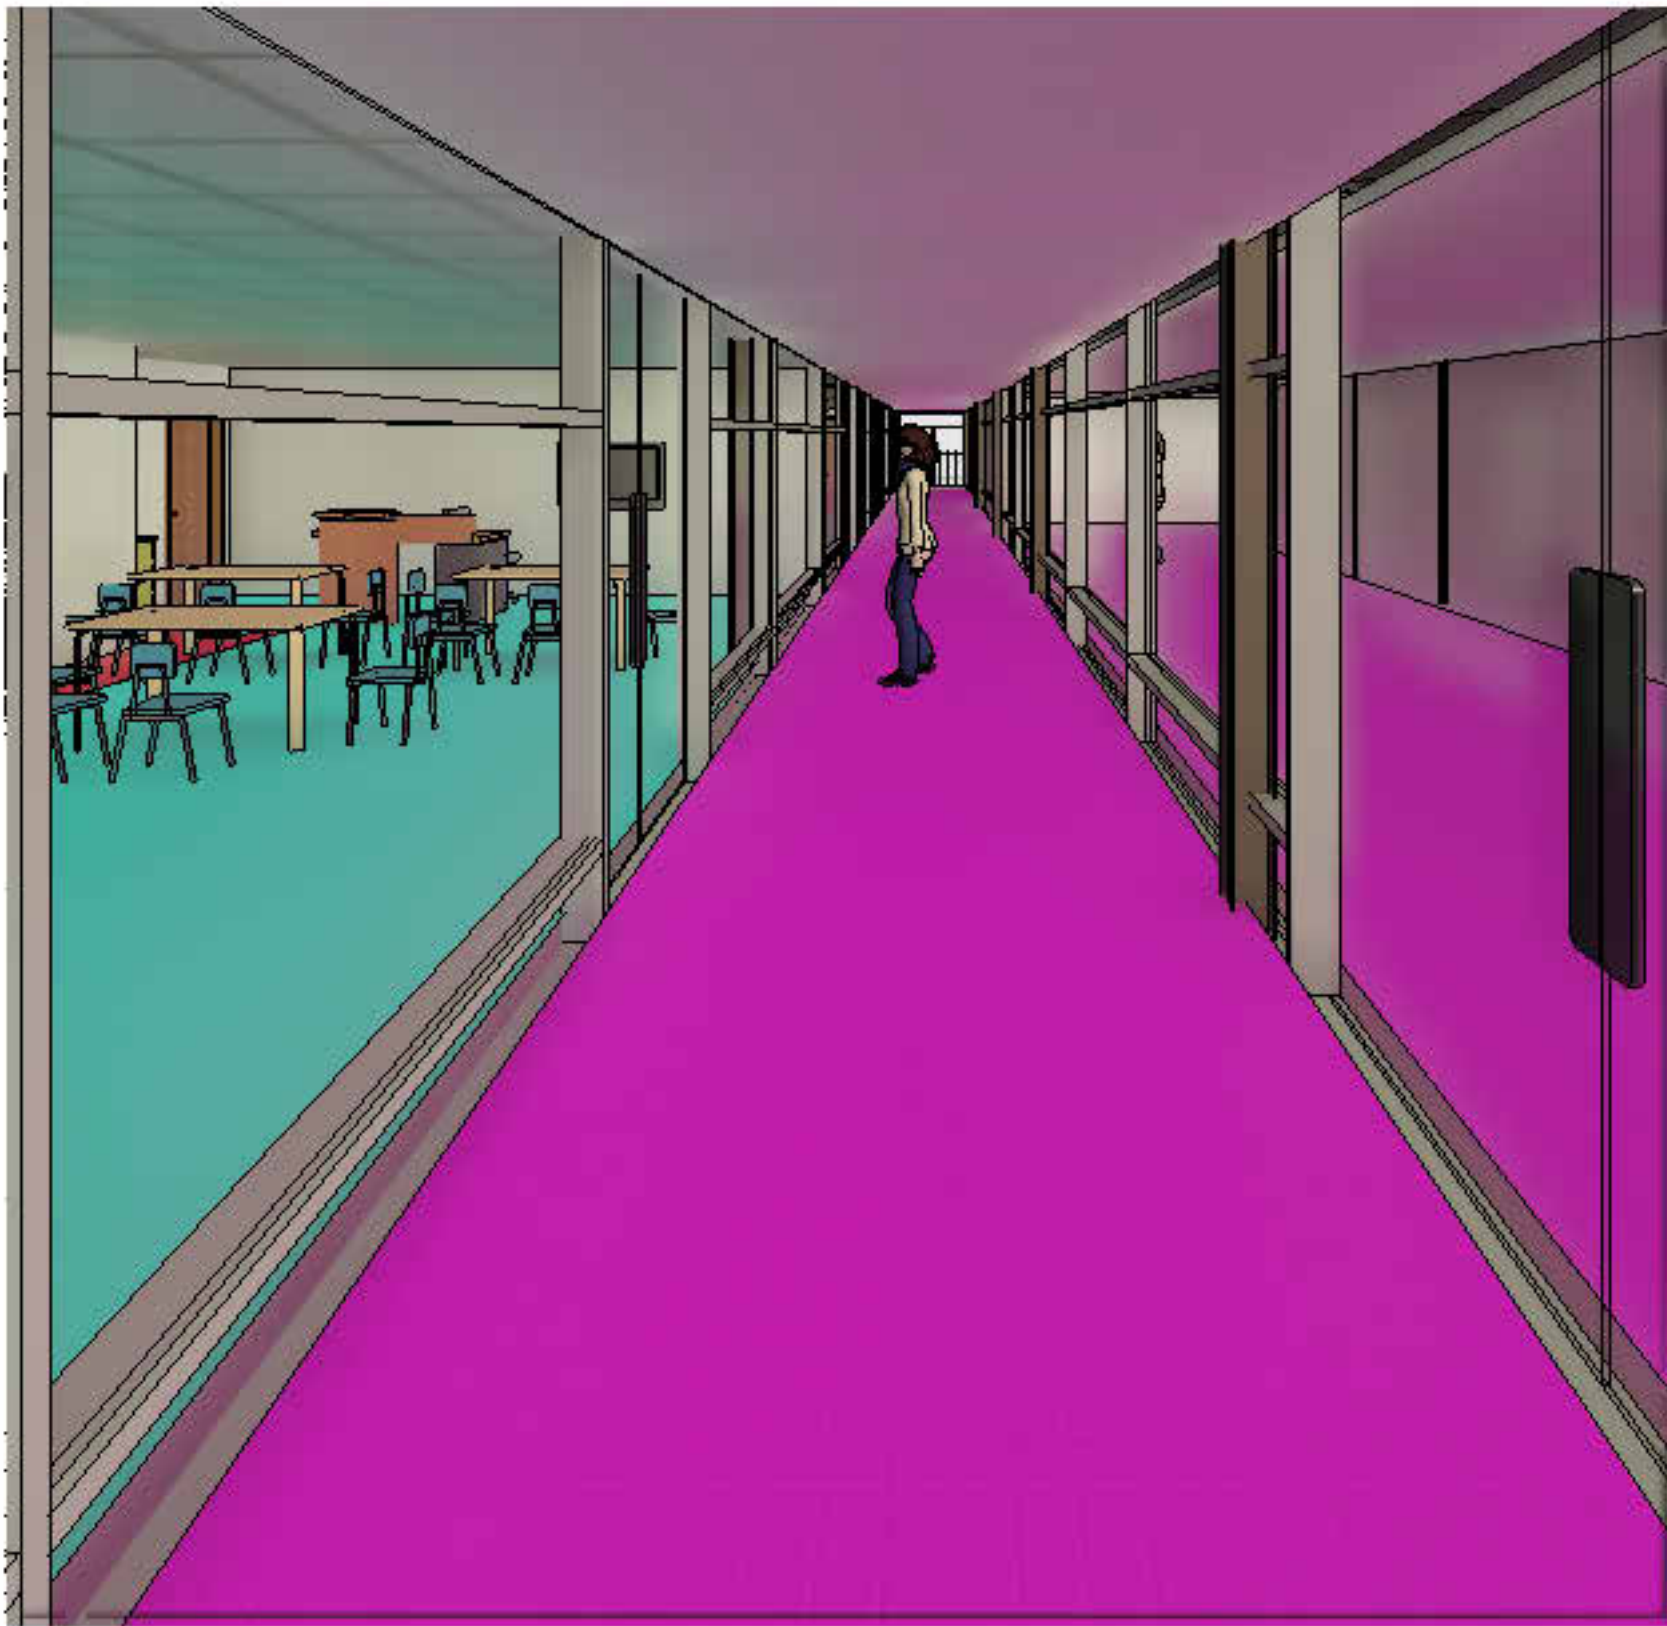

5 Link Corridor



2 Kitchen



6 Infant Toilets



1 Nursery



4 Head Office