


-The coloured grid references indicates the separate structural 'zones' within the framing. Red identifies the 3 storey area, green shows the area below the roof terrace and blue is the mono-pitched roof area.
- The pink grid references show where 3x3 piled concrete pads are situated under the pool to ensure sufficient support. These are placed where grid references 4.1 and 4.2 intersect with the others.
- Steel calculations and sizing will be indicated in later specification documentation.
- Dashed lines indicate horizontally laid steels at this specific floor level within the steel framing system.
-The round columns shown around the enclosed areas indicate the secant piling with the internal drainage system and wall

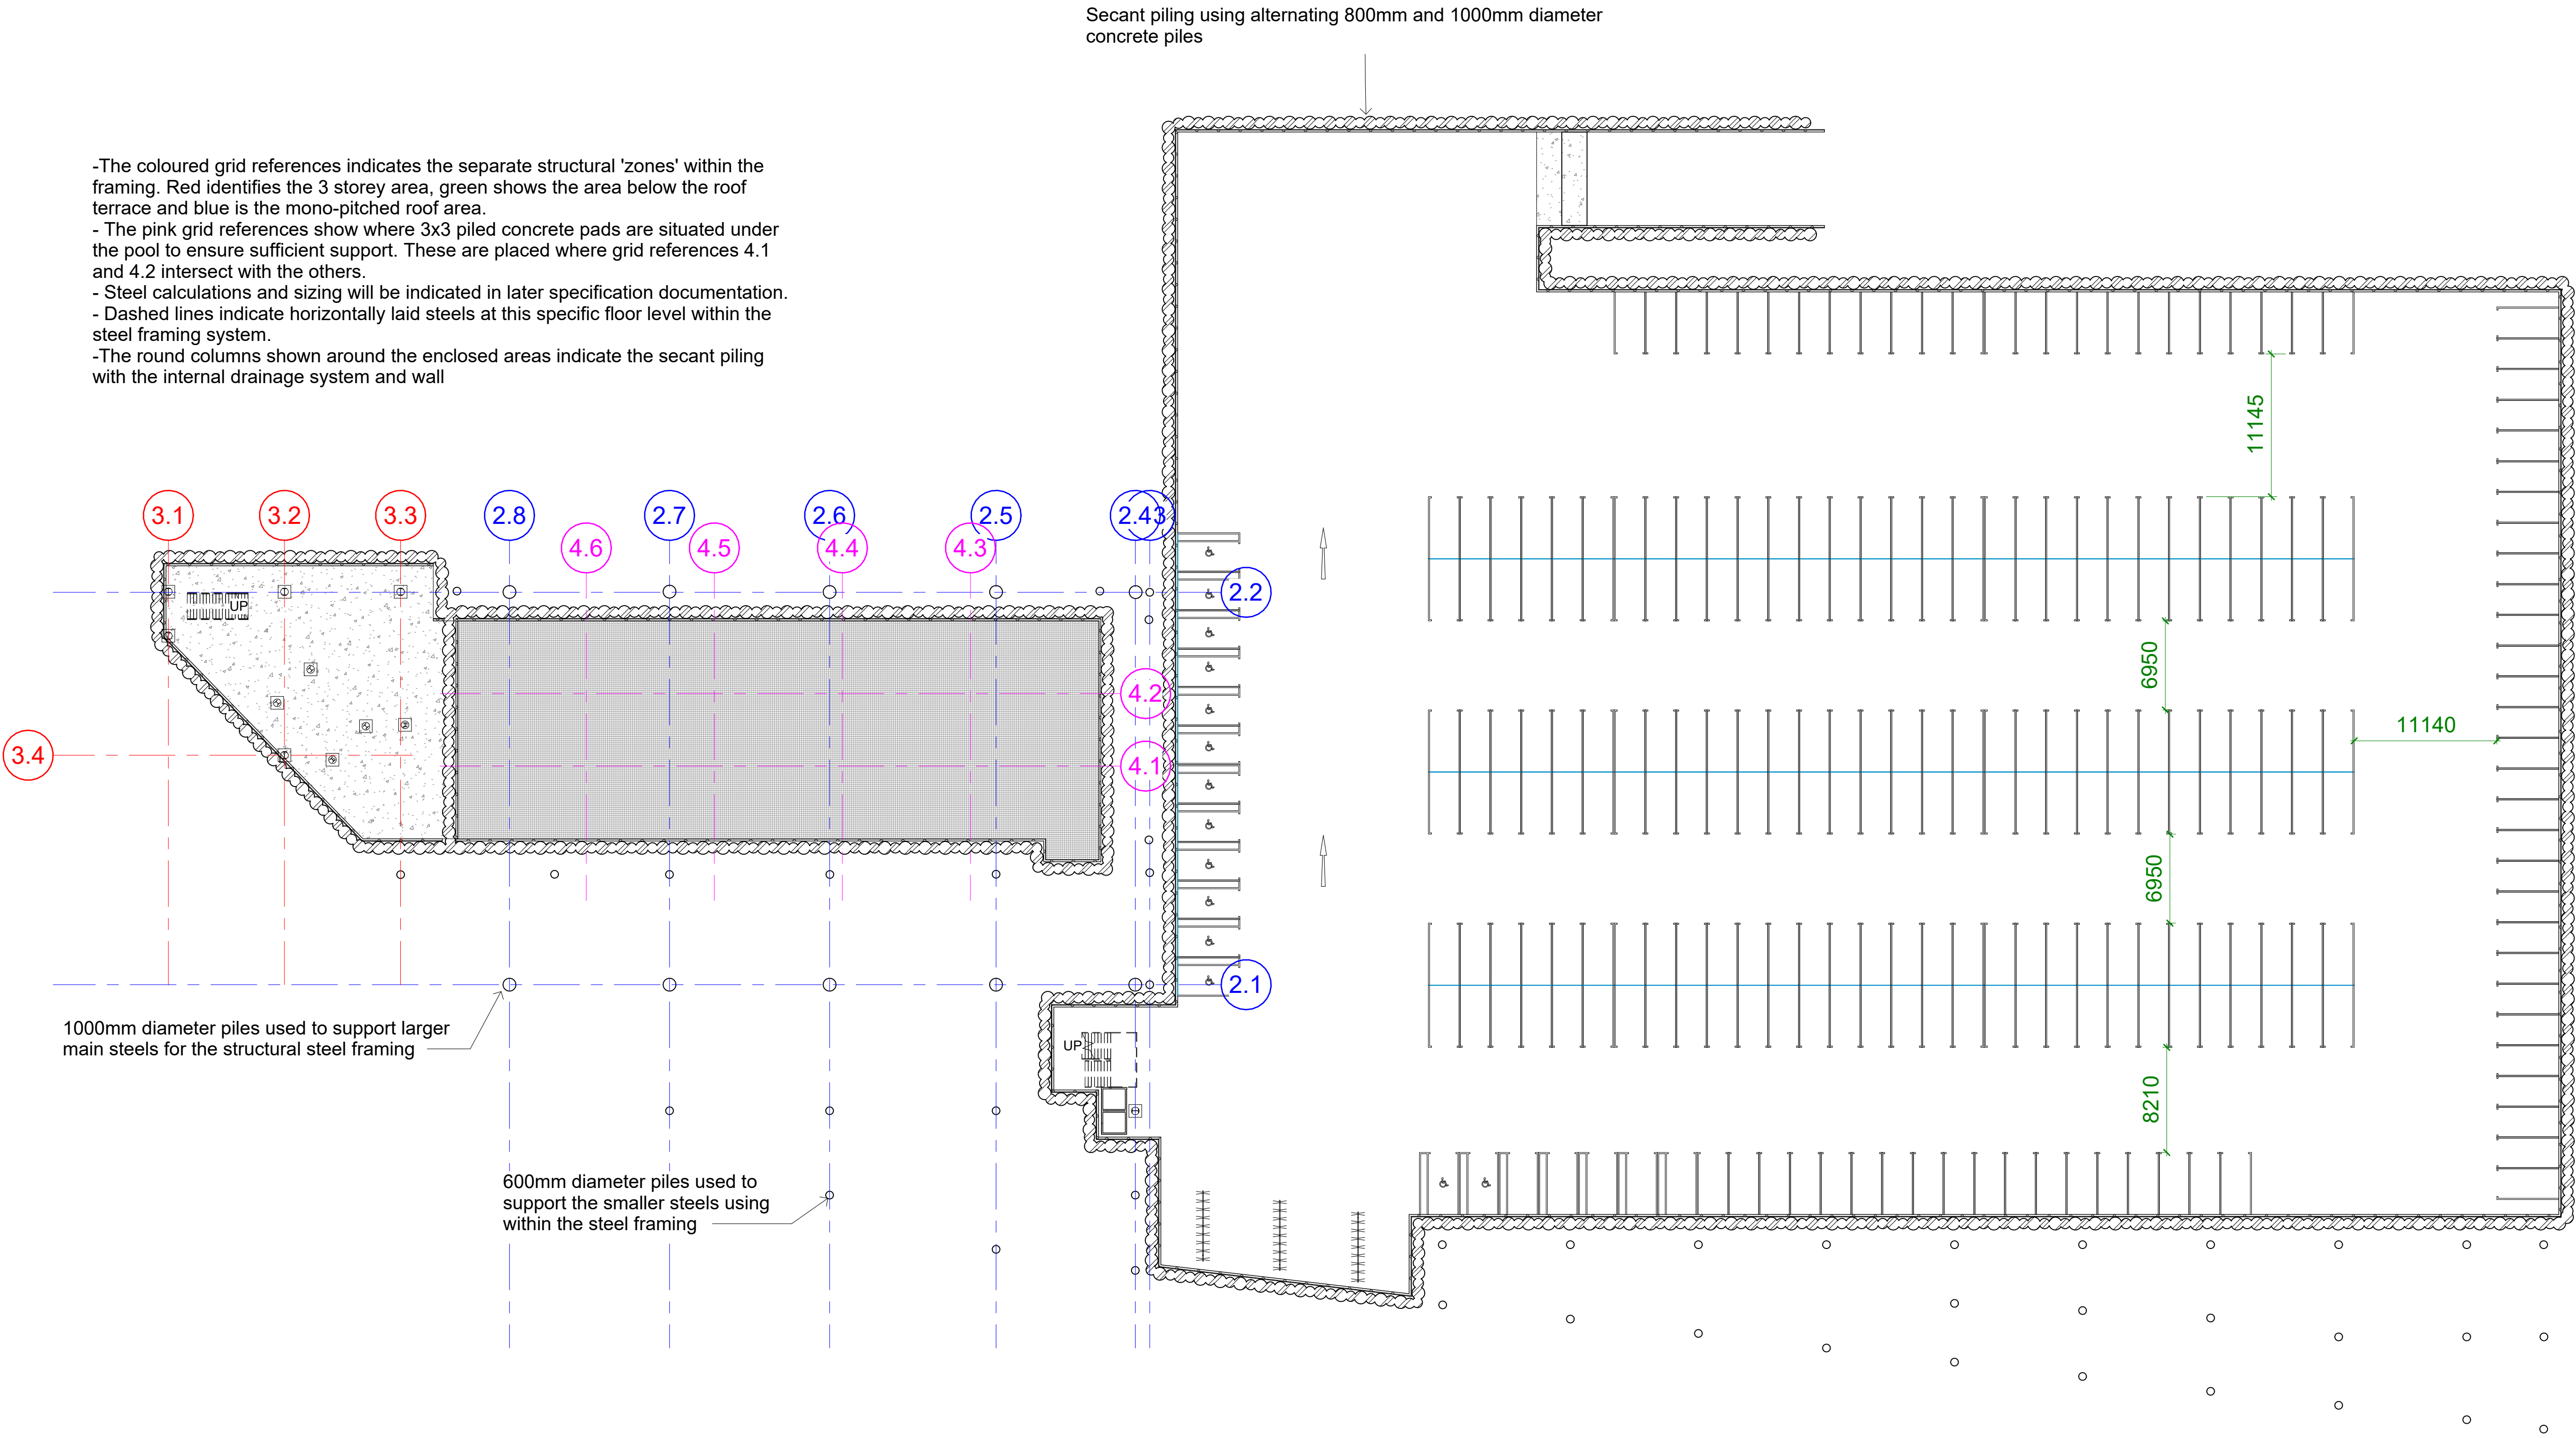

Lower Ground
1 : 300