




A
Drg. No. D30168/PA/0001
BAGLAN ENERGY PARK LINK ROAD - PLANNING APPLICATION - BAGLAN LINK BRIDGE AND ROAD 3 TO 4 LINK - GENERAL ARRANGEMENT
Project

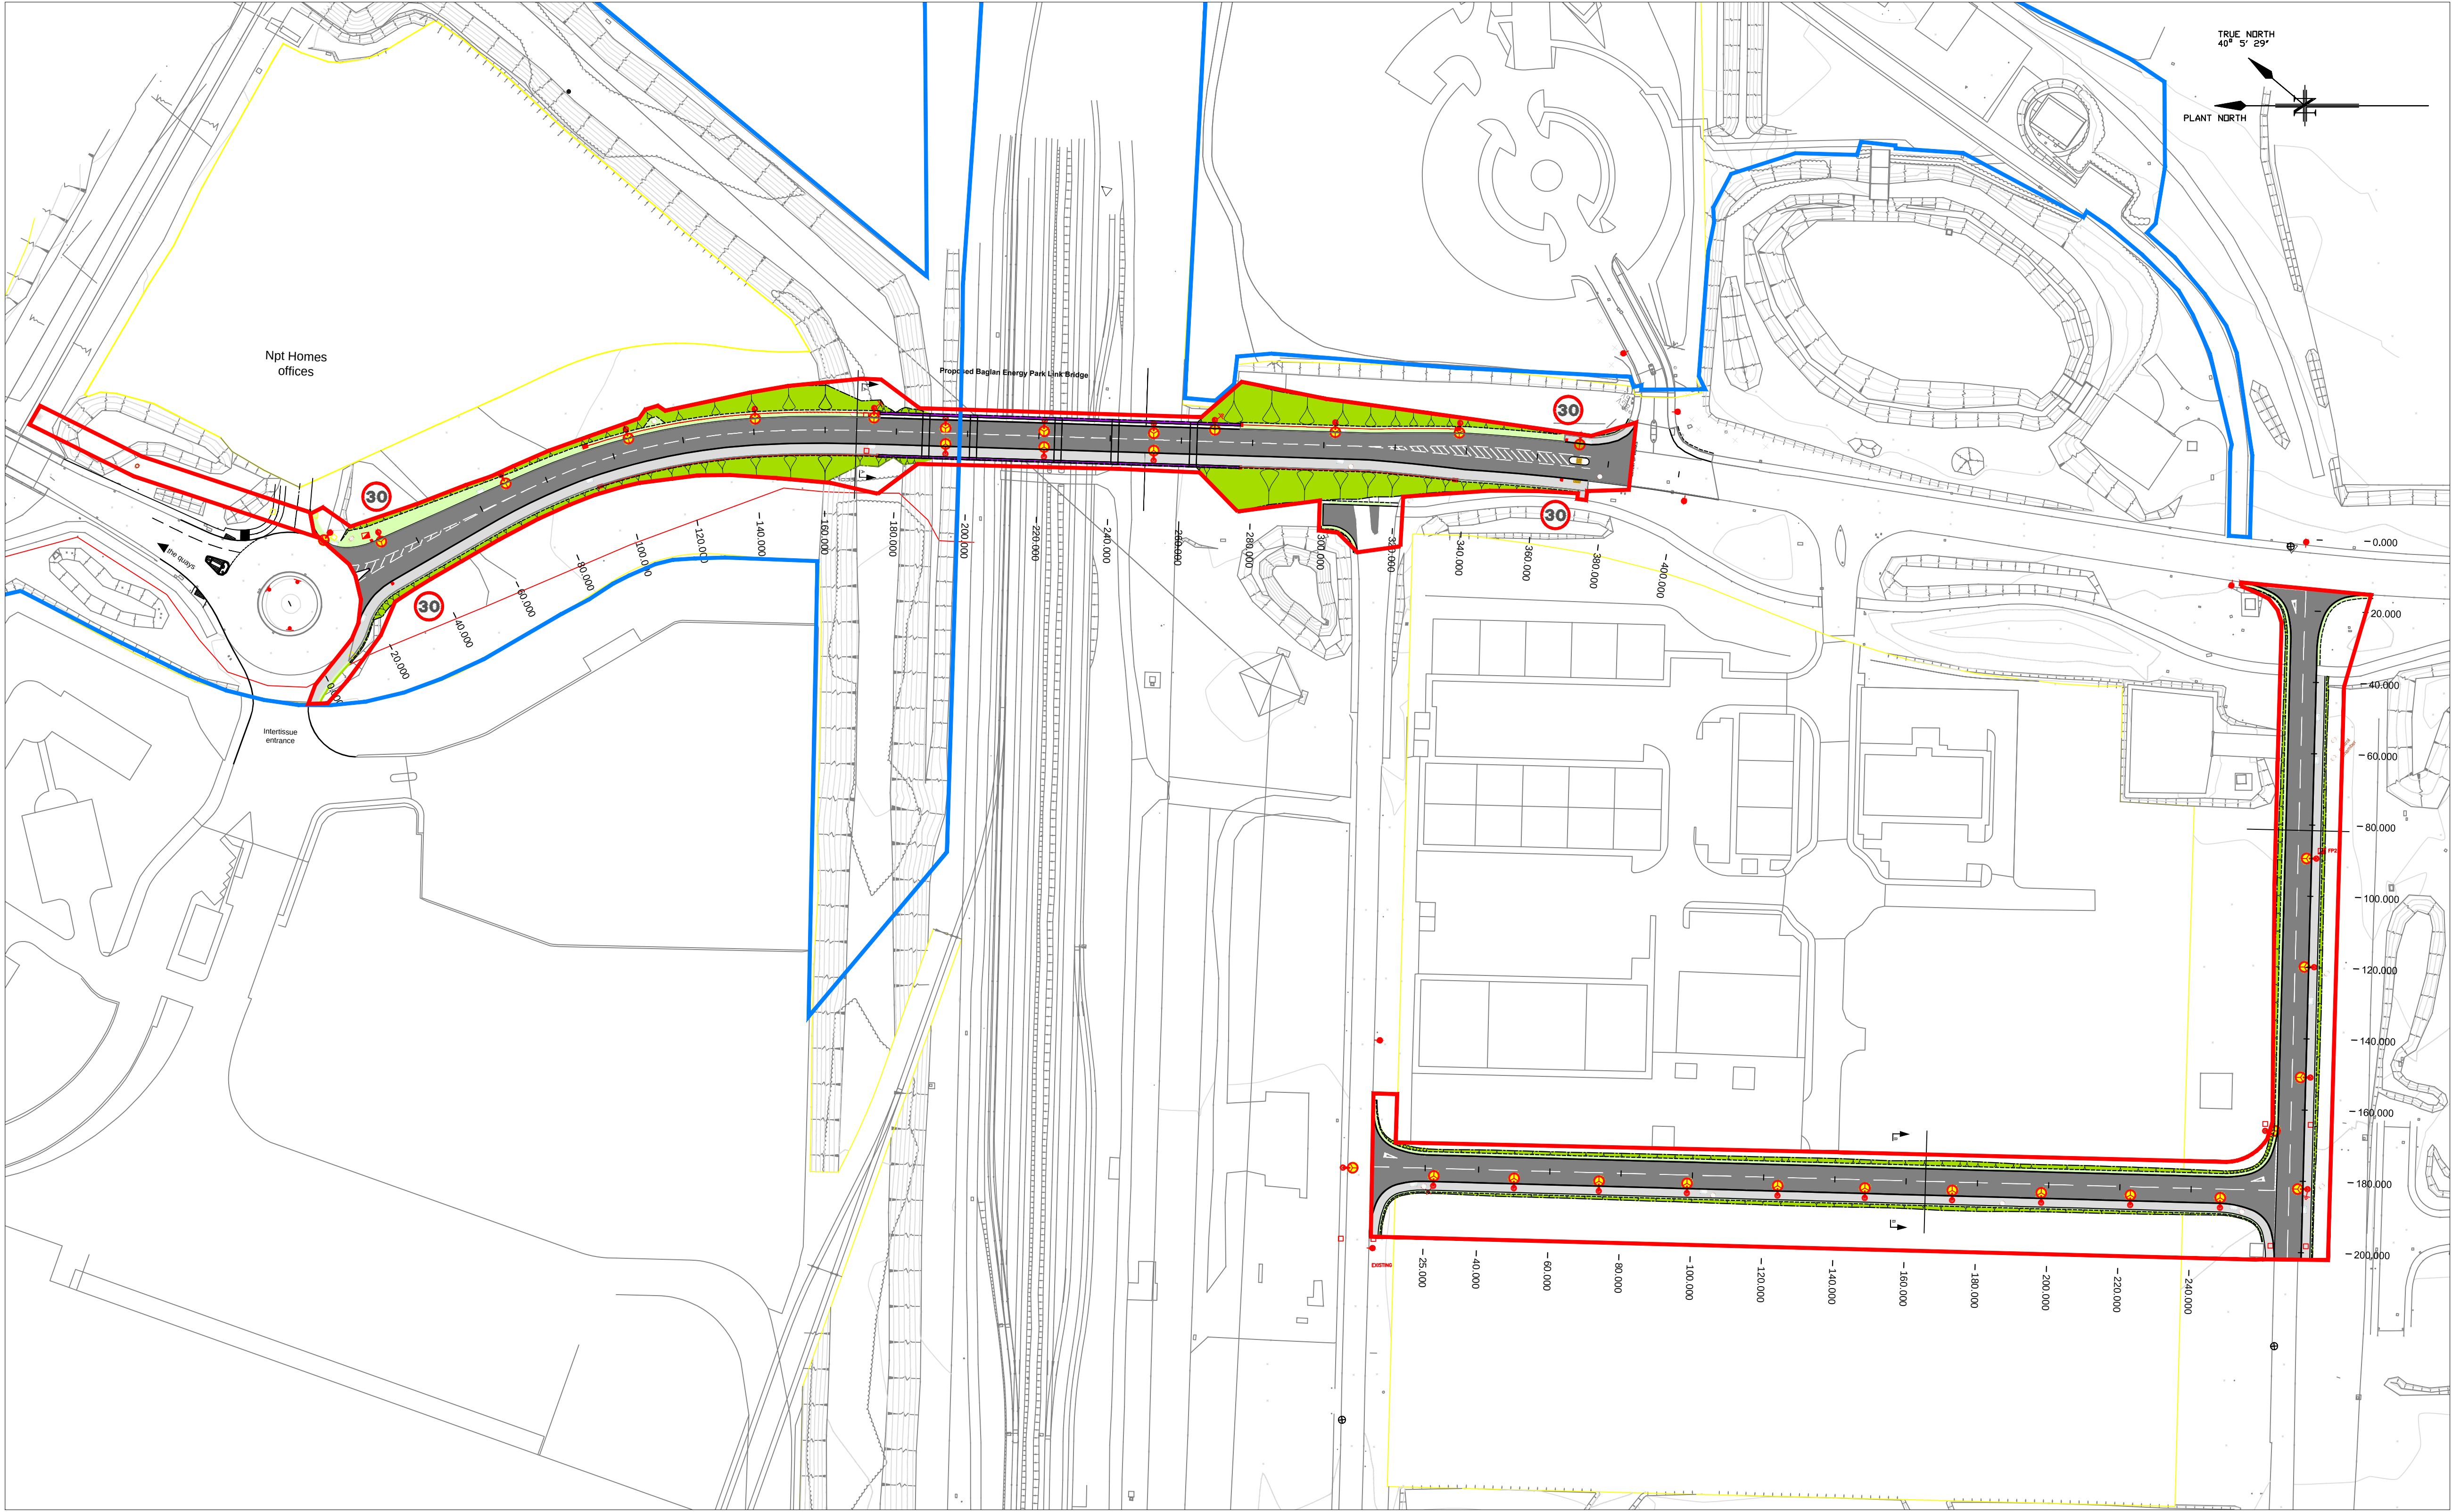

GENERAL ARRANGEMENT - BAGLAN LINK BRIDGE AND ROAD 3 TO 4 LINK ROAD
Scale 1:1000

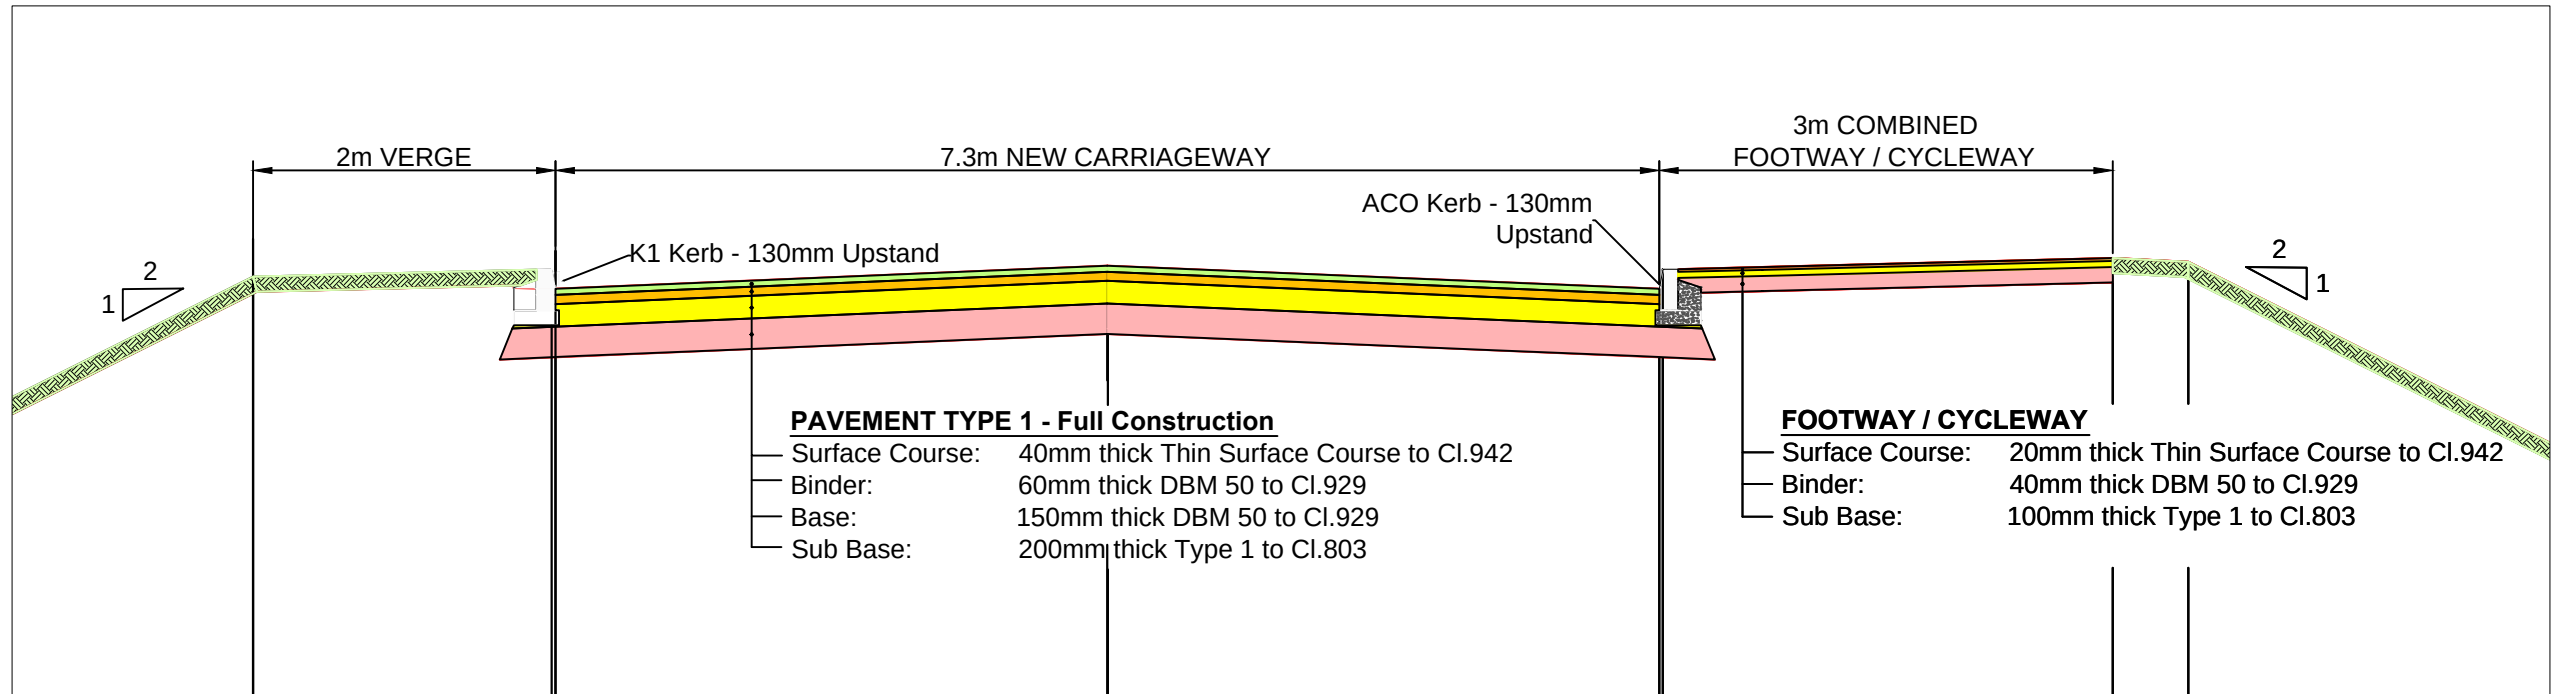

SECTION A-A

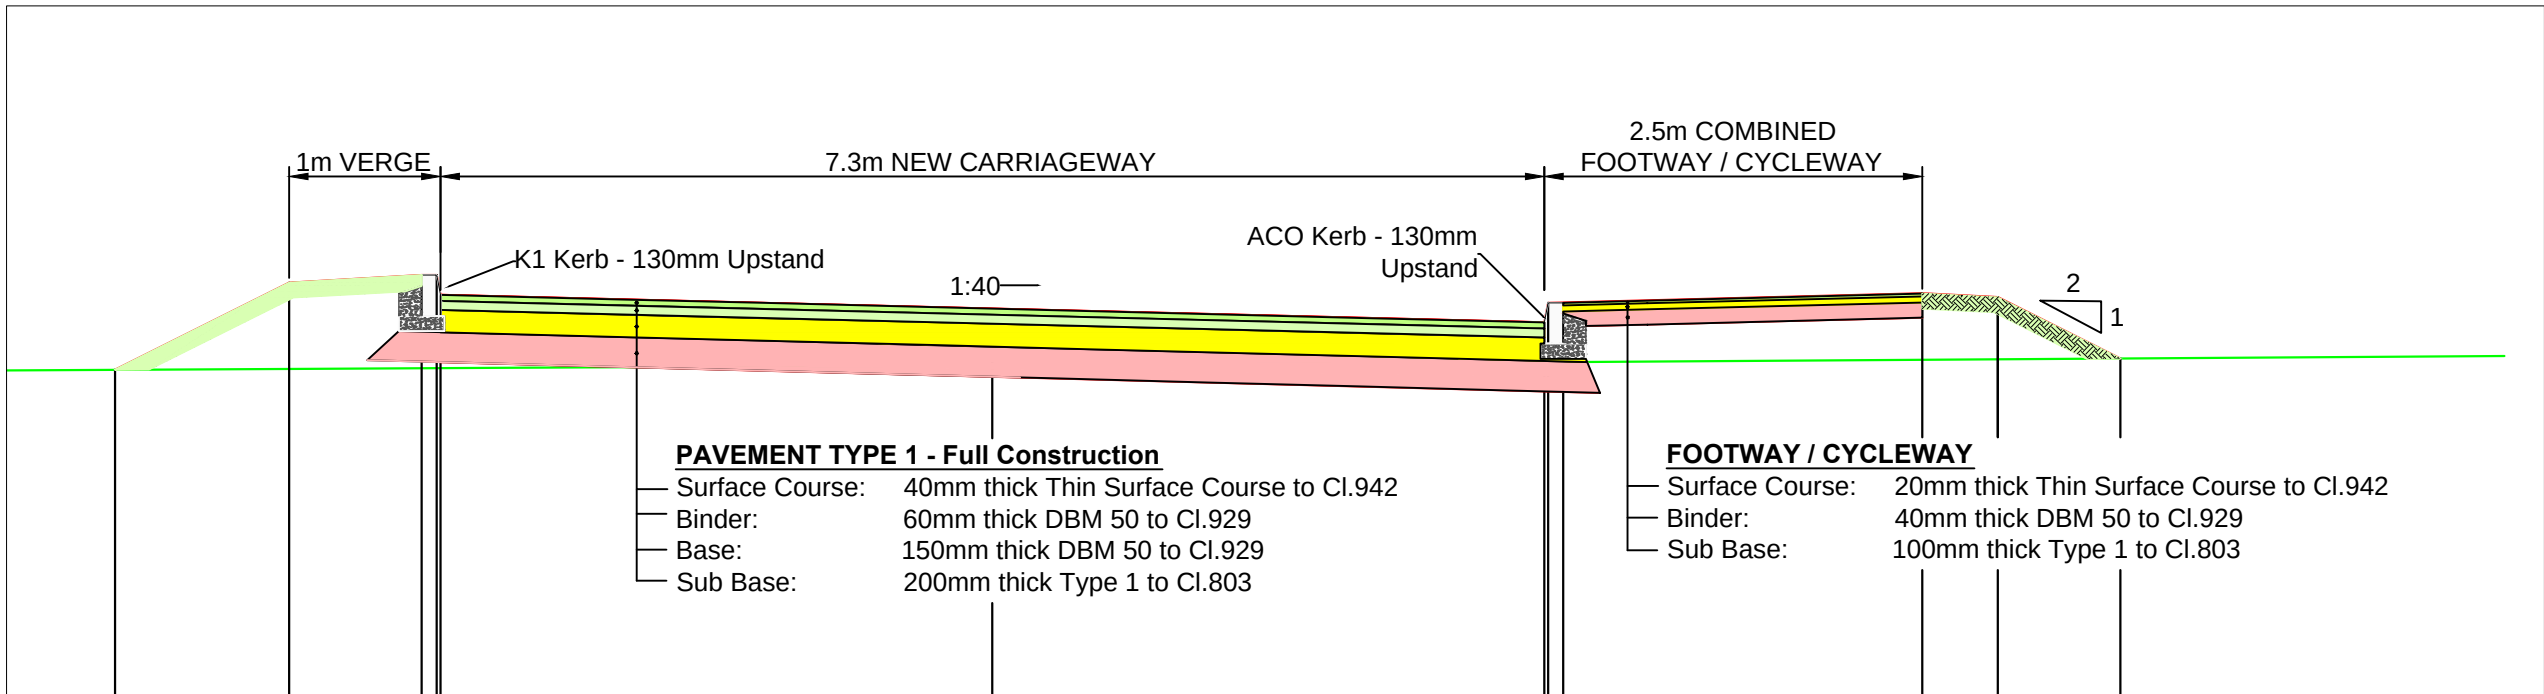

TYPICAL SECTION THROUGH NEW HIGHWAY and LINK ROAD
Scale 1:50

SECTION B-B

NOTES

- 1 THIS IS A C.A.D. DRAWING AND SHOULD NOT BE AMENDED BY HAND.
- 2 All dimensions in millimetres unless otherwise stated.

LEGEND

- Road Restraint System
- Pedestrian Guard Rail
- Timber Post and Four Rail Fence
- Existing Fence
- Single arm lighting columns (symbols vary)
- Regulatory Road Signs Lit
- Proposed cycleway / footway construction
- Tactile Dropped Crossings
- Proposed Carriageway
- Proposed Verges
- Embankments
- Concrete construction
- Walls and Structures
- Proposed Pedestrian Traffic Island
- Planning outline
- Land adjoining planning outline owned by NPTCBC

A	RED LINE BOUNDARY ALTERED	AJP	AJP	EMJ	6.6.13
Rev	Details	Dr	Ch	Ap	Date

Client



JOHN S. FLOWER, BSc, CEng, CEnv, FICE, MCIHT
CORPORATE DIRECTOR OF ENVIRONMENT
THE QUAYS, BRUNEL WAY
BAGLAN ENERGY PARK
NEATH SA11 2GG

Project
BAGLAN ENERGY PARK LINK BRIDGE
PLANNING APPLICATION
BAGLAN LINK BRIDGE AND ROAD 3 TO 4 LINK
GENERAL ARRANGEMENT

File No. DC 5/27		Financial Code No. 26.007500.B054.261985			
Drawn AAI	Checked	LWD	Approved	RG	
Date JUNE 2013	Date JUNE 2013	Date JUNE 2013	Date JUNE 2013	JUNE 2013	
Scales	AS SHOWN				
Drawing No. D30168/PA/0001				A	