



www.autodesk.com/revit

Consultant
Address
Address
Phone
Fax
e-mail

Consultant
Address
Address
Phone
Fax
e-mail

Consultant
Address
Address
Phone
Fax
e-mail

Consultant
Address
Address
Phone
Fax
e-mail


[illegible]

J.H.Albrighton
Riverside Health
Centre

6003-APEX-XX-GF-M3-C-001-S01-01

Project number	6003
Date	01.05.24
Drawn by	J.H.A
Checked by	G.T
S.1	
Scale	1 : 100

01/05/2024 12:52:04

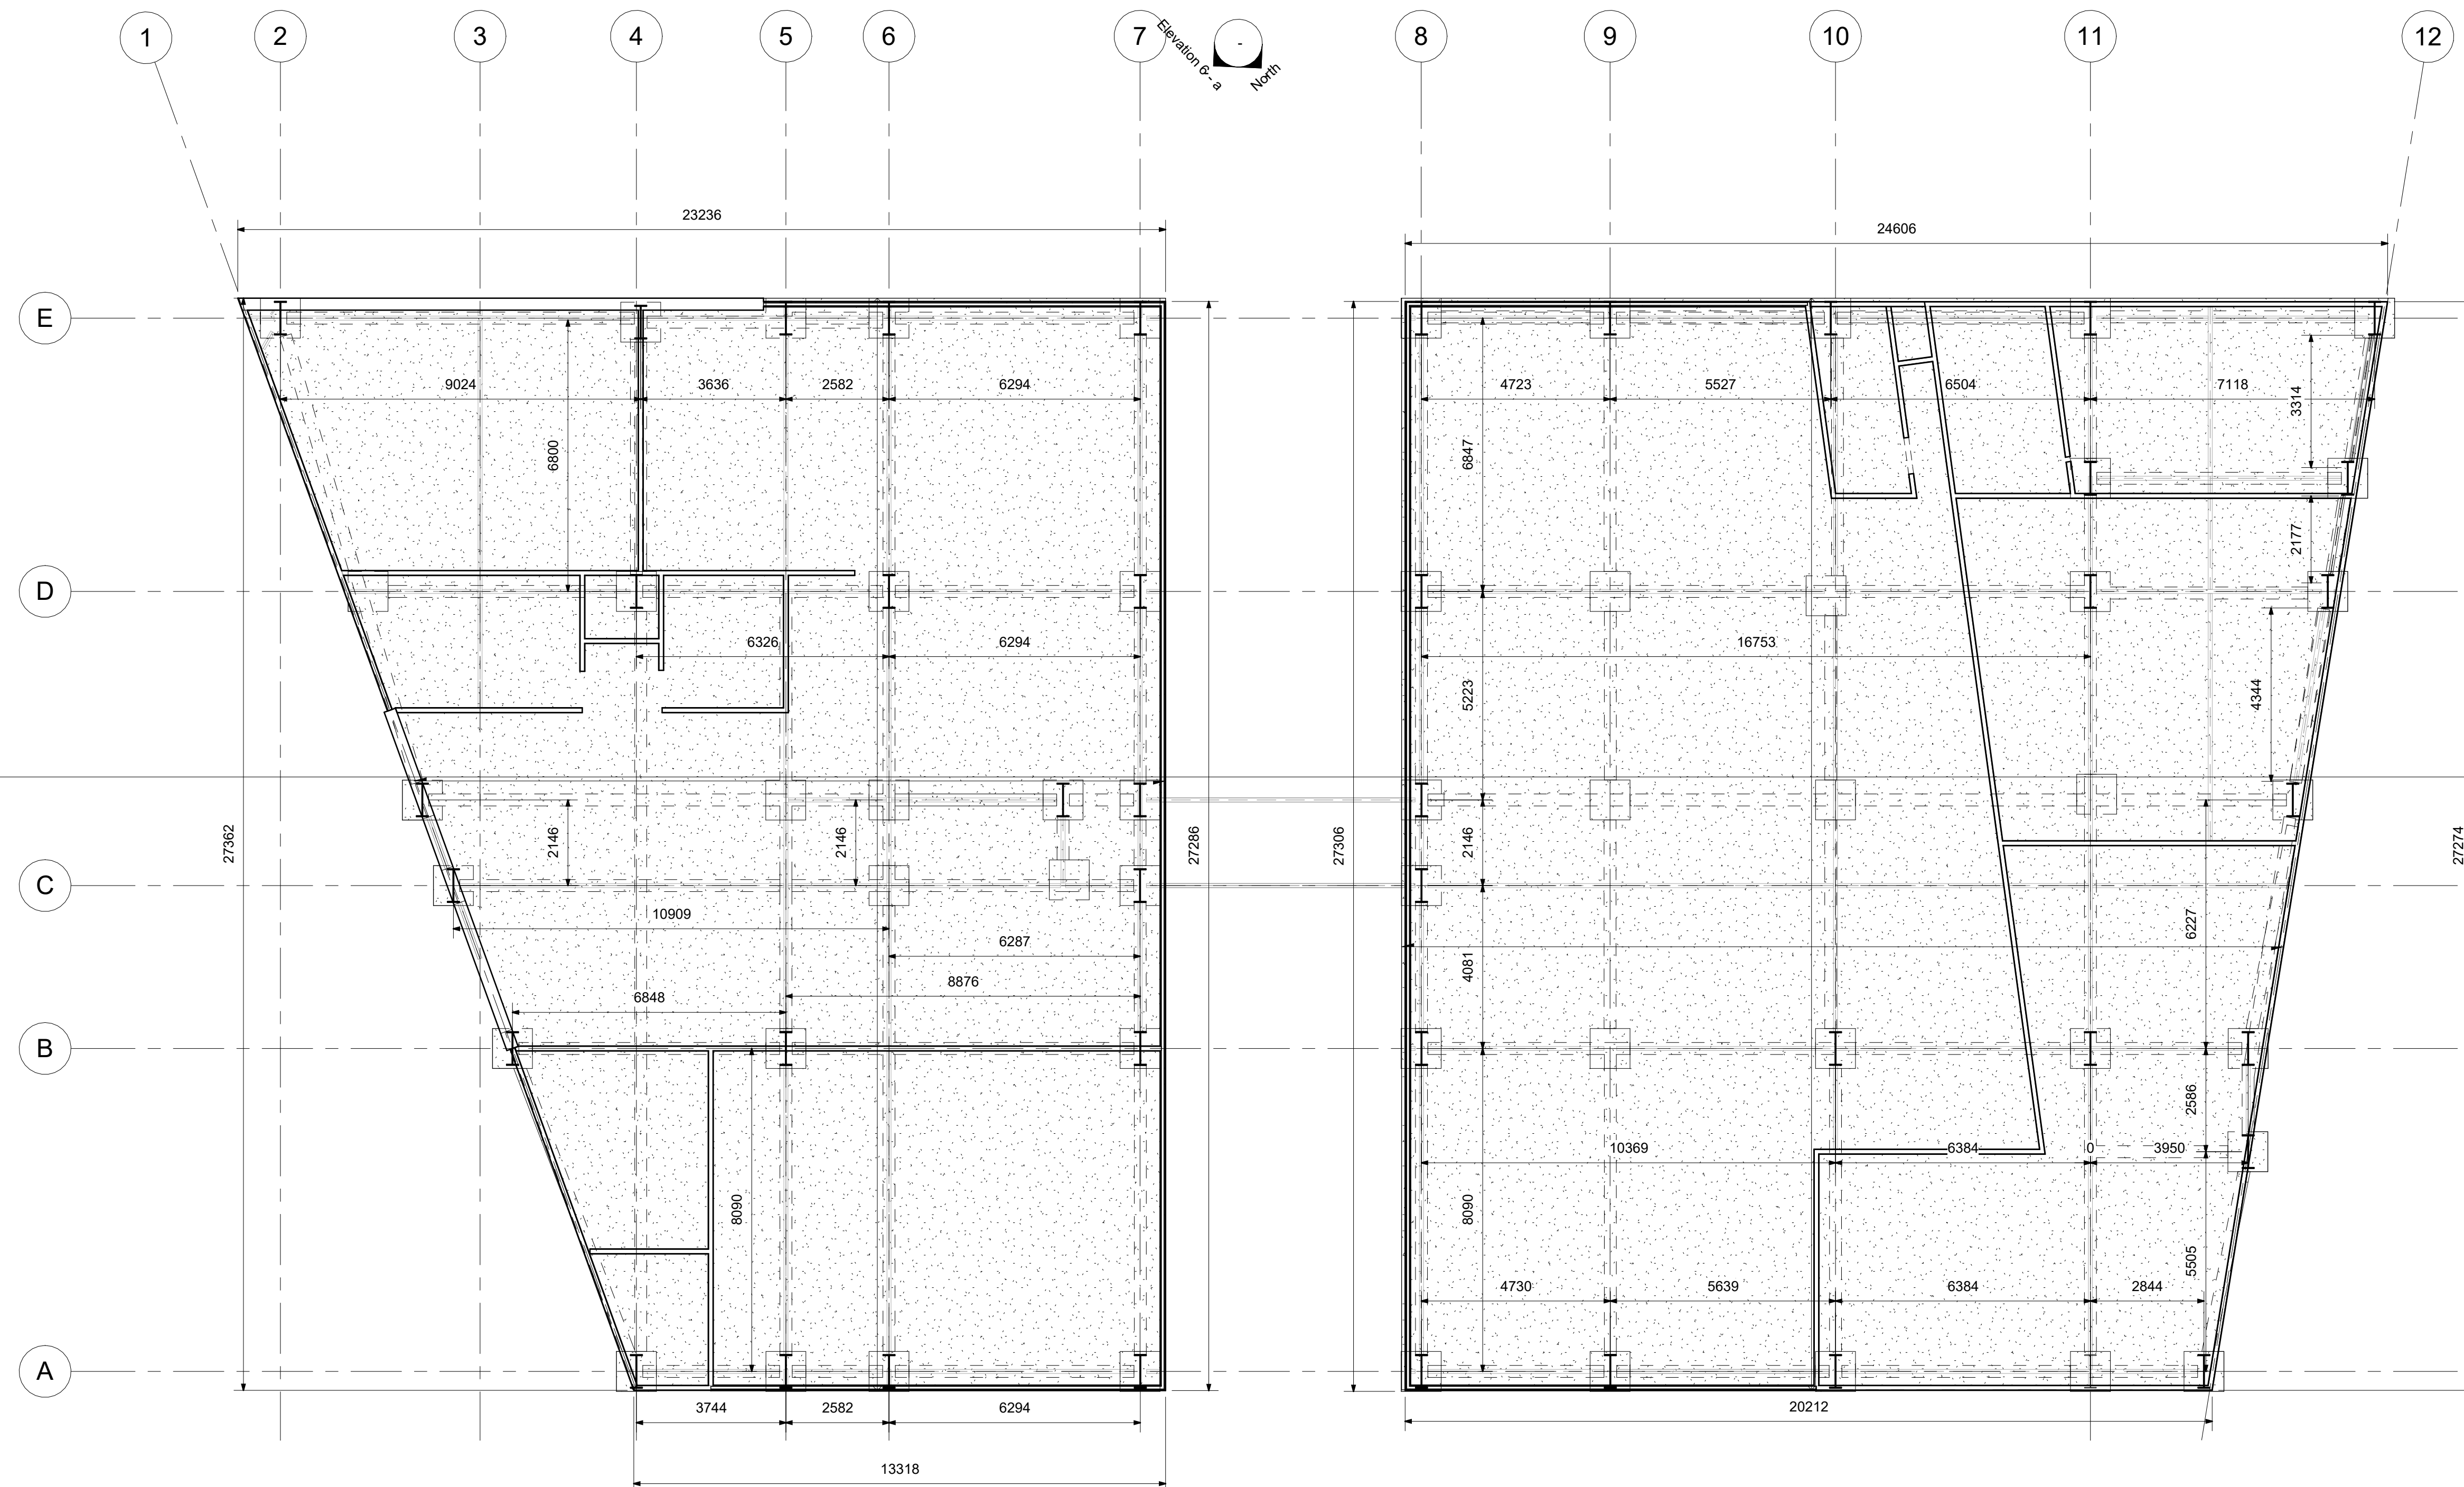

1 Level 0-Ground Floor
1 : 100



Consultant
Address
Address
Phone
Fax
e-mail

Consultant
Address
Address
Phone
Fax
e-mail

Consultant
Address
Address
Phone
Fax
e-mail

Consultant
Address
Address
Phone
Fax
e-mail


[illegible]

J.H.Albrighton
Riverside Health
Centre

6003-APEX-XX-B1-M3-C-002-S01-01

Project number	6003
Date	01.05.24
Drawn by	J.H.A
Checked by	G.T
S.2	
Scale	1 : 100

01/05/2024 12:52:20

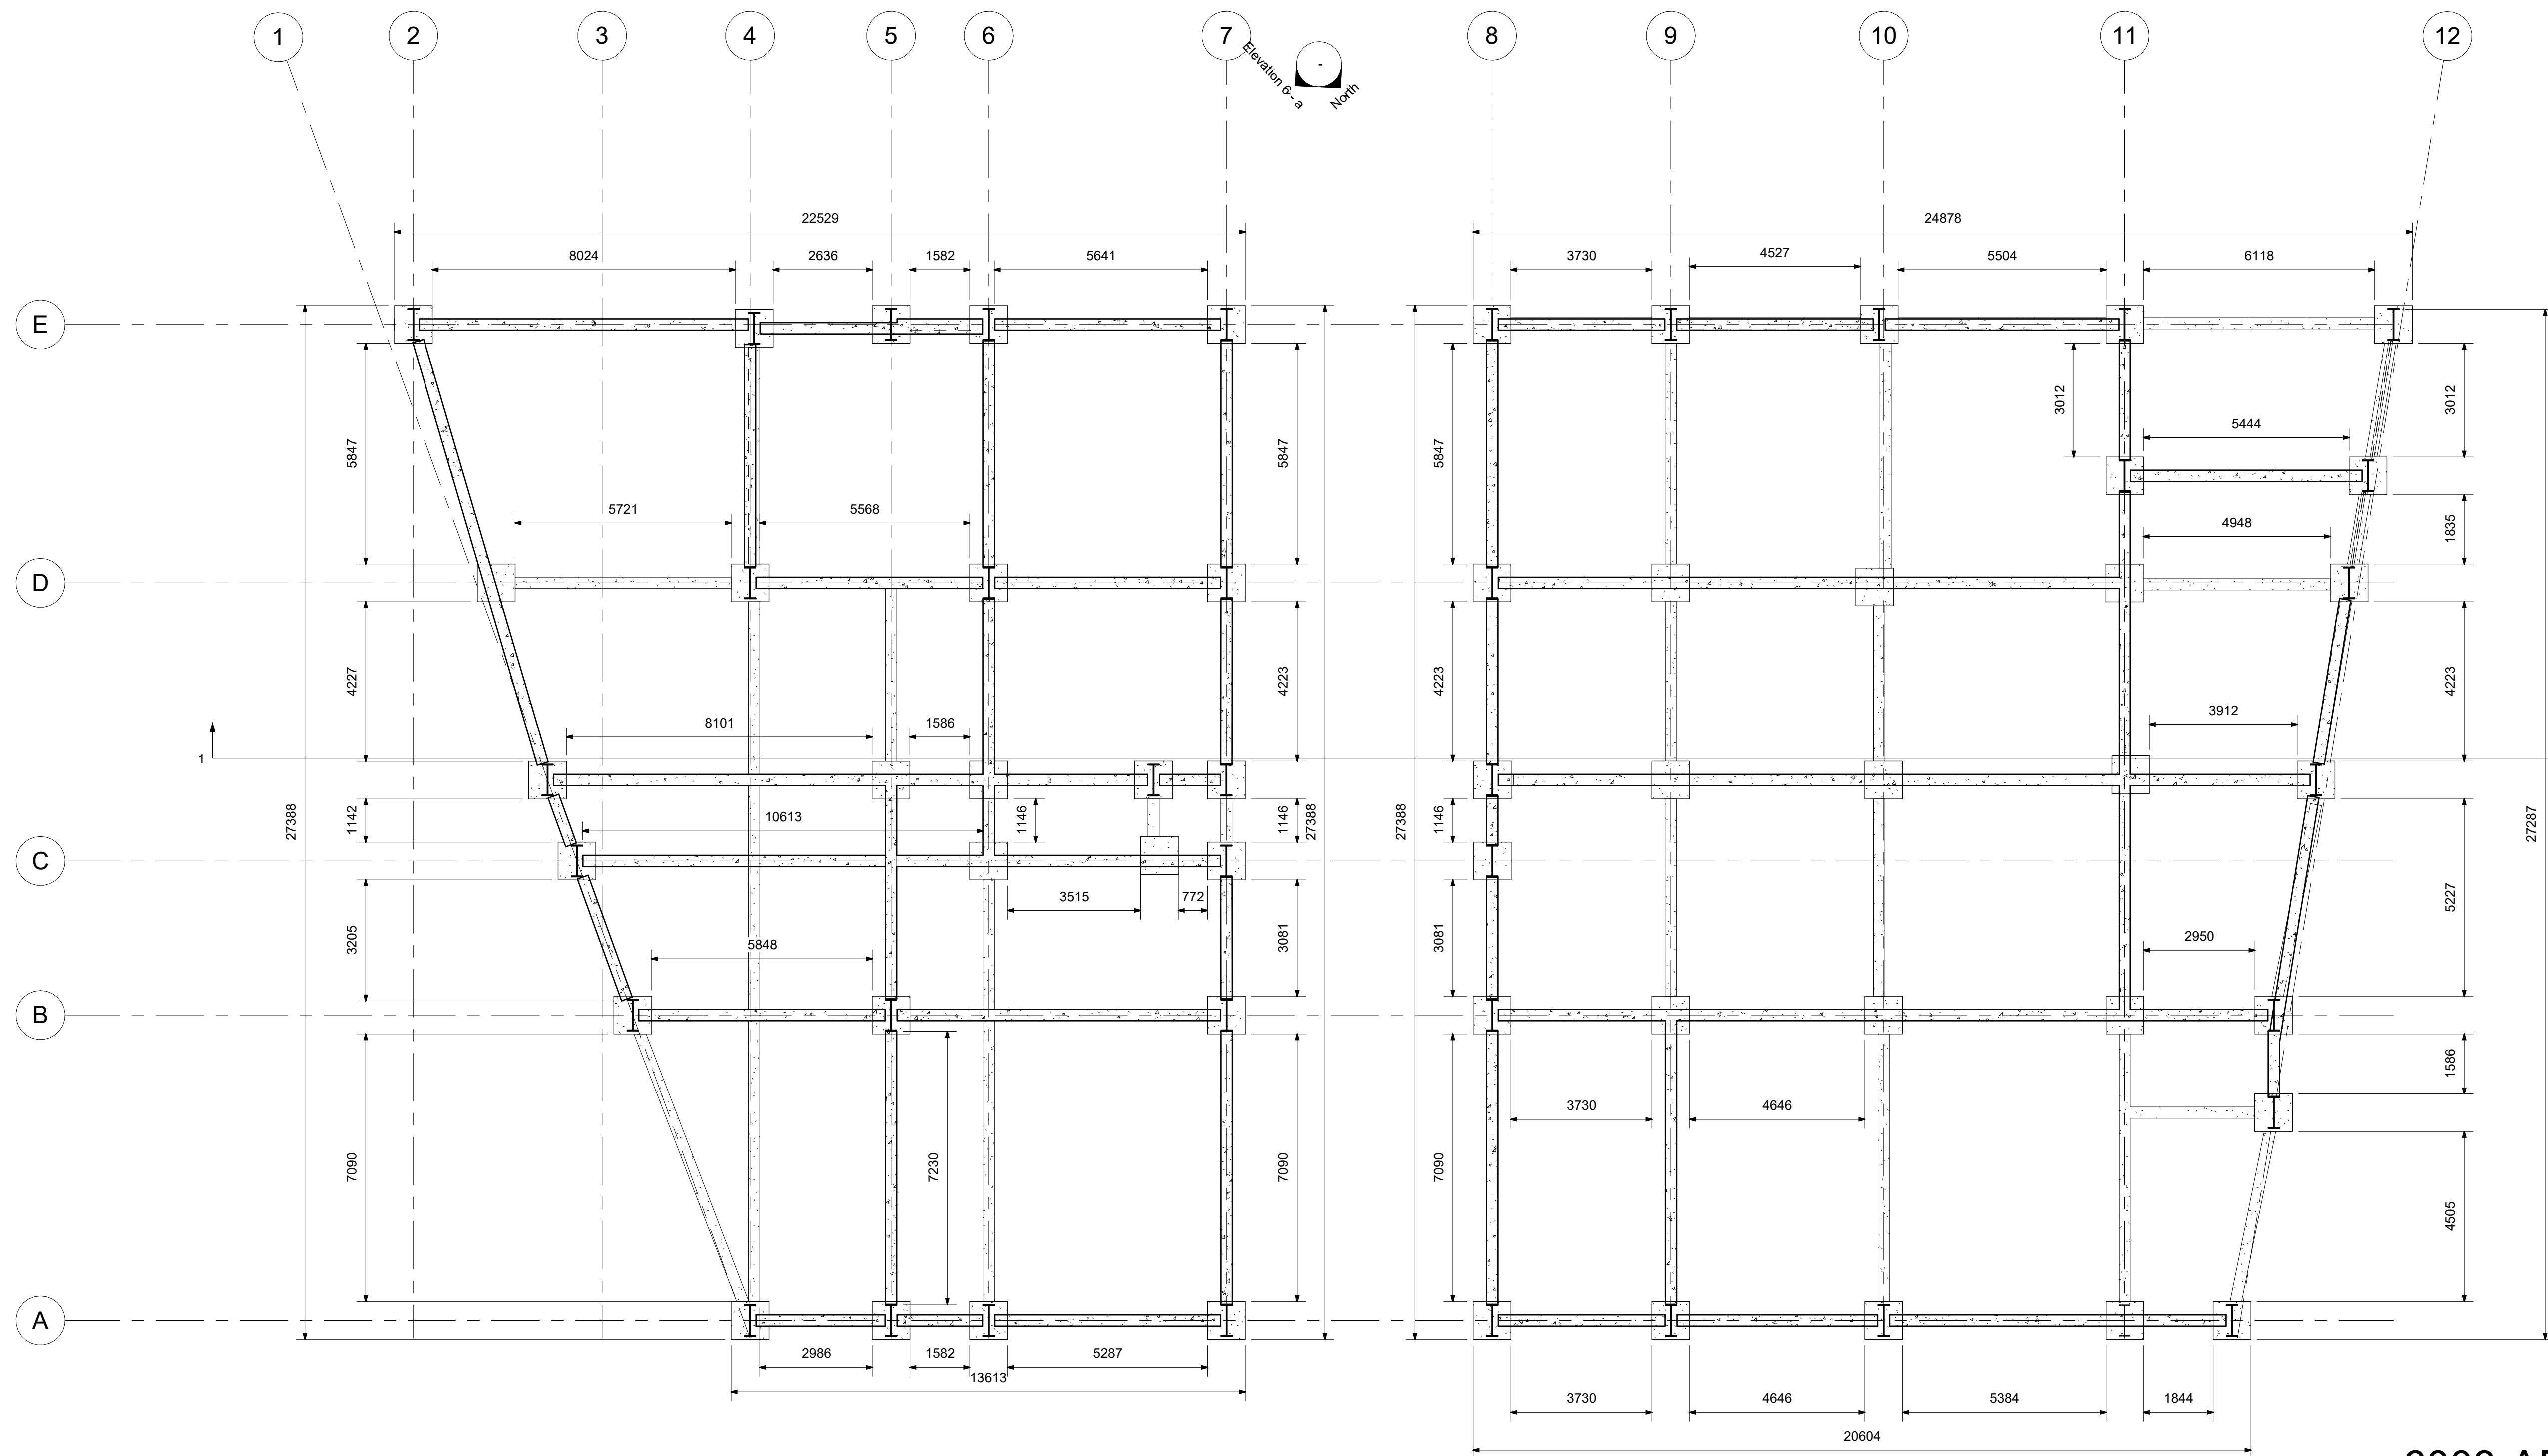

1 Level-1- Foundations
1 : 100




Consultant
Address
Address
Phone
Fax
e-mail

Consultant
Address
Address
Phone
Fax
e-mail

J.H.Albrighton
Riverside Health
Centre

Scale 1 : 100

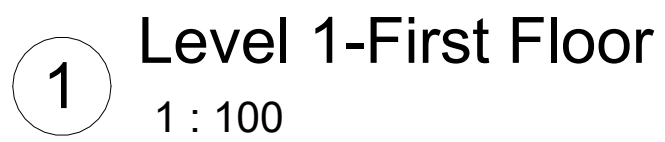



Consultant
Address
Address
Phone
Fax
e-mail

Consultant
Address
Address
Phone
Fax
e-mail


[illegible]

J.H.Albrighton
Riverside Health
Centre

6003-APEX-XX-02-M3-C-004-S01-01

Project number	6003
Date	01.05.24
Drawn by	J.H.A
Checked by	G.T
S.4	
Scale	1 : 100

01/05/2024 12:53:05

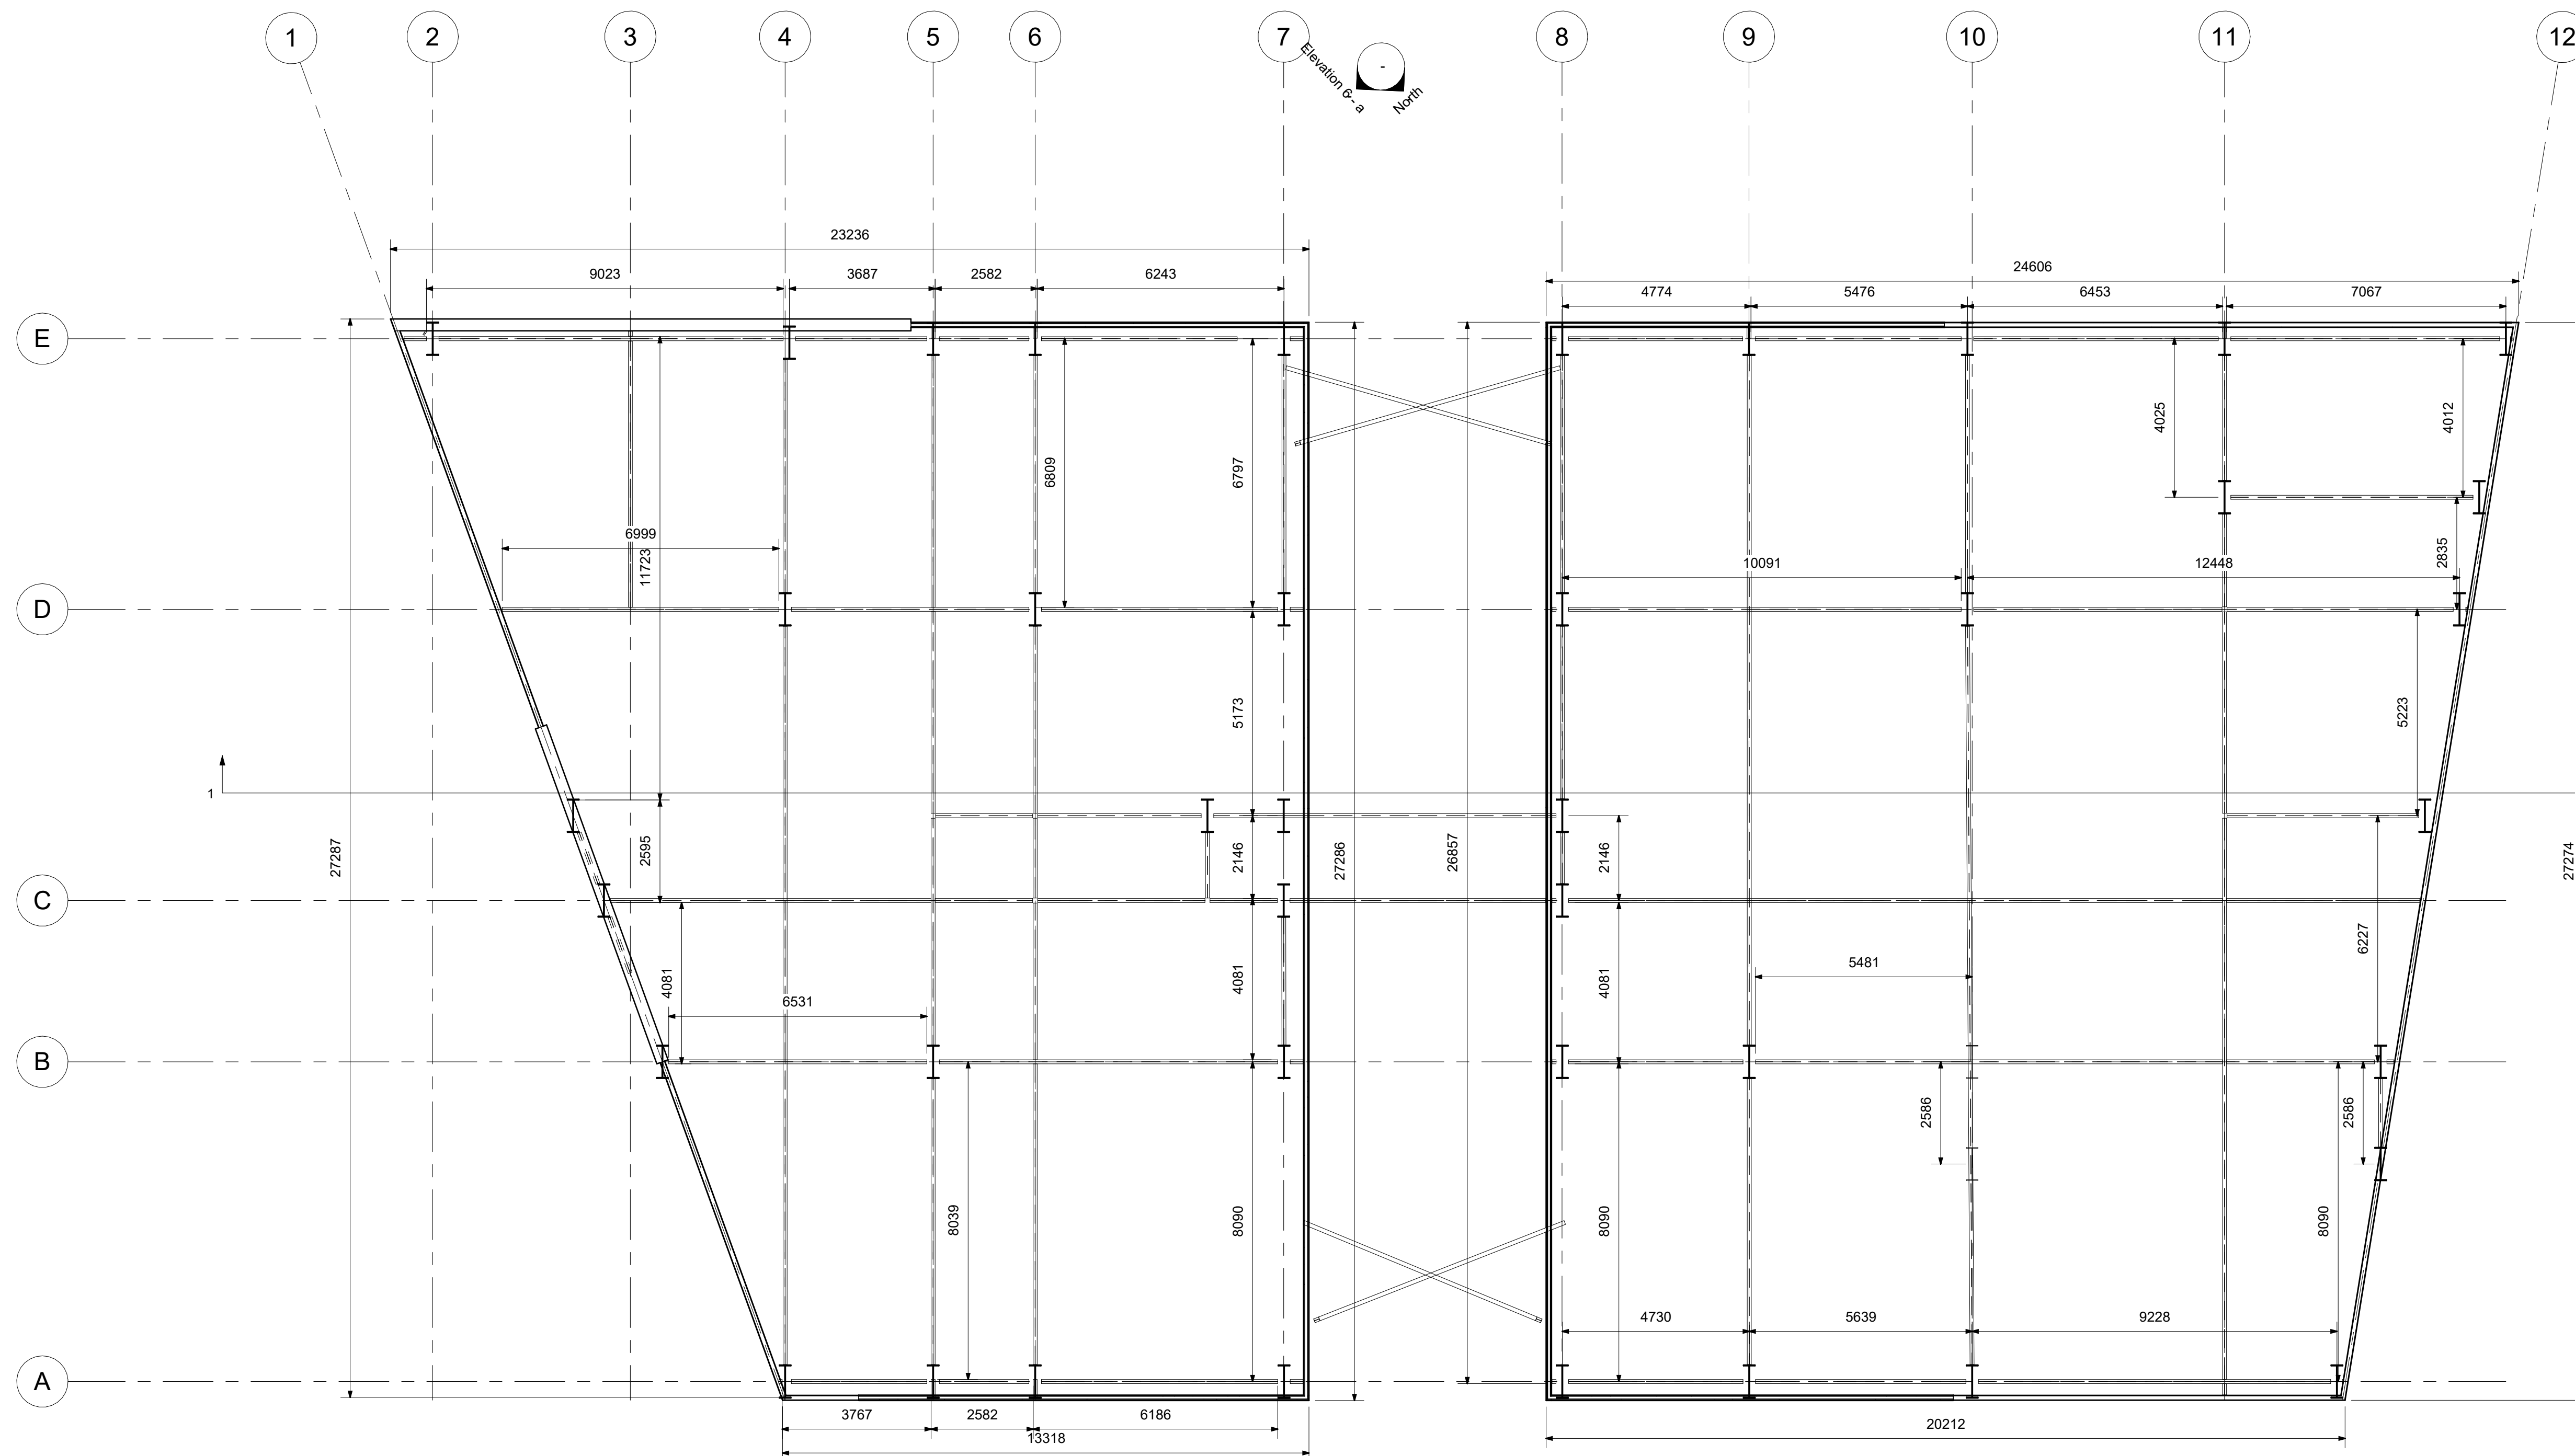

1 Level 2- Second Floor
1 : 100



Consultant
Address
Address
Phone
Fax
e-mail

Consultant
Address
Address
Phone
Fax
e-mail

[illegible]


J.H.Albrighton
Riverside Health
Centre

6003-APEX-XX-B1-M3-C-003-S01-01

Checked by	G.T
------------	-----

S.5

Scale	1 : 100
-------	---------

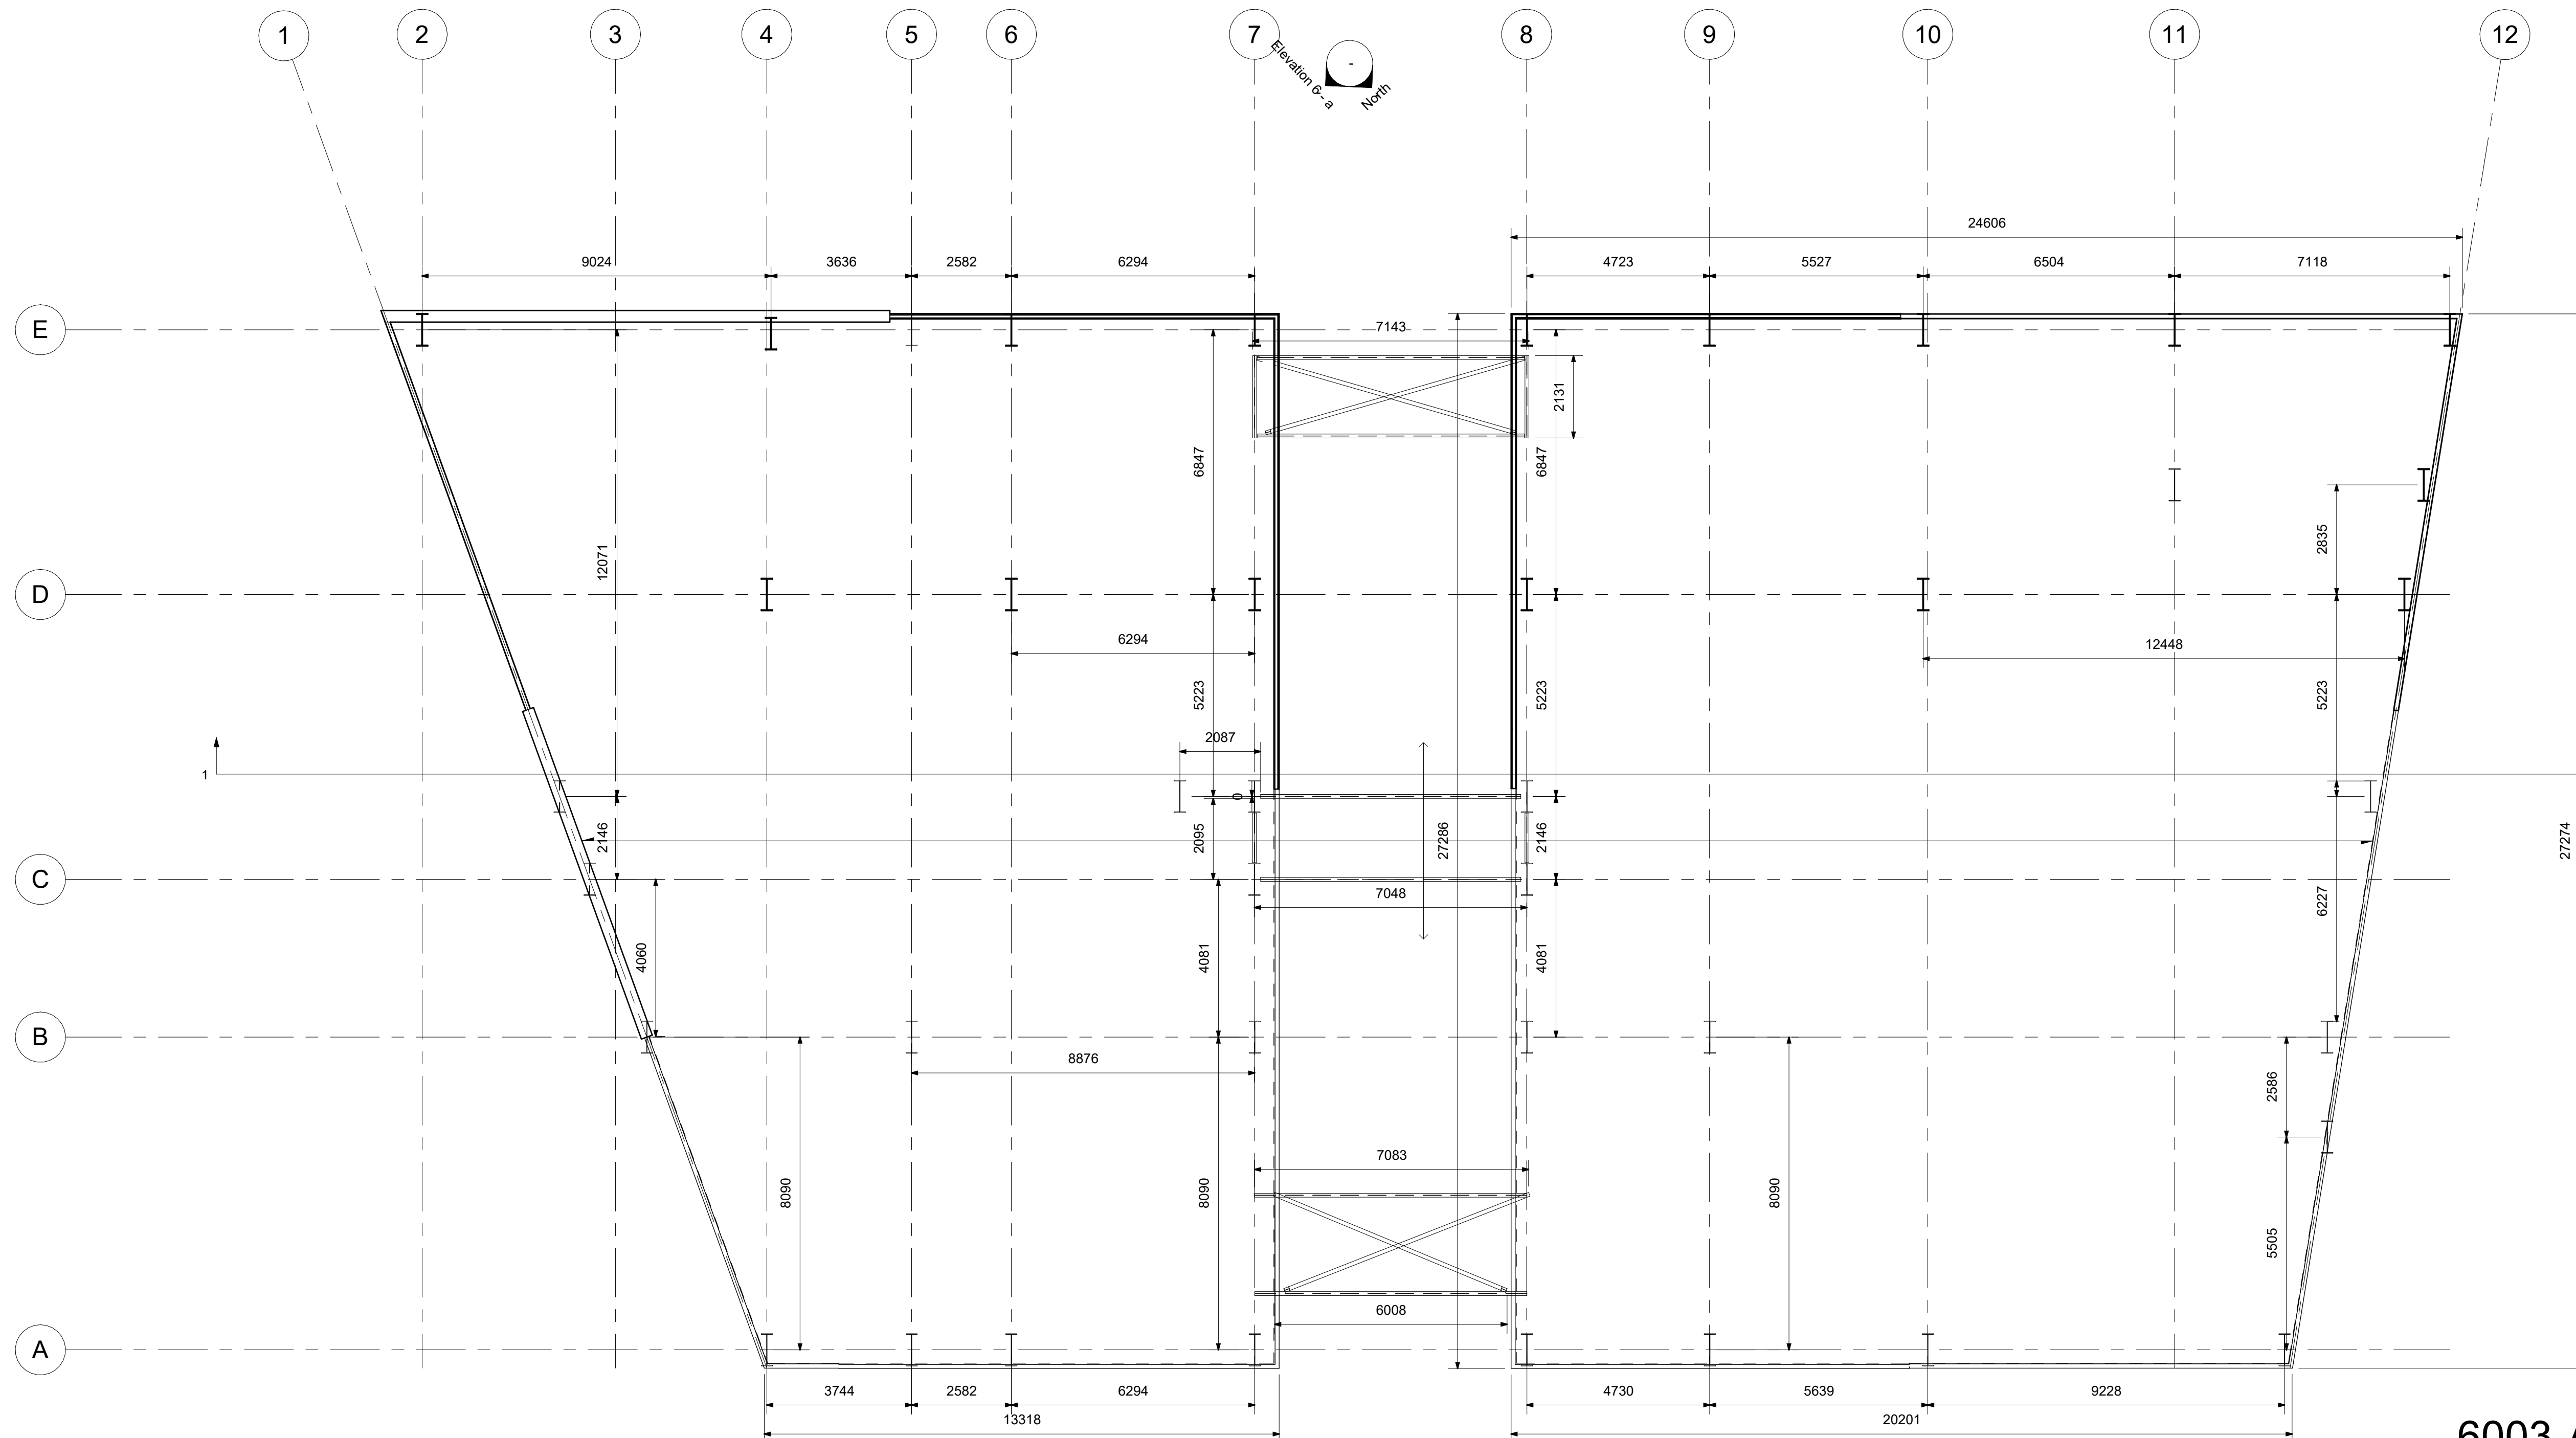

1 Level 3- Third Floor
1 : 100




www.autodesk.com/revit

Consultant
Address
Address
Phone
Fax
e-mail

Consultant
Address
Address
Phone
Fax
e-mail

Consultant
Address
Address
Phone
Fax
e-mail

Consultant
Address
Address
Phone
Fax
e-mail

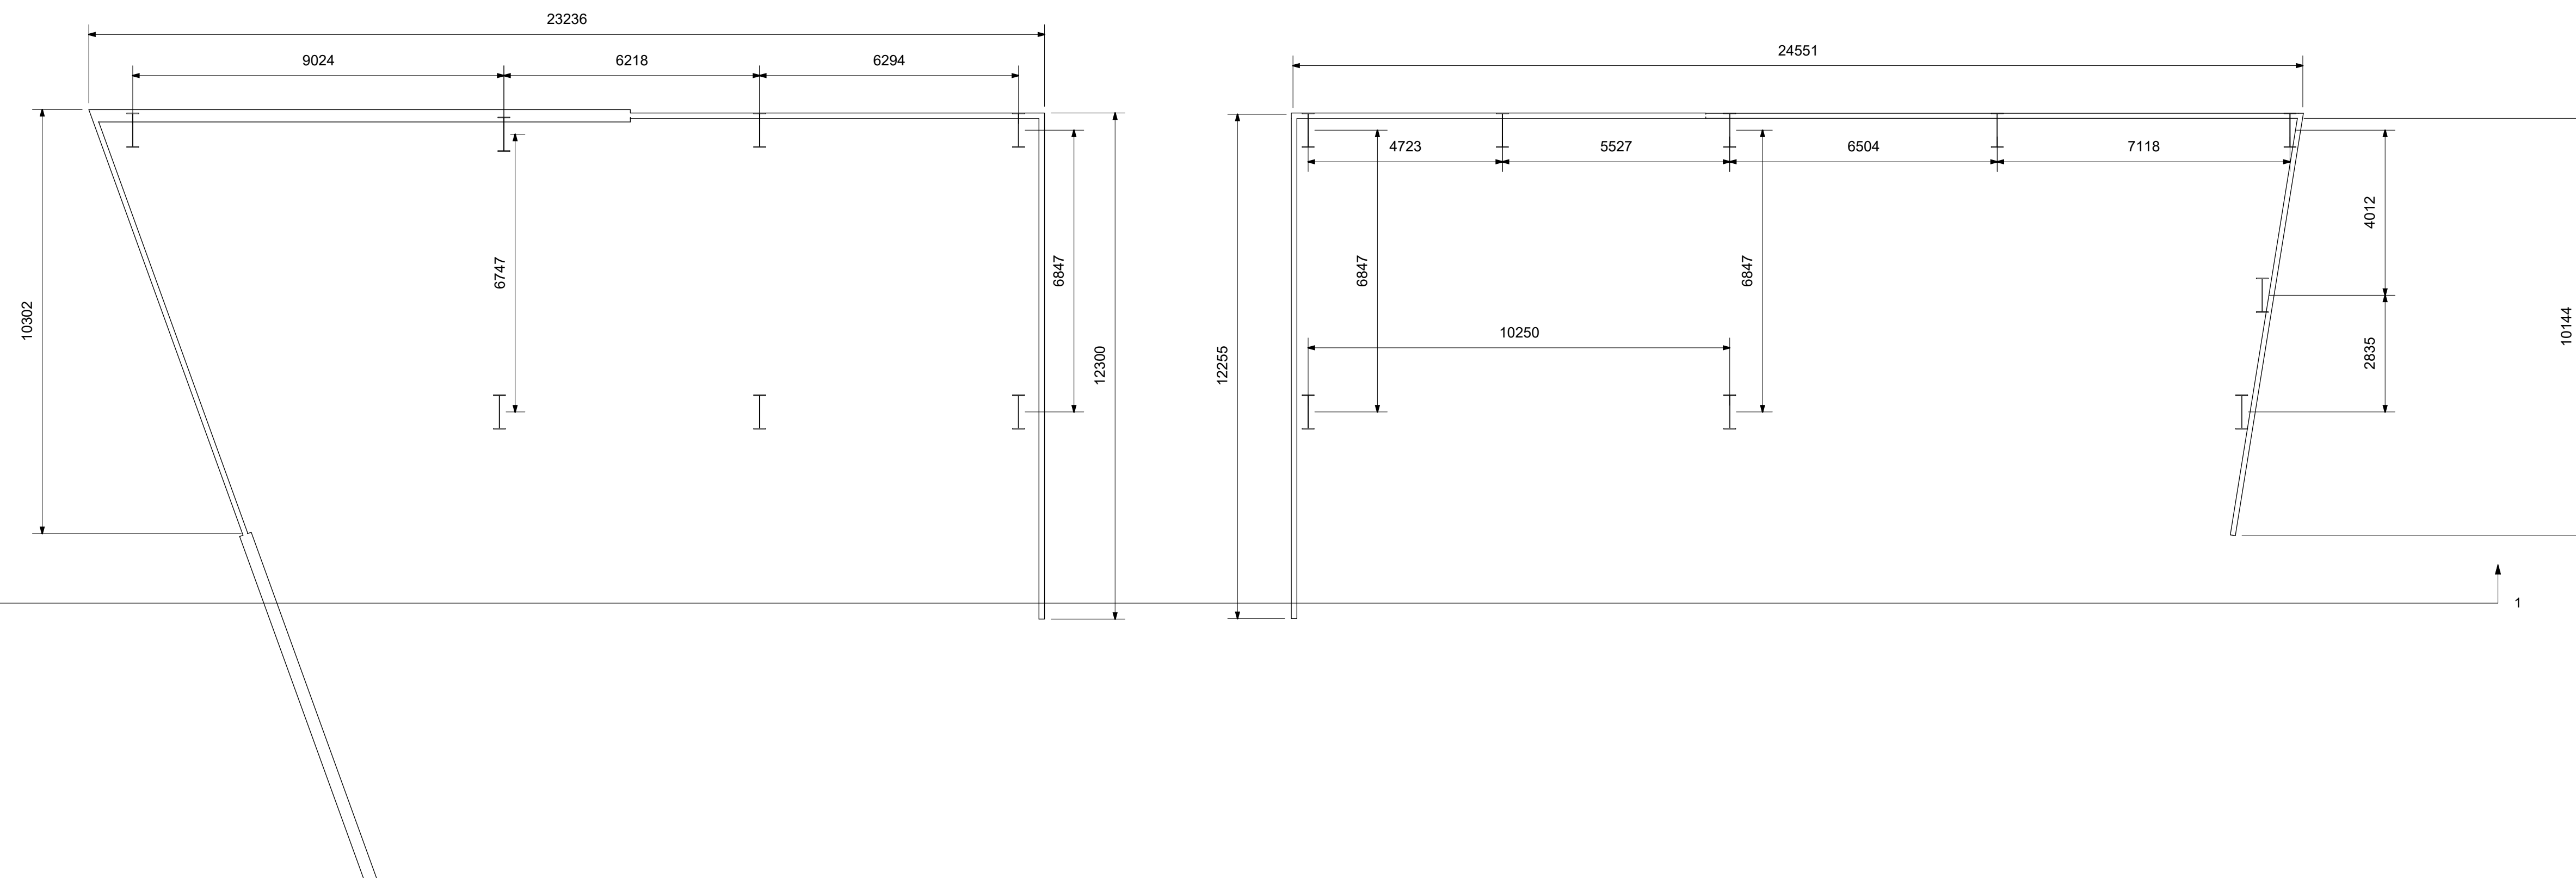[illegible]

J.H.Albrighton
Riverside Health
Centre

6003-APEX-XX-04-M3-C-006-S01-01

Project number	6003
Date	01.05.24
Drawn by	J.H.A
Checked by	G.T
S.6	
Scale	1 : 100

01/05/2024 12:53:36

1 Level 4- Eaves
1 : 100



www.autodesk.com/revit

Consultant
Address
Address
Phone
Fax
e-mail

Consultant
Address
Address
Phone
Fax
e-mail

Consultant
Address
Address
Phone
Fax
e-mail

Consultant
Address
Address
Phone
Fax
e-mail


[illegible]

J.H.Albrighton
Riverside Health
Centre

6003-APEX-XX-ZZ-M3-C-007-S01-01

Project number	6003
Date	01.05.24
Drawn by	J.H.A
Checked by	G.T
S.7	
Scale	1 : 100

01/05/2024 12:53:52

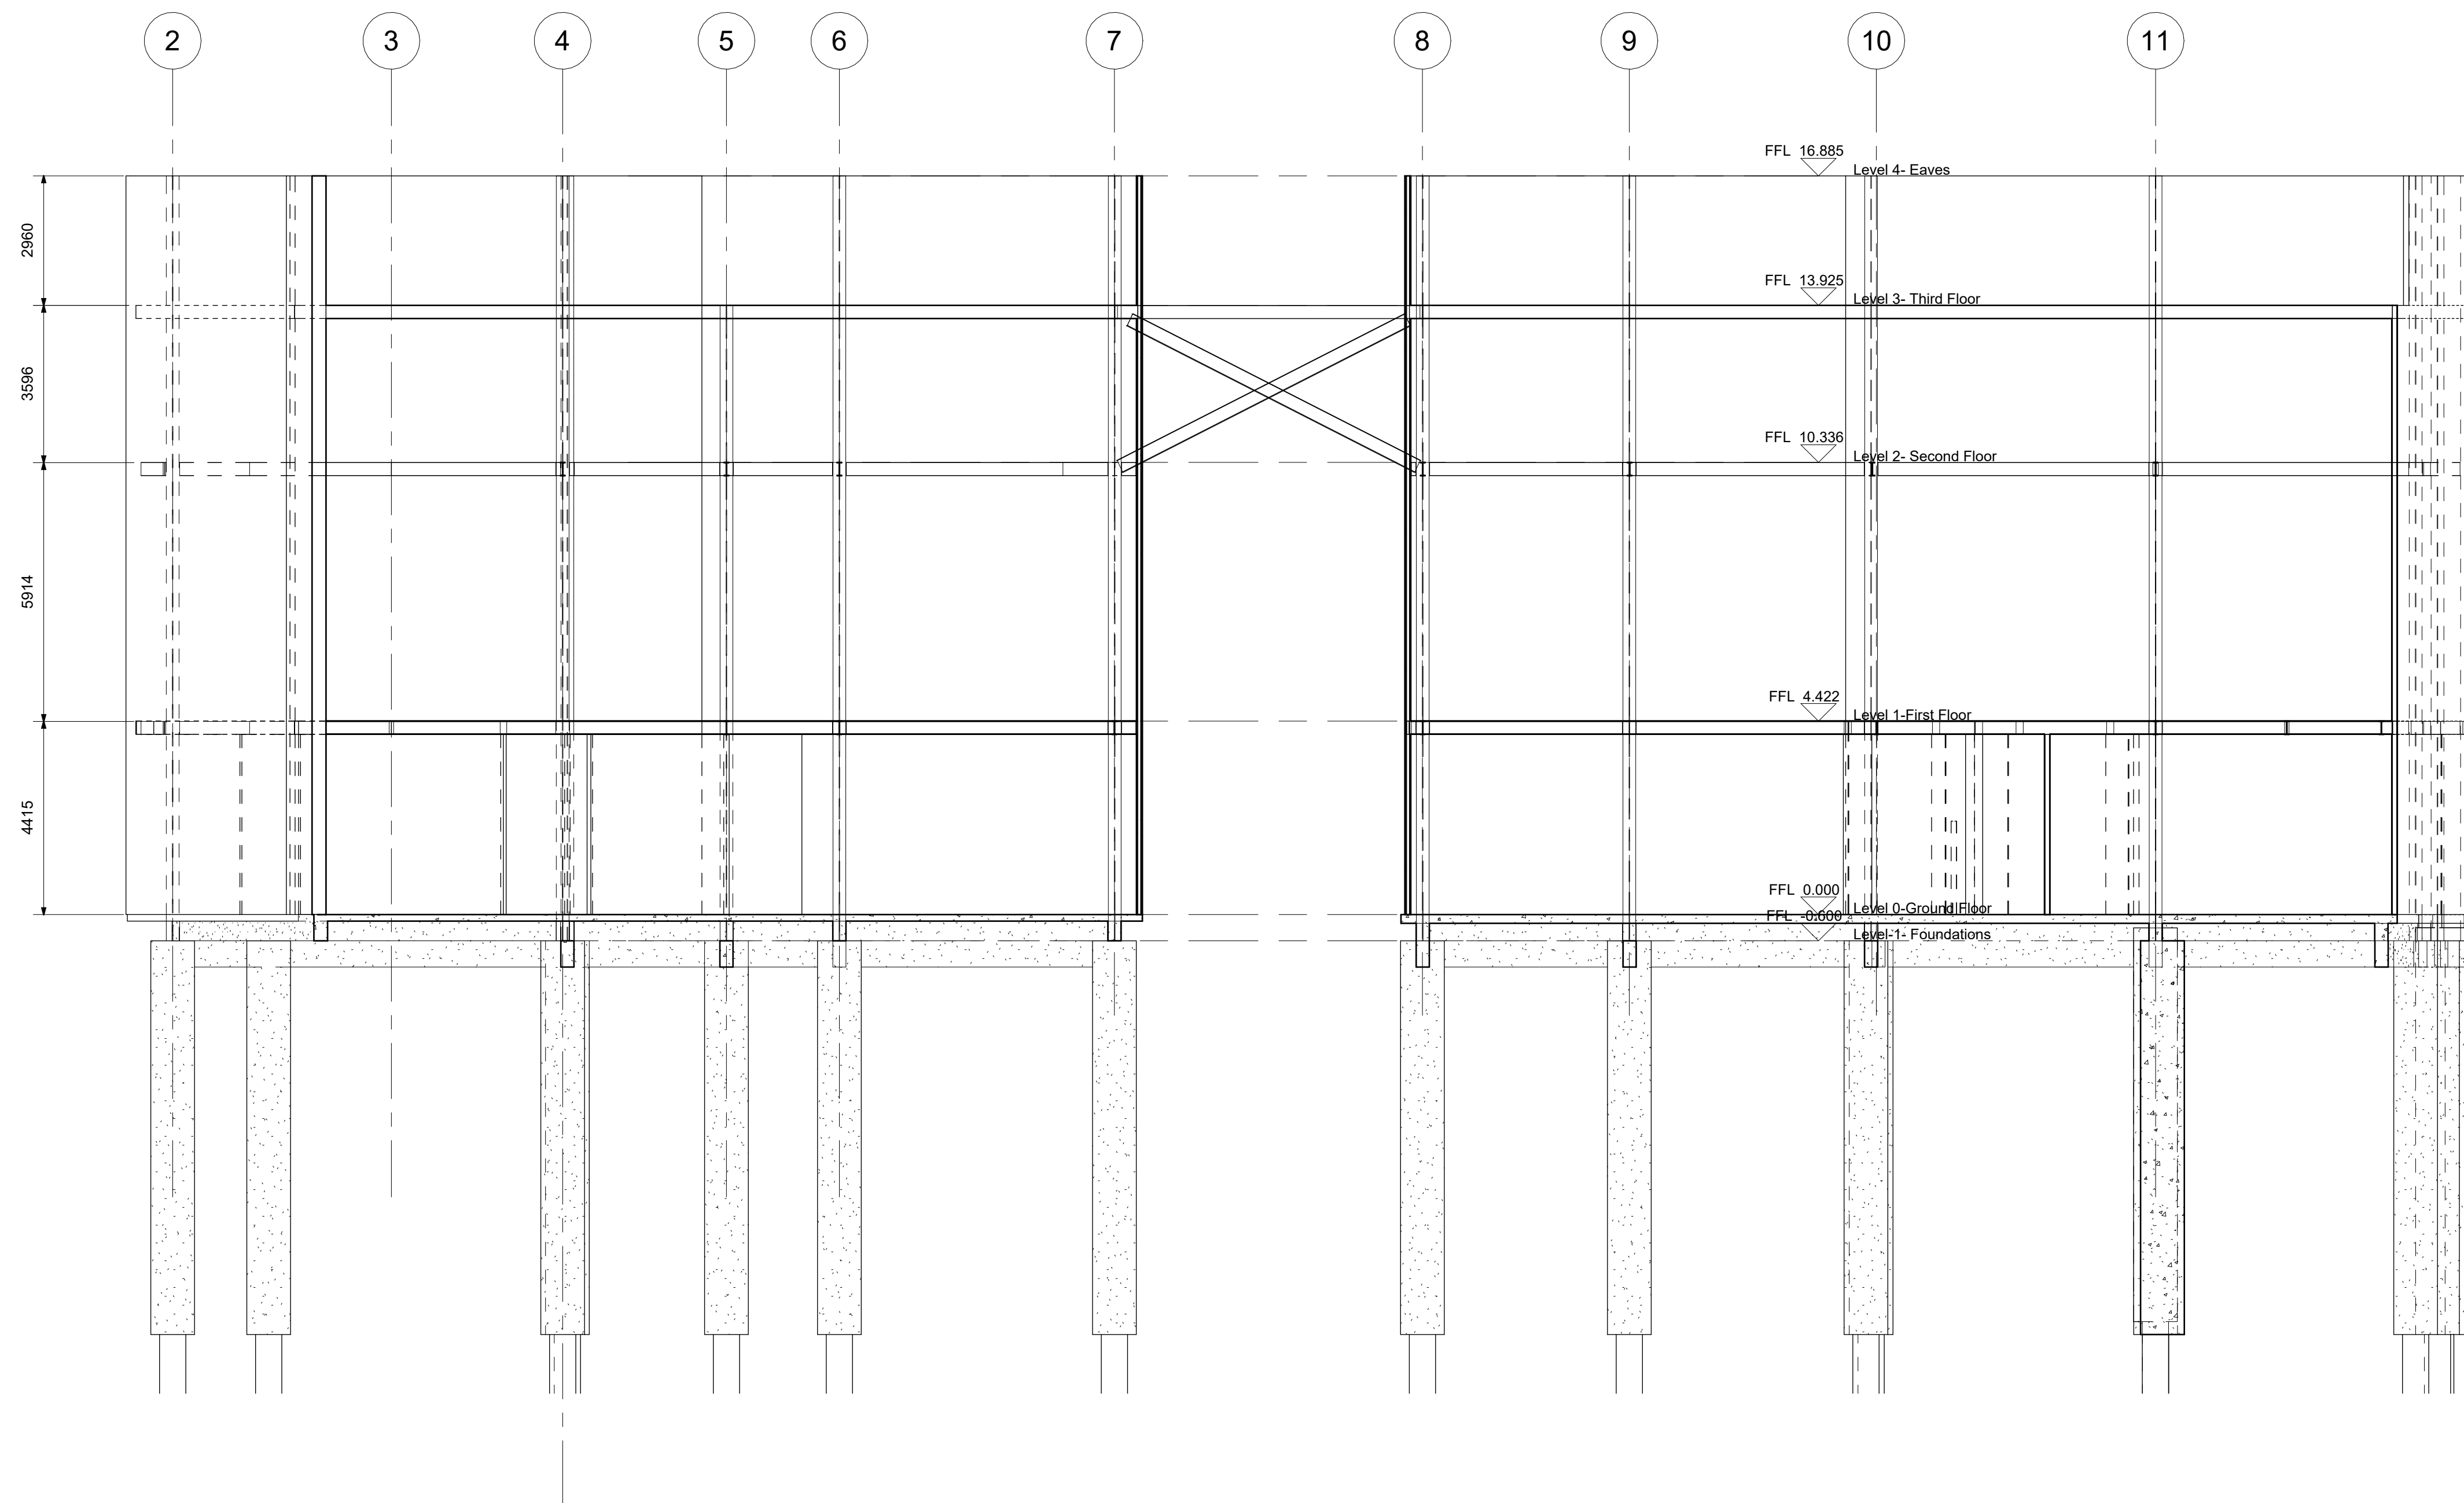

1 Section 1
1 : 100



www.autodesk.com/revit

Consultant
Address
Address
Phone
Fax
e-mail

Consultant
Address
Address
Phone
Fax
e-mail

Consultant
Address
Address
Phone
Fax
e-mail

Consultant
Address
Address
Phone
Fax
e-mail


[illegible]

J.H.Albrighton
Riverside Health
Centre


6003-APEX-XX-ZZ-M3-C-008-S01-01

Project number	6003
Date	01.05.24
Drawn by	J.H.A.
Checked by	G.T.
S.8	
Scale	1 : 100

01/05/2024 12:54:06

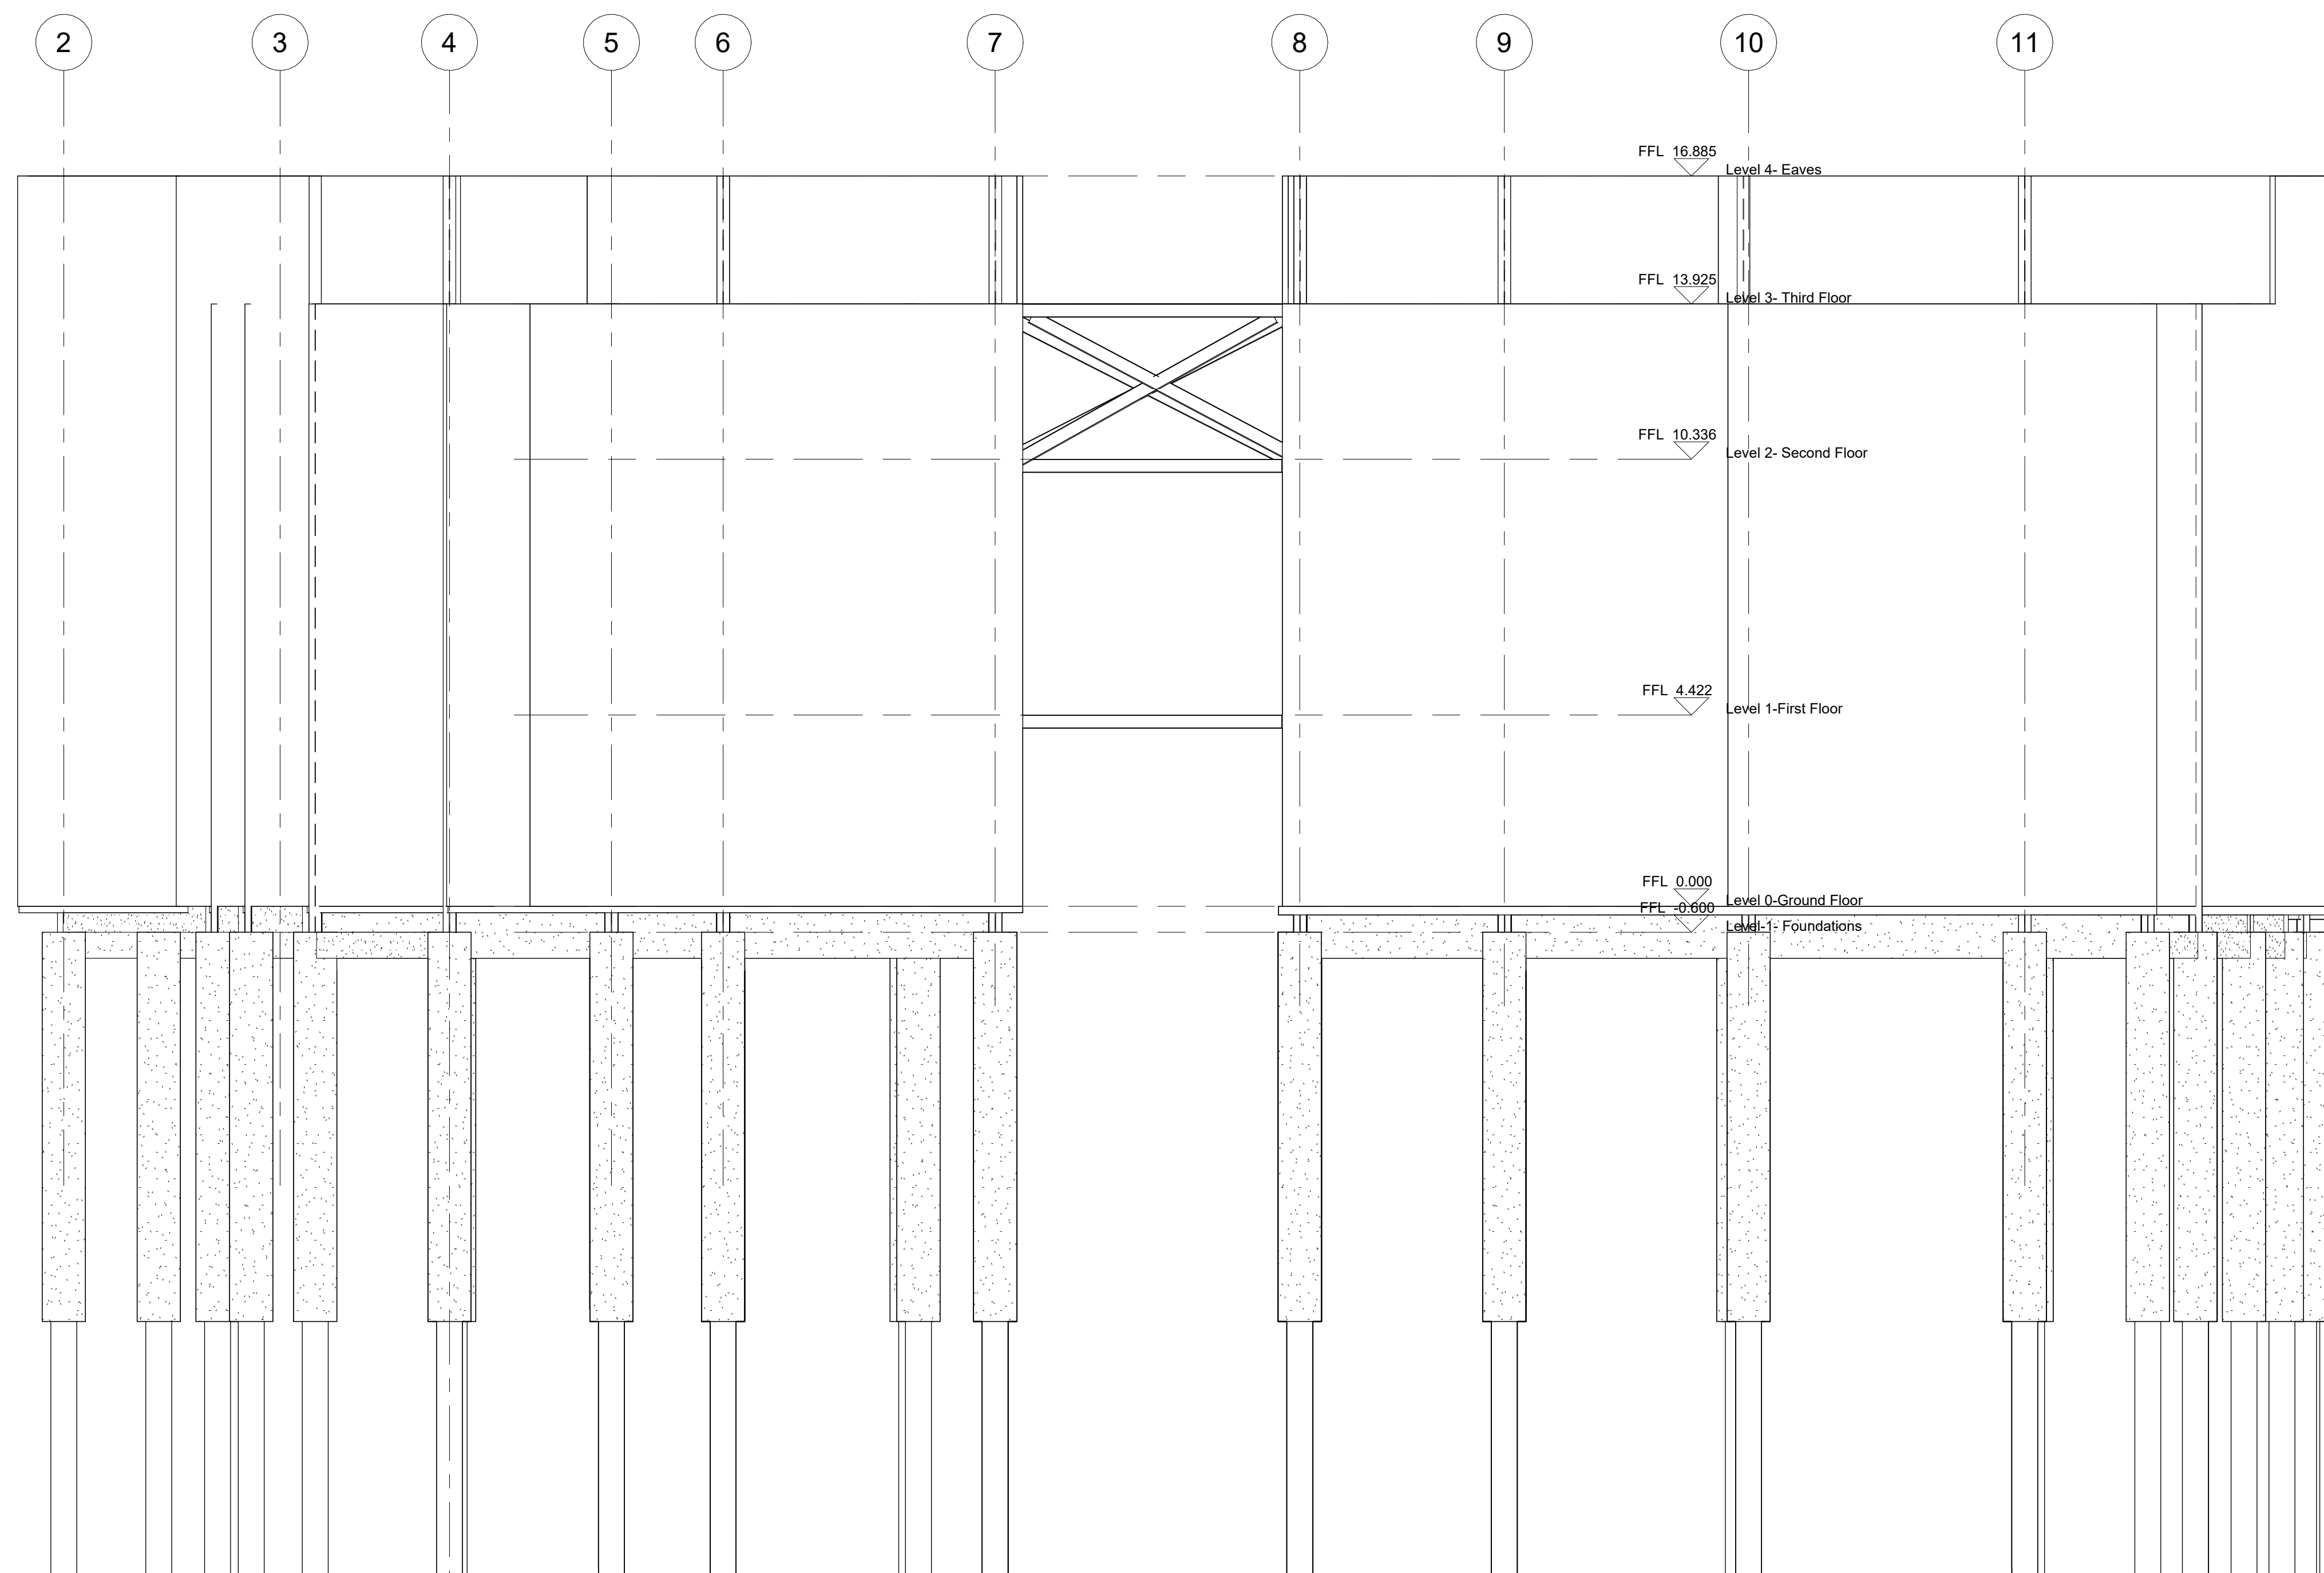

1 South
1 : 100

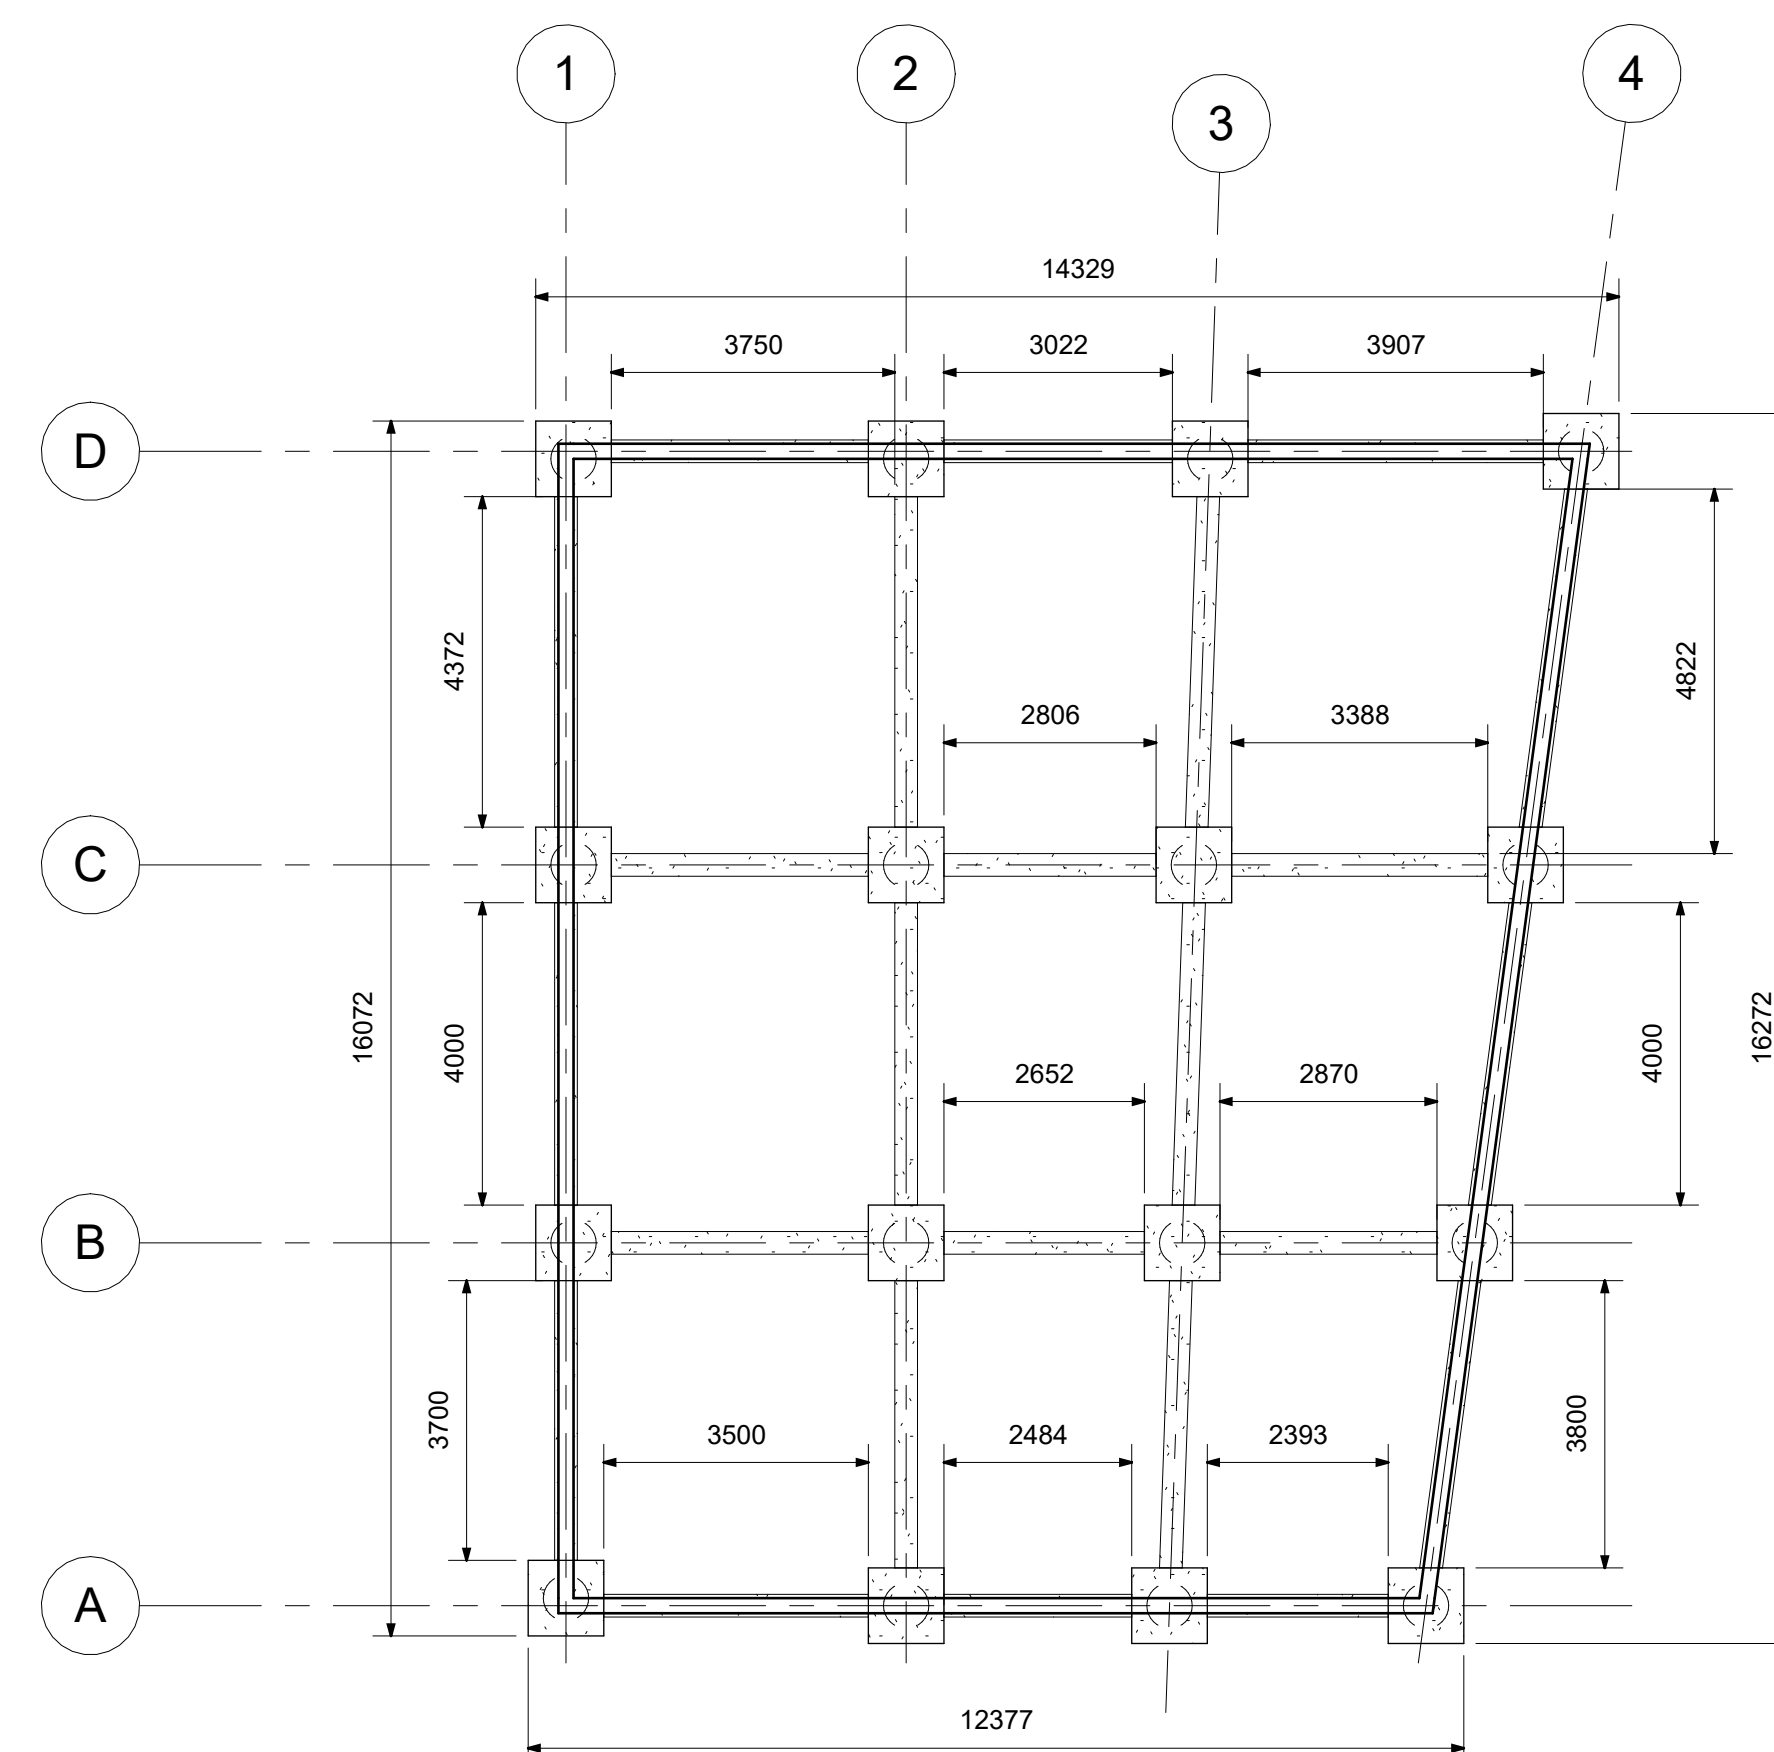

1 Level-1 Foundations
1 : 100



www.autodesk.com/revit


Consultant	Consultant
Address	Address
Address	Address
Phone	Phone
Fax	Fax
e-mail	e-mail
Consultant	Consultant
Address	Address
Address	Address
Phone	Phone
Fax	Fax
e-mail	e-mail

[illegible]

J.H.Albrighton
Riverside
Building 4

6003-APEX-XX-B1-M3-C-002-S01-01

Project number	Project Number
Date	01.05.24
Drawn by	J.H.A
Checked by	G.T
S.2	
Scale	1 : 100

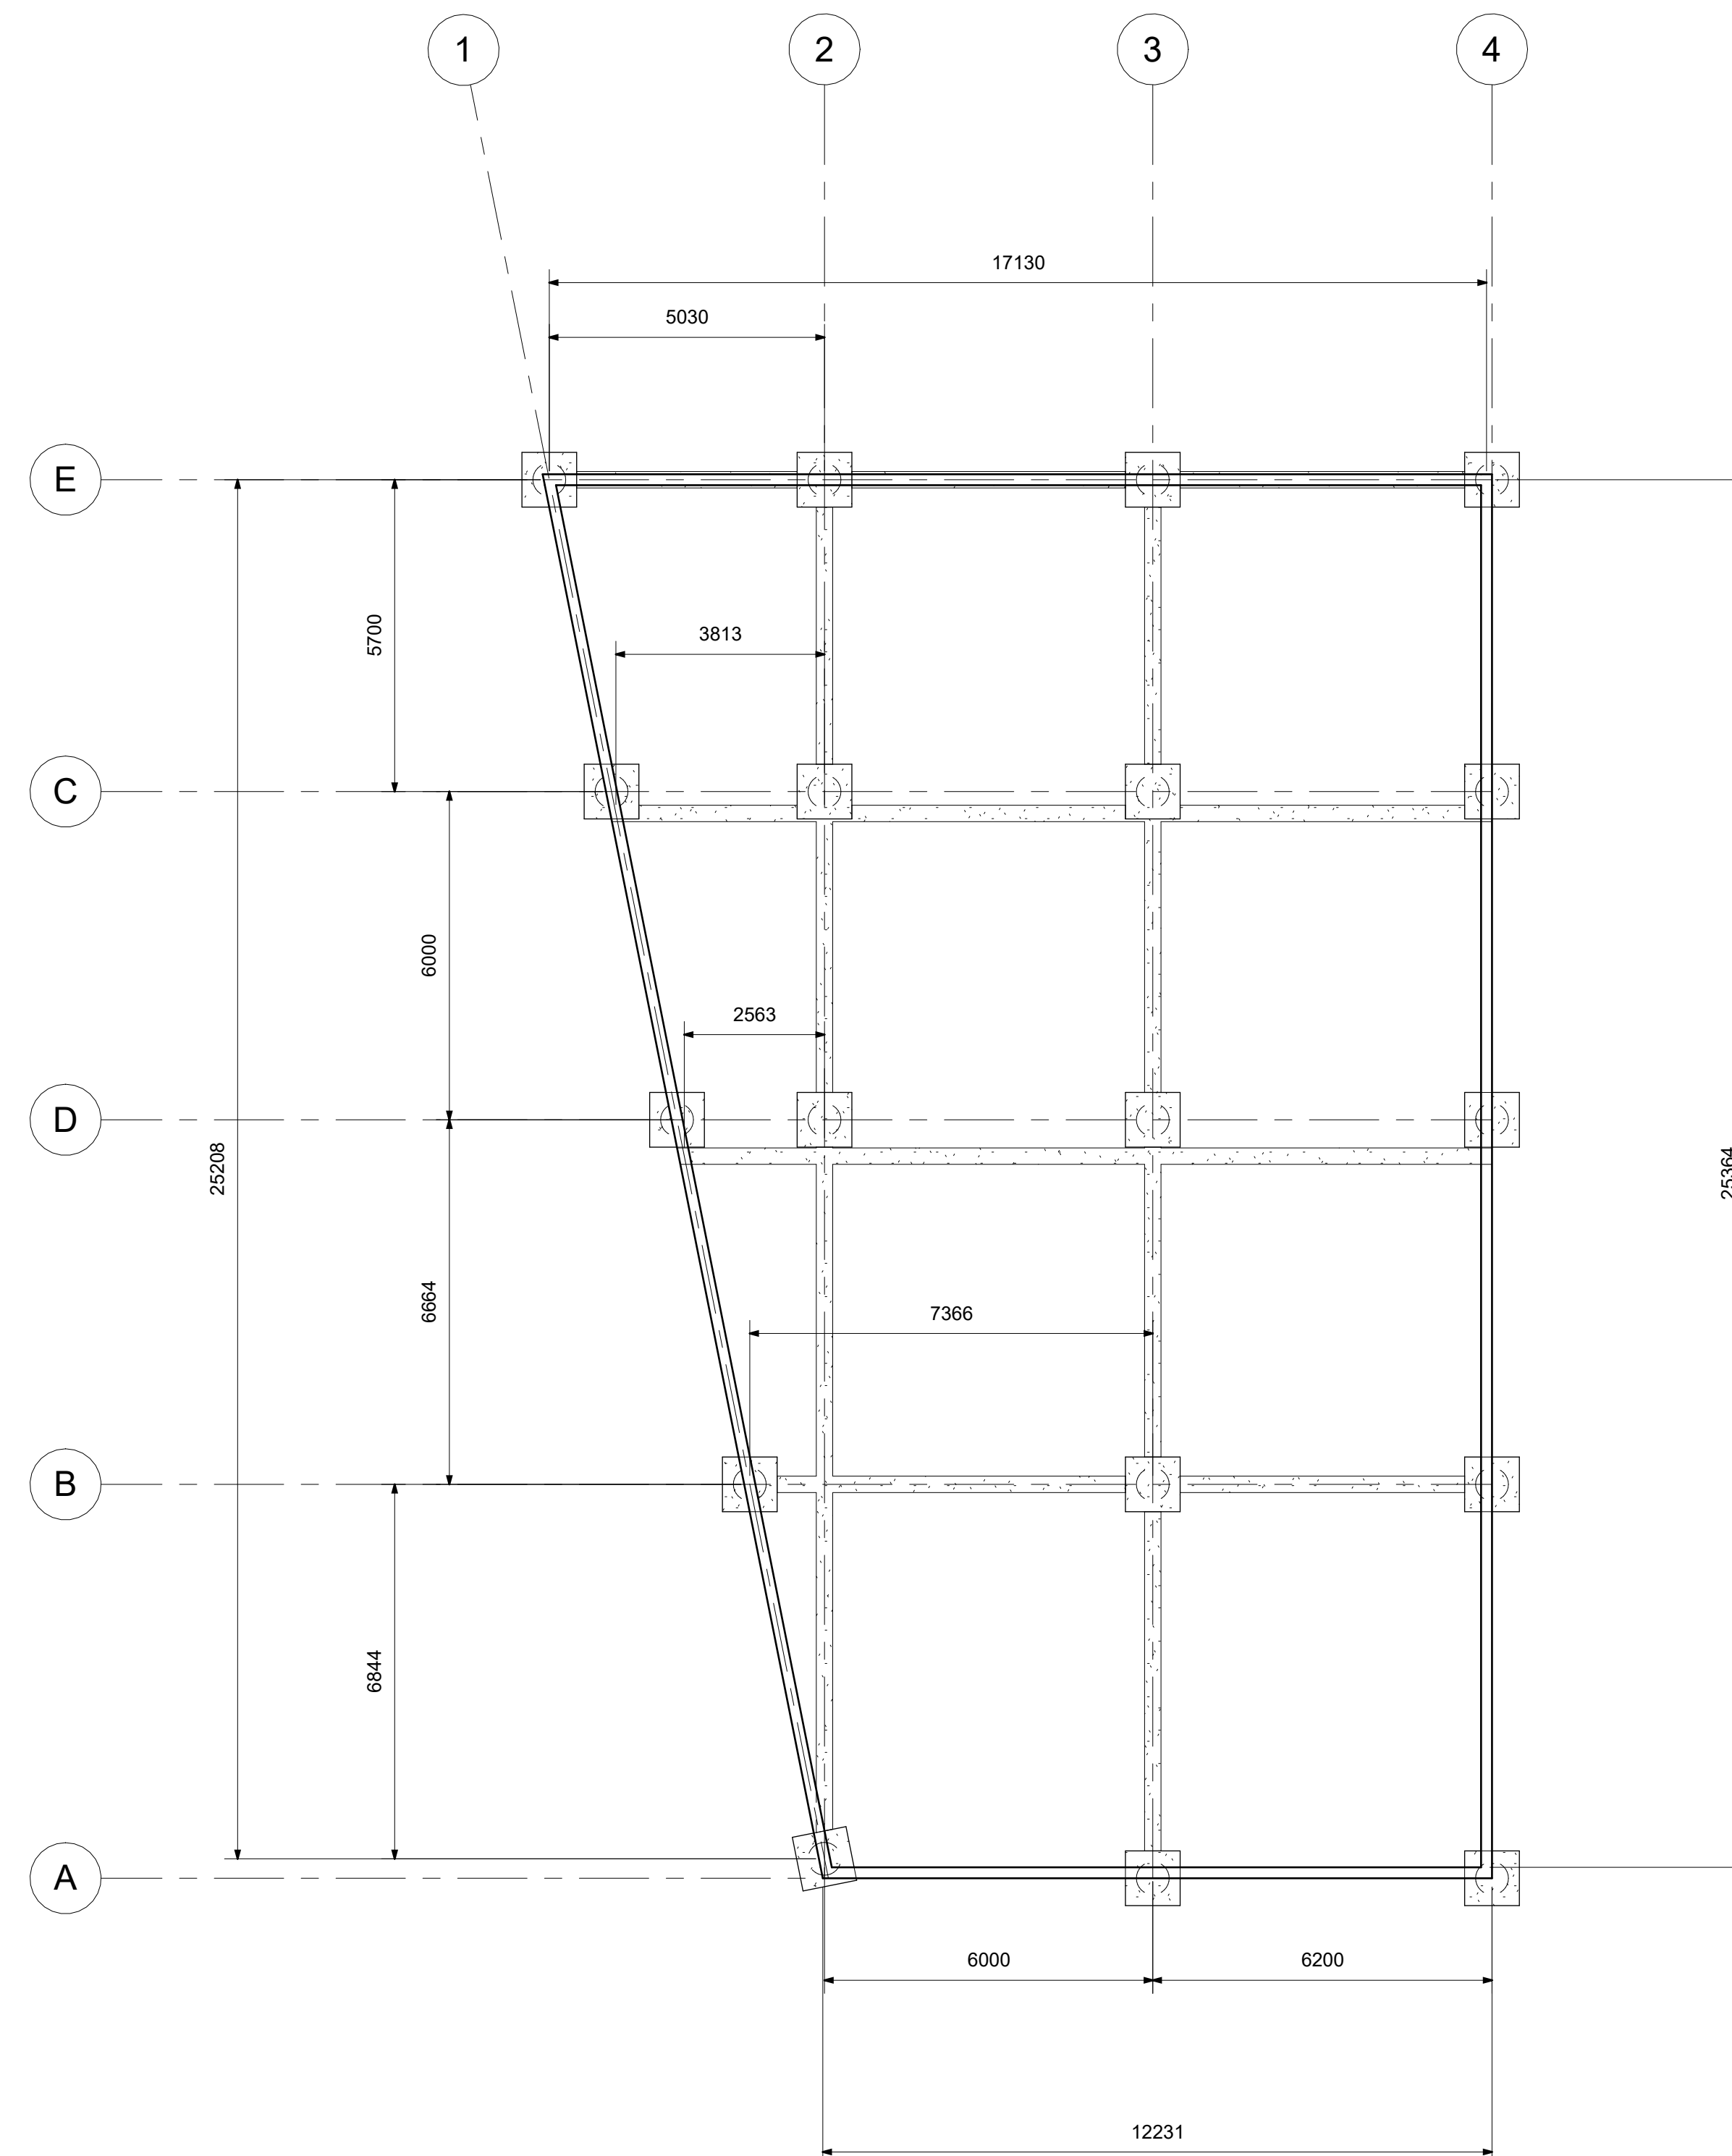

1 Level-1 Foundations
1 : 100



www.autodesk.com/revit


Consultant	Consultant
Address	Address
Address	Address
Phone	Phone
Fax	Fax
e-mail	e-mail
Consultant	Consultant
Address	Address
Address	Address
Phone	Phone
Fax	Fax
e-mail	e-mail

[illegible]

J.H.Albrighton
Riverside
Building 5

6003-APEX-XX-B1-M3-C-003-S01-01

Project number	6003
Date	01.05.24
Drawn by	J.H.A
Checked by	G.T
S.3	
Scale	1 : 100

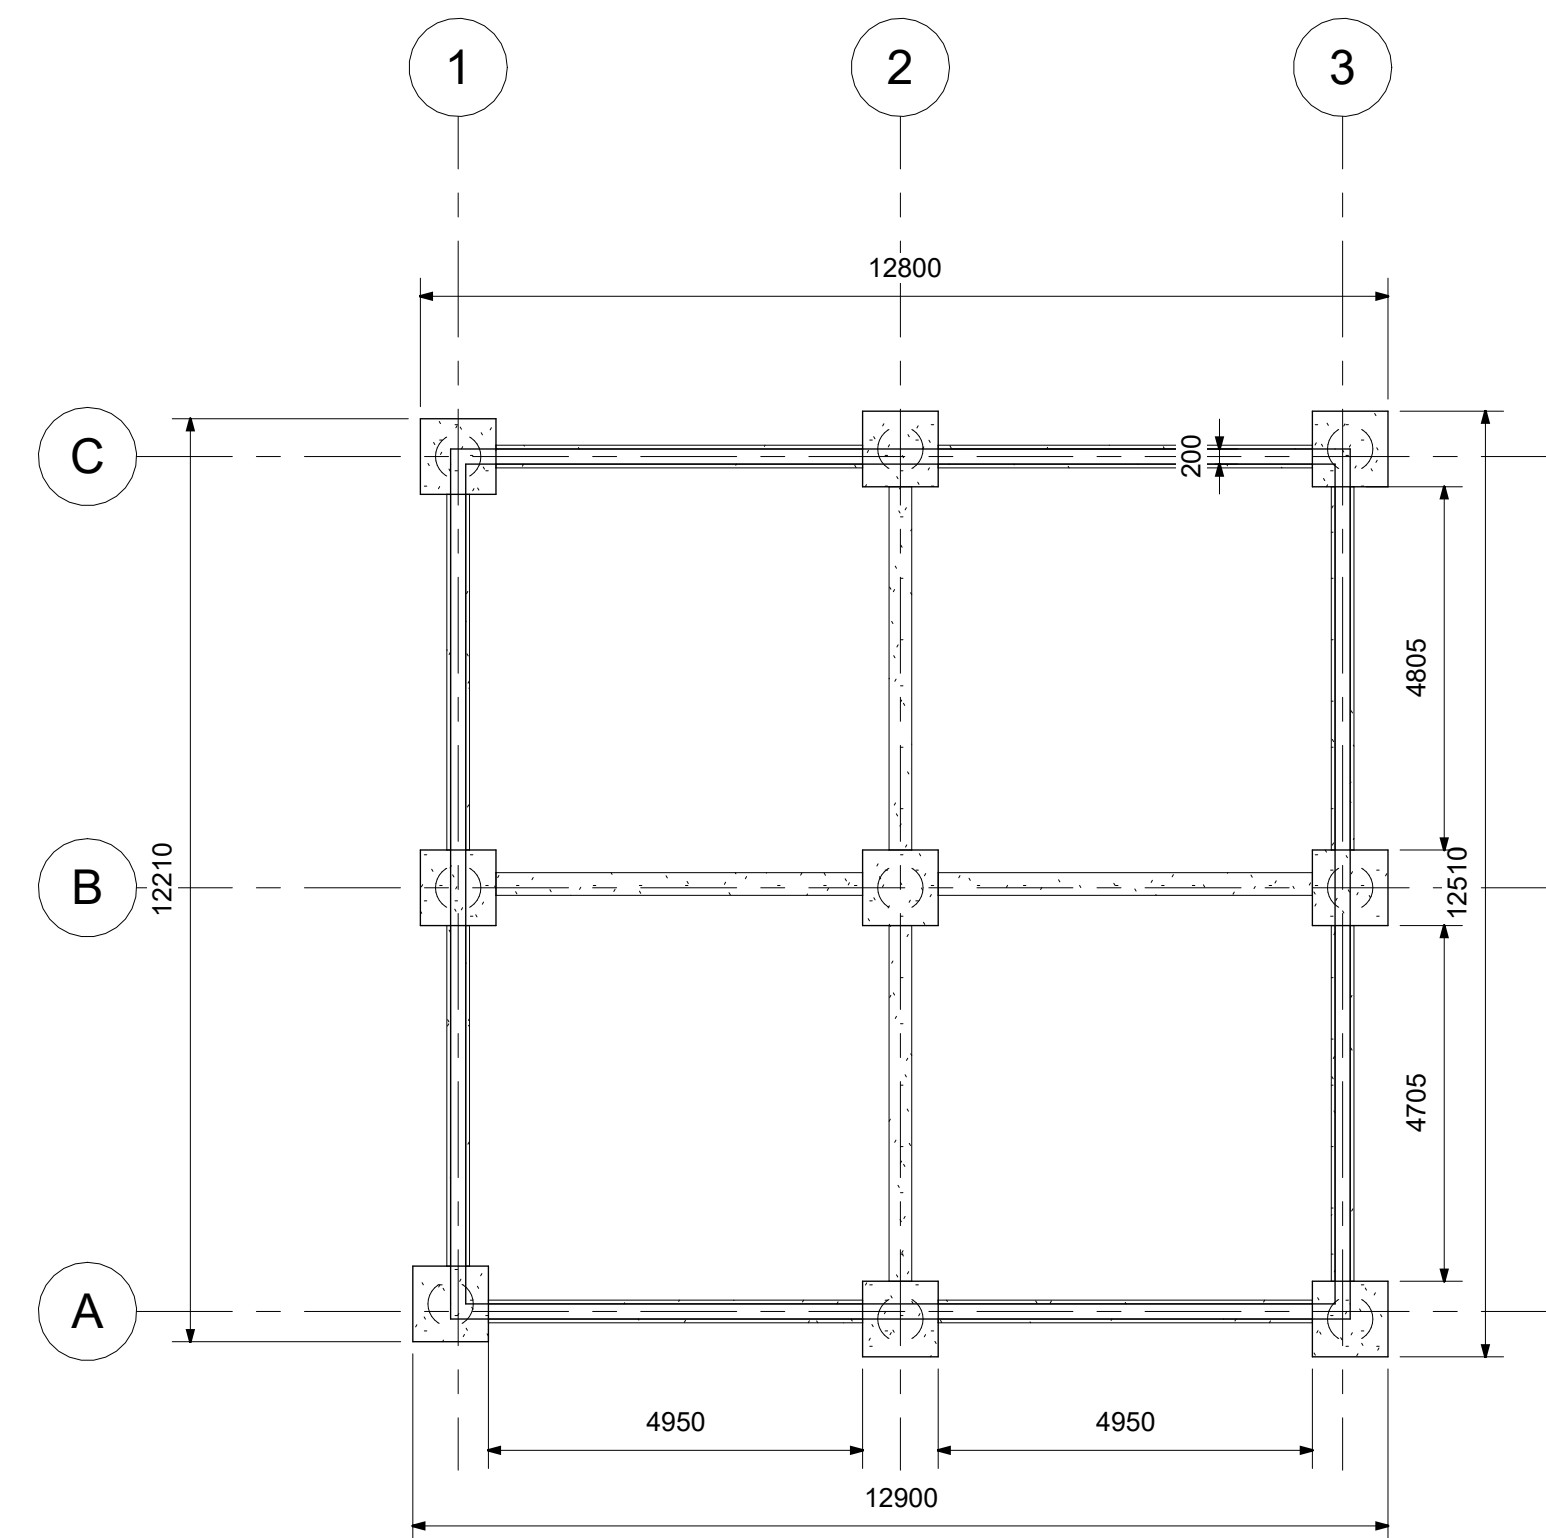

1 Level-1 Foundations
1 : 100



www.autodesk.com/revit


Consultant	Consultant
Address	Address
Address	Address
Phone	Phone
Fax	Fax
e-mail	e-mail
Consultant	Consultant
Address	Address
Address	Address
Phone	Phone
Fax	Fax
e-mail	e-mail

[illegible]

J.H.Albrighton
Riverside
Building 7

6003-APEX-XX-B1-M3-C-005-S01-01

Project number	6003
Date	01.05.24
Drawn by	J.H.A
Checked by	G.T
S.5	
Scale	1 : 100

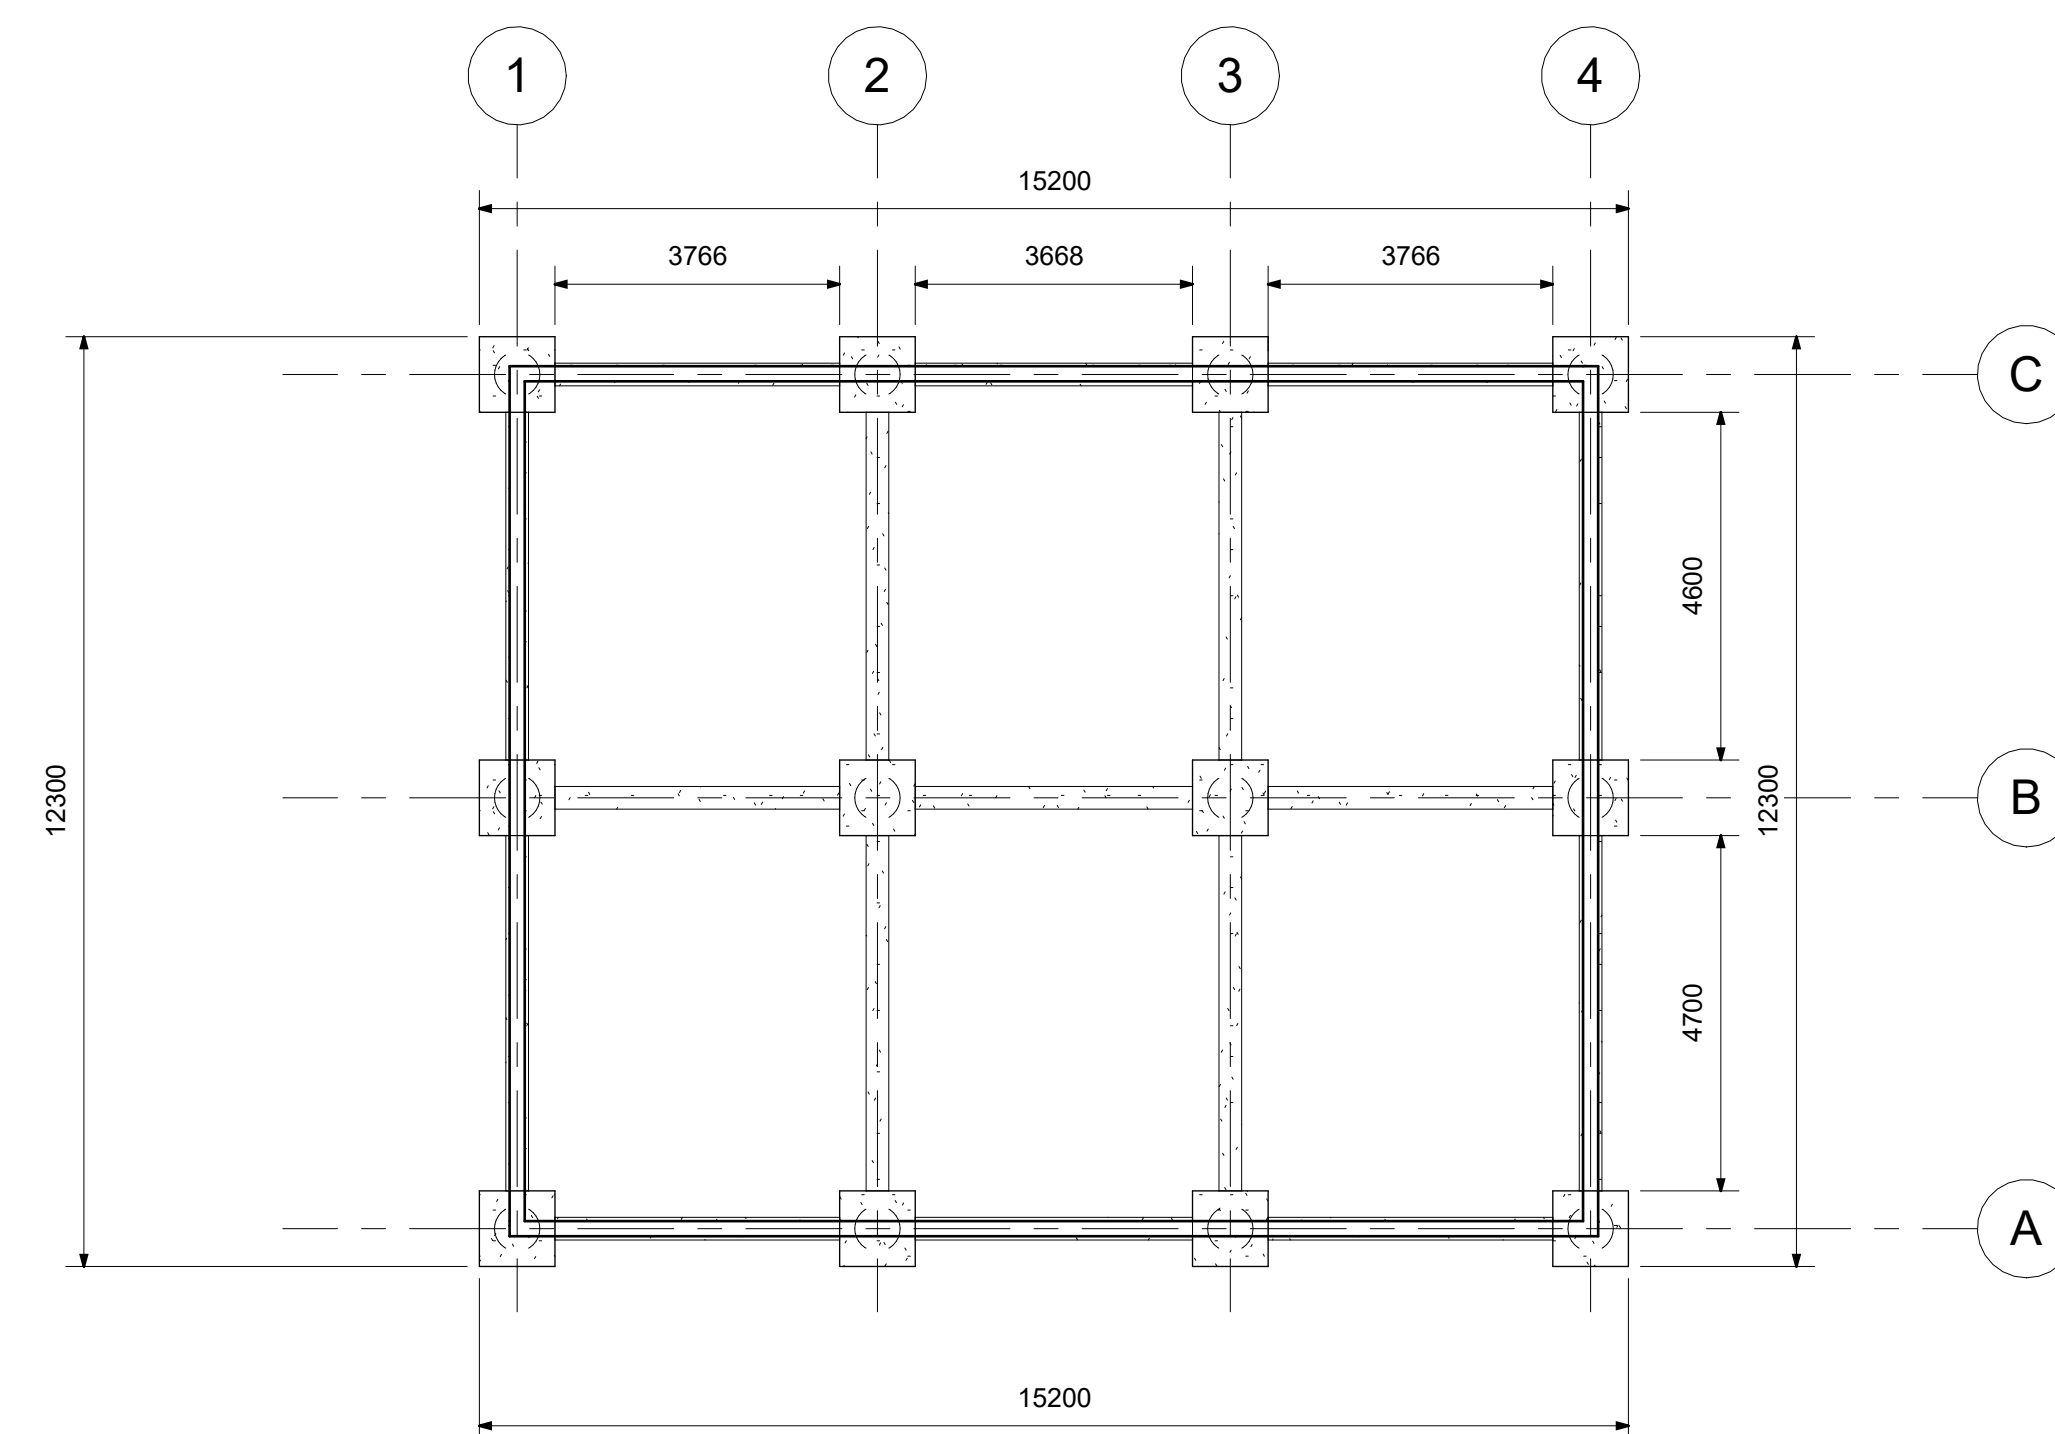

1 Level-1 Foundations
1 : 100



www.autodesk.com/revit

Consultant
Address
Address
Phone
Fax
e-mail

Consultant
Address
Address
Phone
Fax
e-mail

Consultant
Address
Address
Phone
Fax
e-mail


Consultant
Address
Address
Phone
Fax
e-mail

[illegible]

J.H.Albrighton
Riverside
Building 8

6003-APEX-XX-B1-M3-C-006-S01-01

Project number	6003
Date	01.05.24
Drawn by	J.H.A
Checked by	G.T
S.6	
Scale	1 : 100

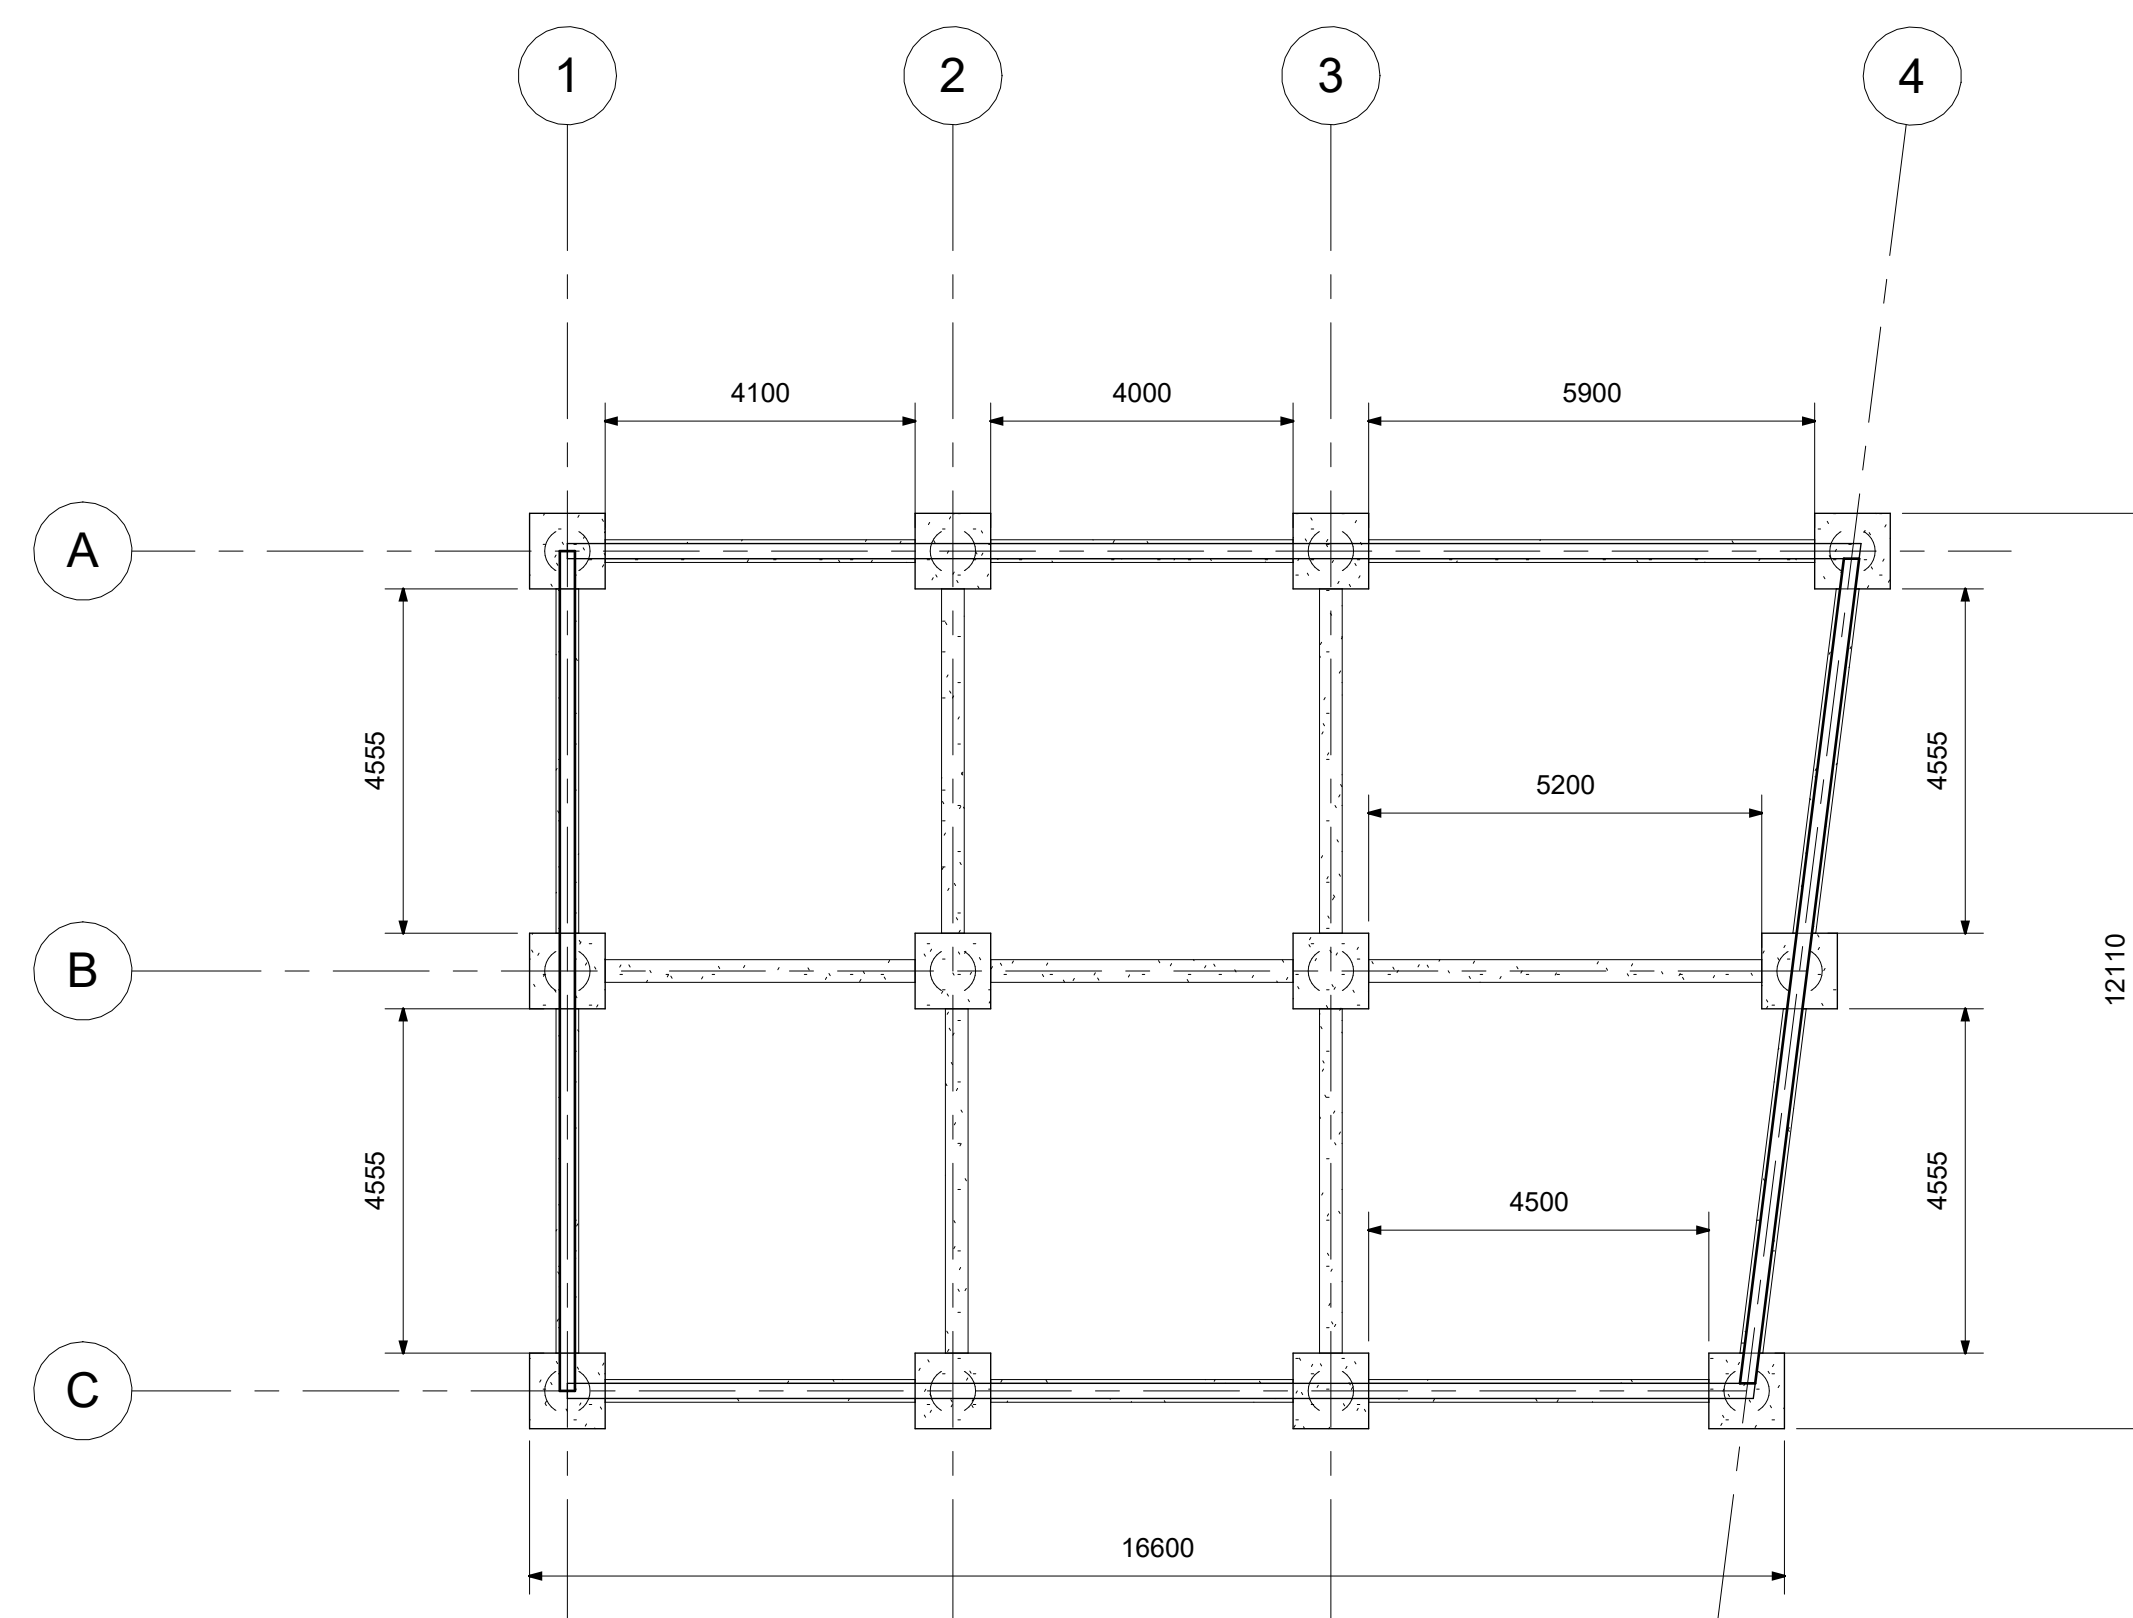

www.autodesk.com/revit

Consultant
Address
Address
Phone
Fax
e-mail

Consultant
Address
Address
Phone
Fax
e-mail

Consultant
Address
Address
Phone
Fax
e-mail

Consultant
Address
Address
Phone
Fax
e-mail


[illegible]

J.H.Albrighton
Riverside
Building 9

6003-APEX-XX-B1-M3-C-007-S01-01

Project number	6003
Date	01.05.24
Drawn by	J.H.A
Checked by	G.T
S.7	
Scale	1 : 100

1 Level-1 Foundations
1 : 100

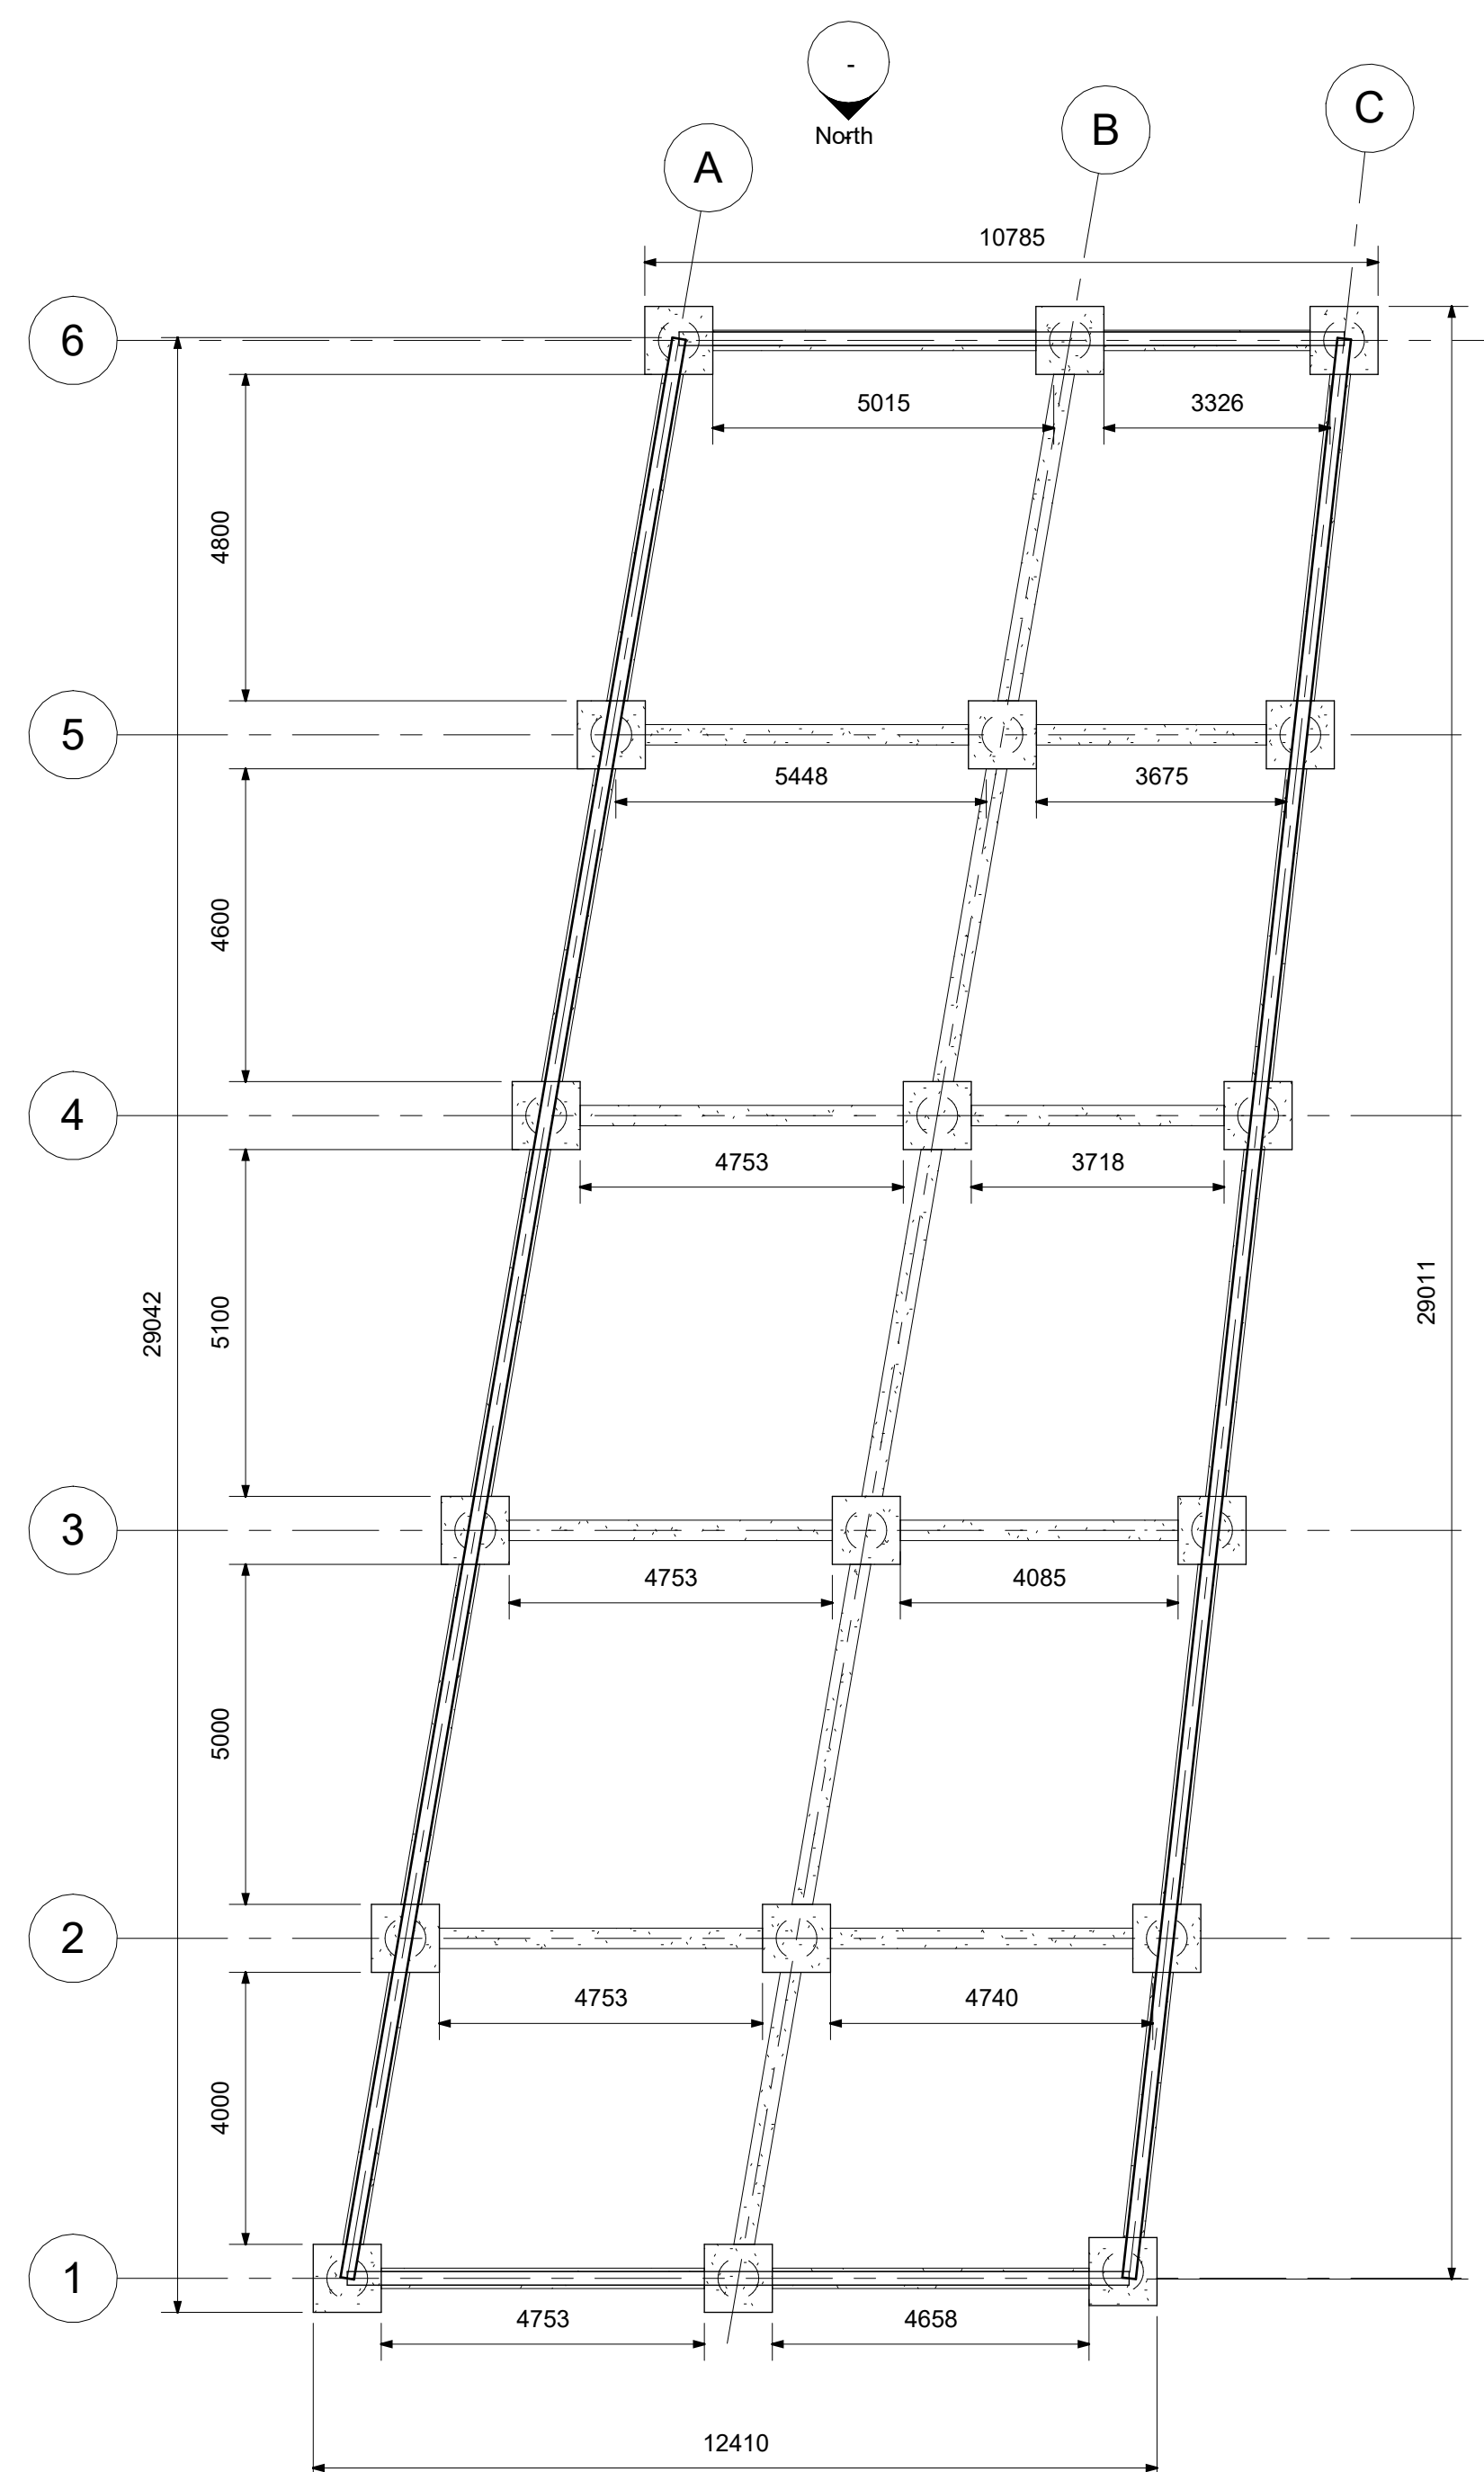[illegible]