




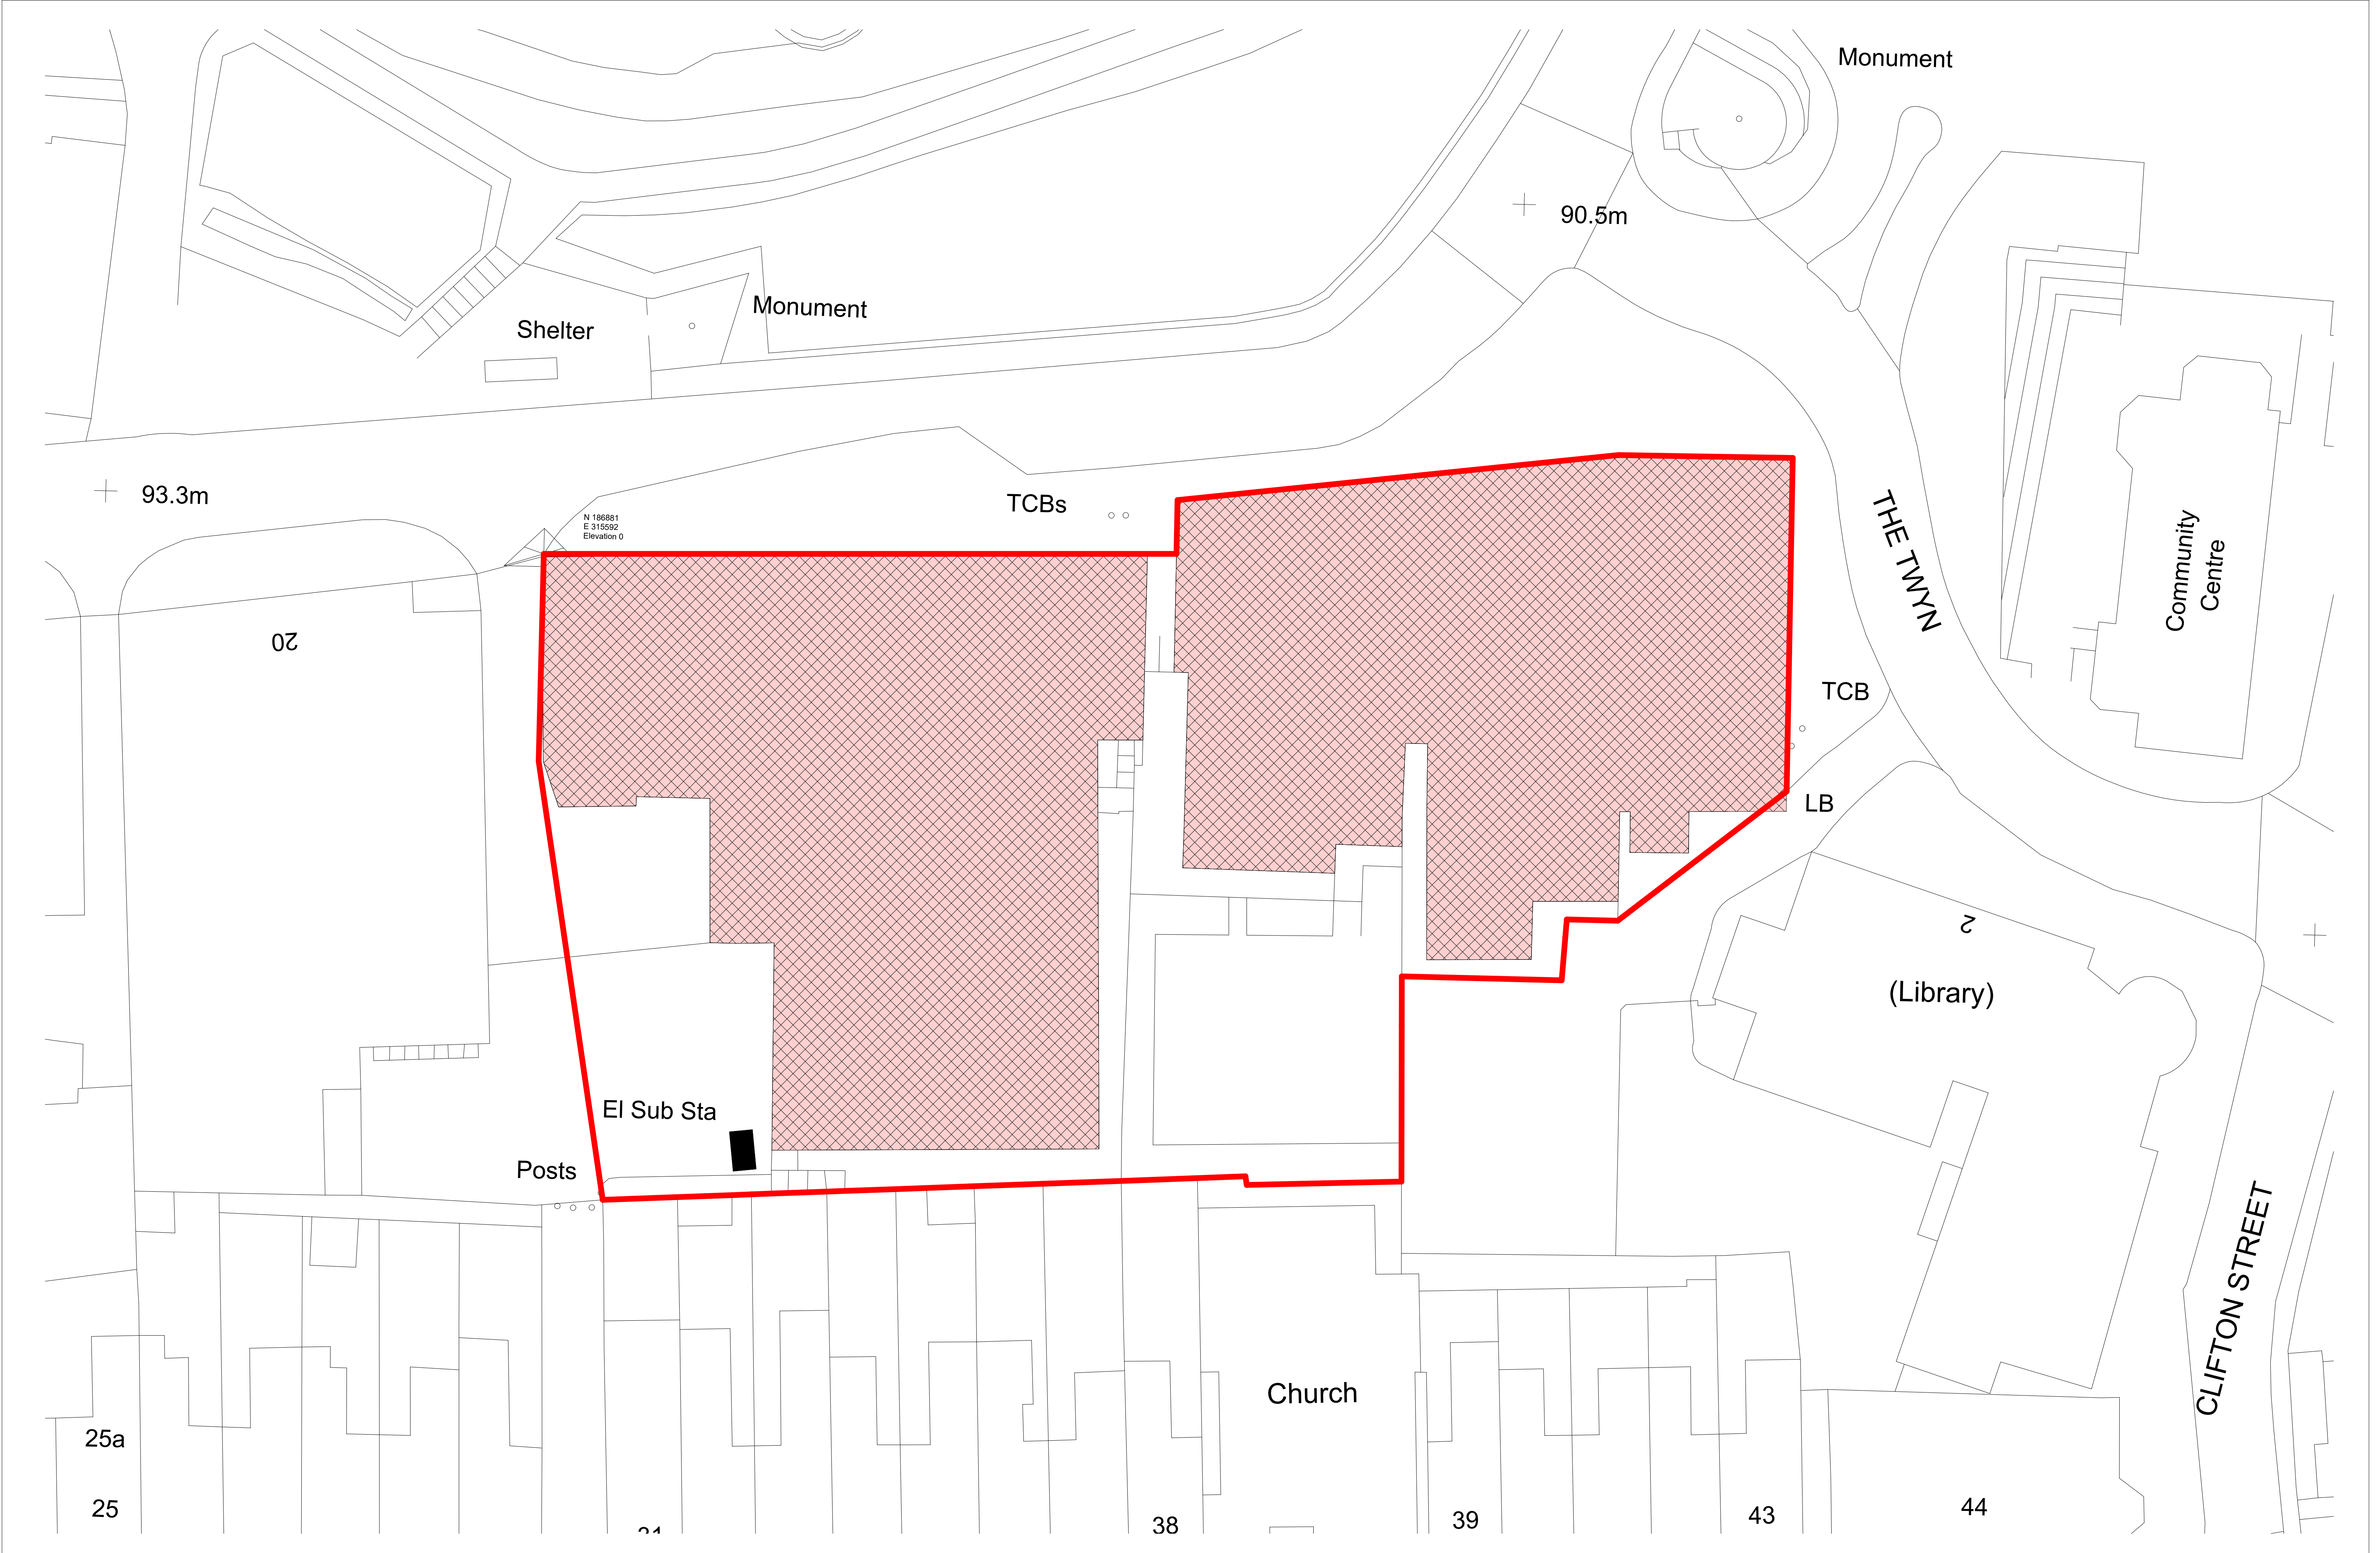

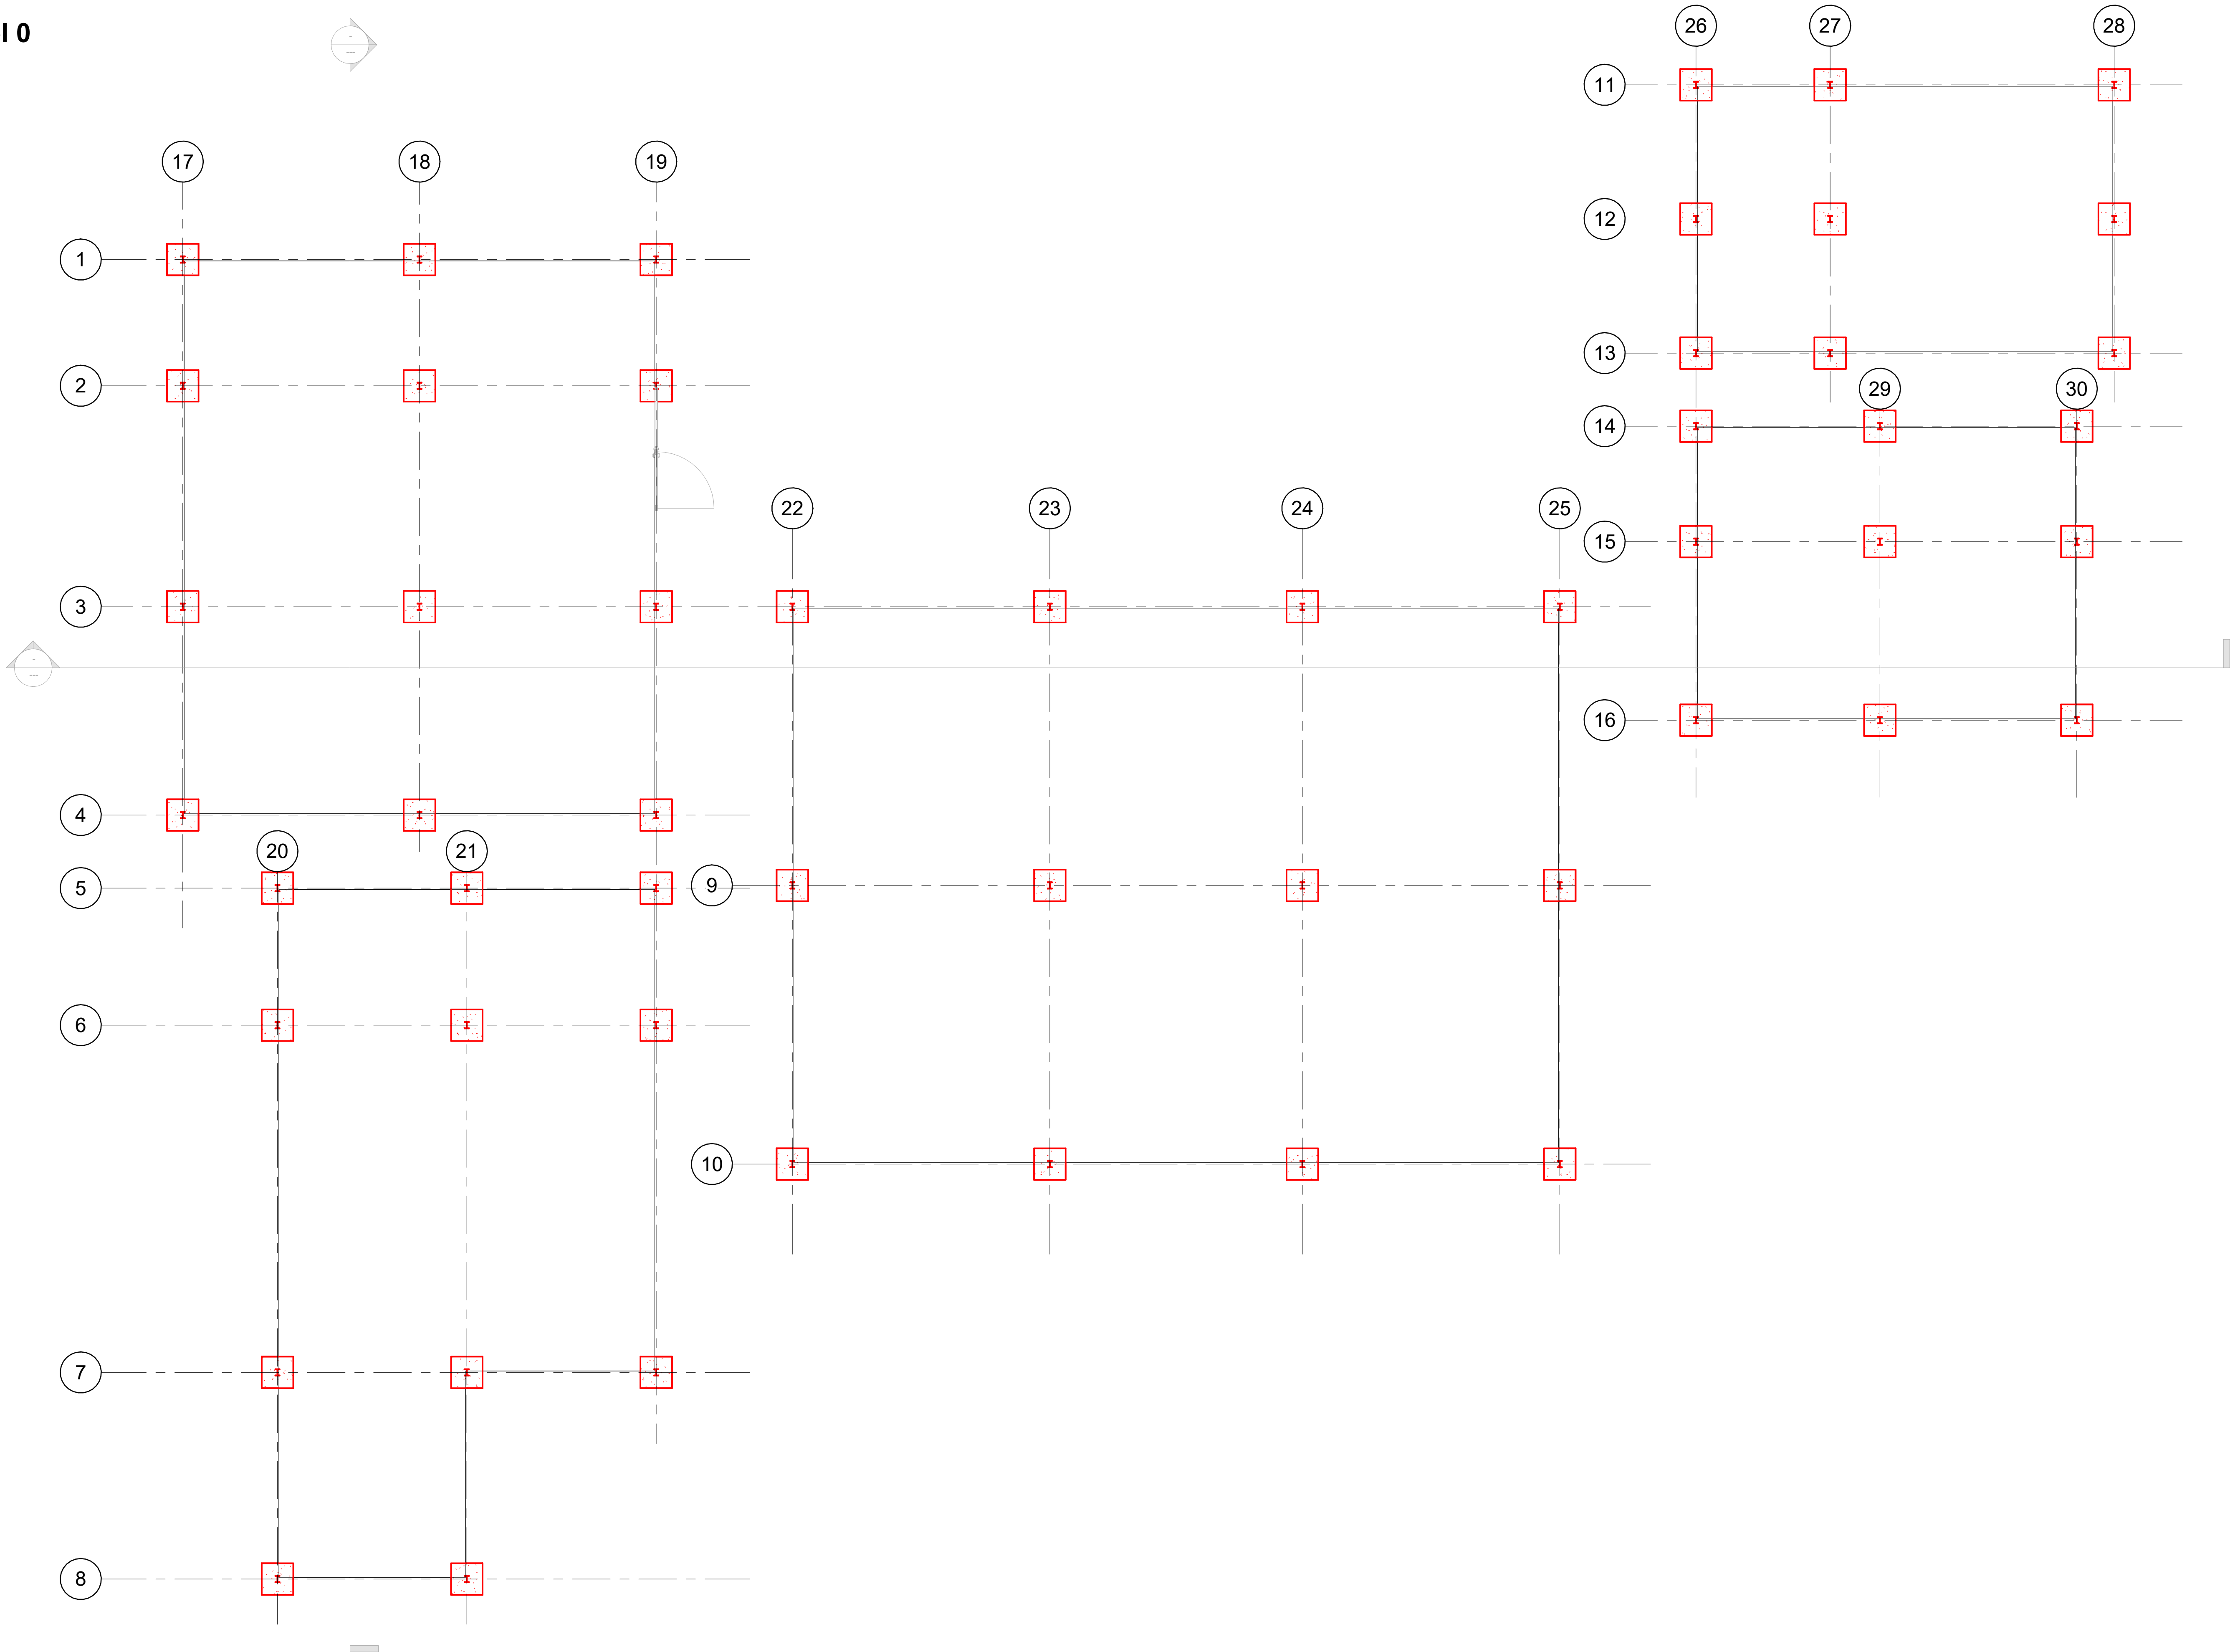


1 Level 1
1 : 100

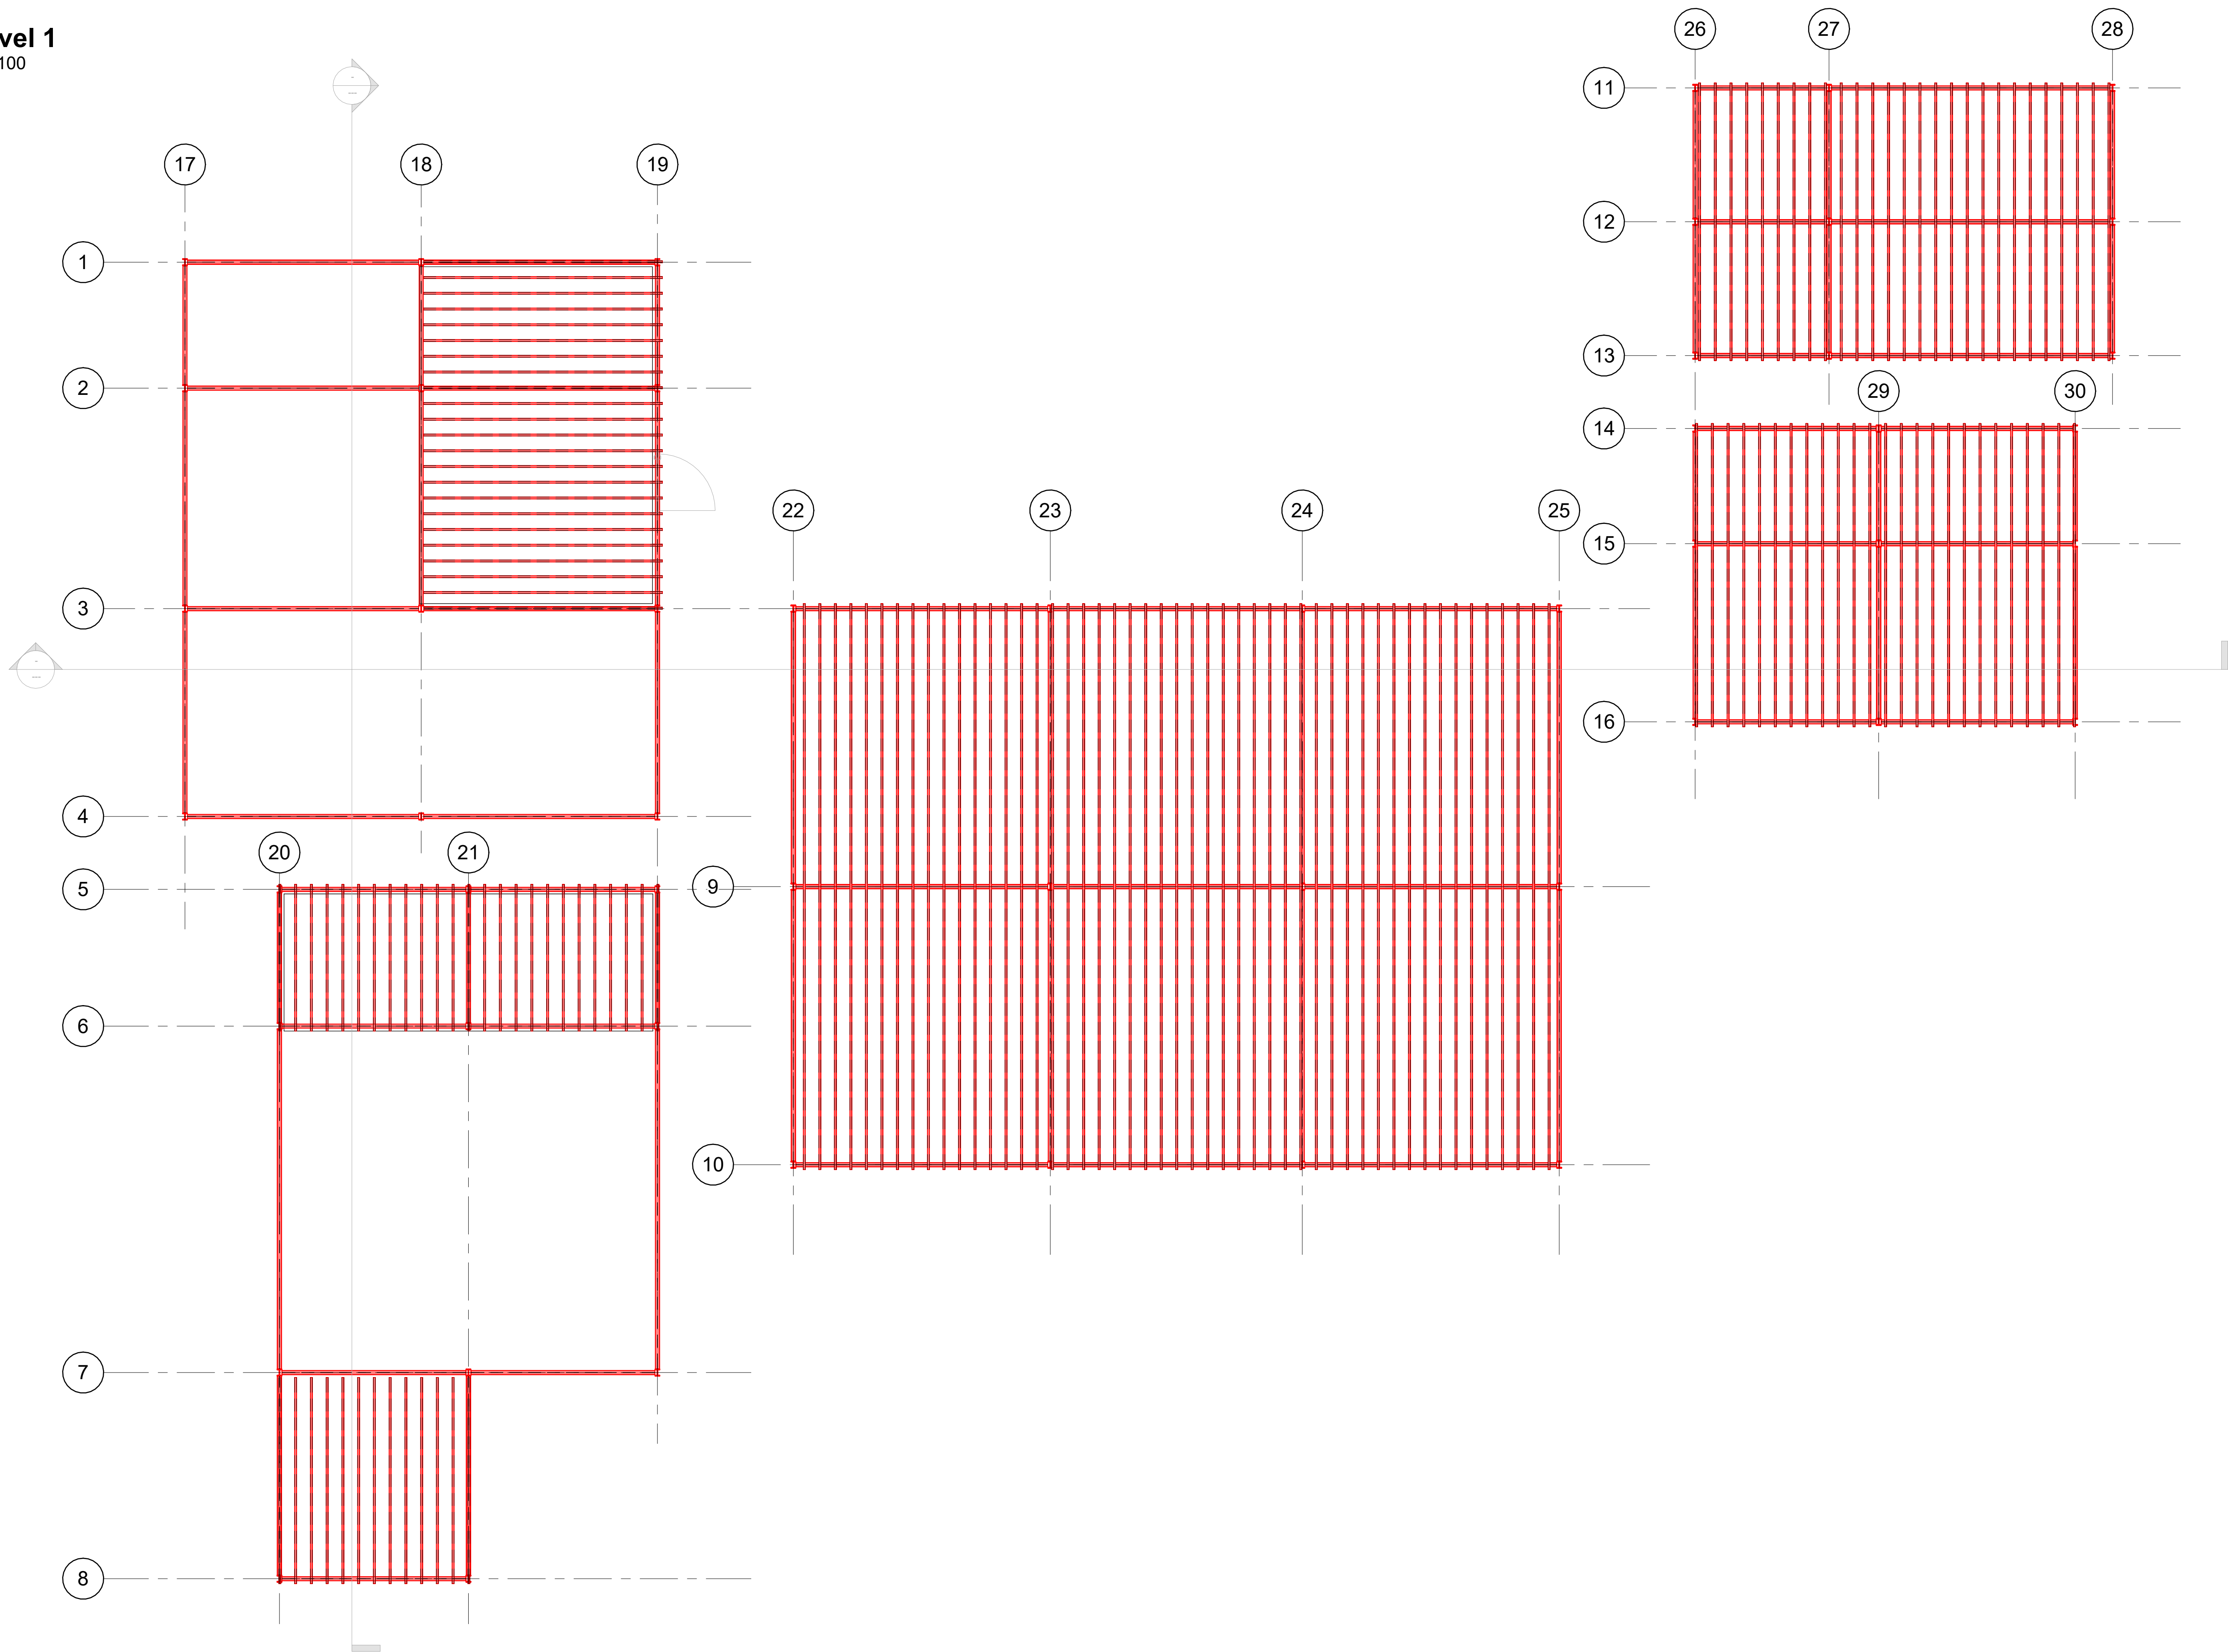


1

Level 2
1 : 100

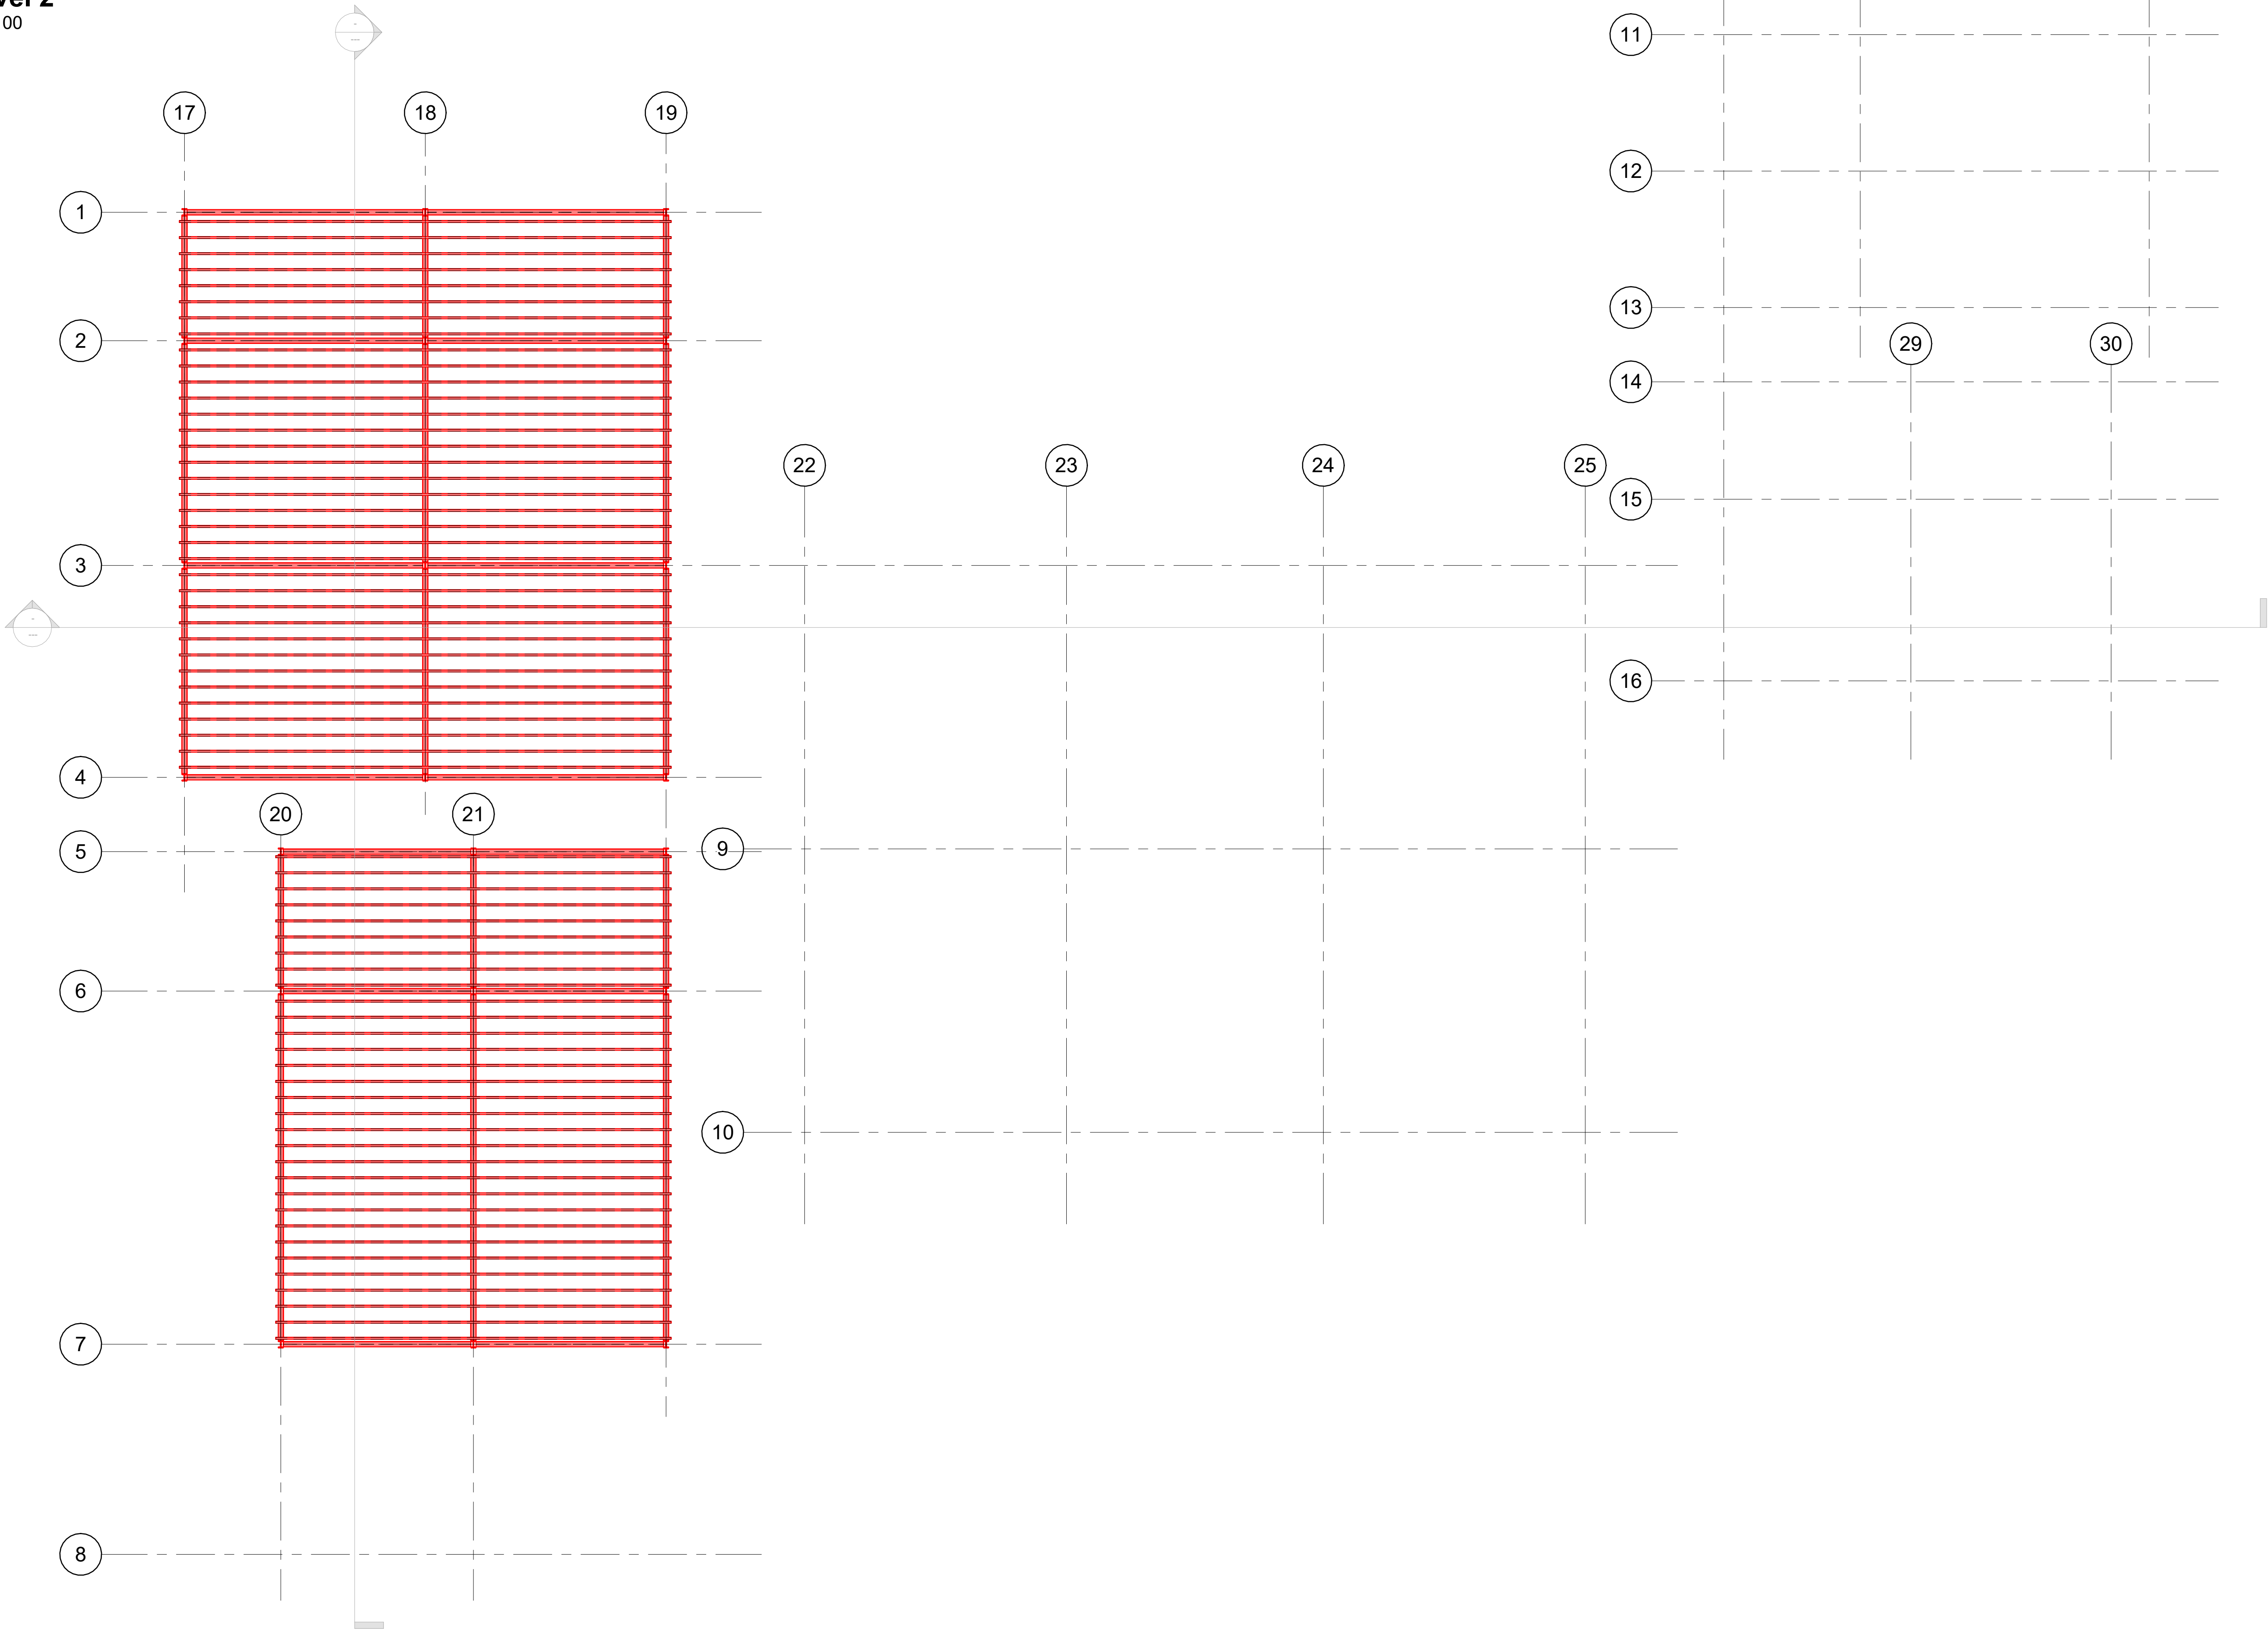


1 Level 0
1 : 100

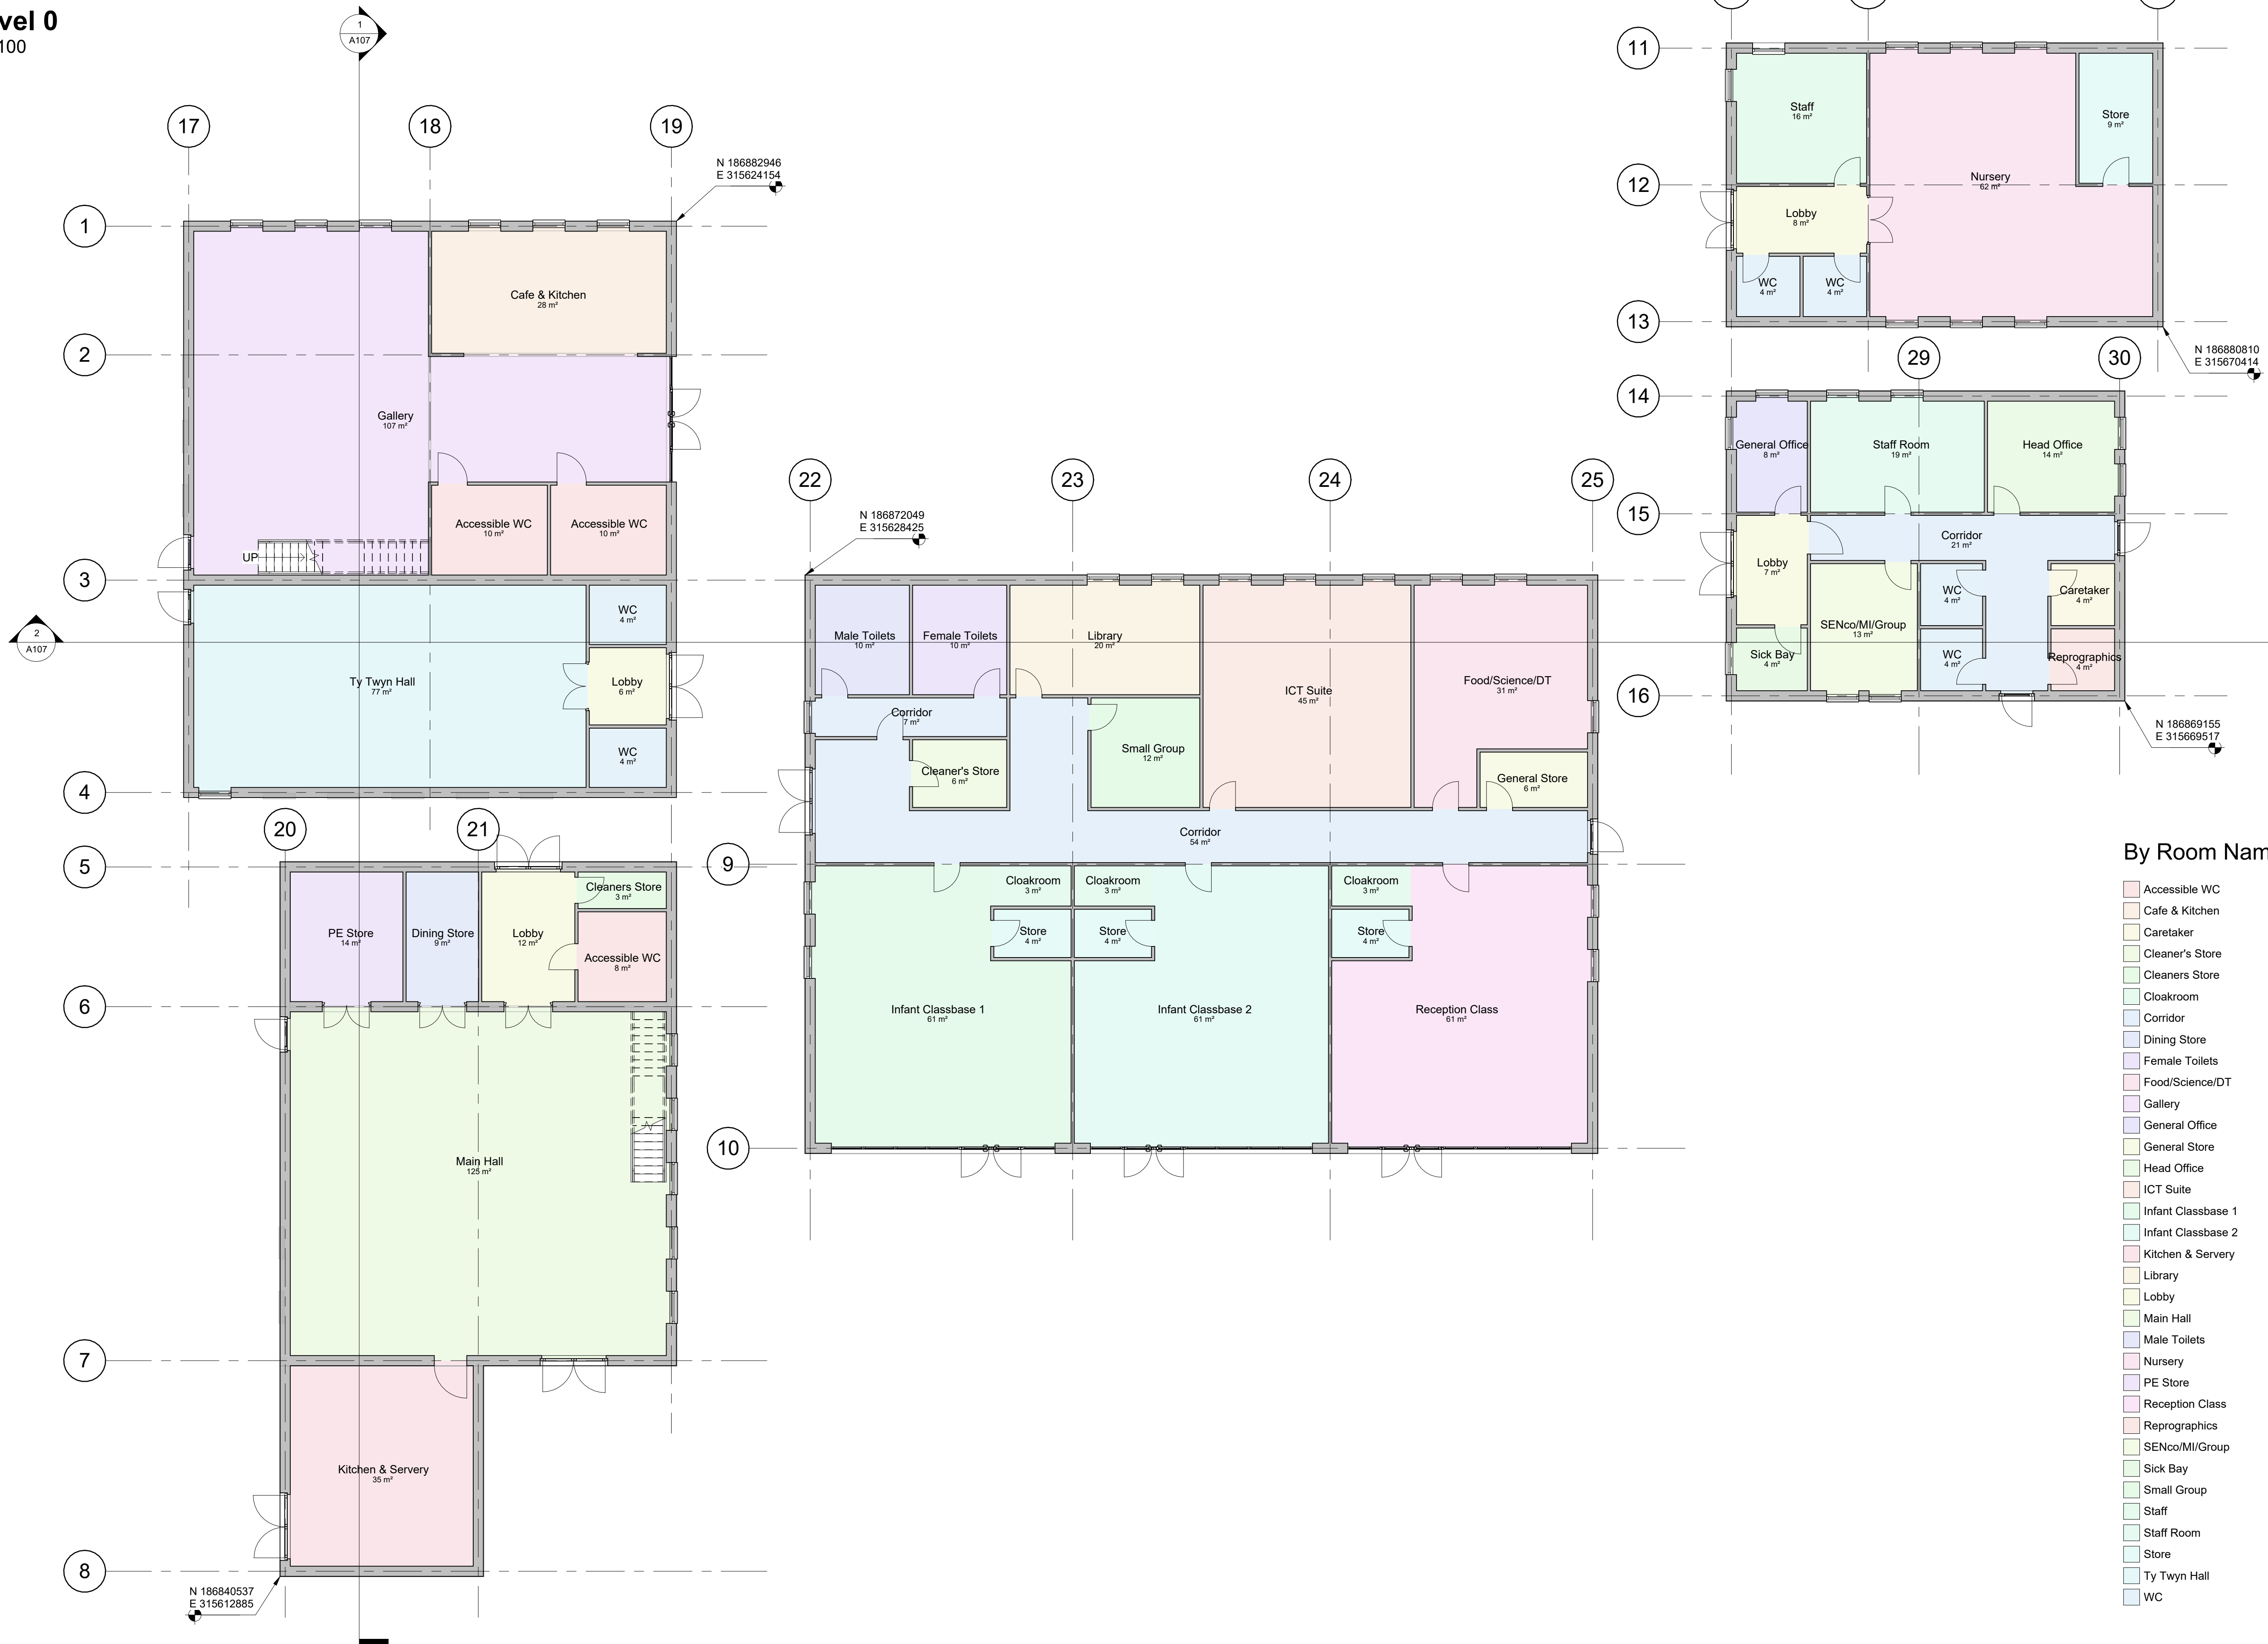


By Room Name Legend

- Accessible WC
- Cafe & Kitchen
- Caretaker
- Cleaner's Store
- Cleaners Store
- Cloakroom
- Corridor
- Dining Store
- Female Toilets
- Food/Science/DT
- Gallery
- General Office
- General Store
- Head Office
- ICT Suite
- Infant Classbase 1
- Infant Classbase 2
- Kitchen & Servery
- Library
- Lobby
- Main Hall
- Male Toilets
- Nursery
- PE Store
- Reception Class
- Reprographics
- SENco/MI/Group
- Sick Bay
- Small Group
- Staff
- Staff Room
- Store
- Ty Twyn Hall
- WC


1 Short Section
1 : 100

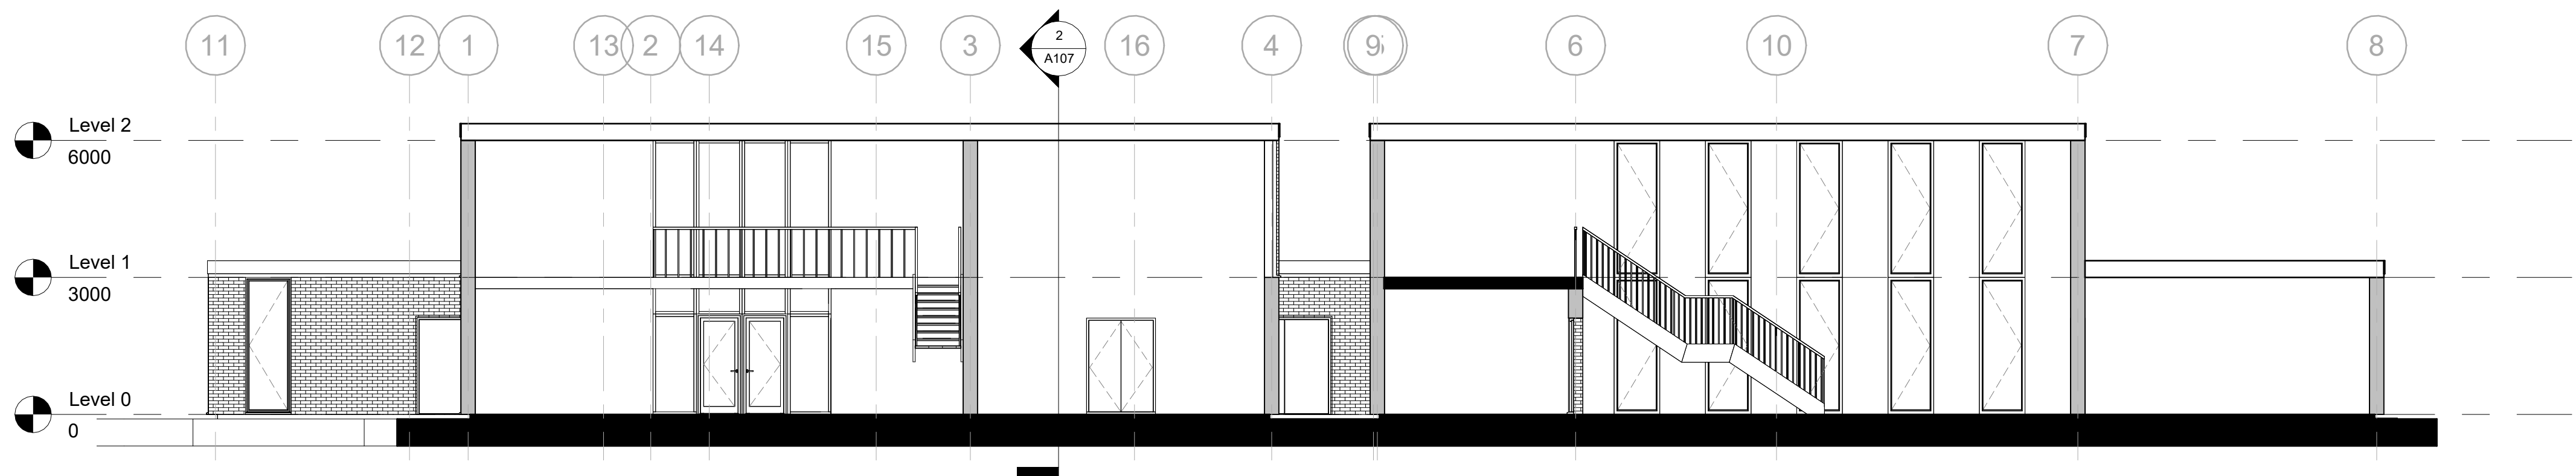


2 Long Section
1 : 100

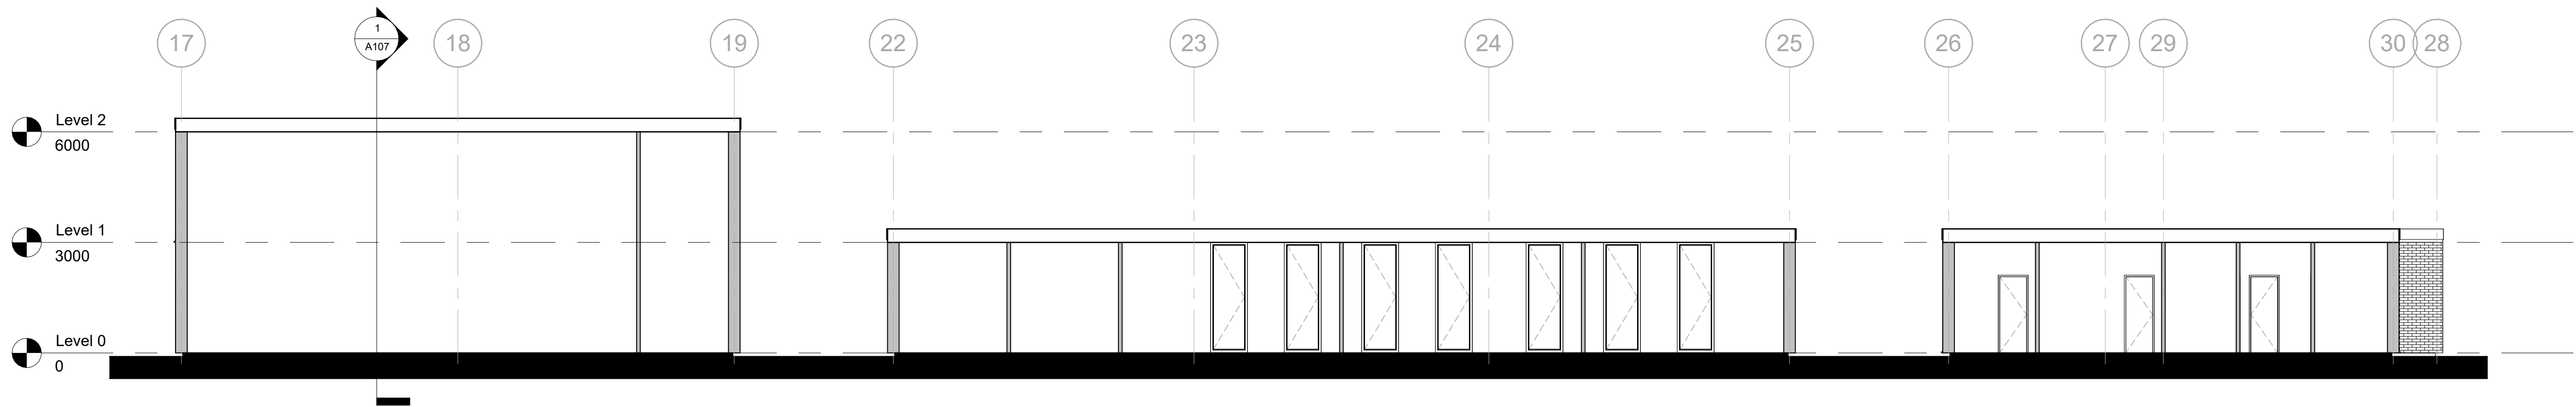


North
1 : 100

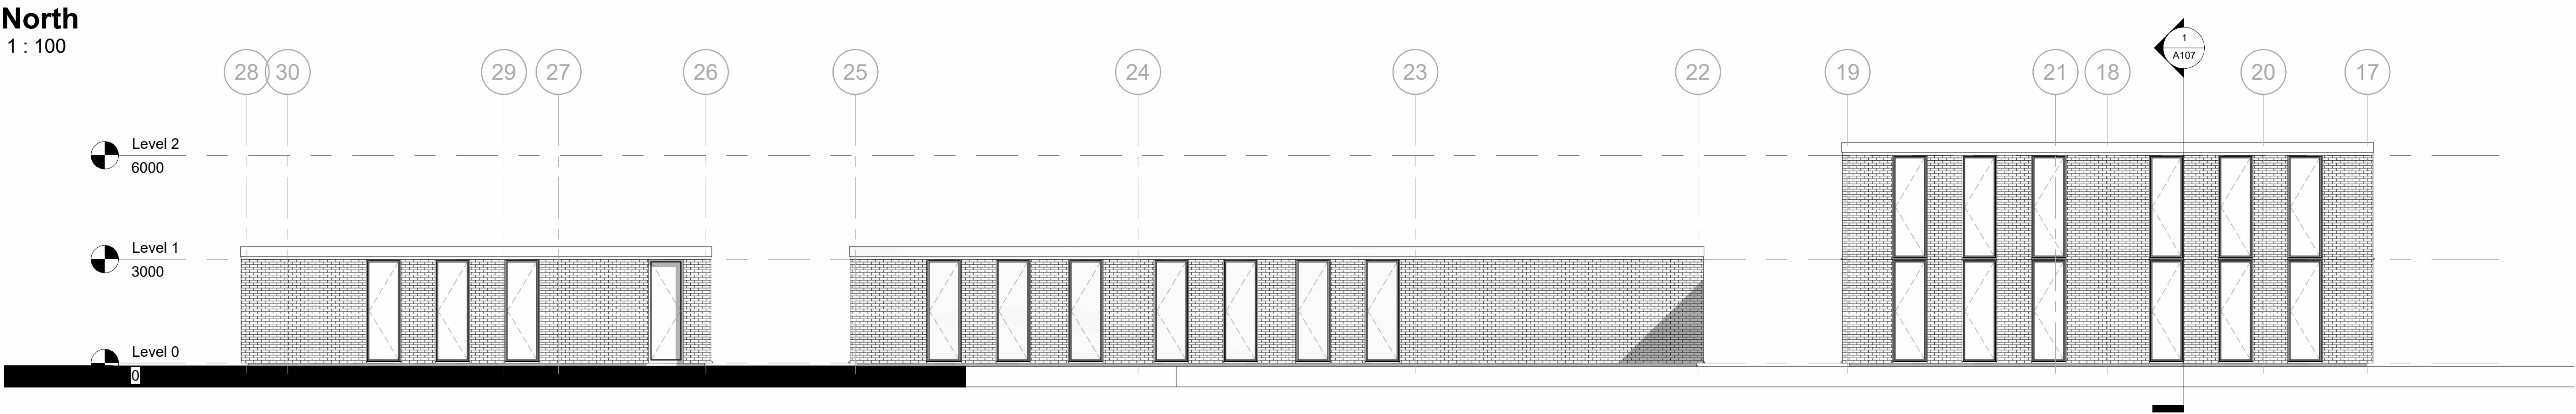


2 South
1 : 100

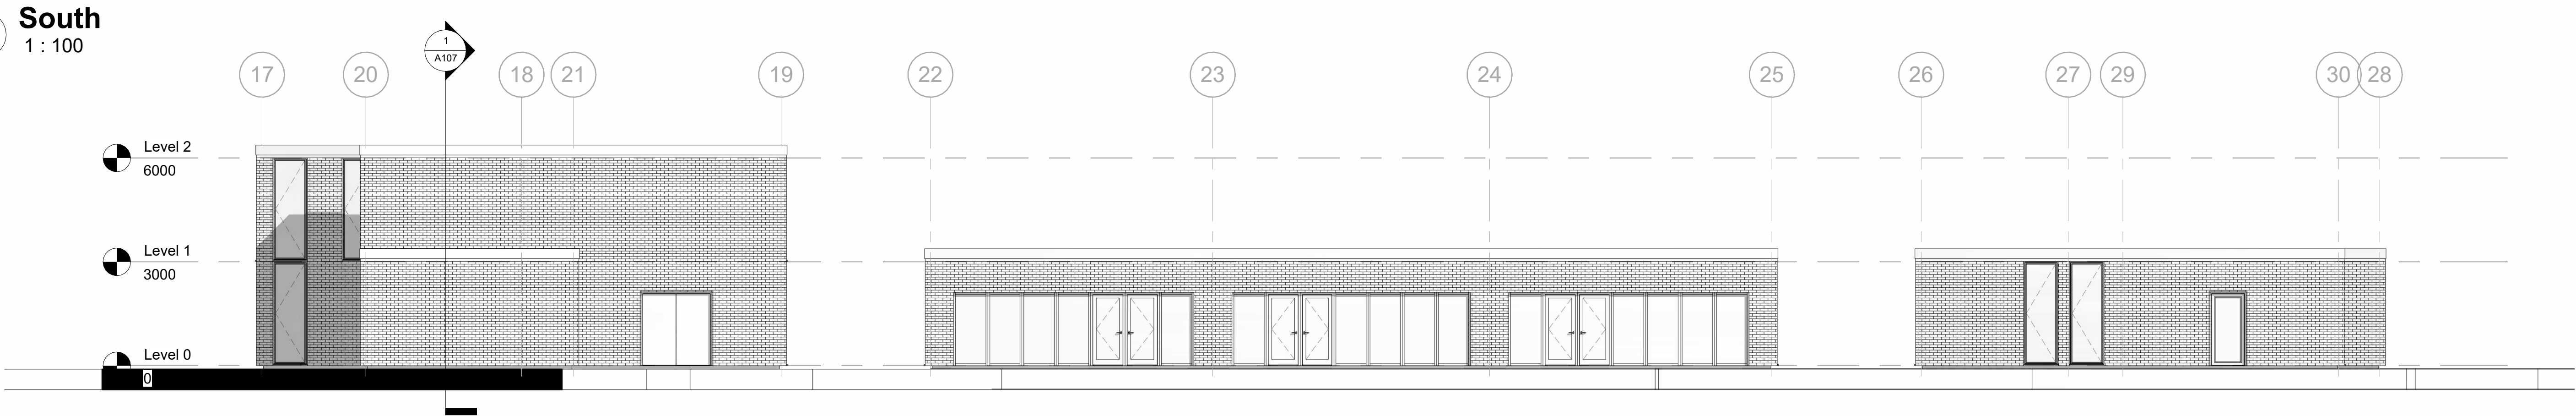


1 East
1 : 100

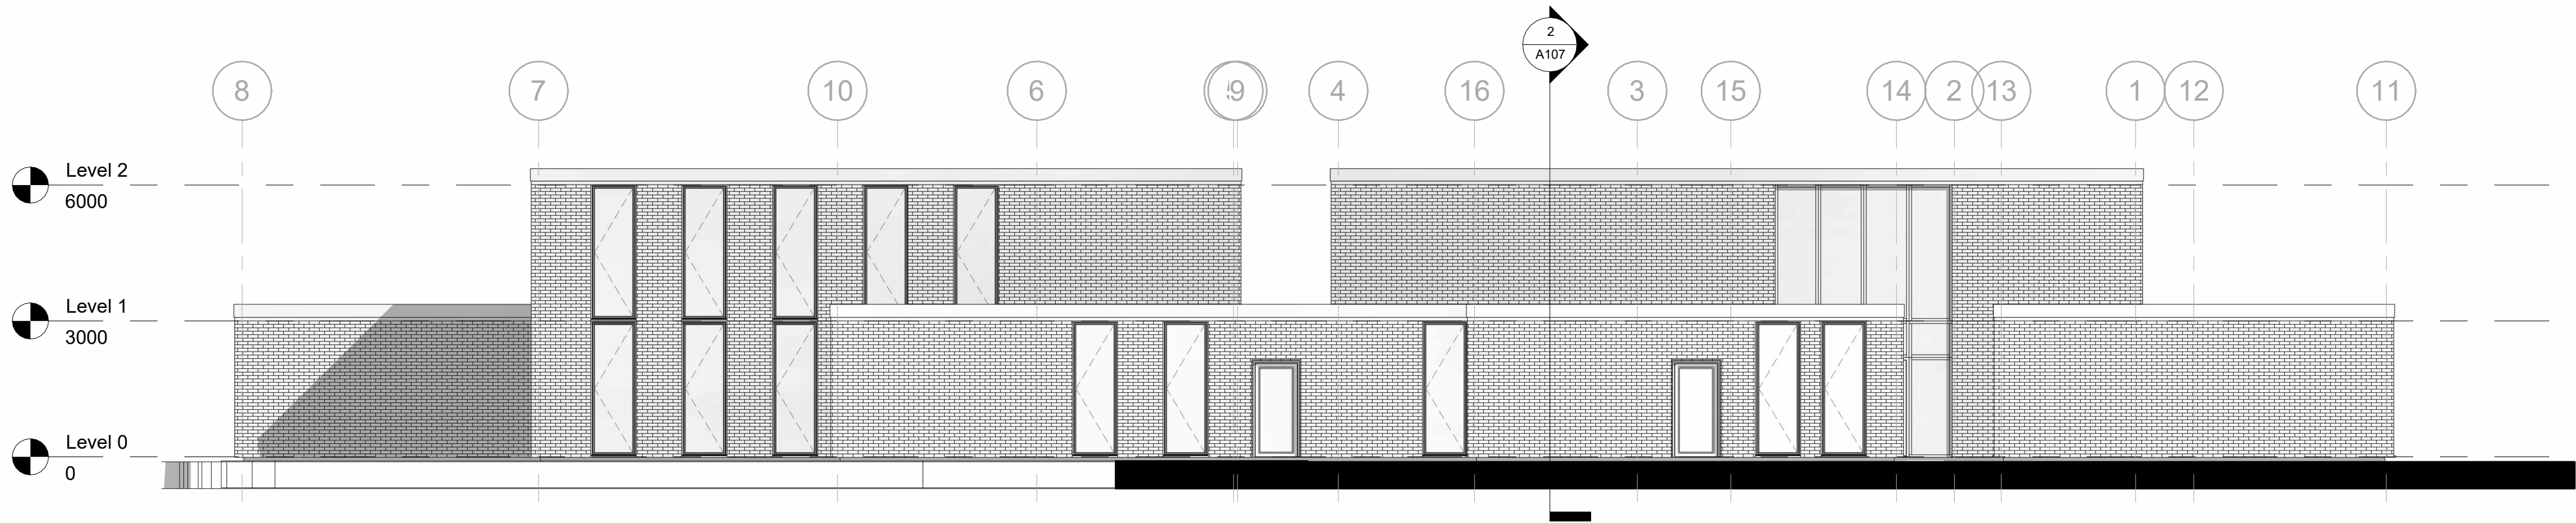


2 West
1 : 100

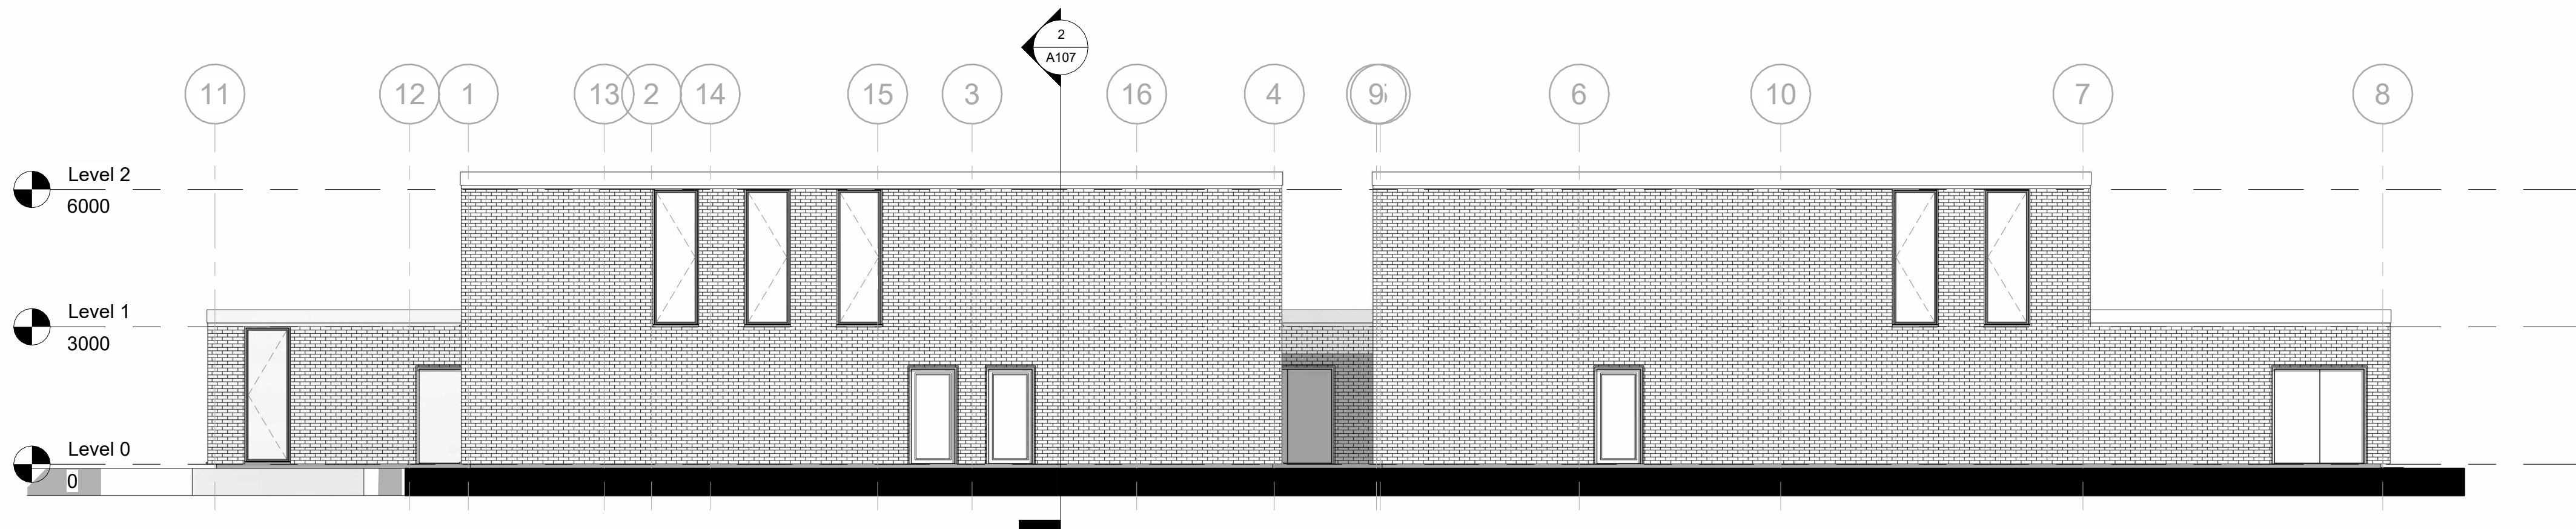

1 3D View 1

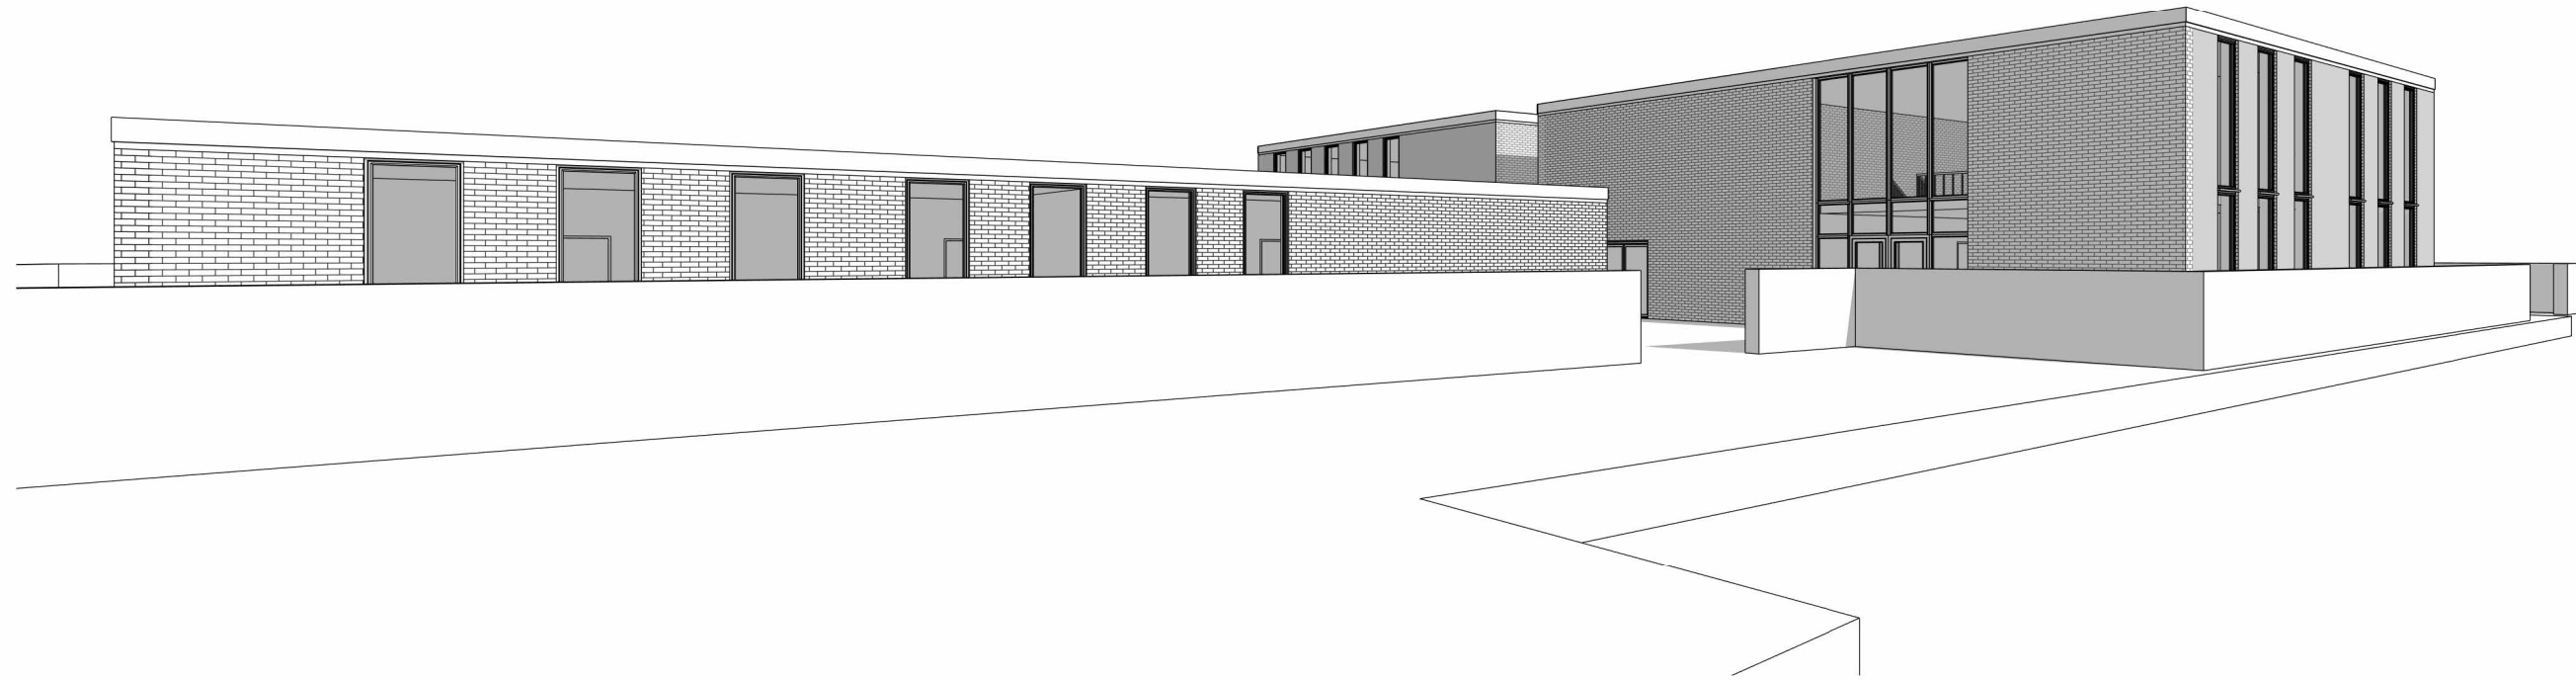


2 3D View 2

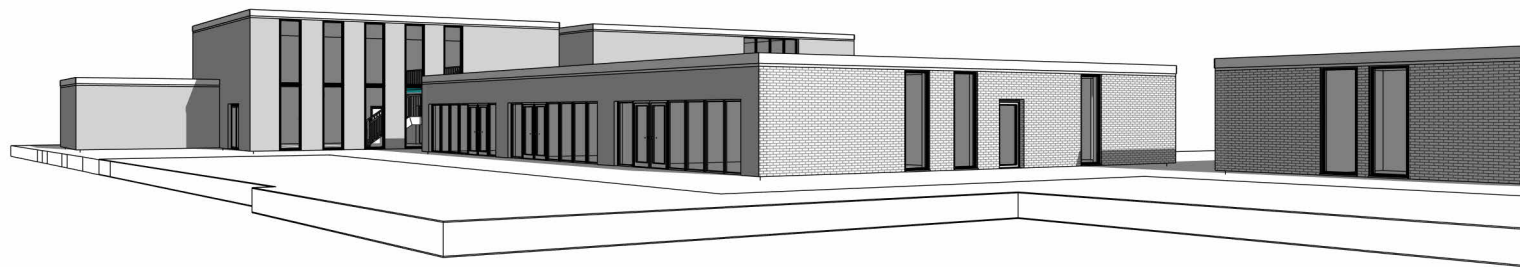


3 3D View 3




4 3D View 4

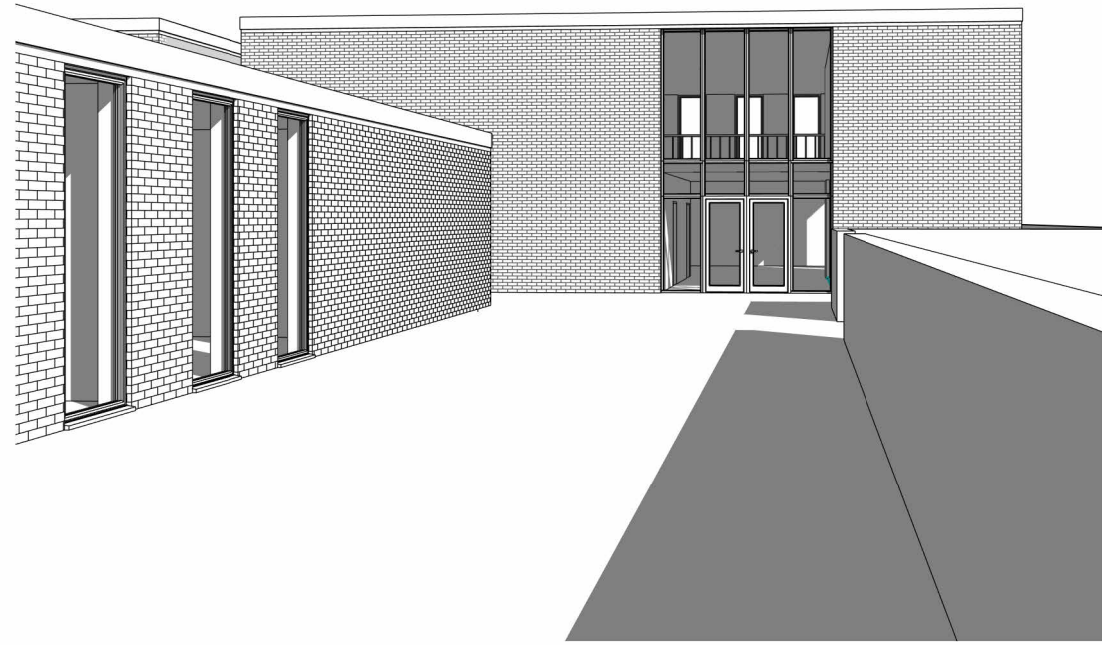


5 3D View 5

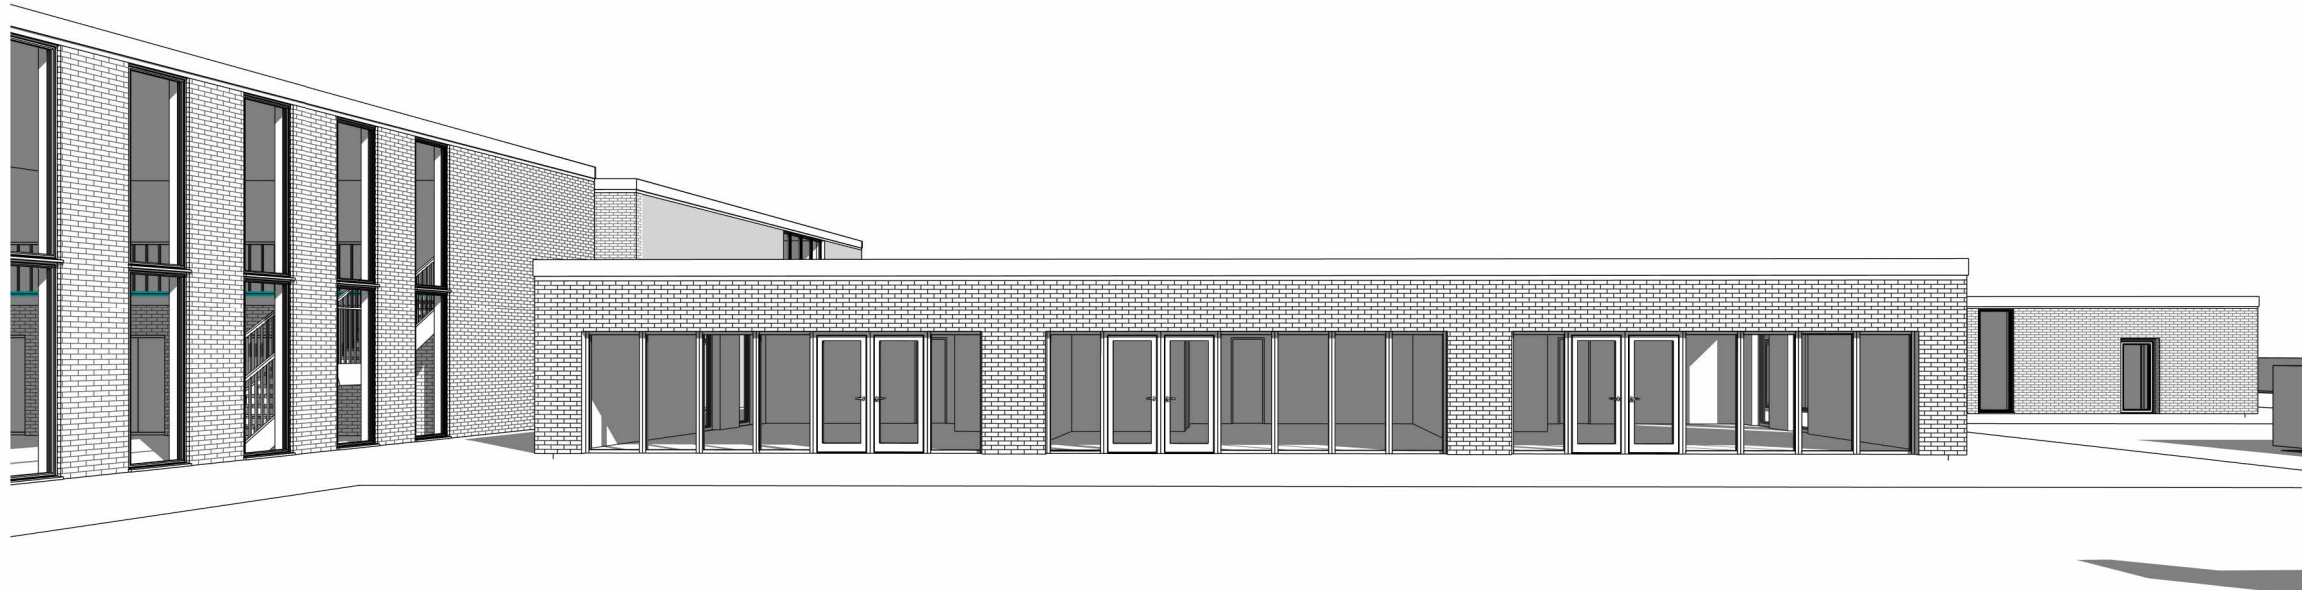


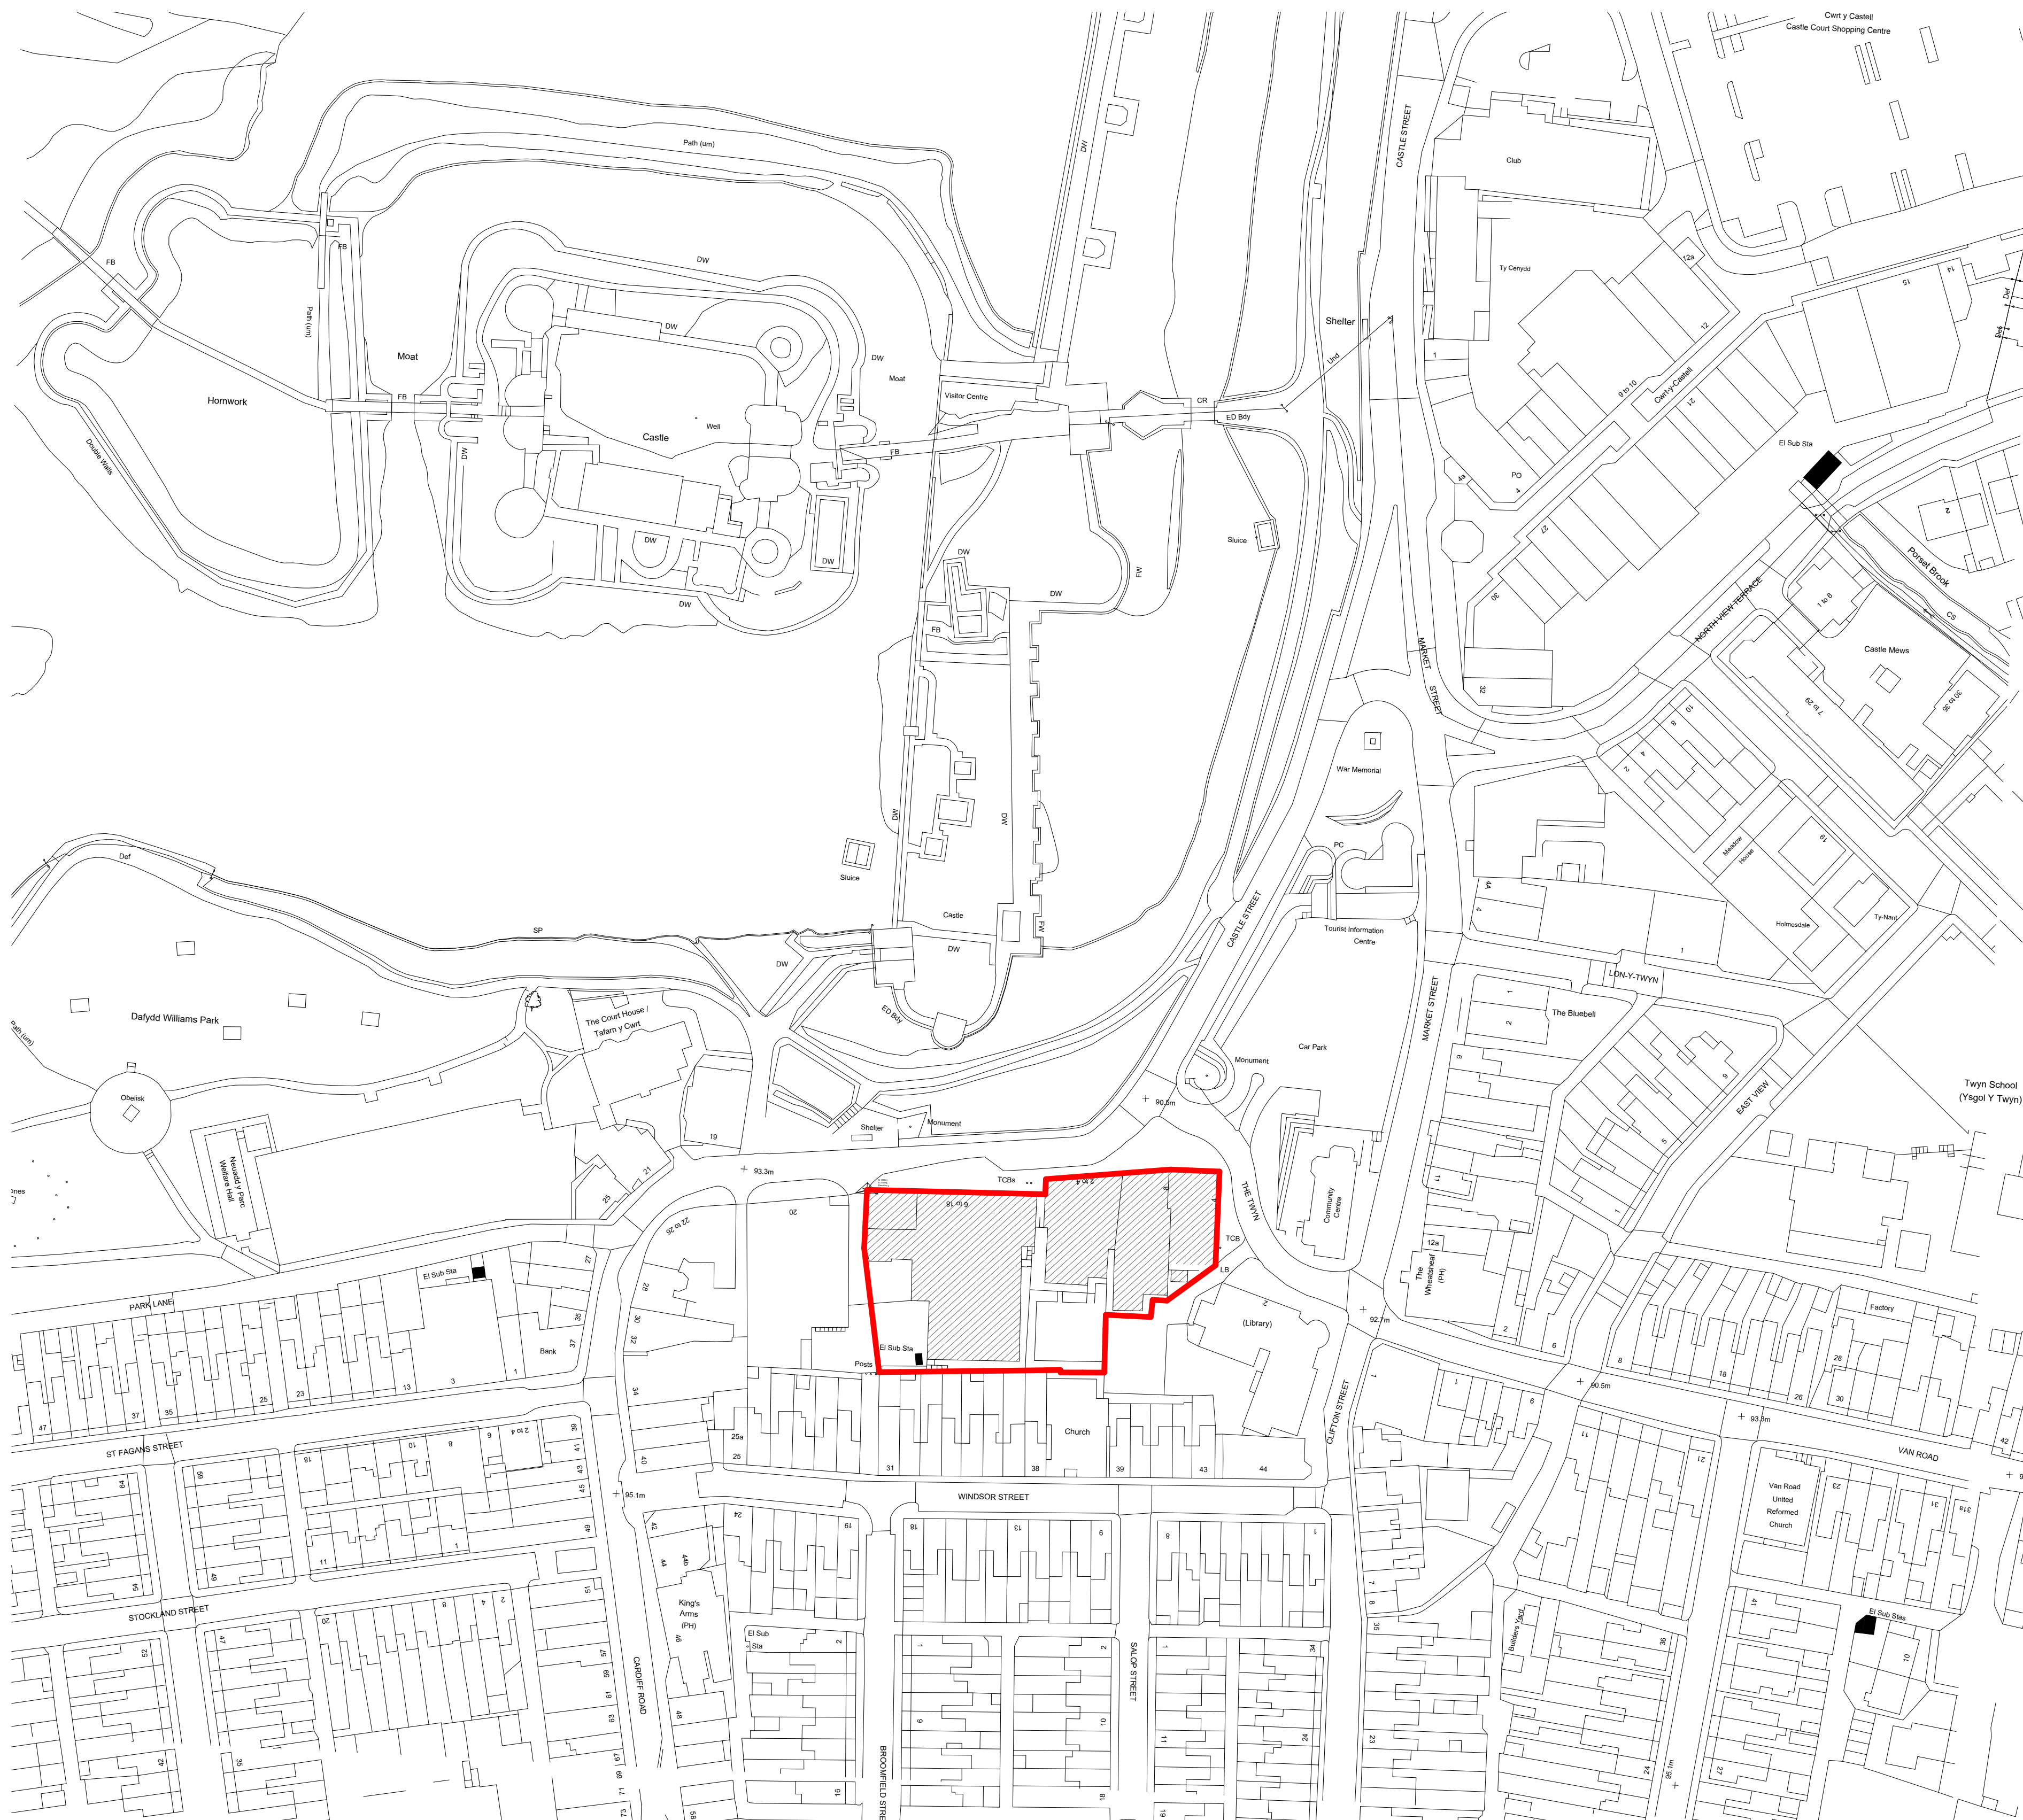


1 3D View 1 - Structural

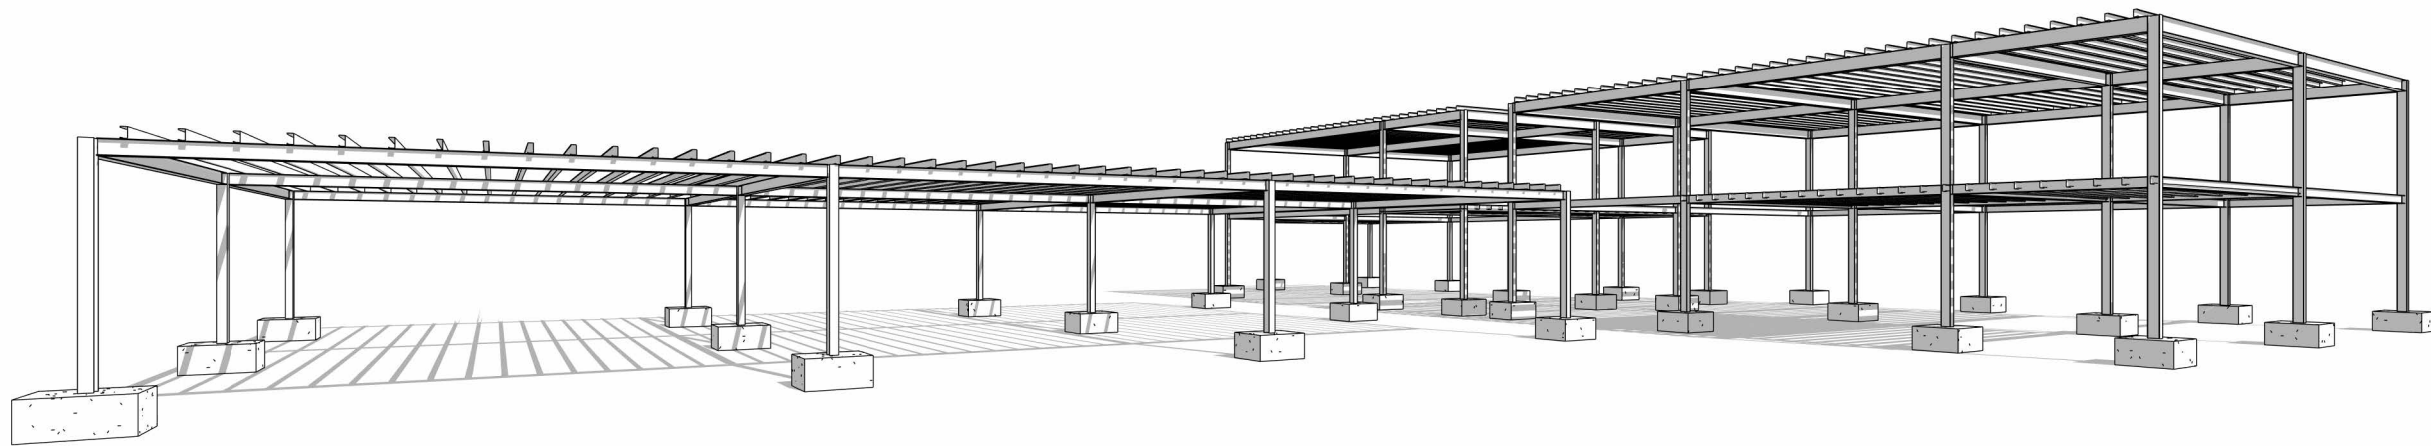


2 3D View 2 - Structural

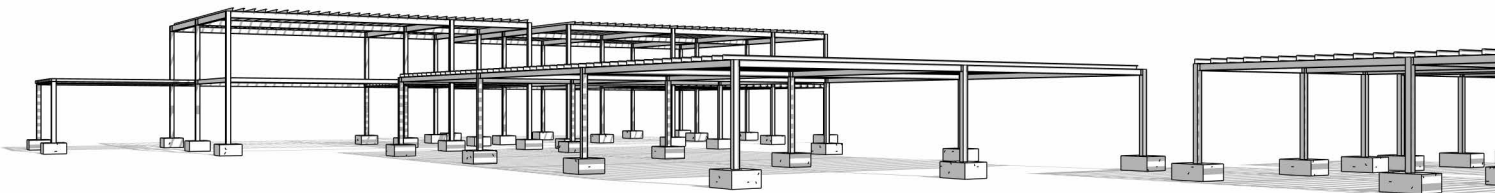

3 3D View 3 - Structural

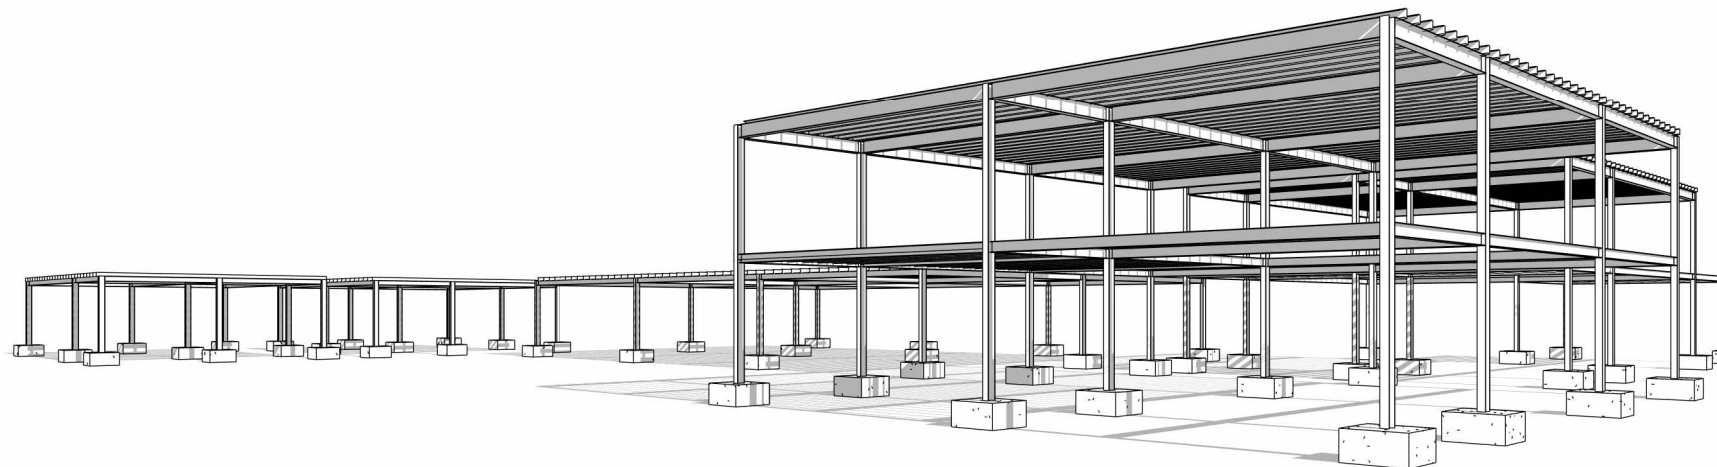

5 3D View 5 - Structural

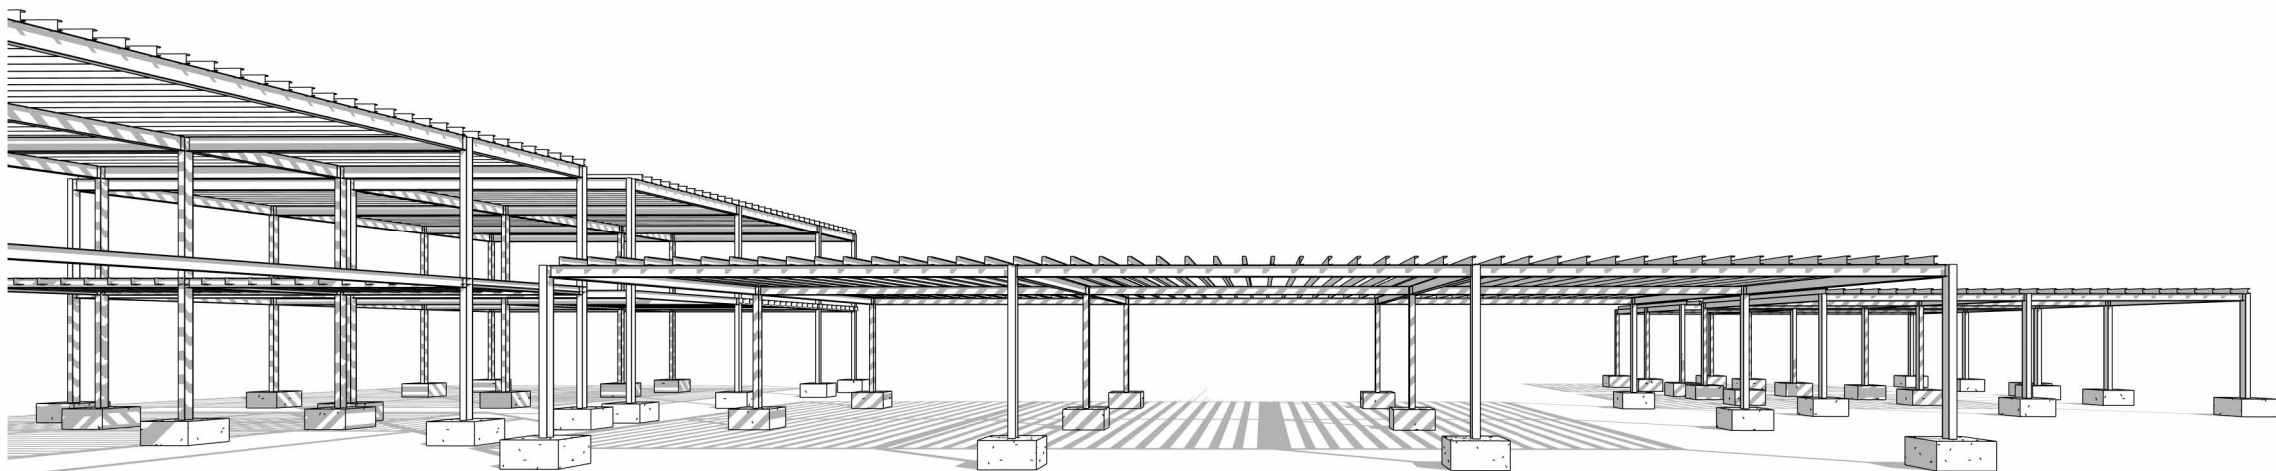

4 3D View 4 - Structural

