



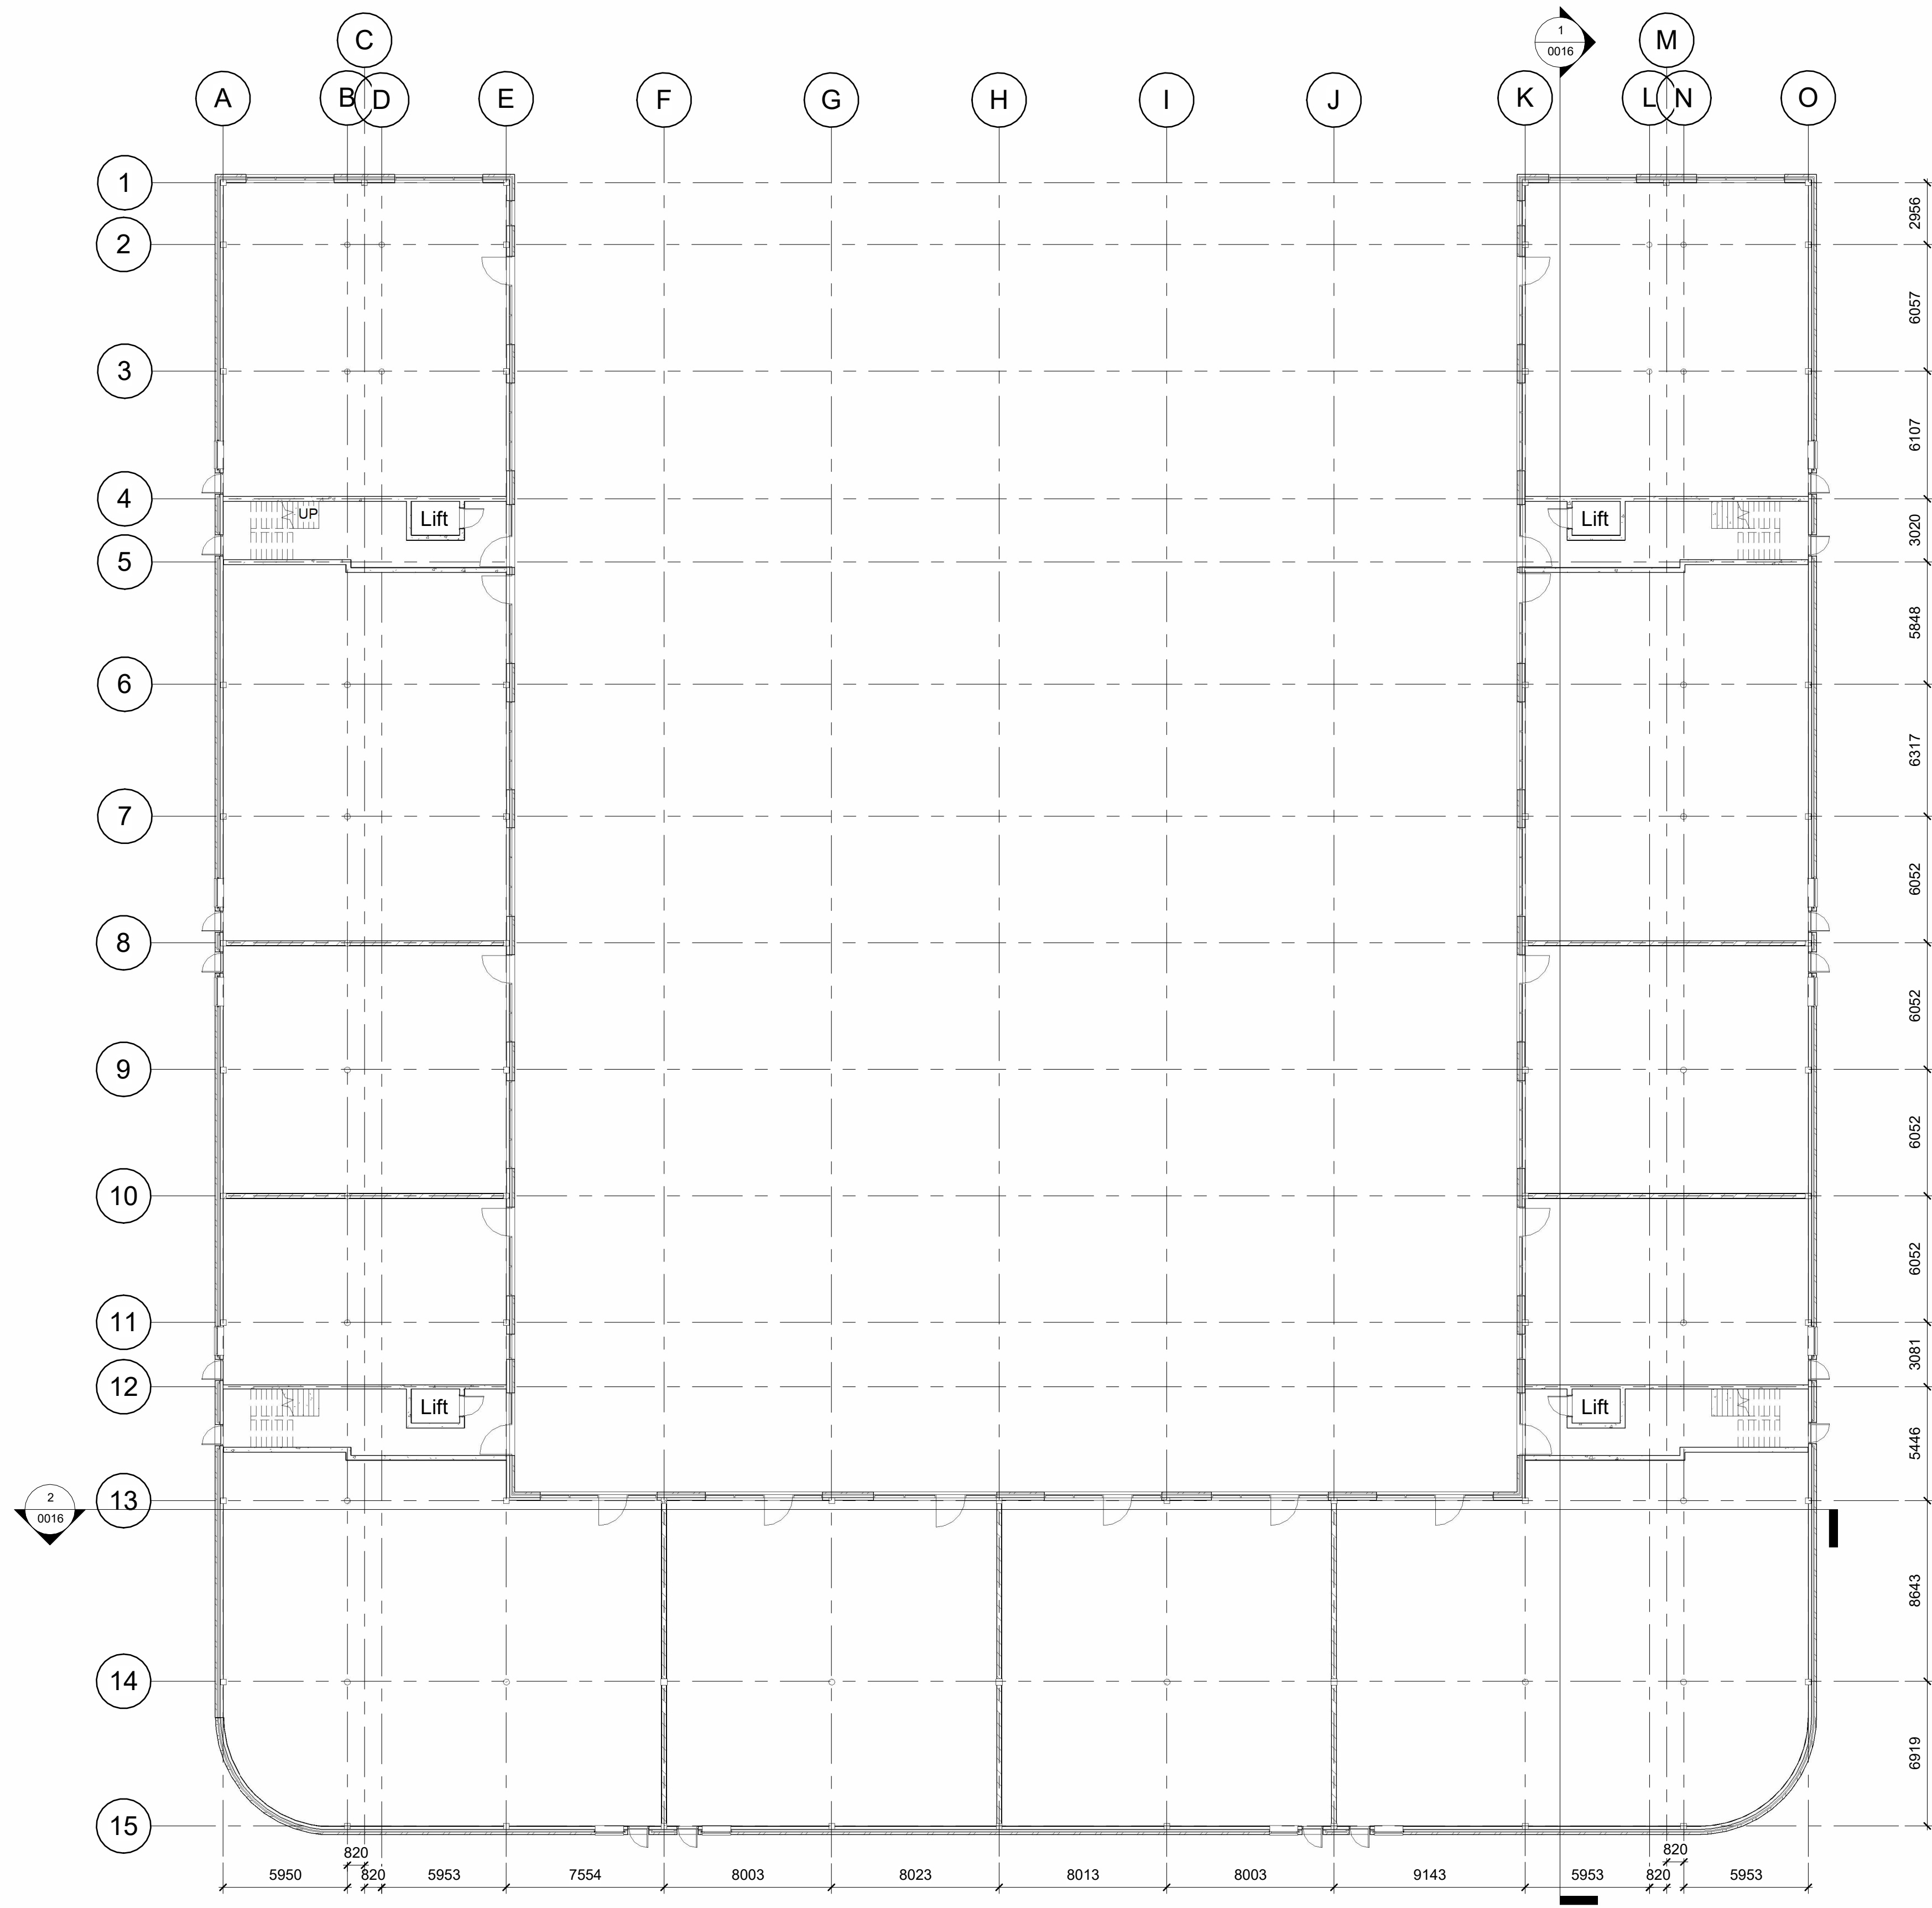

Ground Floor Plan
1 : 200

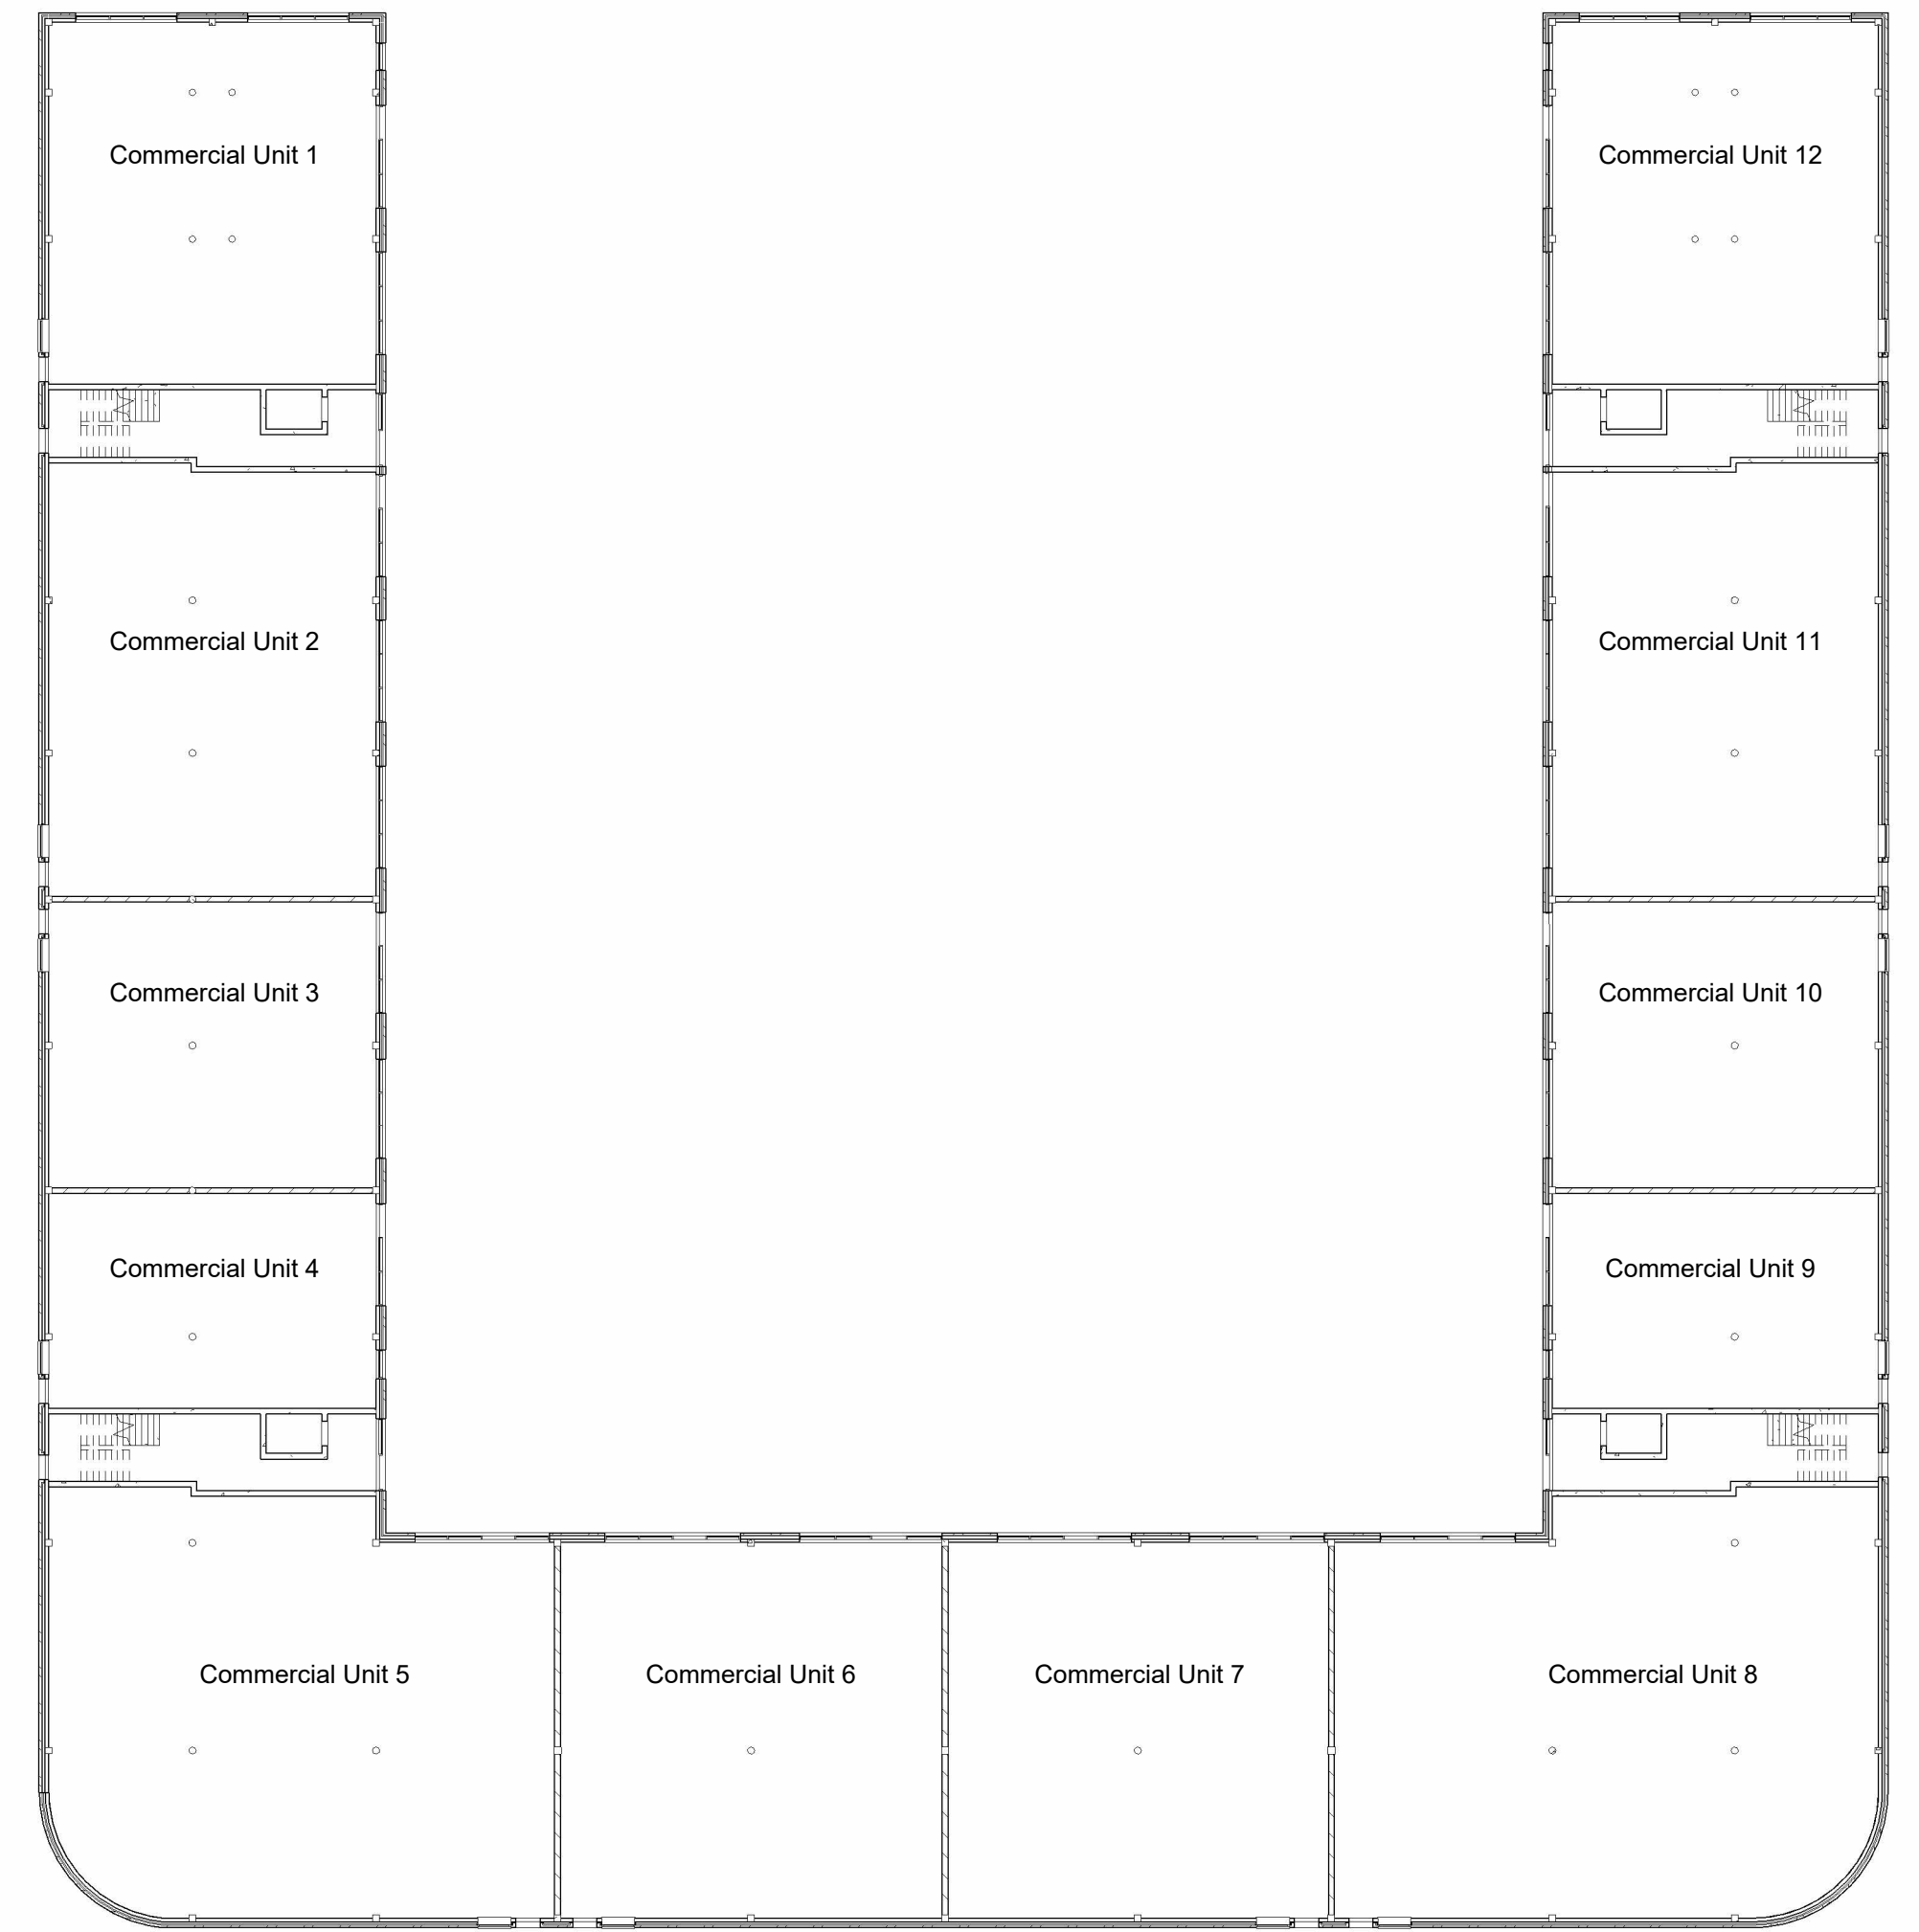

Ground Floor Commercial Unit GA
1 : 300