



PROPOSED NEW ROAD

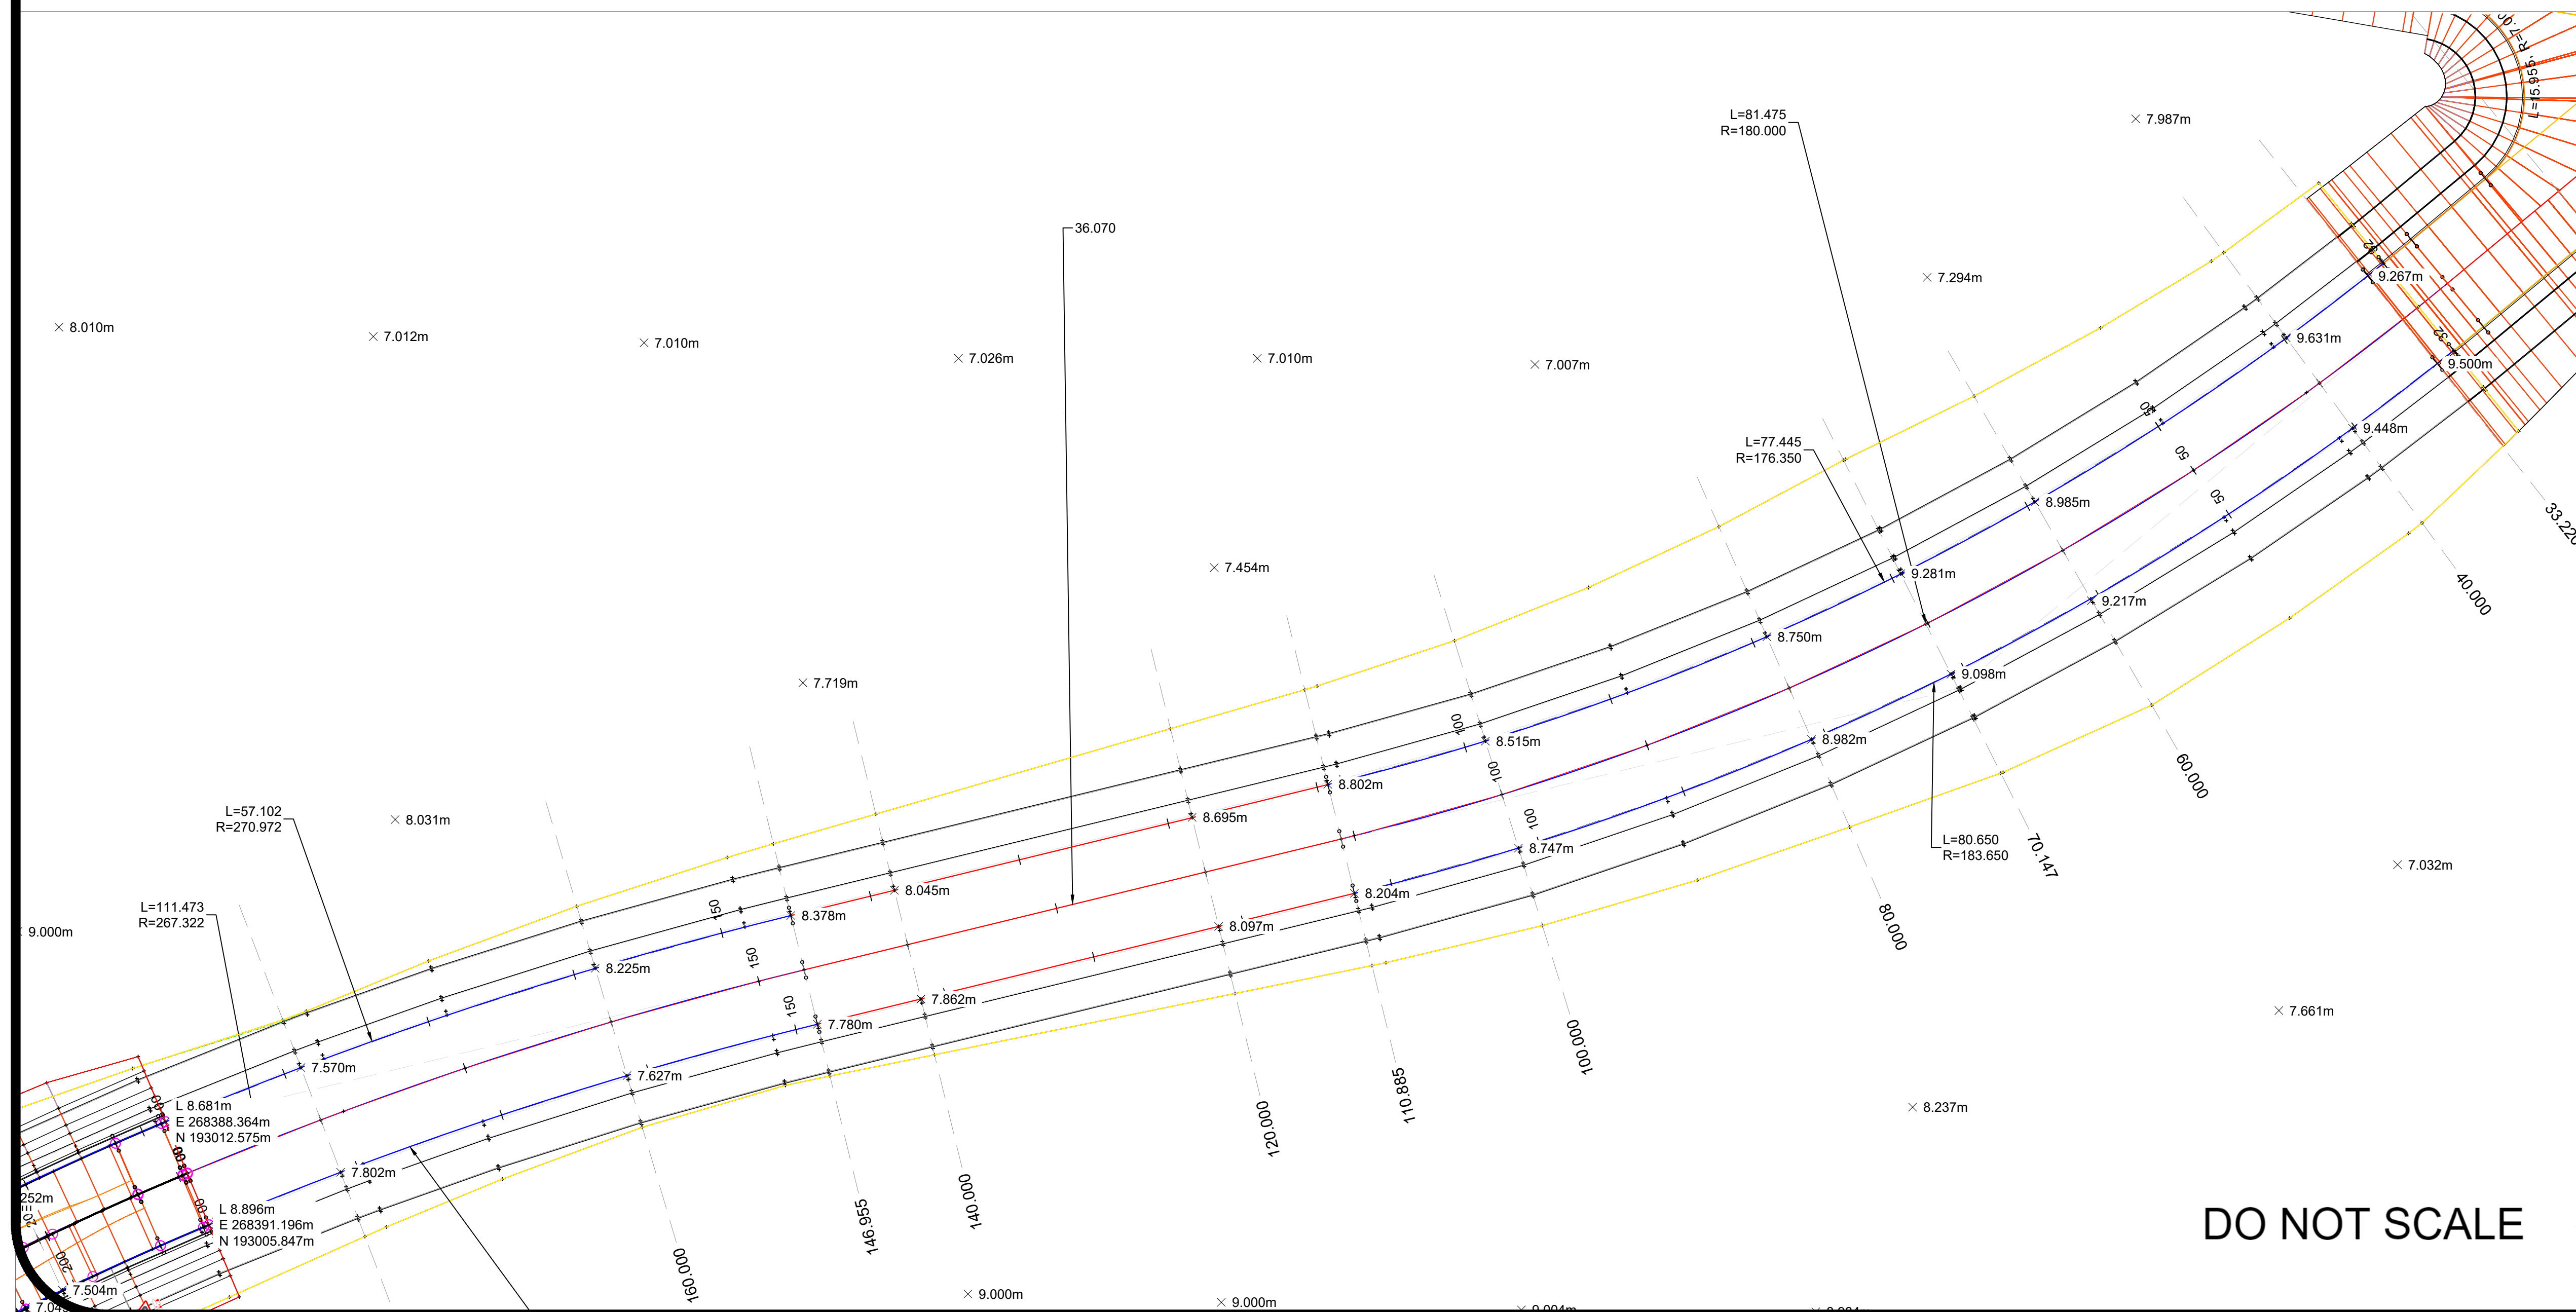

DO NOT SCALE

No.	Revision/Issue	Date

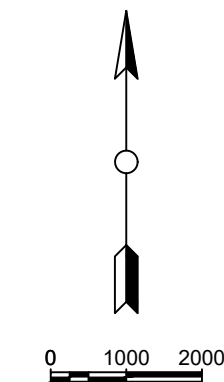

Project Name and Address

Project	Sheet 12
Date 25.04.2021	
Scale 1:250	