

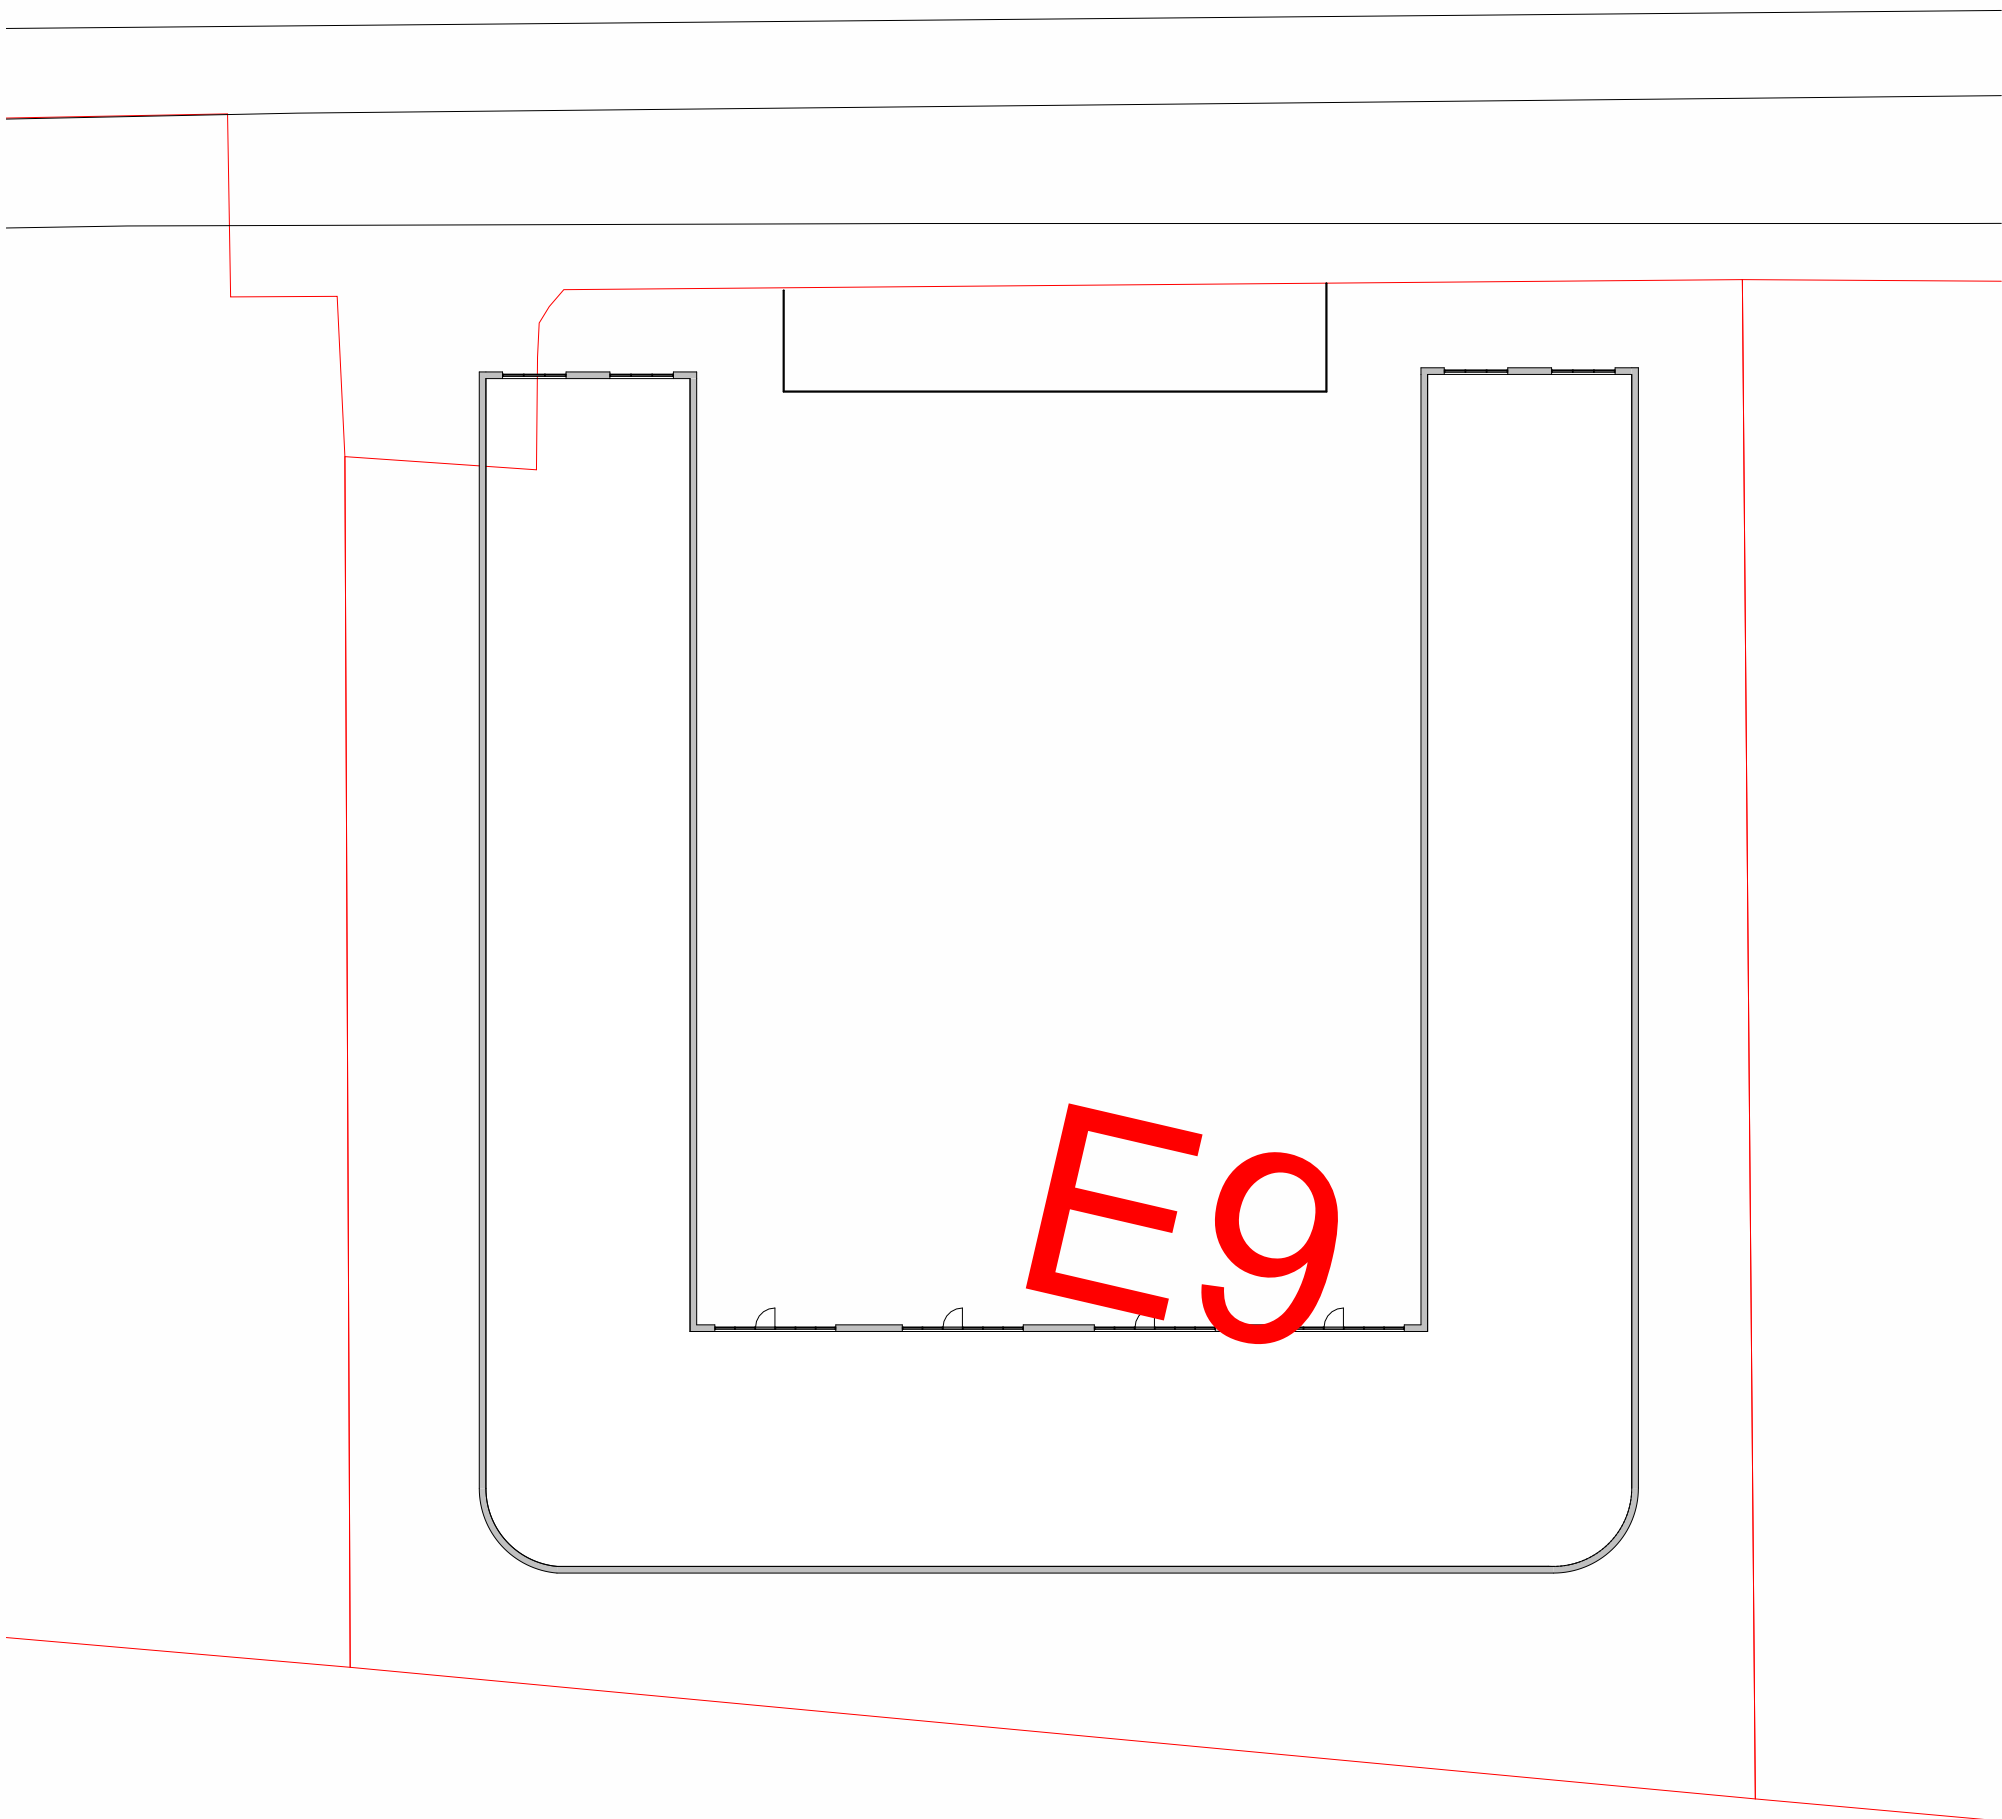
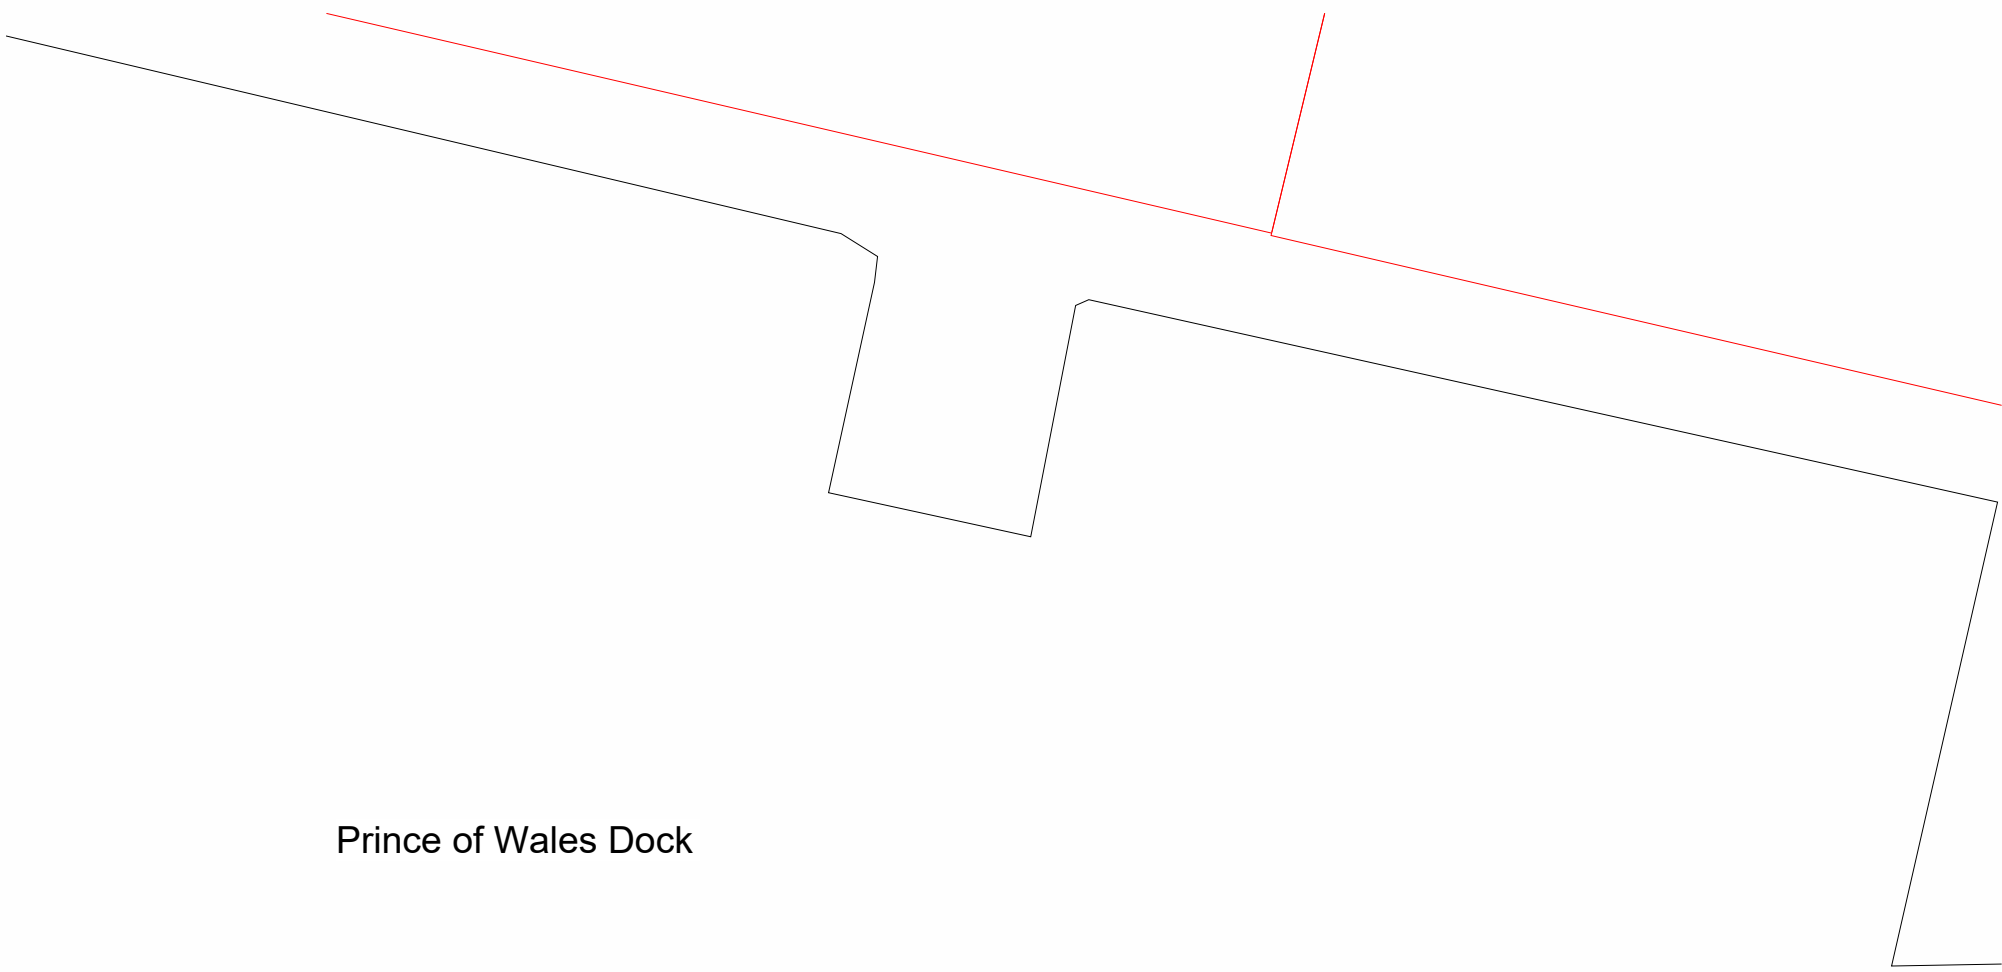


Site Layout Plan
1 : 500

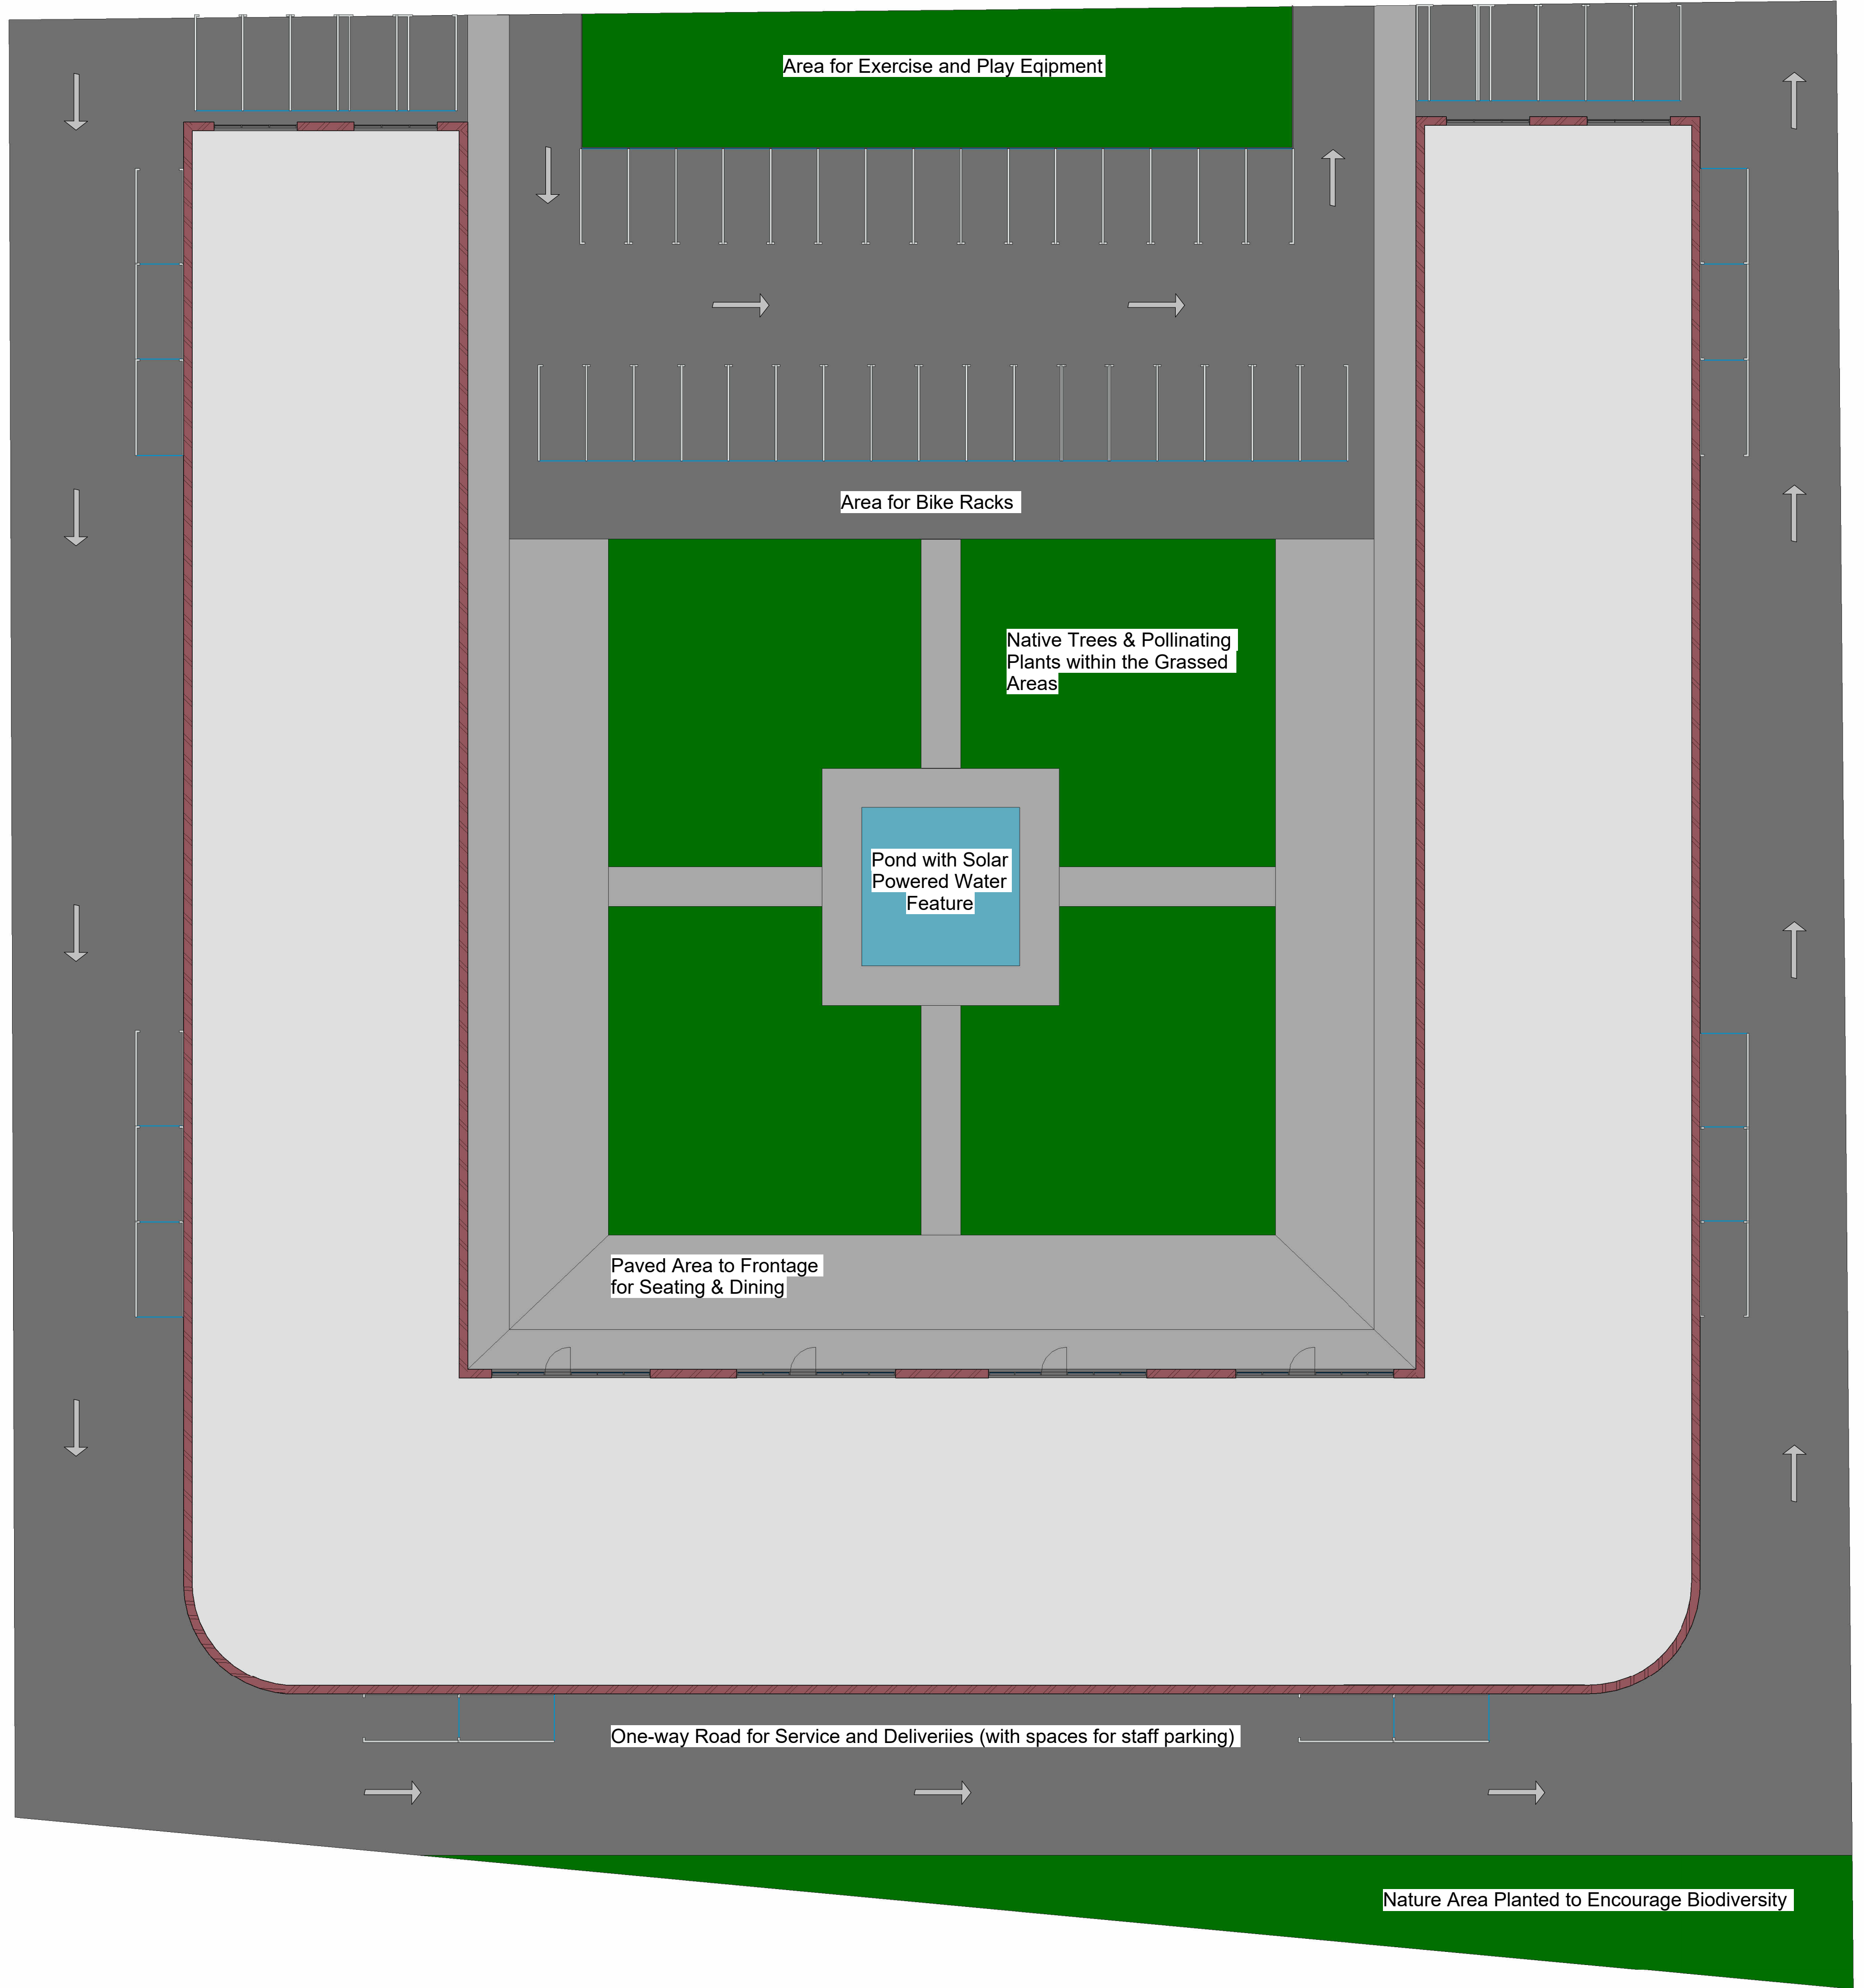


Detailed Site Layout Plan
1 : 200

Property Title UWTSO SA1 Halls of Residence	Detail U Concept	Property Originator Zone Level Type Role Number Description Suitability Revision										scale Various @A1	drawn Author	OB	GWYRDD CYMRU CONSTRUCTION	(S0) UNCONTROLLED Not to be used as a reference document Check Status Before Quoting	Rev/Date/By Revision
		6003 GCC XX ZZ DR B 0005 U Concept S0										date	checked	RB			
		File Path: C:\Users\Student\OneDrive - University of Wales Trinity Saint David\Level 6 Modules\ABCA6003 Integrated Group Project\Drawings\ACBA6003 Concept 03 U shape.rvt										04/12/21	Checker				

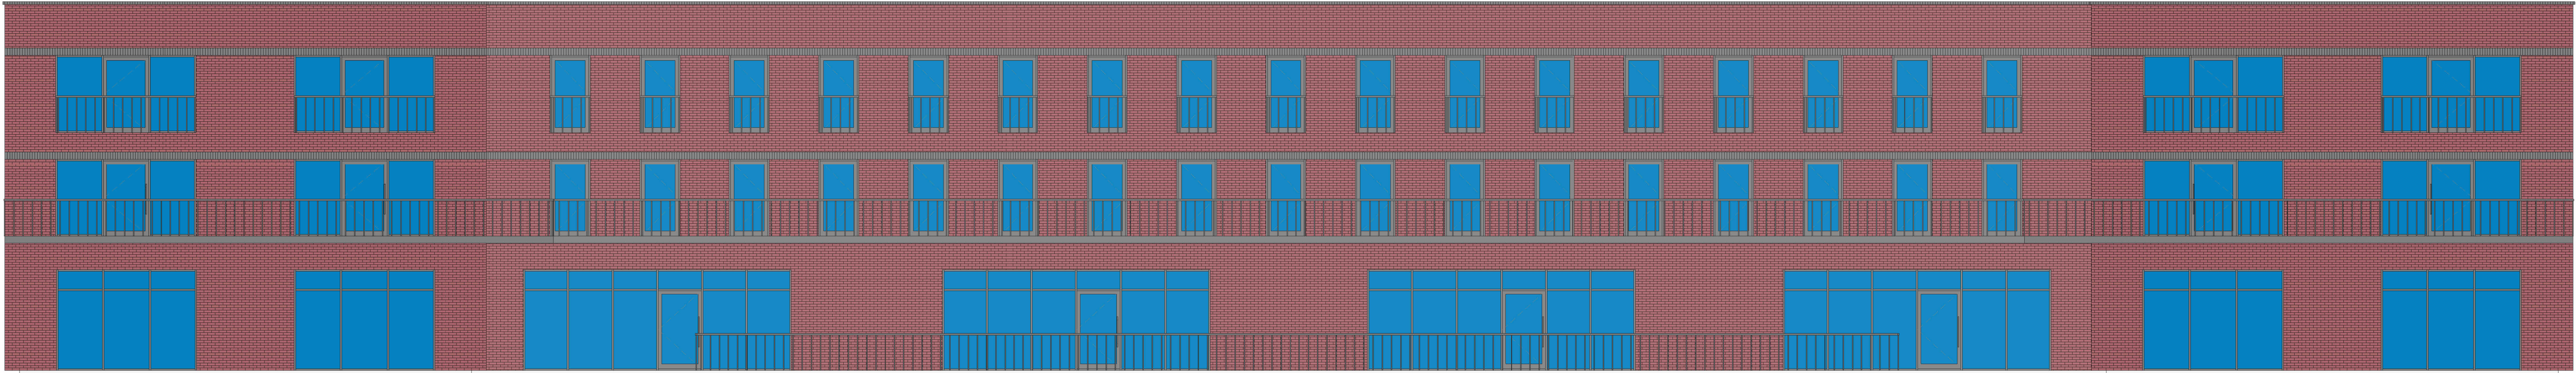

Elevation (Looking From Prince of Wales Dock)
1 : 100

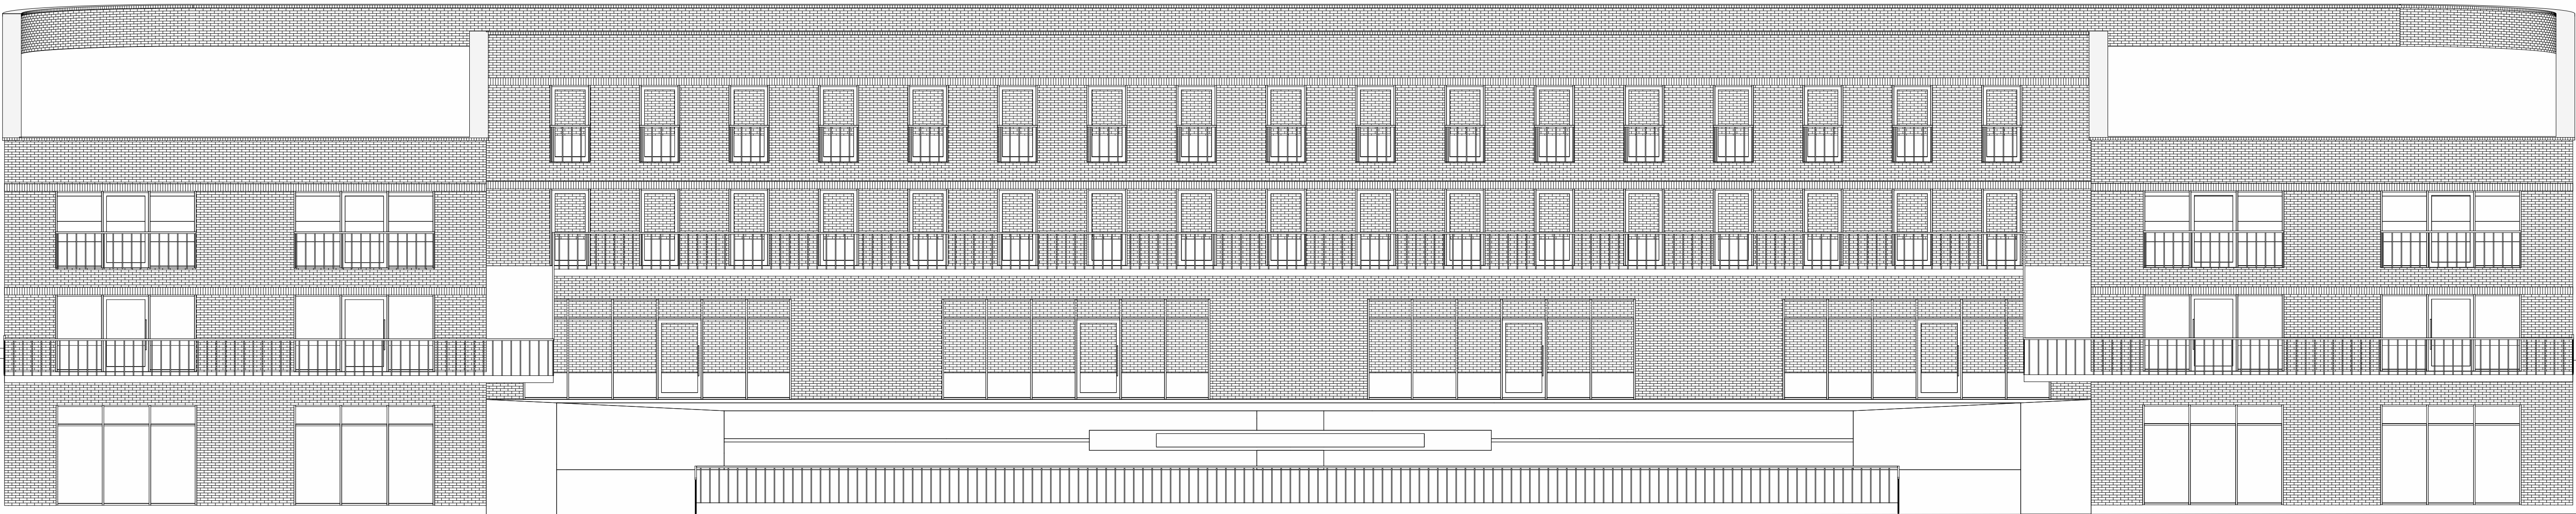

3D View