
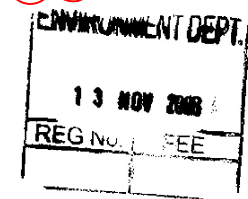



2003/22/2

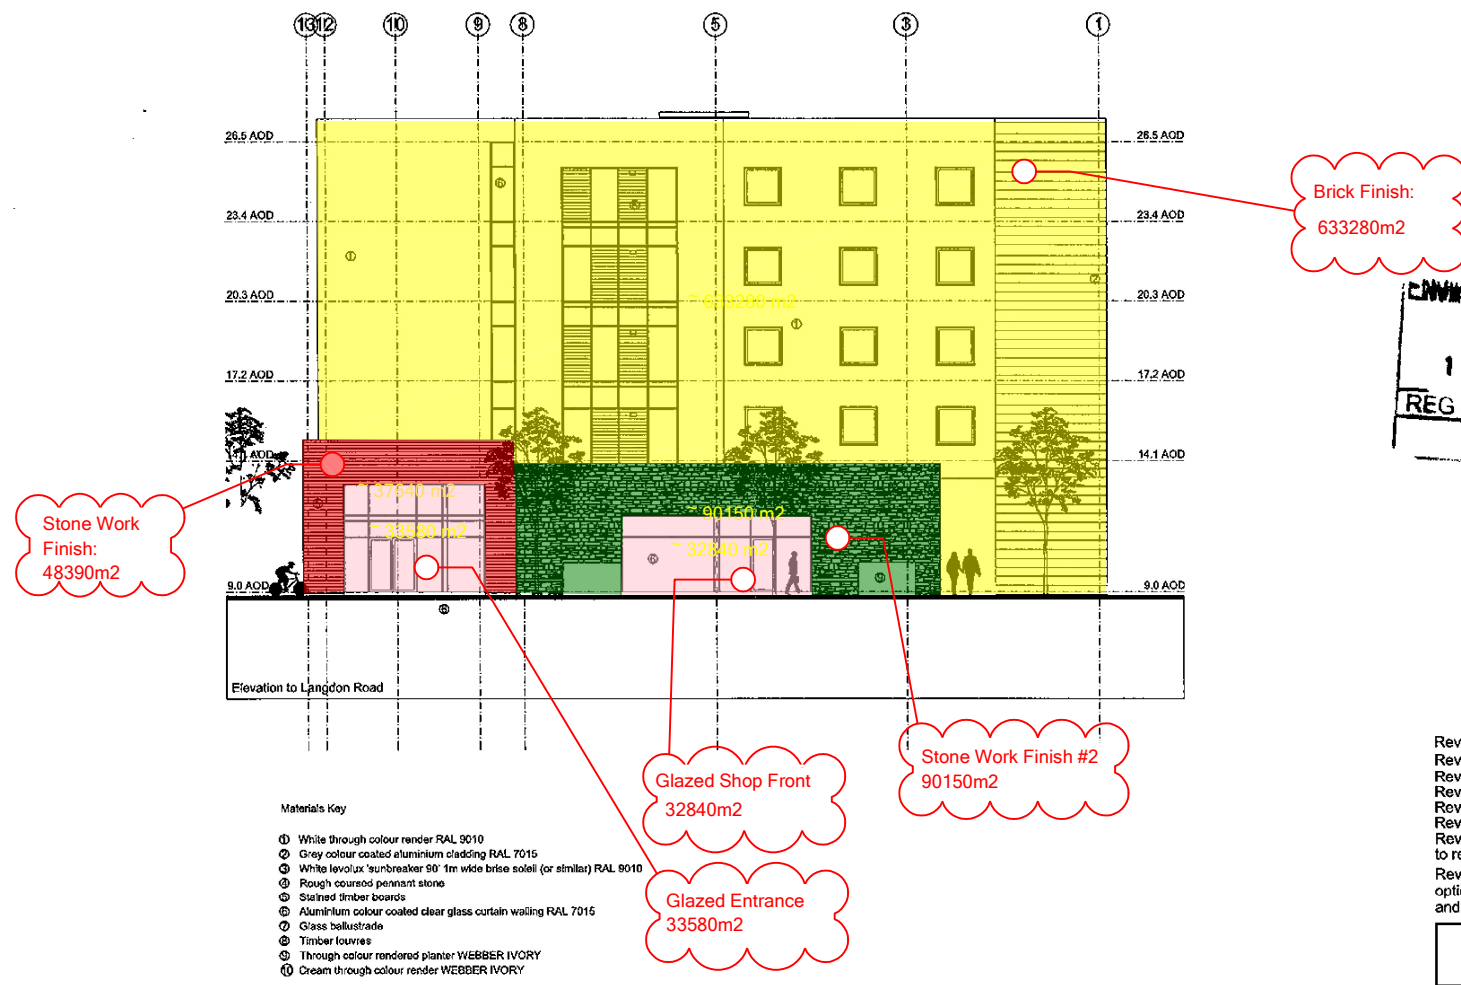

Rev H 24.09.08 - Floor Levels Adjusted.
 Rev G 18.08.08 - Signage omitted.
 Rev F 06.08.08 - Signage, doors, materials amended.
 Rev E 28.07.08 - Vents added to elevations
 Rev D 18.07.08 - Signage zones added
 Rev C 10.07.08 - General amendments
 Rev B 13.06.08 - elevational treatment amended to reflect internal changes
 Rev A 12.05.08 - Plan changes reflected. Signage options added. Materials amended. Ground line and levels amended

CWA C. W. ARCHITECTS Groveview House, 8 Park Drive, Cardiff CF1 3SN Tel: 029 20 223123 Fax: 029 20 380367		
Project Title		
Mixed Use Development - SA1		
Drawing Title		
Drawing Number	Scale	Drawn by
SP136 - P11	1:200 @ A3	oa
Rev	H	Date
		April 2008

2008/2232

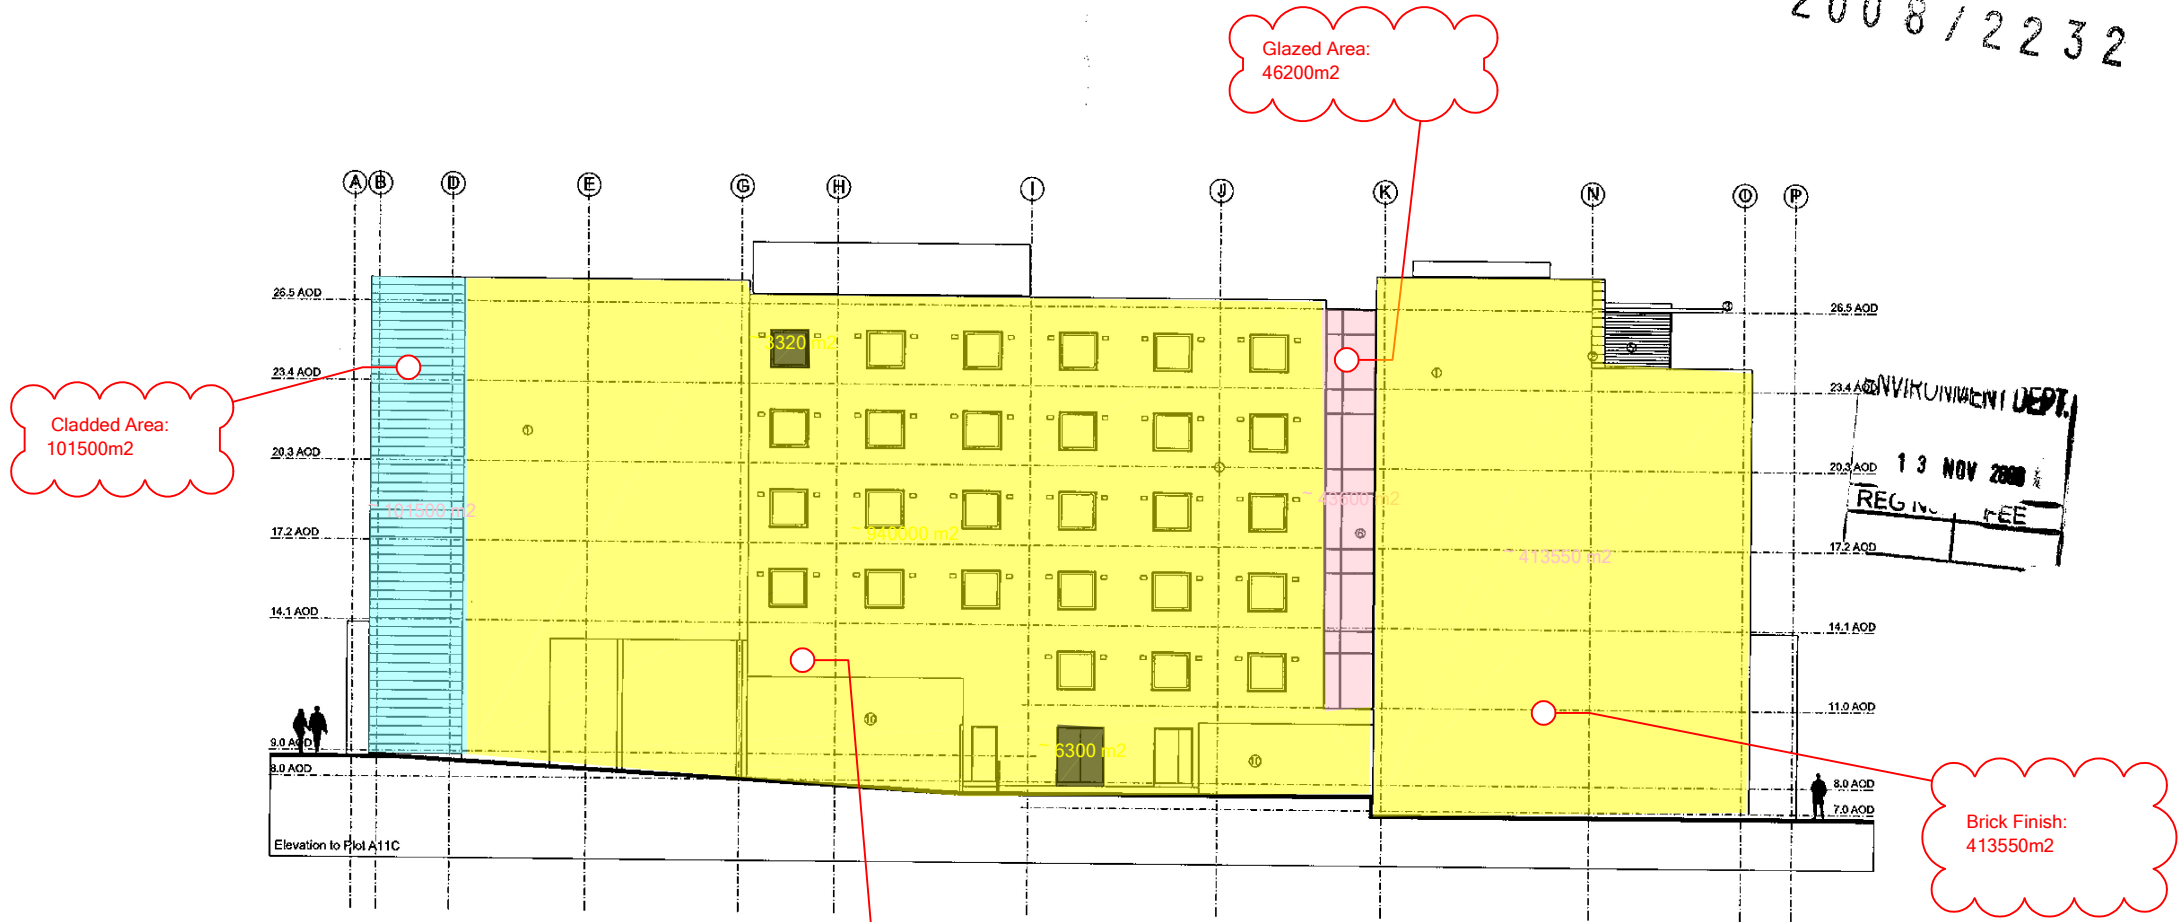

Materials Key


- ① White through colour render RAL 9010
- ② Grey colour coated aluminium cladding RAL 7015
- ③ White levoflux 'sunbreaker 90' 1m wide brise soleil (or similar) RAL 9010
- ④ Rough coursed permanent stone
- ⑤ Stained timber boards
- ⑥ Aluminium colour coated clear glass curtain walling RAL 7015
- ⑦ Glass balustrade
- ⑧ Timber louvers
- ⑨ Through colour rendered planter WEBBER IVORY
- ⑩ Cream through colour render WEBBER IVORY

Rev H 24.09.08 - Floor Levels Adjusted.
 Rev G 18.08.08 - Signage omitted.
 Rev F 06.08.08 - Signage, doors, materials amended
 Rev E 28.07.08 - Vents added to elevations
 Rev D 18.07.08 - Signage zones added
 Rev C 10.07.08 - General amendments
 Rev B 13.06.08 - elevational treatment amended to reflect internal changes
 Rev A 12.05.08 - Plan changes reflected. Signage options added. Materials amended. Ground line and levels amended

CWA C.W. ARCHITECTS Greenwood House, 8 Park Grove, Cardiff CF1 3NU Tel: 029 20 223123 Fax: 029 20 386367		
Project Title		
Mixed Use Development - SA1		
Drawing Title		
Site A14A - Elevation to Plot A11C		
Drawing Number	Scale	Drawn by
SP136 - P13	1:200 @ A3	see
	Rev. H	Date
		April 2008

2008/2232

ENVIRONMENT DEPT.
13 NOV 2008
REG No. FEE

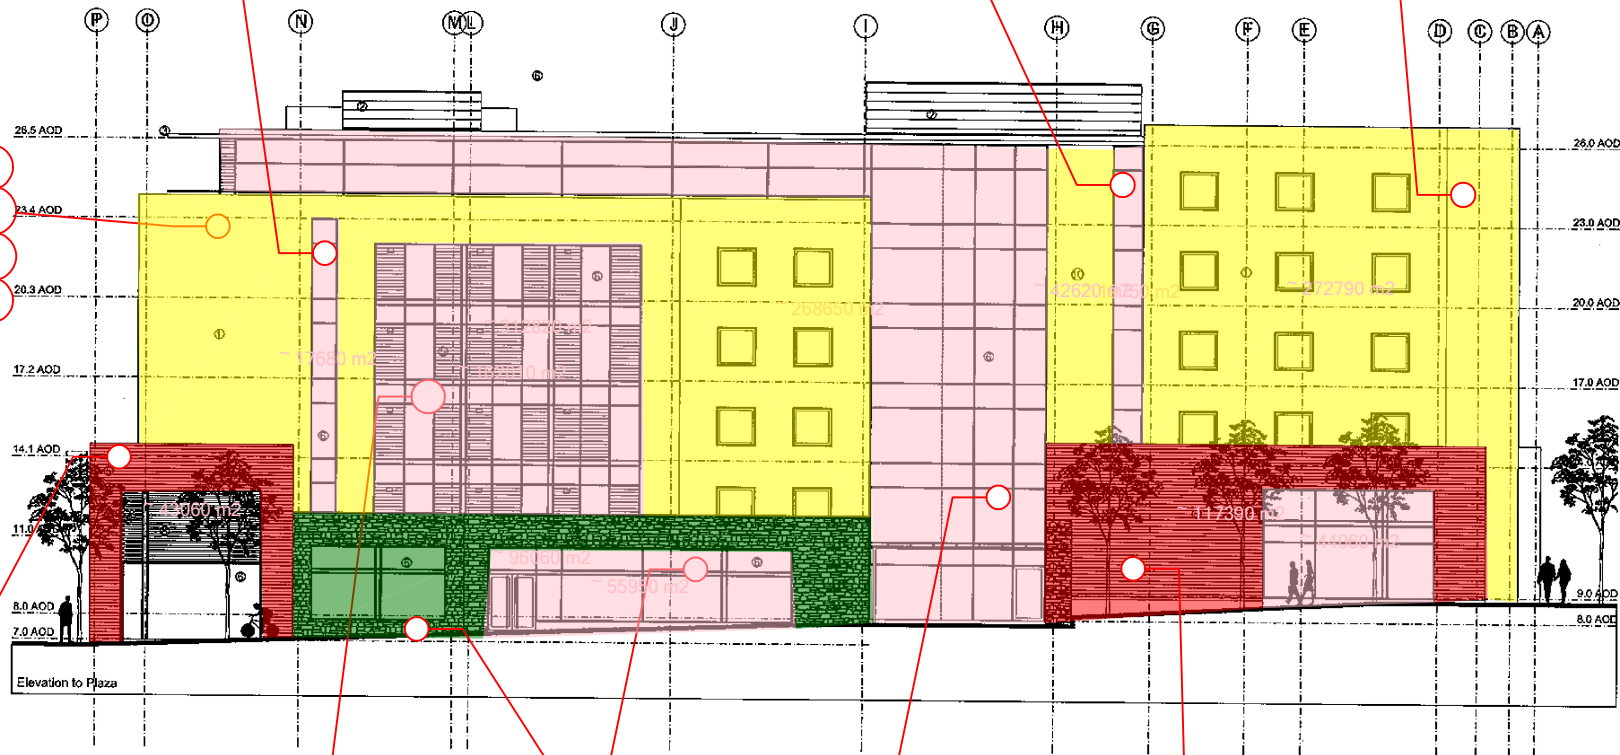

Brick Finish:
321620m2
(Omission of glazing & windows)

External Glazing:
17680m2

External Glazing:
17680m2

Brick Finish:
272790m2
(Omission of Windows 12 @ 3m2)

Stone Work Finish:
43060m2

External Glazing:
162100m2

External Glazing:
55590m2

External Glazing:
286150m2

Stone Work Finish #2
9060m2


Stone Work Finish:
11730m2

Materials Key

- ① White through colour render RAL 9010
- ② Grey colour coated aluminium cladding RAL 7015
- ③ White levolut 'sunbreaker 90' 1m wide bitse soles (or similar) RAL 9010
- ④ Rough coursed pennant stone
- ⑤ Stained timber boards
- ⑥ Aluminium colour coated clear glass curtain walling RAL 7015
- ⑦ Glass balustrade
- ⑧ Timber louvres
- ⑨ Through colour rendered planter WEBBER IVORY
- ⑩ Cream through colour render WEBBER IVORY

Rev H 24.09.08 - Floor Levels Adjusted.
Rev G 18.08.08 - Signage and Canopy omitted.
Rev F 06.08.08 - Signage, doors, materials amended
Rev E 28.07.08 - Vents added to elevations
Rev D 18.07.08 - Signage zones added
Rev C 10.07.08 - General amendments
Rev B 13.06.08 - new entrance from market place
top floor and plant areas amended
Rev A 12.05.08 - Plan changes reflected. Signage
options added. Materials amended. Ground line
and levels amended

CWA C. W. ARCHITECTS Grosvenor House, 9 Park Square, Cardiff CF1 3BN Tel: 029 20 223123 Fax: 029 20 388067		
Project Title		
Mixed Use Development - SA1		
Drawing Title		
Site A14A - Elevation to Plaza		
Drawing Number	Scale	Drawn by
SP136 - P10	1:200 @ A3	CH
Rev.	H	Date
		April 2008

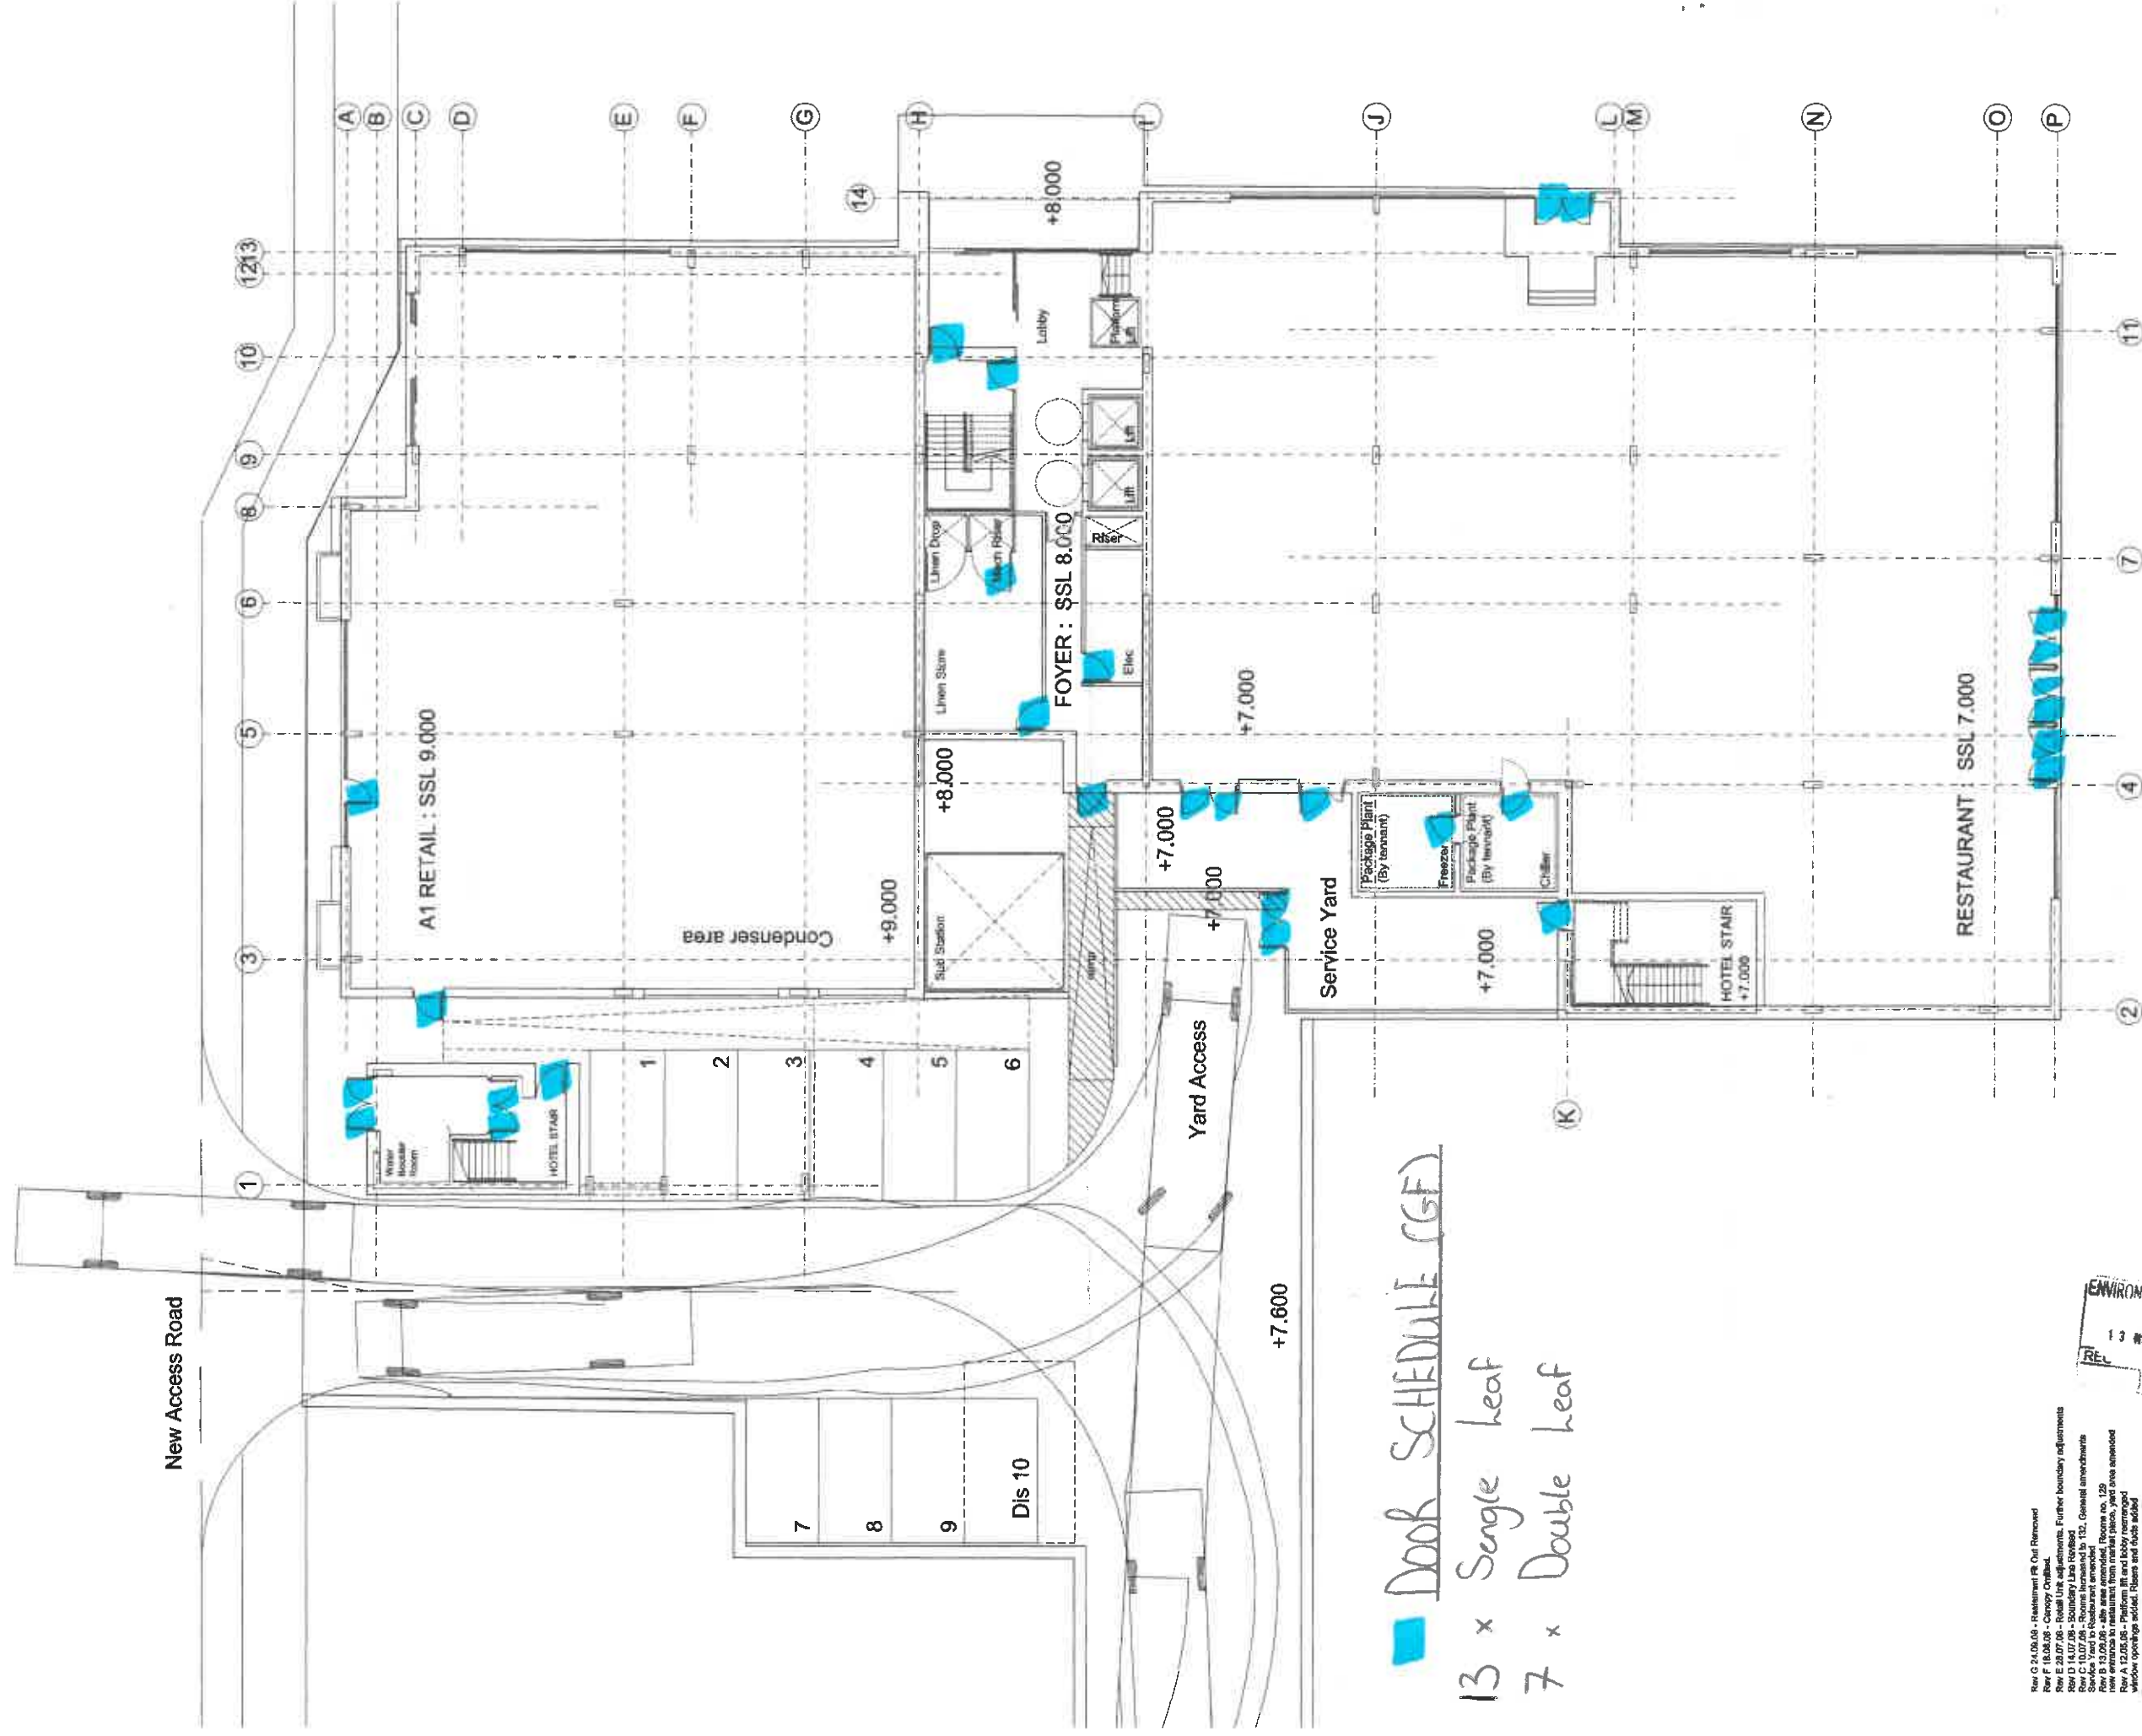

Door Schedule (G/F)

- 13 x Single leaf
- 7 x Double leaf




CWA		
C.W. ARCHITECTS		

2006/2232

Door SCHEDULE (SF)
 67 x Single leaf
 1 x Double leaf





ENVIRONMENT DEPT.
 13 NOV 2008
 CE

P2006/2232

Doak SCHEDULE (Fourth Floor)

67 x Single leaf

1 x Double Leaf



Row G 24.05.08 - Interconnecting Rooms added.
Row F 18.05.08 - Ground Floor Revisited
Row C 10.07.08 - Rooms increased to 132. General amendments
Row B 13.06.08 - 8th story amended. Rooms no. 129
new entrance to restaurant from market place, yard area amended
Row A 12.05.08 - Stile and fit lines amended
Window openings added. Ducts and floors added


ENVIRONMENTAL
13 MAR 2003
RECEIVED

2000 6 22 02



Door SCHEDULE (6th Floor)

67 x Single leaf

1 x Double Leaf


Rev G 24.06.06 - Interconnecting Rooms added.
 Rev F 18.06.06 - Ground Floor Revisions
 Rev C 10.07.06 - Rooms increased to 132. Overall amendments
 Rev B 13.06.06 - Site area removed. Rooms no. 129
 Rev A 12.06.06 - Site and lift area amended
 Window openings added. Ducts and risers added

CWA	
C. W. ARCHITECTS	10/10/06
Scale	1:100
Sheet	SP136 - P10



2006/2232

2008/2232

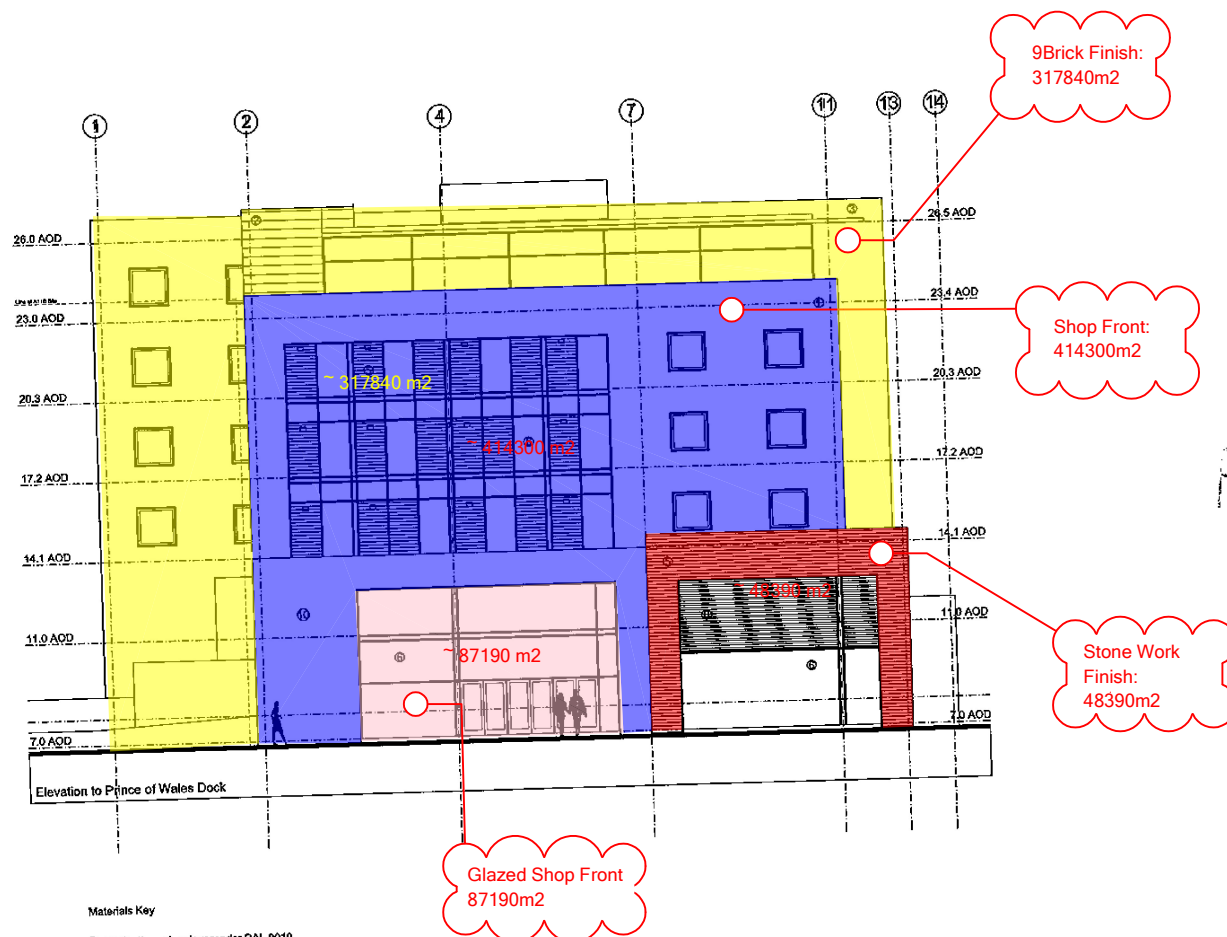

ENVIRONMENT DEPT.
13 NOV 2008
REG NO FEE

Materials Key

- ① White through colour render RAL 9010
- ② Grey colour coated aluminium cladding RAL 7015
- ③ White levulux 'sunbreaker 80' 1m wide brise soleil (or similar) RAL 9010
- ④ Rough coursed pennant stone
- ⑤ Stained timber boards
- ⑥ Aluminium colour coated clear glass curtain walling RAL 7015
- ⑦ Glass balustrade
- ⑧ Timber louvres
- ⑨ Through colour rendered planter WEBBER IVORY
- ⑩ Cream through colour render WEBBER IVORY

Rev H 24.09.08 - Floor Levels Adjusted.
Rev G 18.08.08 - Signage omitted.
Rev F 06.08.08 - Signage, doors, materials amended
Rev E 28.07.08 - Vents added to elevations
Rev D 18.07.08 - Signage zones added
Rev C 10.07.08 - General amendments
Rev B 13.06.08 - elevational treatment amended to reflect internal changes
Rev A 12.05.08 - Plan changes reflected. Signage options added. Materials amended. Ground line and levels amended

CWA C. W. ARCHITECTS Grosvenor House, 5 Park Drive, Cardiff CF1 3BN Tel: 029 20 223123 Fax: 029 20 563607		
Project Title		
Mixed Use Development - SA1		
Drawing Title		
Site A14A - Elevation to Dockside		
Drawing Number	Scale	Drawn by
SP136 - P12	1:200 @ A3	oa
Rev:	H	Date
		April 2009