



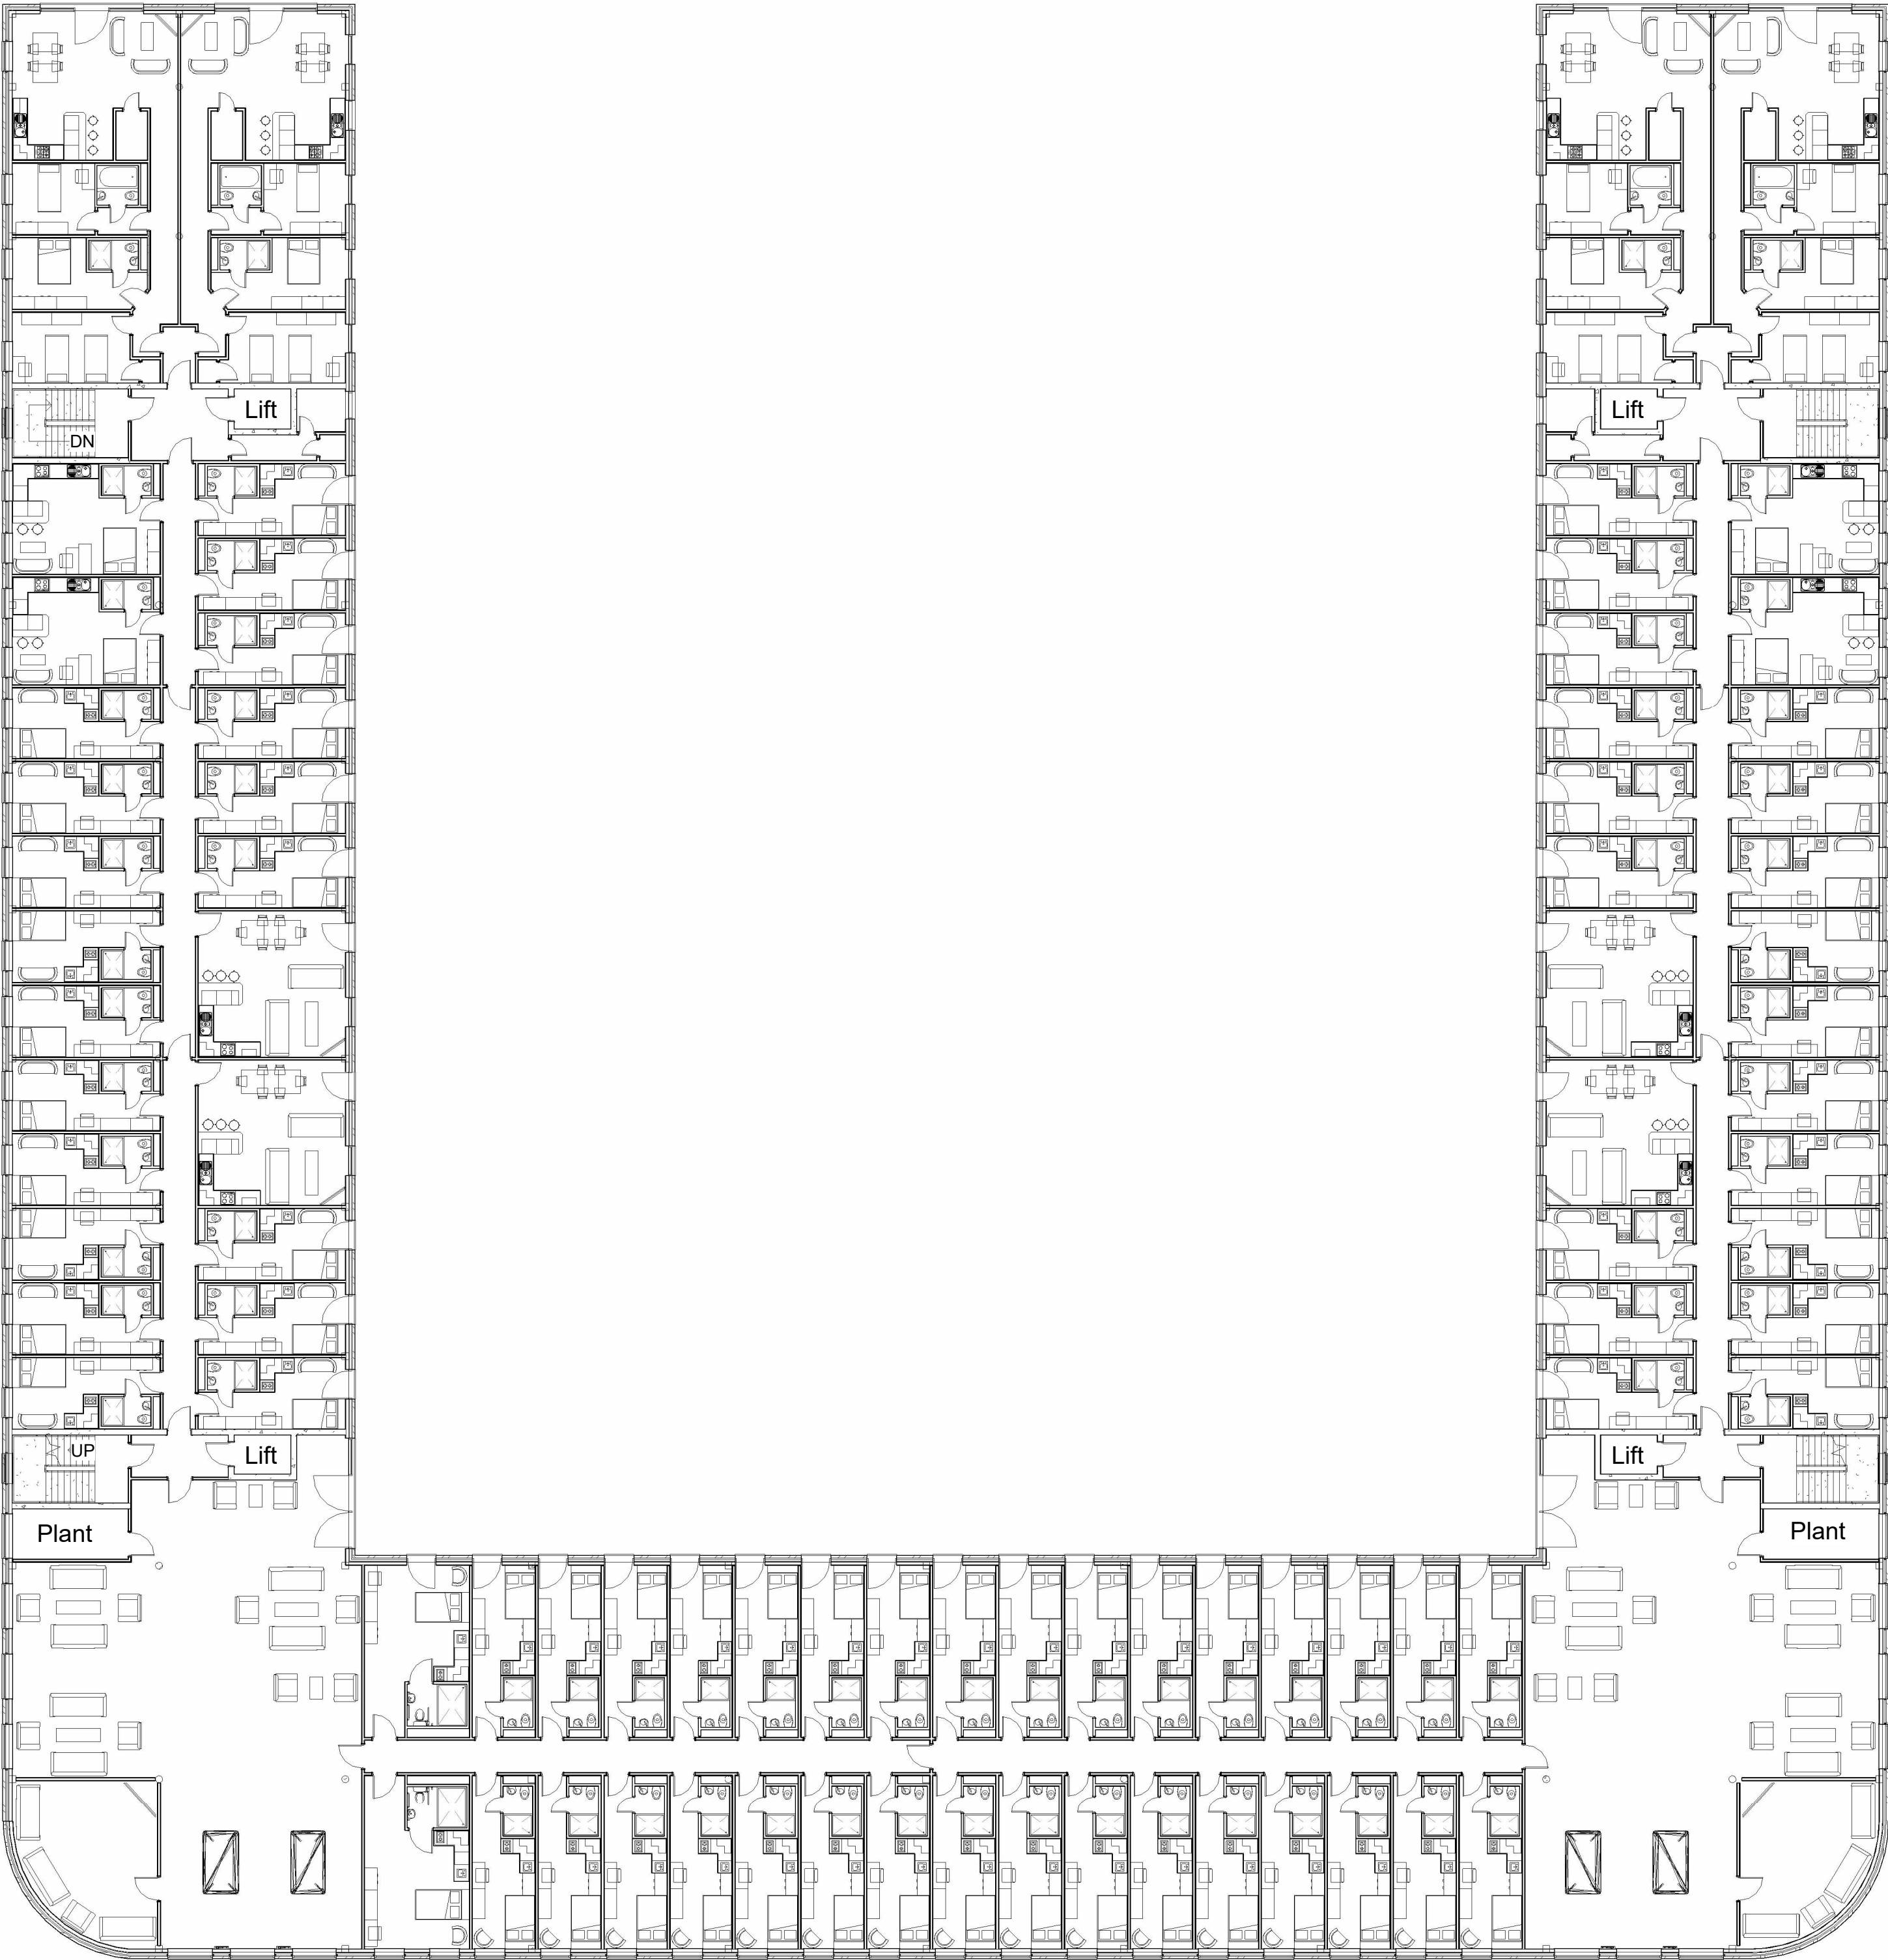

Second Floor Plan
1 : 200

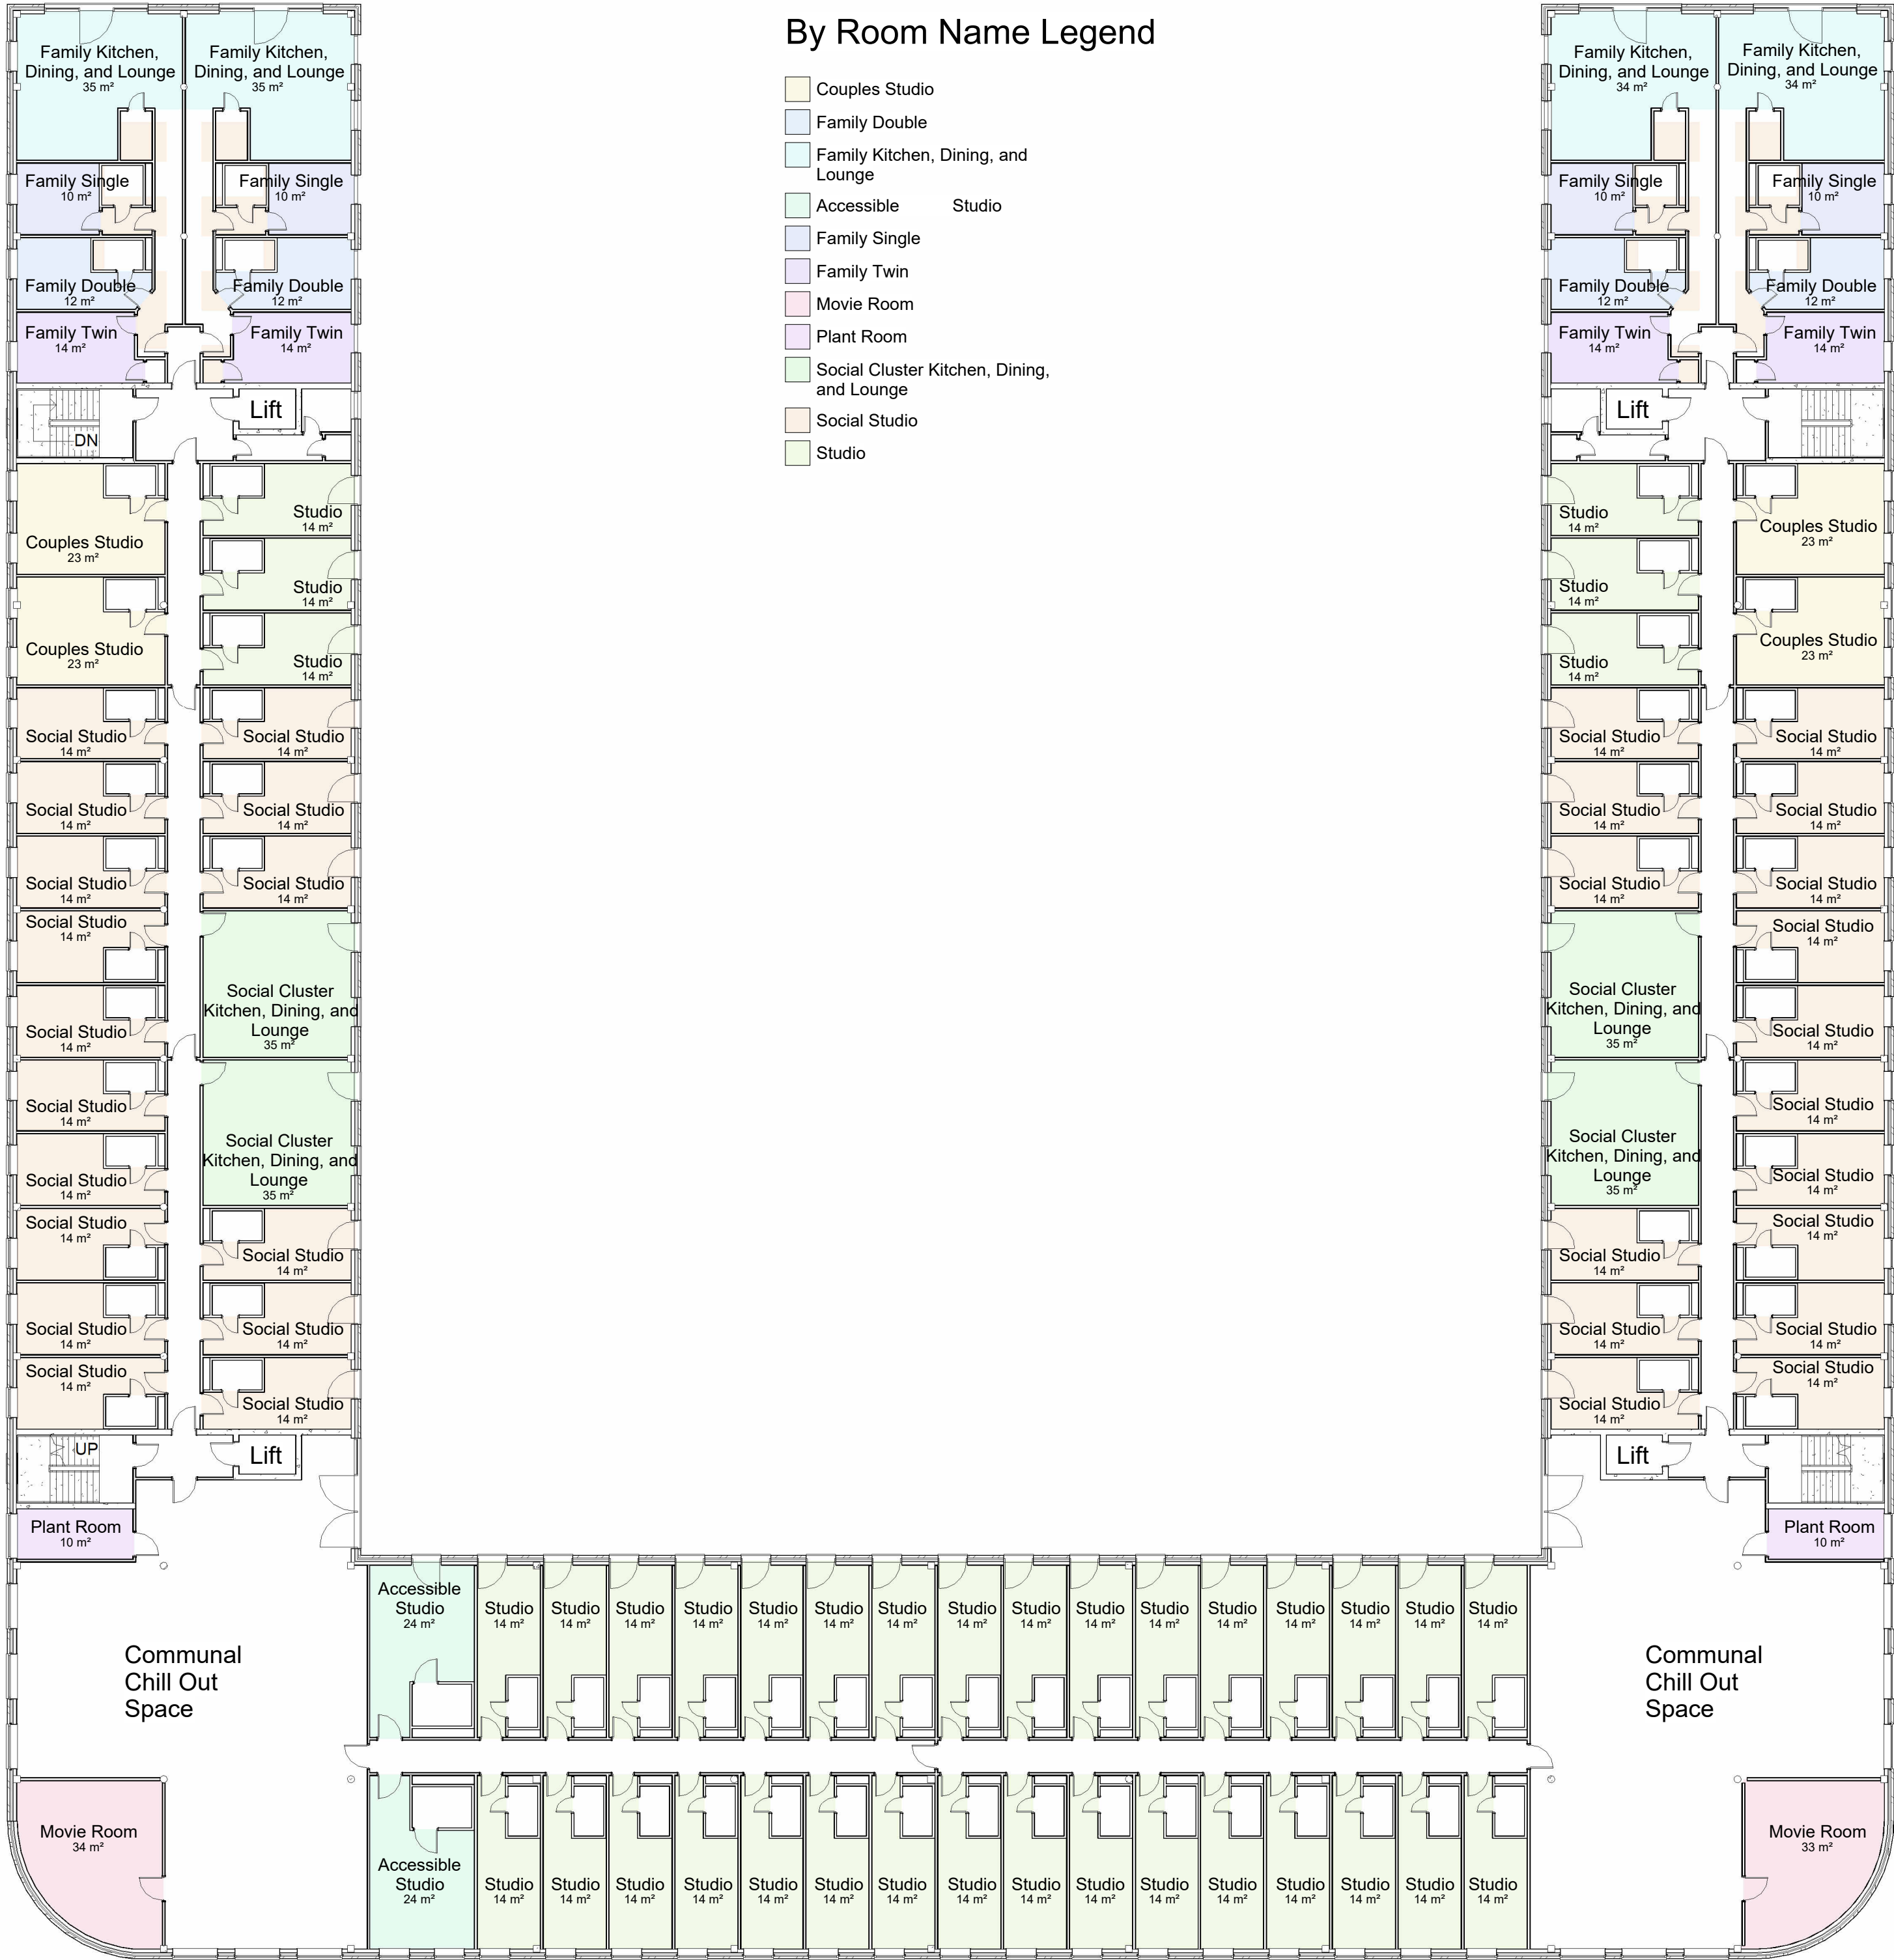

Second Floor Room Legend
1 : 200