


INDICATIVE PILING SECTION

NOTE: PILE SPACING AND TYPE TO BE DESIGNED BY CIVIL ENGINEER
SCALE: 1:100 @ A1

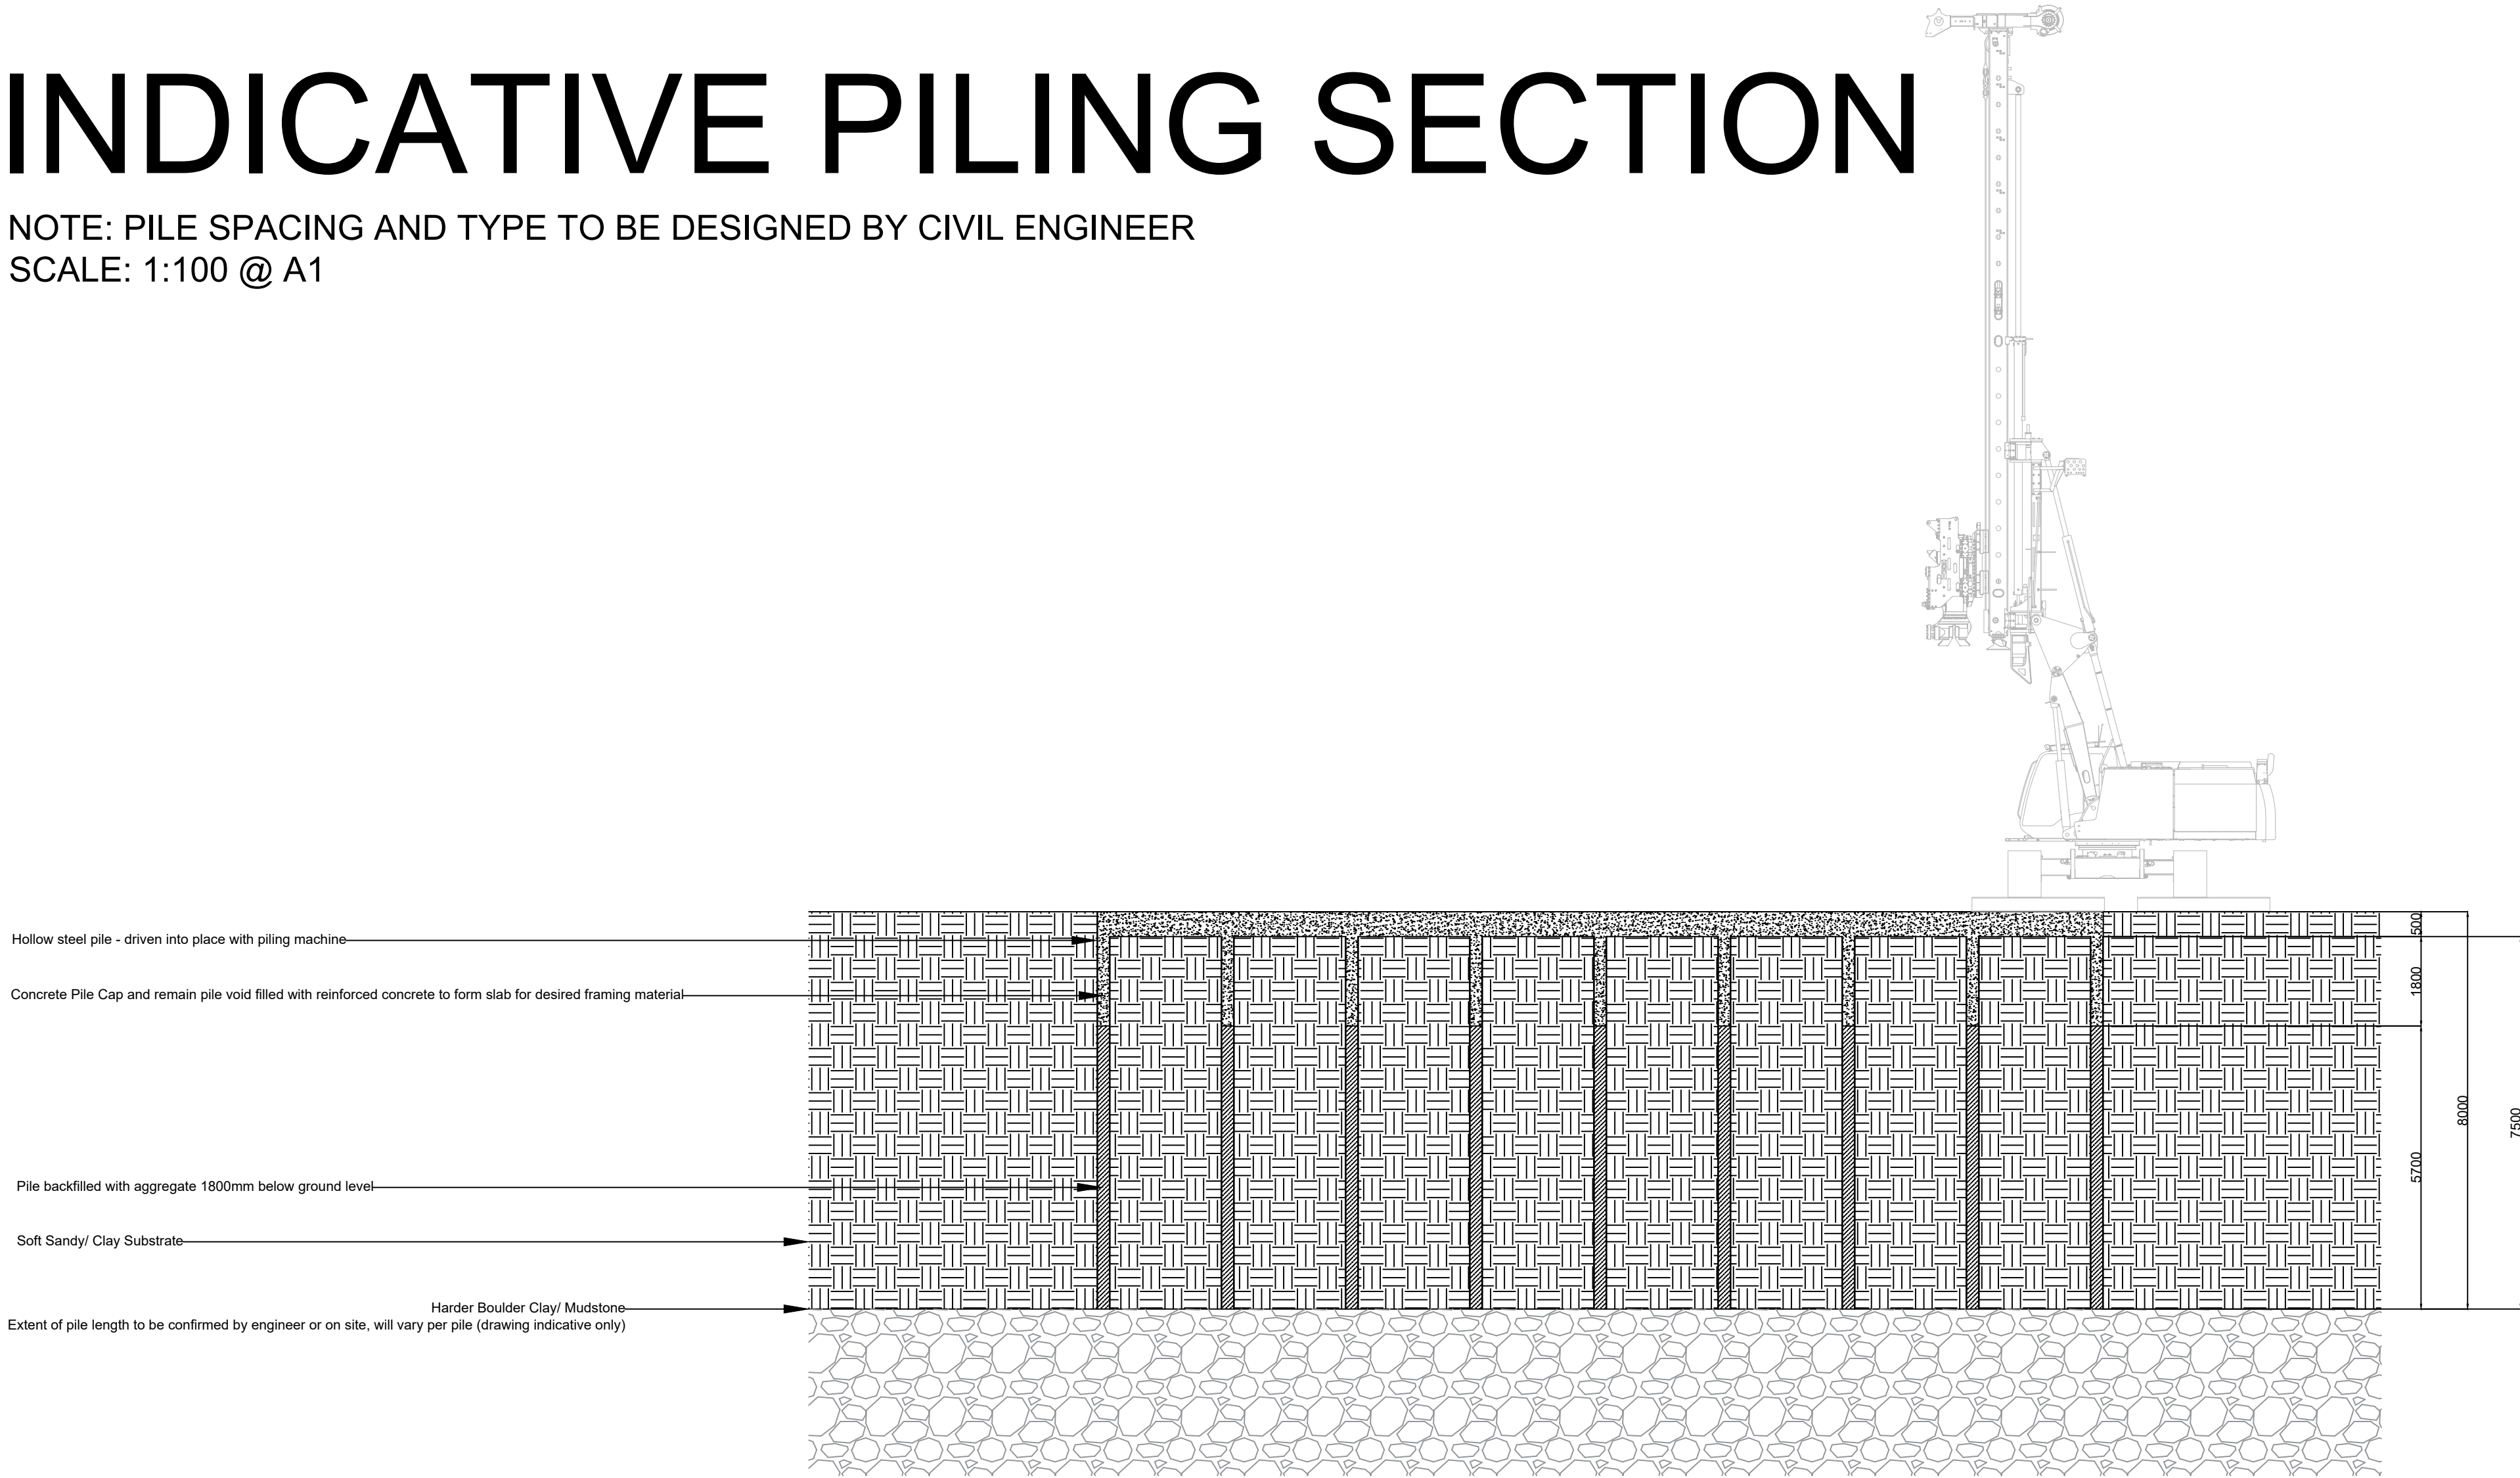

General Notes

No.	Revision/Issue	Date

Firm Name and Address

Project Name and Address

Elliott Lewis
Indicative Piling Section
1:100 @ A1
NOT FOR CONSTRUCTION

Project SK001

Date 04/03/22

Scale As Noted

Sheet

1