



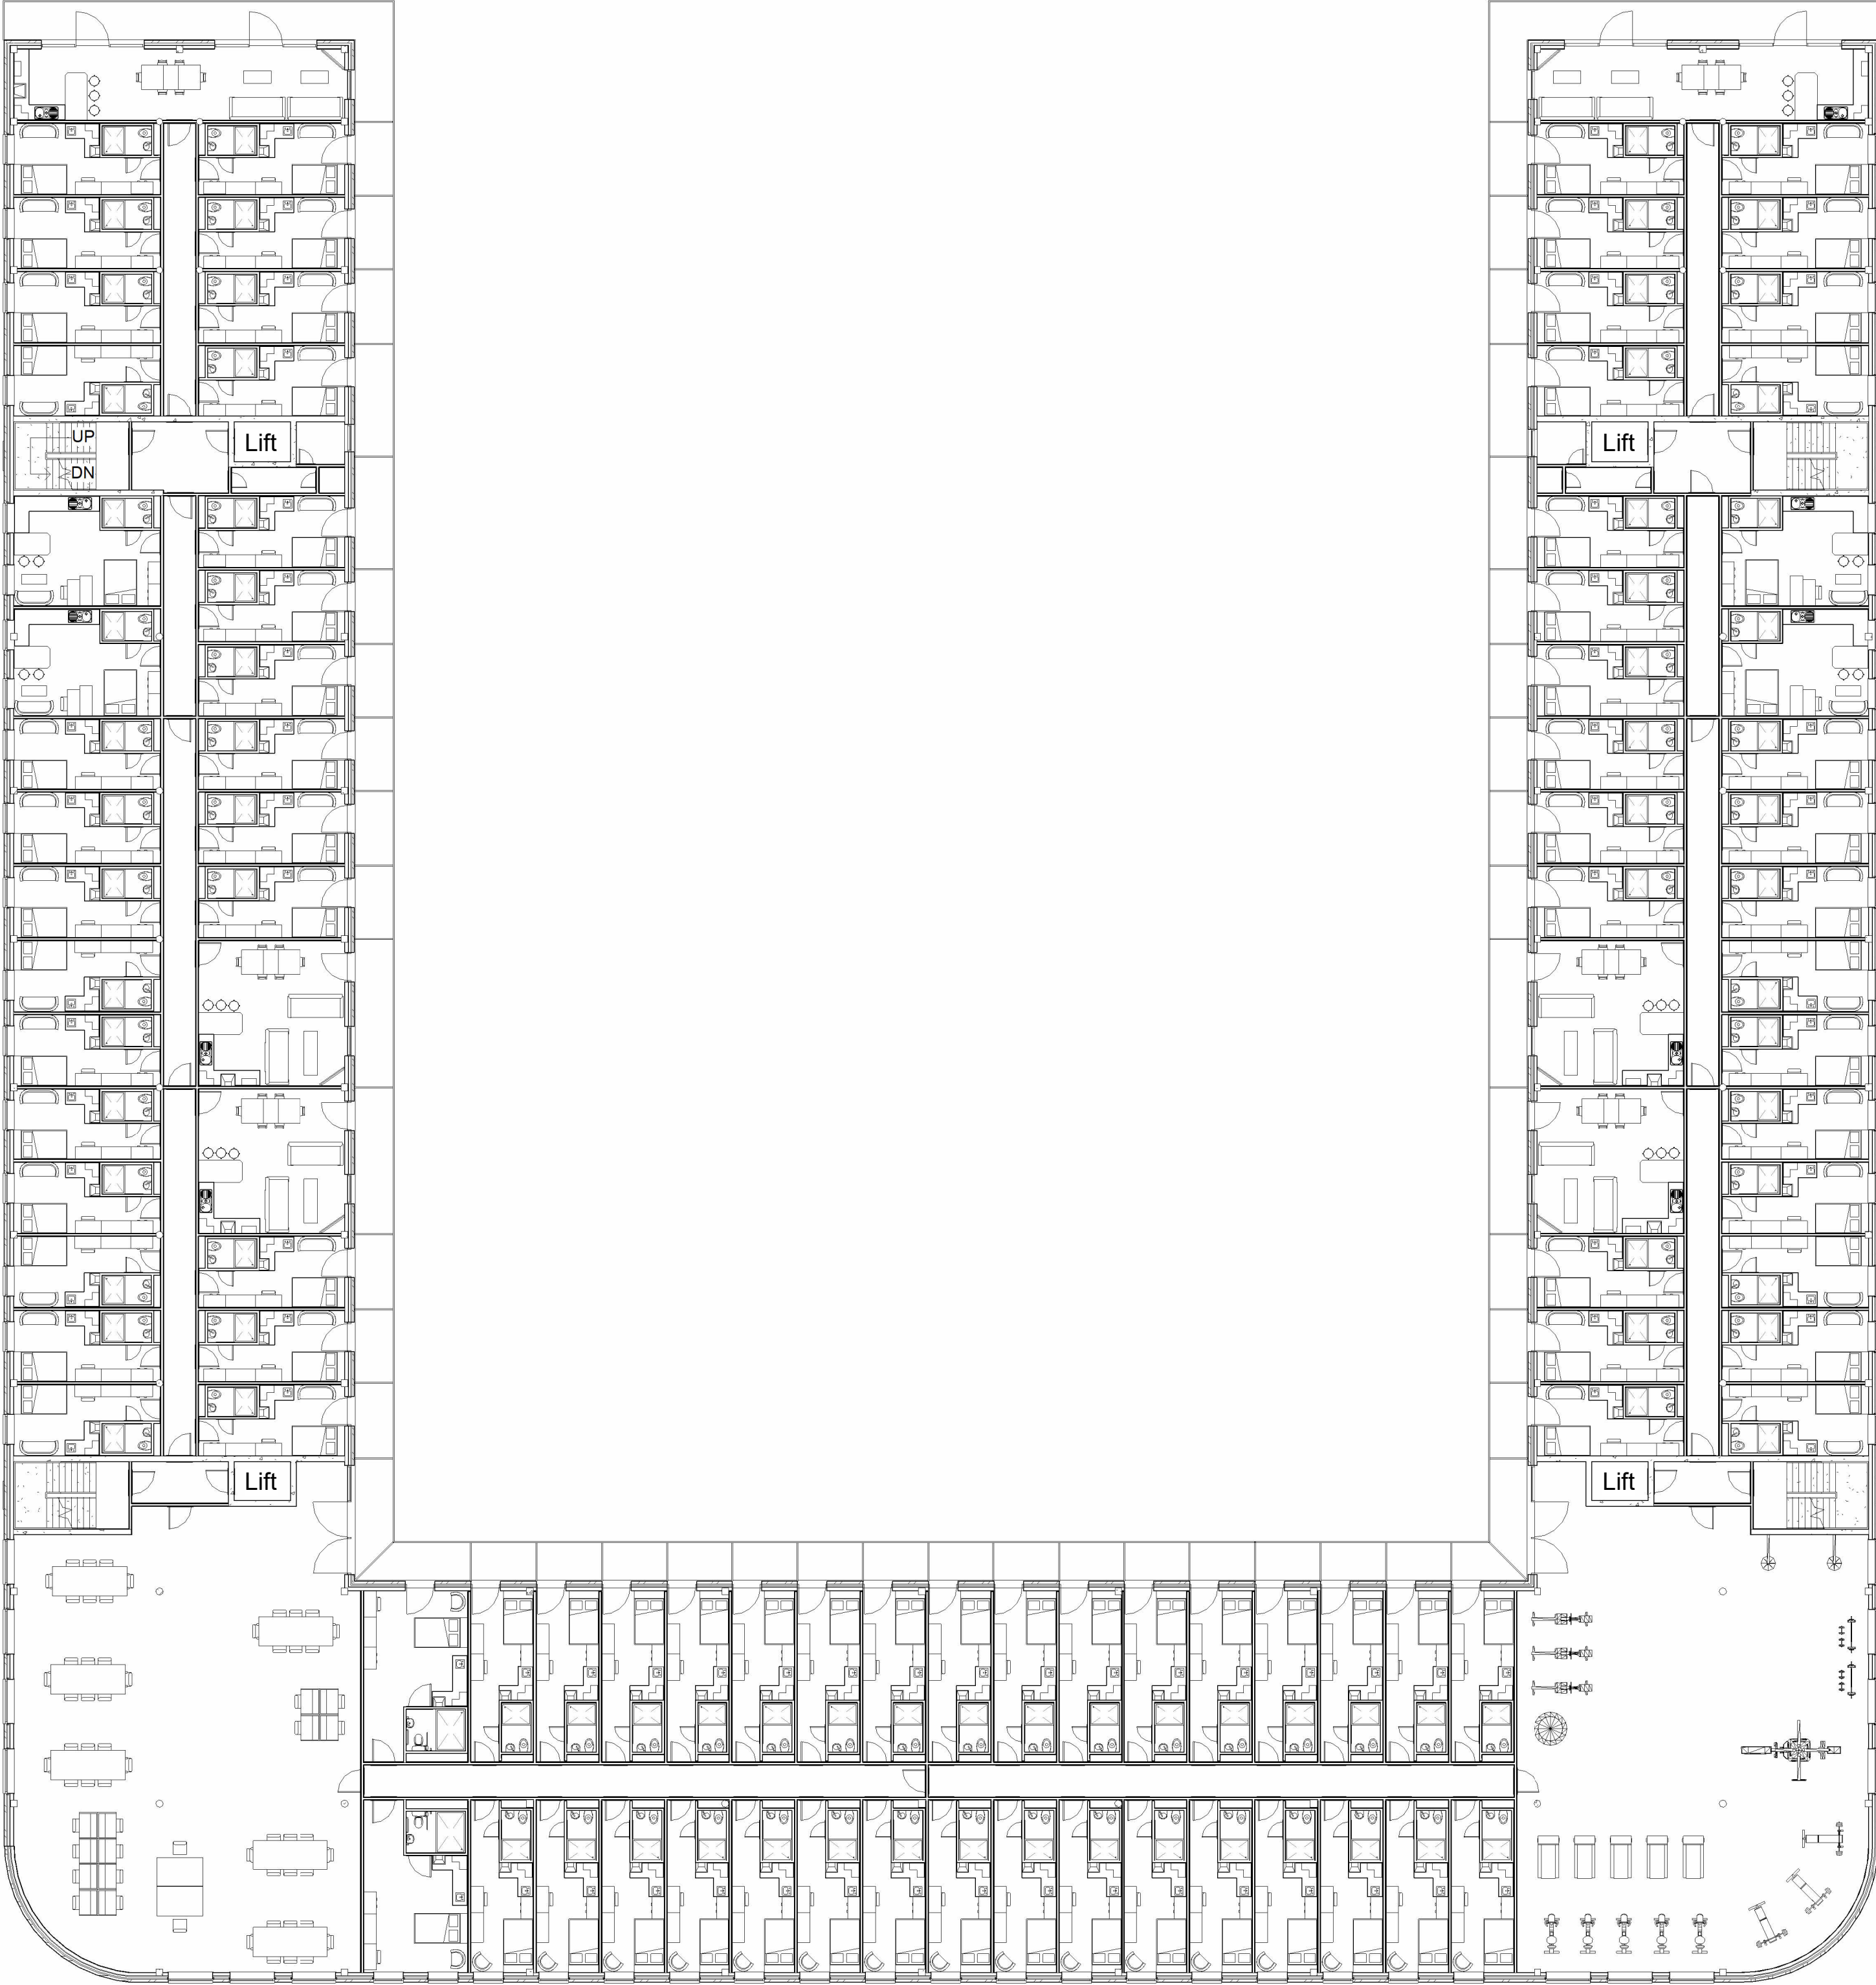

First Floor Plan
1 : 200

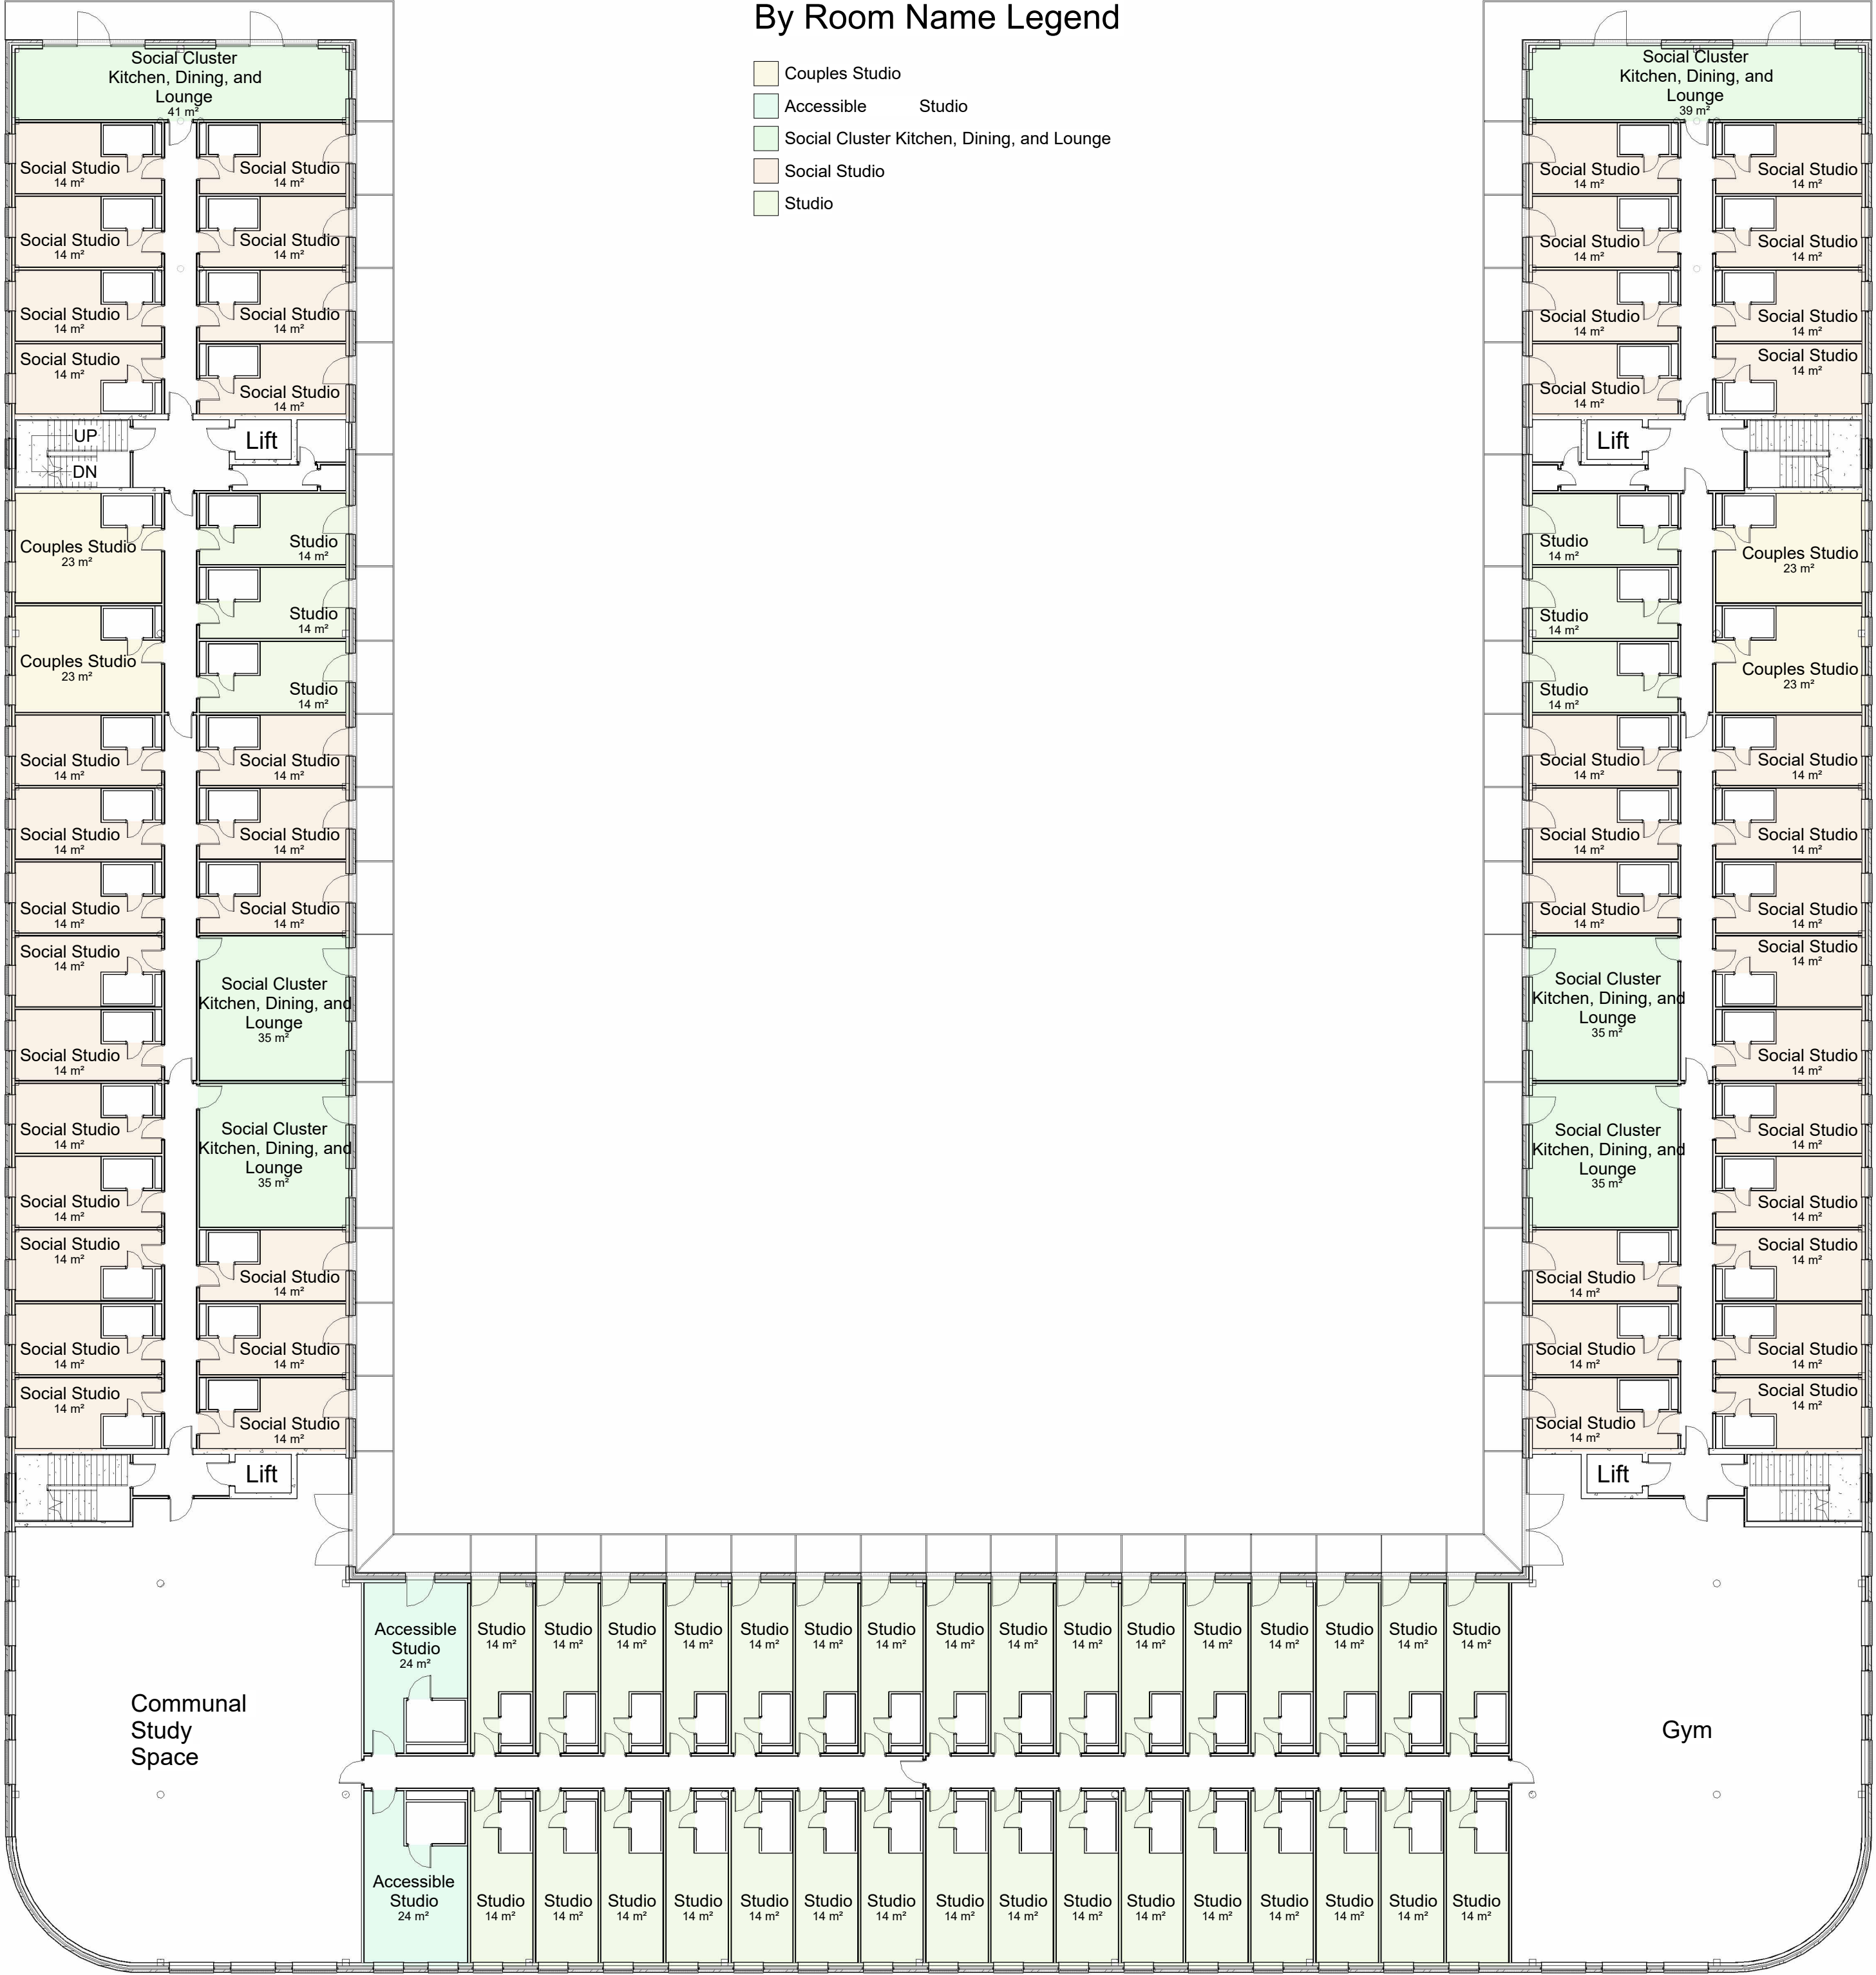

First Floor Room Legend
1 : 200