


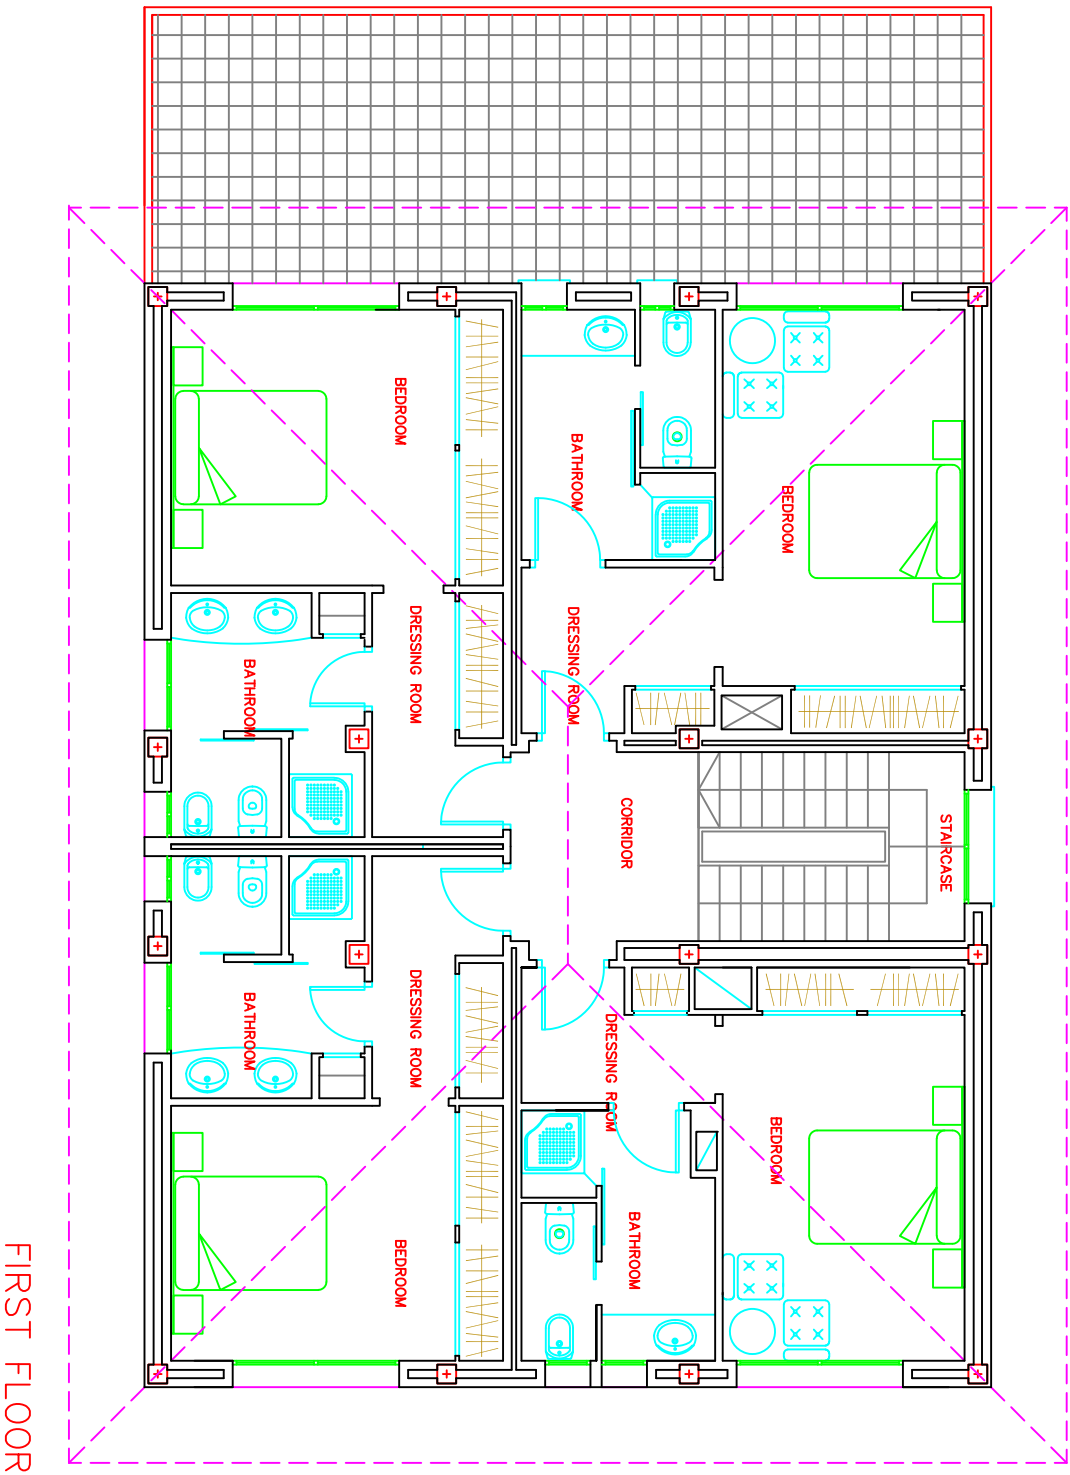

FIRST FLOOR
FLOOR DISTRIBUTION
SCALE 1/100