


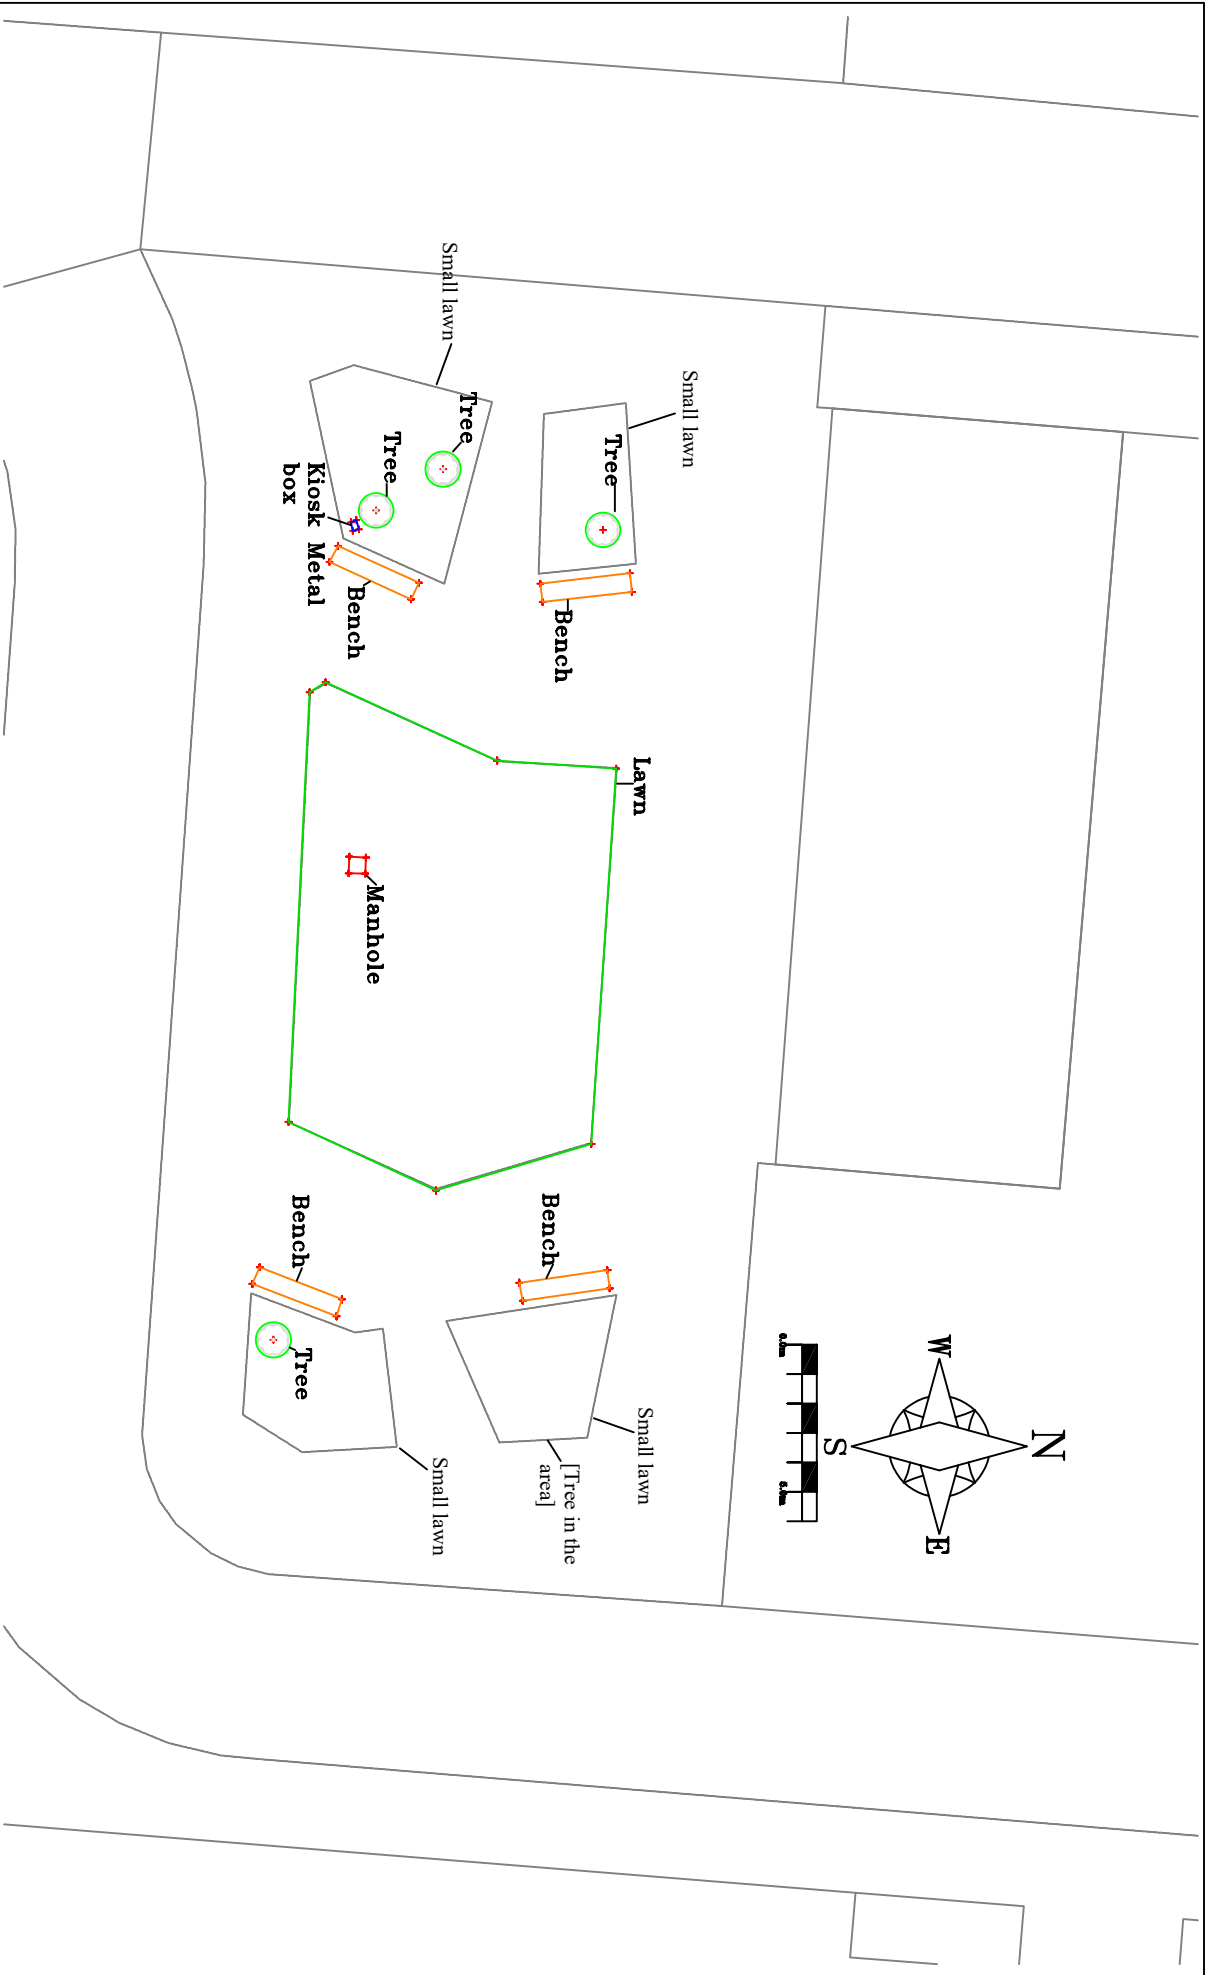

|             |             |       |      |         |                                |              |               |
|-------------|-------------|-------|------|---------|--------------------------------|--------------|---------------|
| Sheet       |             | Date  |      | Project |                                | Project Code |               |
| 1           | First Issue | AA    | 04   | 04/24   | Thomas McGaw                   | SA1 CAMPUS   | ALT Surveying |
| Description |             | Auth. | Chk. | Appl.   | Title                          |              |               |
|             |             |       |      |         | Digital Surveying Assignment 2 |              |               |
|             |             |       |      |         | 3                              |              |               |
|             |             |       |      |         | Project code                   |              |               |
|             |             |       |      |         | Project code                   |              |               |
|             |             |       |      |         | Drawing No.                    |              |               |
|             |             |       |      |         | 1                              |              |               |
|             |             |       |      |         | Issue                          |              |               |
|             |             |       |      |         | 1                              |              |               |

Notes:  
For this GNSS survey of the area adjacent to the IO Building at the UWTSD Waterfront Campus, all trees, benches, manholes, lawn areas and a kiosk metal box are shown, distinguished by the following colours:  
Tree - ■  
Bench - ■  
Kiosk Metal Box - ■  
Lawn - ■  
While coordinates were taken for the entire lawn area, we were directed by the instructor not to attempt to do the same for the four small lawns shown. The OS map shows the location of the four small lawns. Due to the orientation of the building under construction to the north, we were unable to establish the coordinates of a tree located in the north-east small lawn area but its presence is indicated in square brackets.