




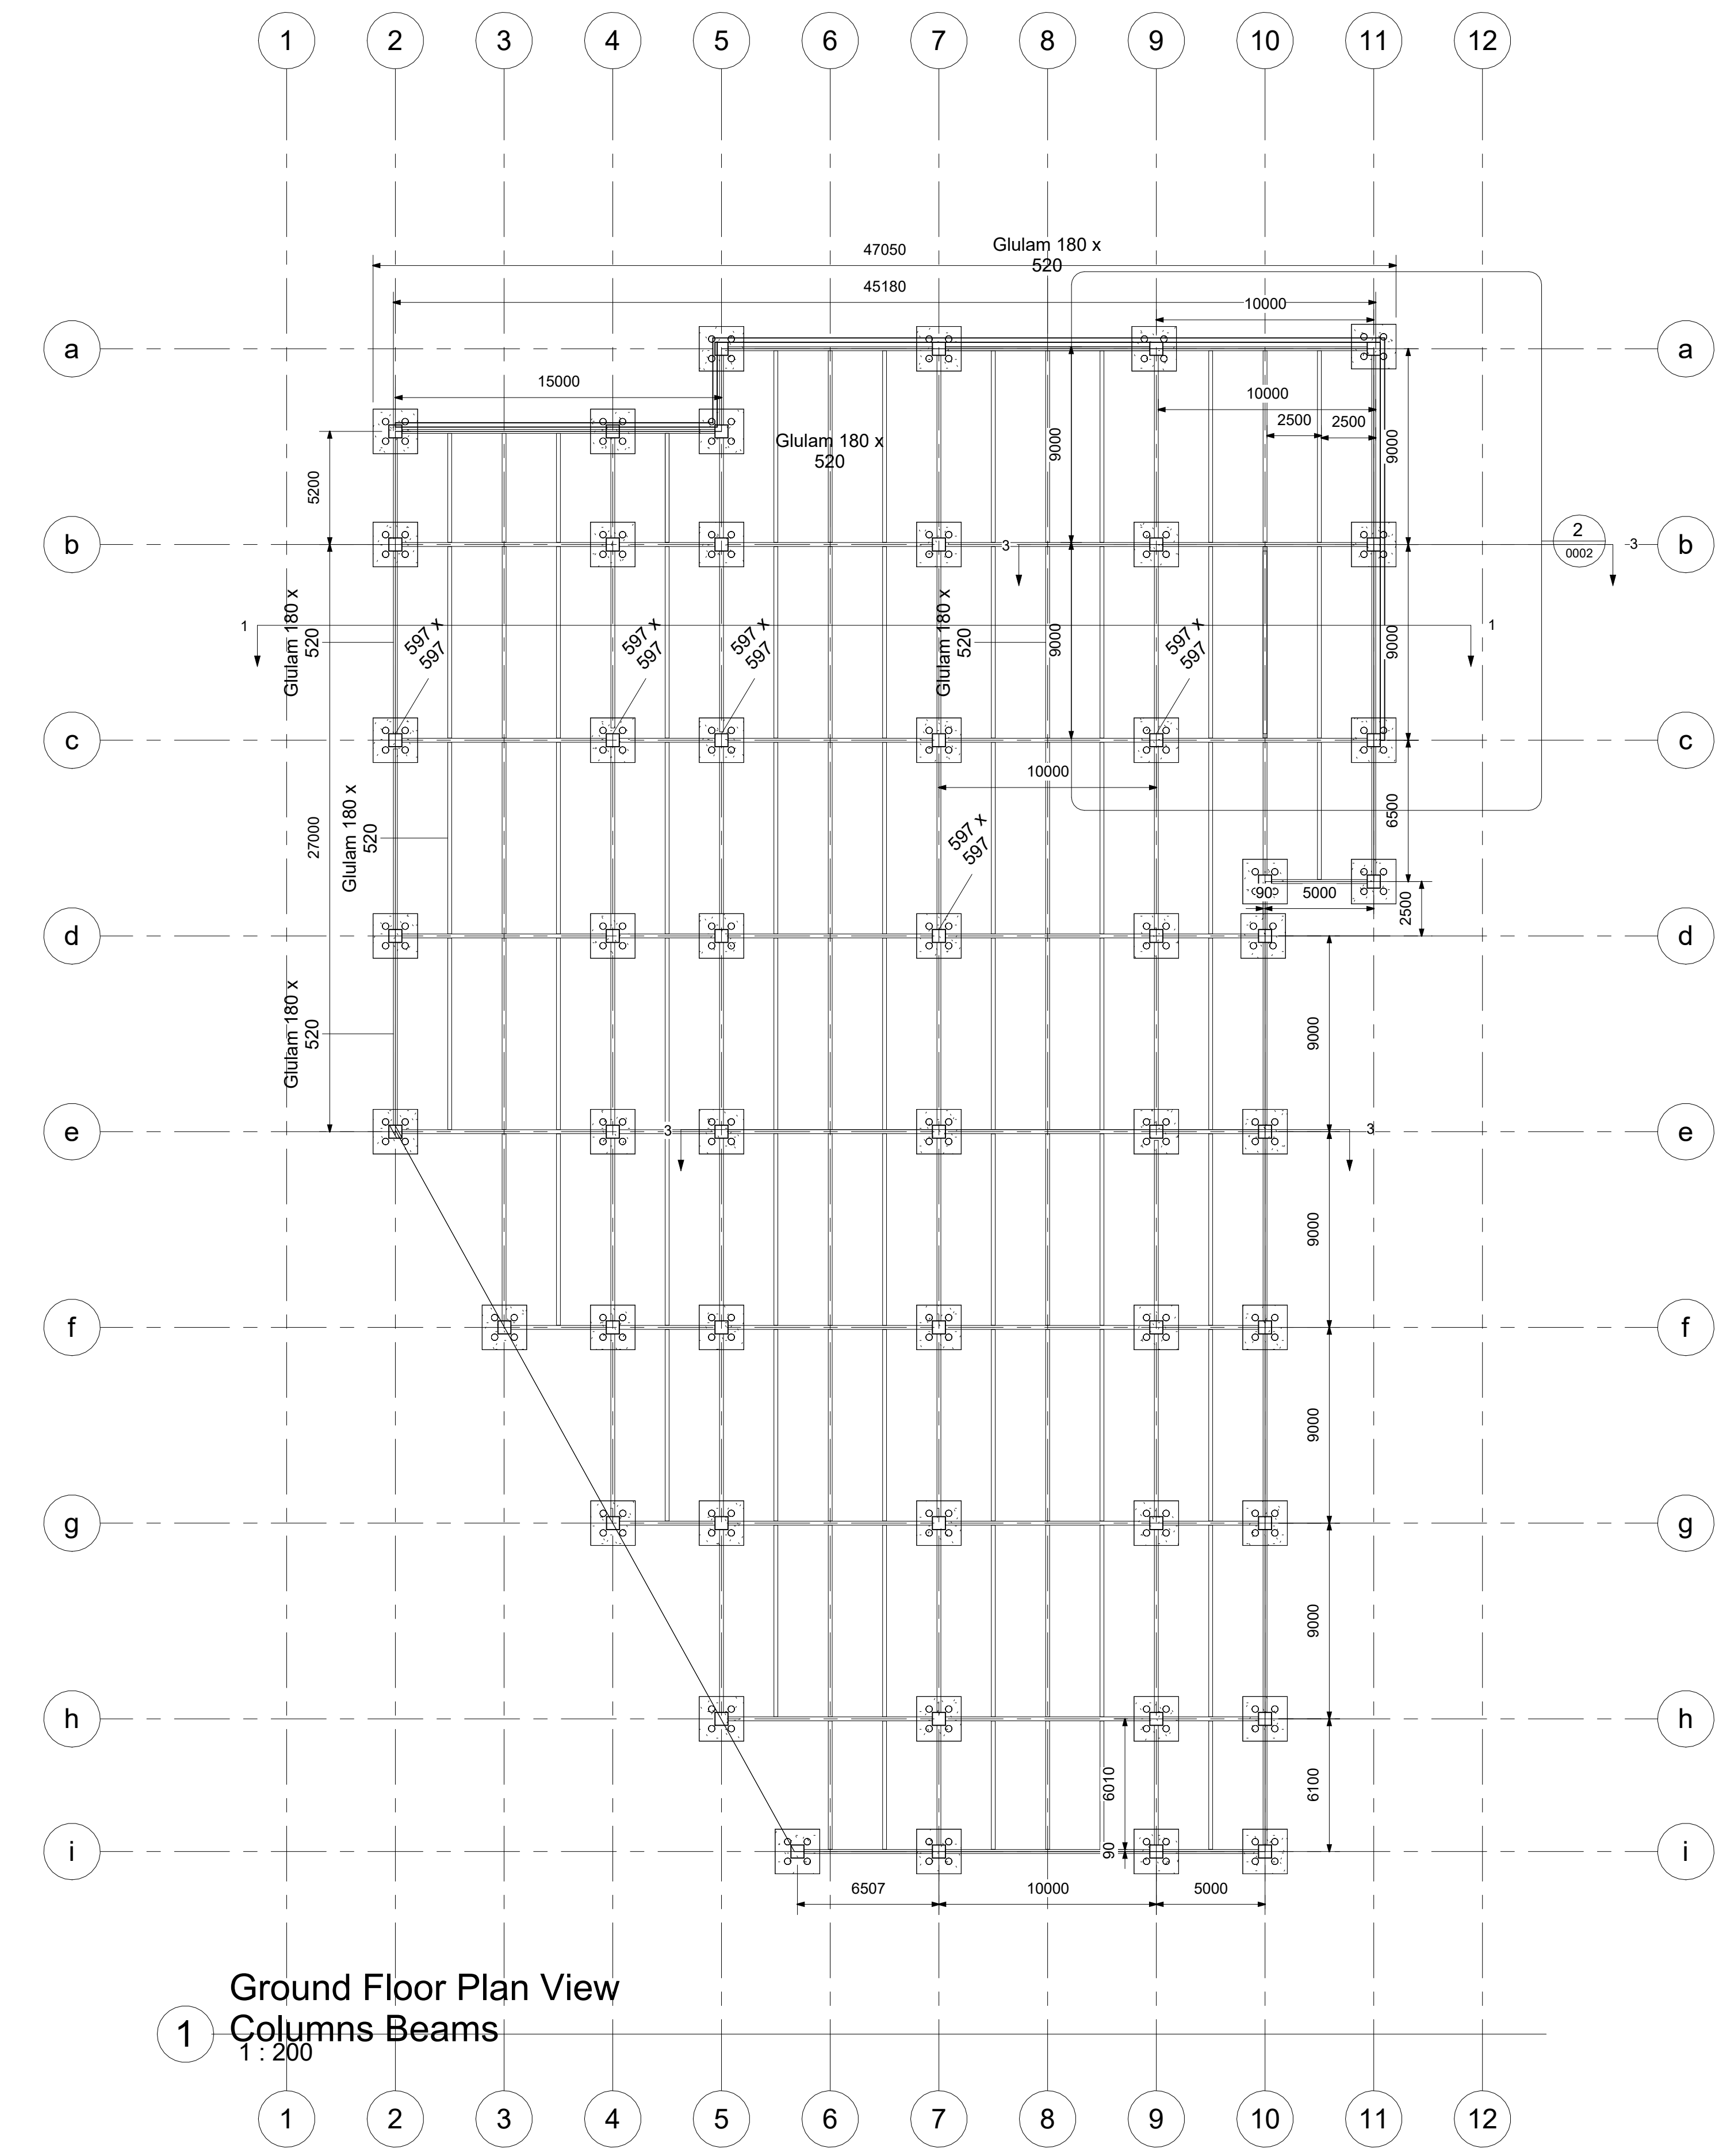

1 Ground Floor Plan View
Columns Beams
1 : 200

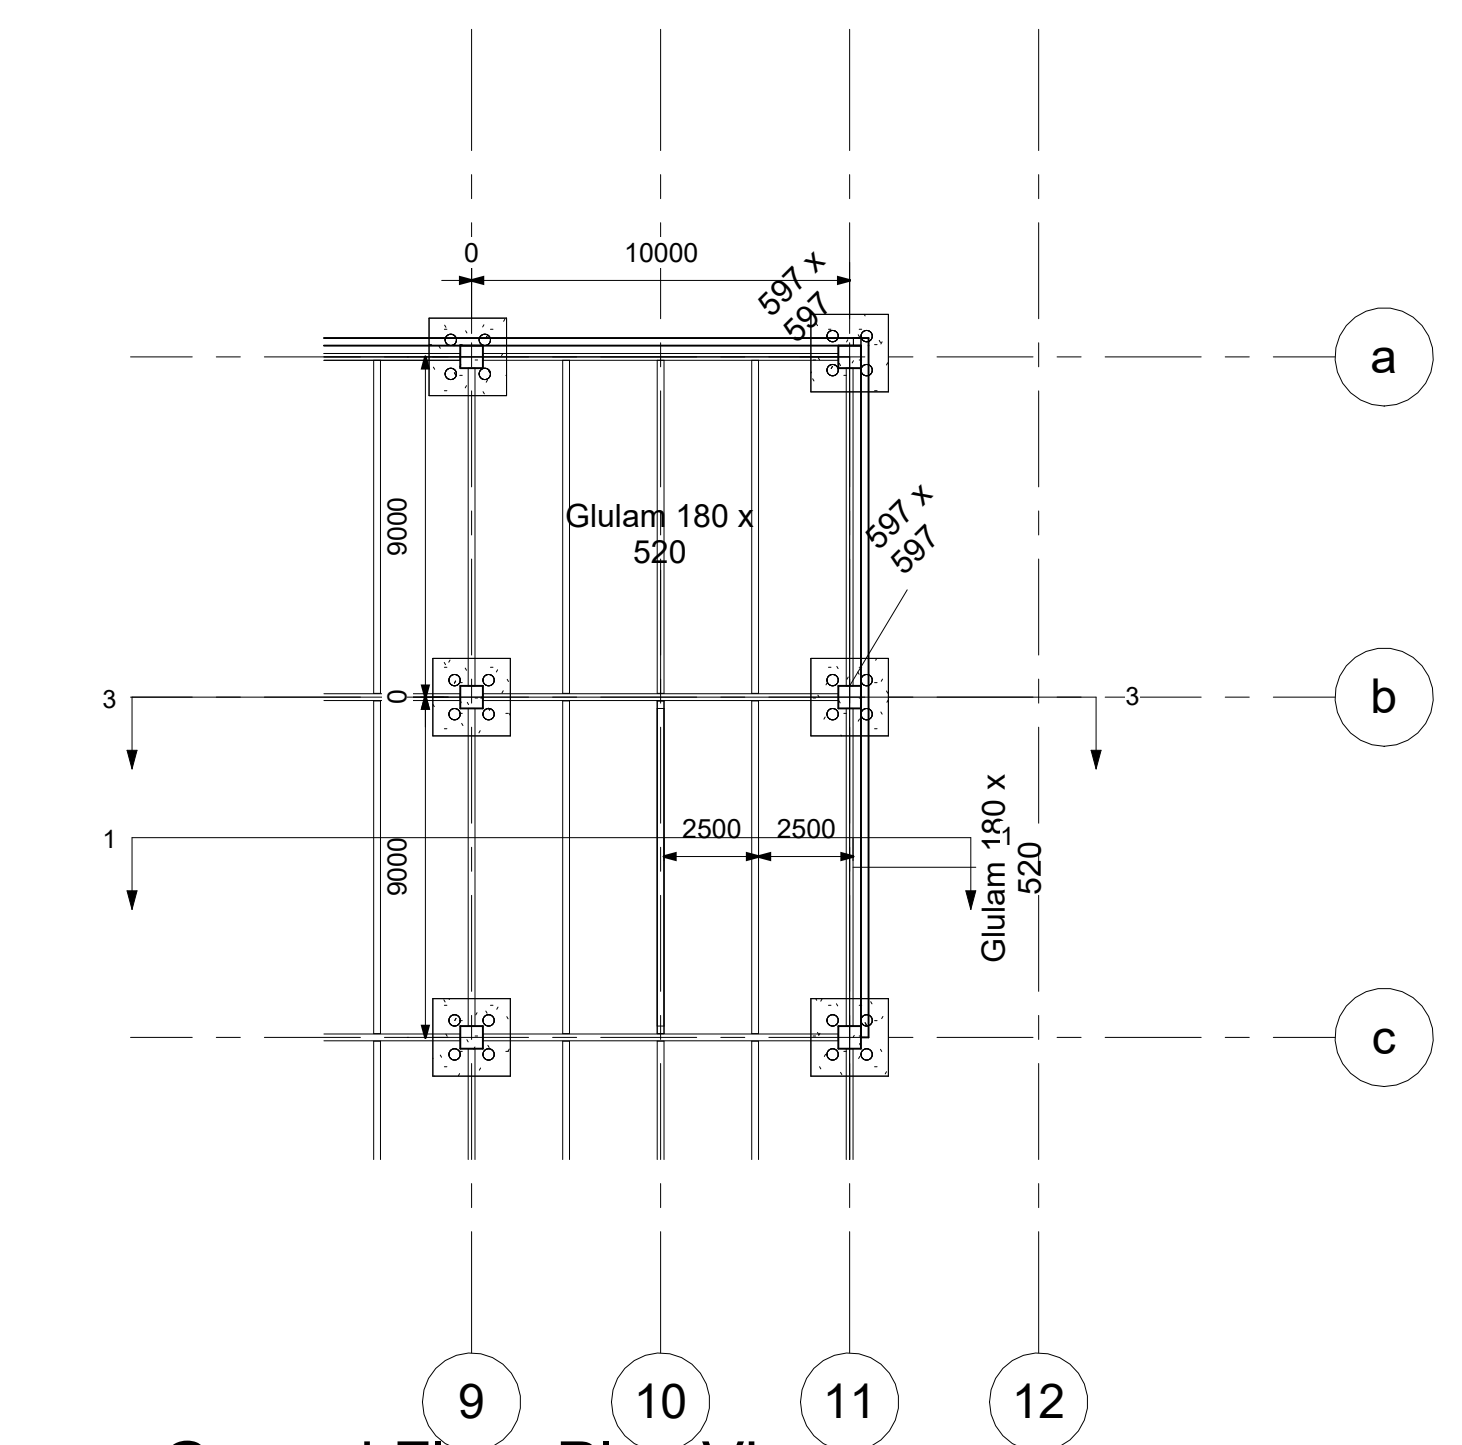

2 Ground Floor Plan View
Columns Beams - Callout 1
1 : 200

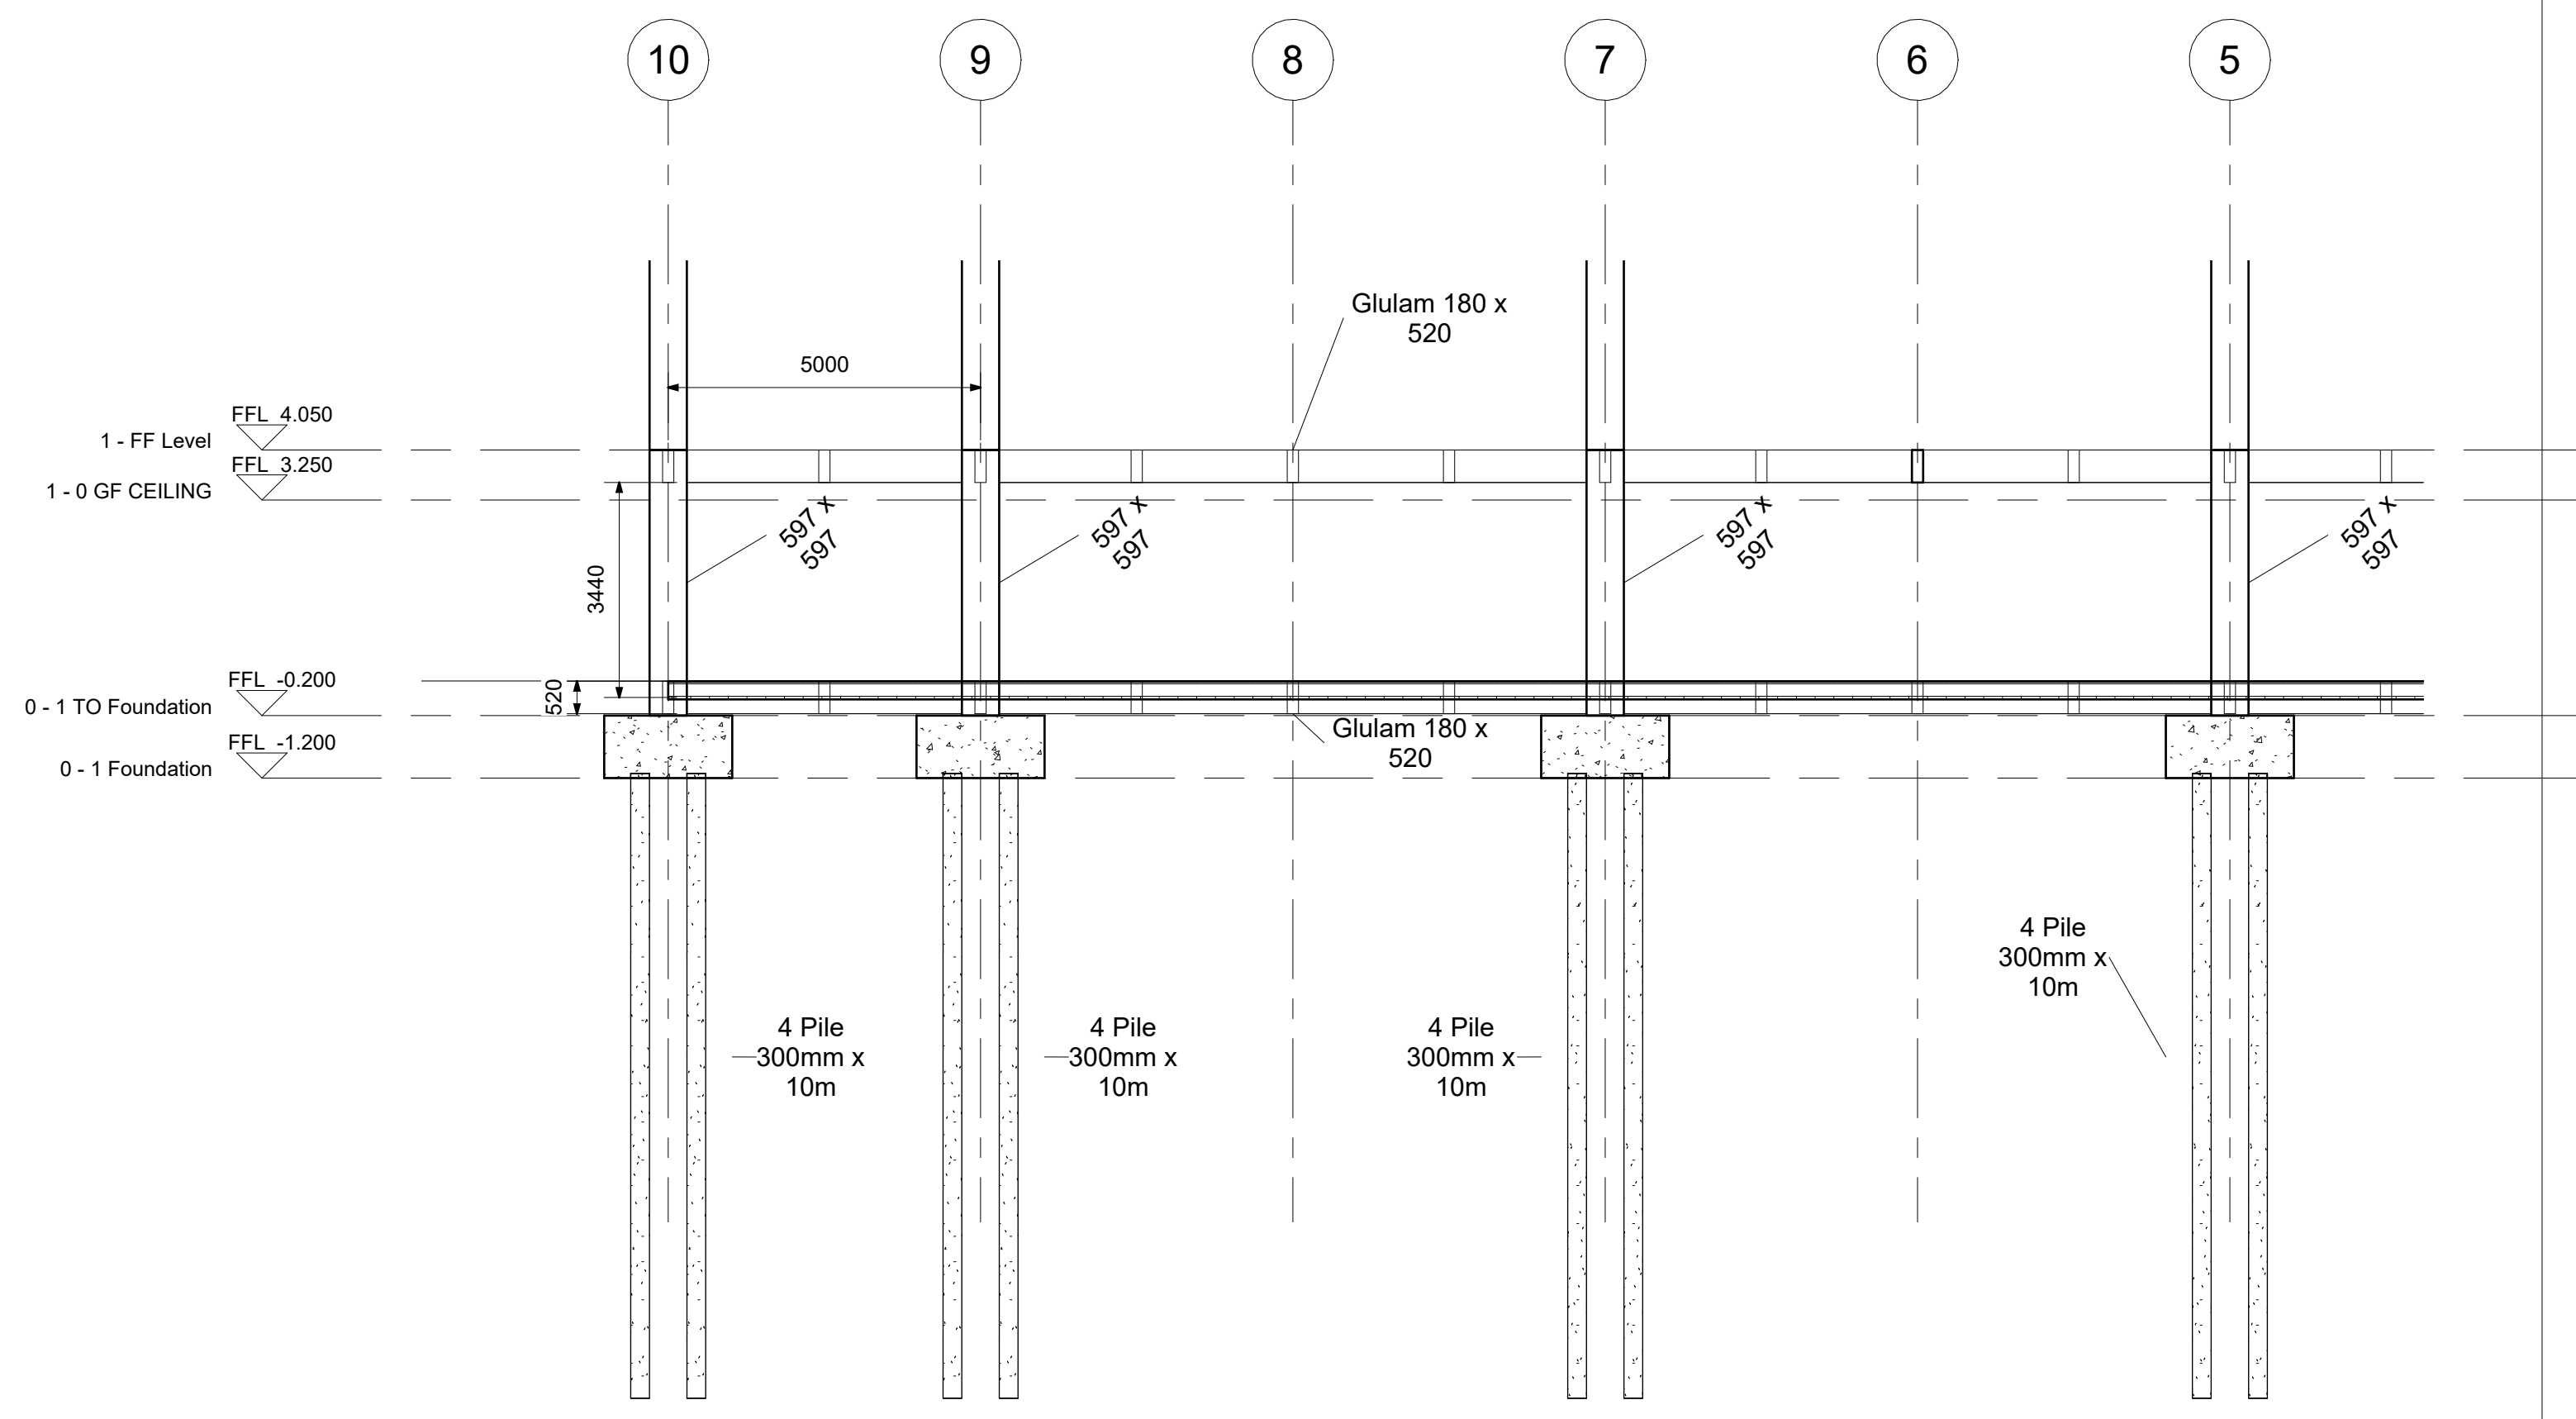

3 Foundation to First Floor
Section
1 : 100