


UPGRADE ROBERTS RD

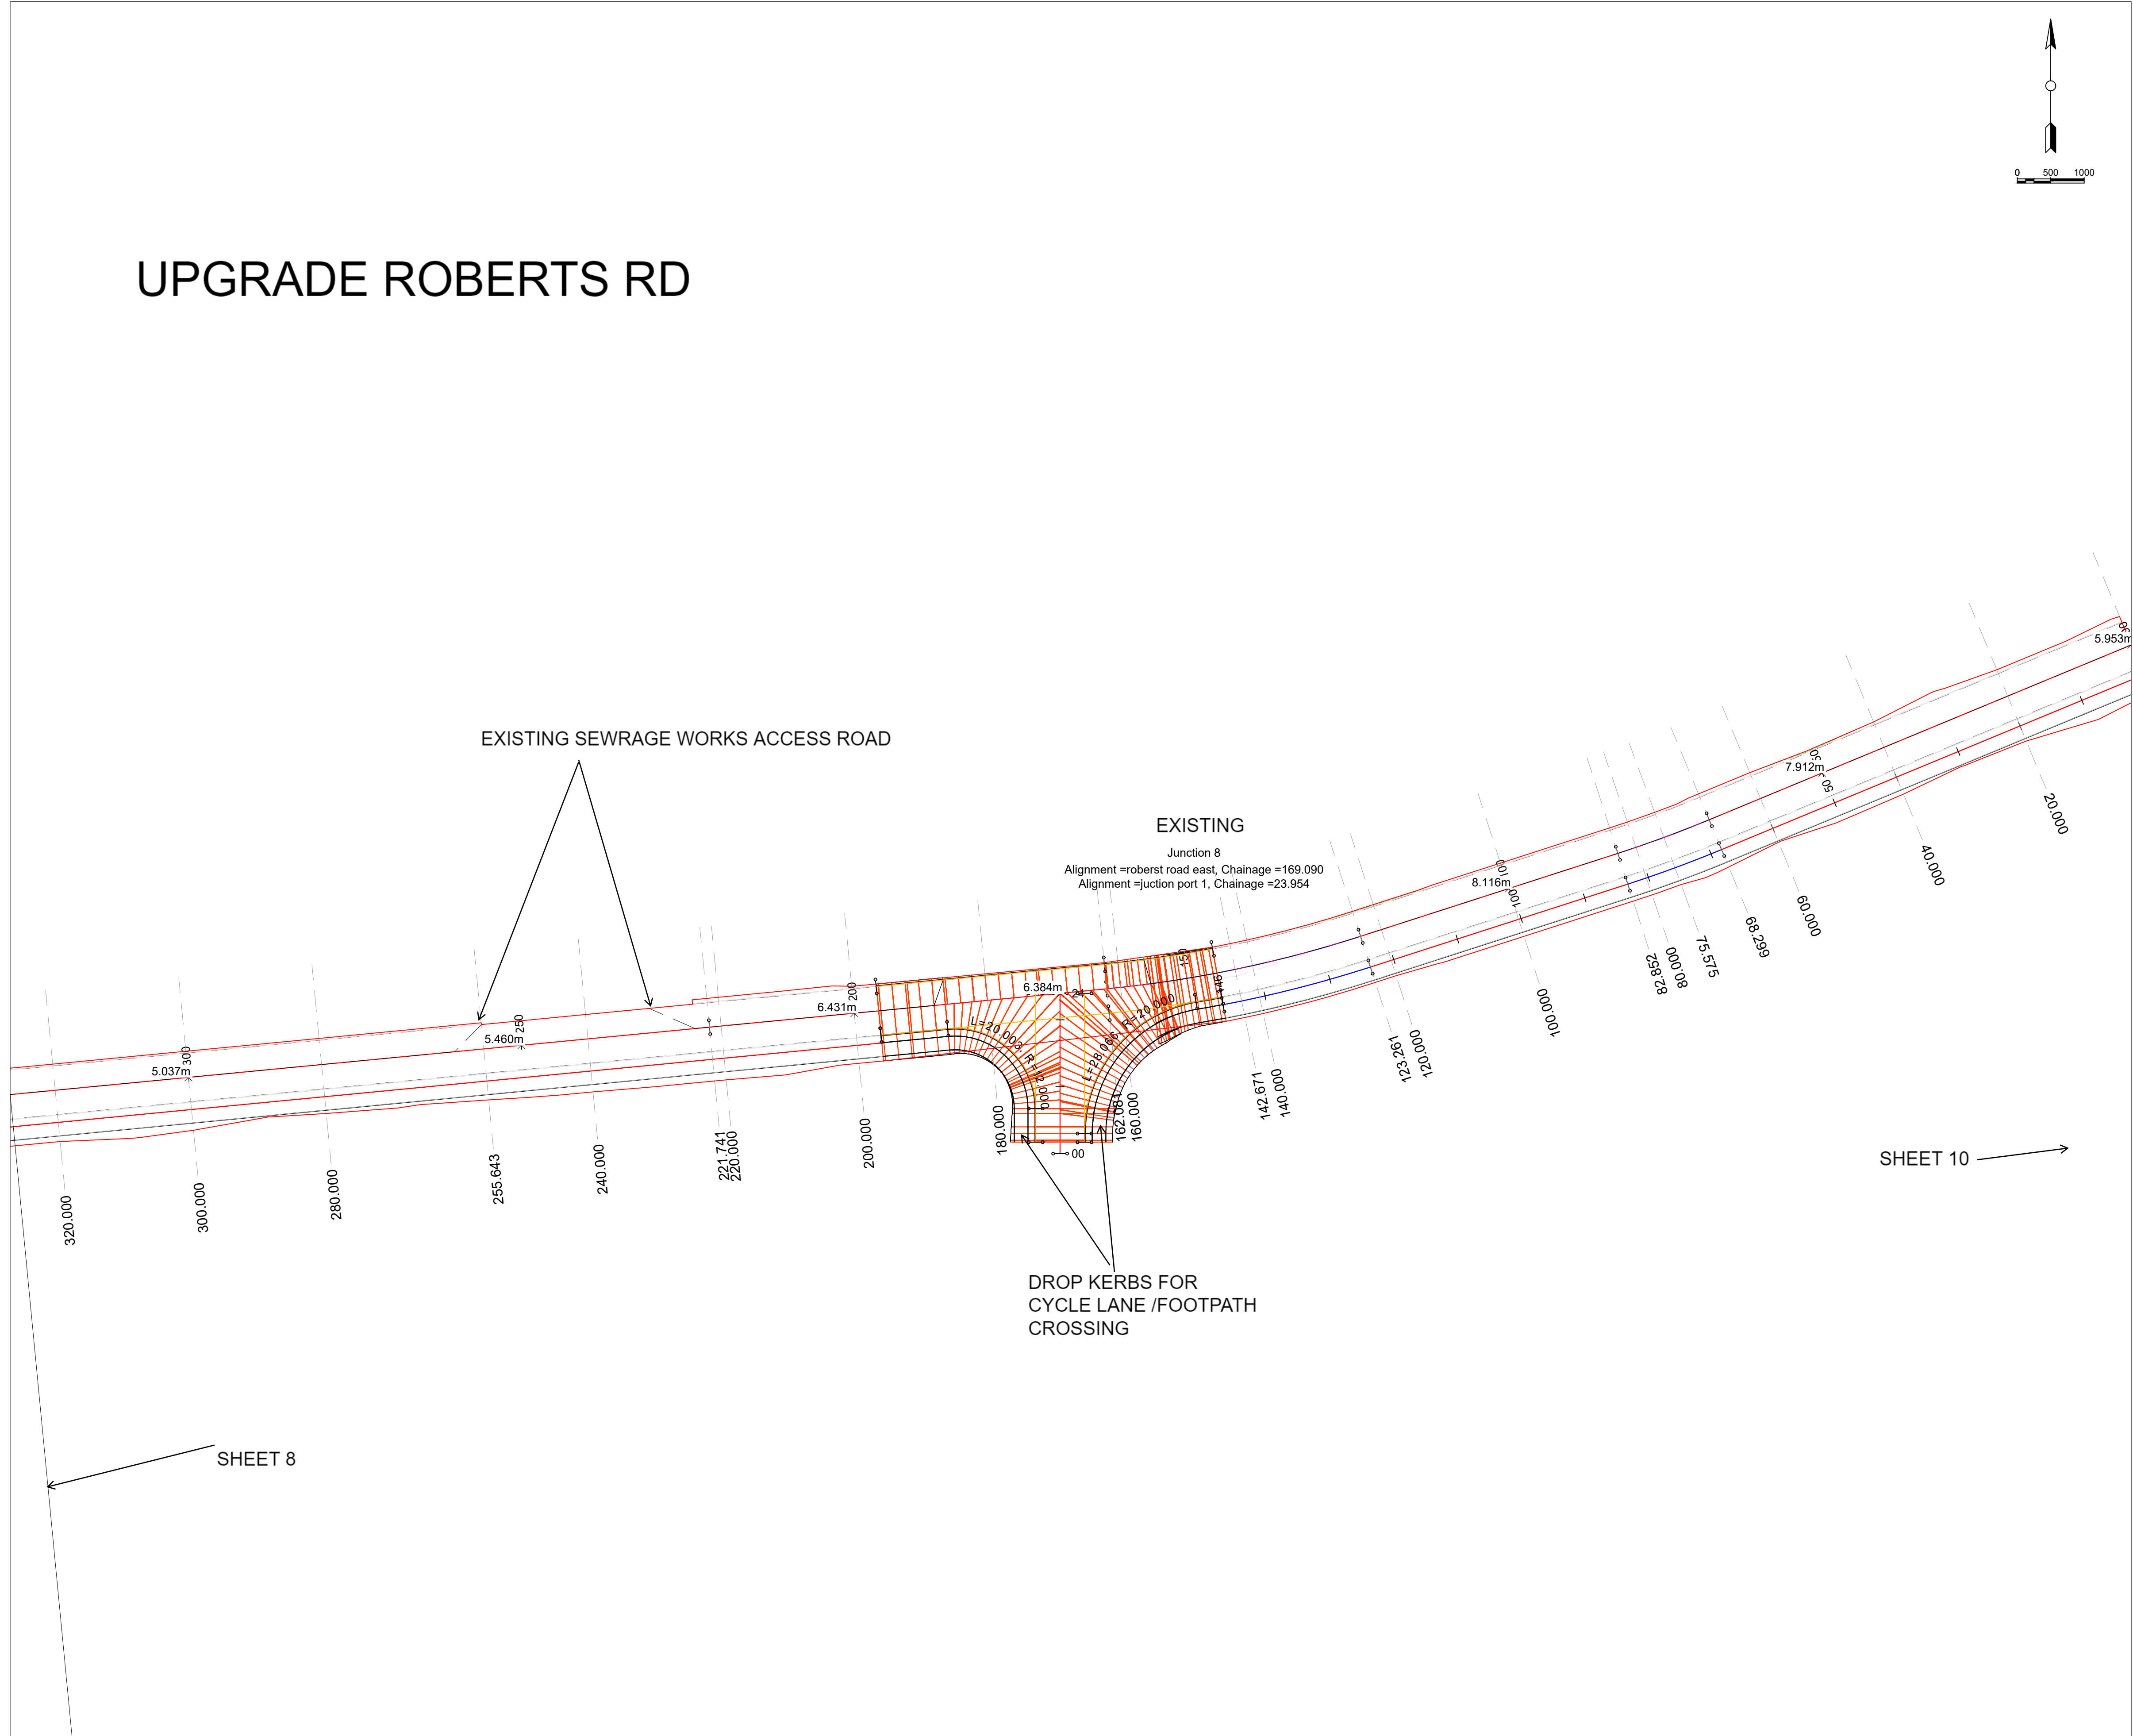

General Notes

No.	Revision/Issue	Date



GRAJ Construction

Project Name and Address

#####

Project	#####	Sheet 9
Date	26.04.2021	
Scale	1:500	