


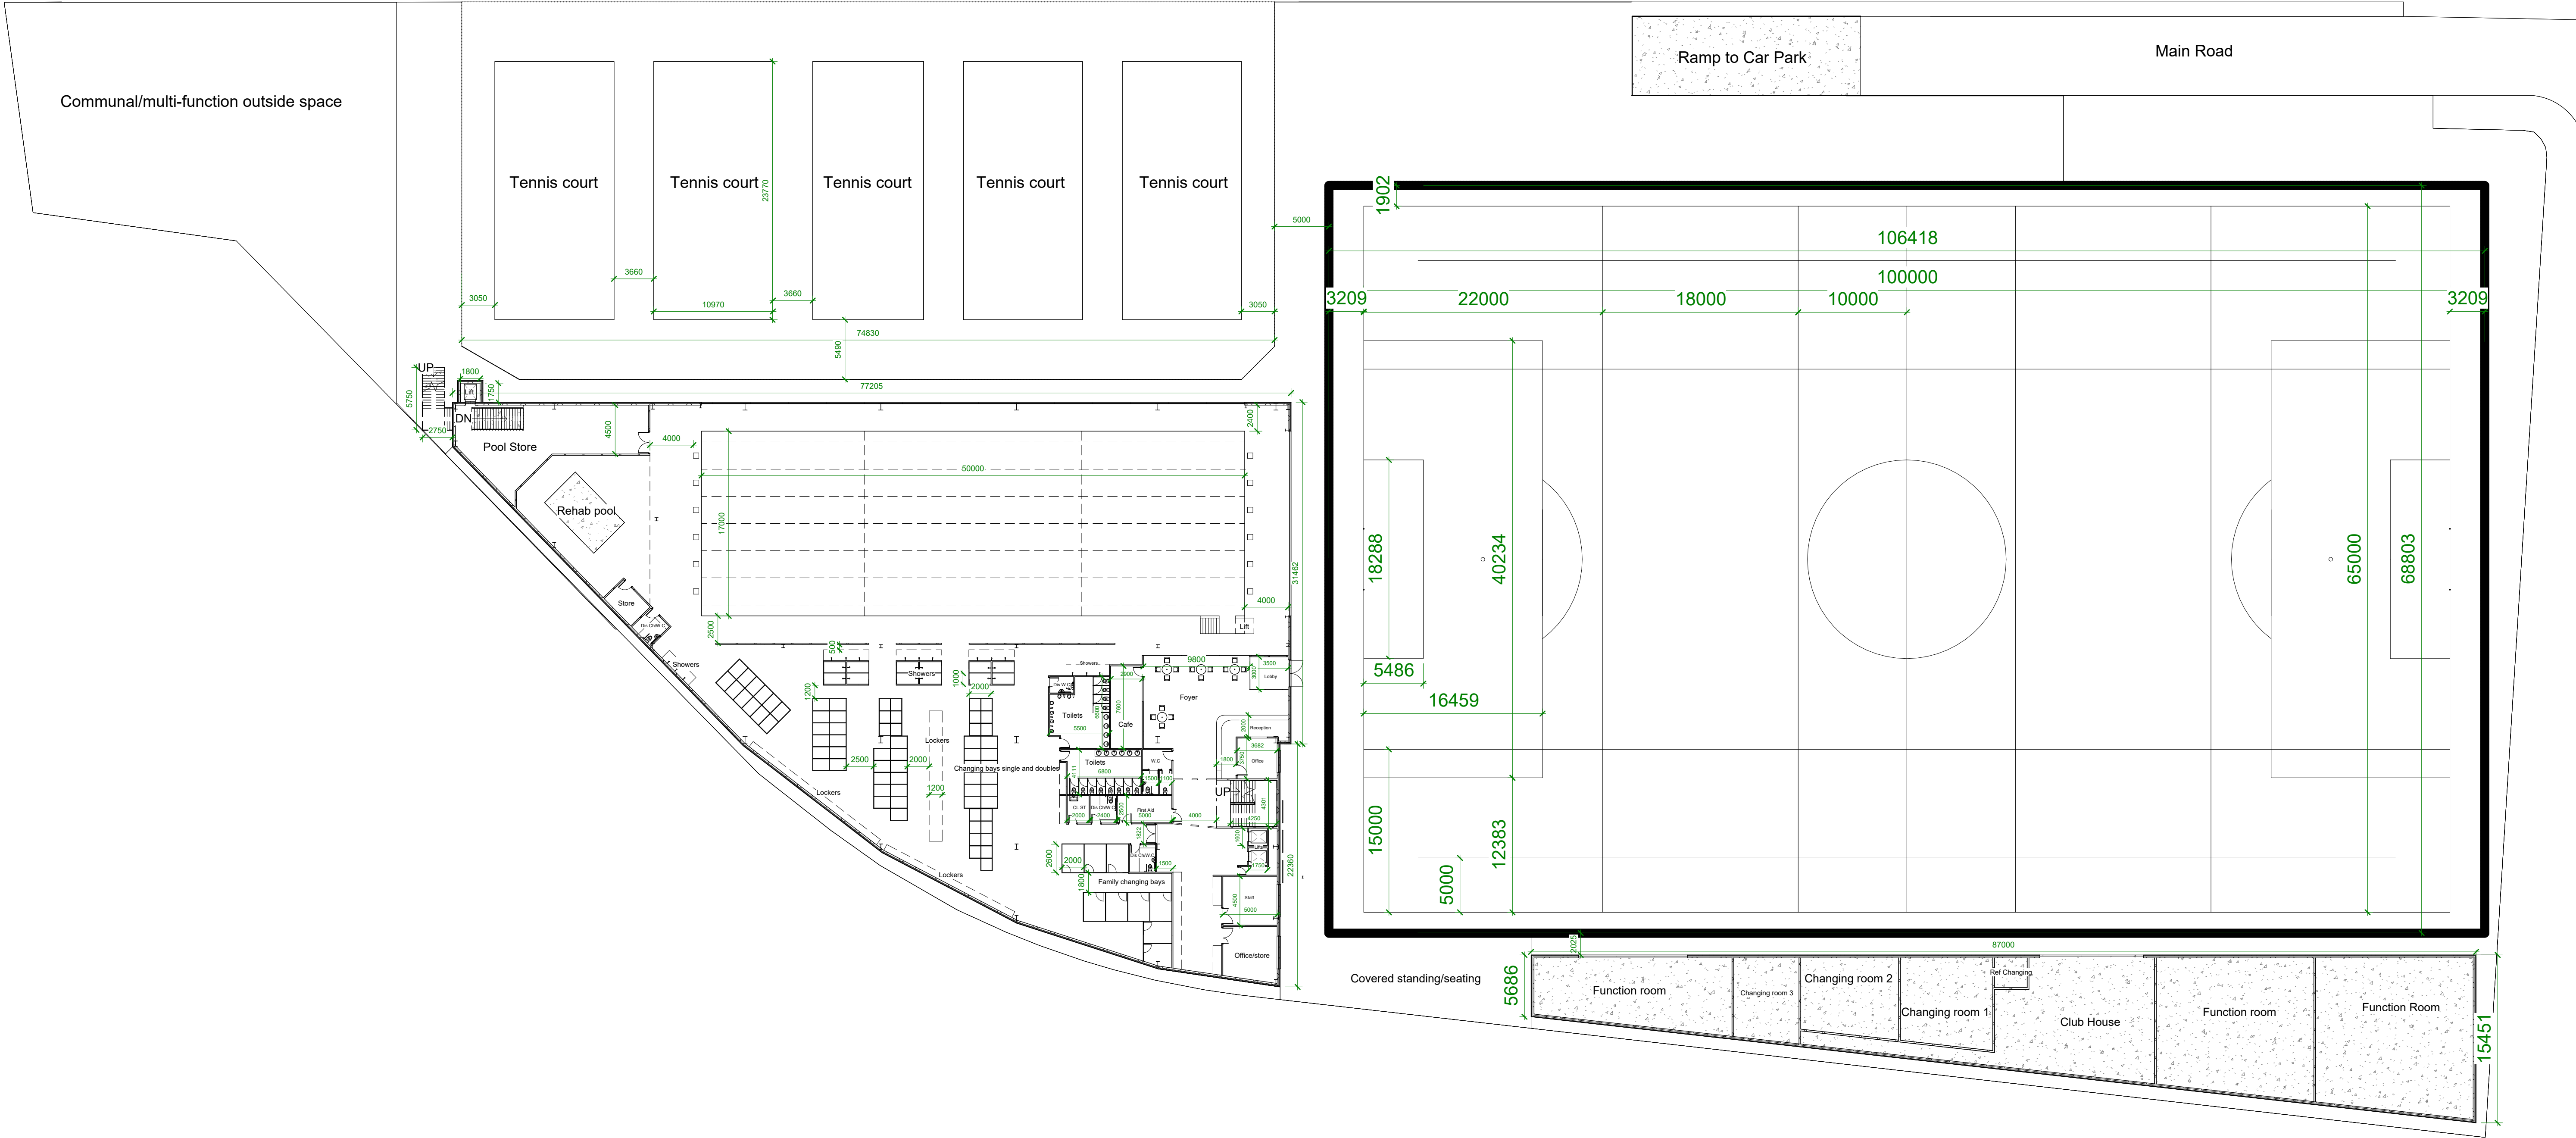

Ground Floor Whole Site
1 : 300