
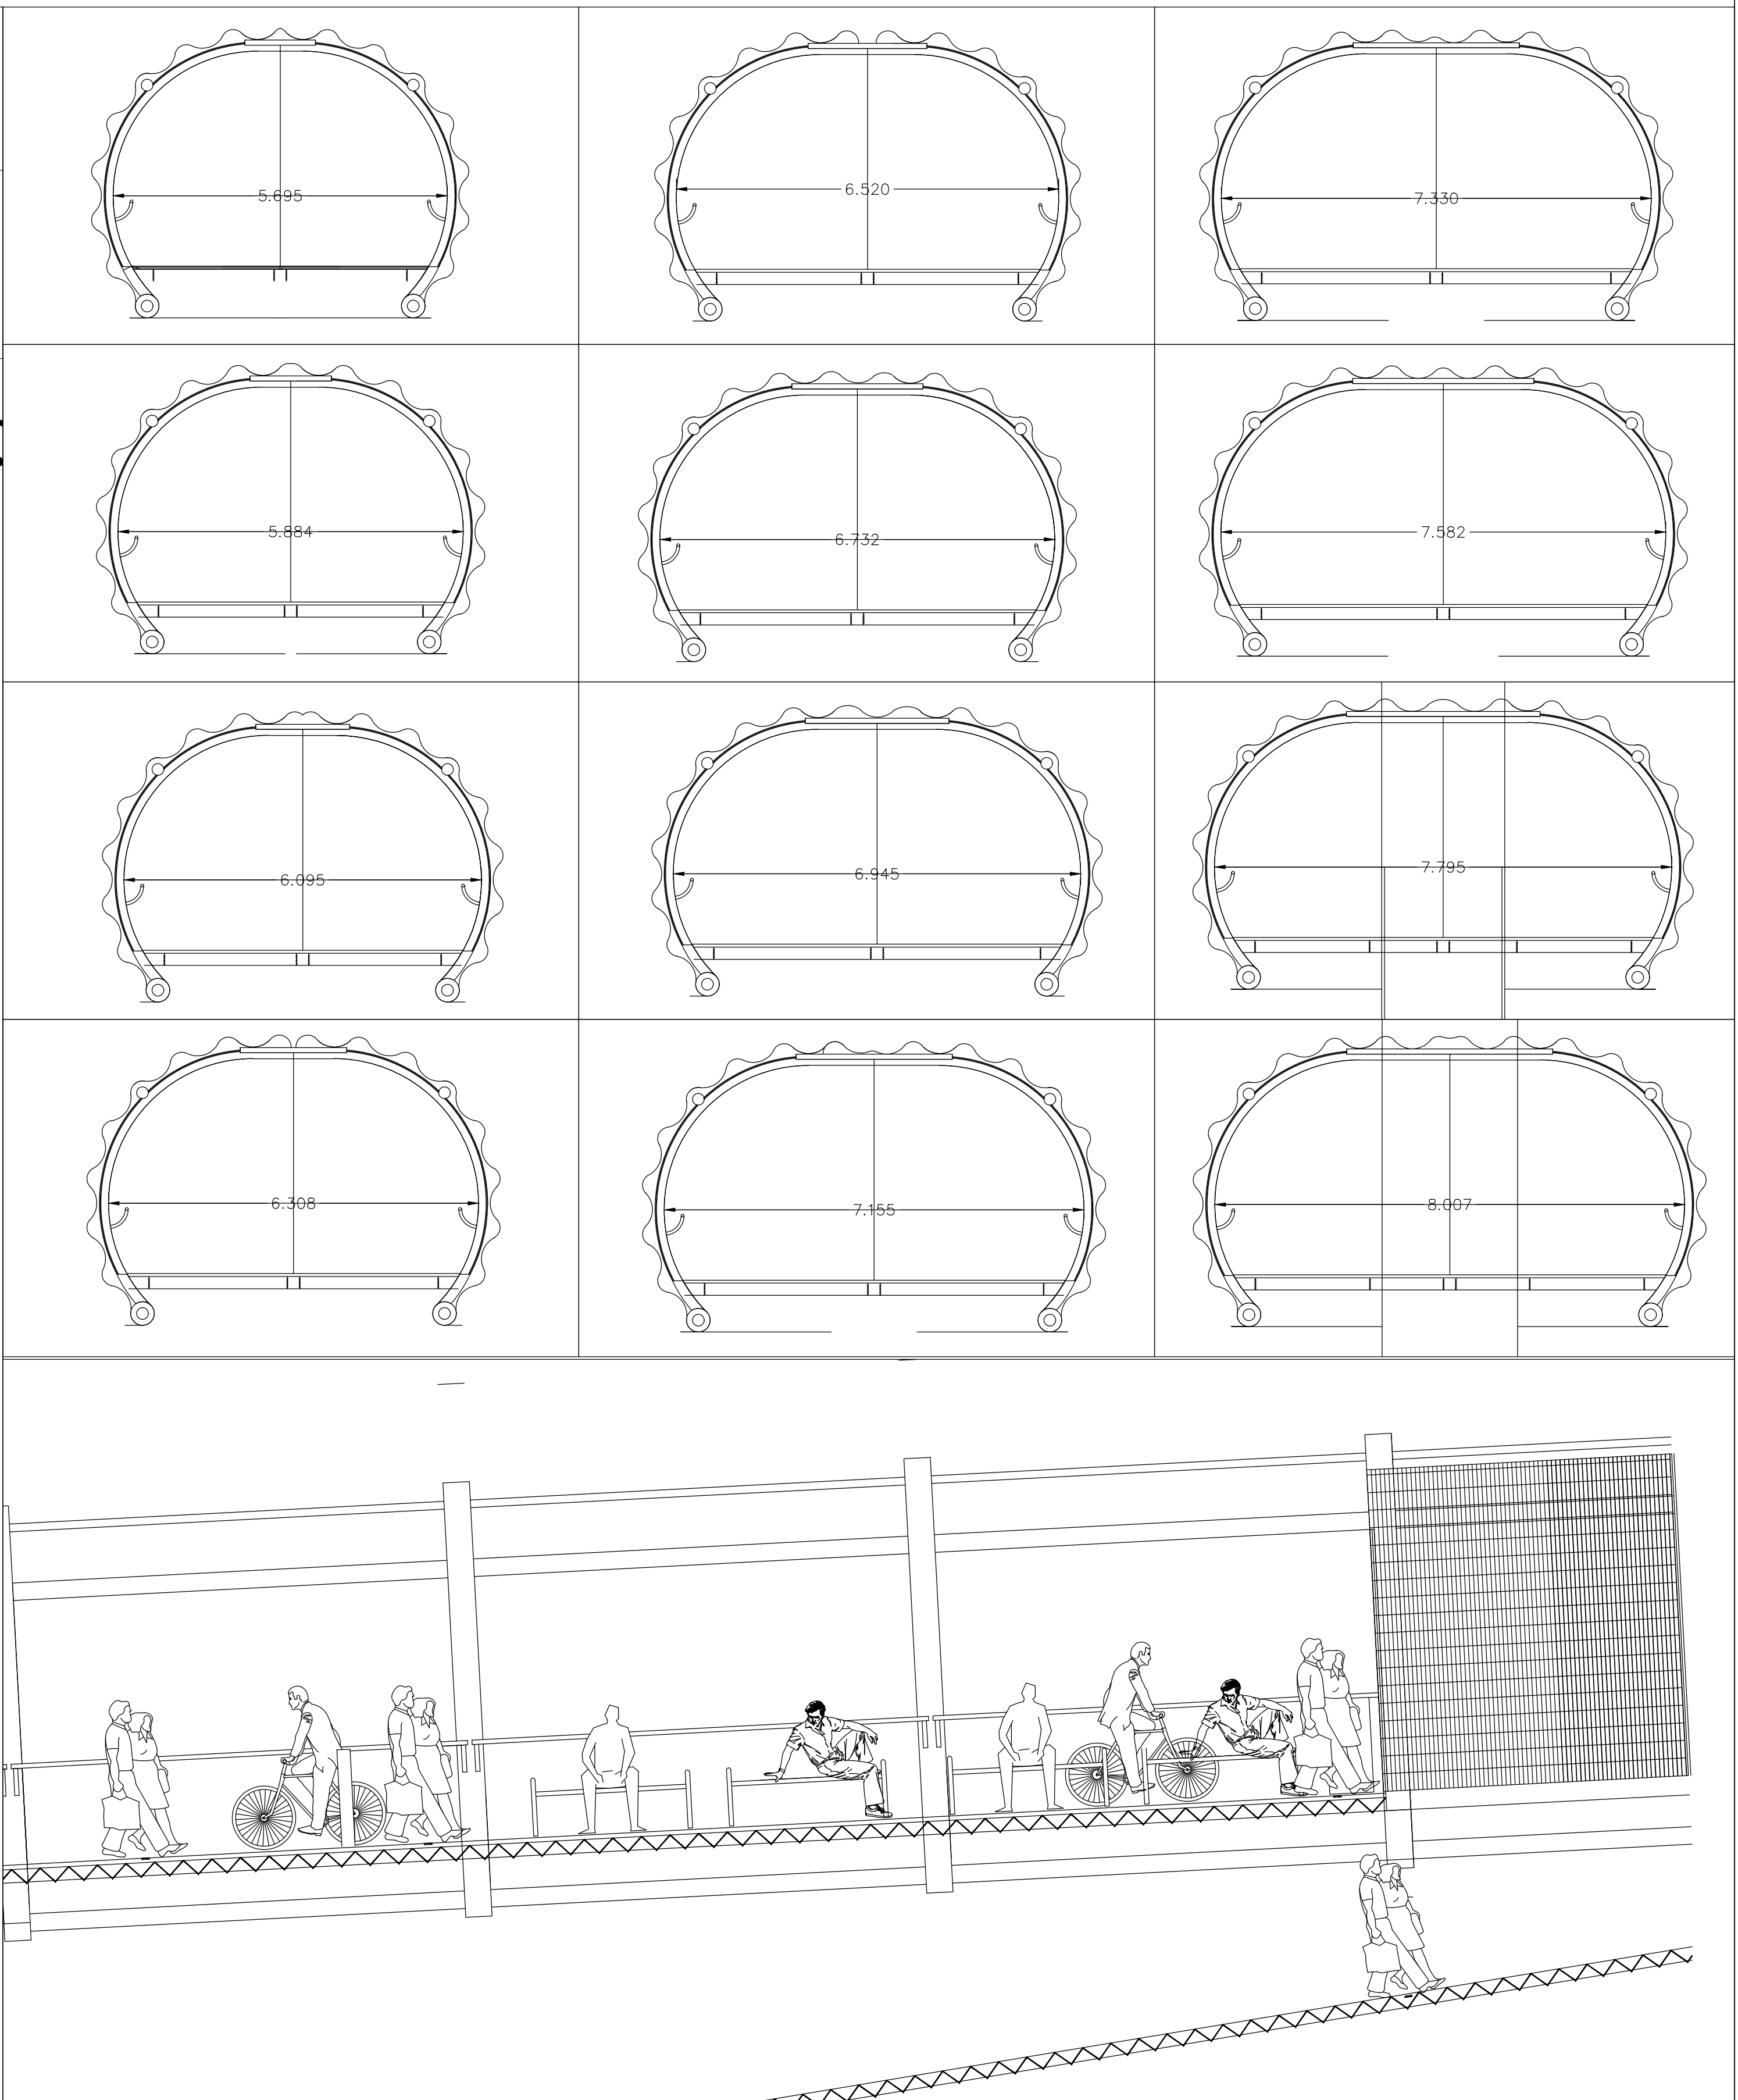


SPRINGFIELD DESIGNS Ltd

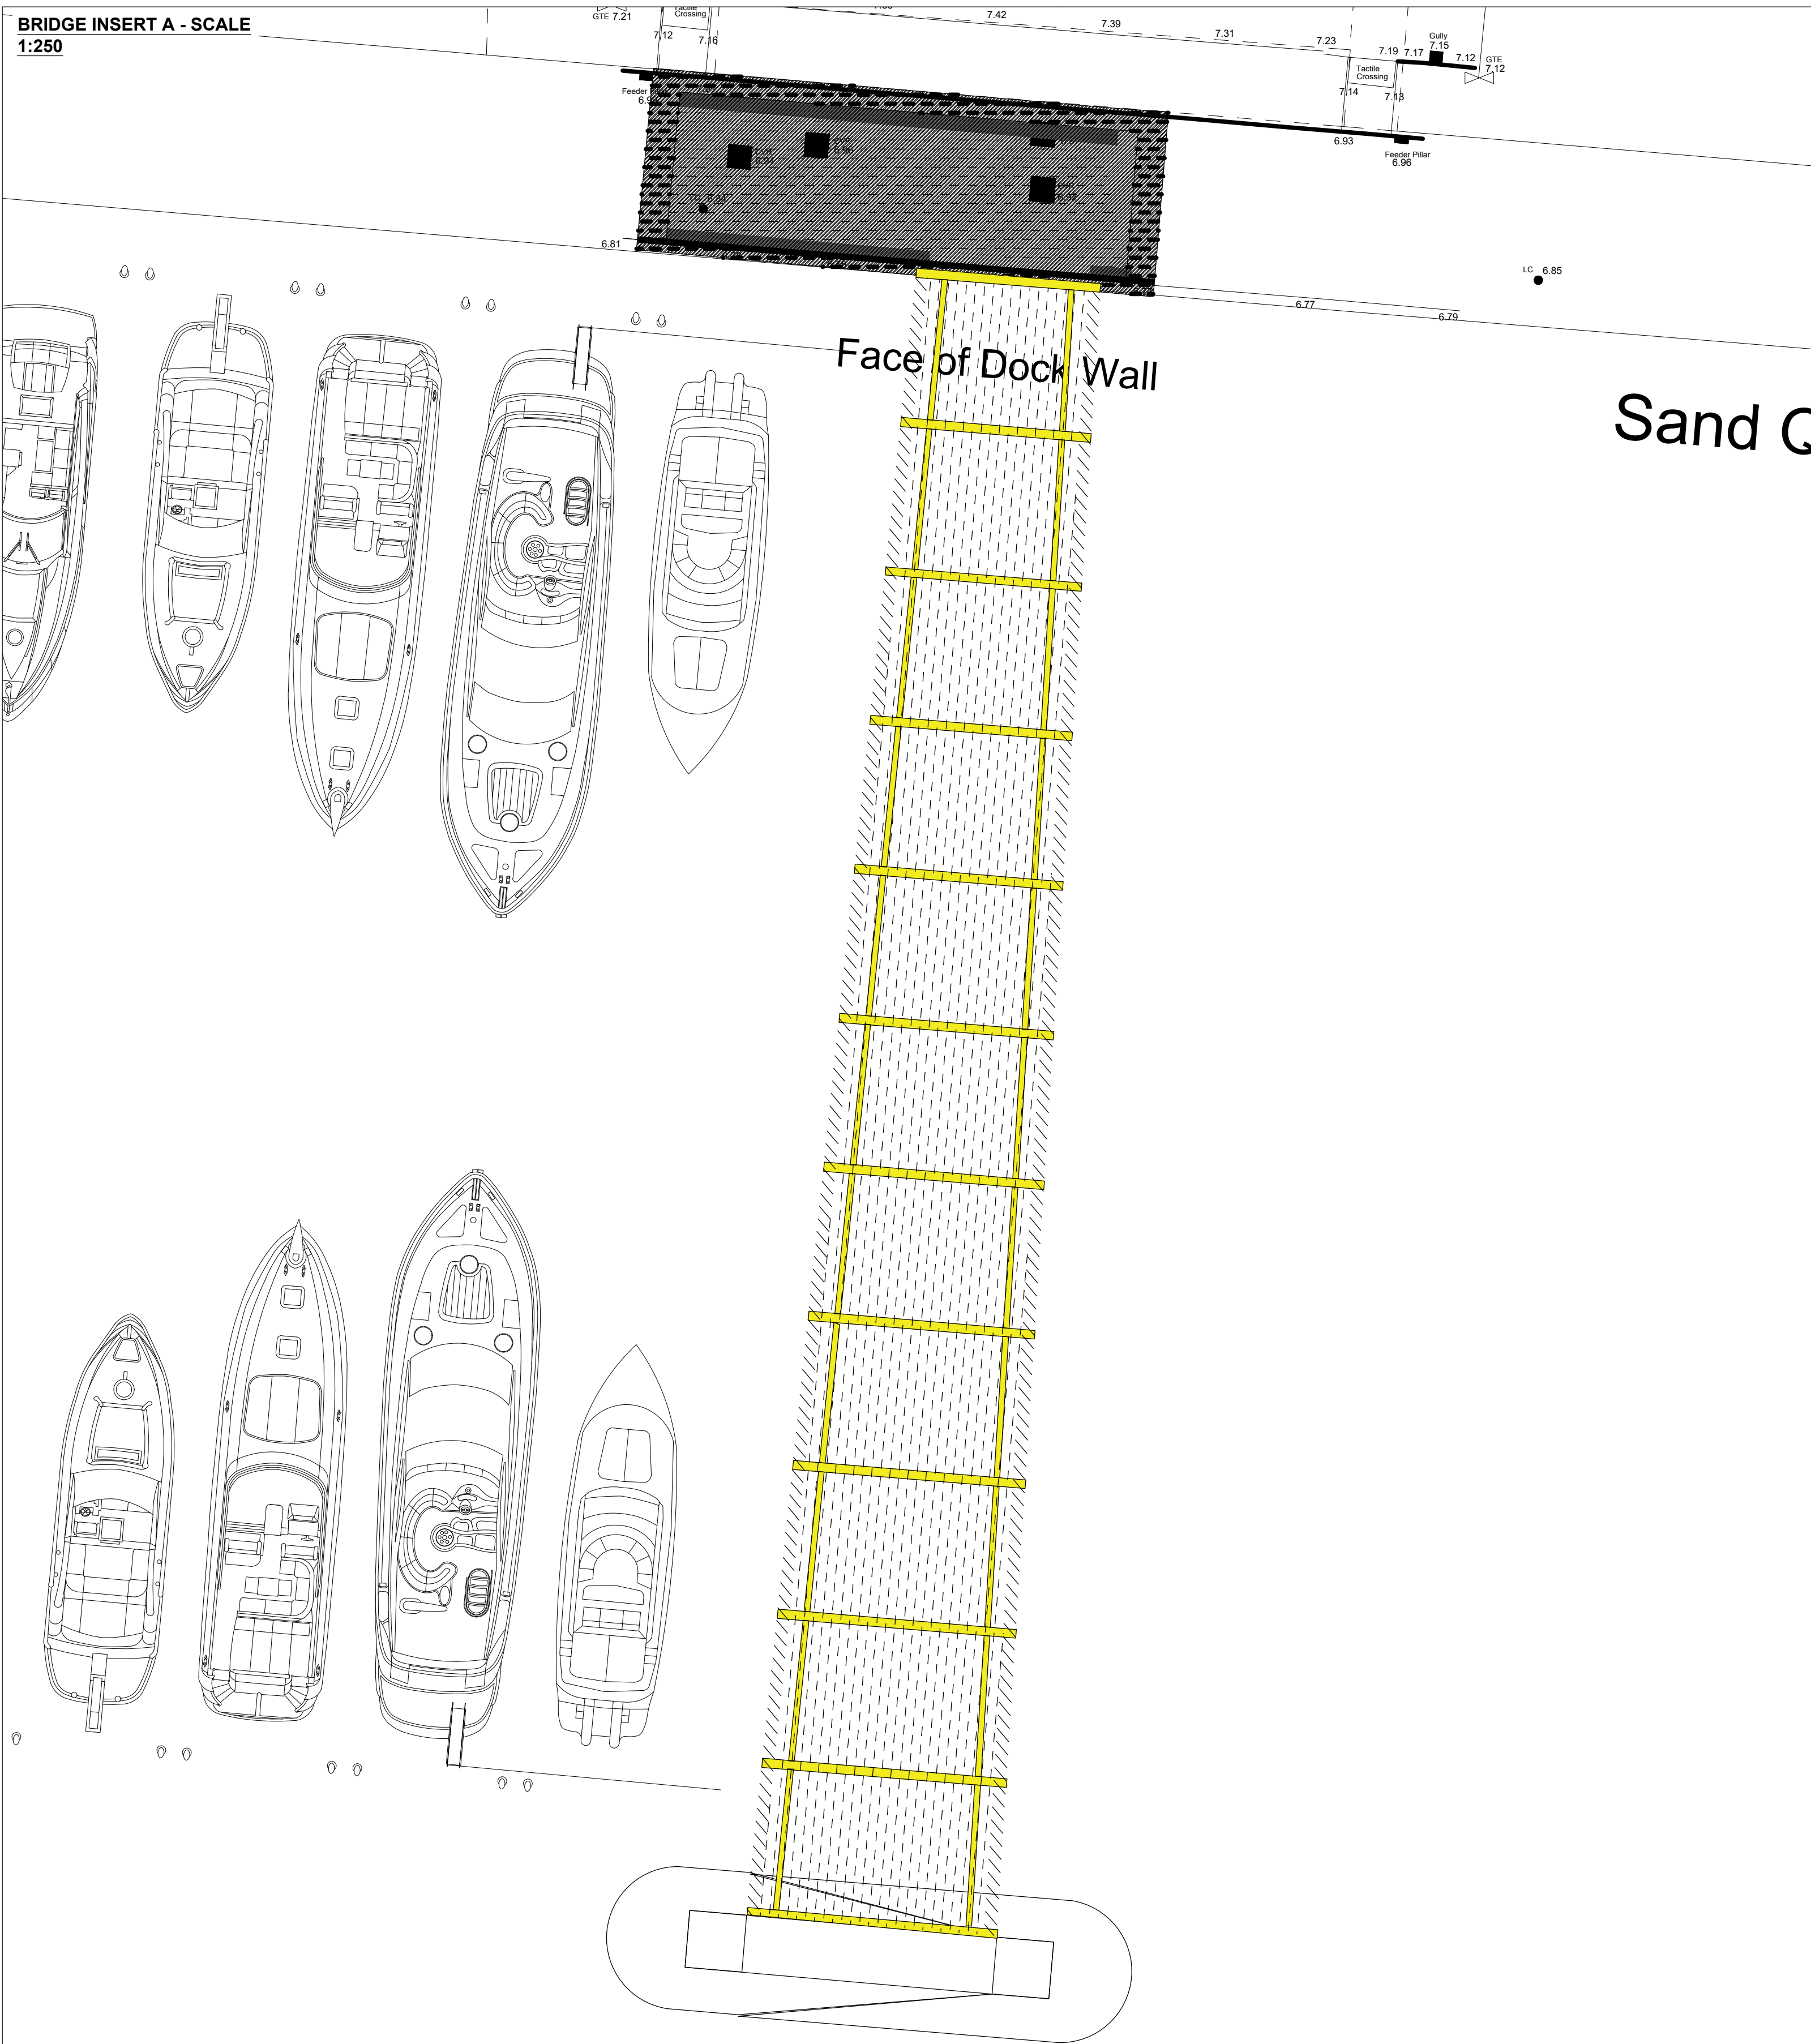

DRAWING TITLE PHASE 5 - PROPOSED BRIDGE LAYOUT, COG DETAIL AND ASSET LOCATION PLAN				PROJECT TITLE ACBA6003 - SPRINGFIELD DESIGNS - PEDESTRIAN BRIDGE				DRAWING No. PED1-SPR-DR-C-0013-S1			
DRAWN BY CHECKED		RM xxx	11/22 x/xx	SCALE SHOWN	CAD REF. CAD		REV.		REV.		DESCRIPTION
											BY DATE