




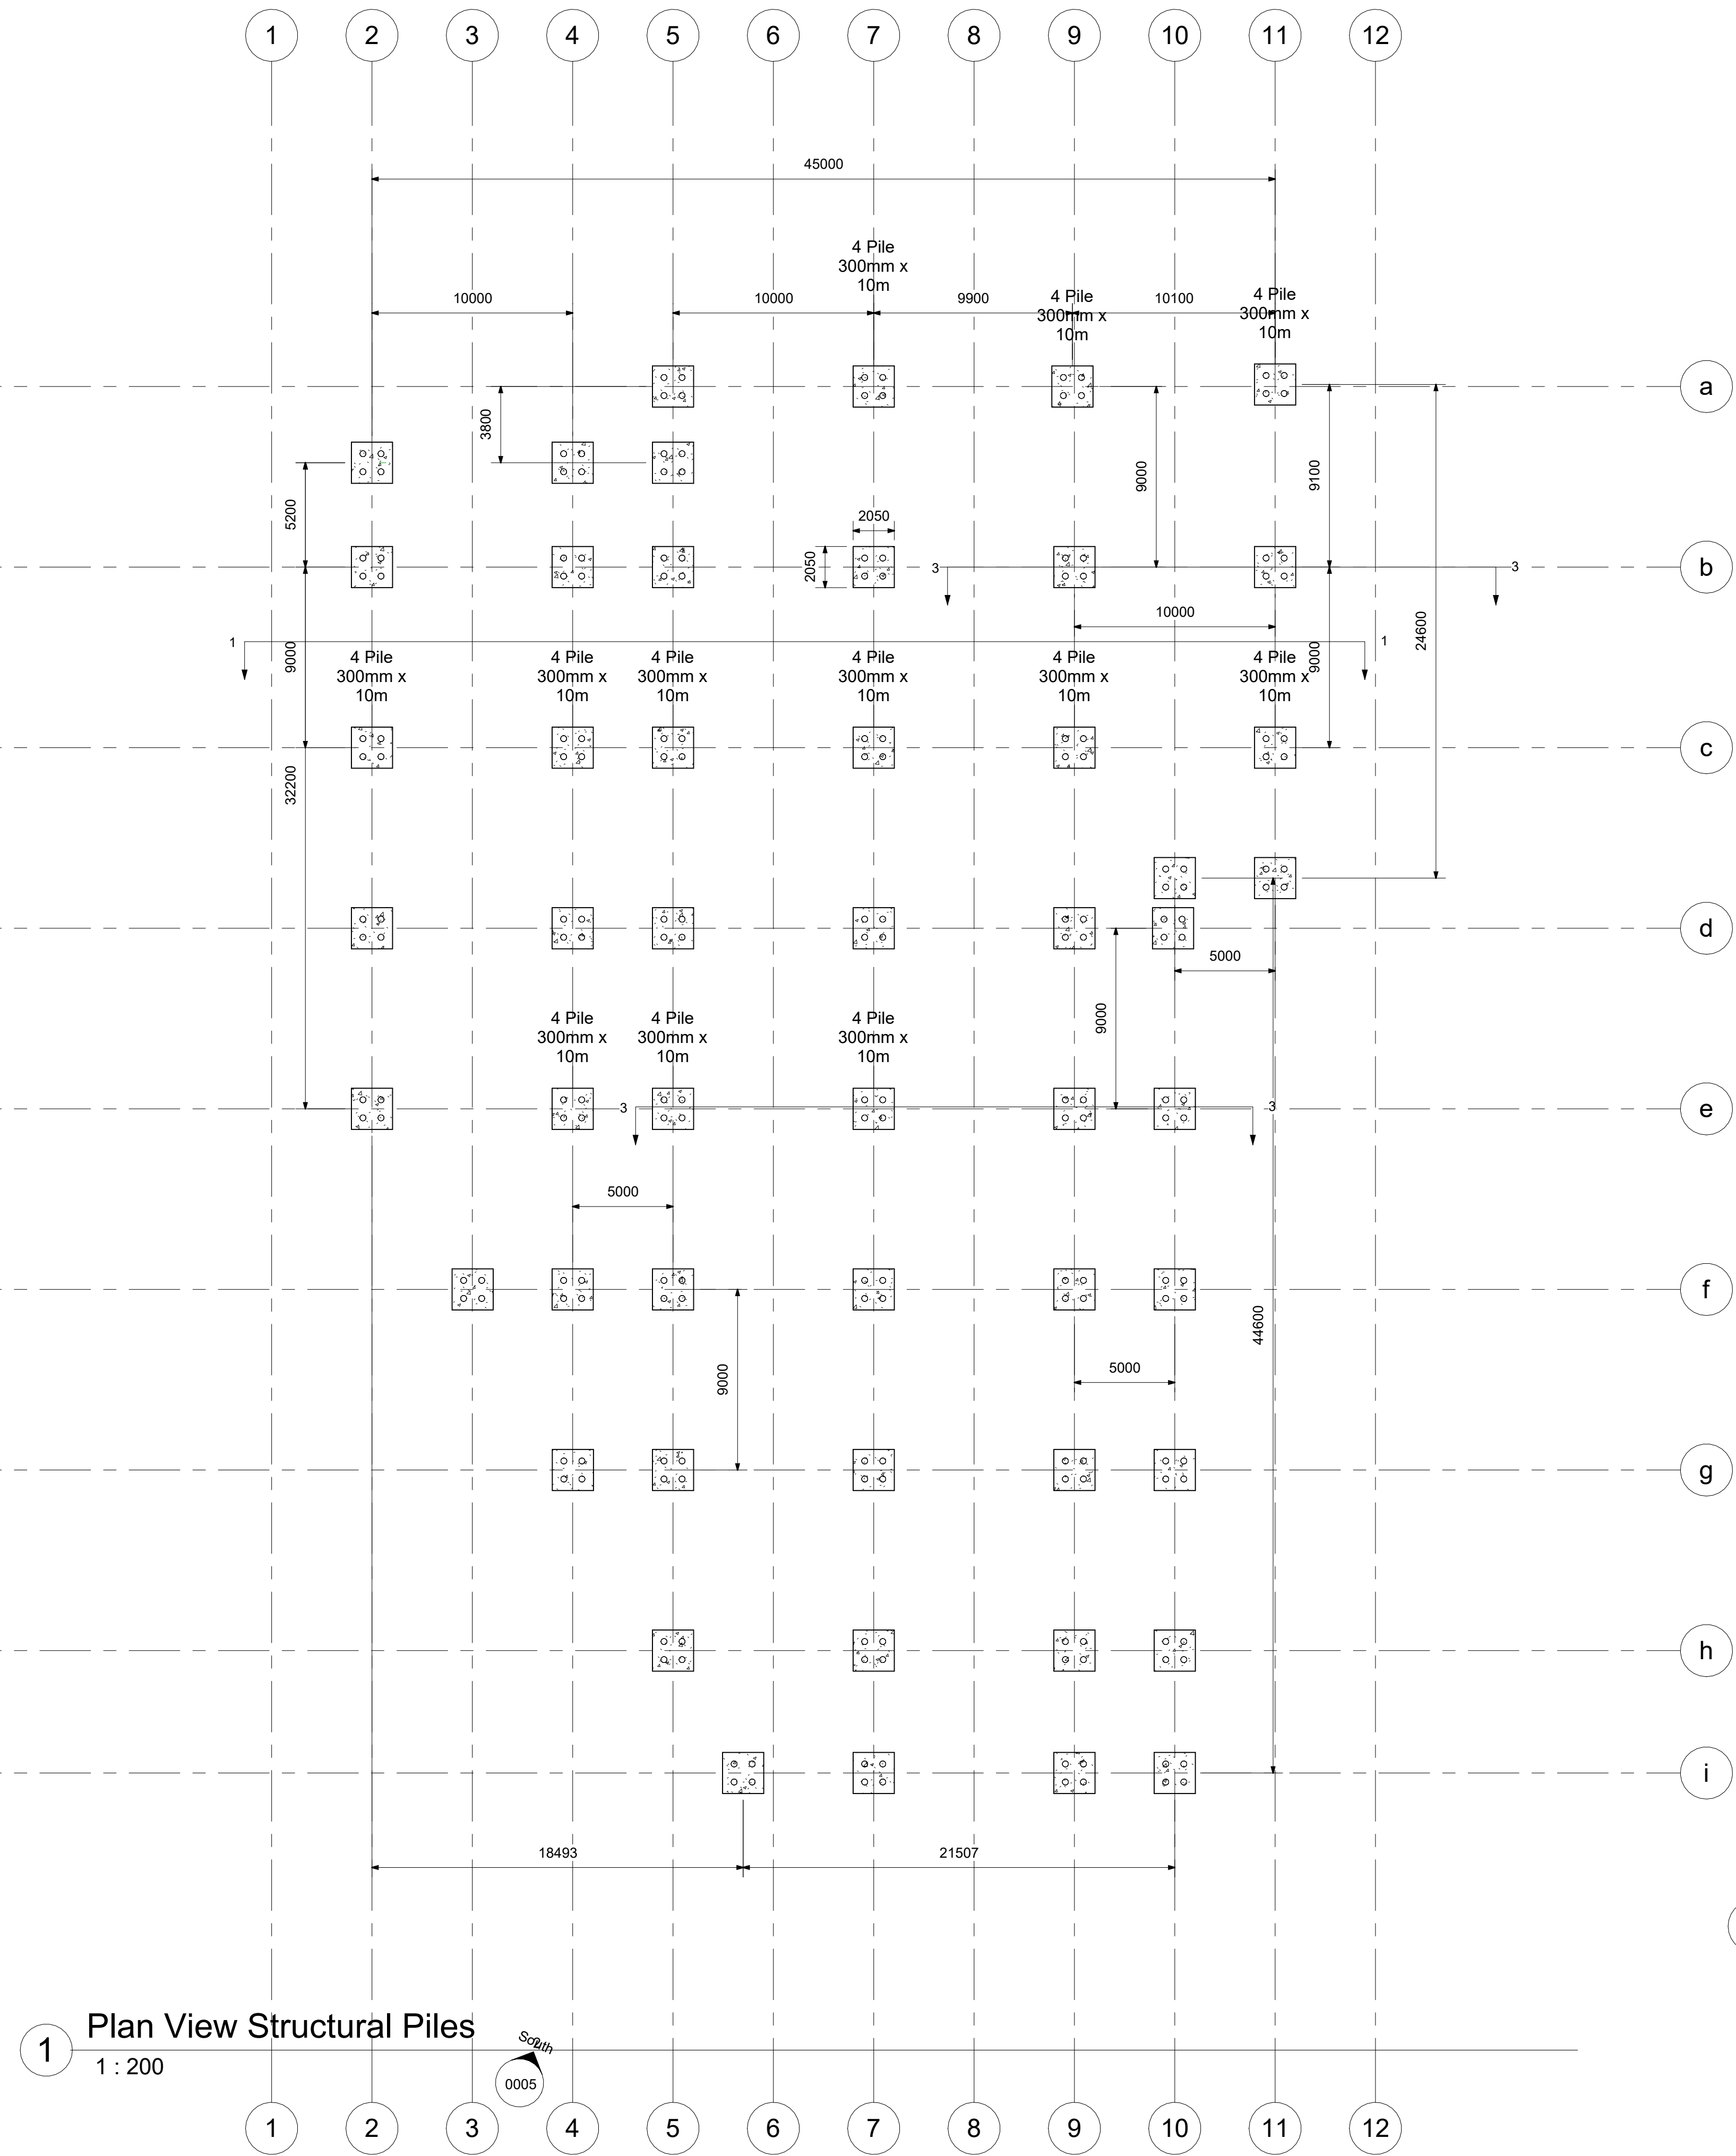

1 Plan View Structural Piles
1 : 200

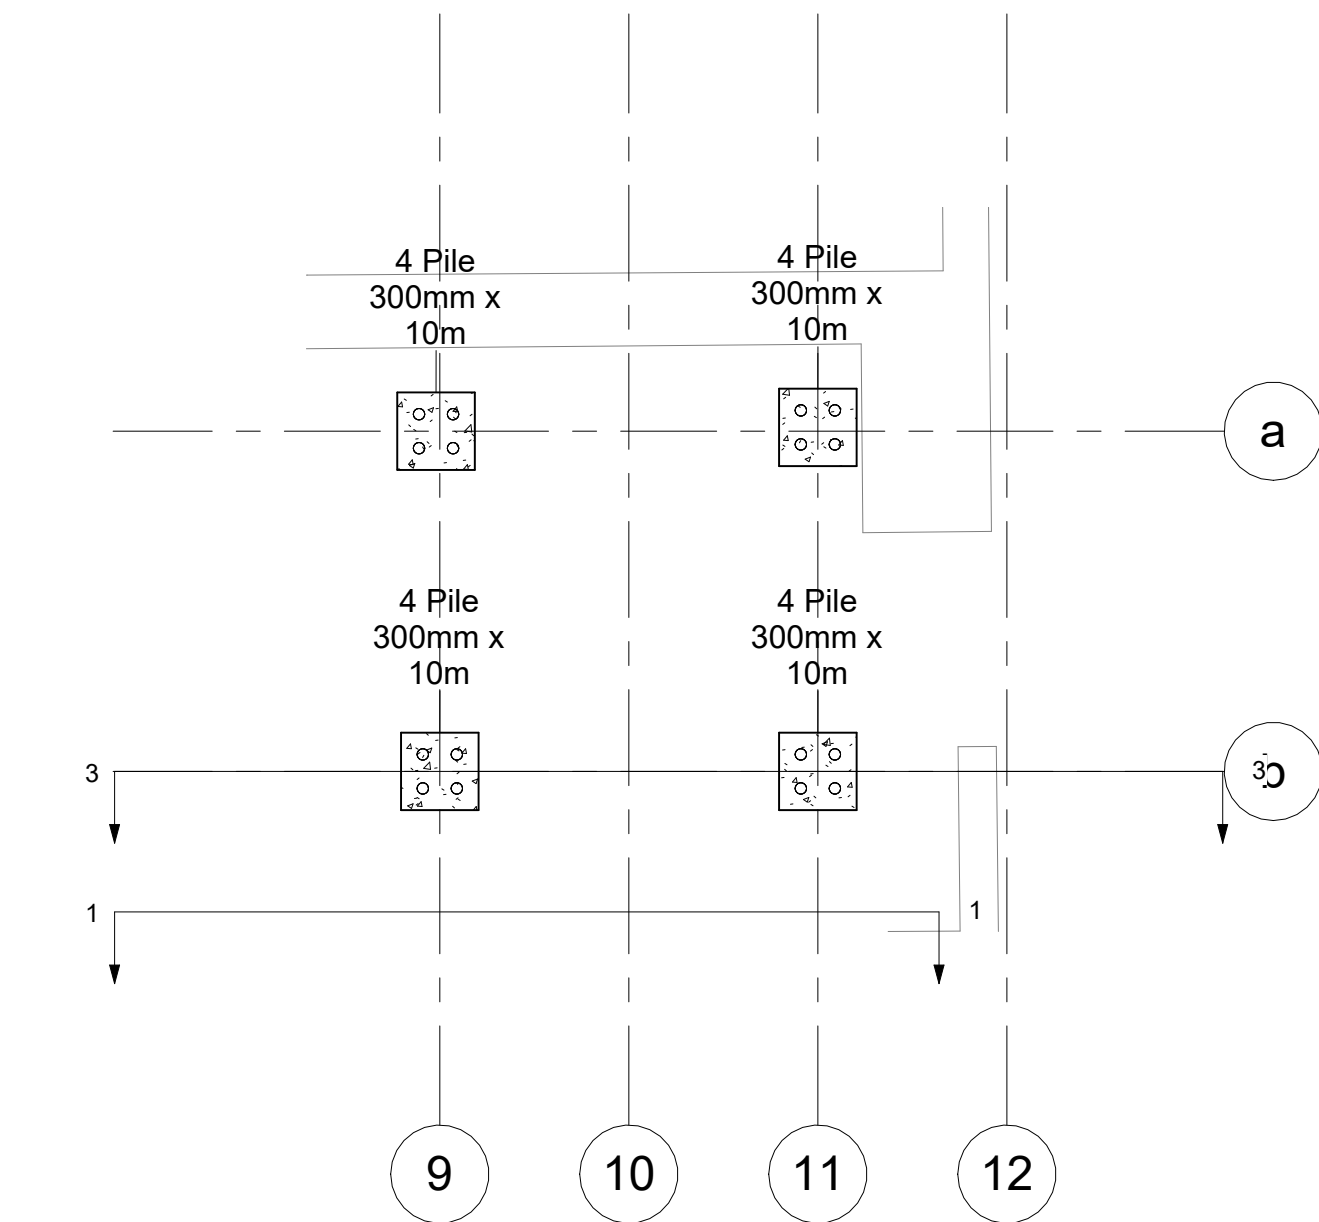

2 Plan Piles Callout 1
1 : 200

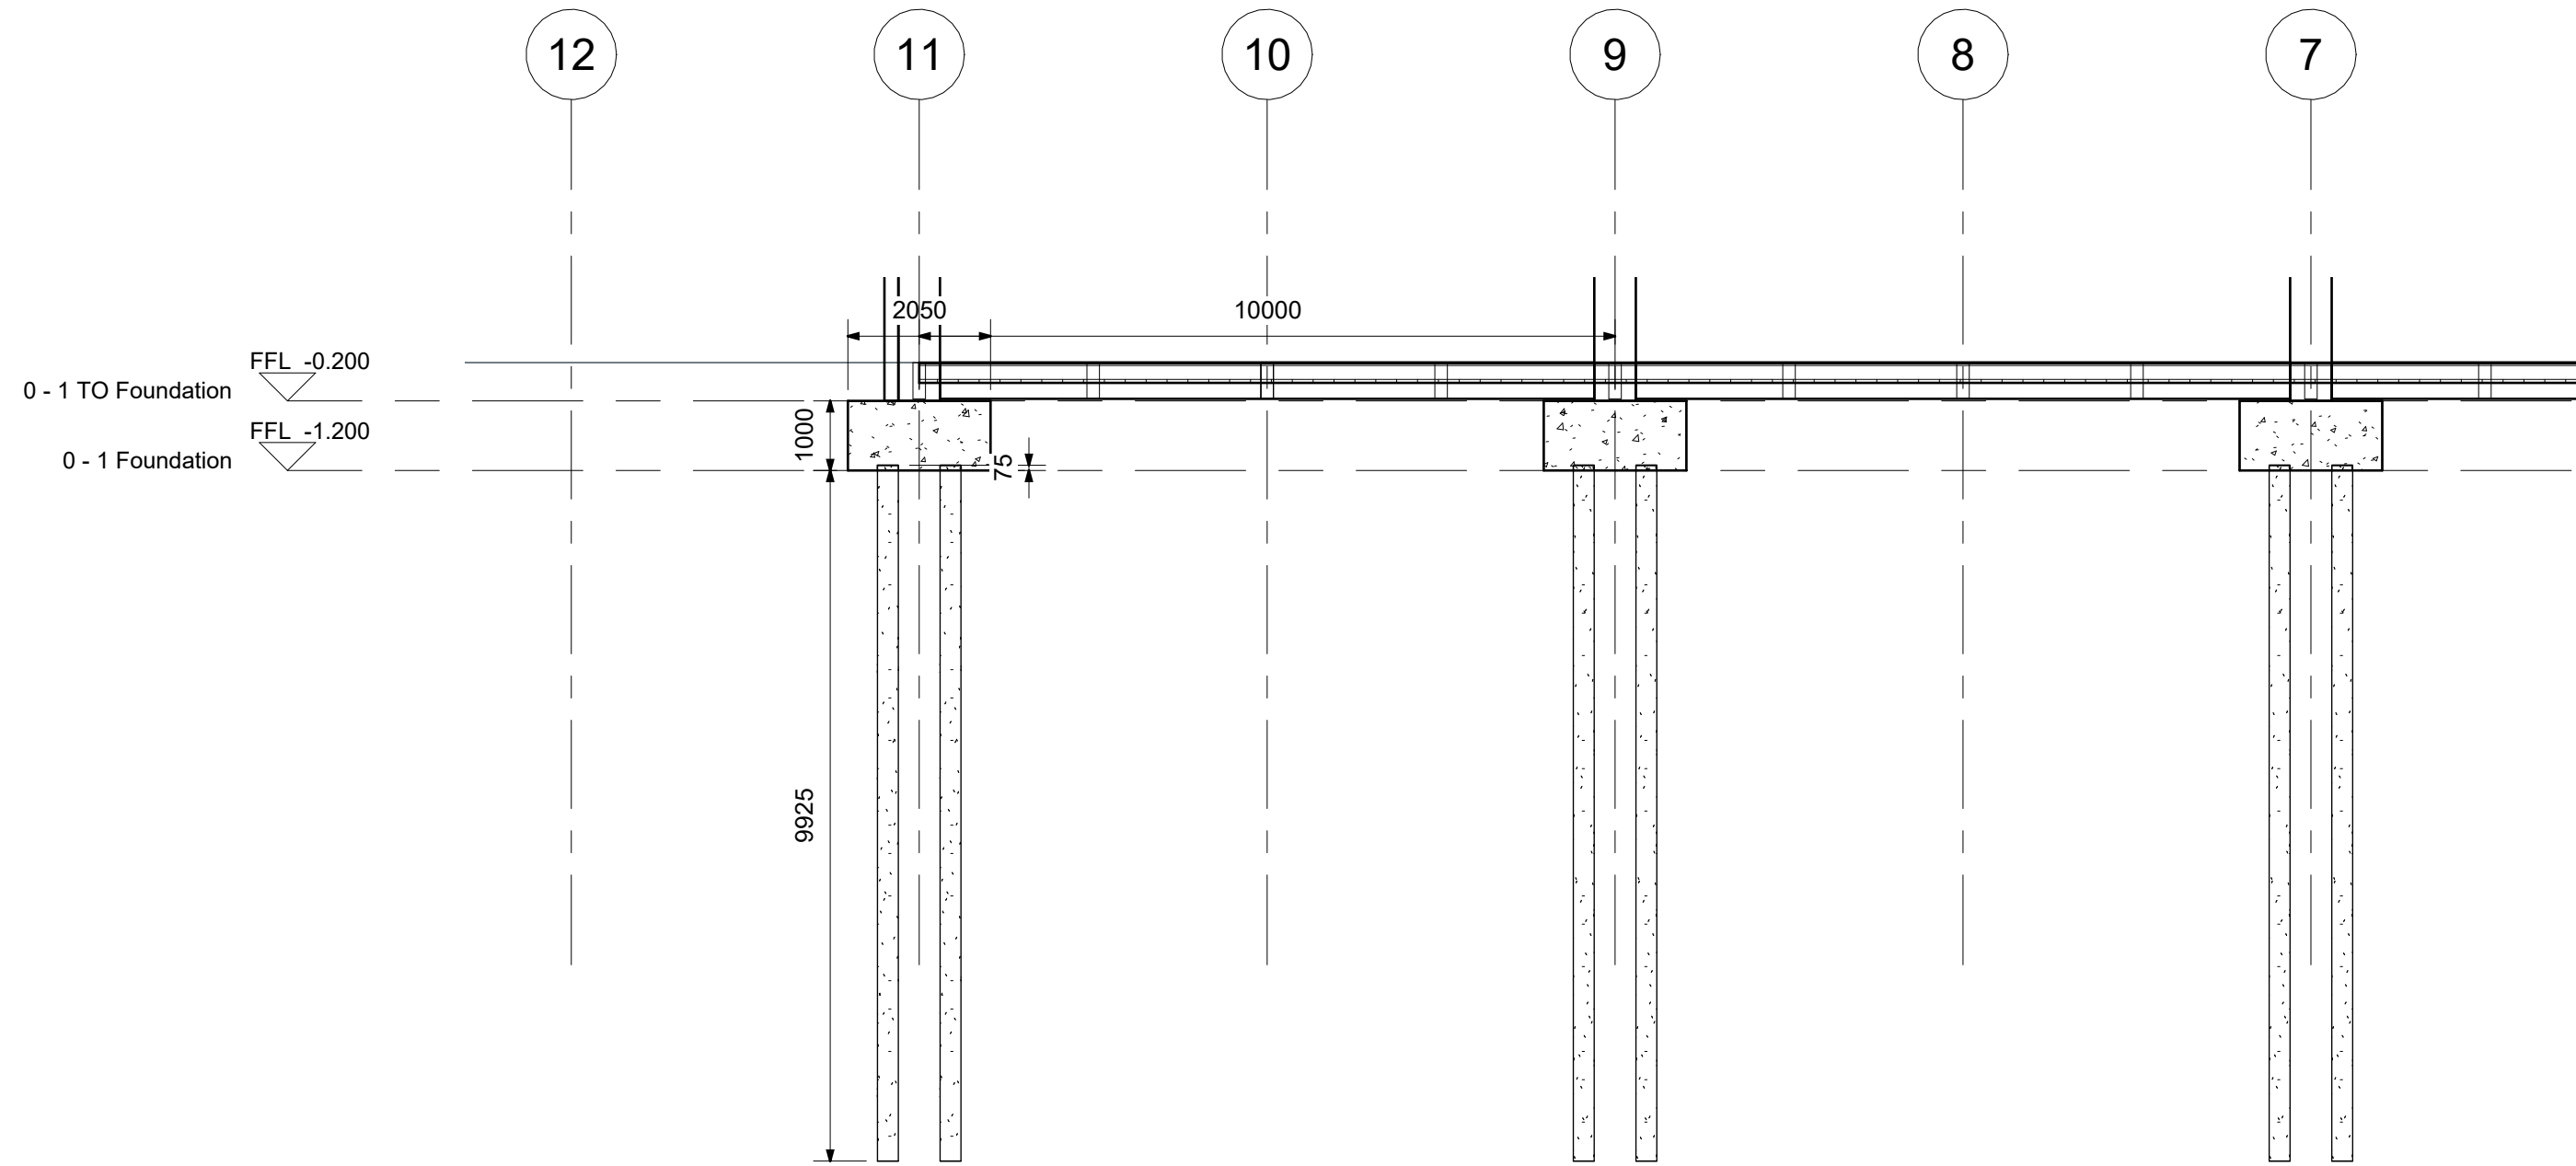

3 Group of Piles Section
1 : 100