


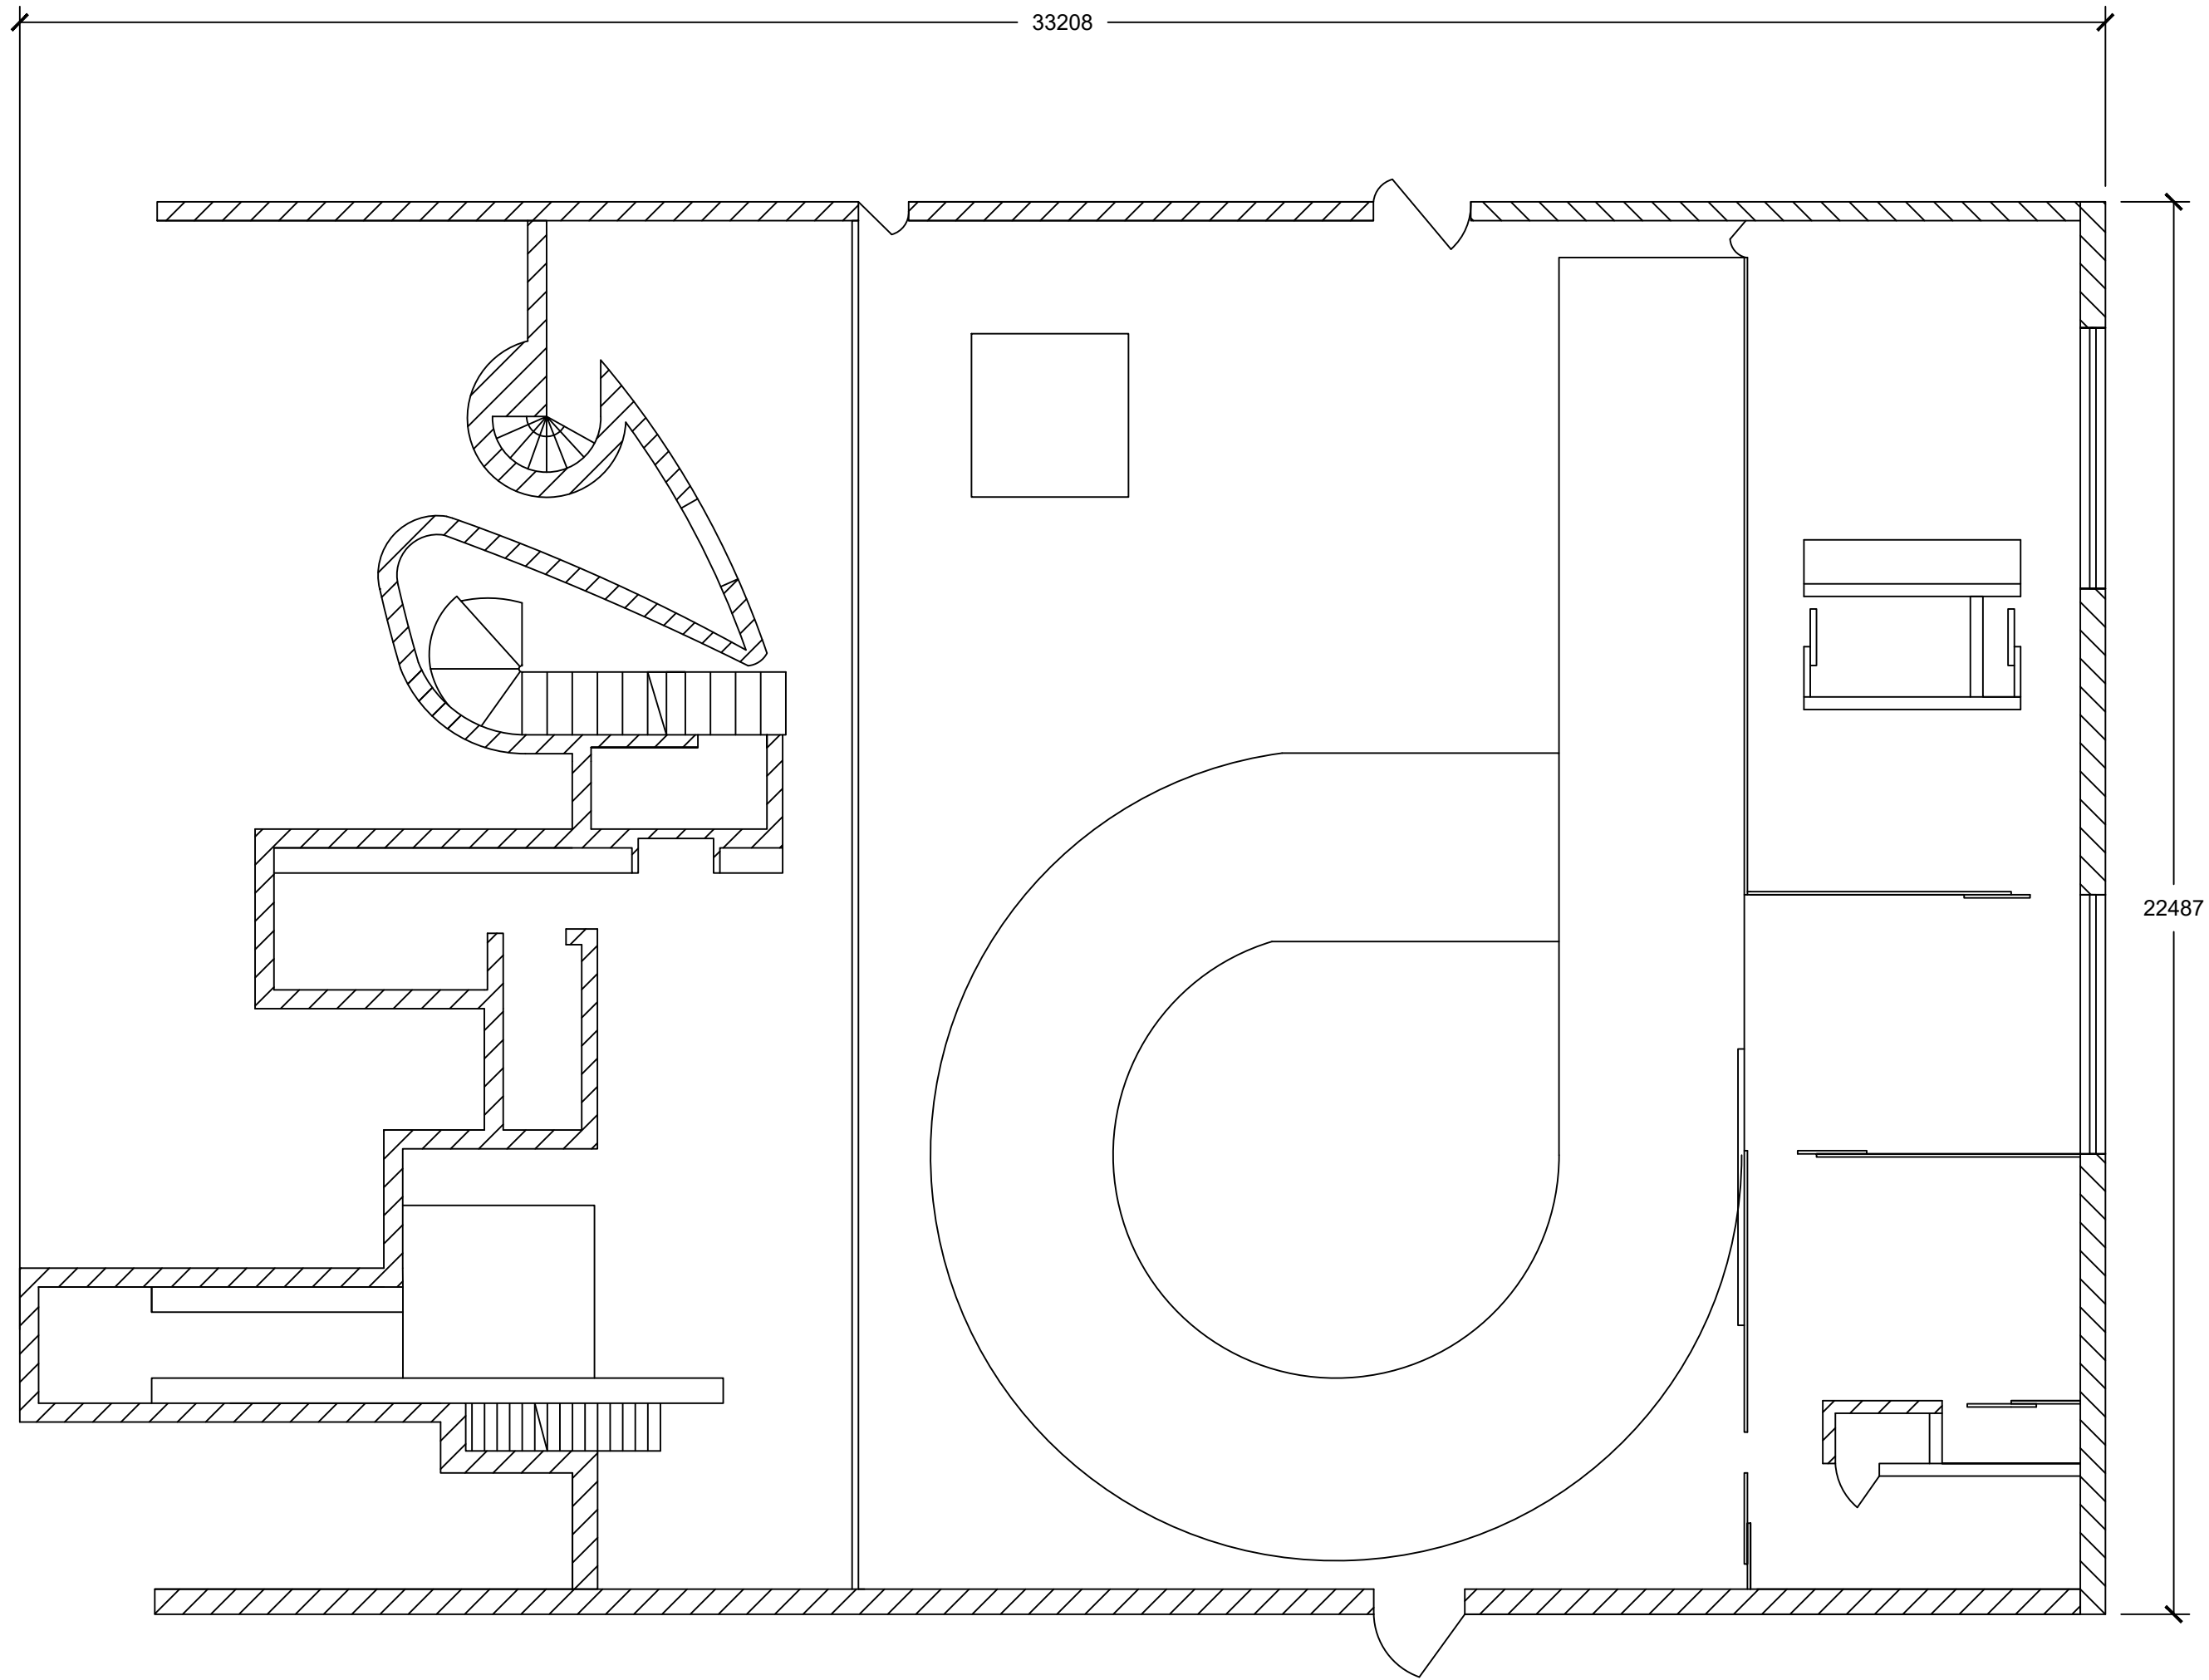

PLAN 1:100

Maison a Bordeaux is a private residence located on a hill overlooking the city Bordeaux France. It is designed by Dutch architect Rem Koolhaas and construction started in 1994 and was completed in 1998. The house contains various architectural features such as an elevator platform that can move between the three floors that the structure provides. During the designing phase Rem Koolhaas suggested a design consisting of three houses stacked on top of each other. The house was named "Best Design of 1998" by the Time Magazine and was nicknamed The living house due to the elevator.

<https://www.oma.com/projects/maison-a-bordeaux>

<http://architecture-history.org/architects/architects/KOOLHAAS/OBJECTS/1994-1998,%20Maison.html>