

Project Name: Ysgol Glangwili

UPRN Code: 5010

Originator Code: UWTSD

Discipline : A


Drawn By: Mariah

Checked By: Checker


Date: 05/19/23

Project Status: S1


ACBA 5010
BIM : LEVEL 5

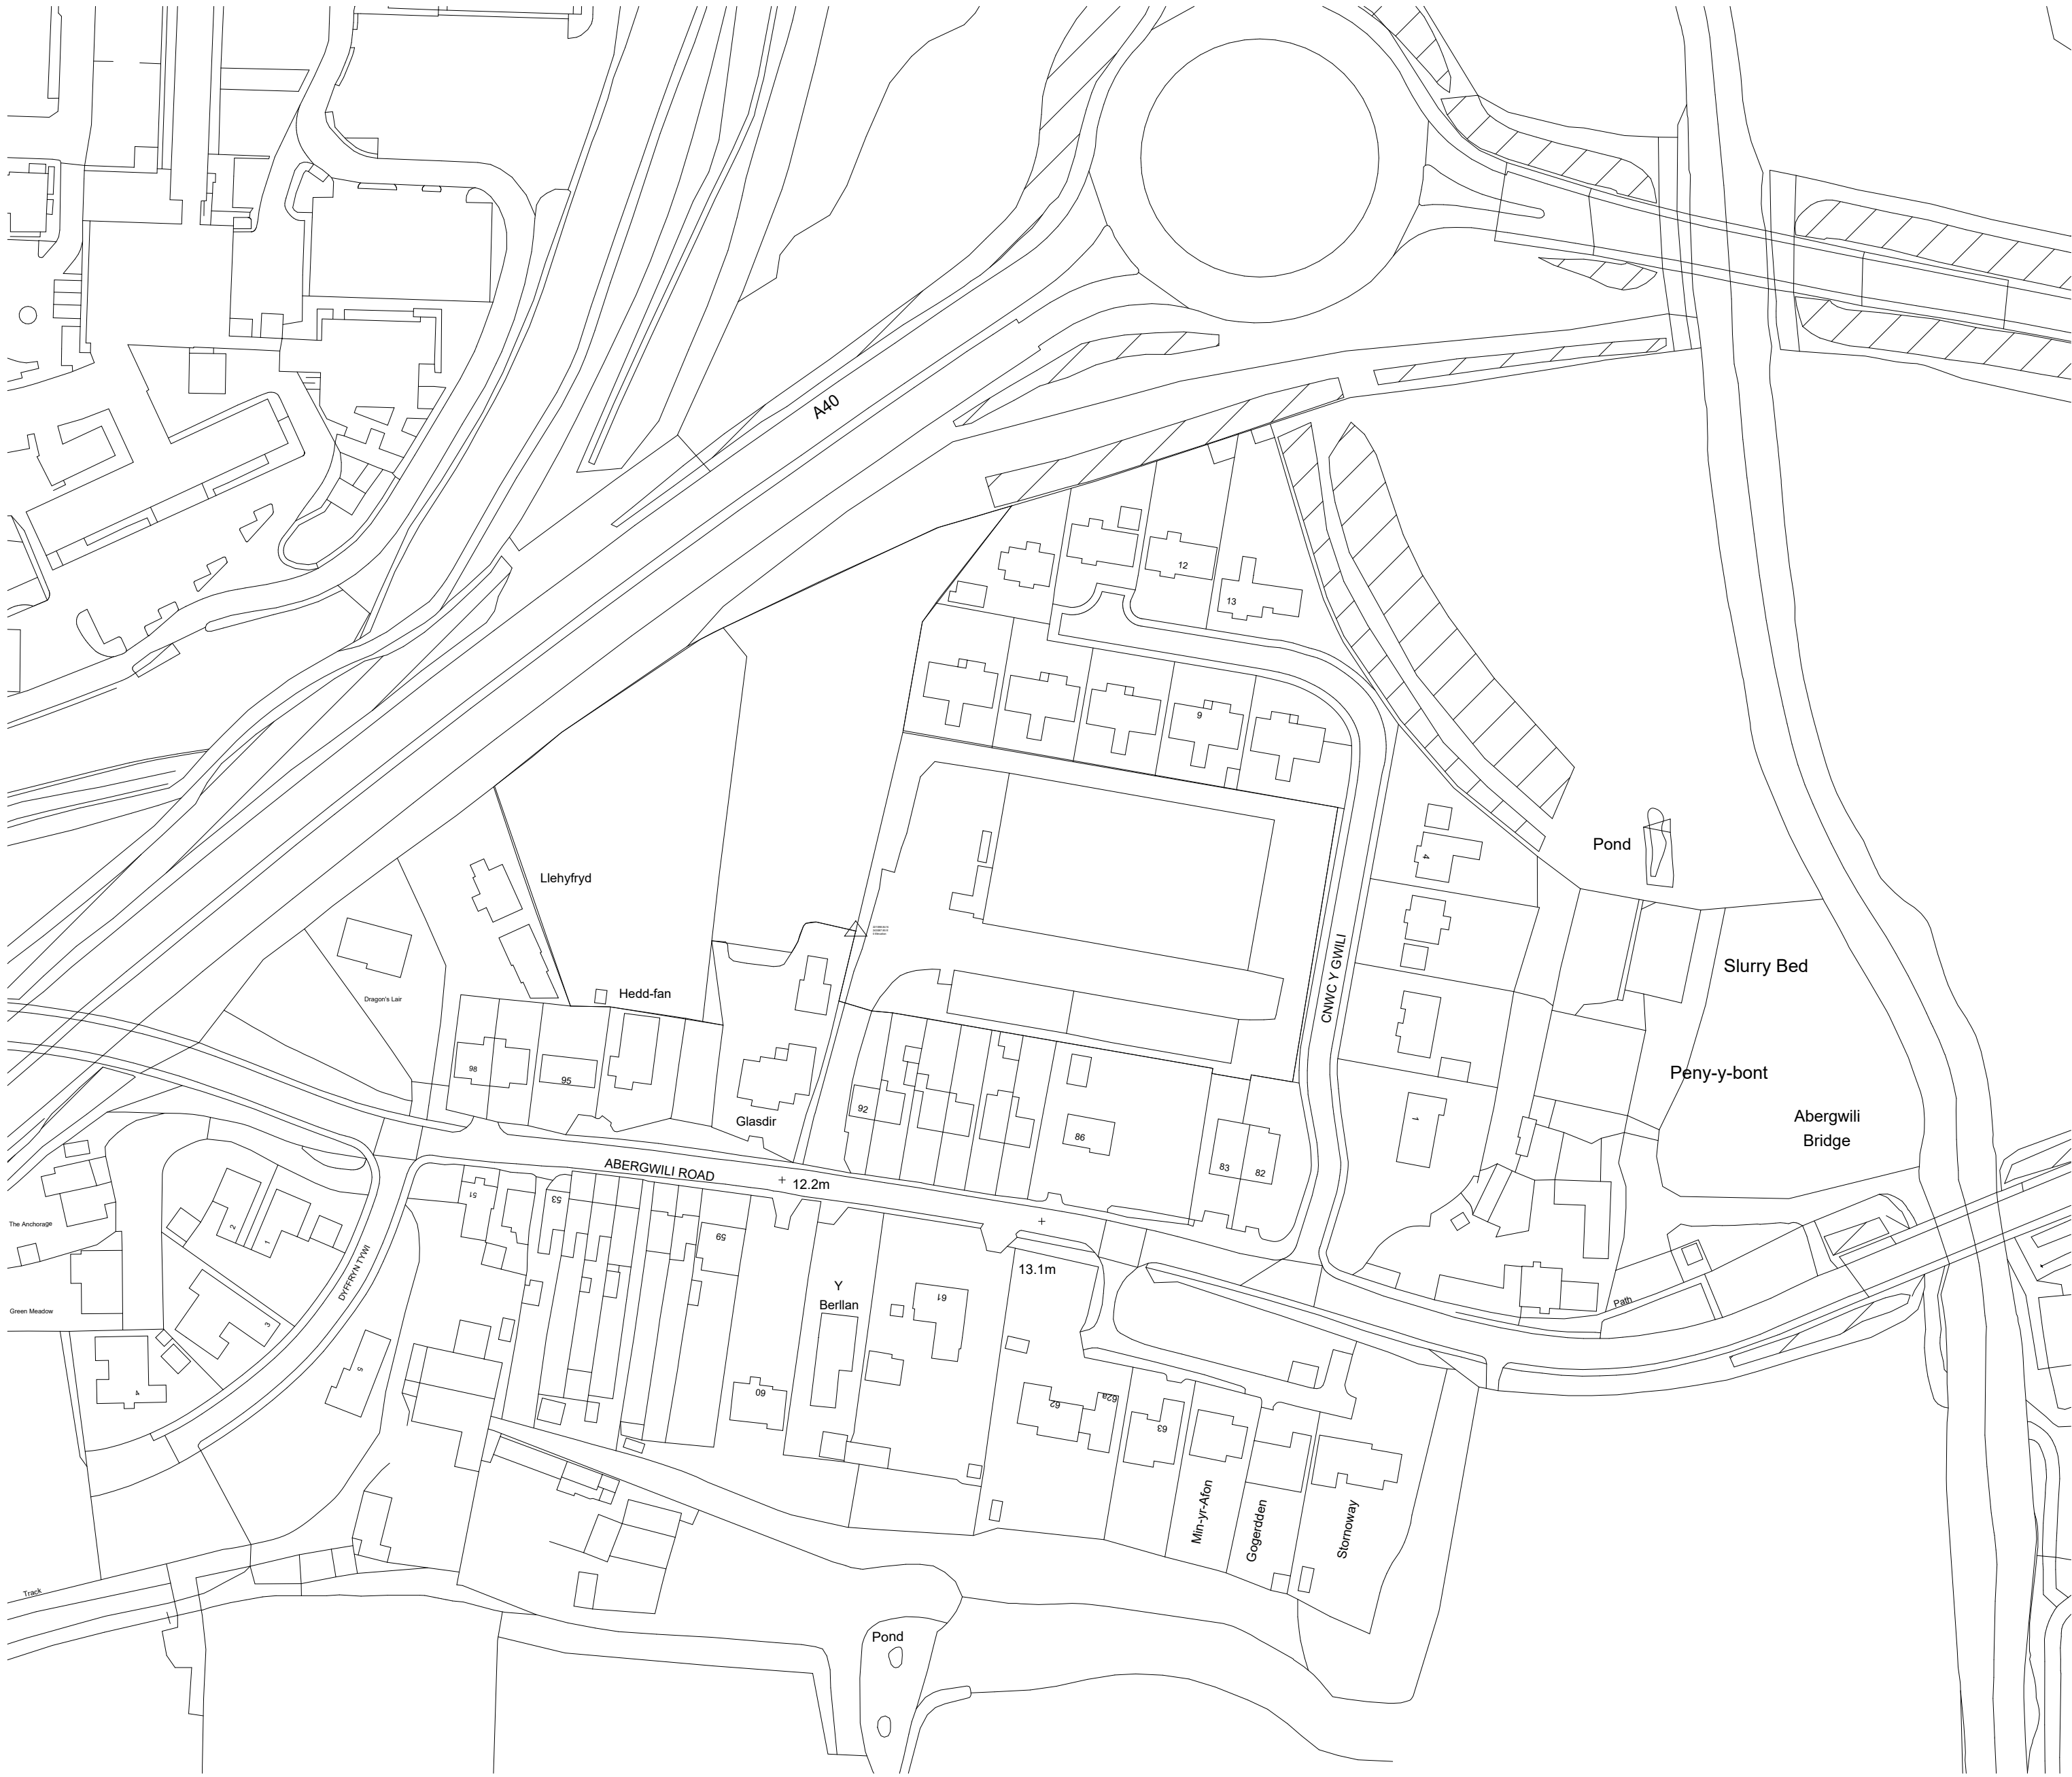


1 Site Existing
1 : 1250

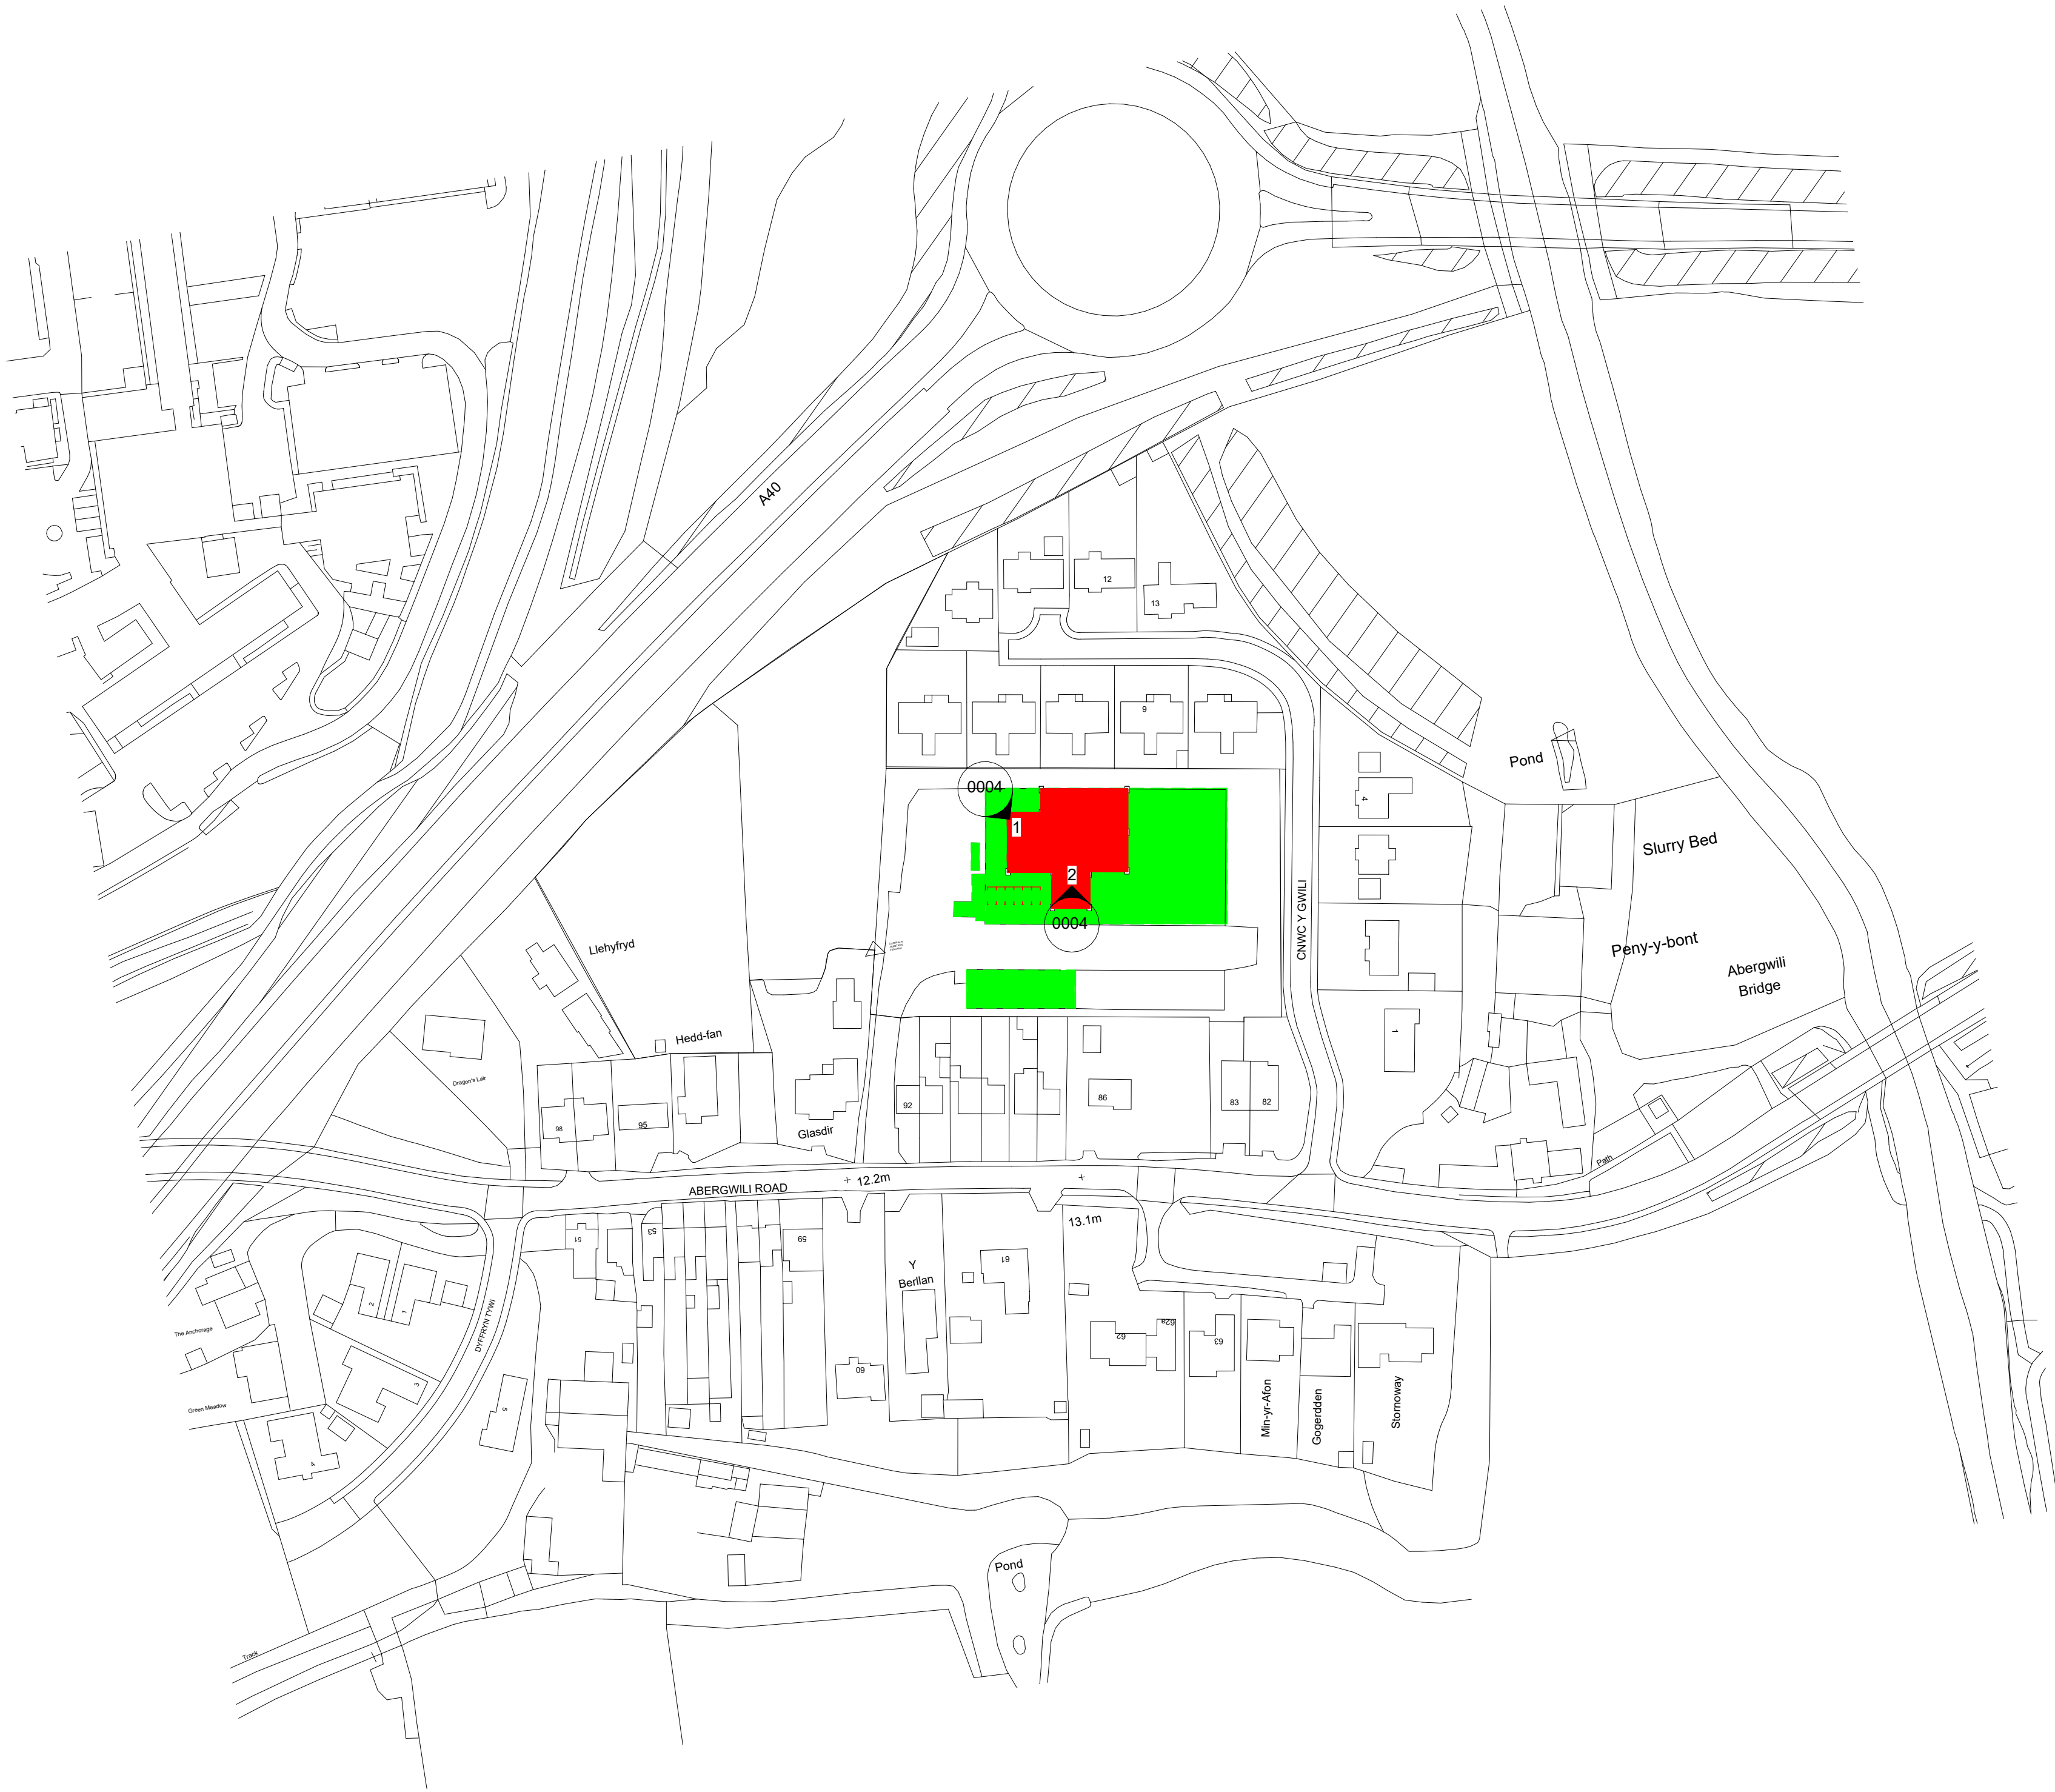


1 Site Works
1 : 1250

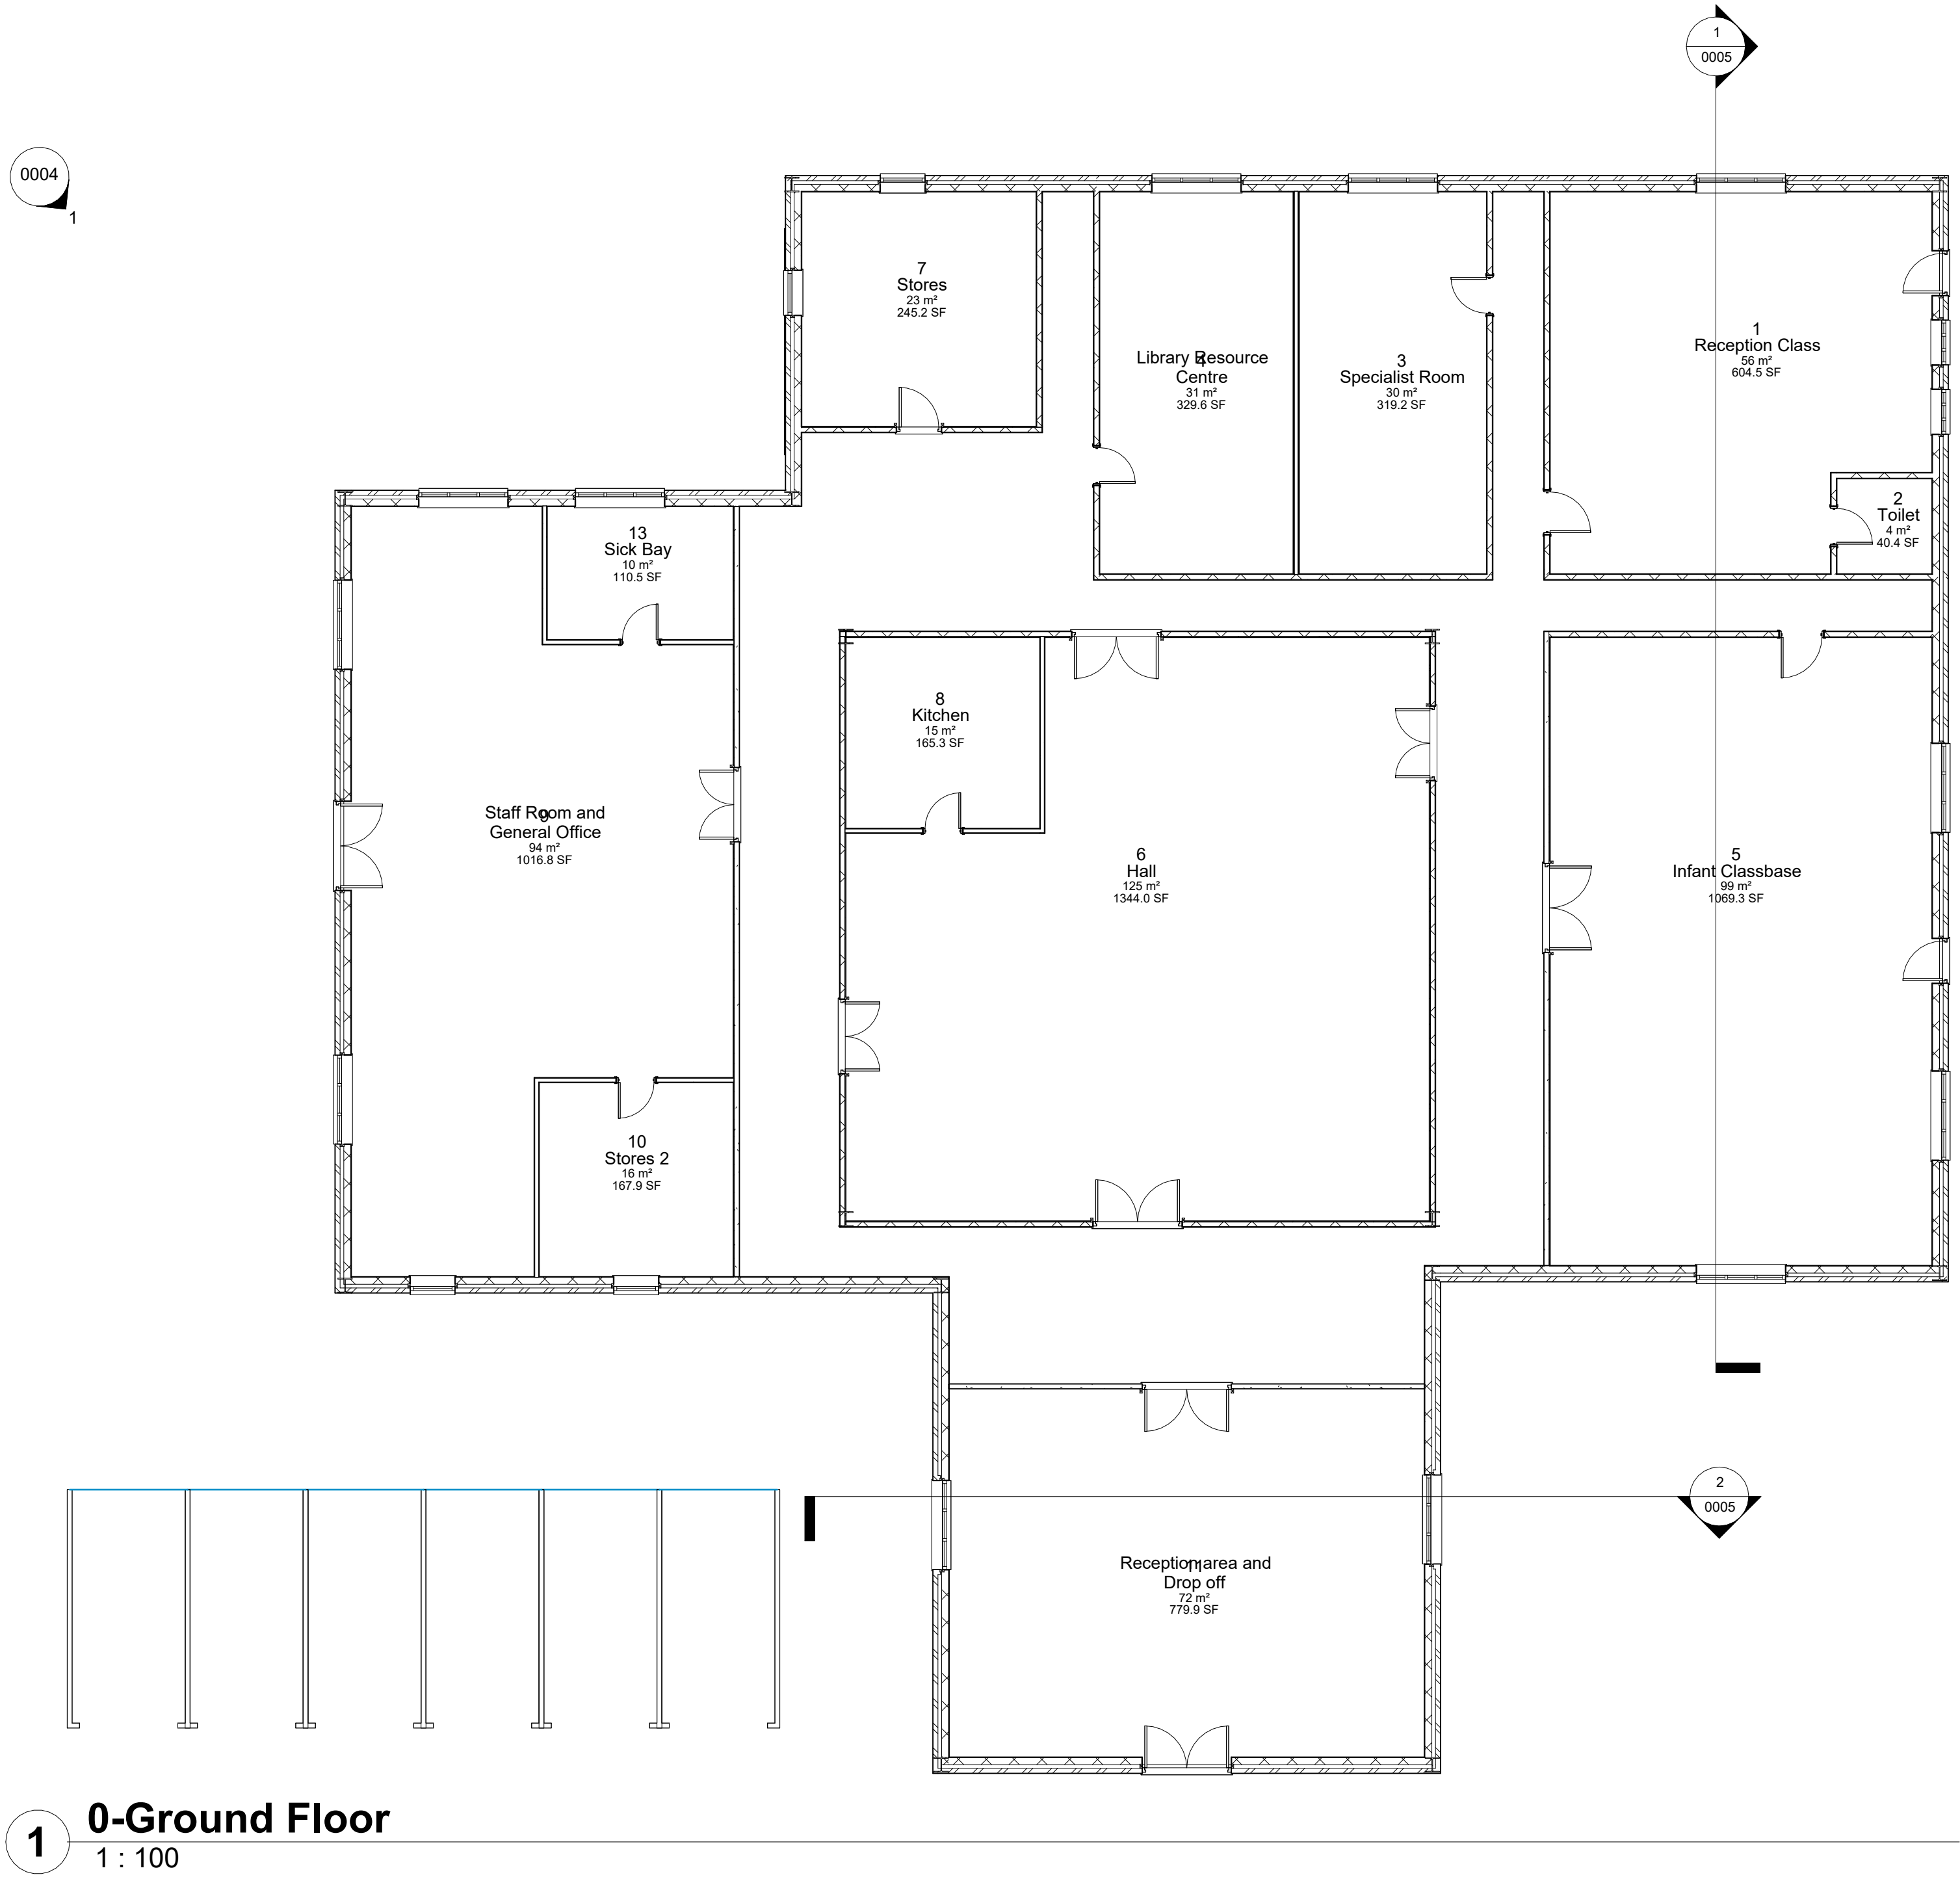


0-Ground Floor
1 : 100

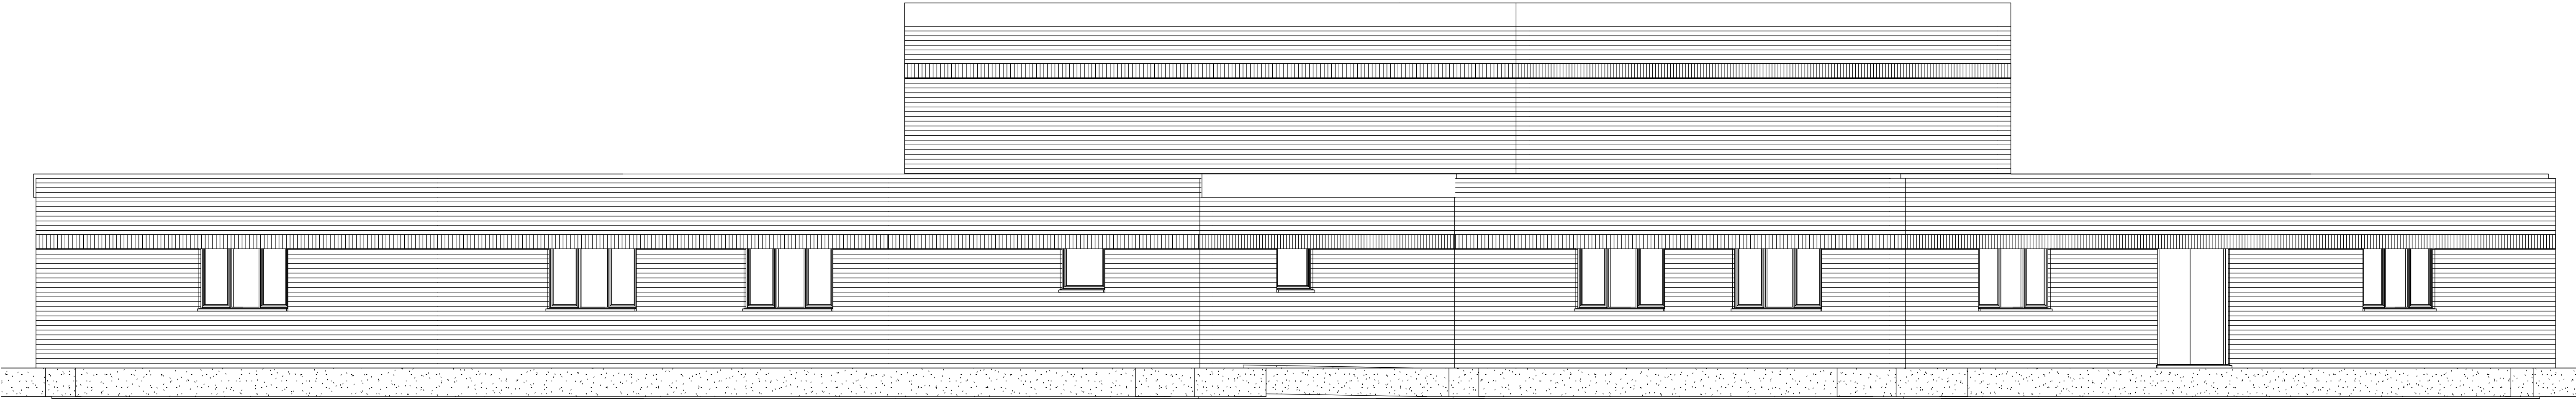


1 Elevation 1
1 : 50

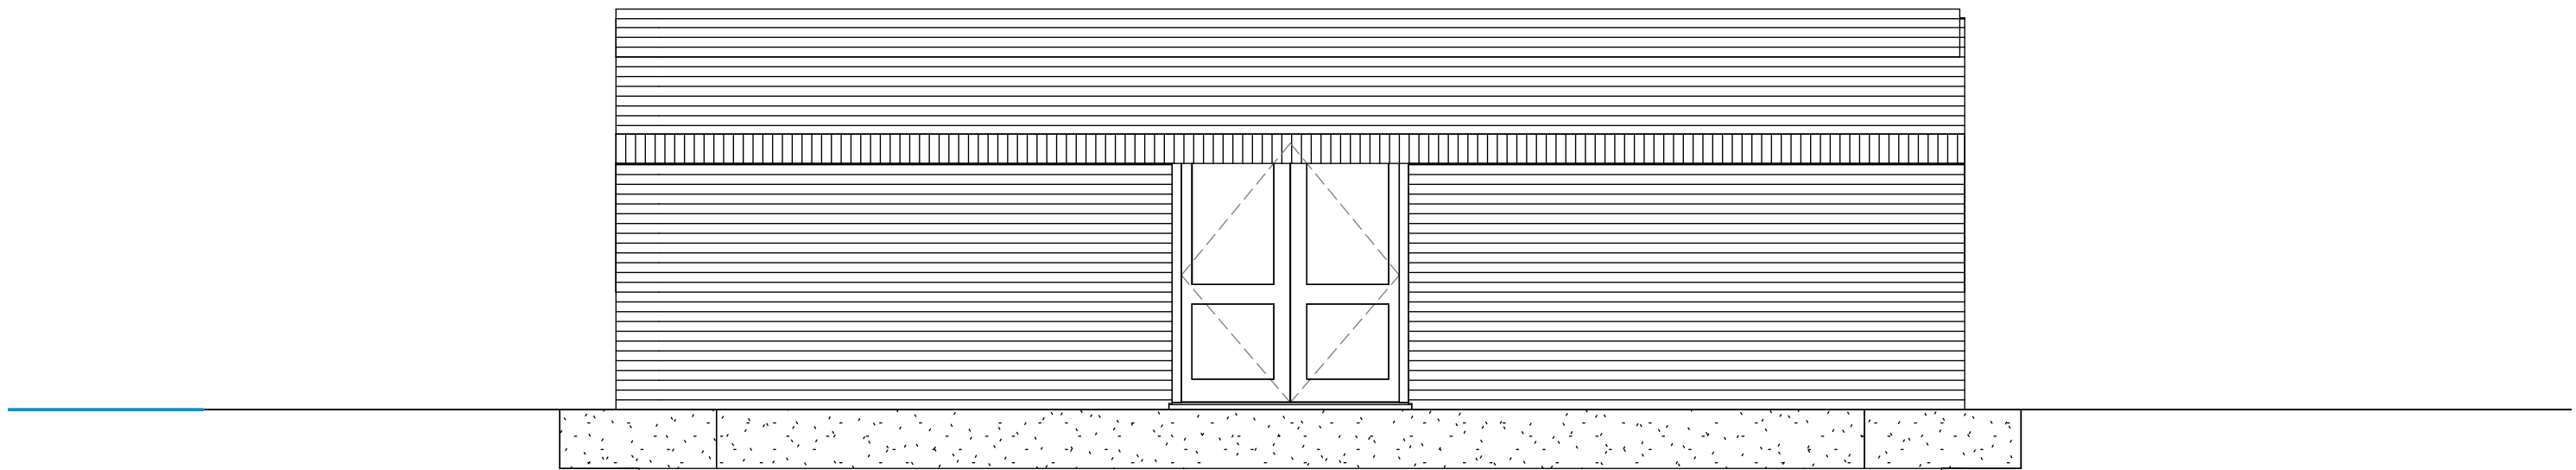

2 Elevation 2
1 : 50

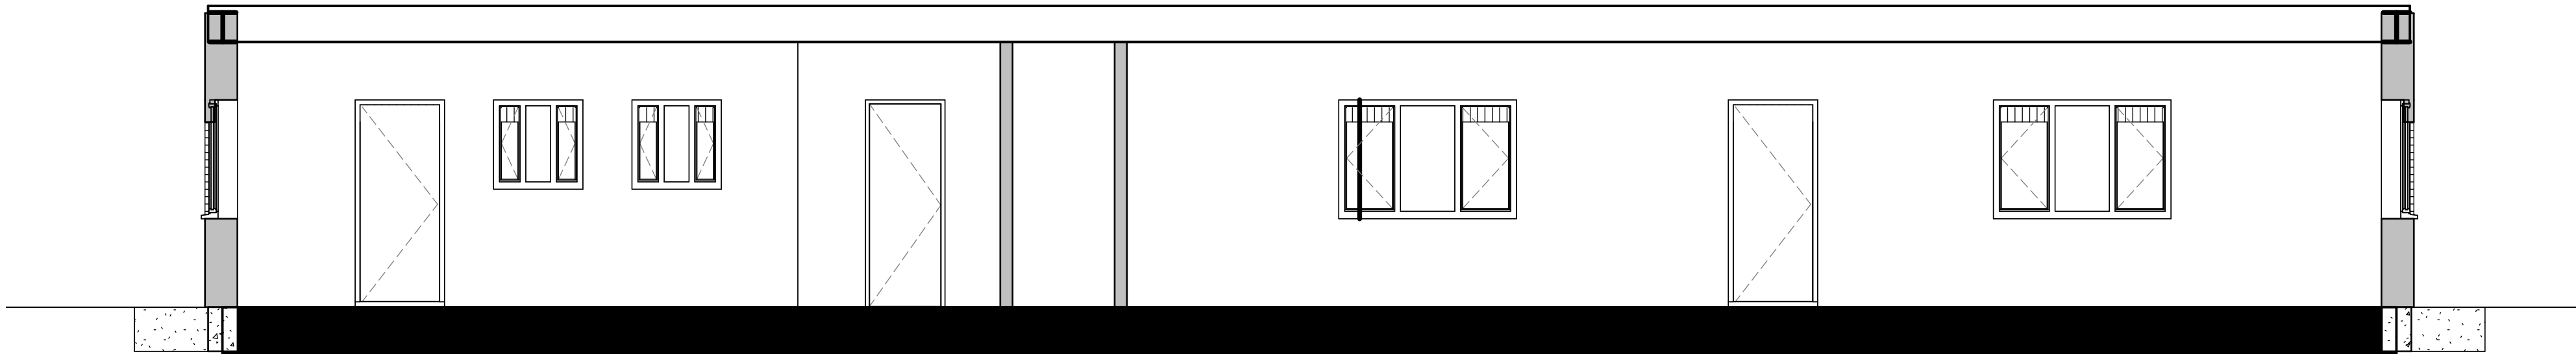

1 Long Section
1 : 50

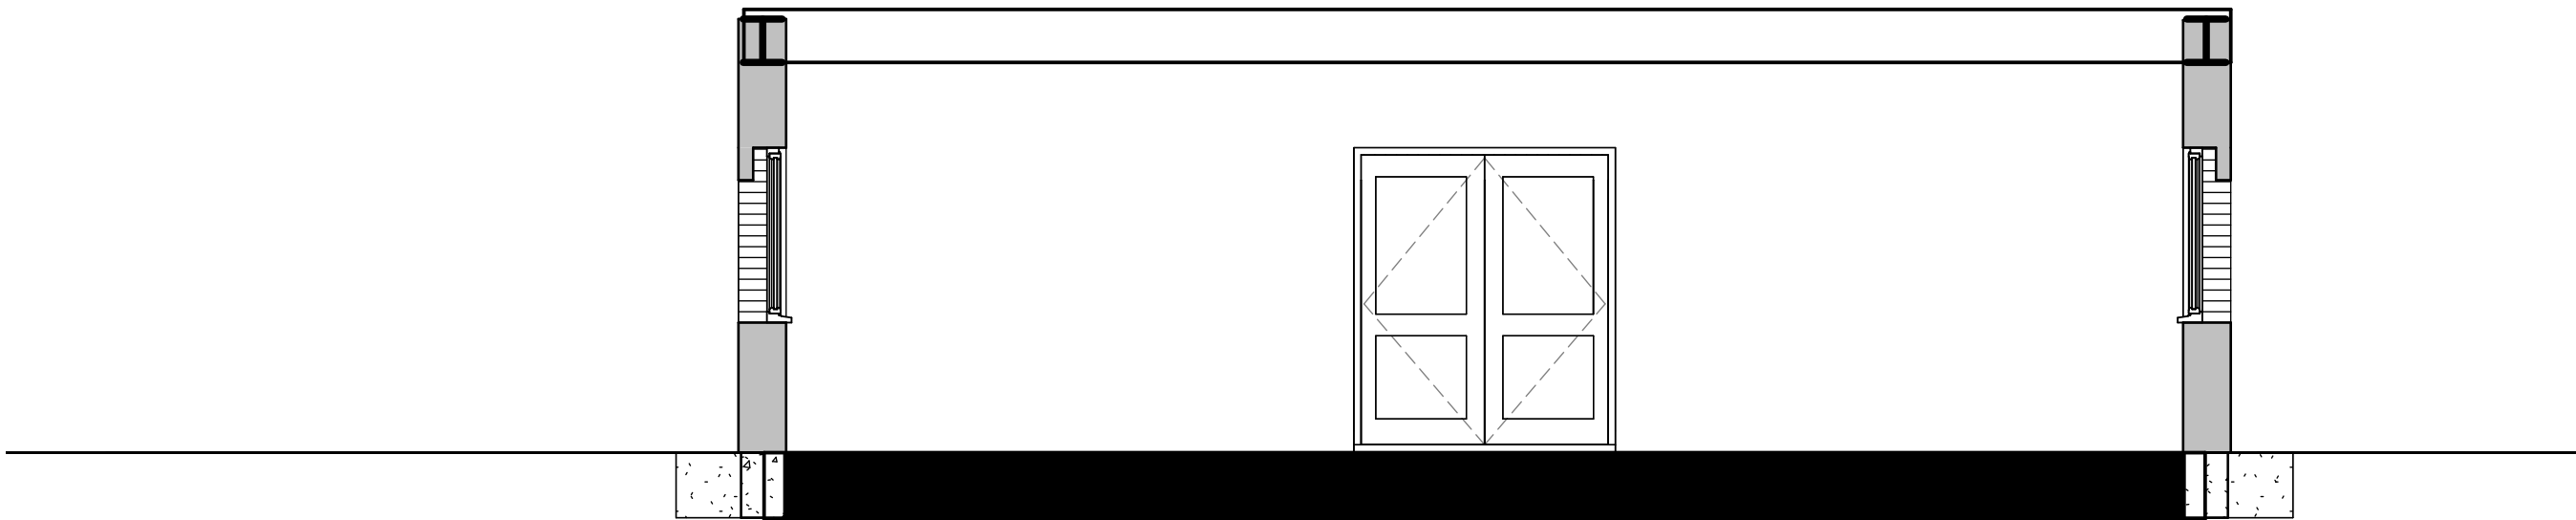

2 Short section
1 : 50



1 3D View
1:1



2 Main Entrance
1:1



3 3D View 1
1:1

Project Name: Ysgol Glangwili

UPRN Code: 5010

Originator Code: UWTSD

Discipline : C


Drawn By: Mariah


Checked By: Checker

Date: 05/19/23

Project Status: S1



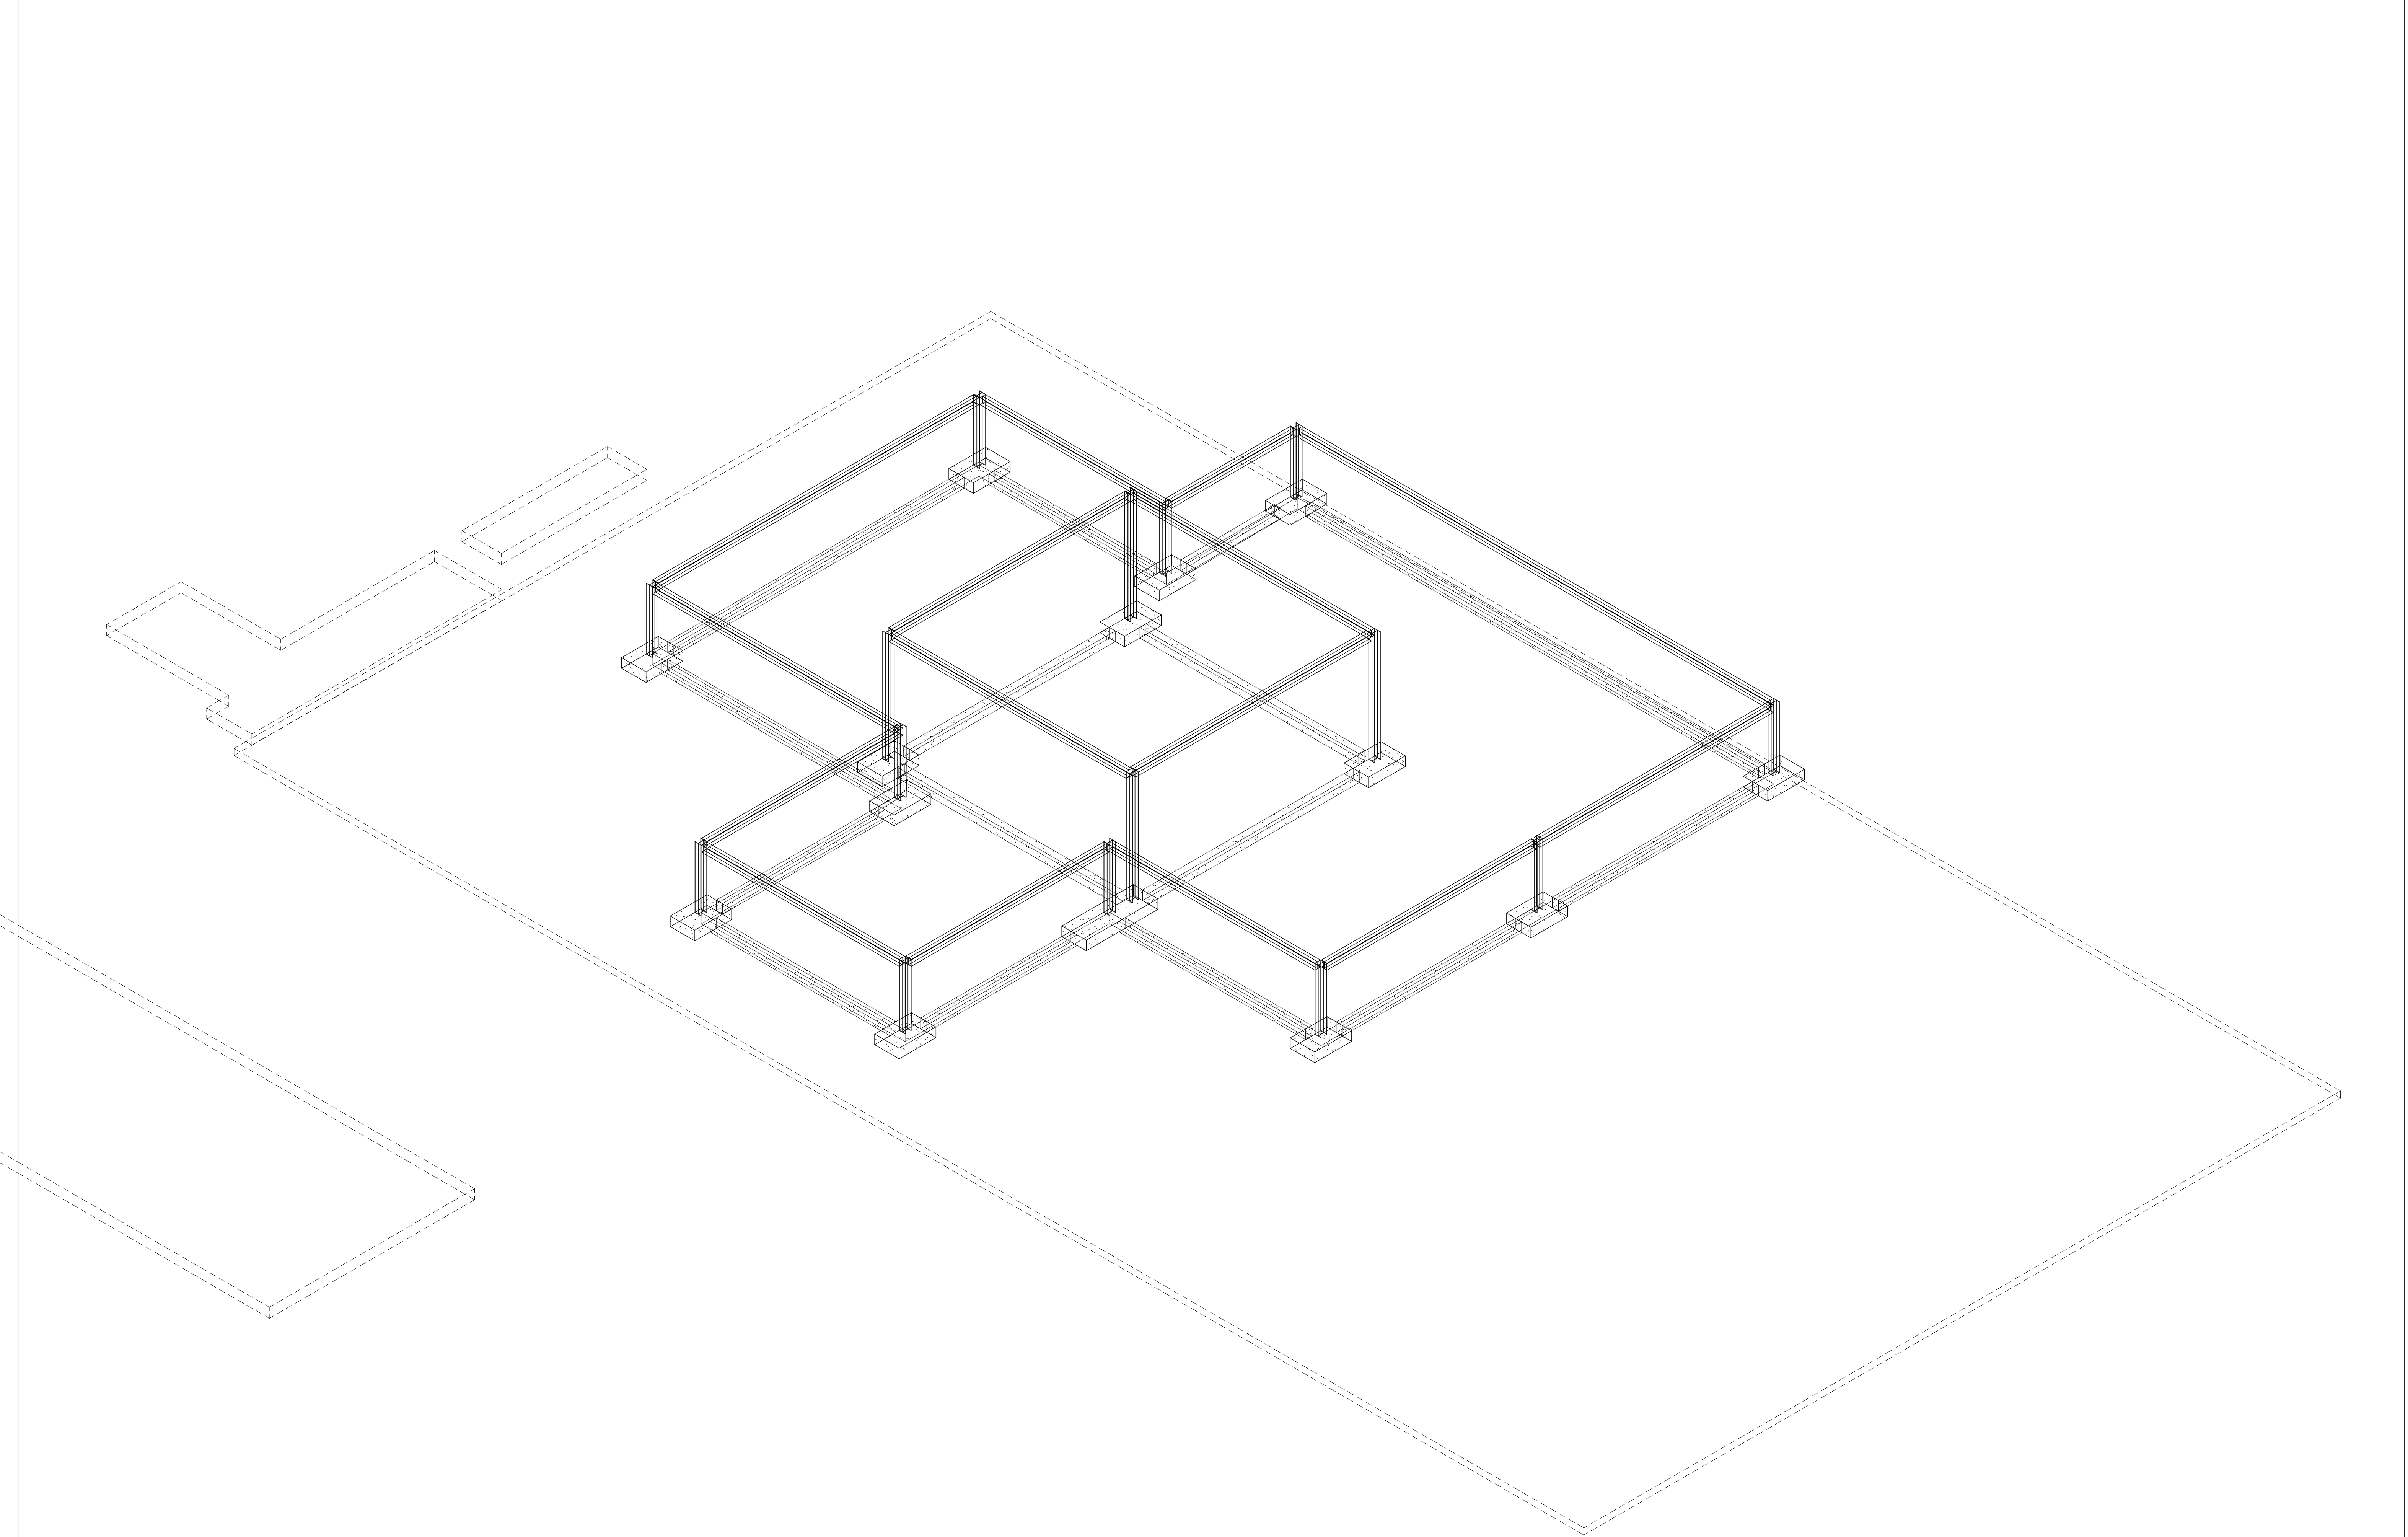


 

1

1- Roof

1 : 100

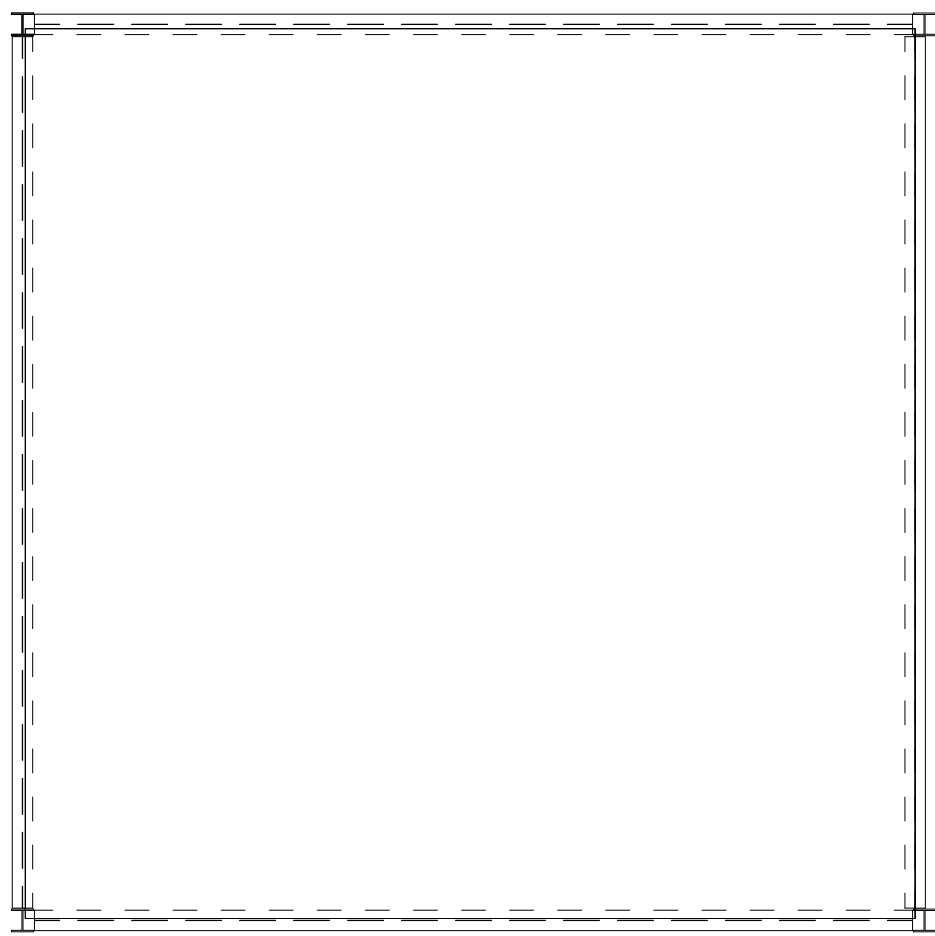

2

2- Hall

1 : 100

