





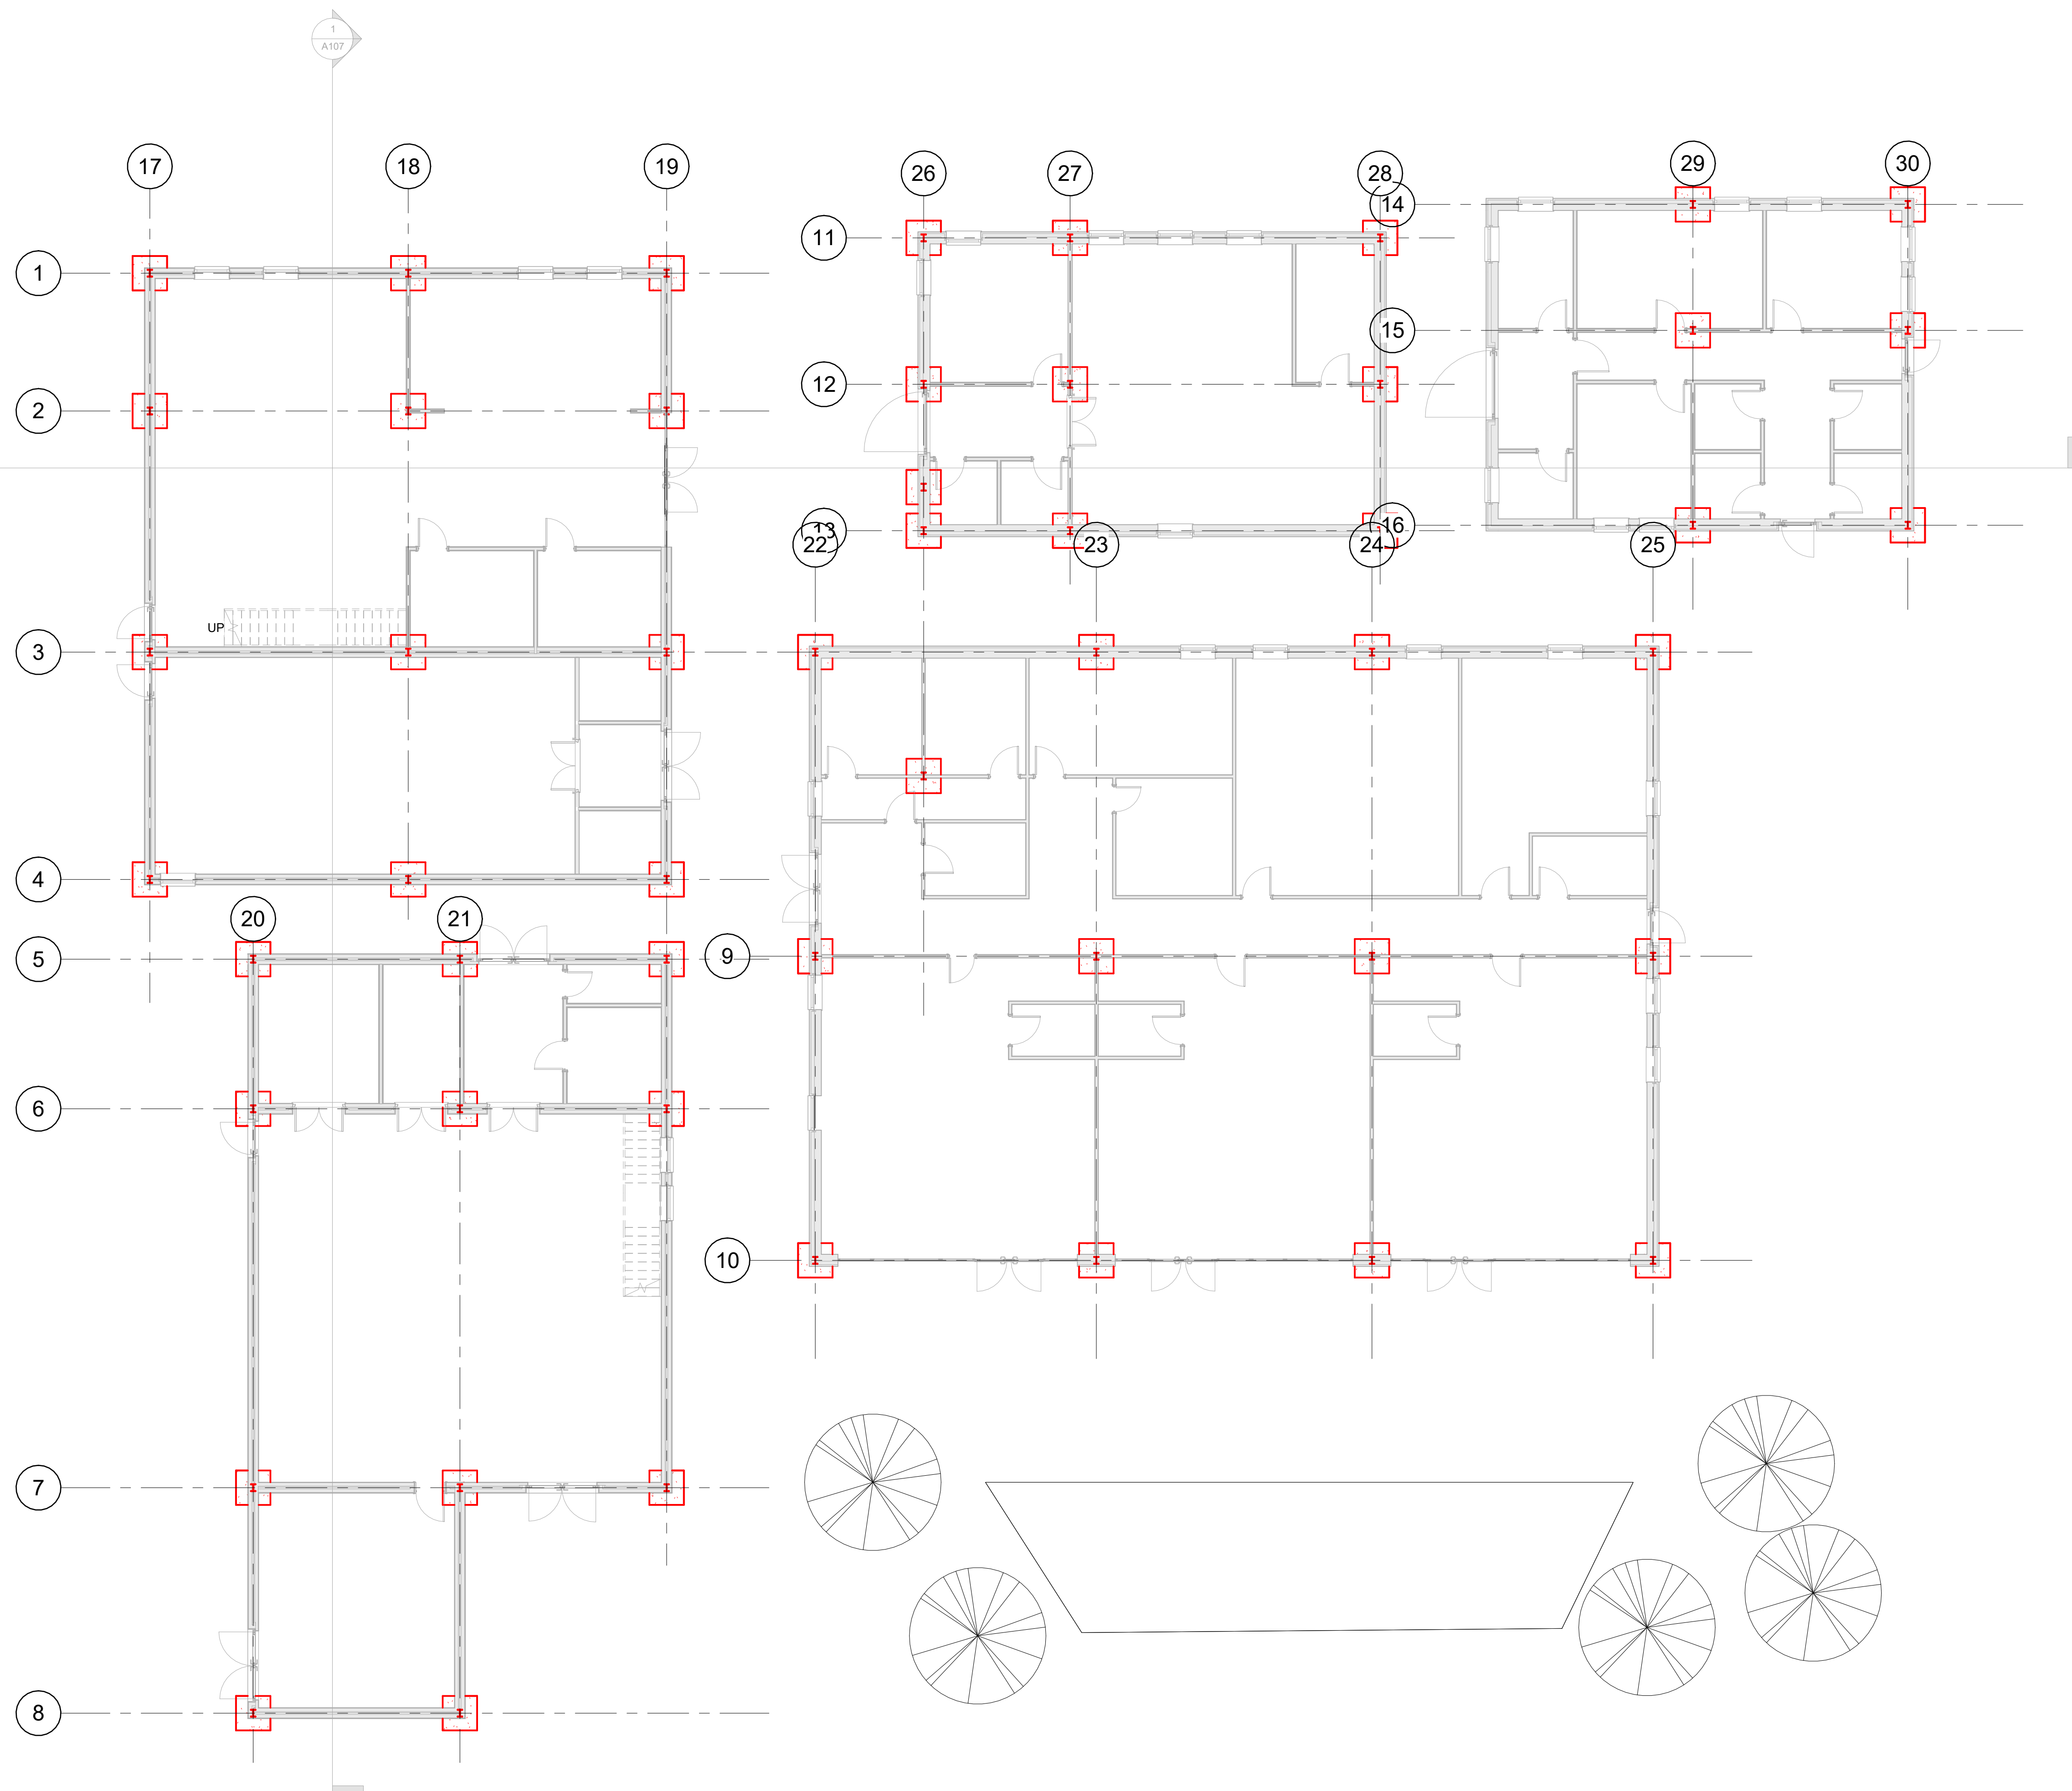

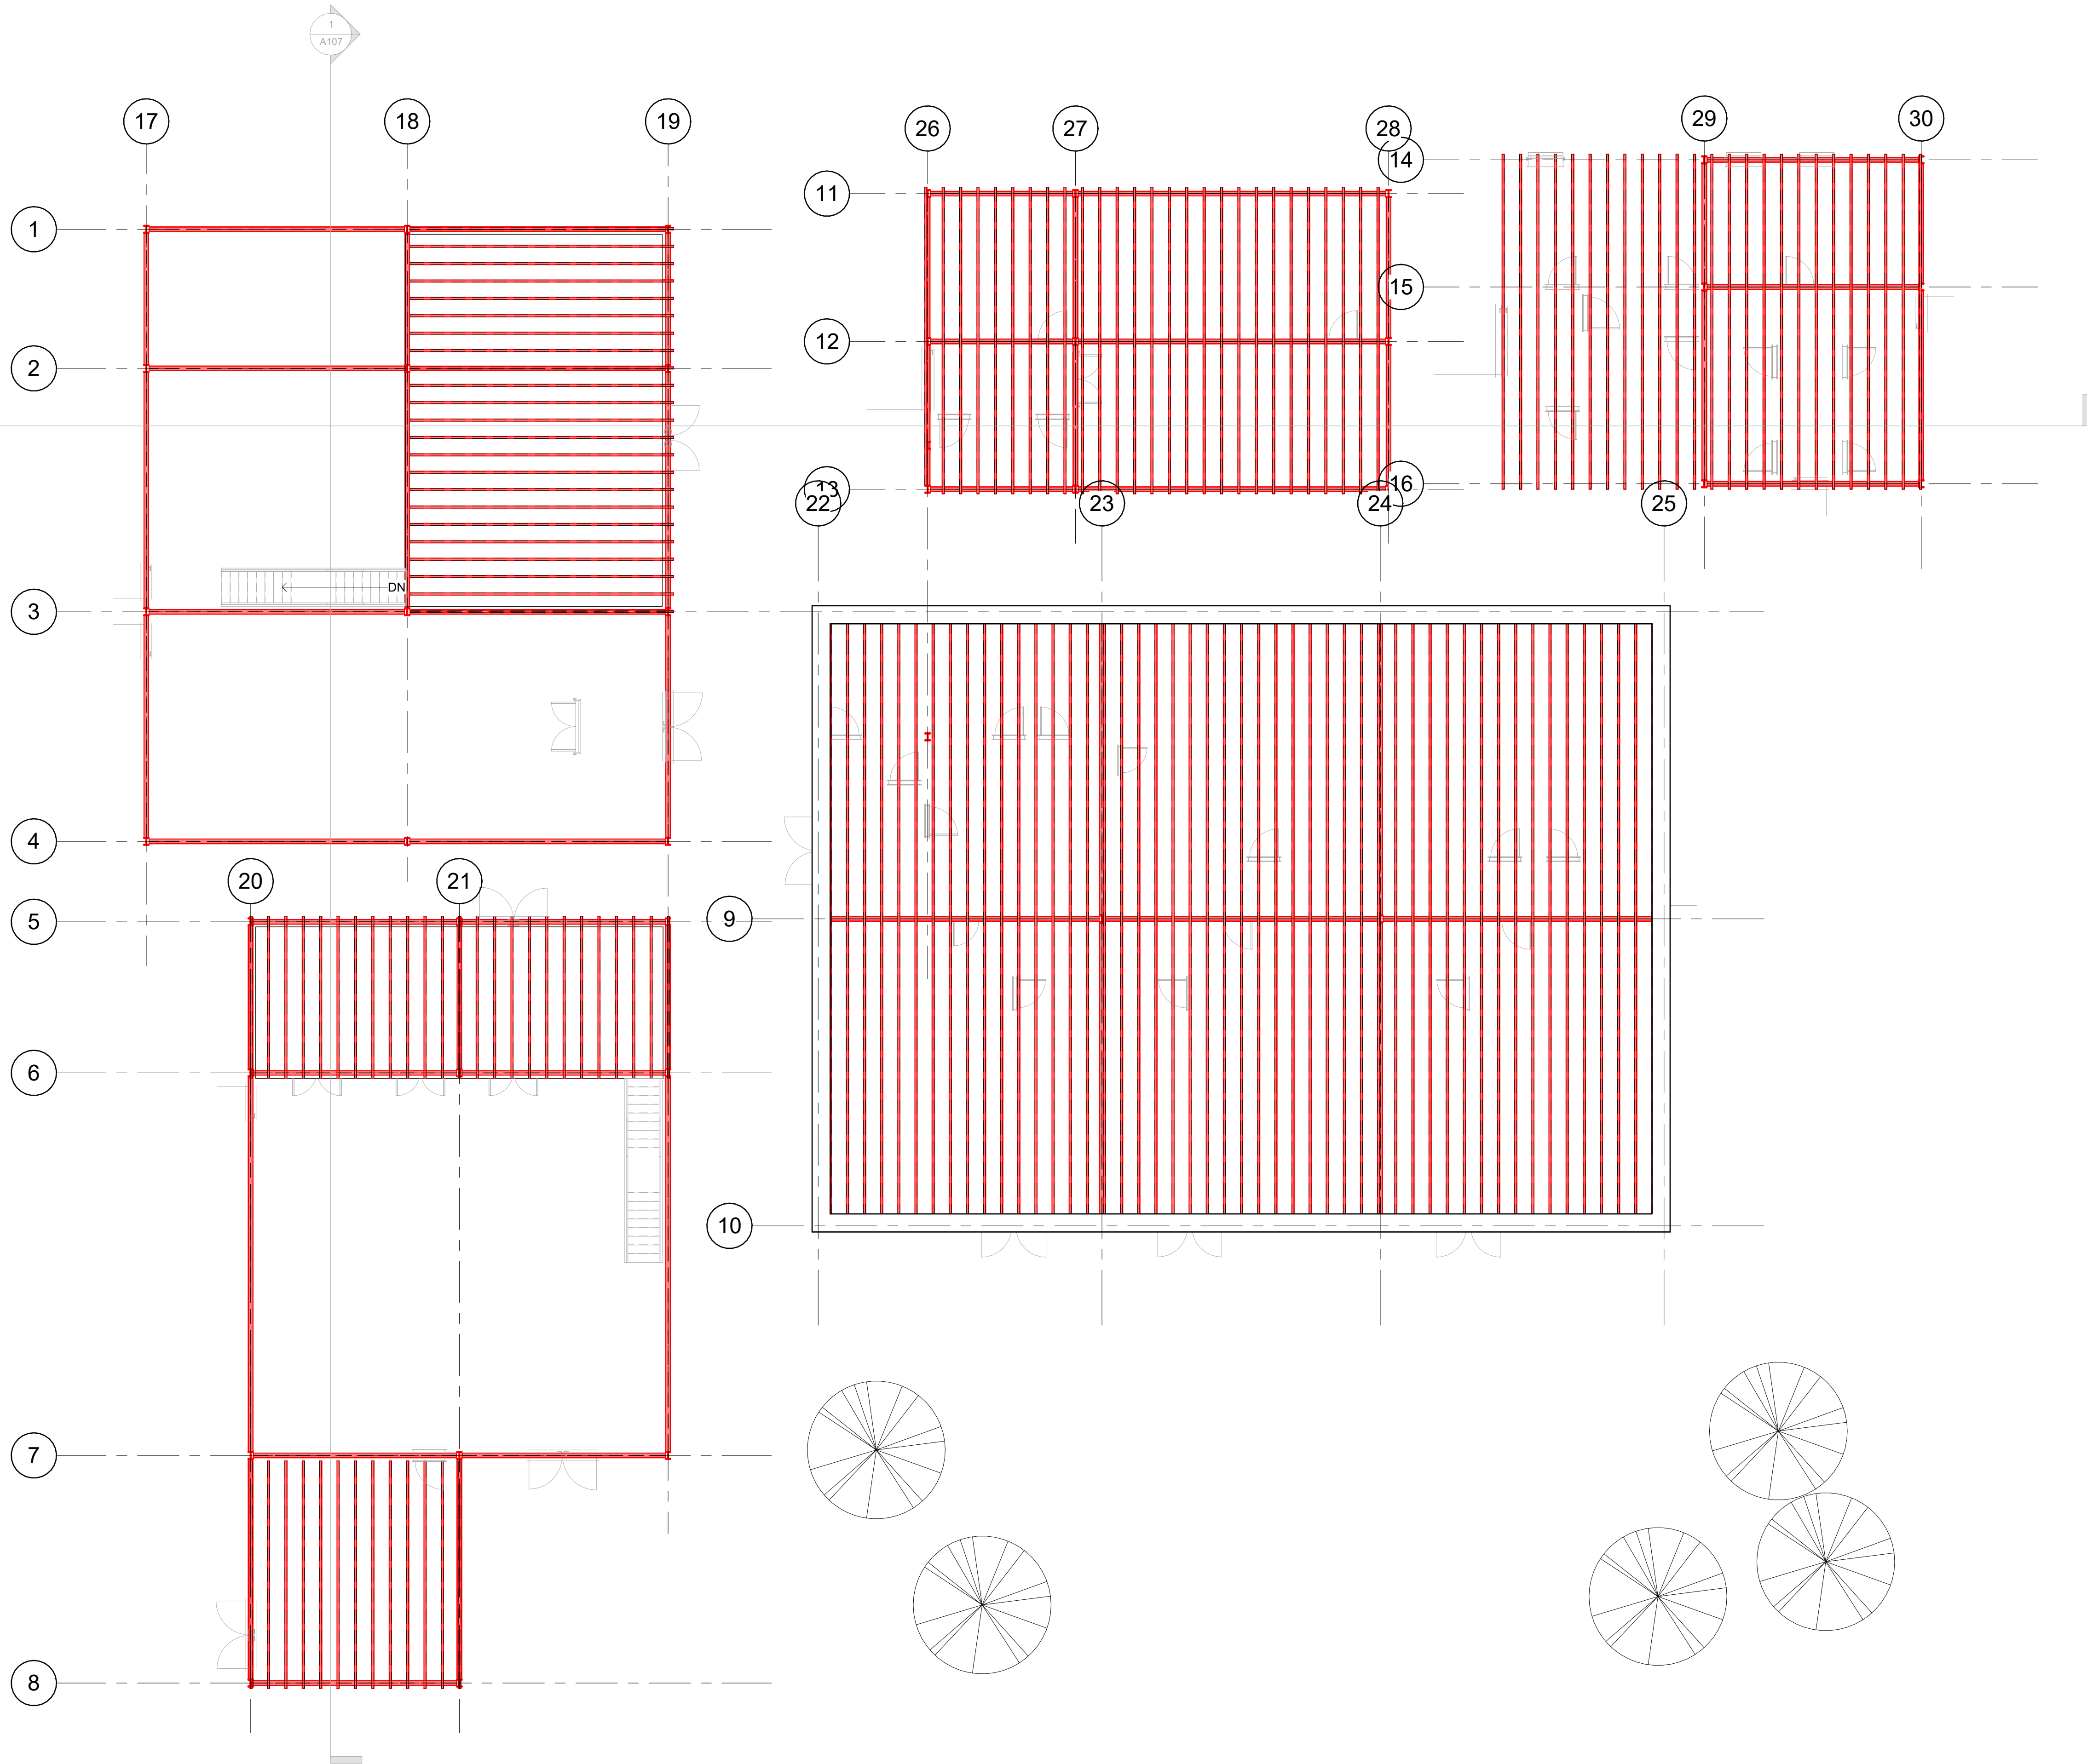


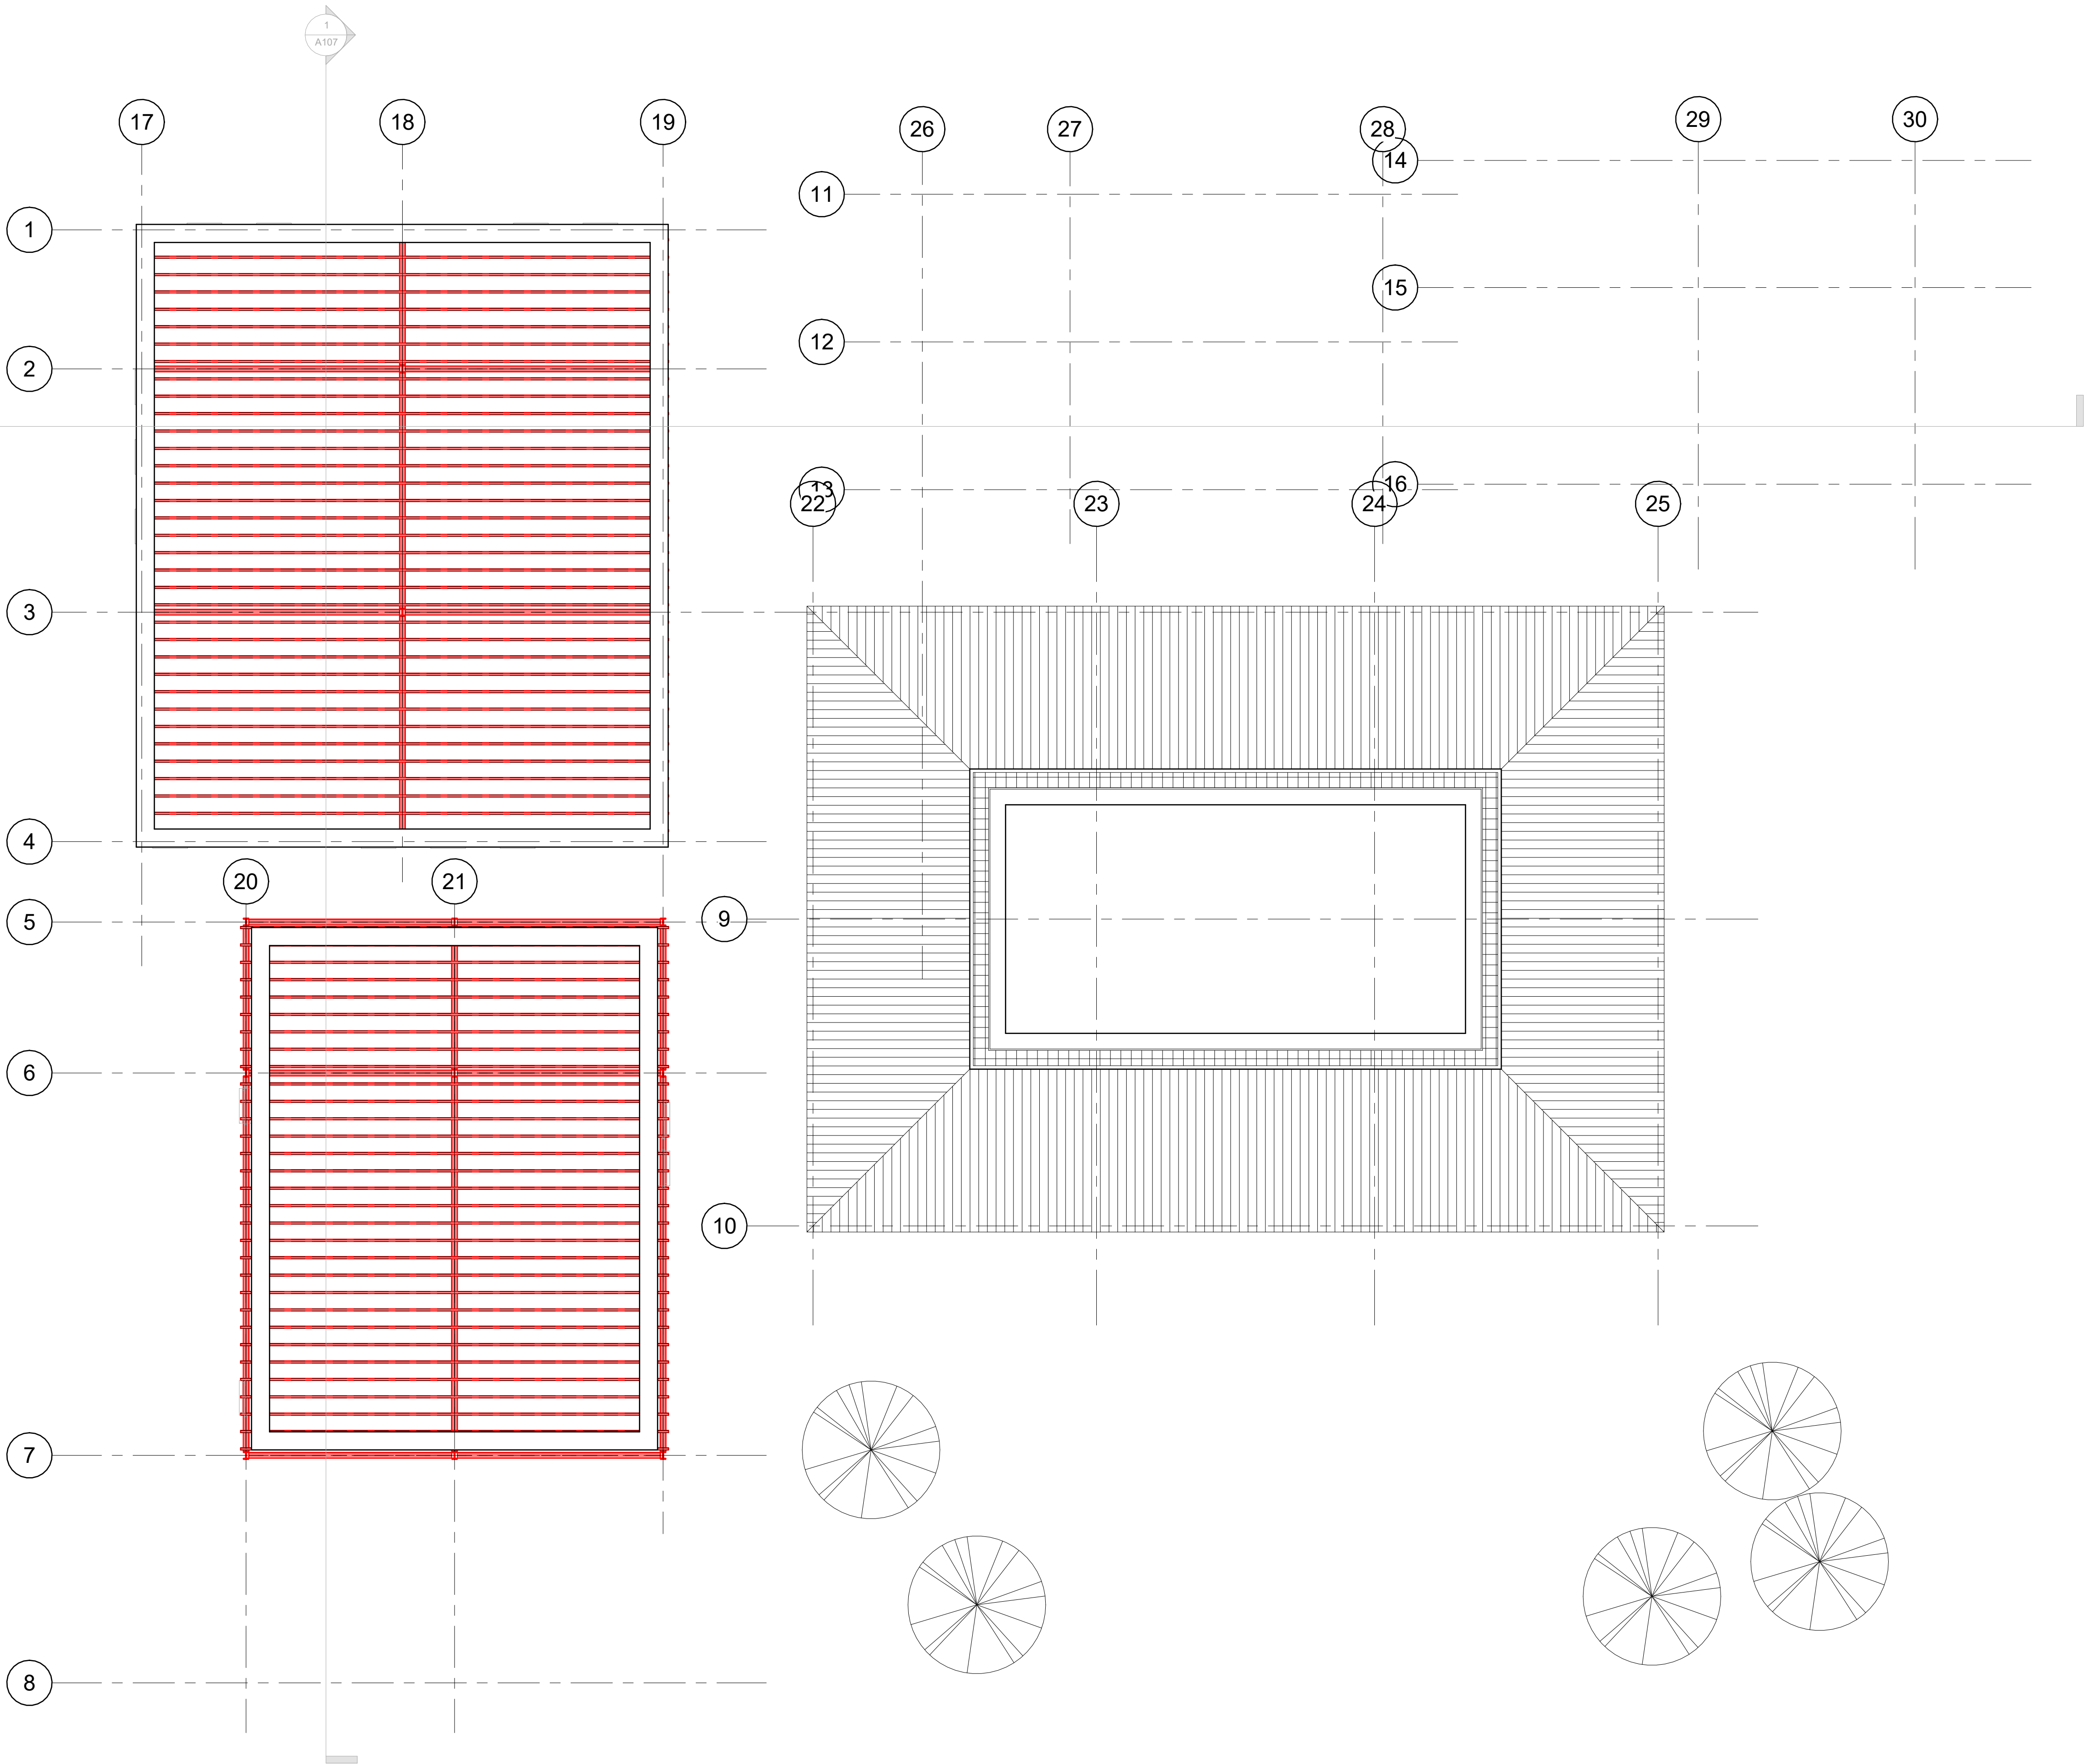


1 Level 0
1 : 100

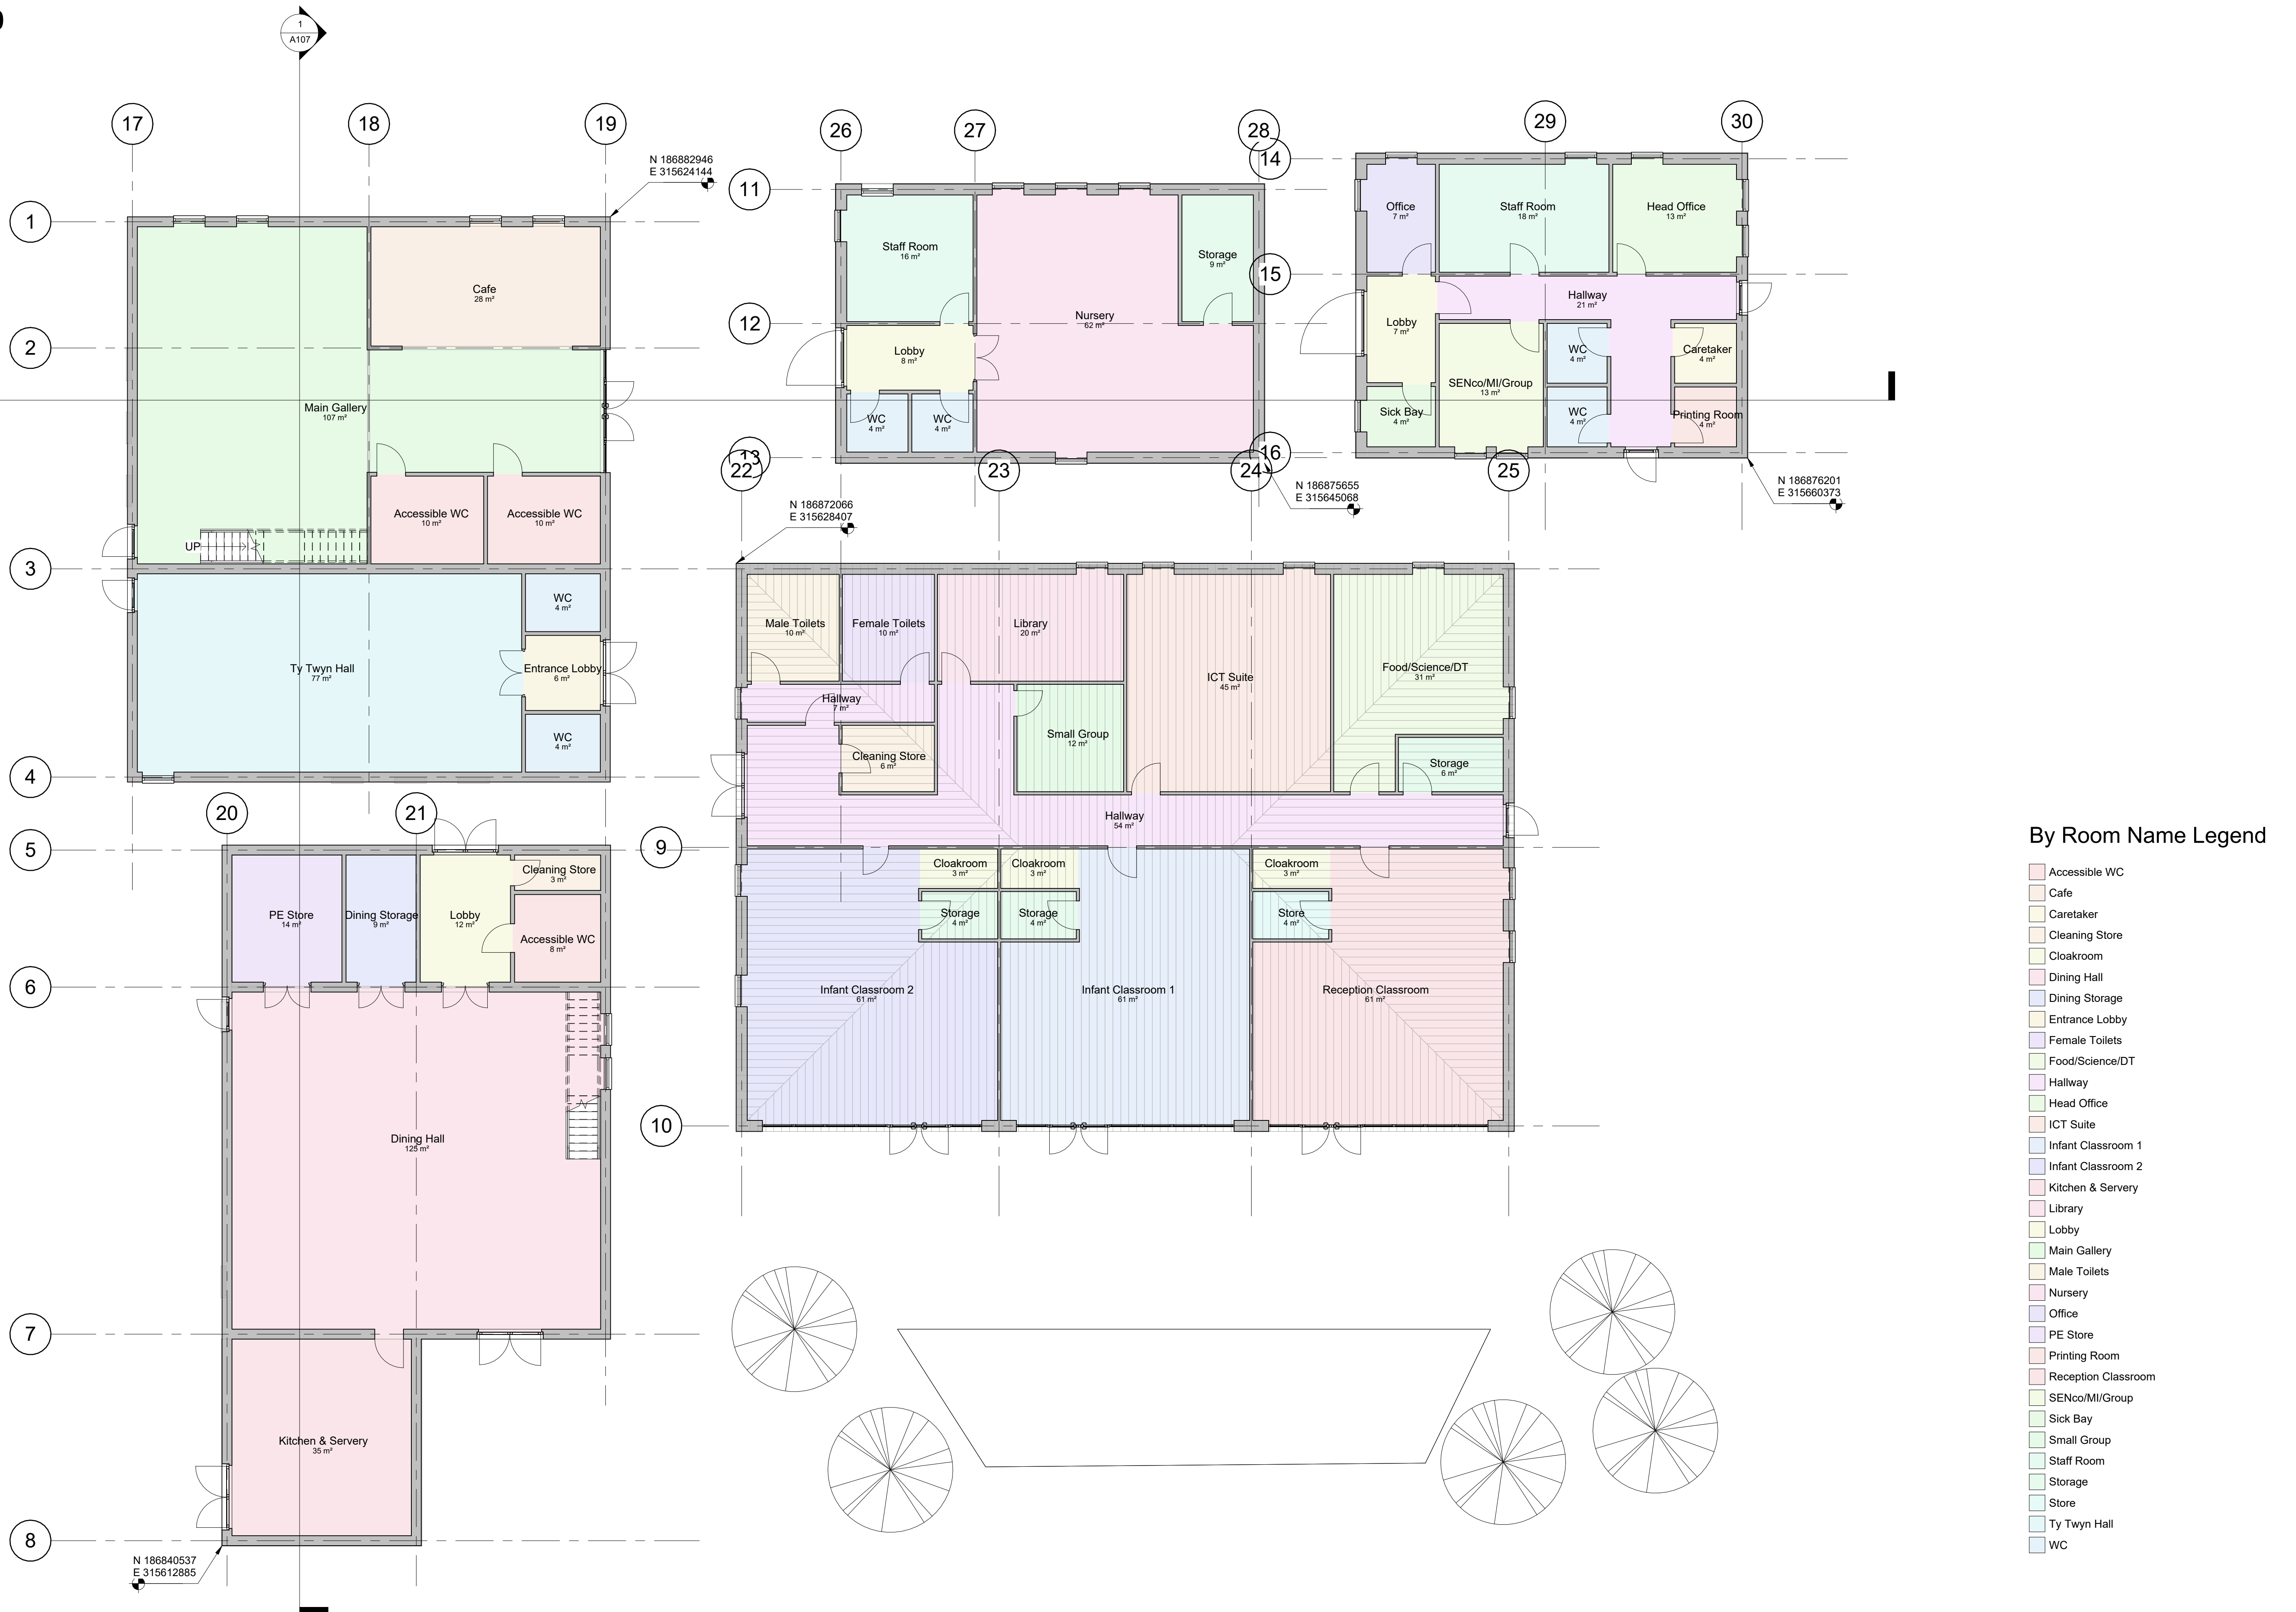

1 Short Section
1 : 100

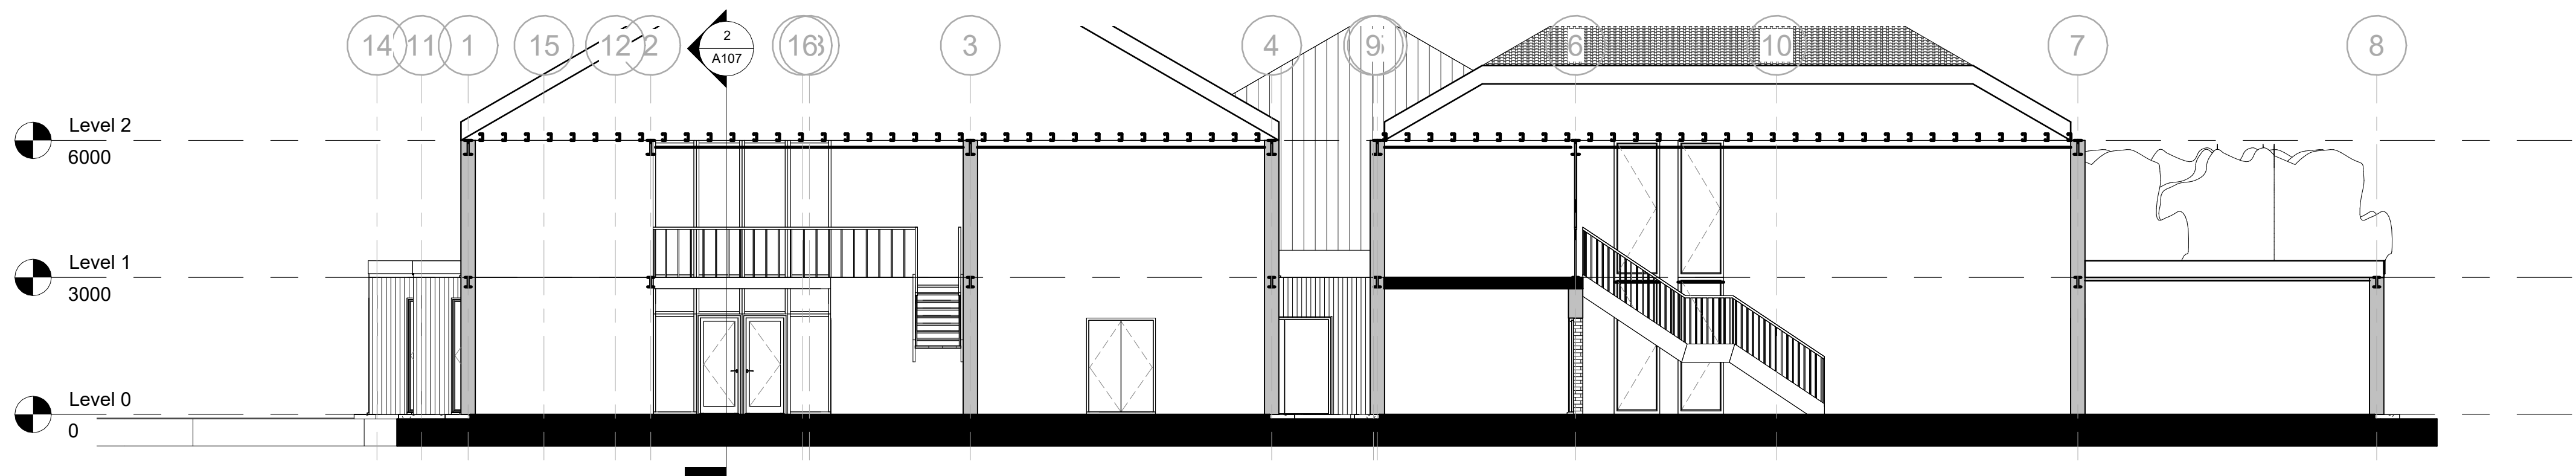


2 Long Section
1 : 100

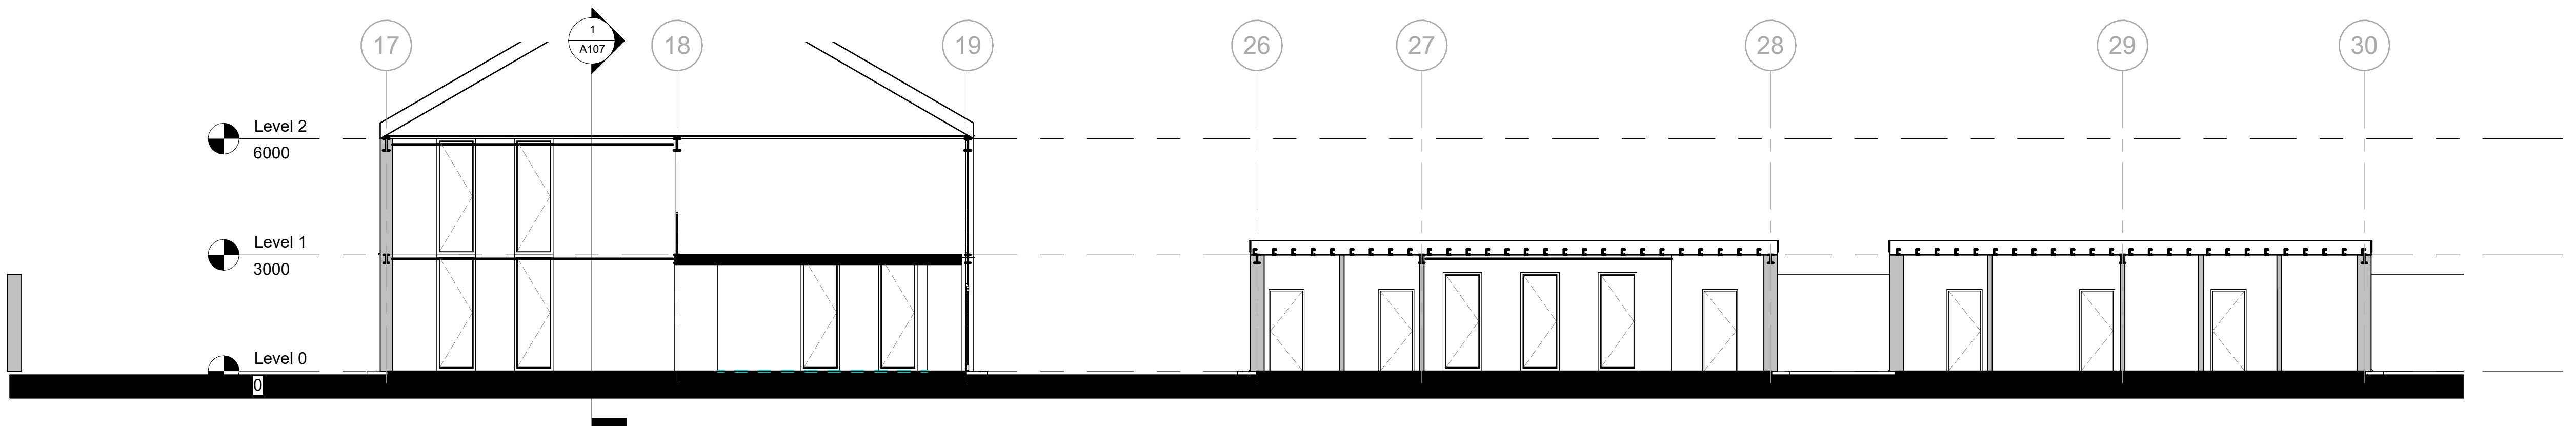

North
1 : 100



2 South
1 : 100

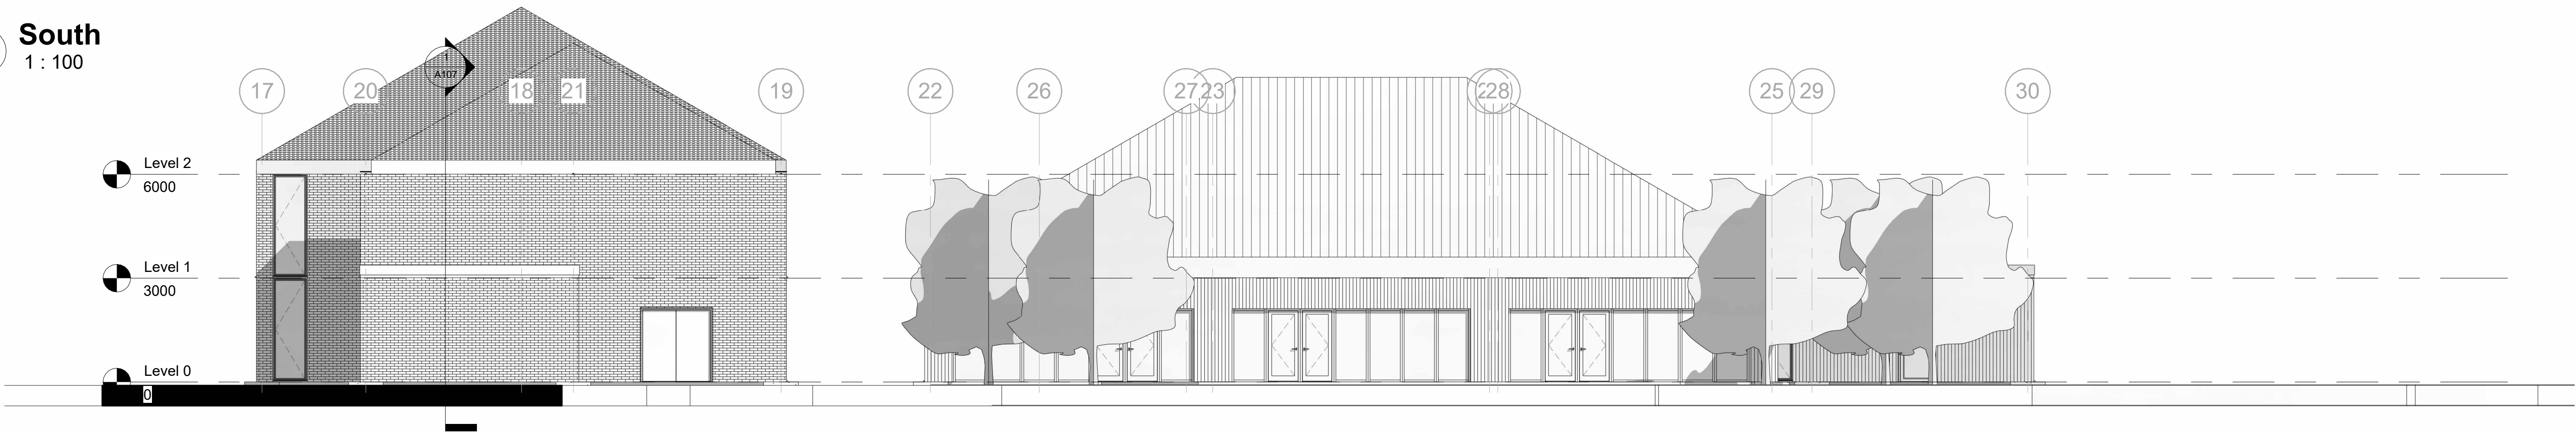

Property Title

Ysgol Y Twyn

Detail

Proposed Principle
Elevation 1

Property	Originator	(zone) Functional Breakdown	(Level) Spatial Breakdown	(Type) Form	Discipline	Number	Description	Status	Revision
Project	XX				Designer	A105	Proposed Principle Elevation 1	Project Status	
File Path: E:\Osian's School Building File - Struct.rvt									

scale

1 : 100

date

28/04/26

drawn

Osian Phillips

checked

Checker

Prifysgol Cymru Y Drindod Dewi Sant
University of Wales Trinity Saint David
SA1 Campus
King's Road
Swansea
SA1 8HO




(S0) UNCONTROLLED
Not to be used as a
reference document
Check Status Before Quoting


Rev/Date/By

Revision


1 East
1 : 100

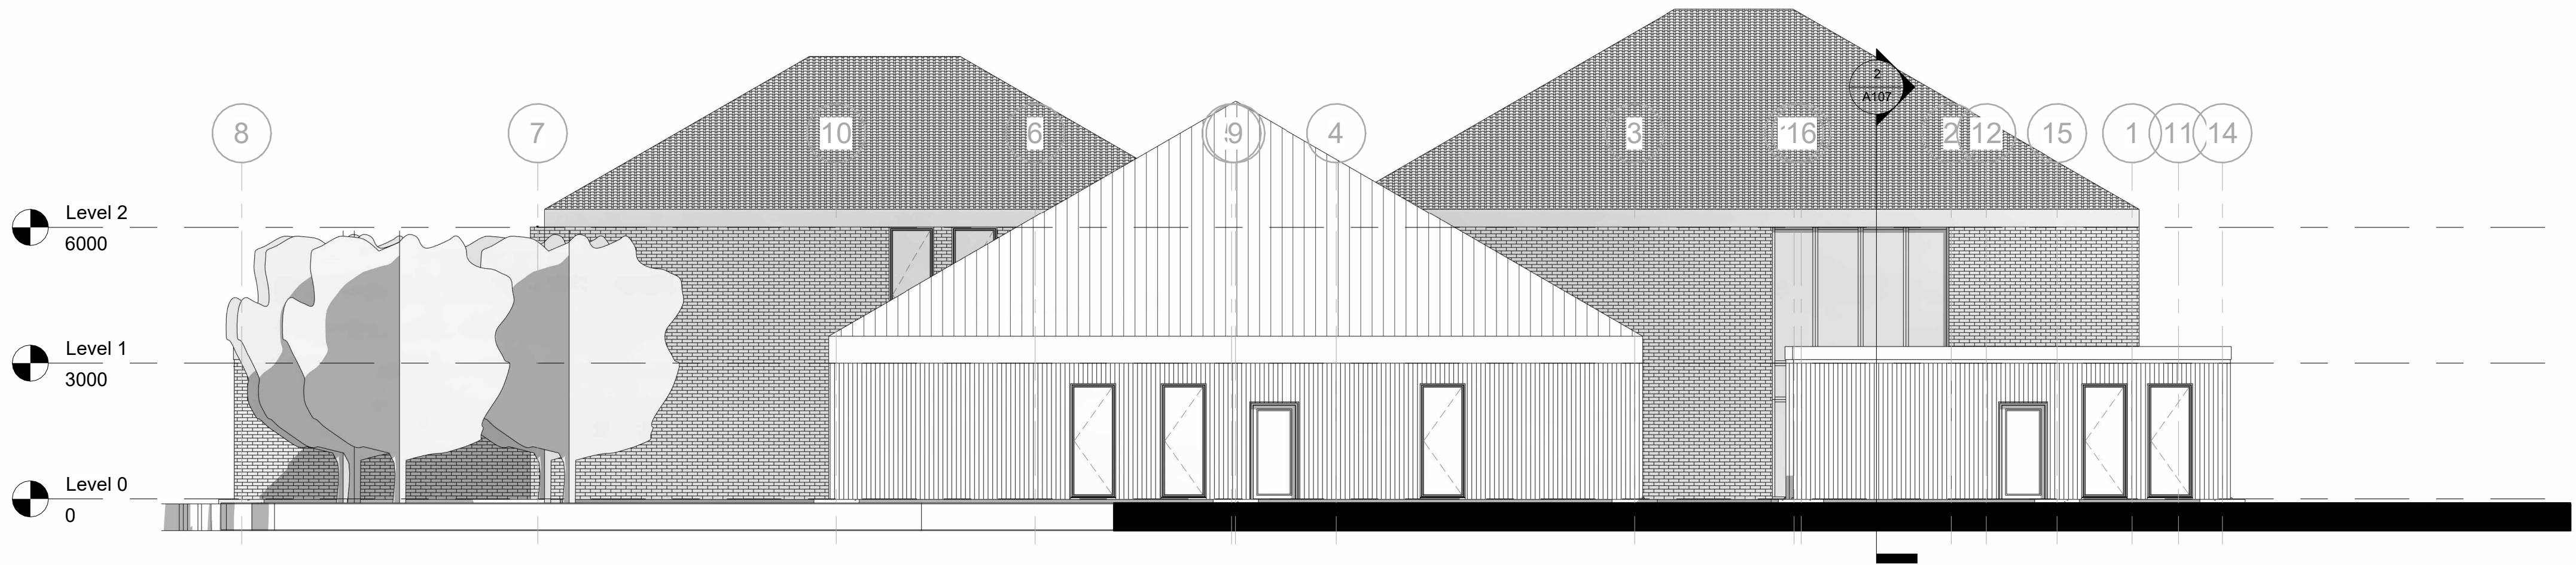


2 West
1 : 100

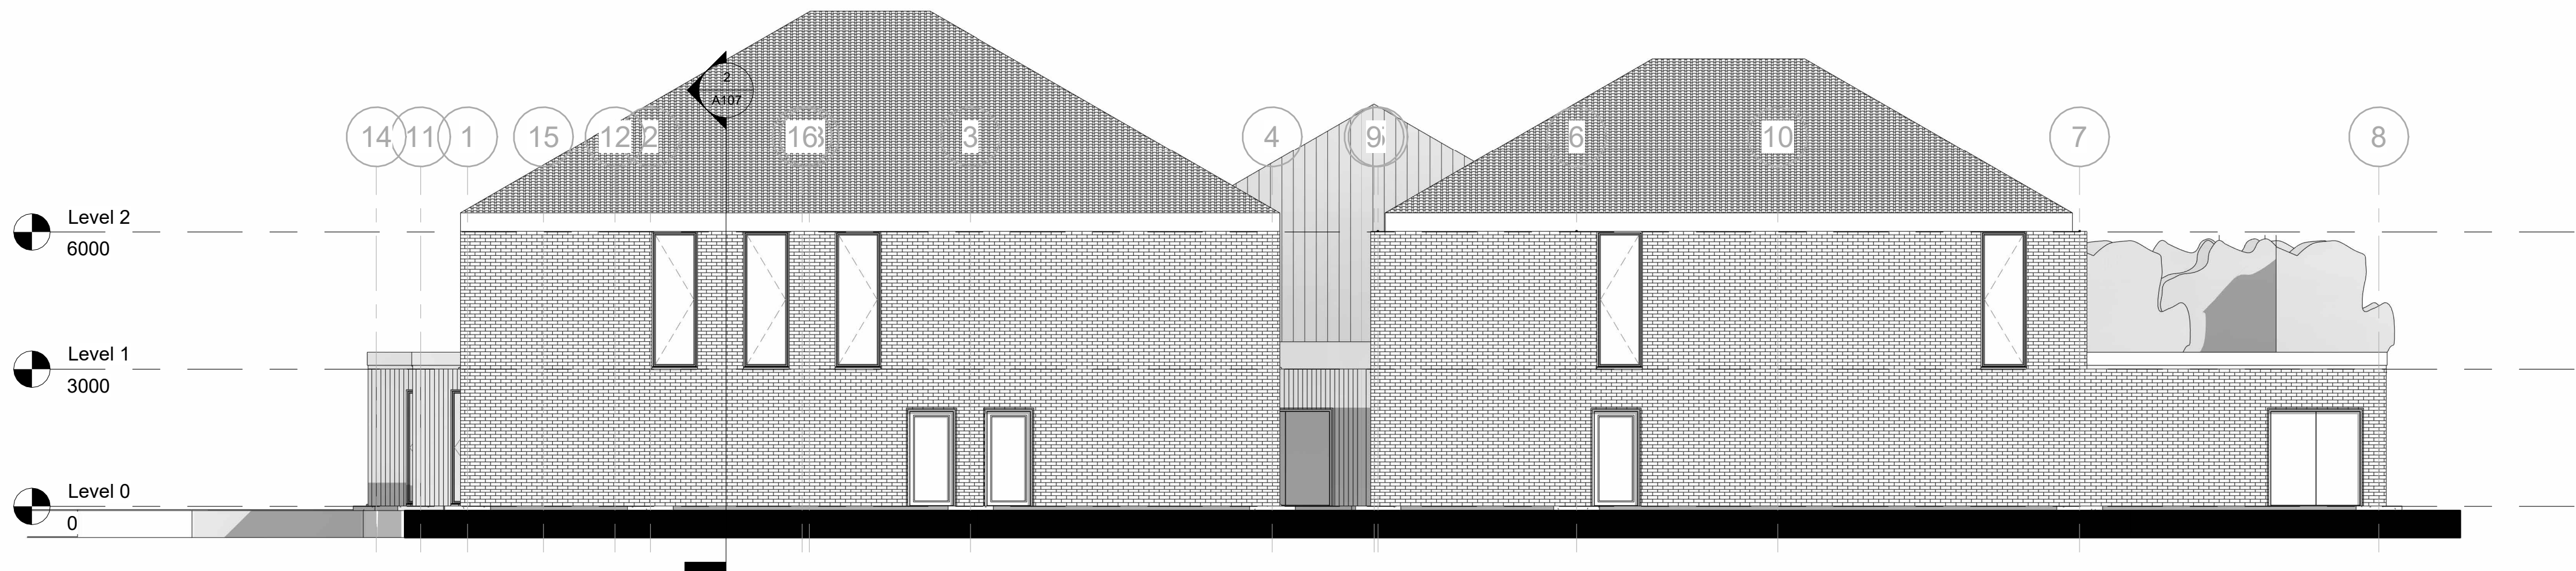


1 3D View 1

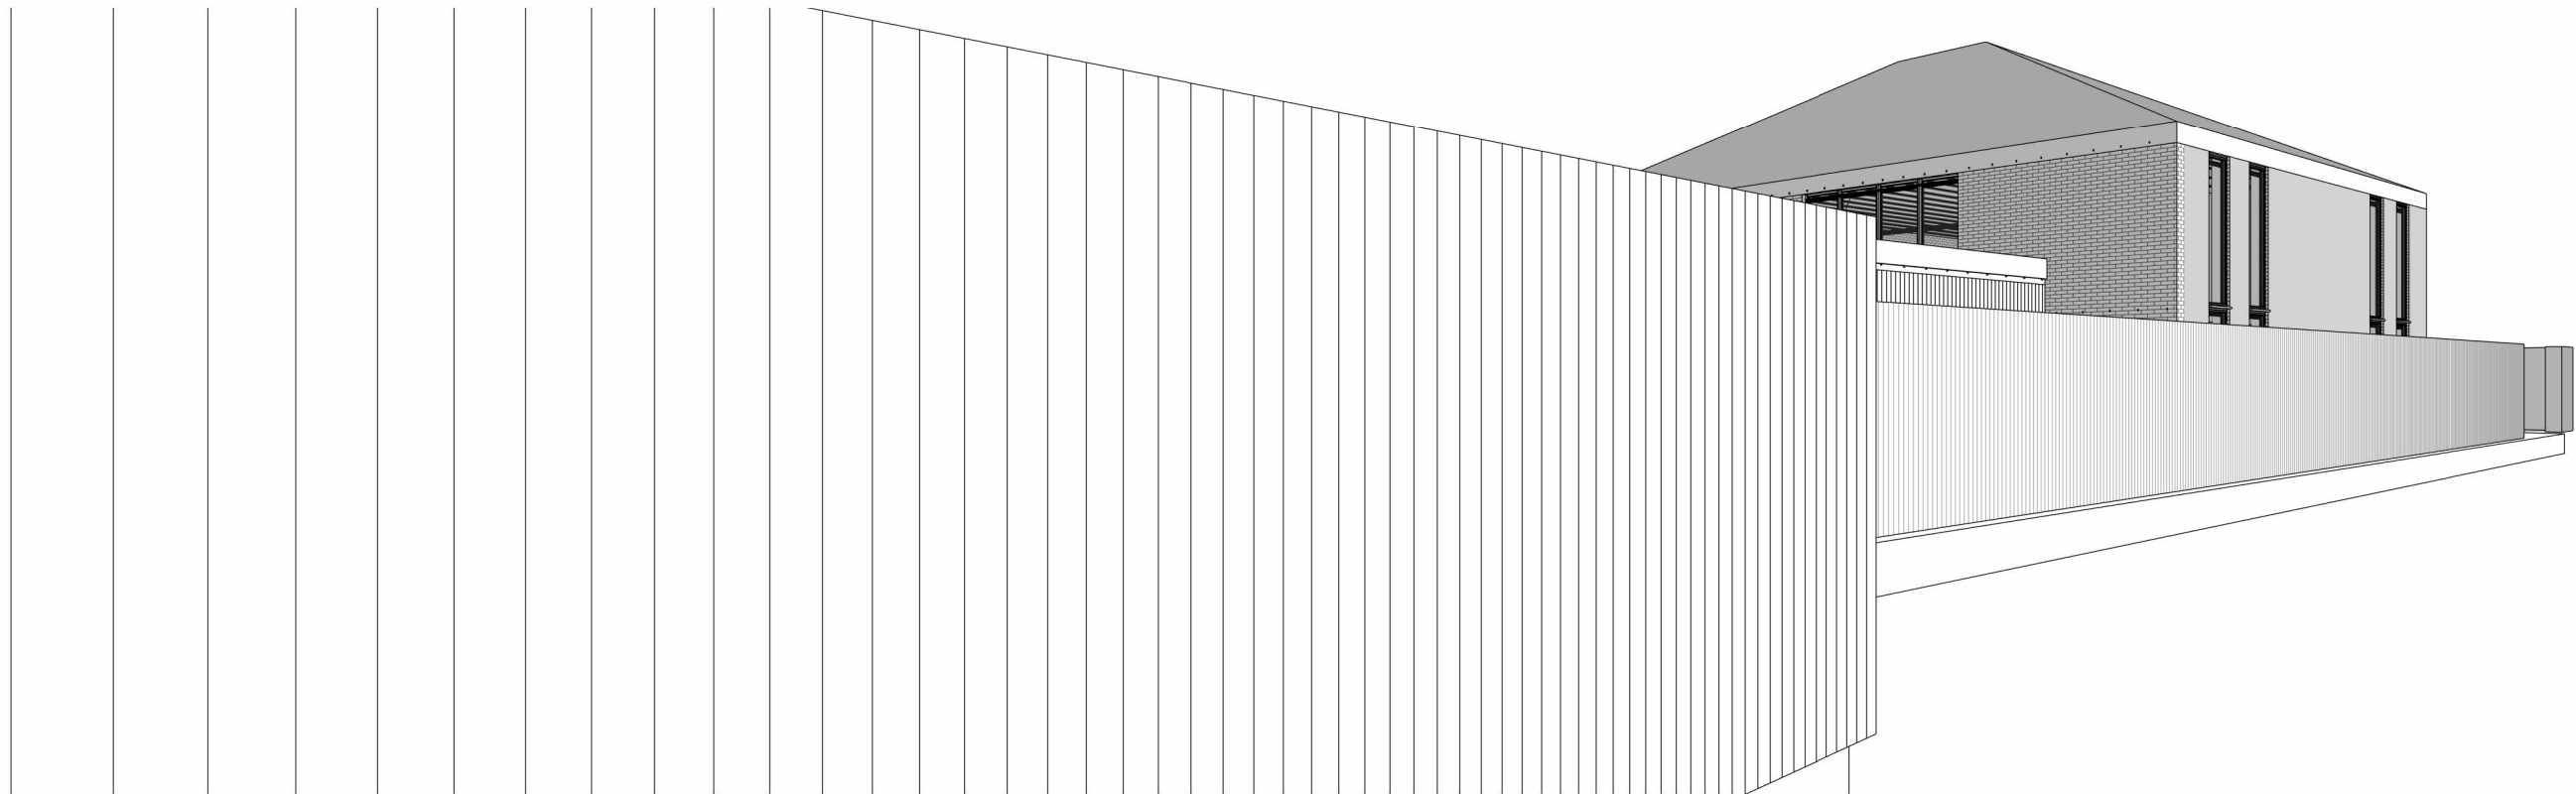

2 3D View 2

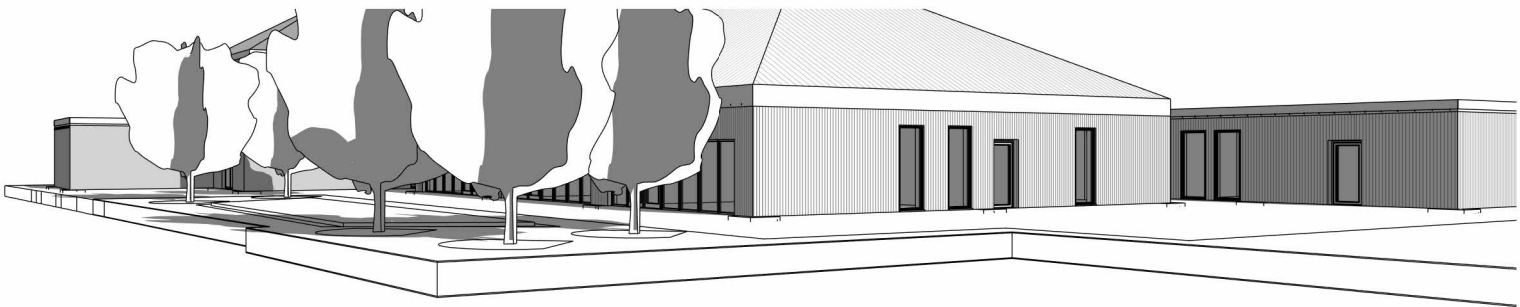


3 3D View 3

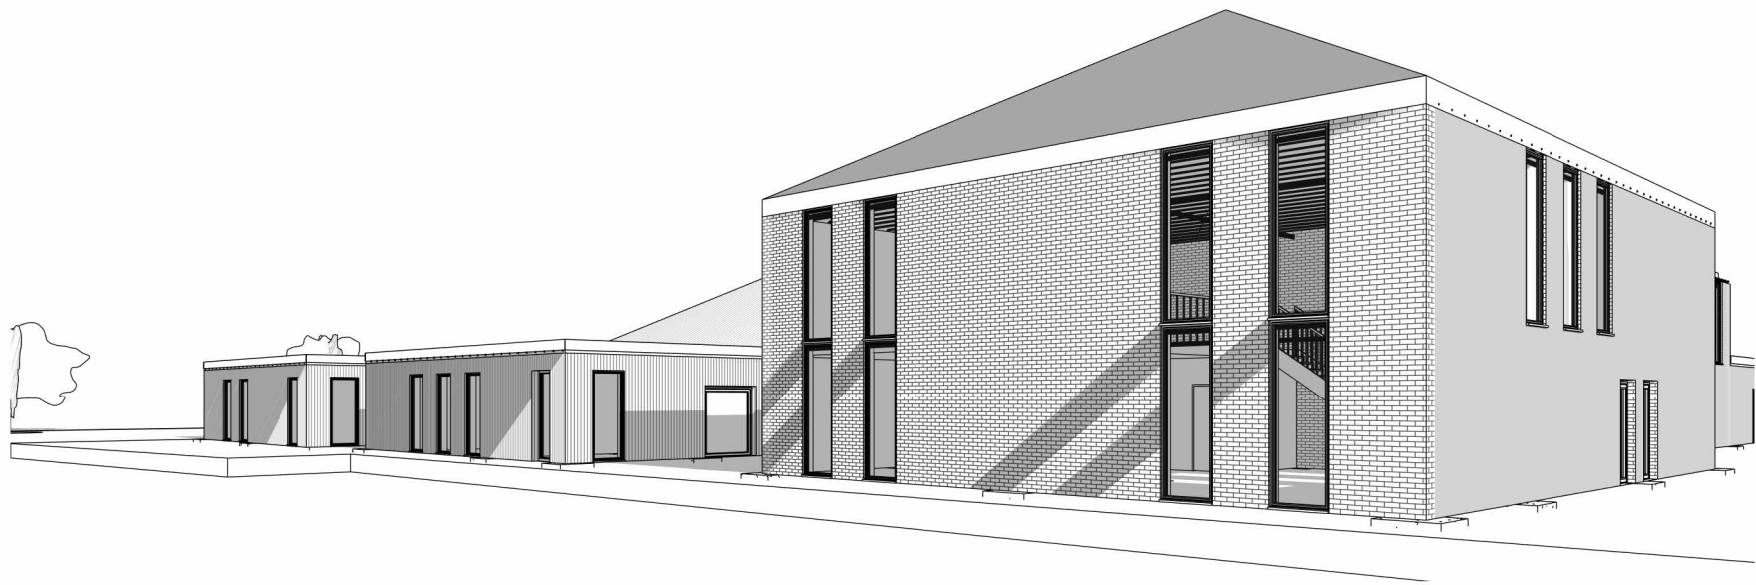


4 3D View 4




5 3D View 5

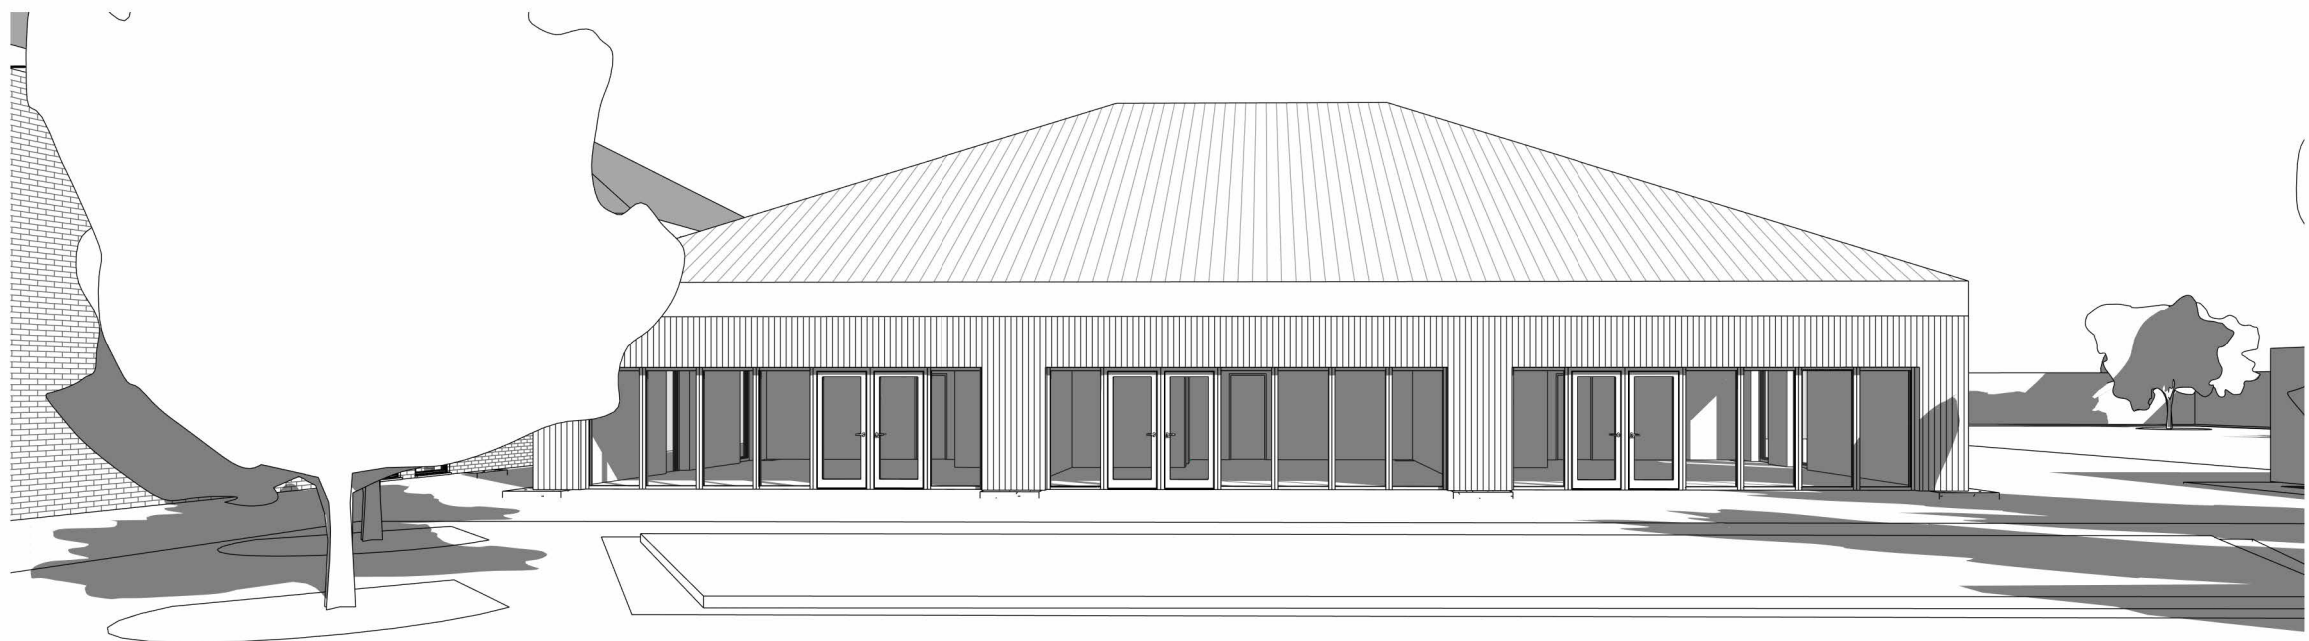


1 3D View 1 - Structural

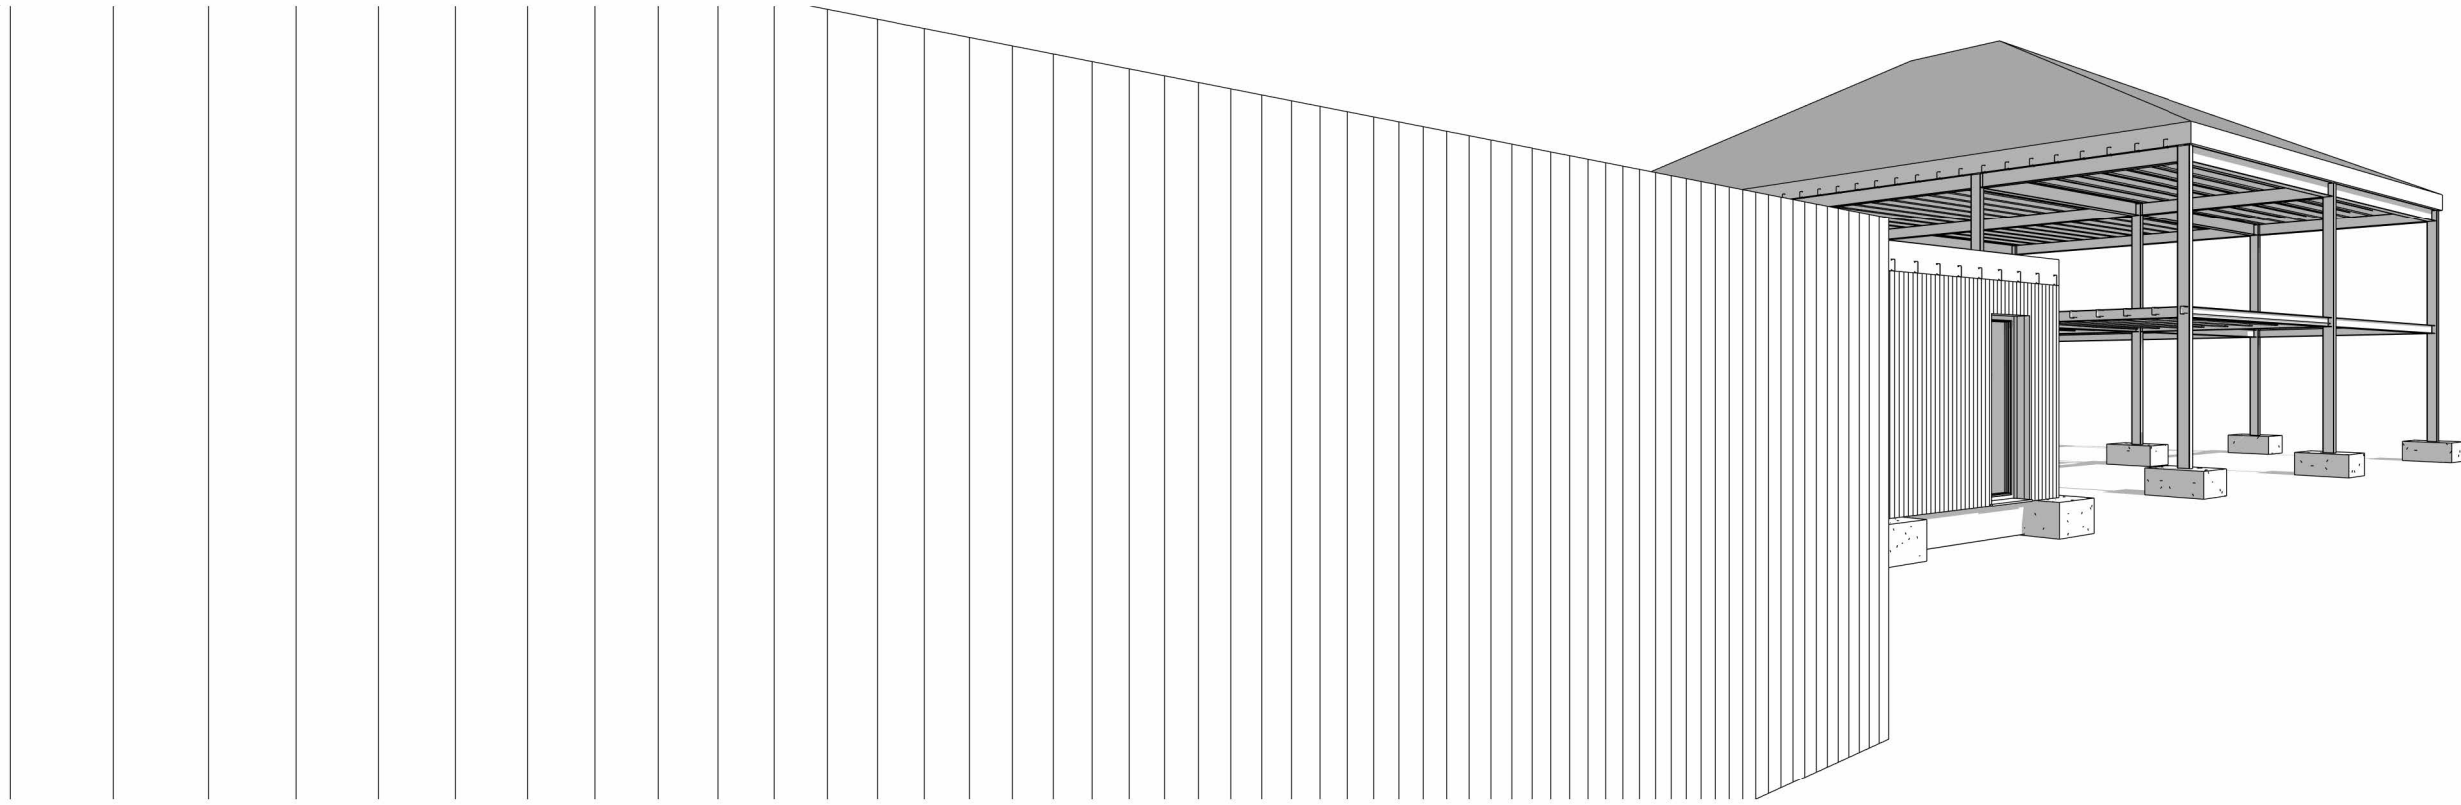

2 3D View 2 - Structural

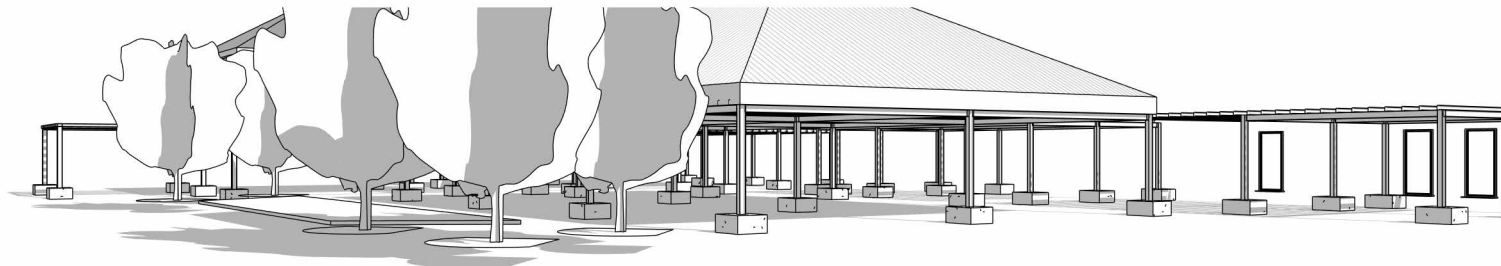

3 3D View 3 - Structural

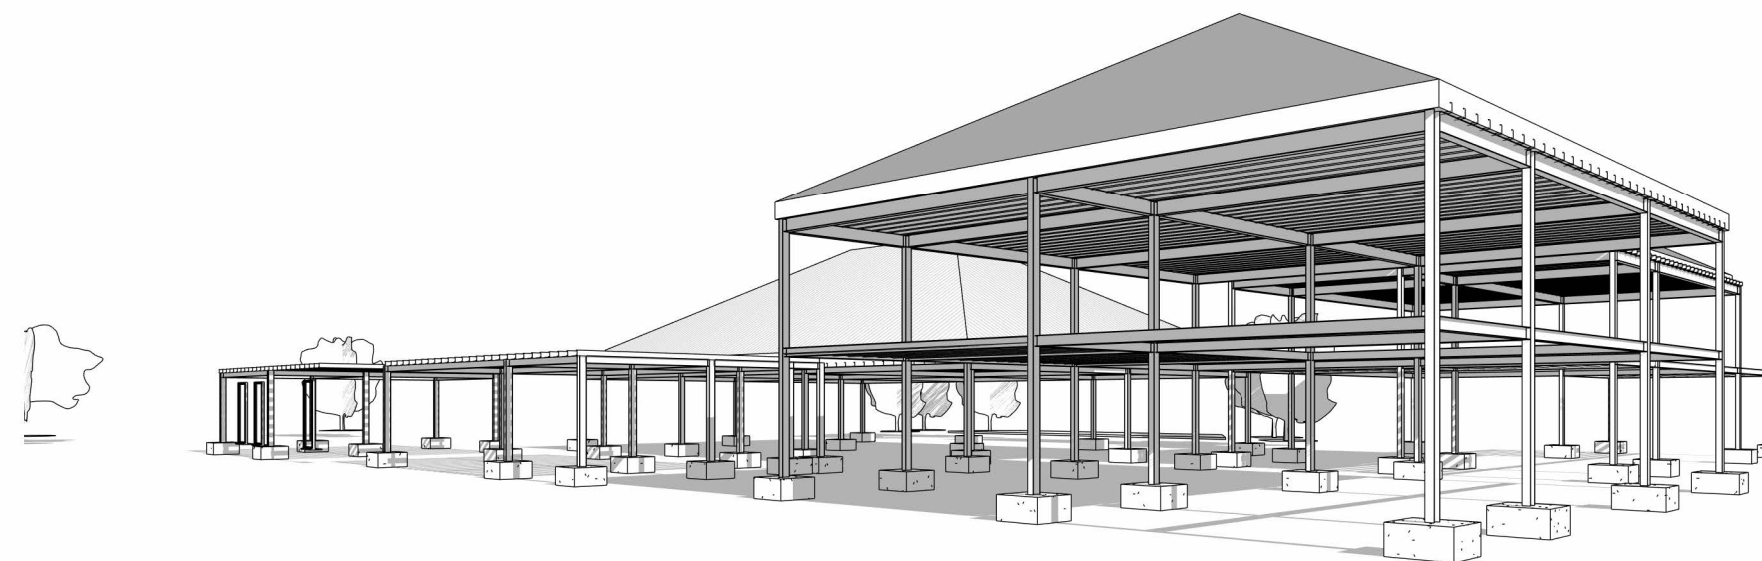

5 3D View 5 - Structural



4 3D View 4 - Structural

