

*Project Name:* ACBA 4018 Digital Tech BIM  
25-26

*UPRN Code:* 4018

*Originator Code:* UWTSD

*Drawn By:* MDO

*Checked By:* GMT

*Date:* 04/27/26

*Project Status:* Submitted for Review

ACBA 4018



Property Title  
**ACBA 4018 Digital  
Tech BIM 25-26**

Detail  
**Title Block -  
Existing Site**


| Property | Originator | Client | Functional | Special | Type | Role | Number      | Description   | Subsidiary | Revision   |
|----------|------------|--------|------------|---------|------|------|-------------|---------------|------------|------------|
| 4018     | UWTSD      | XX     | ZZ         | M       | A    | 0001 | Title Block | Existing Site | Submitted  | for Review |

Scale  
1 : 500

Date  
04/27/26


Checked  
Author

Checked  
Author

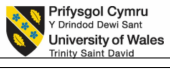

(S0) UNCONTROLLED  
Not to be used as a  
reference document  
Check Status Before Quoting

Revised  
Revised

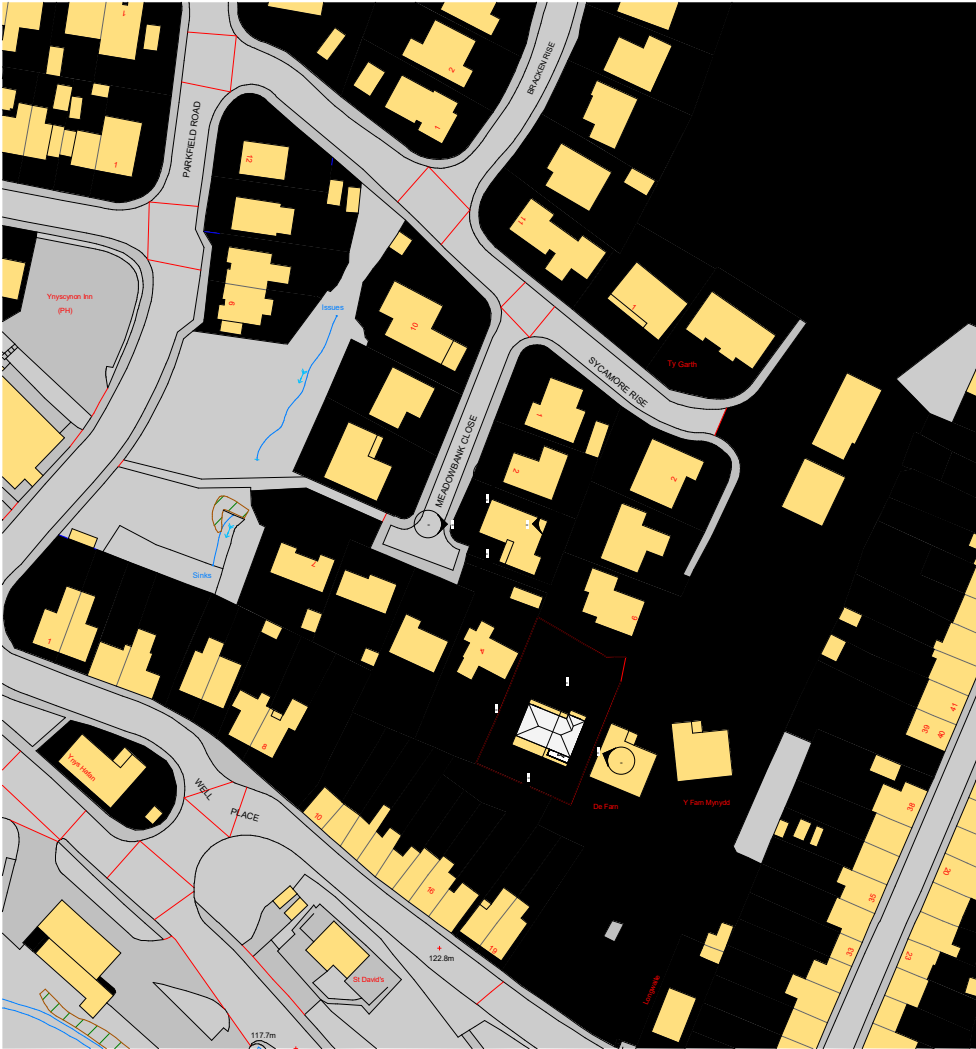

Property Title  
**ACBA 4018 Digital  
Tech BIM 25-26**

Detail  
**Title Block -  
Propose Site Plan**

| Property   | Originator | Client | Functional | Special | Typical | Role | Number | Description | Subsidiary                    | Revision                  |
|---|------------|--------|------------|---------|---------|------|--------|-------------|-------------------------------|---------------------------|
| 4018   | UWTS       | XX     | ZZ         | —       | M       | —    | A      | 0001        | Title Block -<br>Propose Site | Submitted —<br>for Review |
| File Path: C:\Users\2419487\OneDrive - University of Wales Trinity Saint David\ACBA 4018 Digital Technology BIM Review\Assignment - Proposed.rvt |            |        |            |         |         |      |        |             |                               |                           |


Scale  
1 : 500

Date  
04/27/26

Drawn  
MDO


Checked  
GMT

Prifysgol Cymru  
Y Drindod Dewi Sant  
University of Wales Trinity Saint David  
St David's  

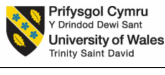

(S0) UNCONTROLLED  
Not to be used as a  
reference document  
Check Status Before Quoting

Revised  
Revised

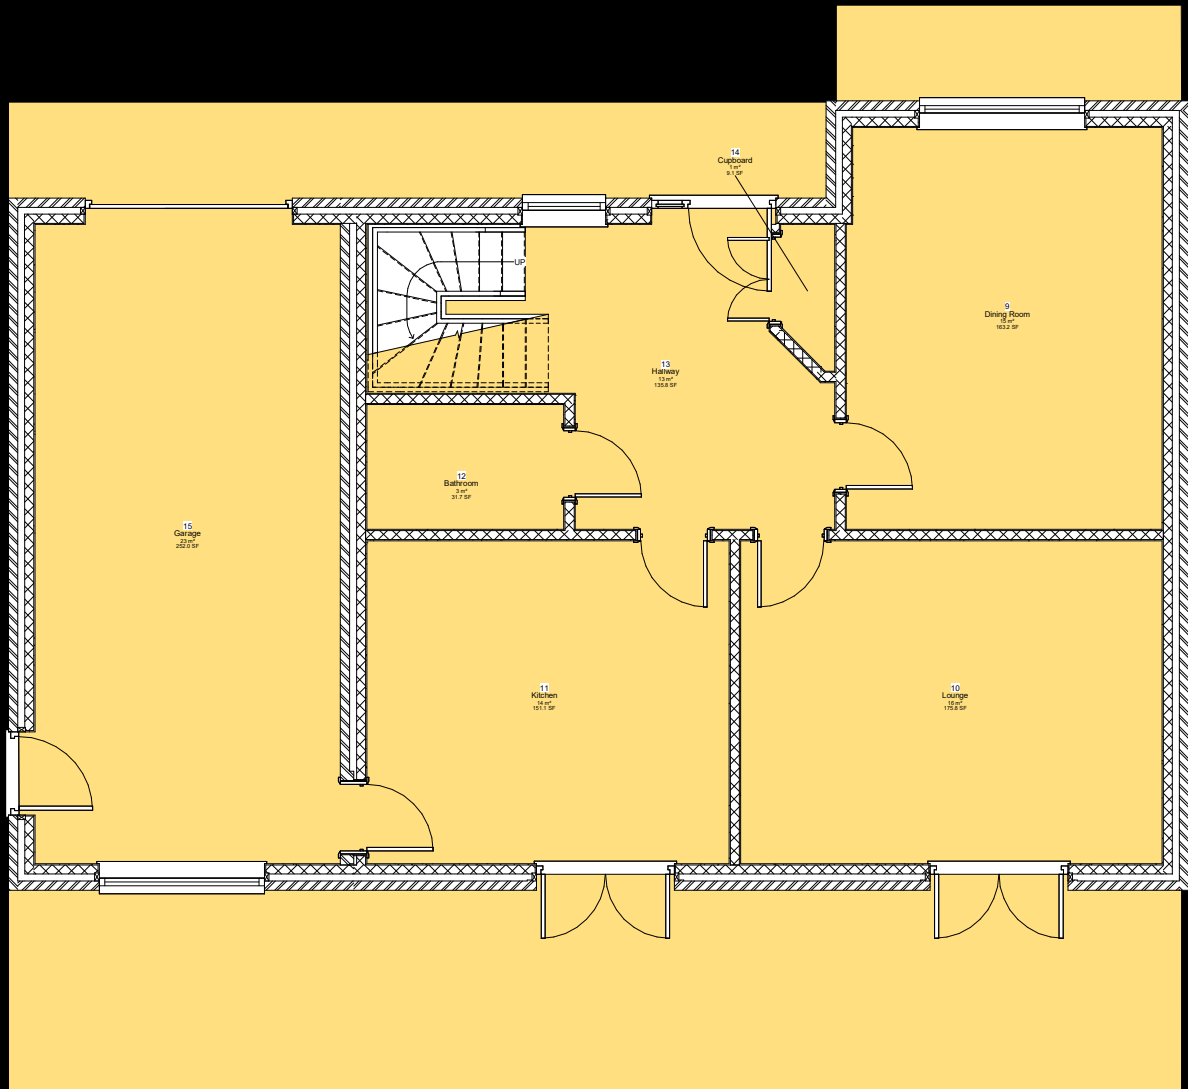

By Room Name Legend

- Bathroom
- Cupboard
- Dining Room
- Garage
- Hallway
- Kitchen
- Lounge

Property Title  
**ACBA 4018 Digital  
Tech BIM 25-26**

Detail  
**Title Block -  
Existing GF**

| Property   | Originator | Client | Functional | Special | Typical     | Role                         | Number             | Description | Subsidiary               | Revision |
|---|------------|--------|------------|---------|-------------|------------------------------|--------------------|-------------|--------------------------|----------|
| 4018   | UWTS       | XX     | ZZ         | M       | Designer002 | Title Block -<br>Existing GF | Submitted -<br>for | Review      | Assignment -<br>Existing | re       |
| File Path: C:\Users\2419487\OneDrive - University of Wales Trinity Saint David\ACBA 4018 Digital Technology BIM Review\Assignment - Existing.re |            |        |            |         |             |                              |                    |             |                          |          |

Scale  
**1 : 25**  
date  
04/27/26


drawn  
Author  
checked  
Checker

Prifysgol Cymru  
Y Drindod Dewi Sant  
University of Wales  
Trinity Saint David




(S0) UNCONTROLLED  
Not to be used as a  
reference document  
Check Status Before Quoting

Revised

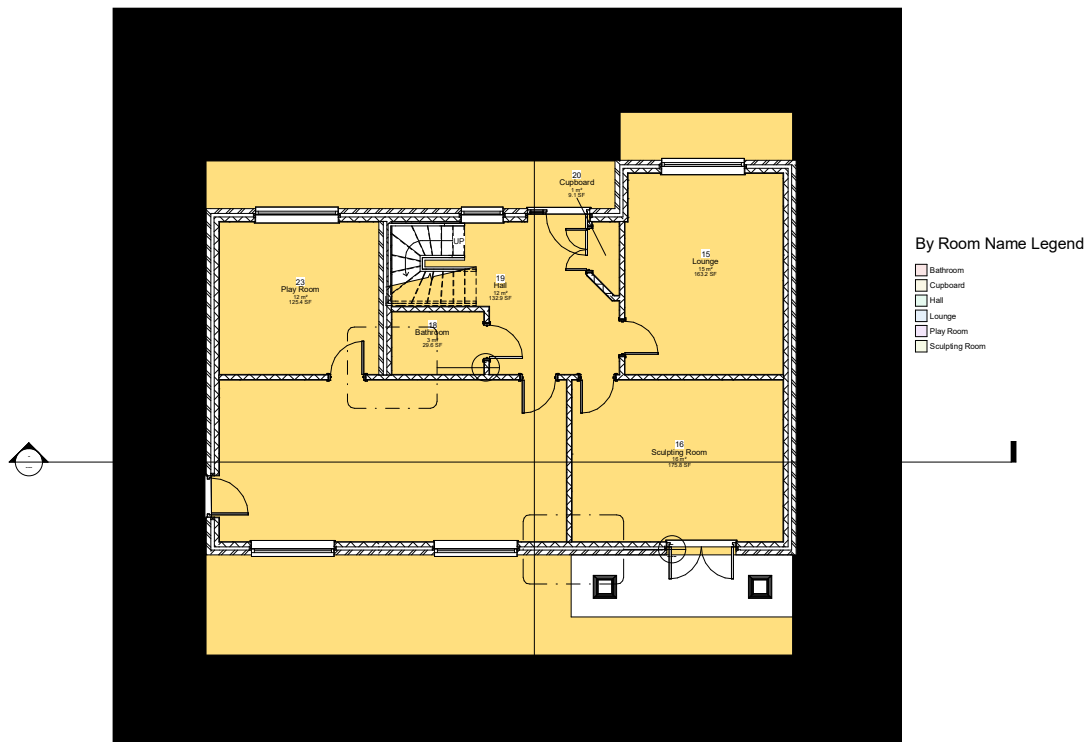

|                                                                   |                                                    |   |  |  |  |  |  |  |  |  |  |                  |                    |   |                                                                                               |                                              |
|-------------------------------------------------------------------|----------------------------------------------------|---|--|--|--|--|--|--|--|--|--|------------------|--------------------|---|-----------------------------------------------------------------------------------------------|----------------------------------------------|
| Property Title<br><br><b>ACBA 4018 Digital<br/>Tech BIM 25-26</b> | Detail<br><br><b>Title Block -<br/>Proposed GF</b> | <div>Property    Originator    (Size)    (Level)    (Type)    Role    Number    Description    Subtitle    Revision<br/>                                         Functional    Spatial    Form<br/>                                         Breakdown    Breakdown</div> |  |  |  |  |  |  |  |  |  | scale<br>1 : 50  | drawn<br>Author    |  <div>Prifysgol Cymru<br/>Y Drindod Dewi Sant<br/>University of Wales<br/>Trinity Saint David</div> | (S0) UNCONTROLLED<br>Not to be used as a<br>reference document<br>Check Status Before Quoting | <div>Rev/Issued By</div> <div>Revision</div> |
|                                                                   |                                                    | 4018    — UWTSD — XX    — ZZ    — M    — A    — 0002    — Title Block -<br>Proposed GF    — Submitted —   |  |  |  |  |  |  |  |  |  | date<br>04/27/26 | checked<br>Checker |   |                                                                                               |                                              |
|                                                                   |                                                    | File Path: C:\Users\2418487\OneDrive - University of Wales Trinity Saint David\ACBA 4018 Digital Technology BIM Review\Assignment - Proposed.rvt   |  |  |  |  |  |  |  |  |  |                  |                    |   |                                                                                               |                                              |
|                                                                   |                                                    |   |  |  |  |  |  |  |  |  |  |                  |                    |   |                                                                                               |                                              |

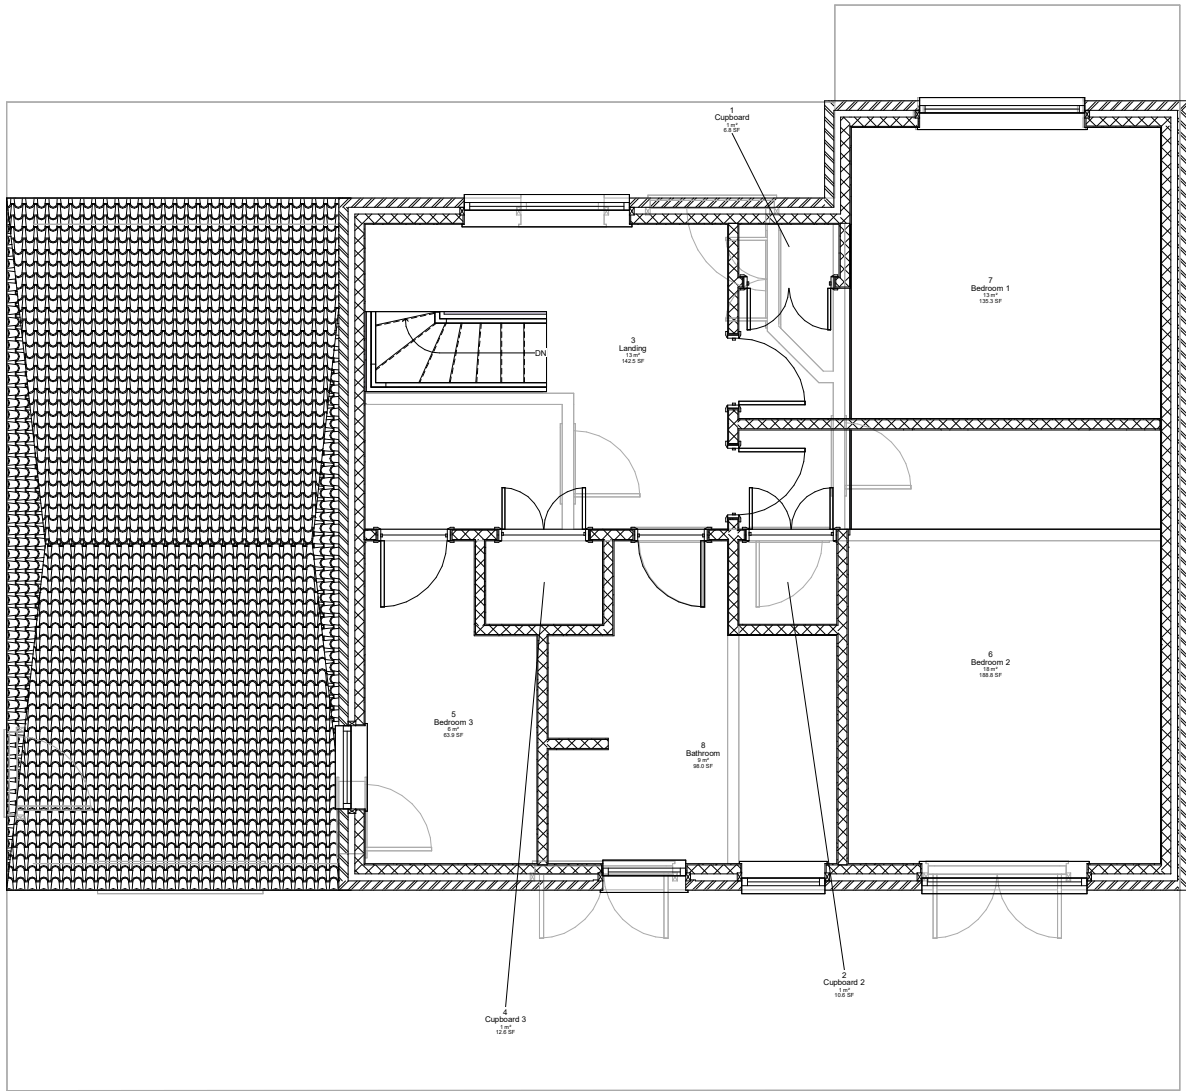

By Room Name Legend

- Bathroom
- Bedroom 1
- Bedroom 2
- Bedroom 3
- Cupboard
- Cupboard 2
- Cupboard 3
- Dining Room
- Garage
- Hallway
- Kitchen
- Landing
- Lounge

Property Title  
**ACBA 4018 Digital  
Tech BIM 25-26**

Detail  
**Title Block -  
Existing FF**

| Property   | Originator | Client | Functional | Special | Type        | Role          | Number      | Description | Subsidiary | Revision |
|---|------------|--------|------------|---------|-------------|---------------|-------------|-------------|------------|----------|
| 4018   | UWTS       | XX     | ZZ         | M       | Designer003 | Title Block - | Submitted - | Existing FF | for        |          |
| File Path: C:\Users\2418487\OneDrive - University of Wales Trinity Saint David\ACBA 4018 Digital Technology BIM Review\Assignment - Existing.rvt |            |        |            |         |             |               |             |             |            |          |

Scale  
**1 : 25**  
Date  
**04/27/26**


Drawn  
**Author**  
Checked  
**Checker**

Prifysgol Cymru  
Y Drindod Dewi Sant  
University of Wales  
Trinity Saint David



(S0) UNCONTROLLED  
Not to be used as a  
reference document  
Check Status Before Quoting

Revision

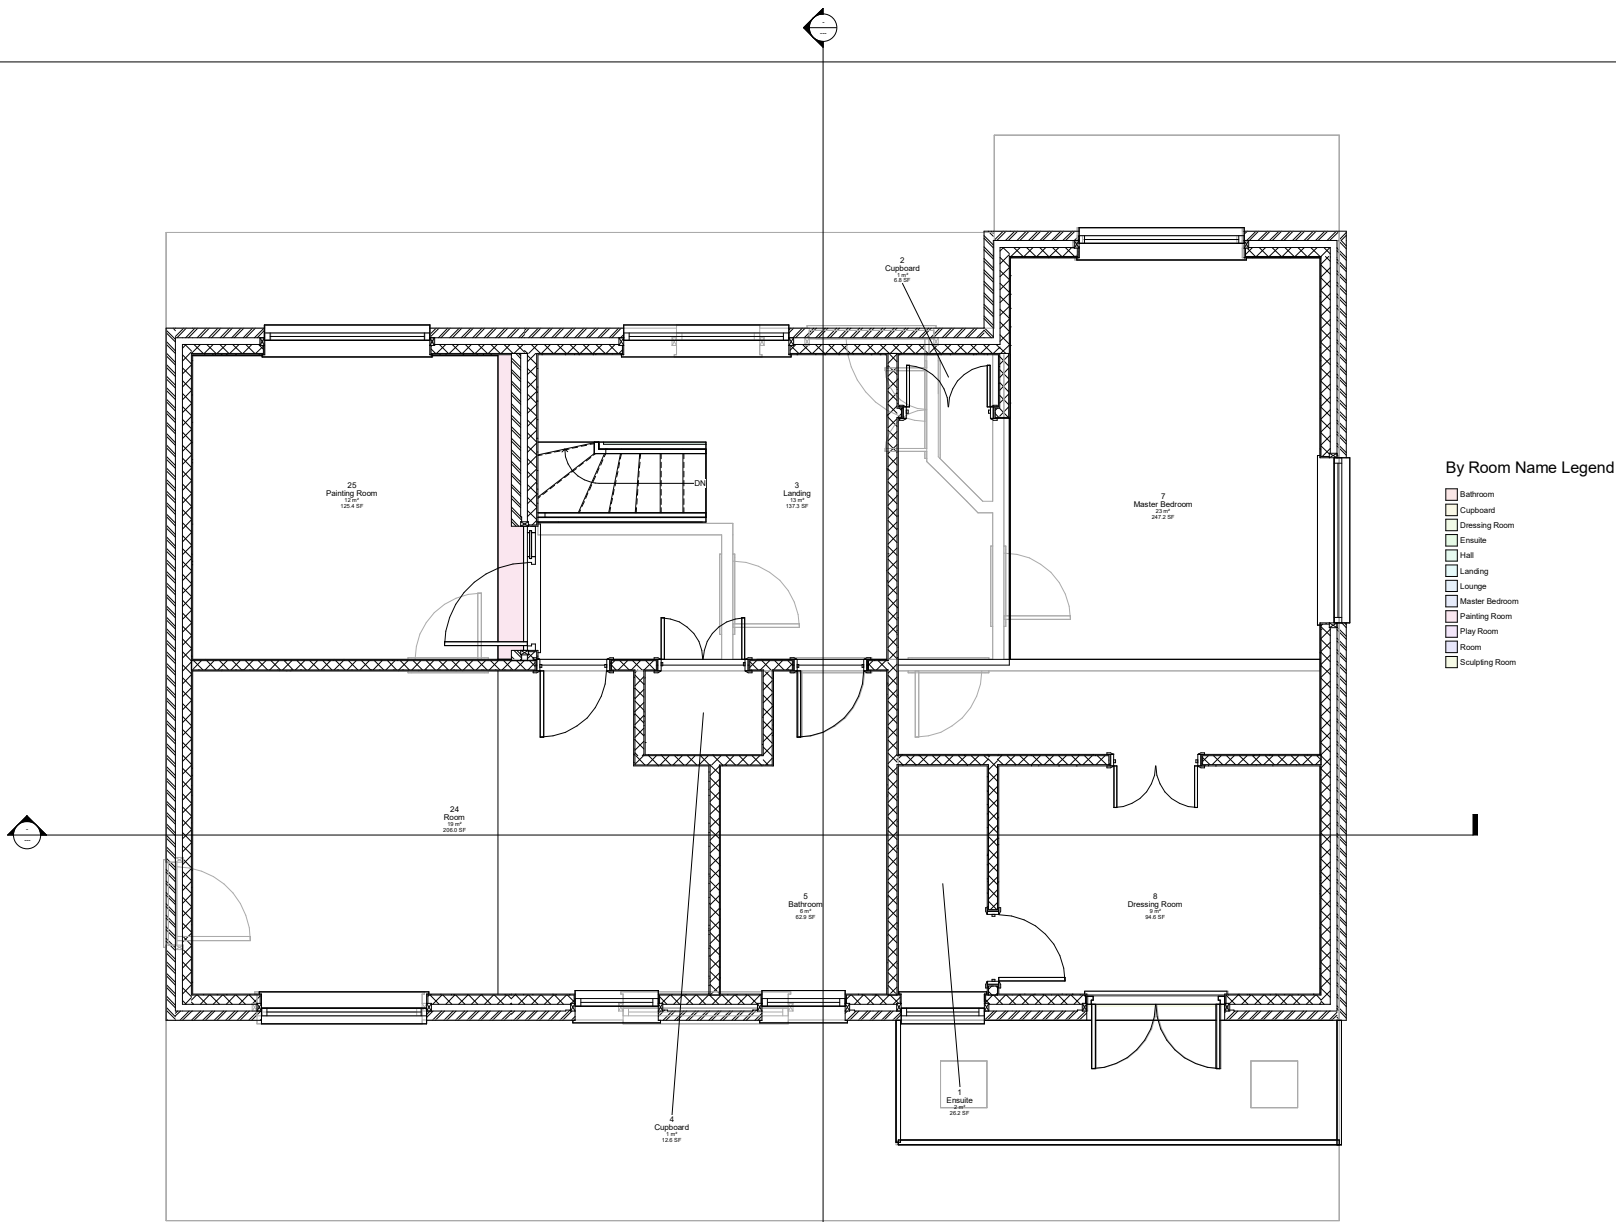

By Room Name Legend

- Bathroom
- Cupboard
- Dressing Room
- Hall
- Landing
- Lounge
- Master Bedroom
- Painting Room
- Play Room
- Room
- Sculpting Room

Property Title  
**ACBA 4018 Digital  
Tech BIM 25-26**

Detail  
**Title Block -  
Proposed FF**

| Property   | Originator | Client | Functional | Layout | Room | Role | Number      | Description | Subsidiary | Revision |
|---|------------|--------|------------|--------|------|------|-------------|-------------|------------|----------|
| 4018   | UWTSD      | XX     | ZZ         | M      | A    | 0003 | Title Block | Submitted   |            |          |
| for Proposed FF   |            |        |            |        |      |      |             |             |            |          |
| File Path: C:\Users\2418487\OneDrive - University of Wales Trinity Saint David\ACBA 4018 Digital Technology BIM Review\Assignment - Proposed.rvt |            |        |            |        |      |      |             |             |            |          |

Scale  
1 : 25

Date  
04/27/26

Drawn  
Author

Checked  
Checker

Prifysgol Cymru  
Y Drindod Dewi Sant  
University of Wales  
Trinity Saint David

Prifysgol Cymru  
Y Drindod Dewi Sant  
University of Wales  
Trinity Saint David

(S0) UNCONTROLLED  
Not to be used as a  
reference document  
Check Status Before Quoting

Revised



| Property Title<br><b>ACBA 4018 Digital<br/>Tech BIM 25-26</b> | Detail<br><b>Title Block -<br/>Proposed Front 3D</b> | <table><tr><th>Property</th><th>Originator</th><th>(Zone)</th><th>(Level)</th><th>(Type)</th><th>Form</th><th>Role</th><th>Number</th><th>Description</th><th>Submittal</th><th>Revision</th></tr><tr><td>4018</td><td>UWTSD</td><td>XX</td><td>ZZ</td><td>M</td><td>A</td><td>0004</td><td>Title Block -</td><td>Submitted</td><td></td></tr></table> | Property   | Originator | (Zone)  | (Level) | (Type) | Form | Role          | Number      | Description | Submittal | Revision | 4018 | UWTSD | XX | ZZ | M | A | 0004 | Title Block - | Submitted |  | scale | drawn |  <b>Prifysgol Cymru<br/>Y Drindod Dewi Sant<br/>University of Wales<br/>Trinity Saint David</b> | (S0) UNCONTROLLED<br>Not to be used as a<br>reference document<br>Check Status Before Quoting |
|---------------------------------------------------------------|------------------------------------------------------|---|------------|------------|---------|---------|--------|------|---------------|-------------|-------------|-----------|----------|------|-------|----|----|---|---|------|---------------|-----------|--|-------|-------|---|-----------------------------------------------------------------------------------------------|
|                                                               |                                                      | Property   | Originator | (Zone)     | (Level) | (Type)  | Form   | Role | Number        | Description | Submittal   | Revision  |          |      |       |    |    |   |   |      |               |           |  |       |       |   |                                                                                               |
|                                                               |                                                      | 4018   | UWTSD      | XX         | ZZ      | M       | A      | 0004 | Title Block - | Submitted   |             |           |          |      |       |    |    |   |   |      |               |           |  |       |       |   |                                                                                               |
| date                                                          | checked                                              | <div>Prifysgol Cymru Y Drindod Dewi Sant<br/>University of Wales Trinity Saint David</div>   |            |            
