
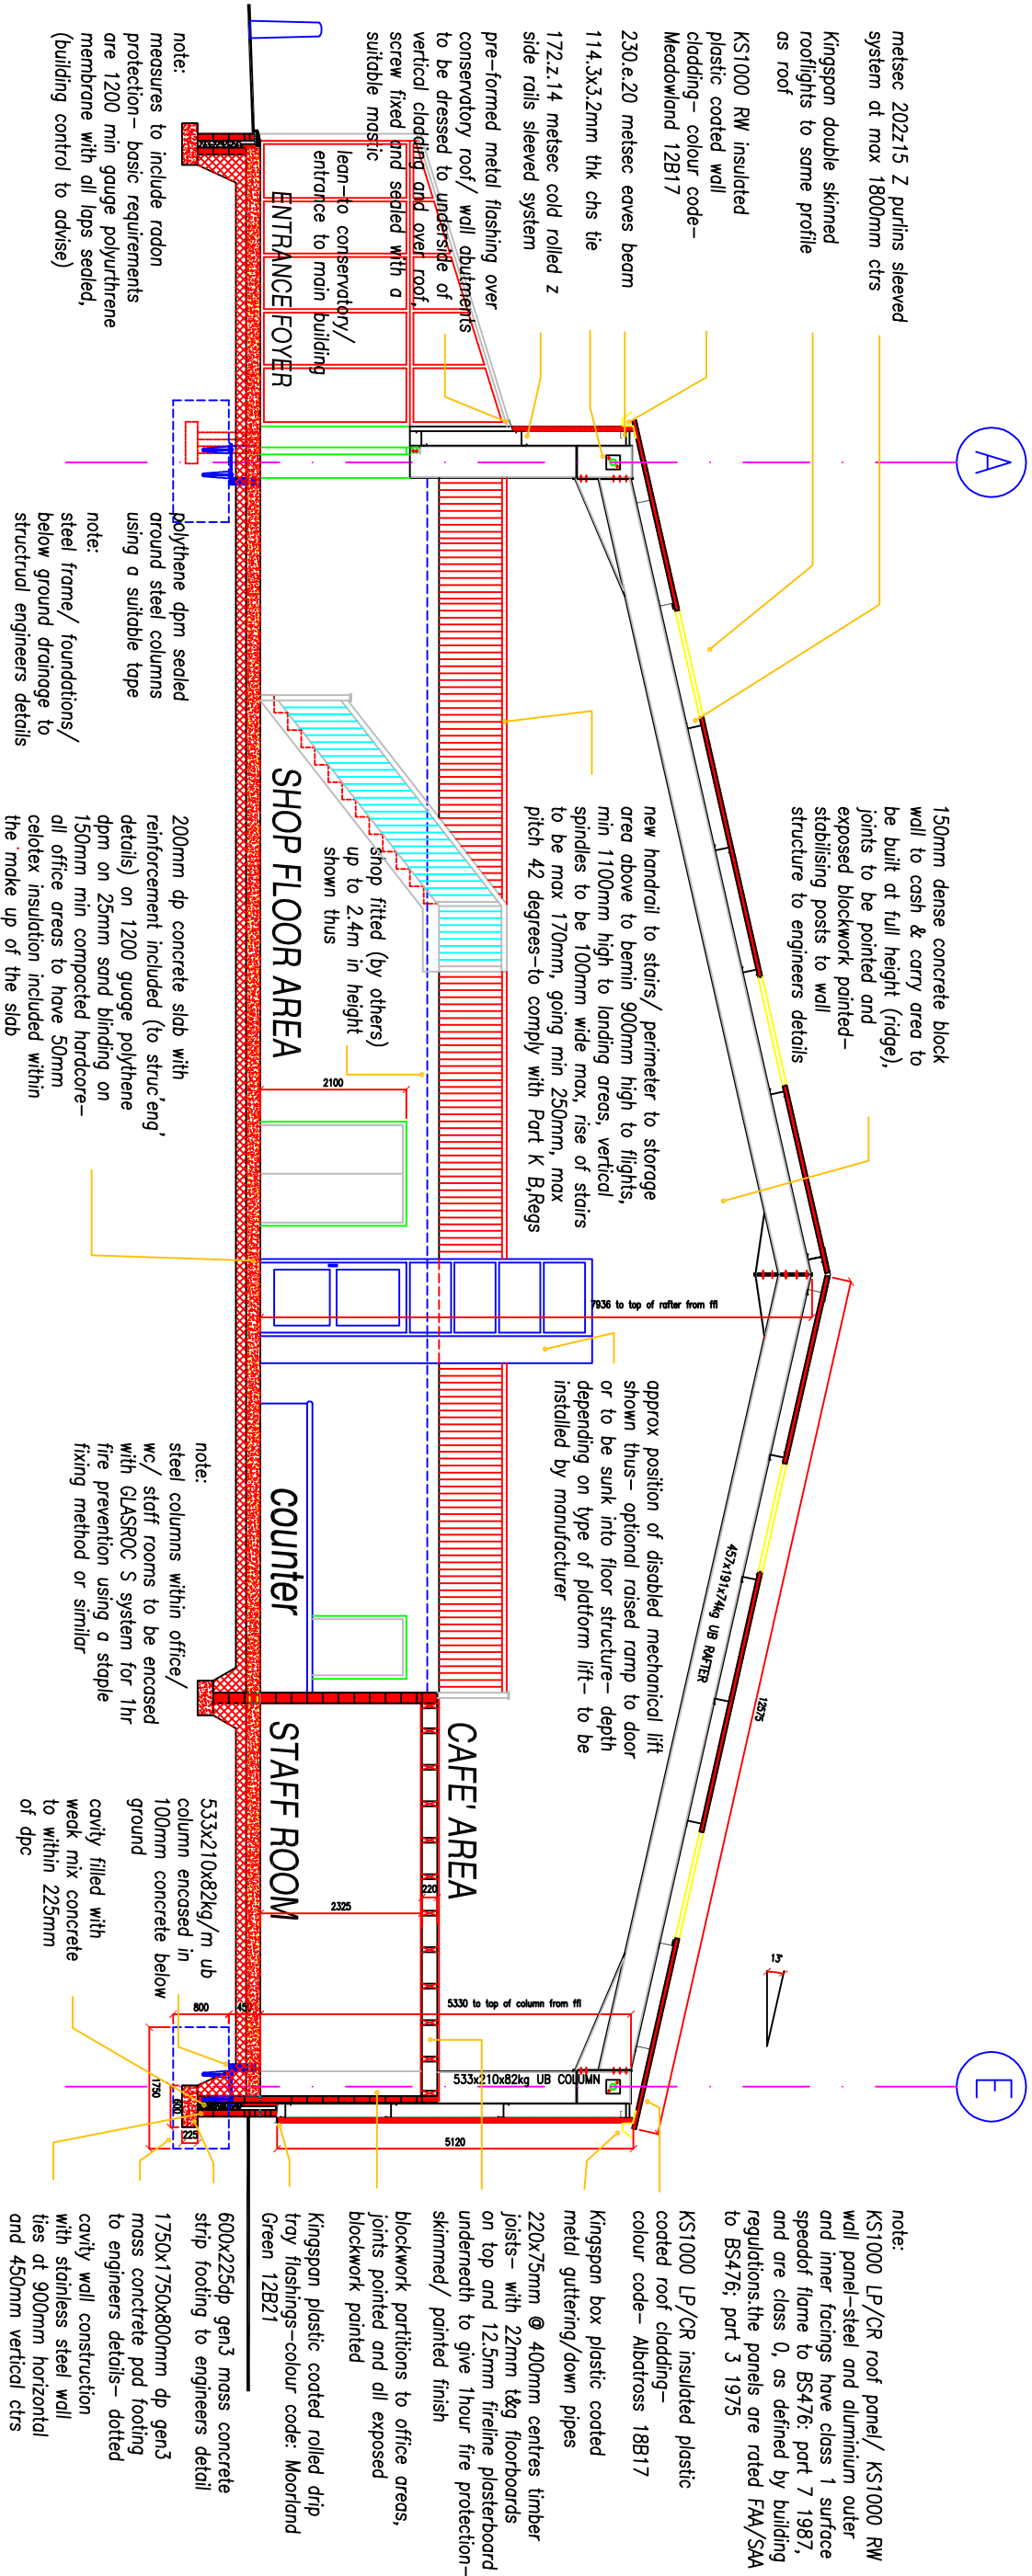


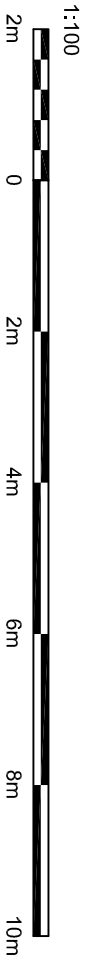

SCALE 1:100