


SPRINGFIELD DESIGNS Ltd

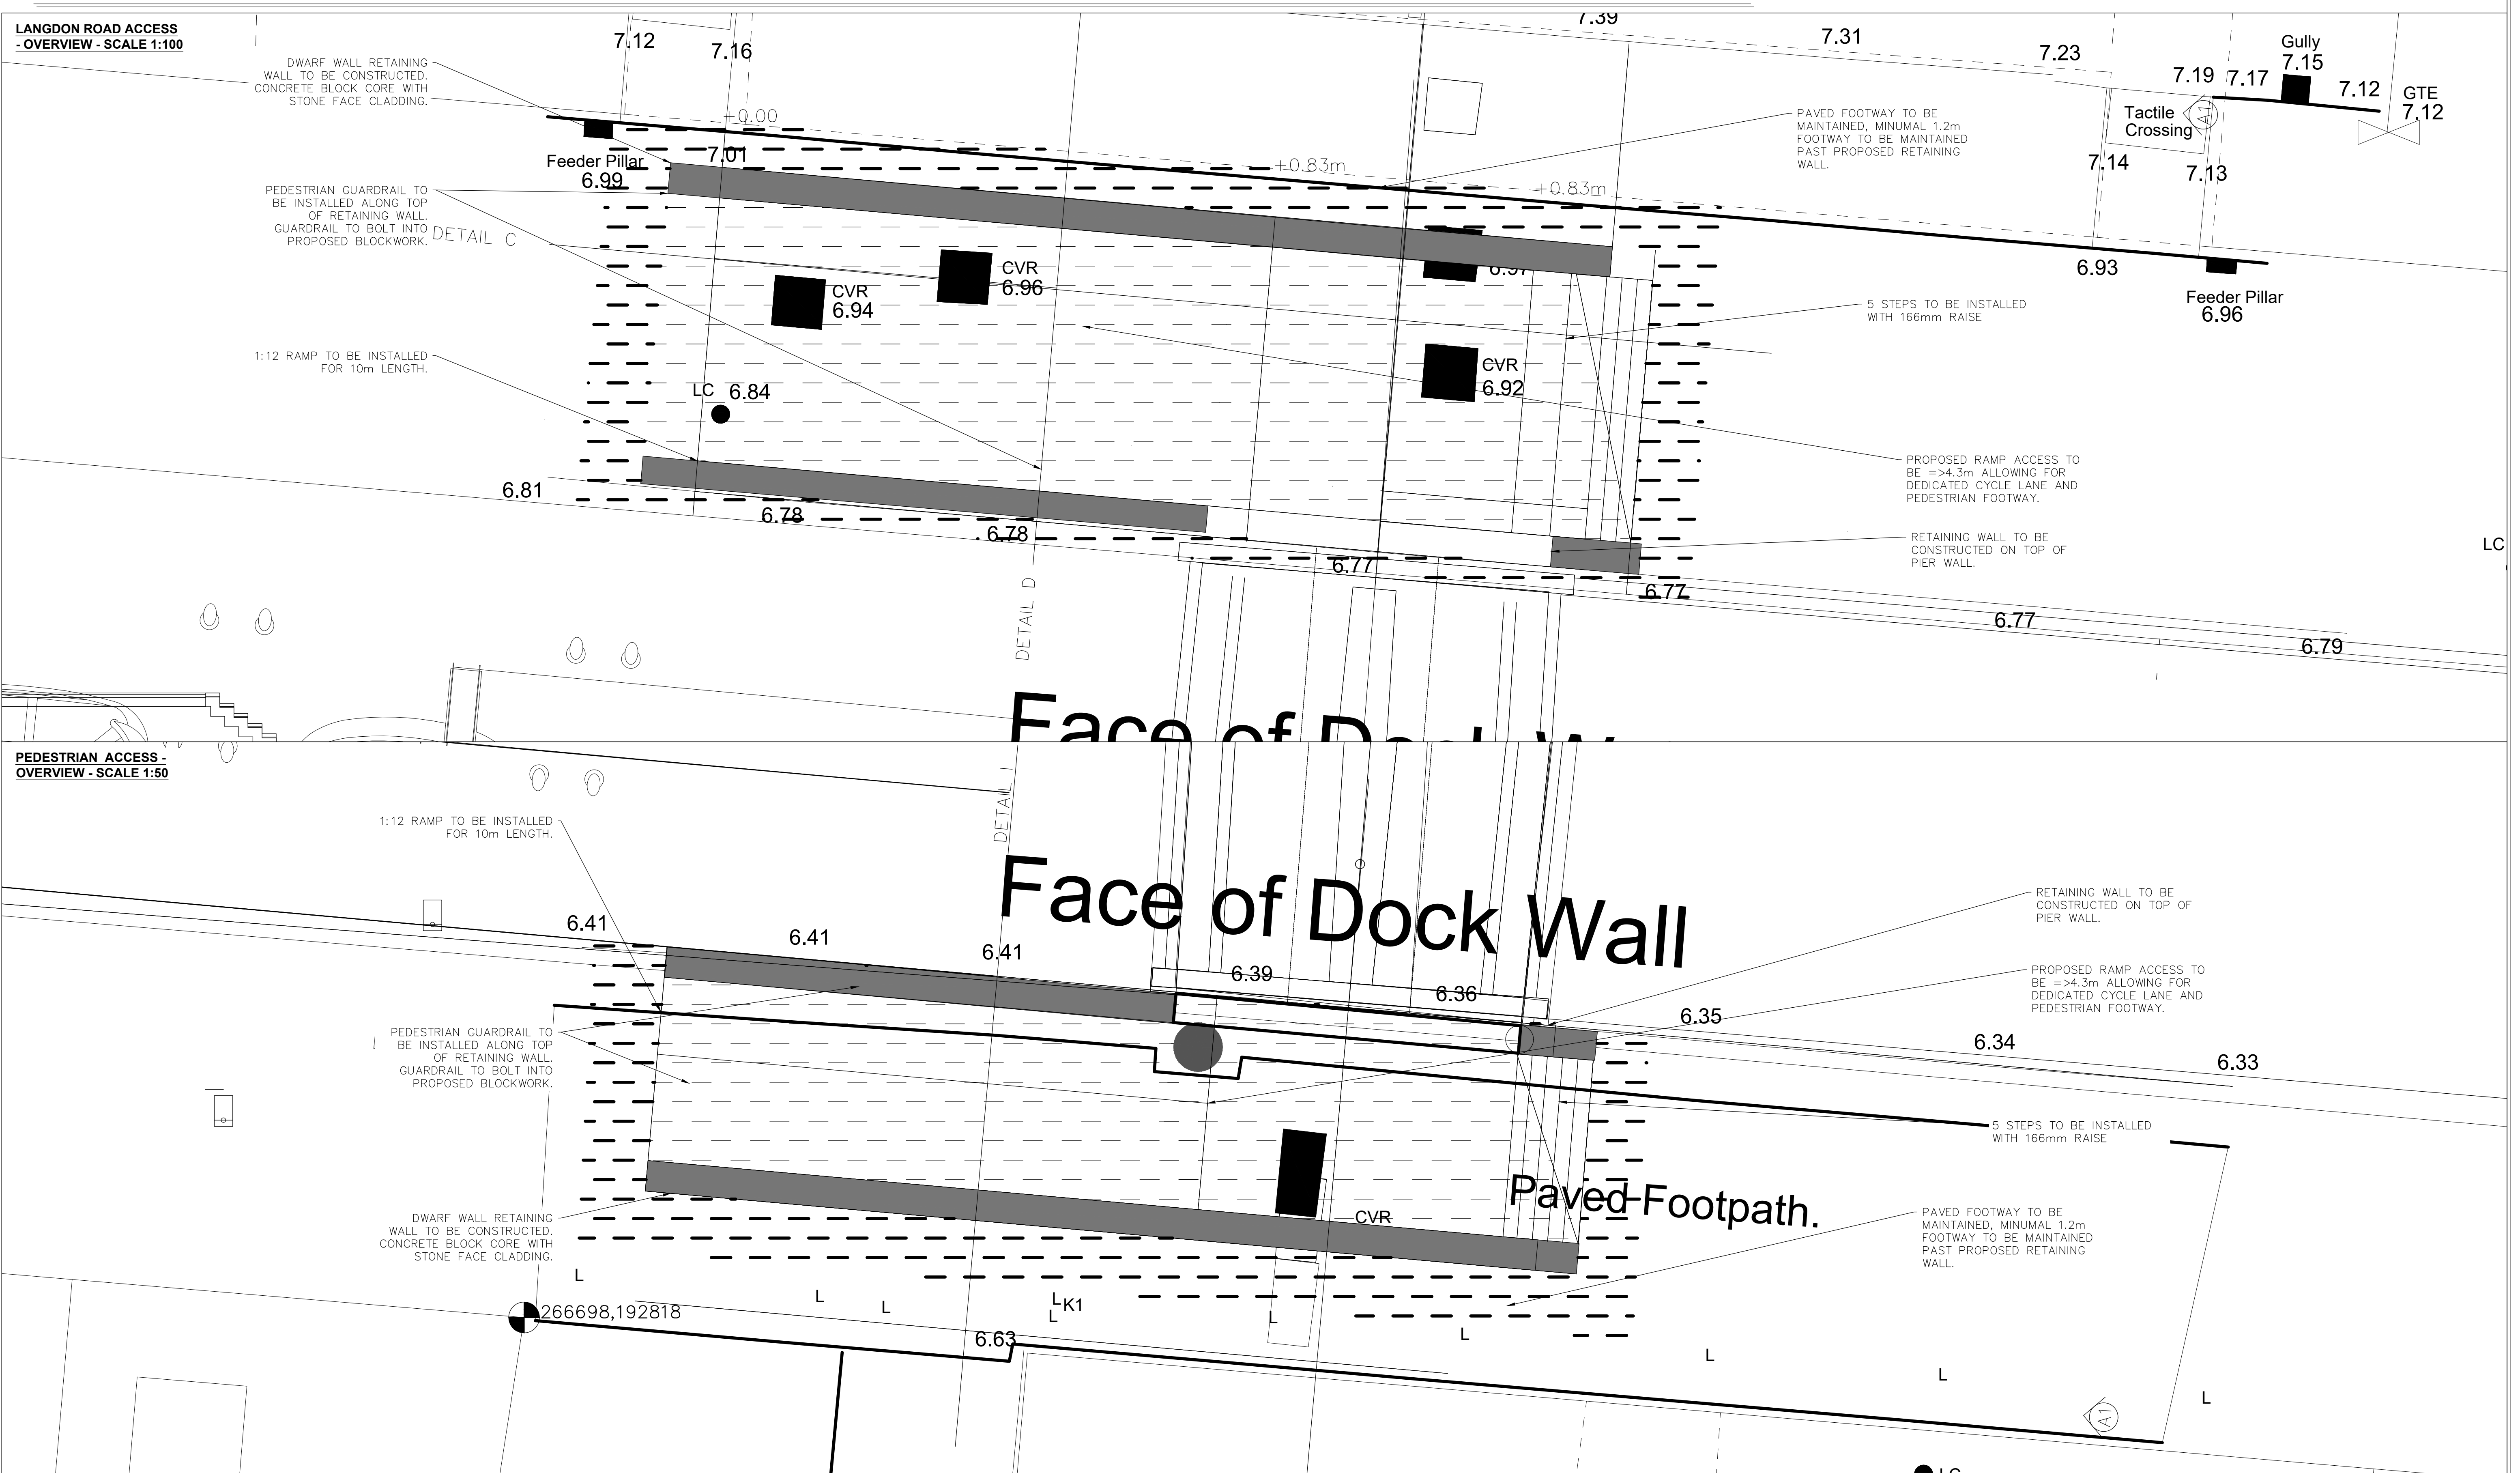

DRAWING TITLE PHASE 3 - PROPOSED RAMP ACCESS TO BRIDGE - OVERVIEW						PROJECT TITLE ACBA6003 - SPRINGFIELD DESIGNS - PEDESTRIAN BRIDGE								DRAWING No. PED1-SPR-DR-C-0007-S1						
						CAD REF.														
DRAWN BY RM 5/23 SCALE						CAD														
CHECKED xxx x/xx SHOWN						PROJECT PHASE PHASE REV.								REV. DESCRIPTION BY DATE						