

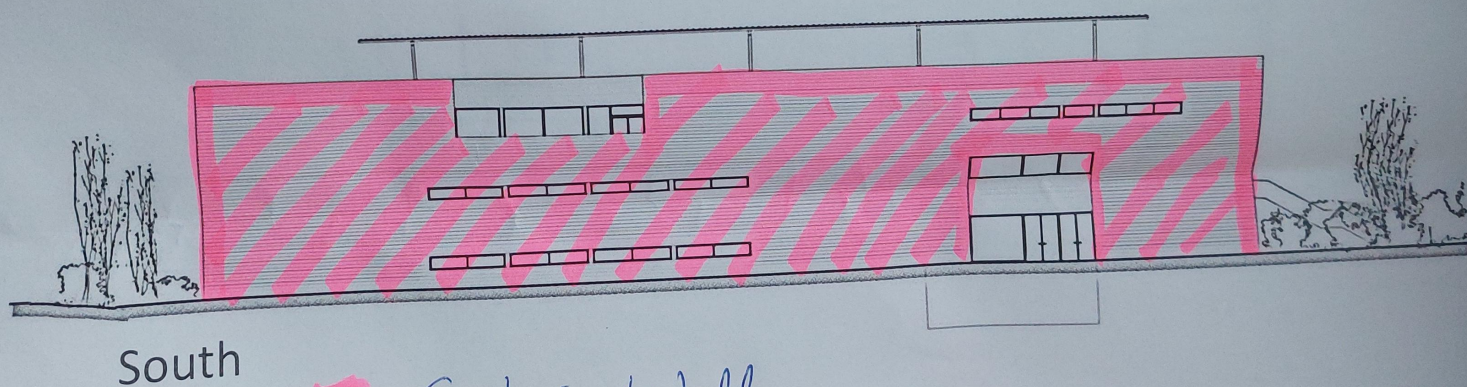
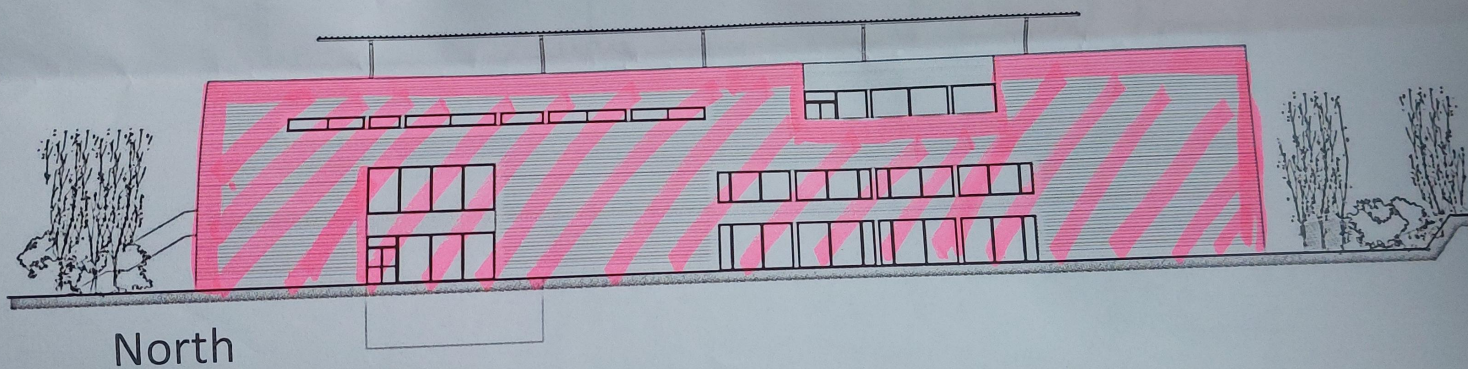
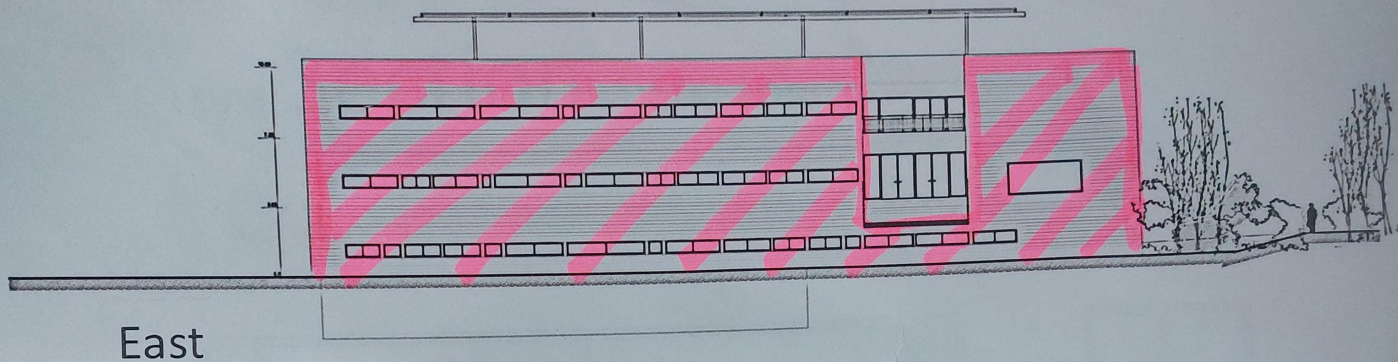


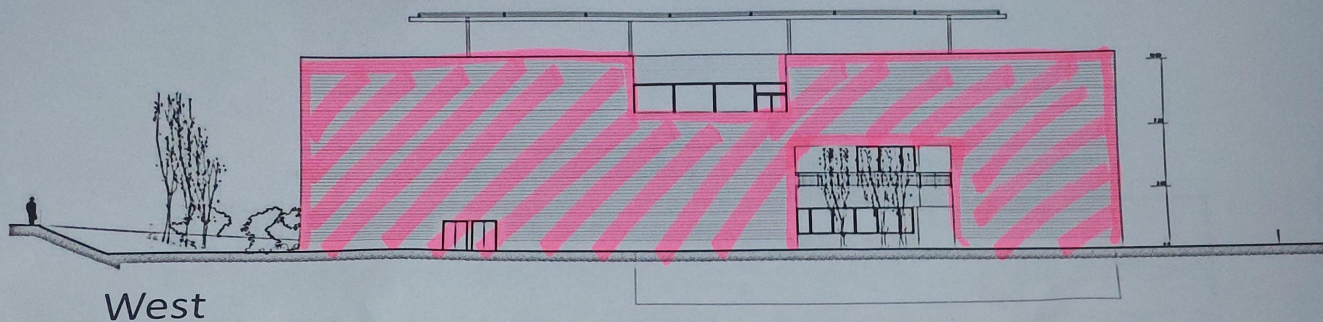


 = Curtain Wall



Elevations 1:500 approx

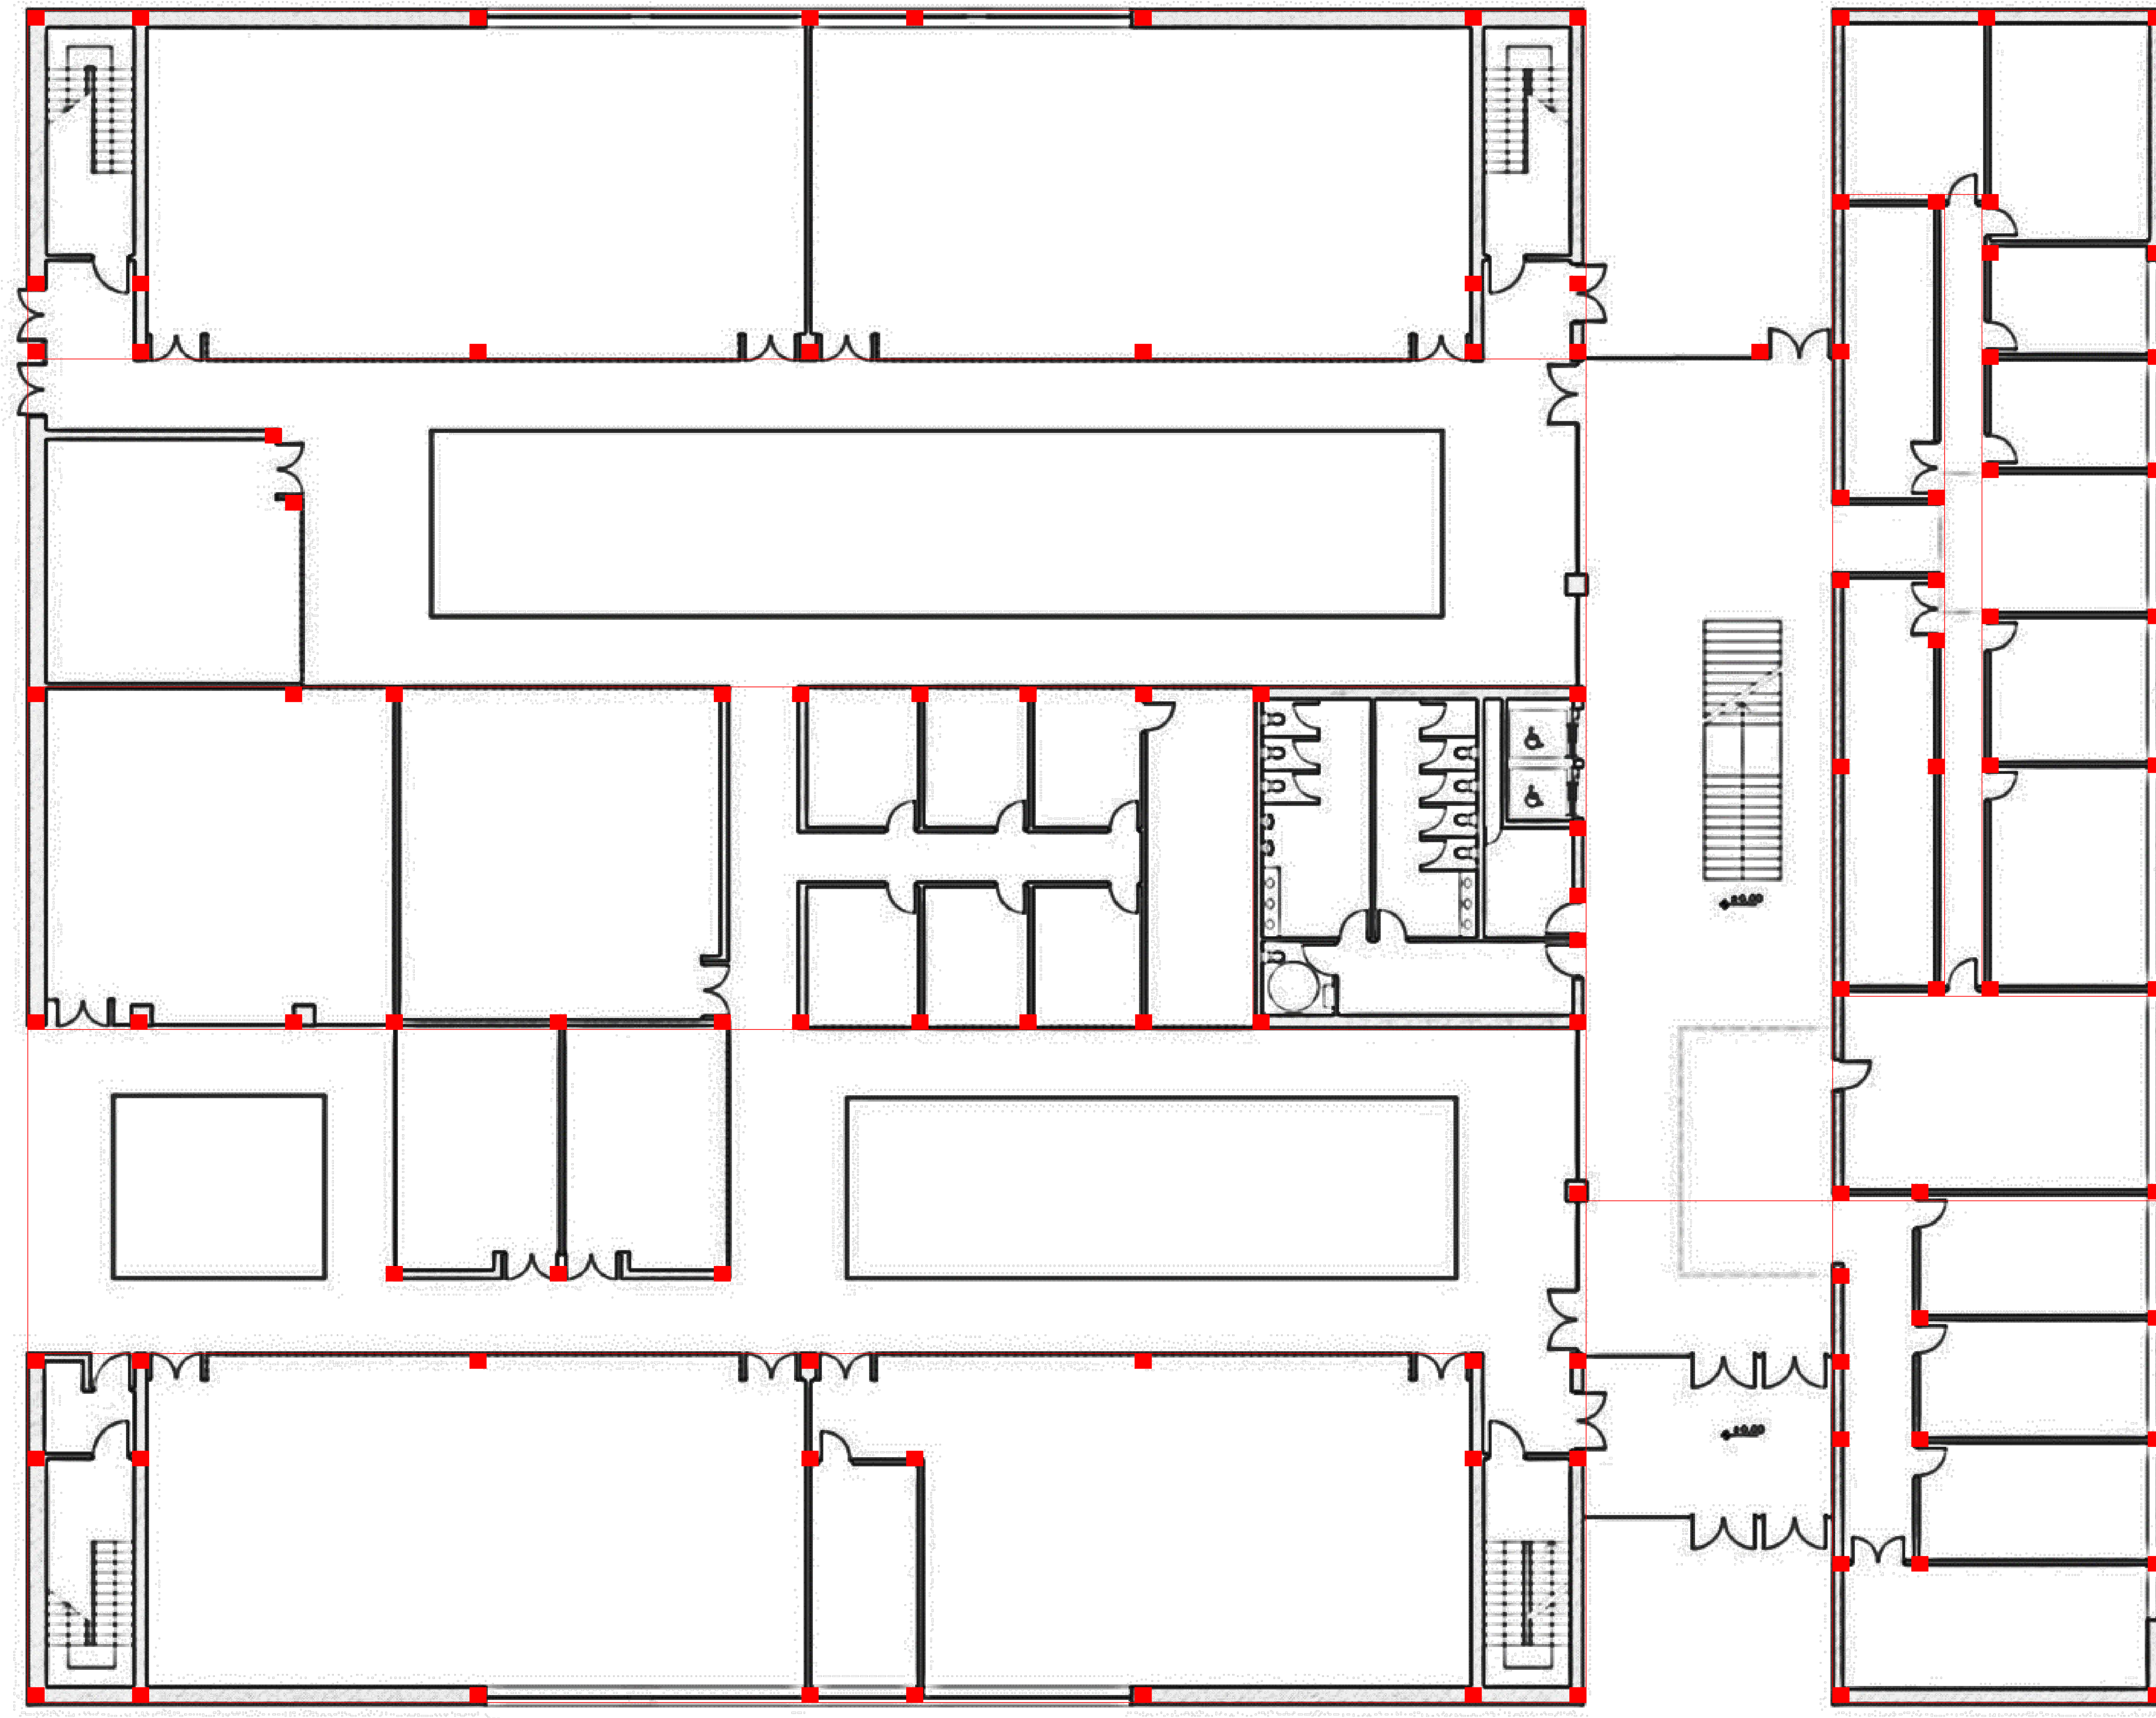

Ground Floor **Plan** 1:500 approx

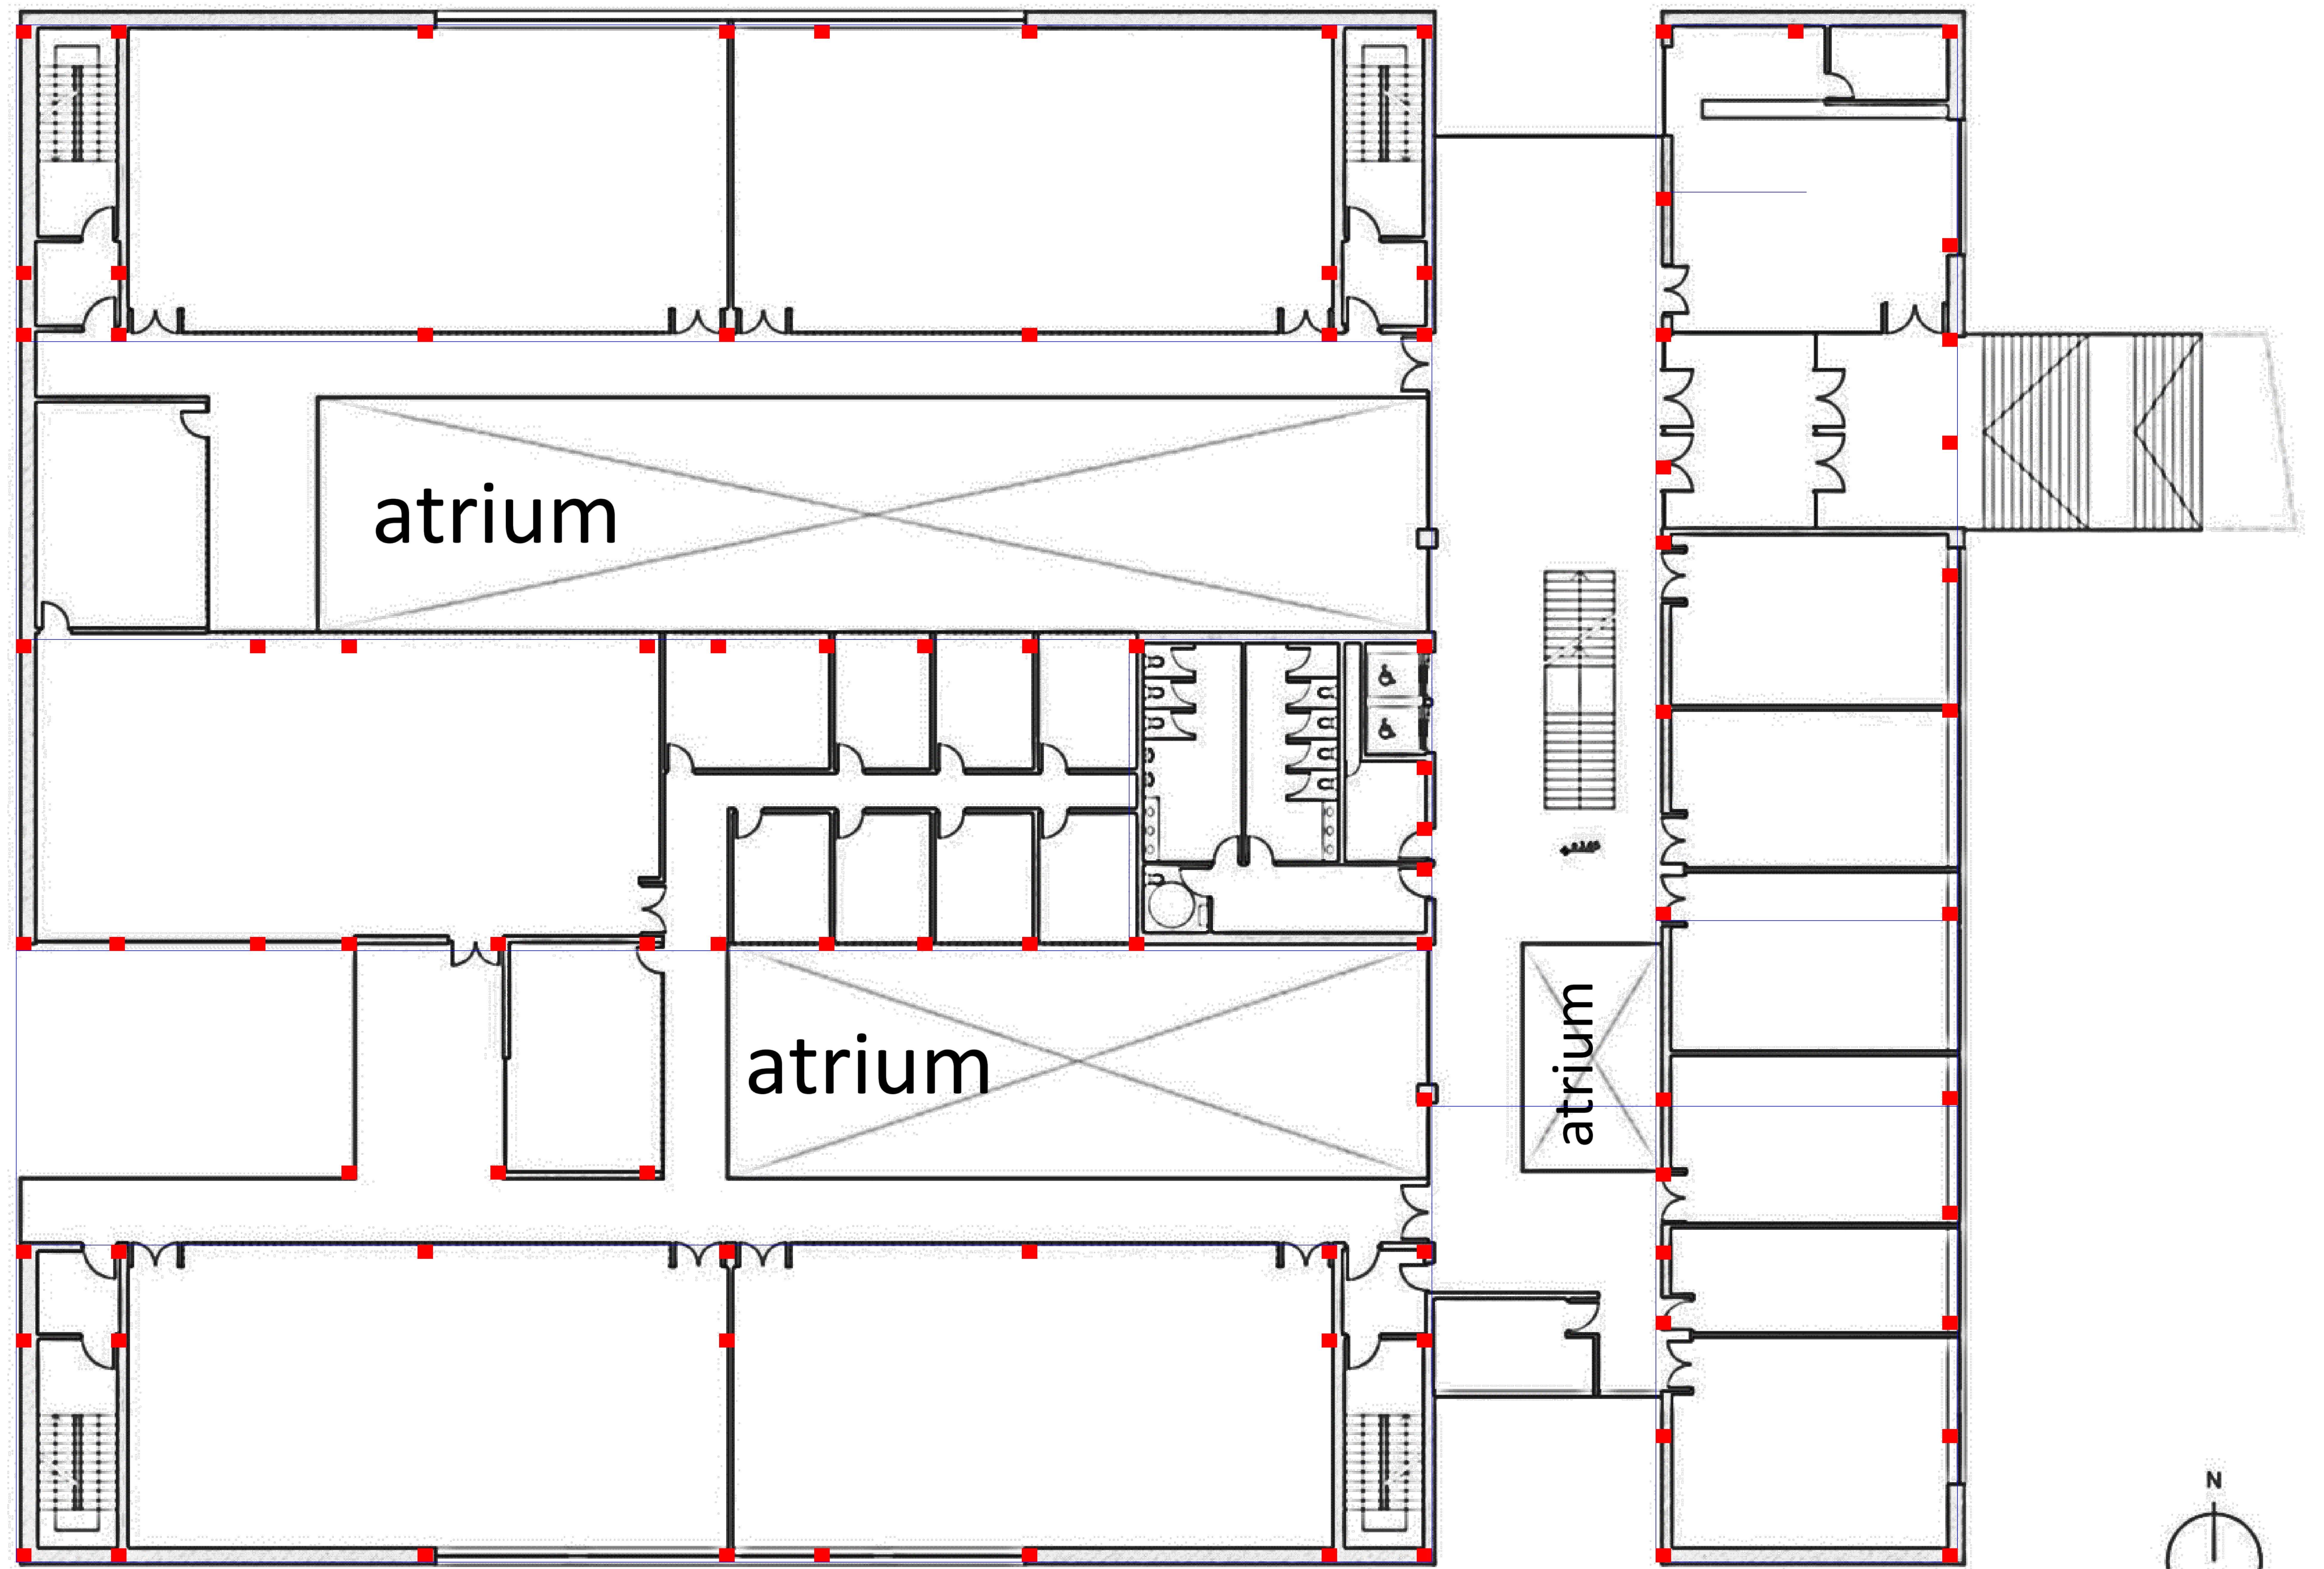

First Floor **Plan** 1:500 approx

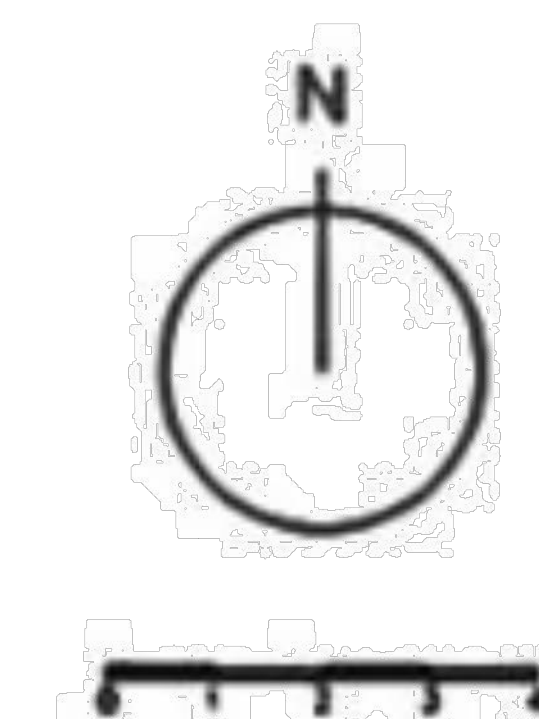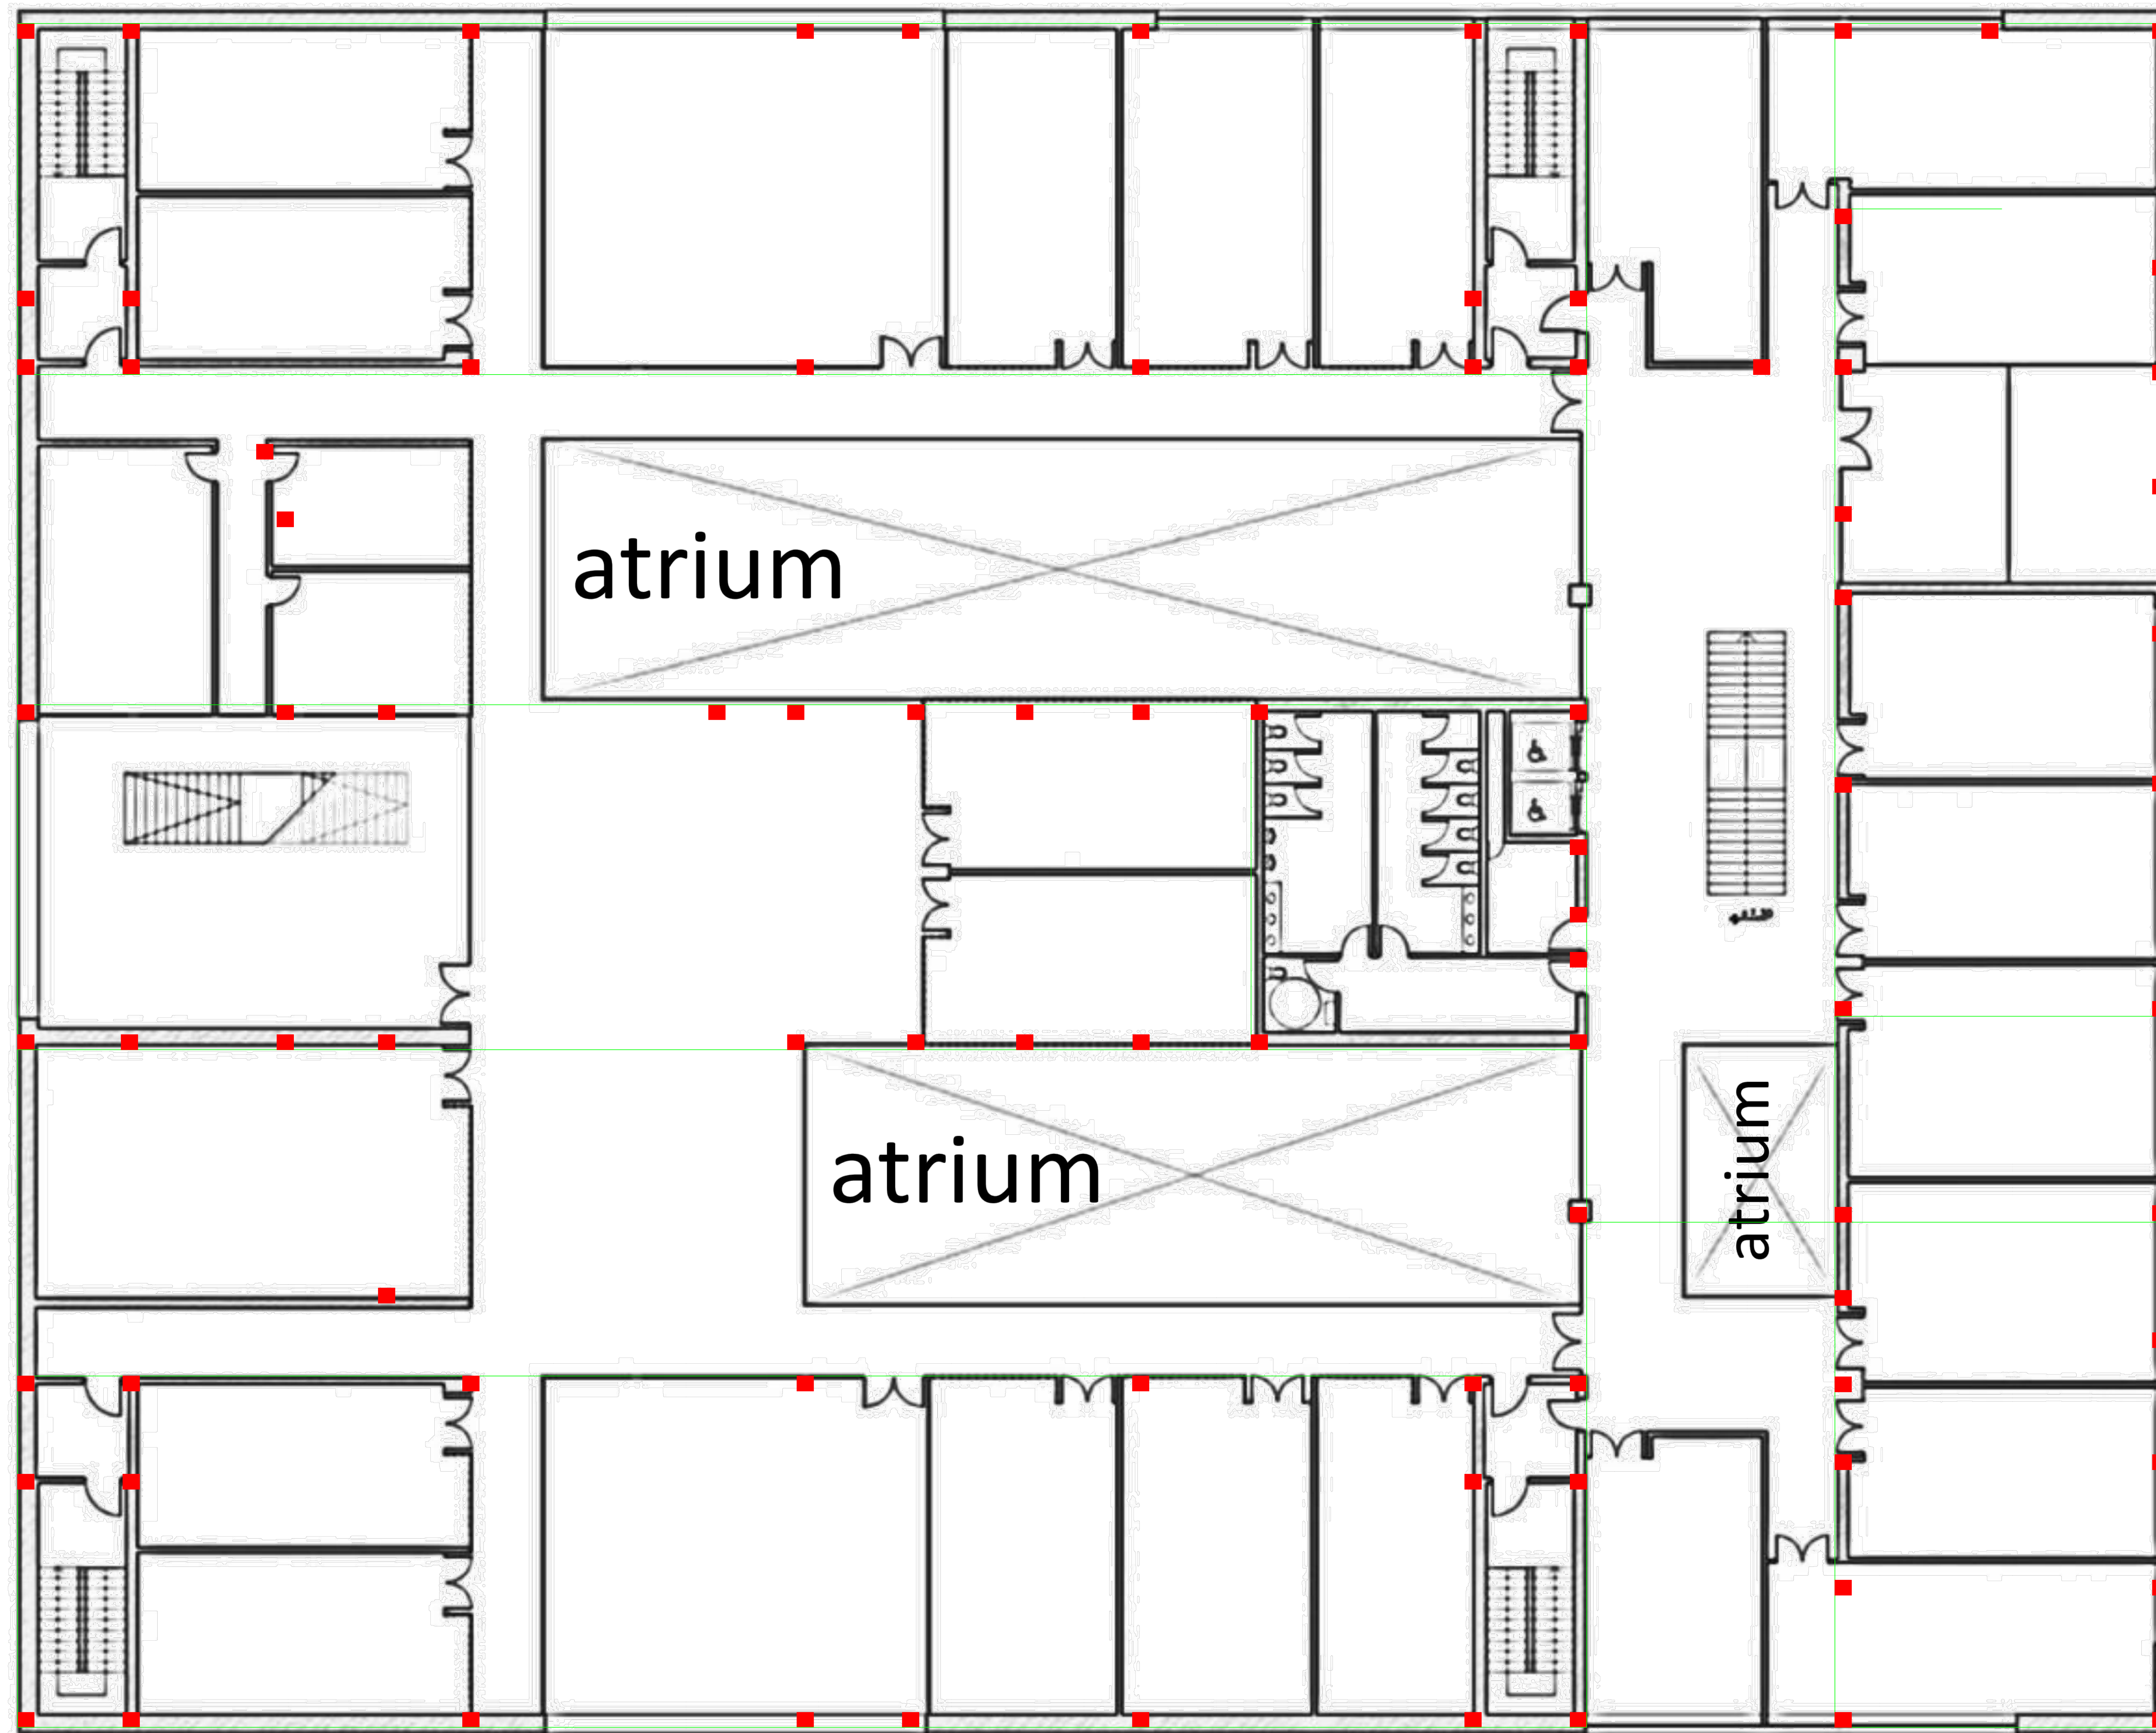

Second Floor **Plan** 1:500 approx