



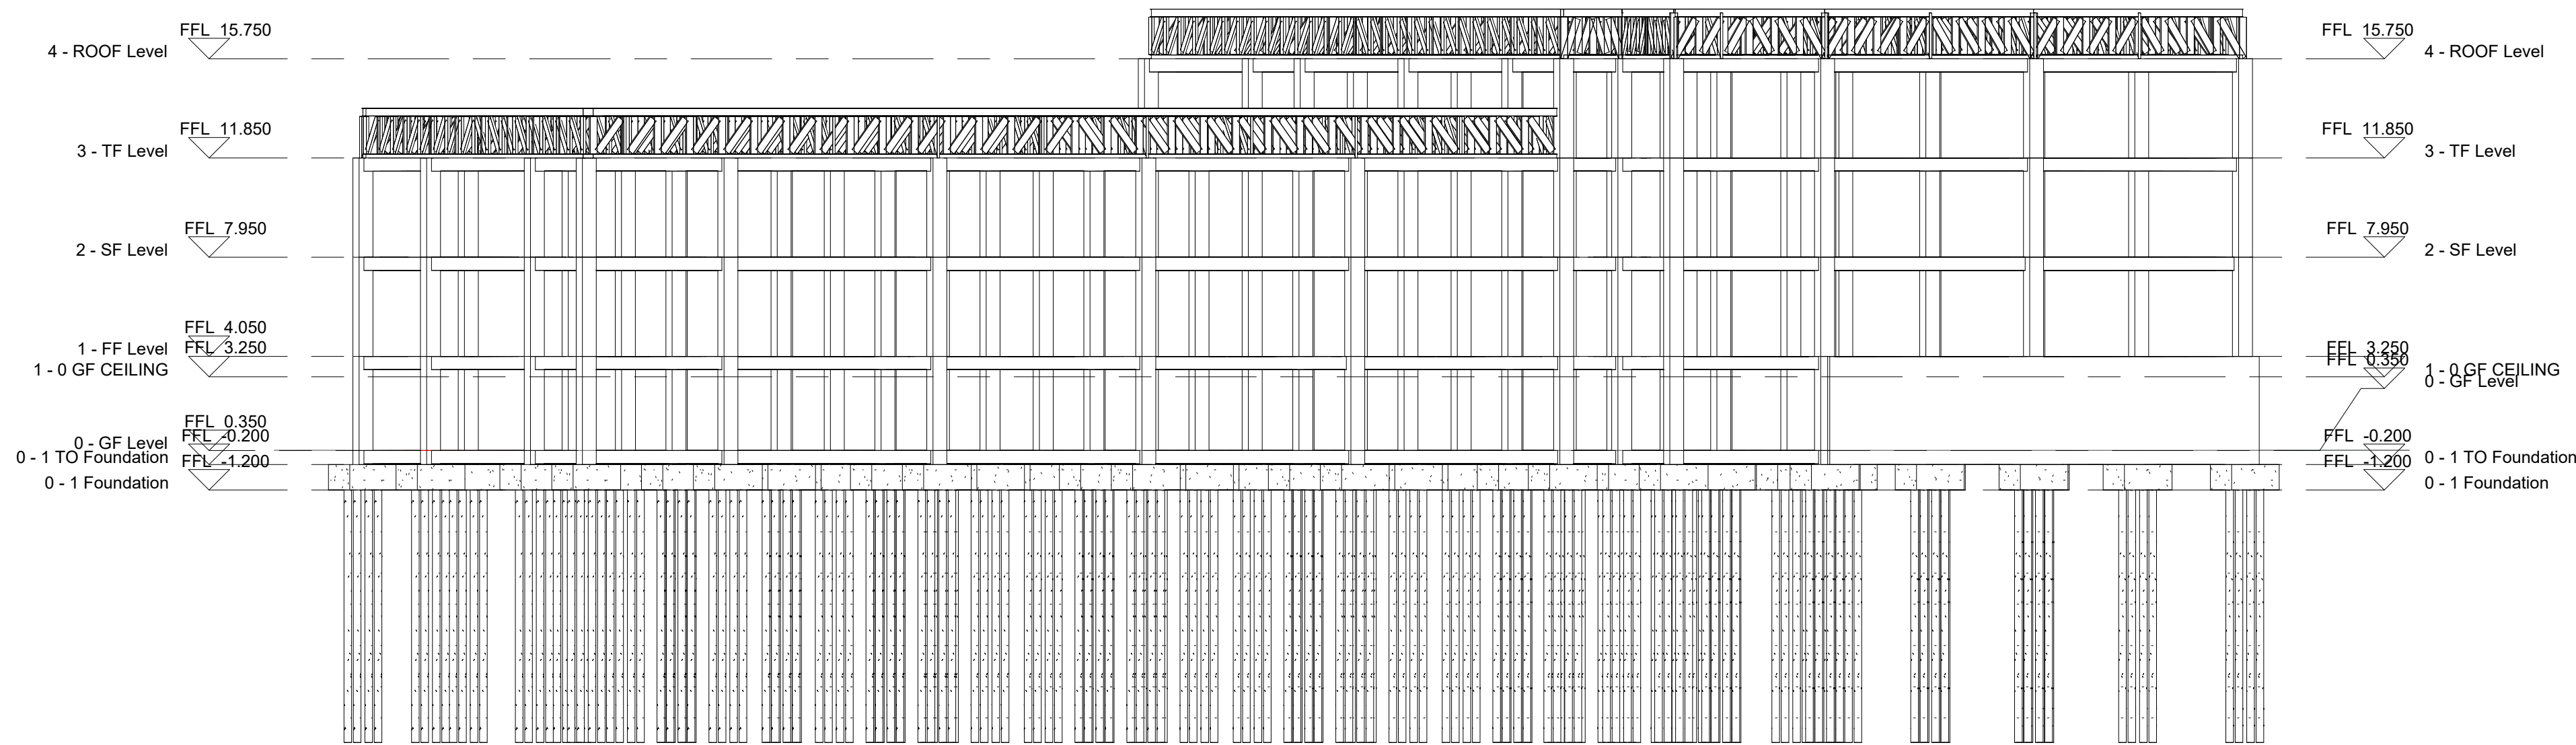

1 East
1 : 200

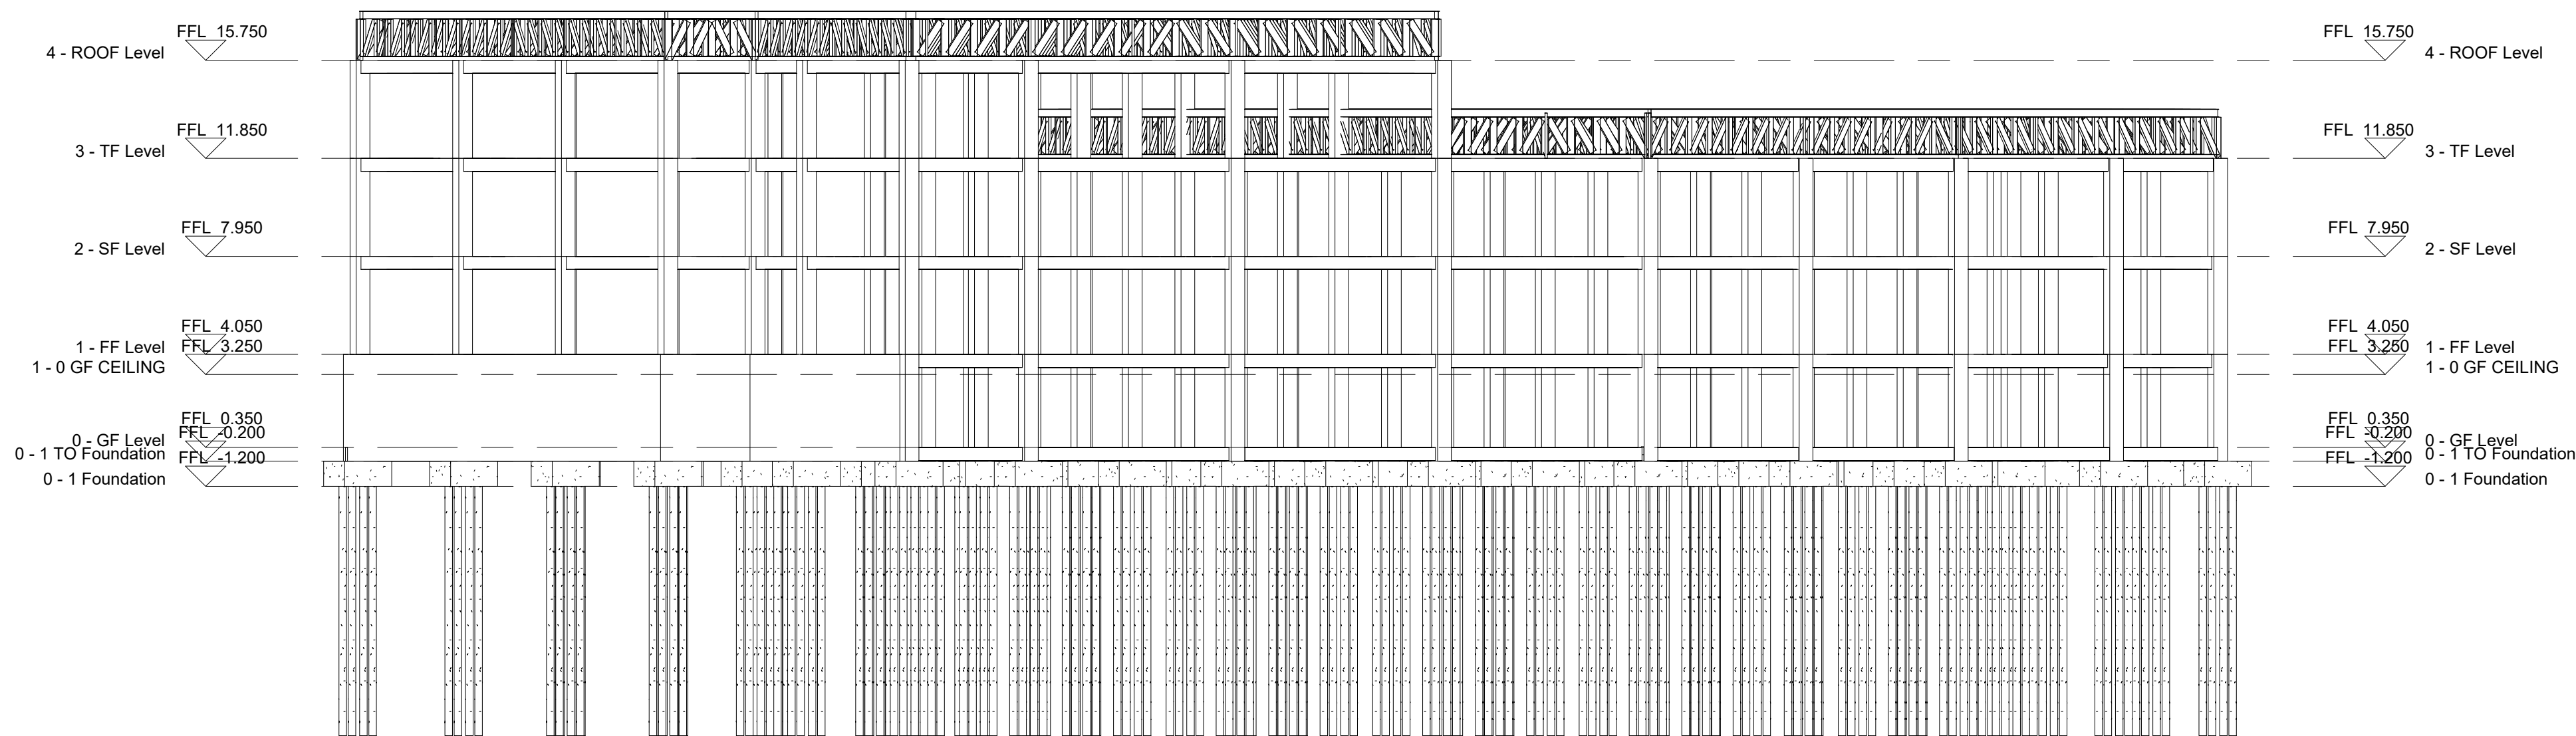

2 West
1 : 200