


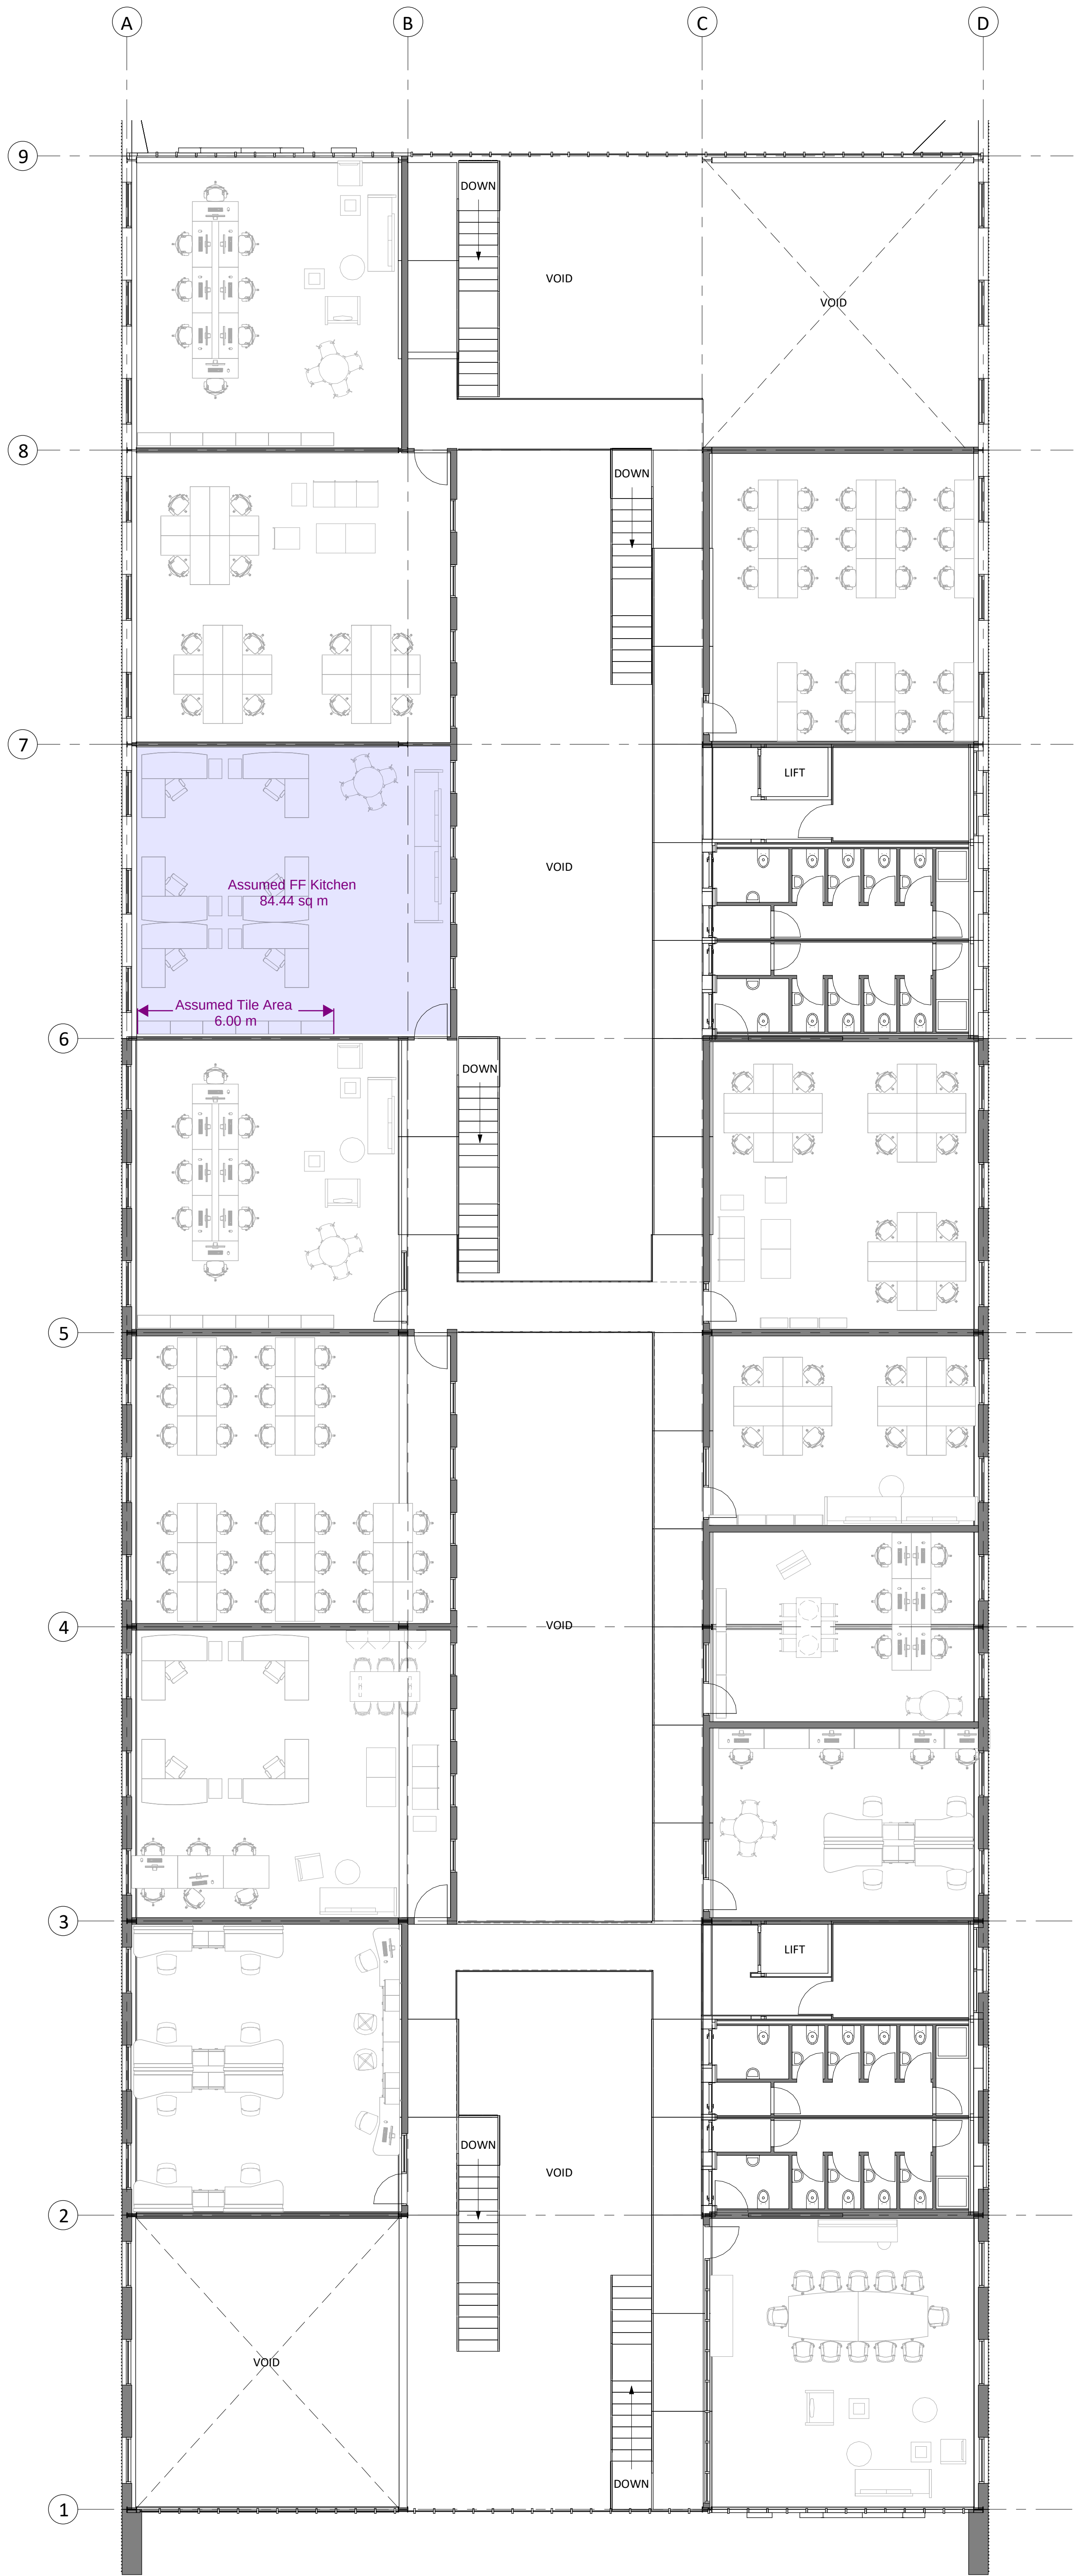

PL	PL02	02.03.21	Planning Issue
S1	P01	09.10.20	Planning Issue
STATUS	REV	DATE	DESCRIPTION
CLIENT	UWTSD		
REVISOR			RC
CHECKED BY			PW
ORIGINATOR NO			152481

CONSULTANT
STRIDE TREGLOWN
www.stridetreglow.com © Stride Treglow Limited 2017
PROJECT
Innovation Matrix
SA1

DRAWING TITLE
First Floor Layout - Full Building

SUITABILITY STATUS PL : PLANNING	SCALE 1 : 100 @ A1
PROJECT ORIGINATOR ZONE LEVEL TYPE ROLE CLASS NUMBER 152481-STL-XX-XX-DR-A-XXXX-PL_0502	REVISION PL02