


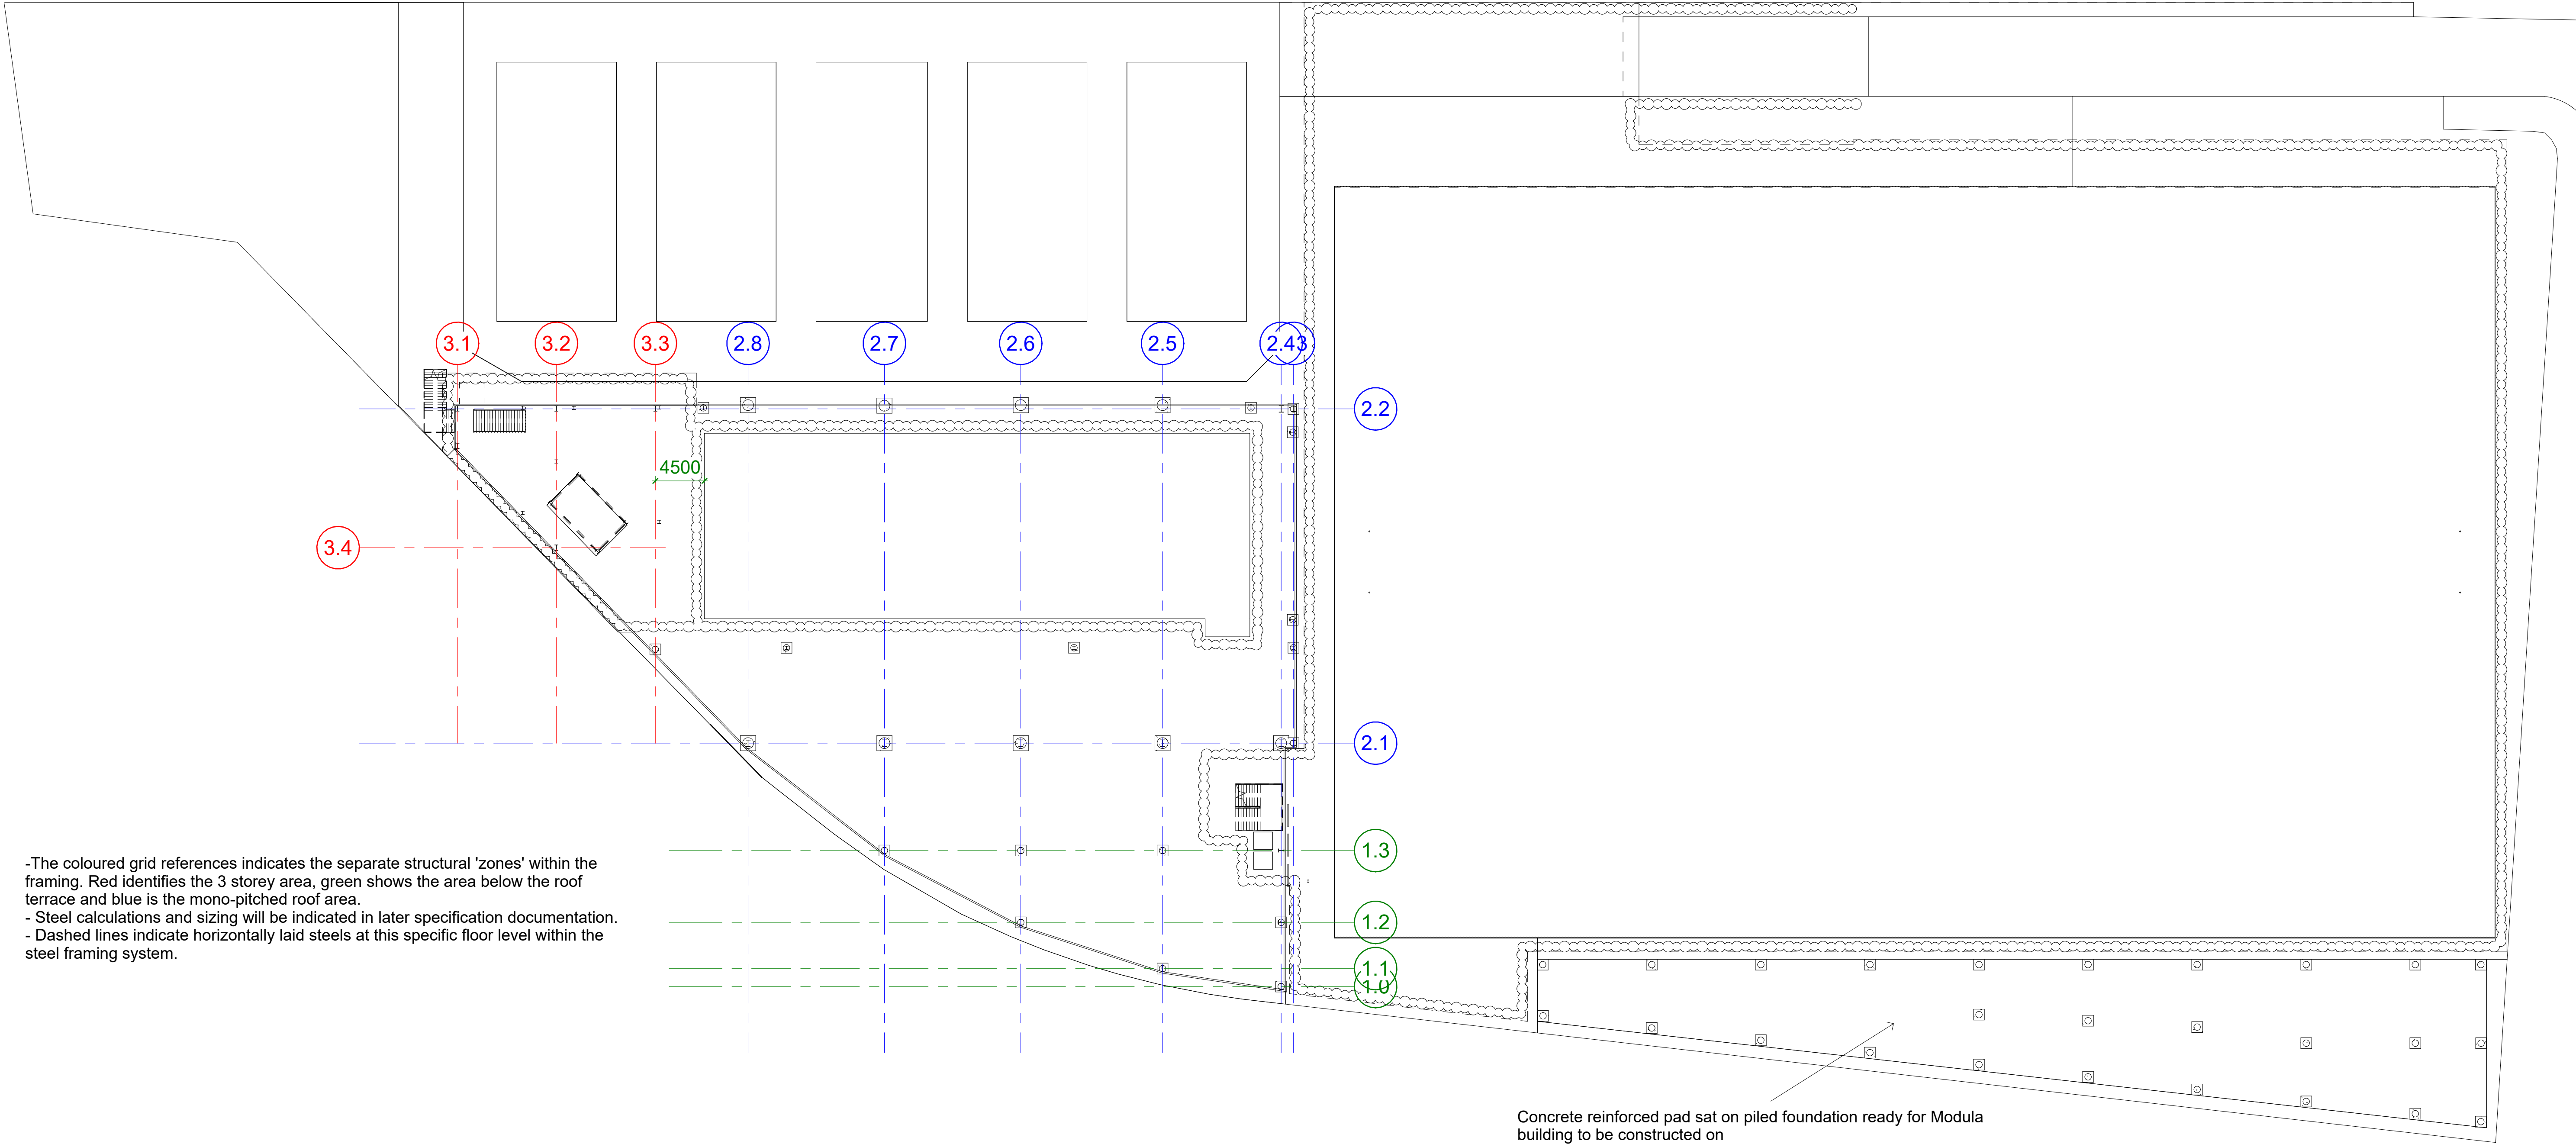

-The coloured grid references indicates the separate structural 'zones' within the framing. Red identifies the 3 storey area, green shows the area below the roof terrace and blue is the mono-pitched roof area.
- Steel calculations and sizing will be indicated in later specification documentation.
- Dashed lines indicate horizontally laid steels at this specific floor level within the steel framing system.

Ground Floor
1 : 300