



www.autodesk.com/revit

Consultant
Address
Address
Phone
Fax
e-mail

Consultant
Address
Address
Phone
Fax
e-mail

Consultant
Address
Address
Phone
Fax
e-mail

Consultant
Address
Address
Phone
Fax
e-mail


[illegible]

J.H.Albrighton
Riverside Health
Centre

6003-APEX-XX-GF-M3-C-001-S01-01

Project number	6003
Date	01.05.24
Drawn by	J.H.A
Checked by	G.T
S.1	
Scale	1 : 100

01/05/2024 12:52:04

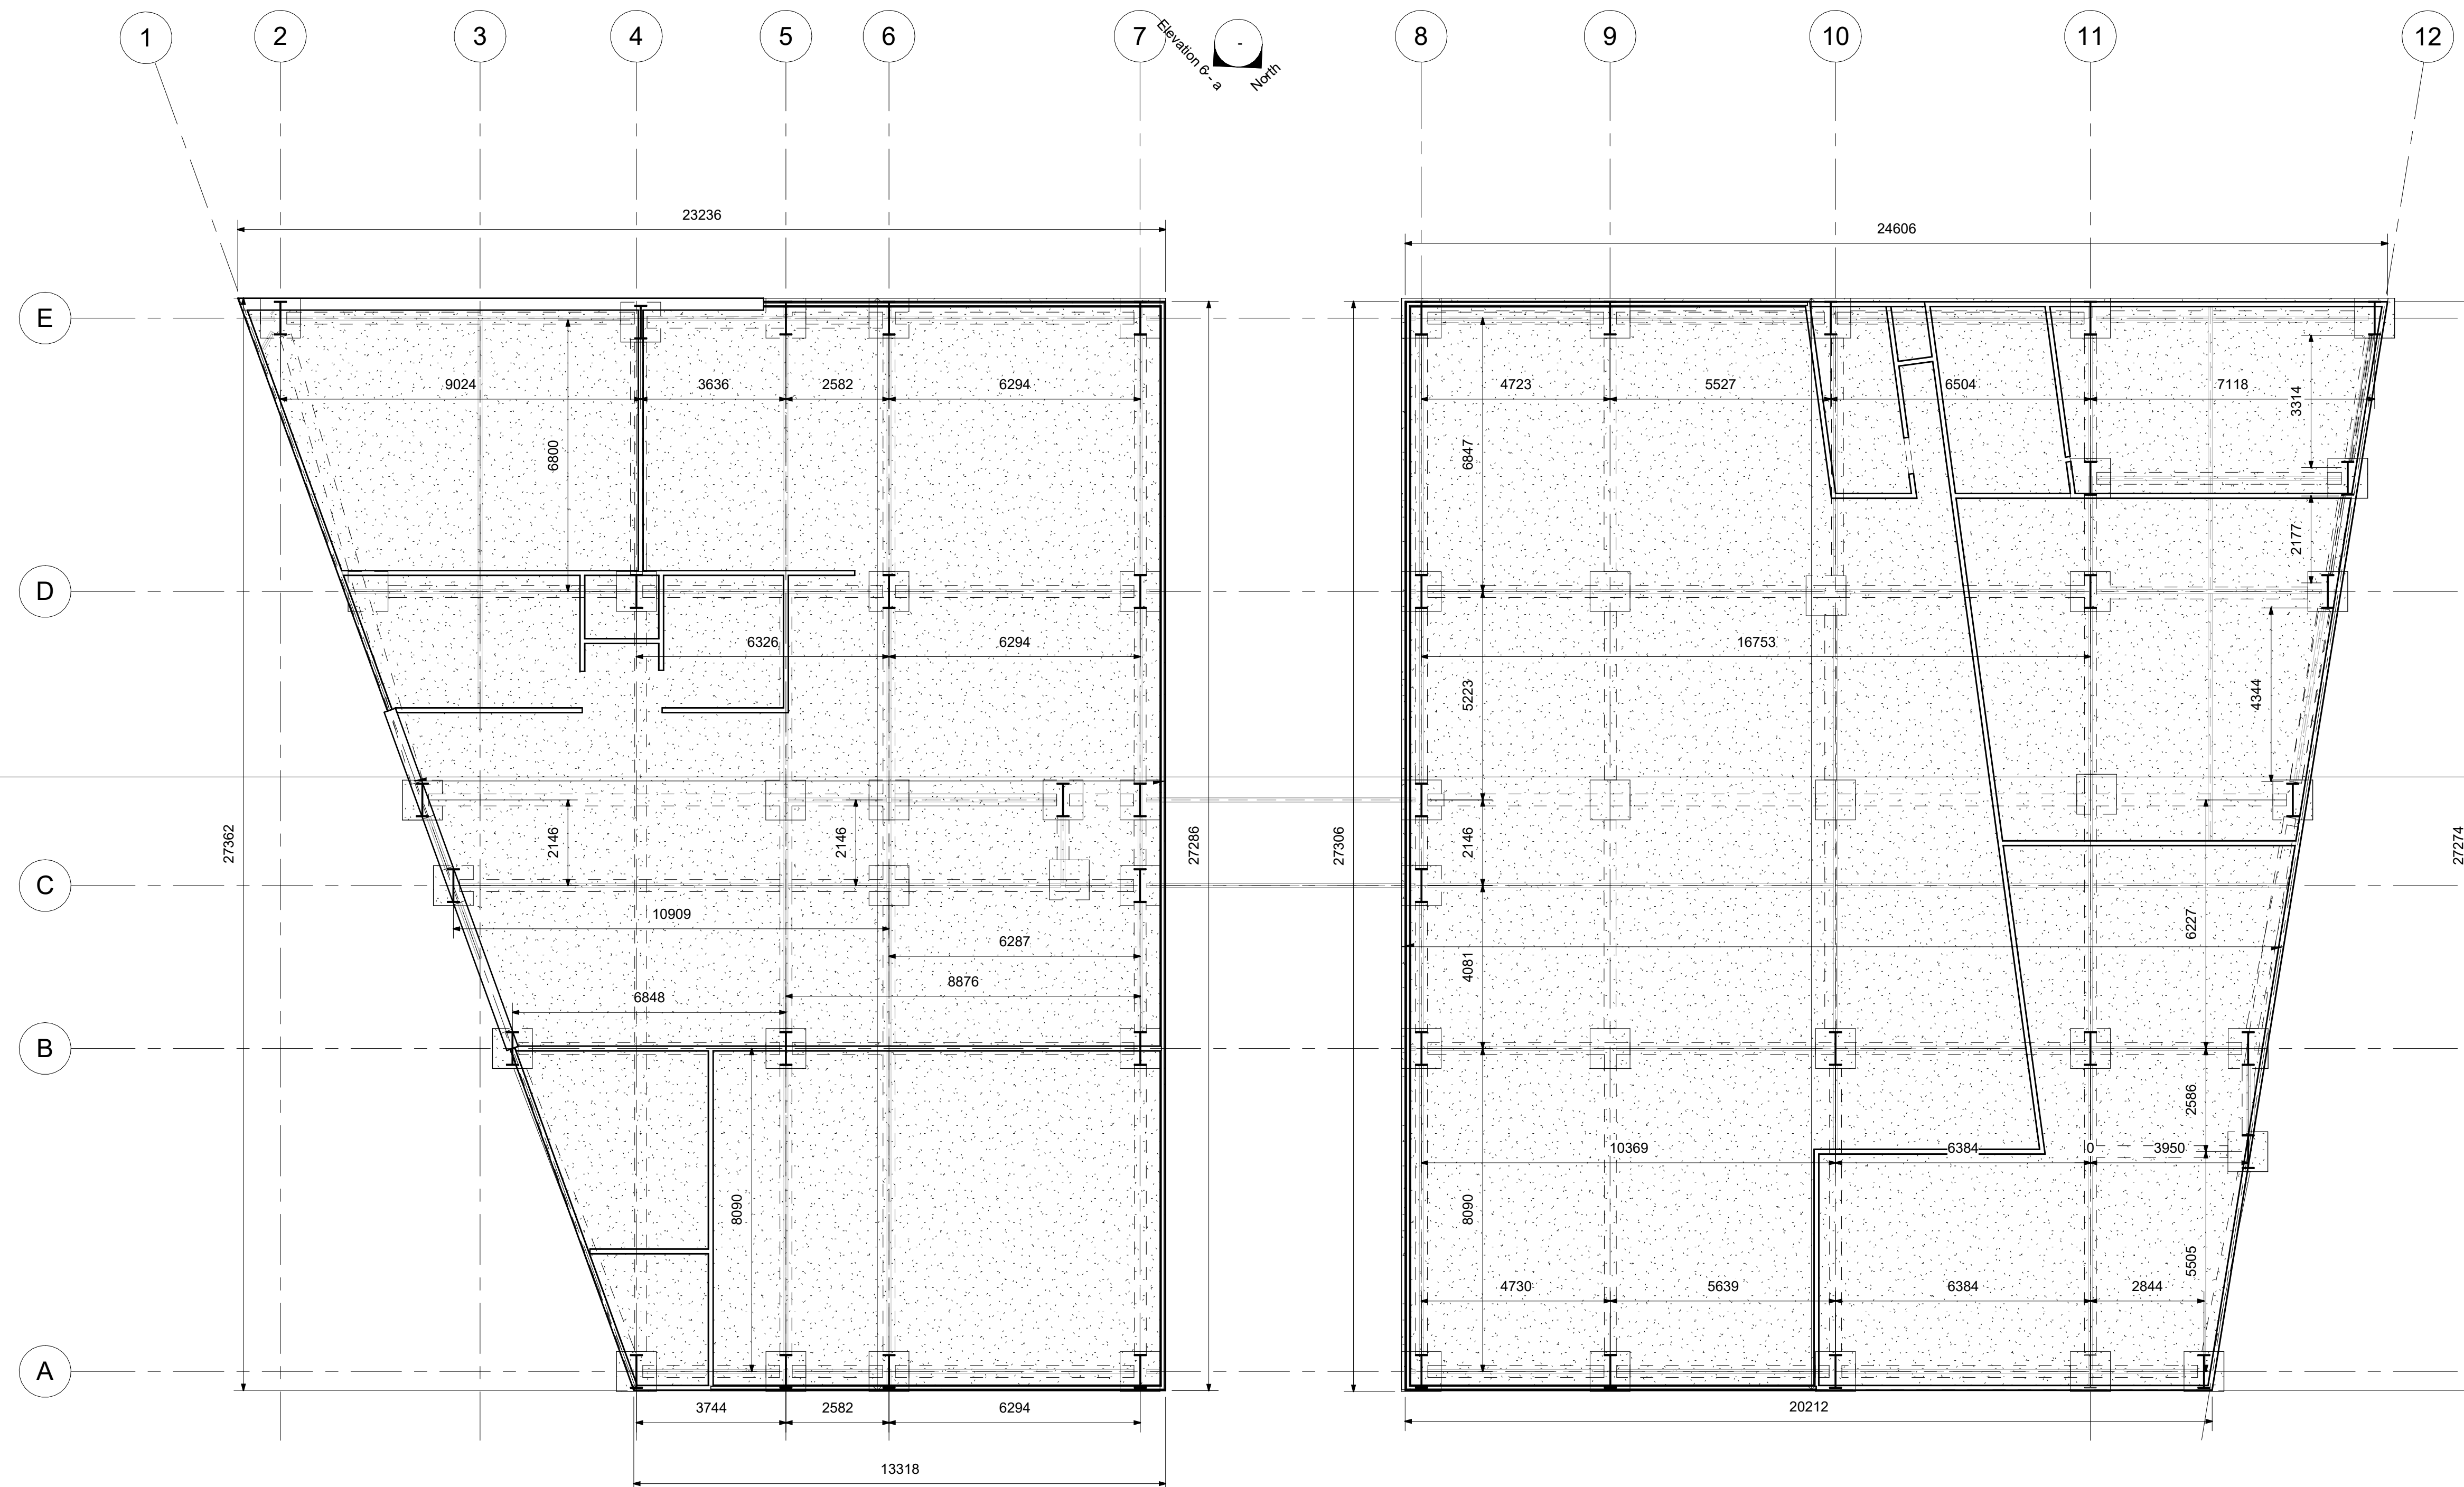

1 Level 0-Ground Floor
1 : 100