


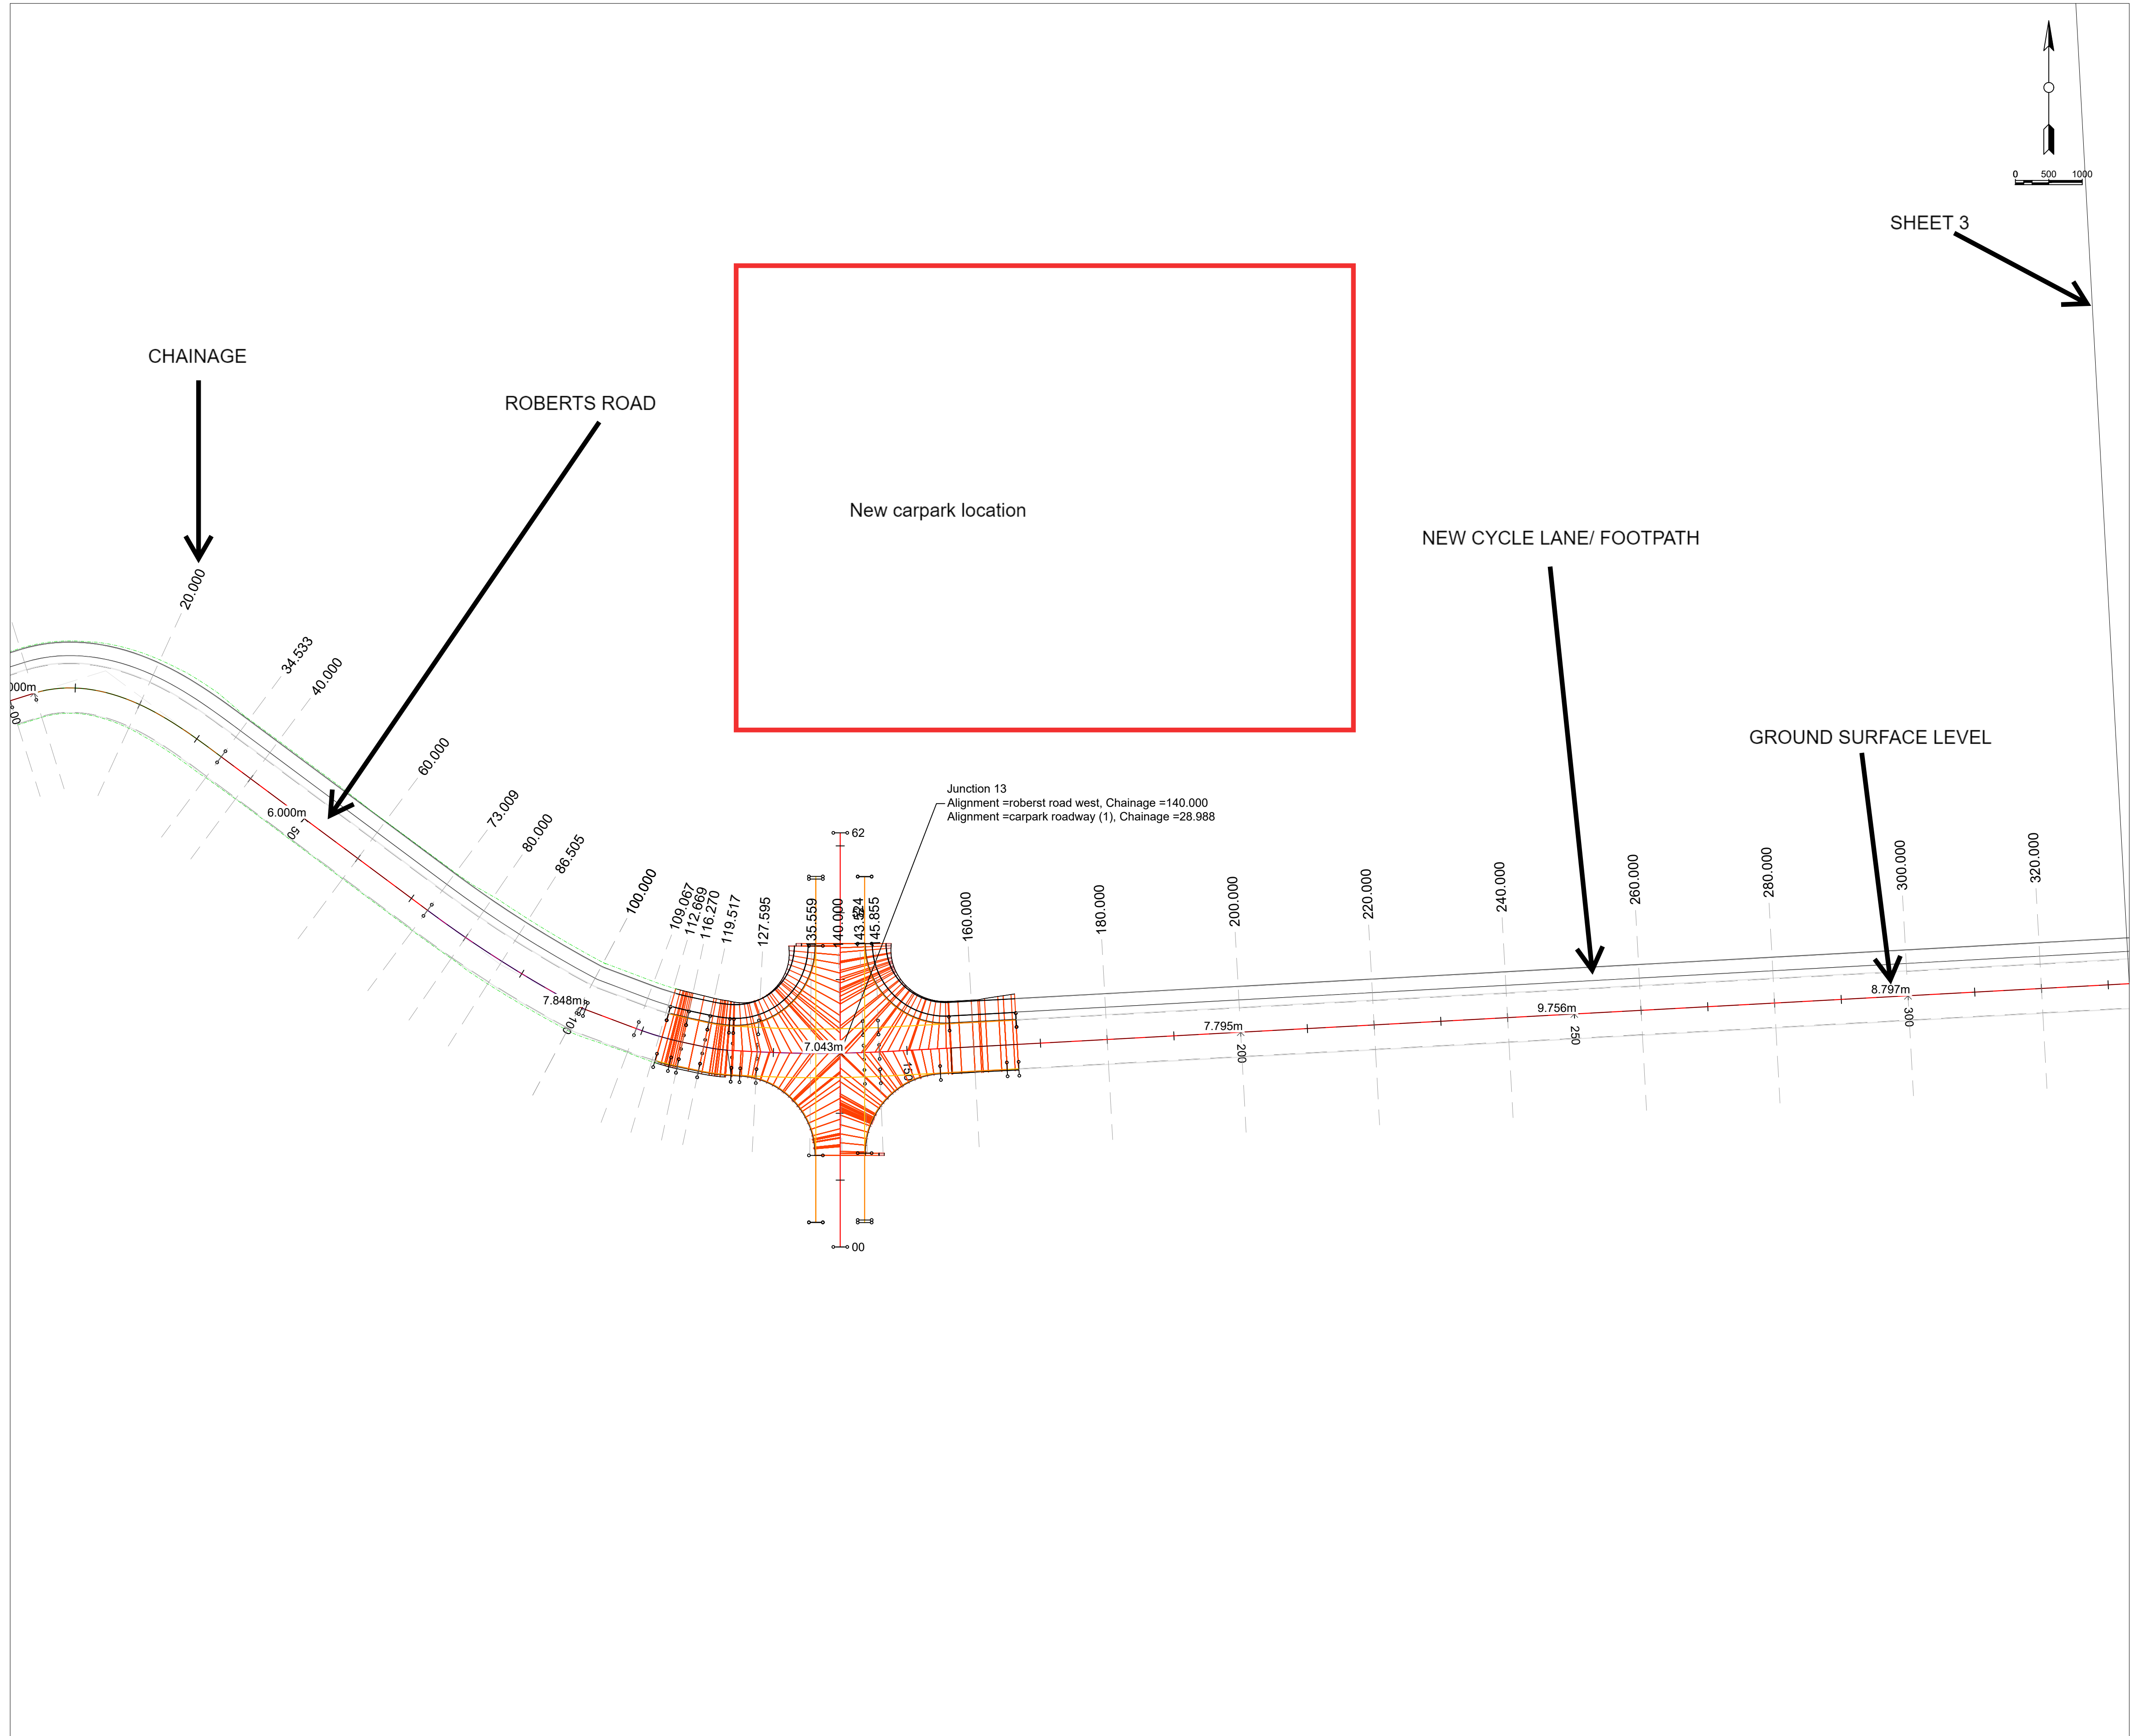

General Notes

No.	Revision/Issue	Date

F1

GRAJ Construction

Project Name and Address

#####

Project

#####

Date

26.04.2021

Scale

1:500

Sheet

2