


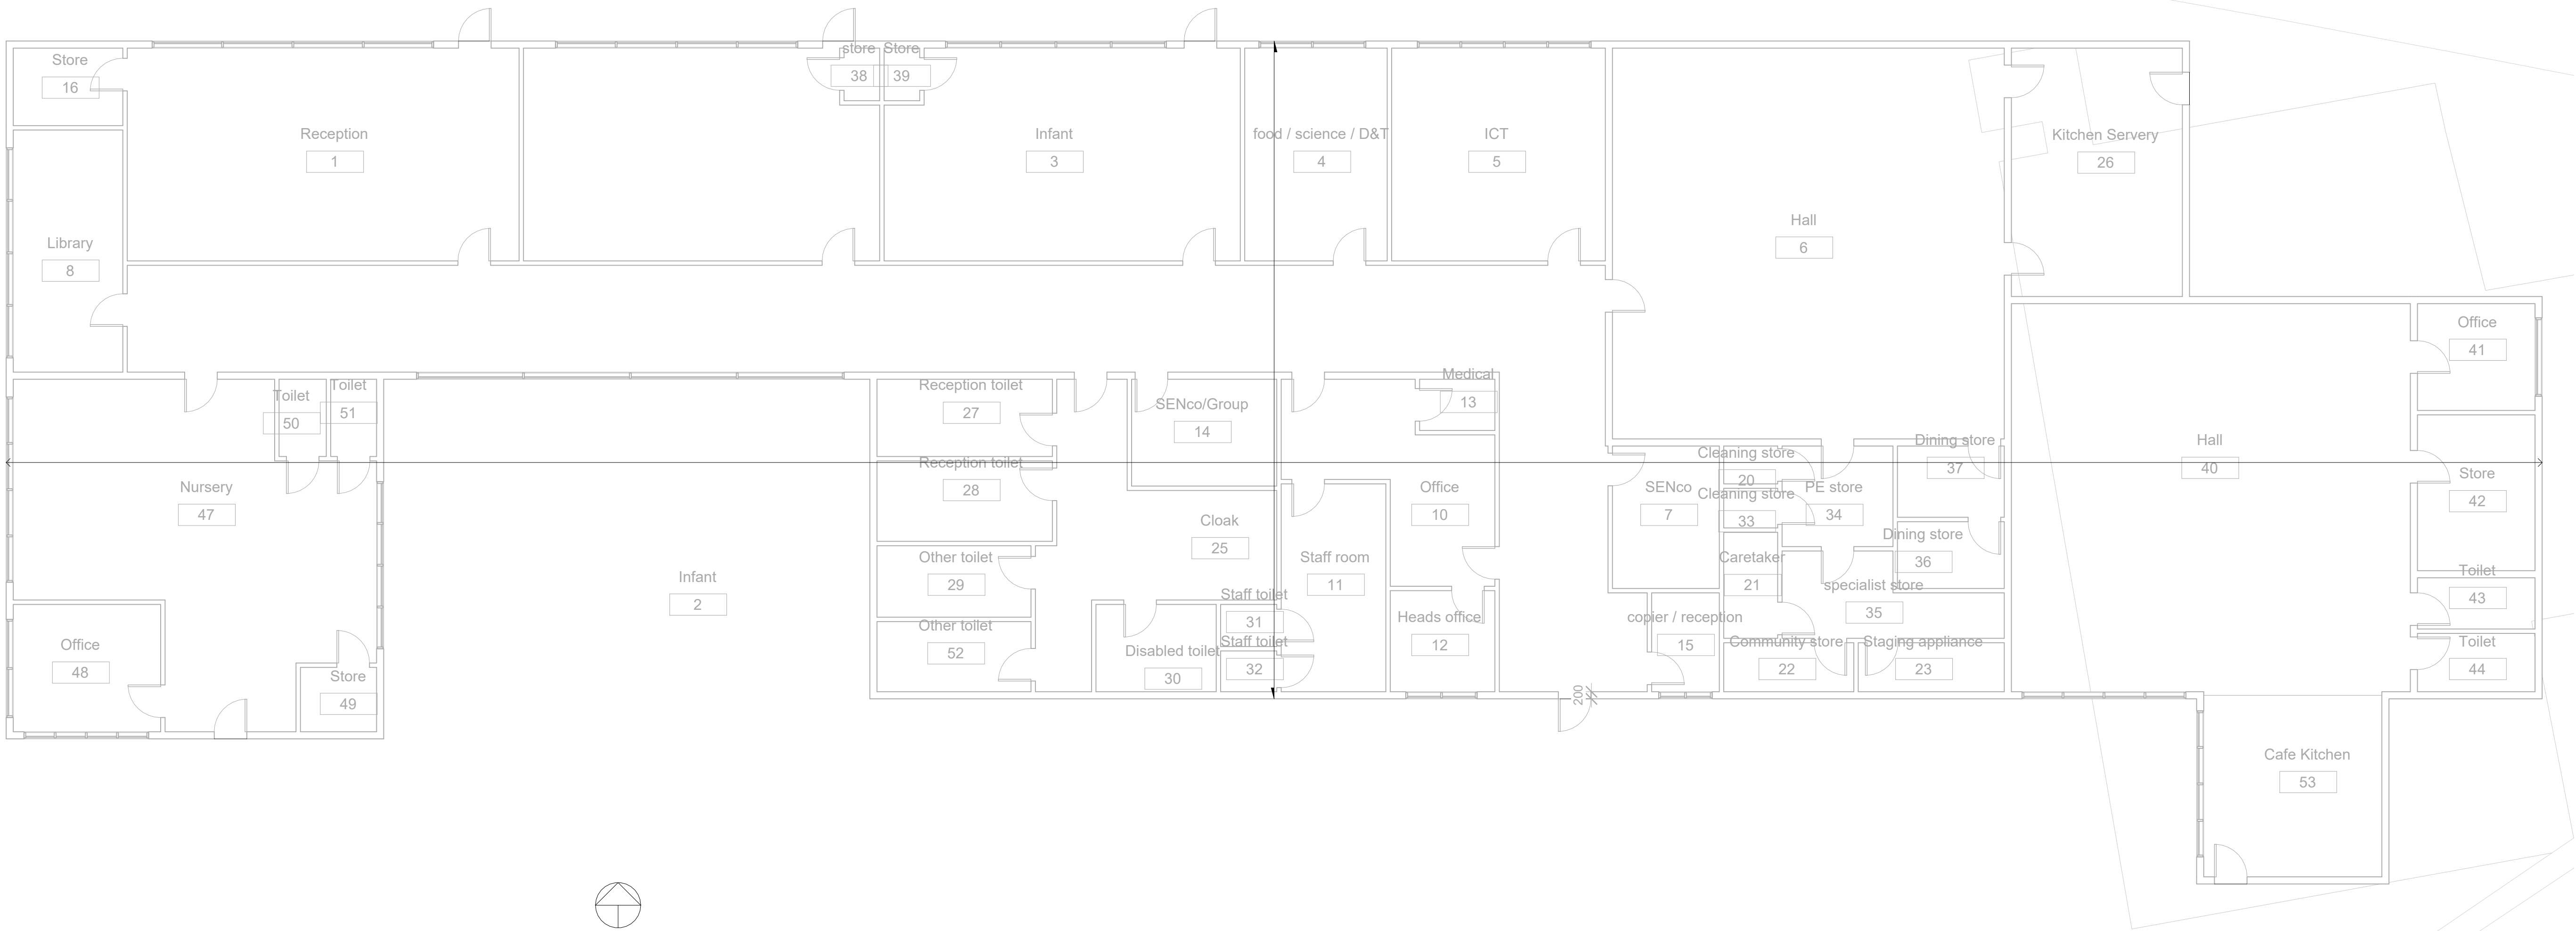

1 00 - Primary structure plan
1 : 100