

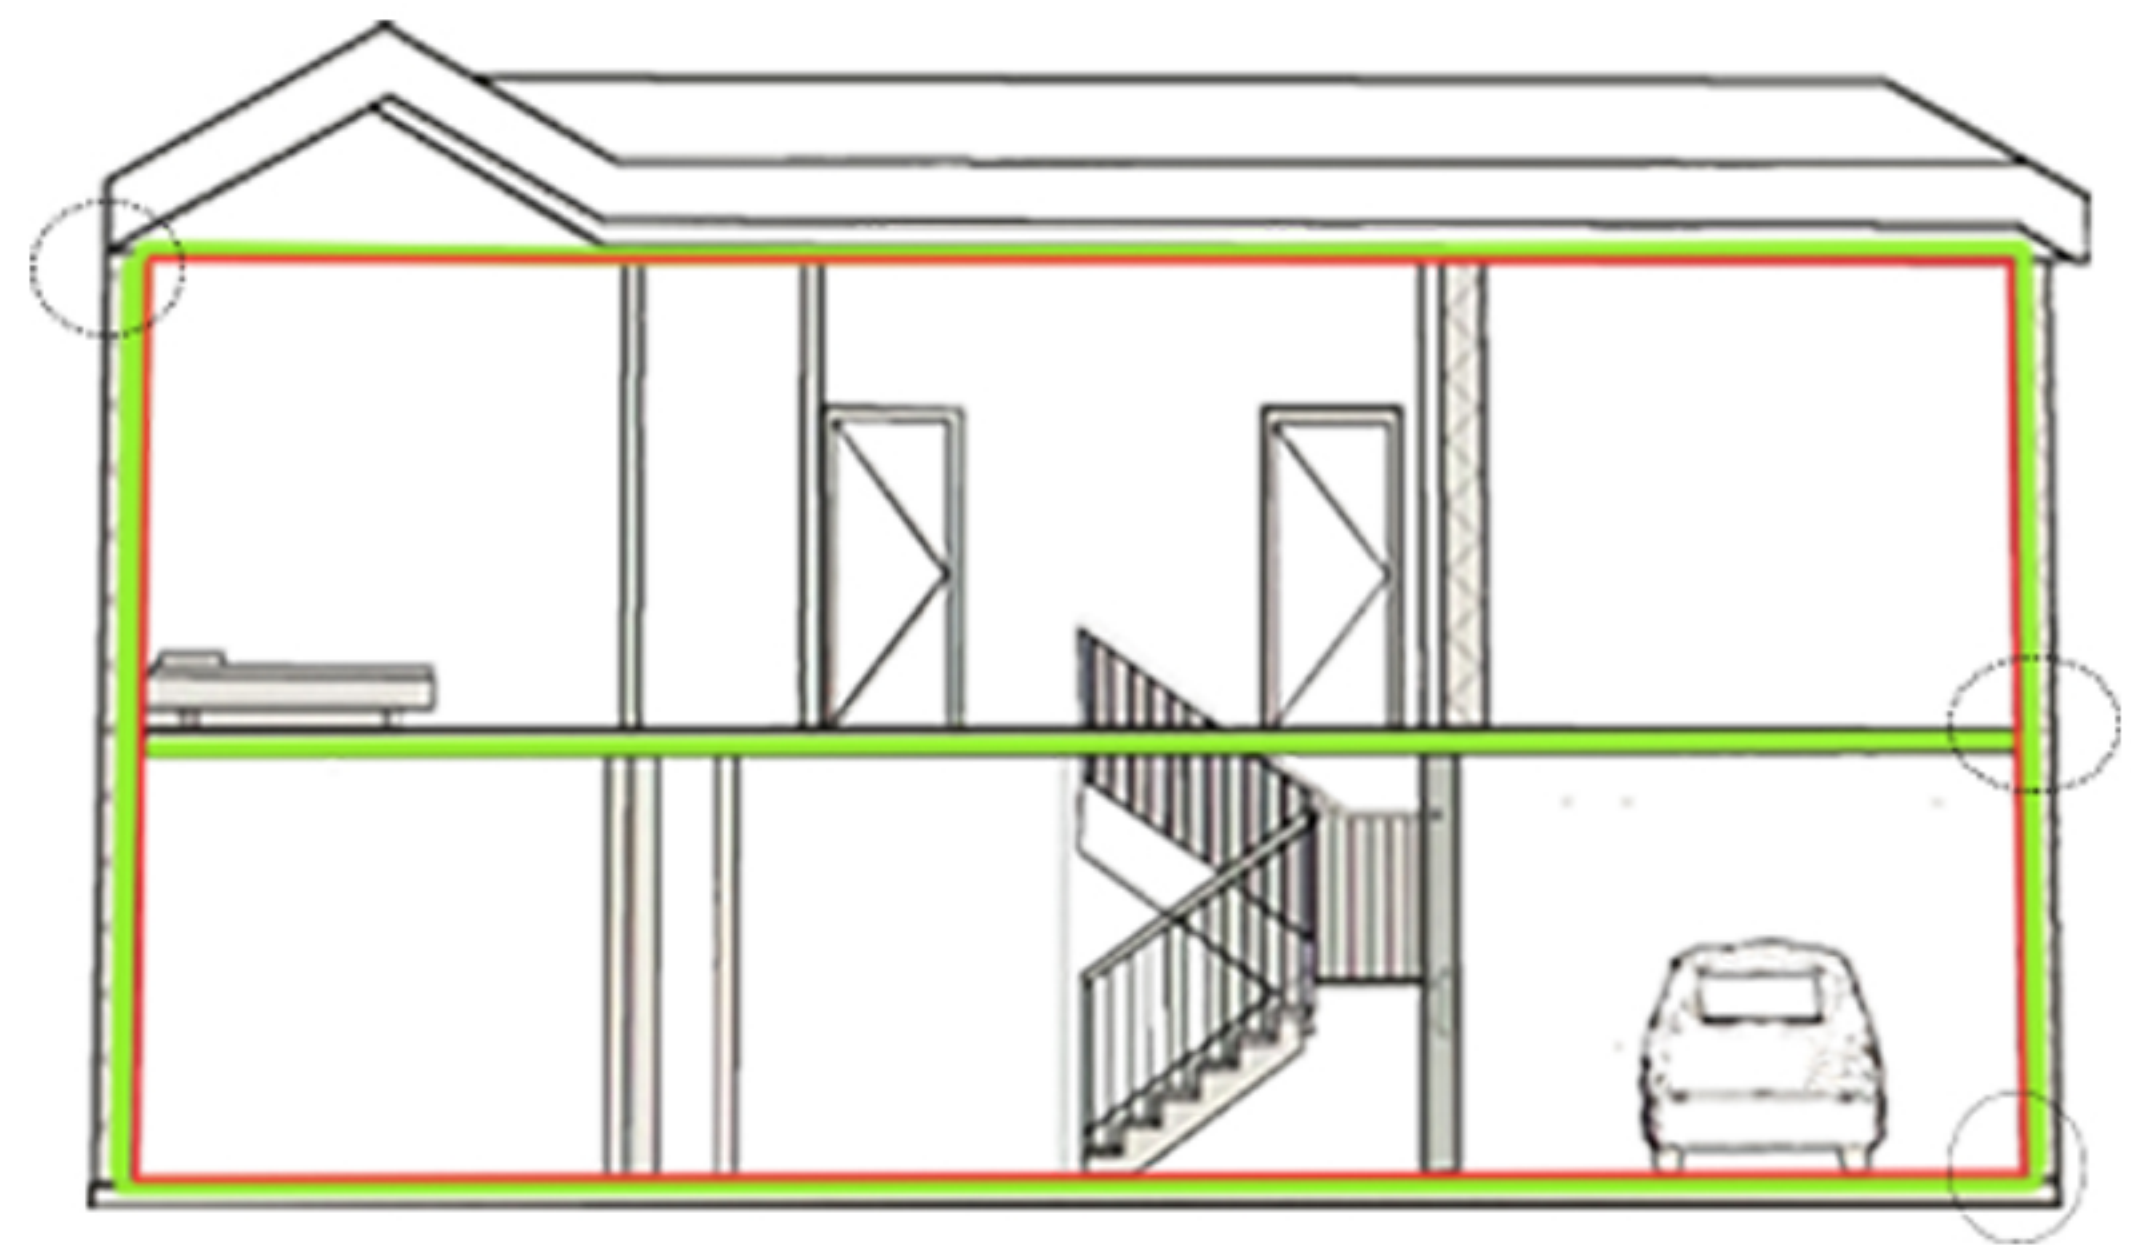
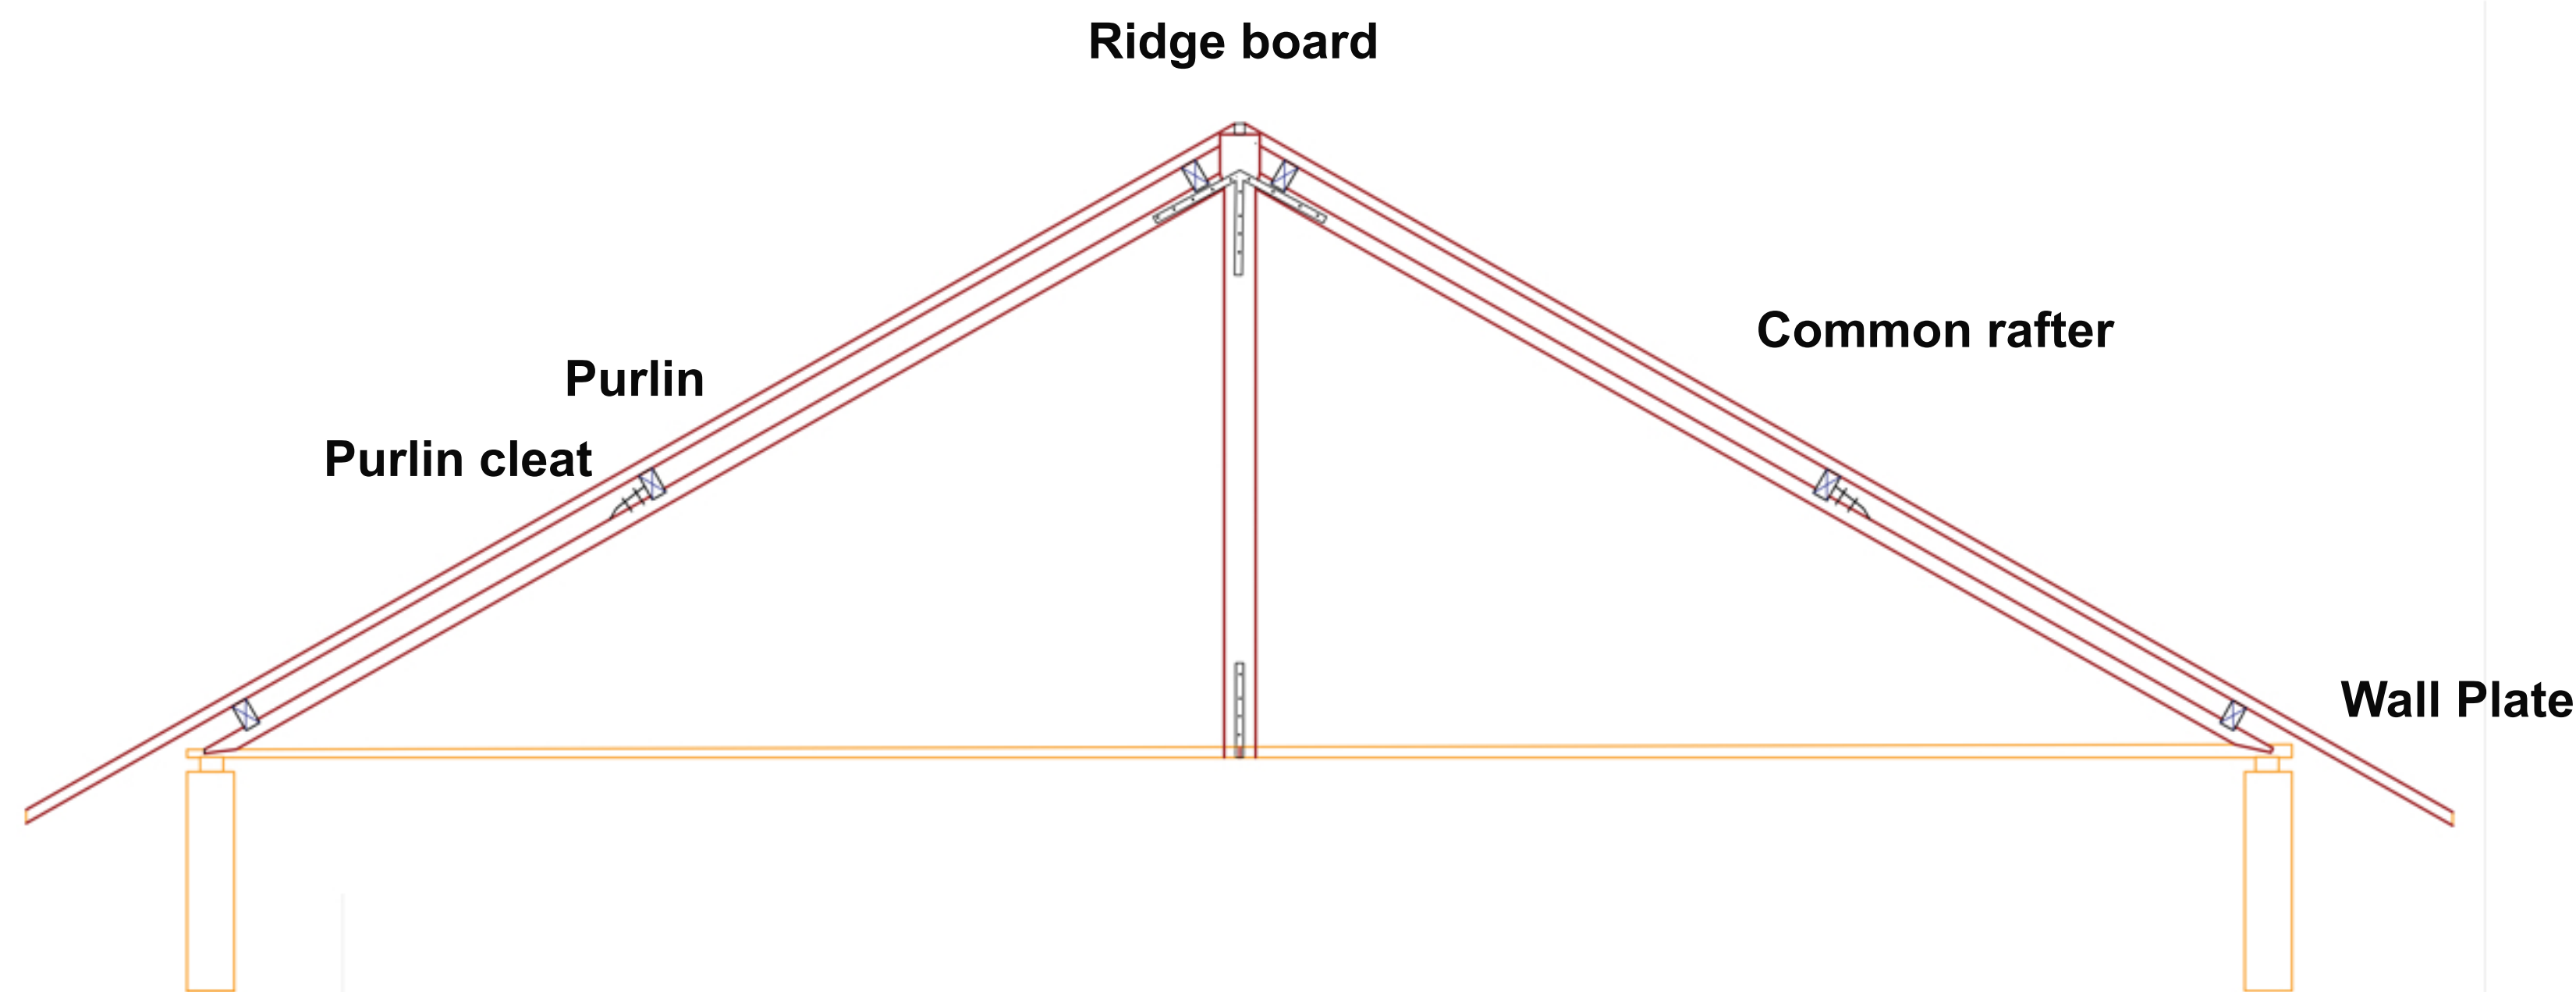
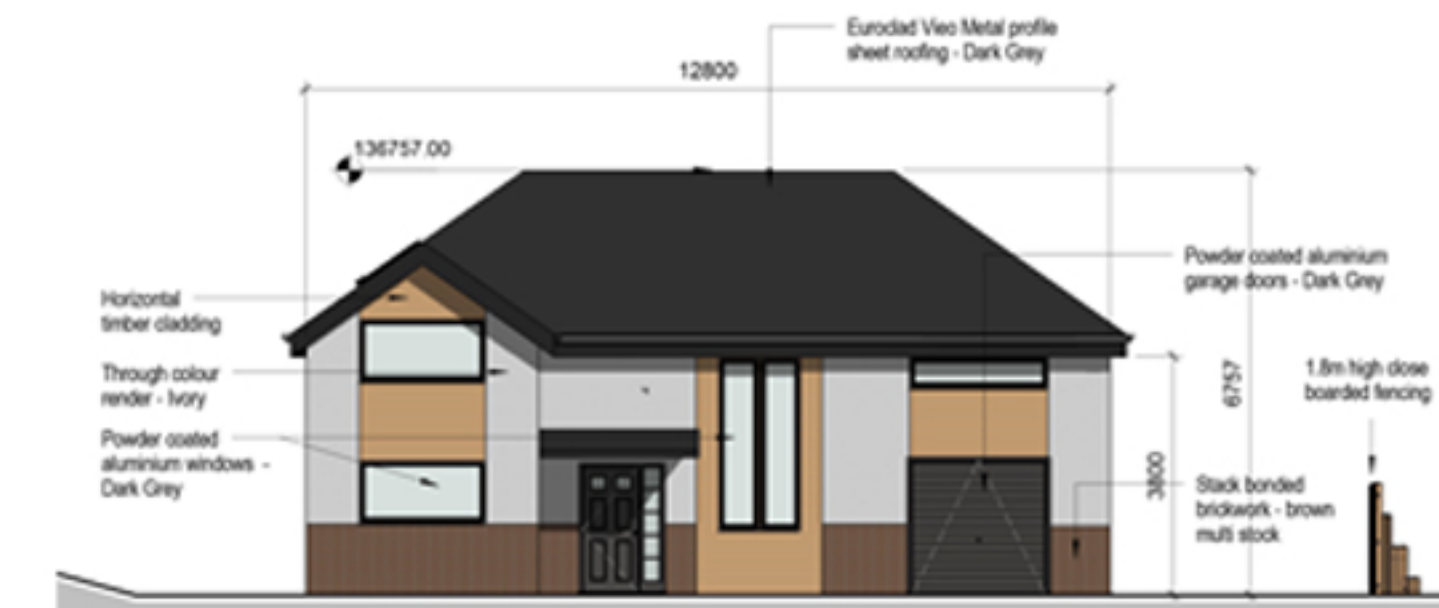
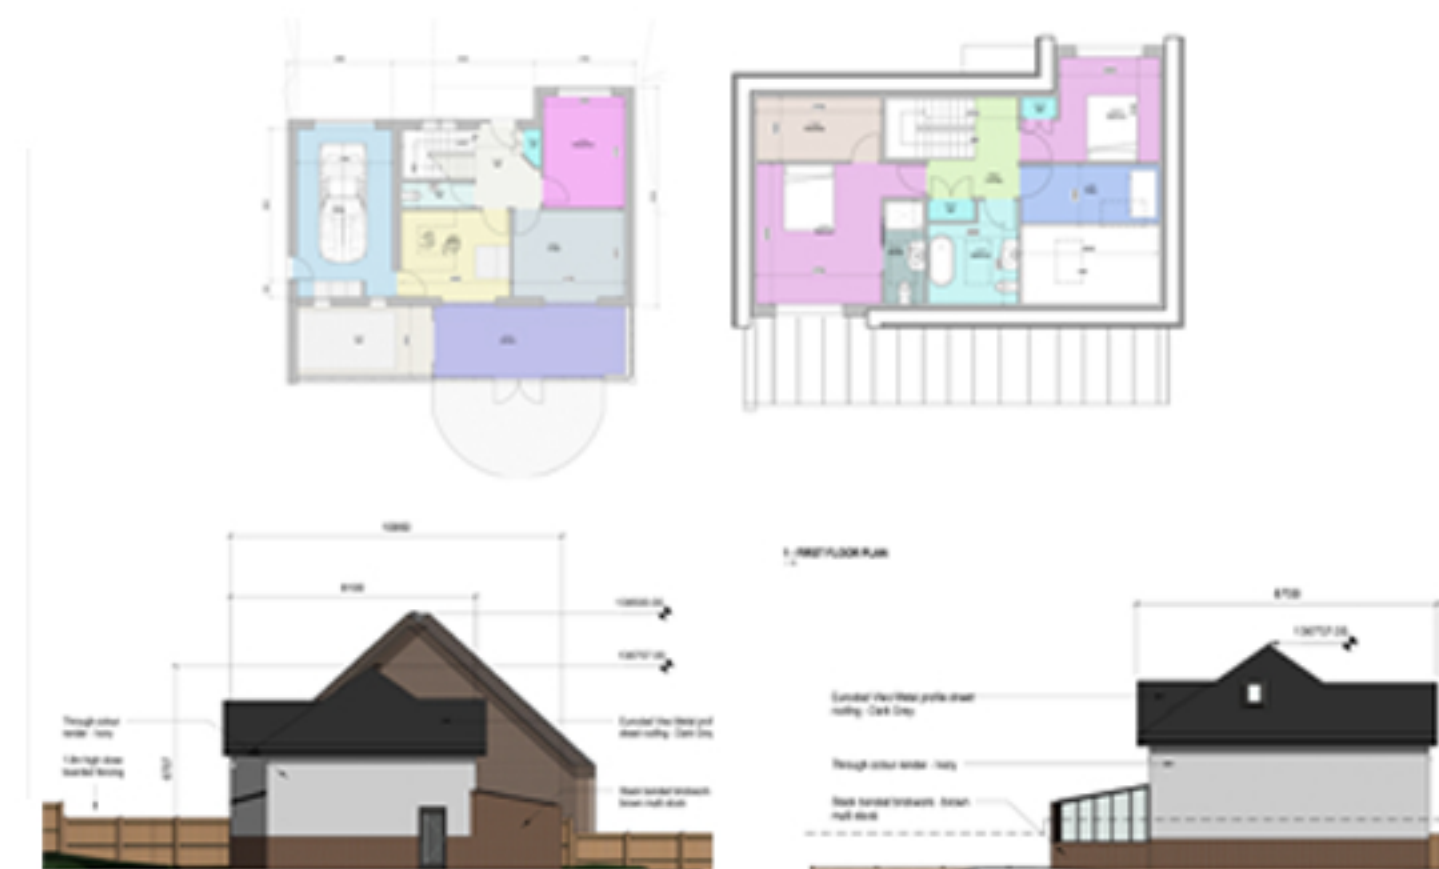


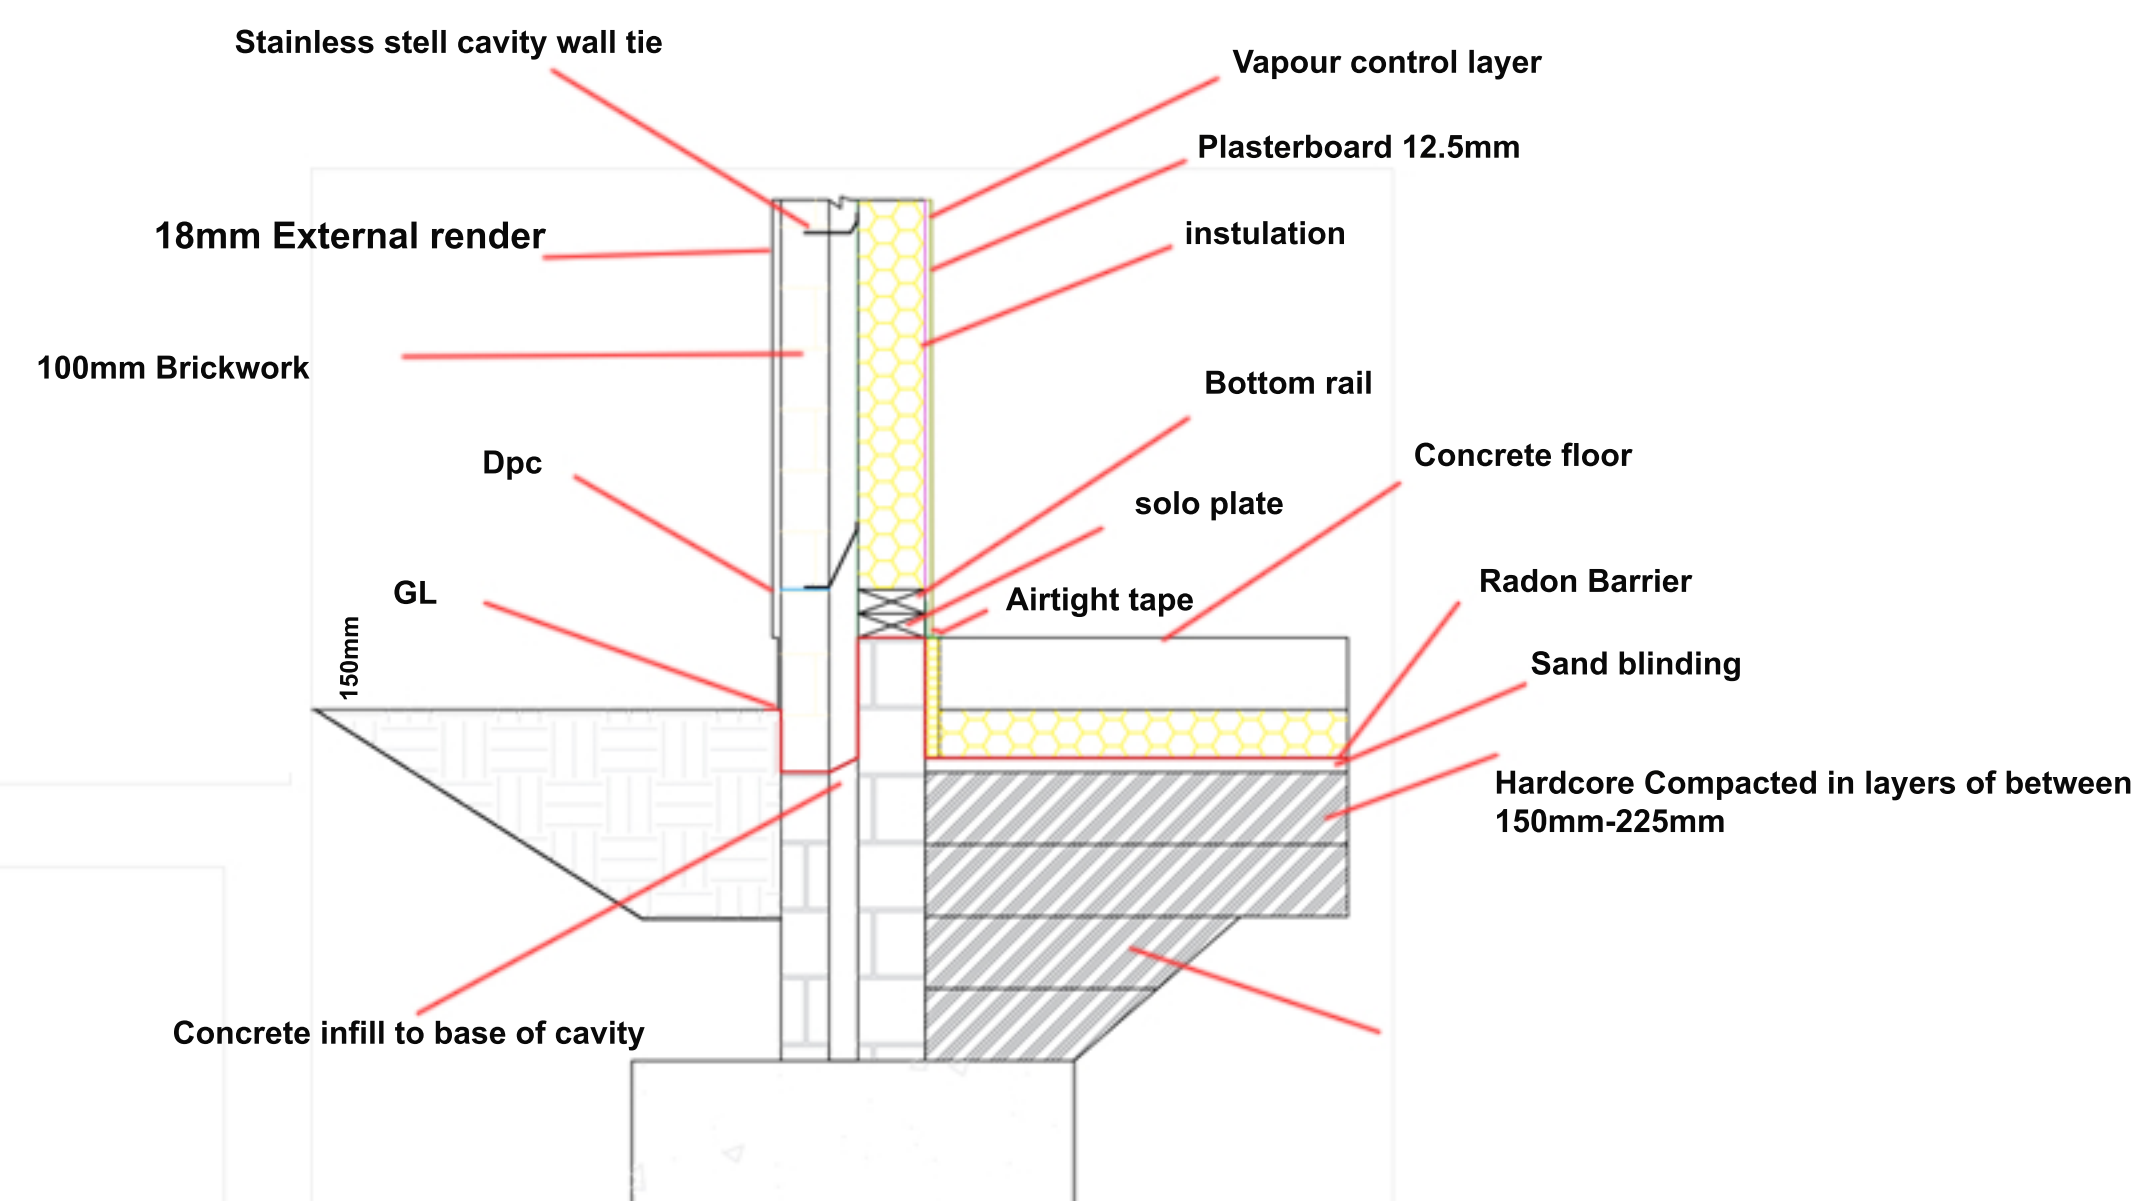

Sectional drawing

Insulation is shaded light green. The air barrier is Indicated by a continuous red line. and the ventilation

Plasterboard this is the finished internal surface of the panel and gives a surface to paint
Timber stud: this is the load bearing part of the panel that bears the weight of the structure, it also the framework for the plywood fitted on the outside of the studwork giving it more stability
Vapour Control membrane: prevents condensation occurring between the wall and insulation by diverting any moisture back into the internal room

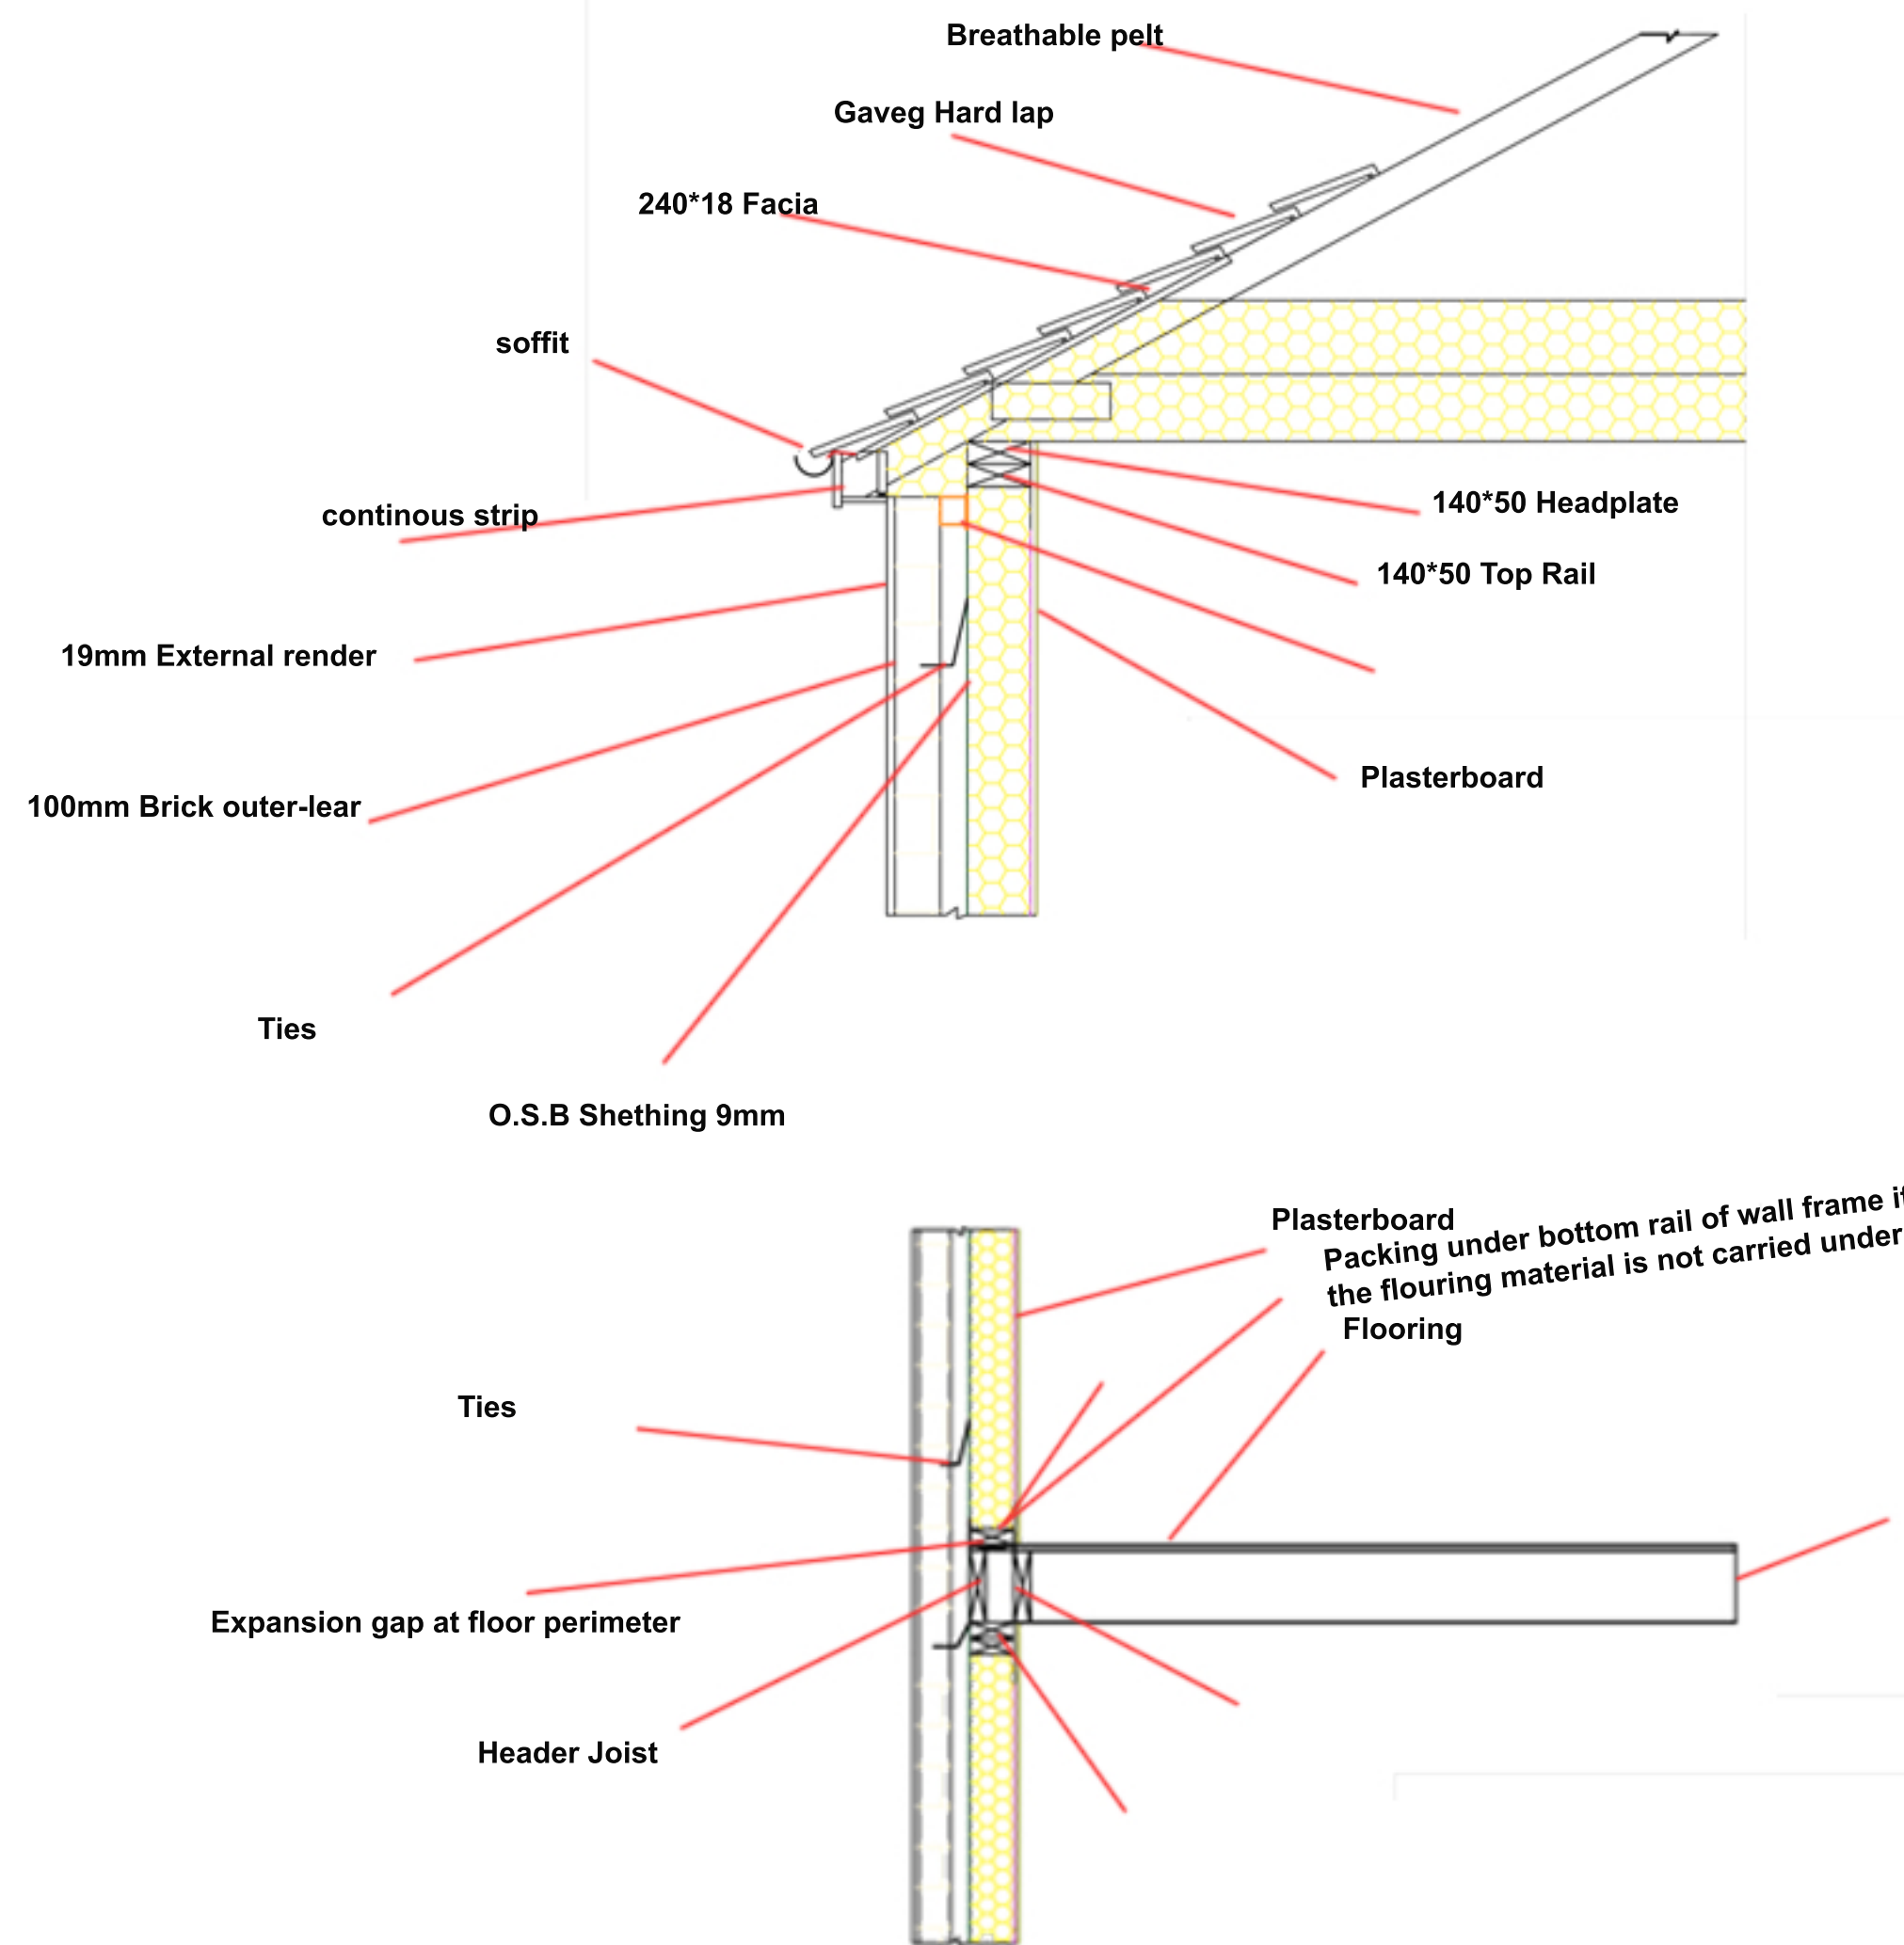

Lorem Ipsum

